



37 STORMONT ROAD, HIGHGATE, N6 4NR


EXISTING SITE PLAN

G M L Architects


UNIT 3,1-4 Christina Street, London, EC2A 4PA
Tel: 020 7729 9595 Fax: 020 7729 1801 info@gmlarchitects.co.uk

SCALE: 1:250@A3
ISSUED FOR: PLANNING
FIRST ISSUED: 15/08/2023
DRAWN BY: AV CHECK BY: AV


5056/PA/02

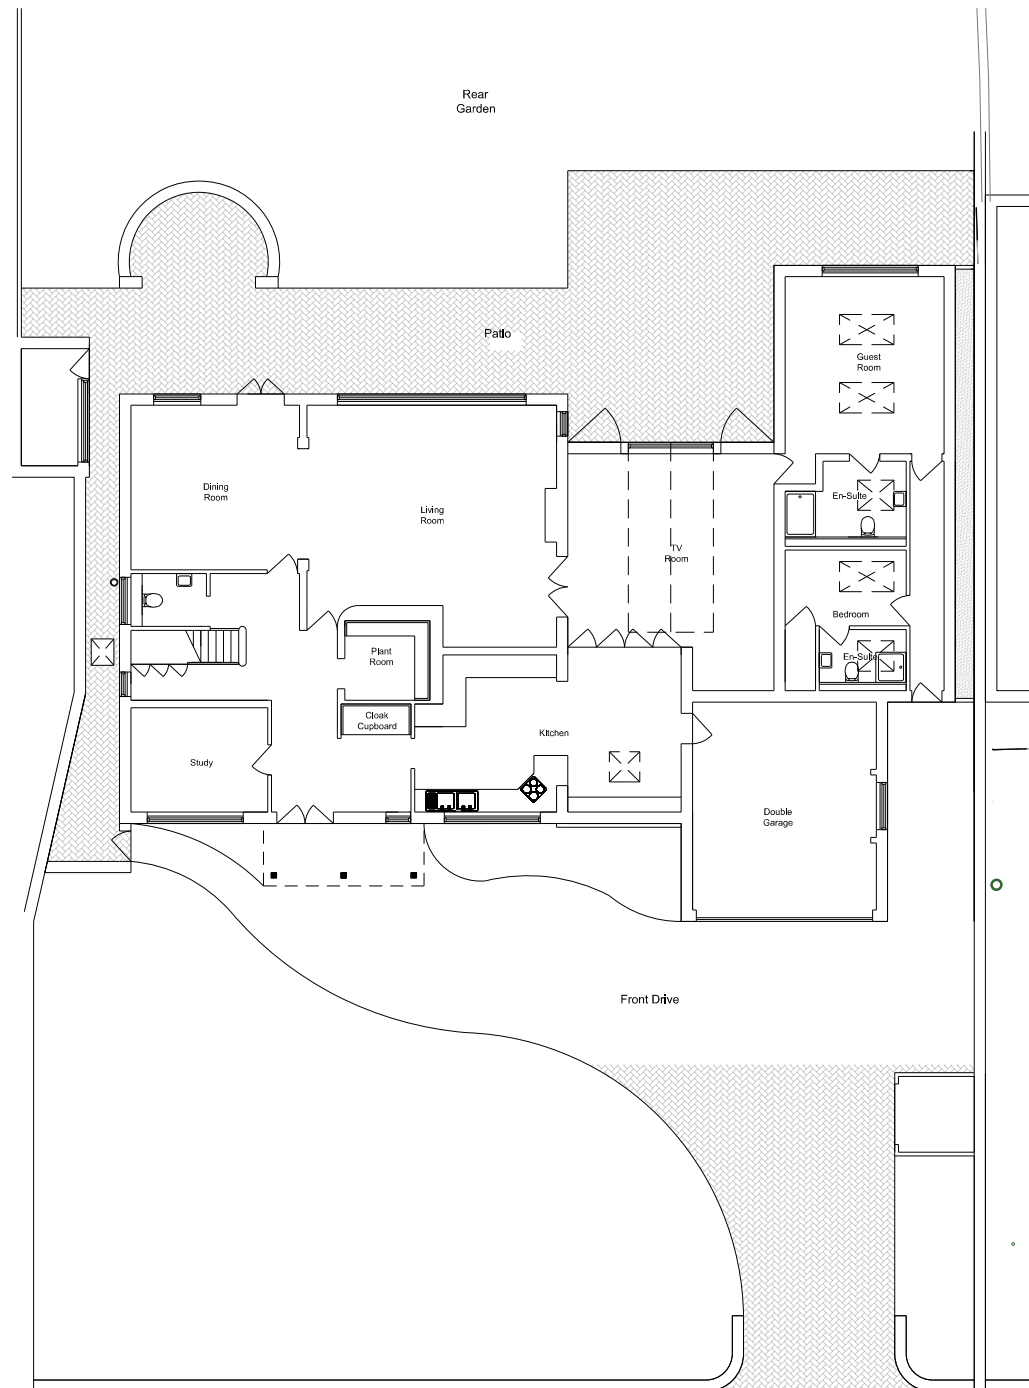


GROUND FLOOR

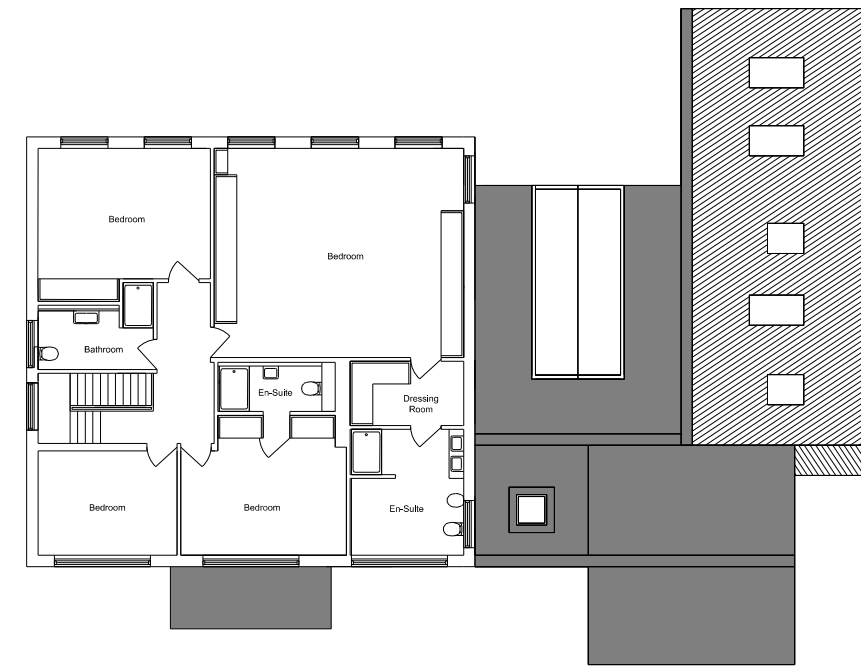

FIRST FLOOR

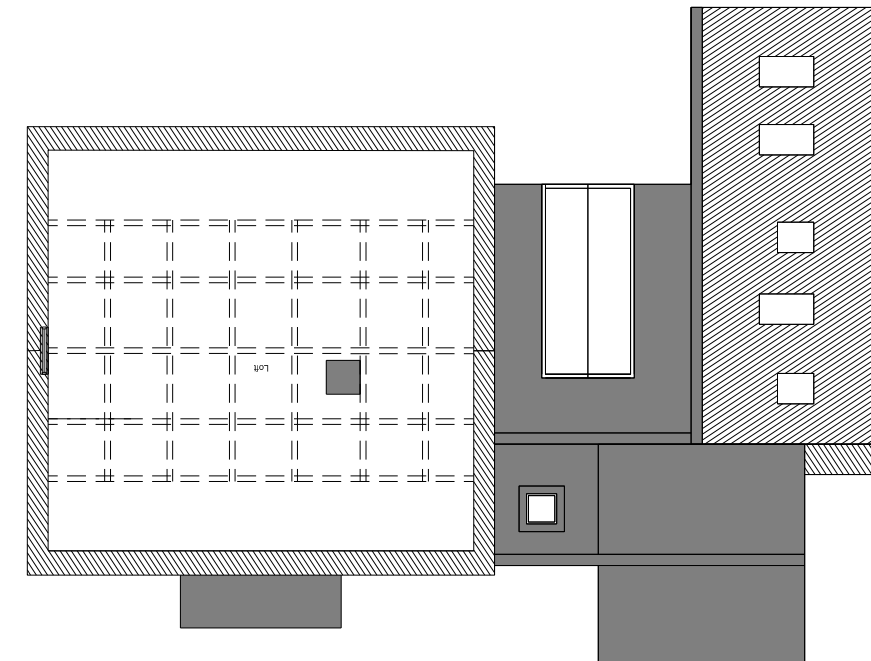

LOFT

 

37 STORMONT ROAD, HIGHGATE, N6 4NR
EXISTING PLANS

G M L Architects

UNIT 3,1-4 Christina Street, London, EC2A 4PA
Tel: 020 7729 9595 Fax: 020 7729 1801 info@gmlarchitects.co.uk
SCALE: 1:200@A3
ISSUED FOR: PLANNING
FIRST ISSUED: 15/08/2023
DRAWN BY: PO CHECK BY: AV

5056/PA/03



0 2 4 6 10

37 STORMONT ROAD, HIGHGATE, N6 4NR
EXISTING FRONT ELEVATION


G M L Architects

UNIT 3,1-4 Christina Street, London, EC2A 4PA
Tel: 020 7729 9595 Fax: 020 7729 1801 info@gmlarchitects.co.uk
SCALE: 1:200@A3
ISSUED FOR: PLANNING
FIRST ISSUED: 15/08/2023
DRAWN BY: PO CHECK BY: AV

5056/PA/05



REAR

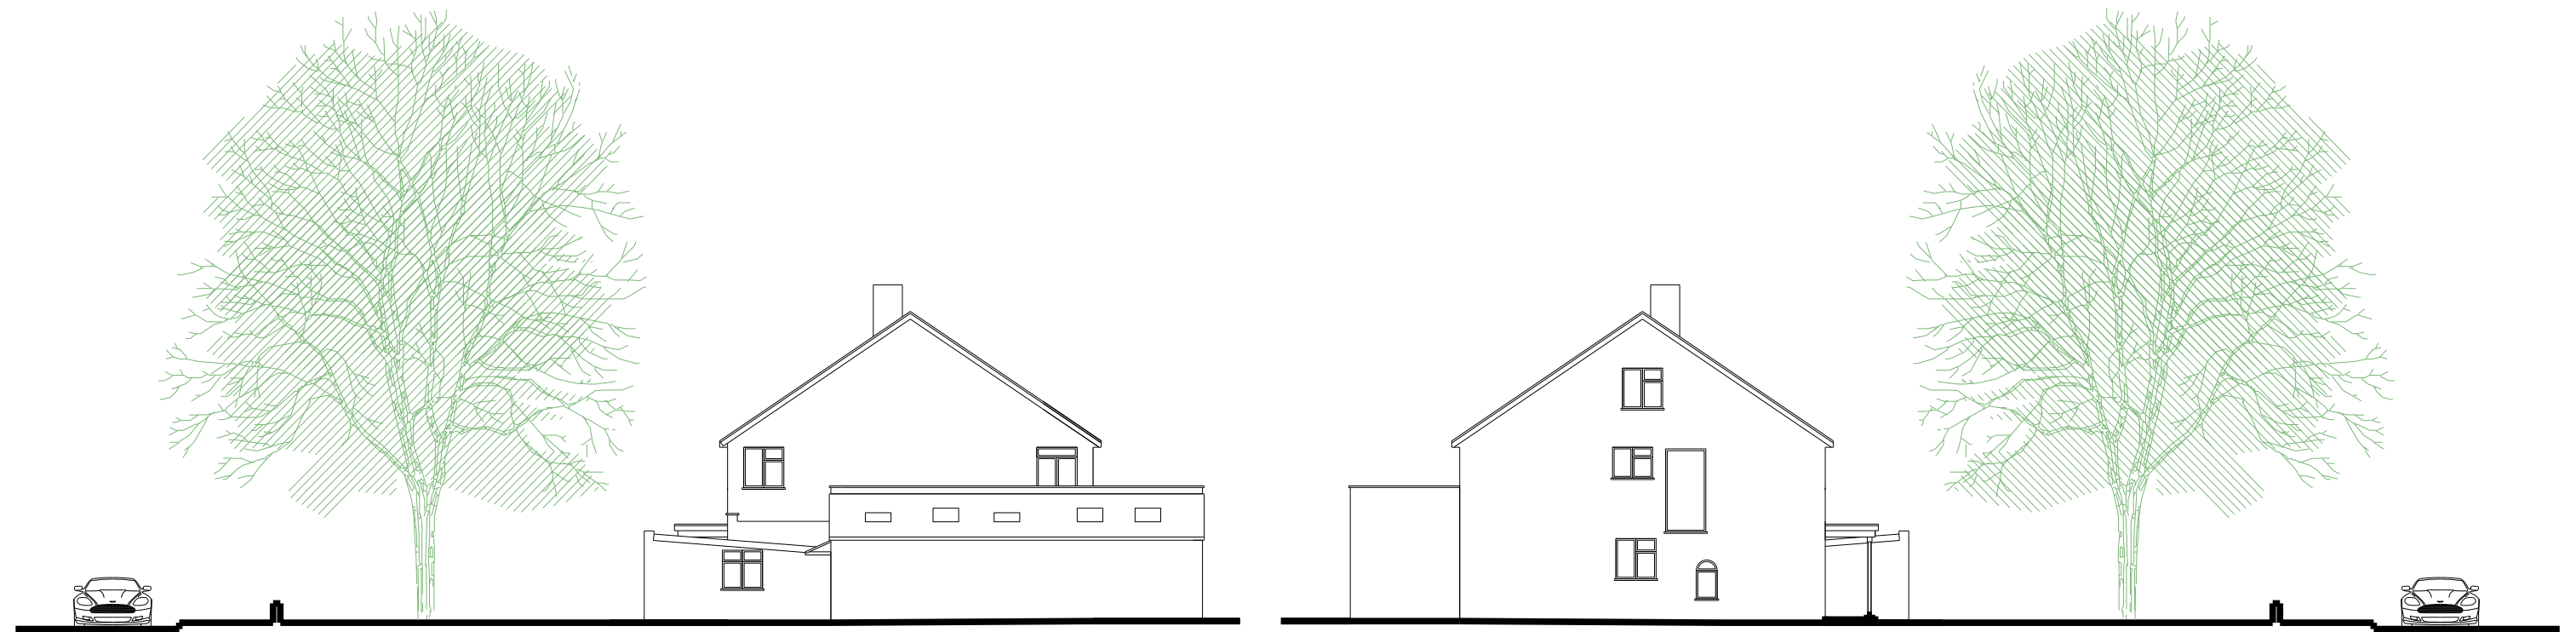

SOUTH

NORTH


0 2 4 6 10

37 STORMONT ROAD, HIGHGATE, N6 4NR
EXISTING FRONT ELEVATION

G M L Architects


UNIT 3,1-4 Christina Street, London, EC2A 4PA
Tel: 020 7729 9595 Fax: 020 7729 1801 info@gmlarchitects.co.uk
SCALE: 1:200@A3
ISSUED FOR: PLANNING
FIRST ISSUED: 06/12/2023
DRAWN BY:PO CHECK BY: AV

5056/PA/06

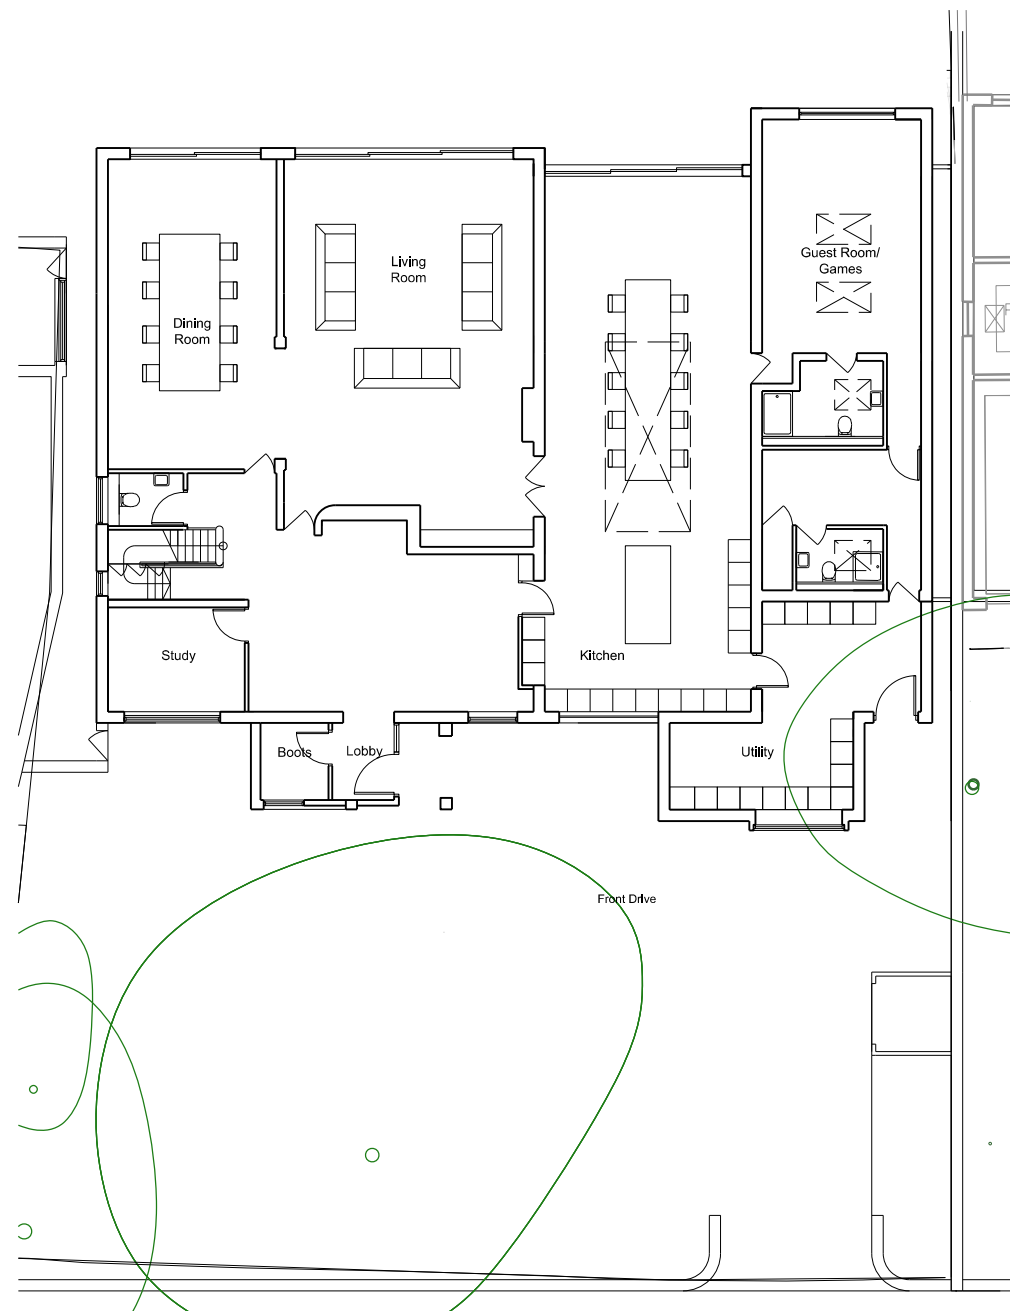


Ground Floor

0 2 4 6 10

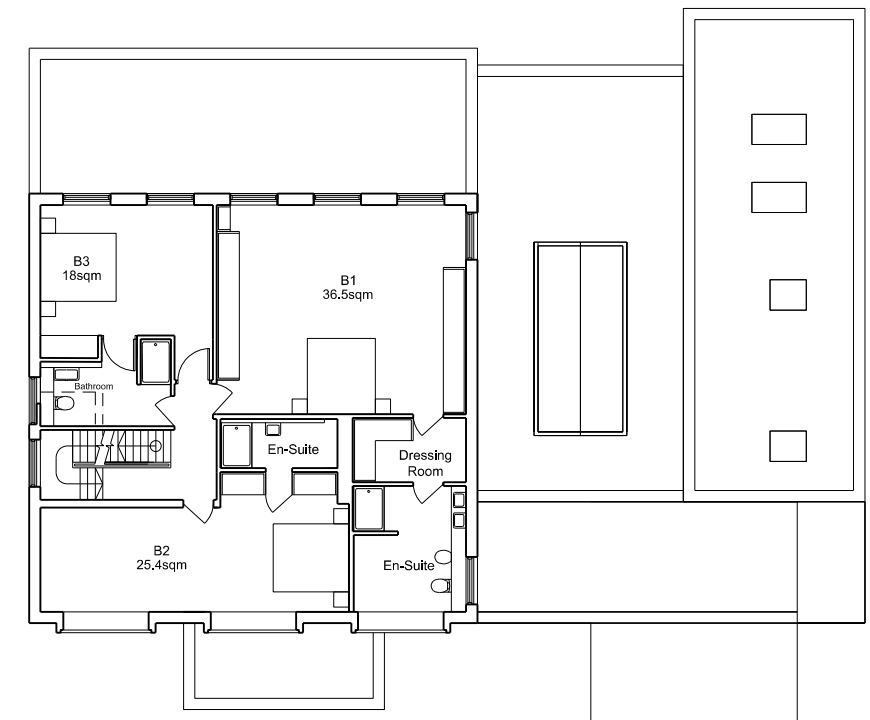

1st Floor

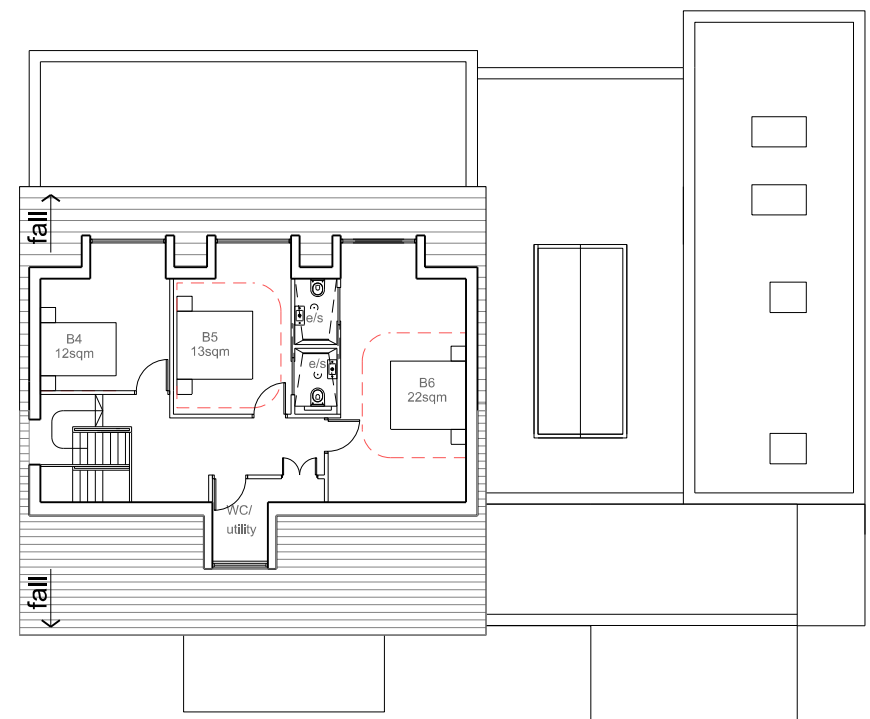

2nd Floor

37 STORMONT ROAD, HIGHGATE, N6 4NR


FLOOR PLANS

G M L Architects


UNIT 3,1-4 Christina Street, London, EC2A 4PA
Tel: 020 7729 9595 Fax: 020 7729 1801 info@gmlarchitects.co.uk

SCALE: 1:200@A3
ISSUED FOR: PLANNING
FIRST ISSUED: 15/08/2023
DRAWN BY: PC CHECK BY: PC

5056/PA/10

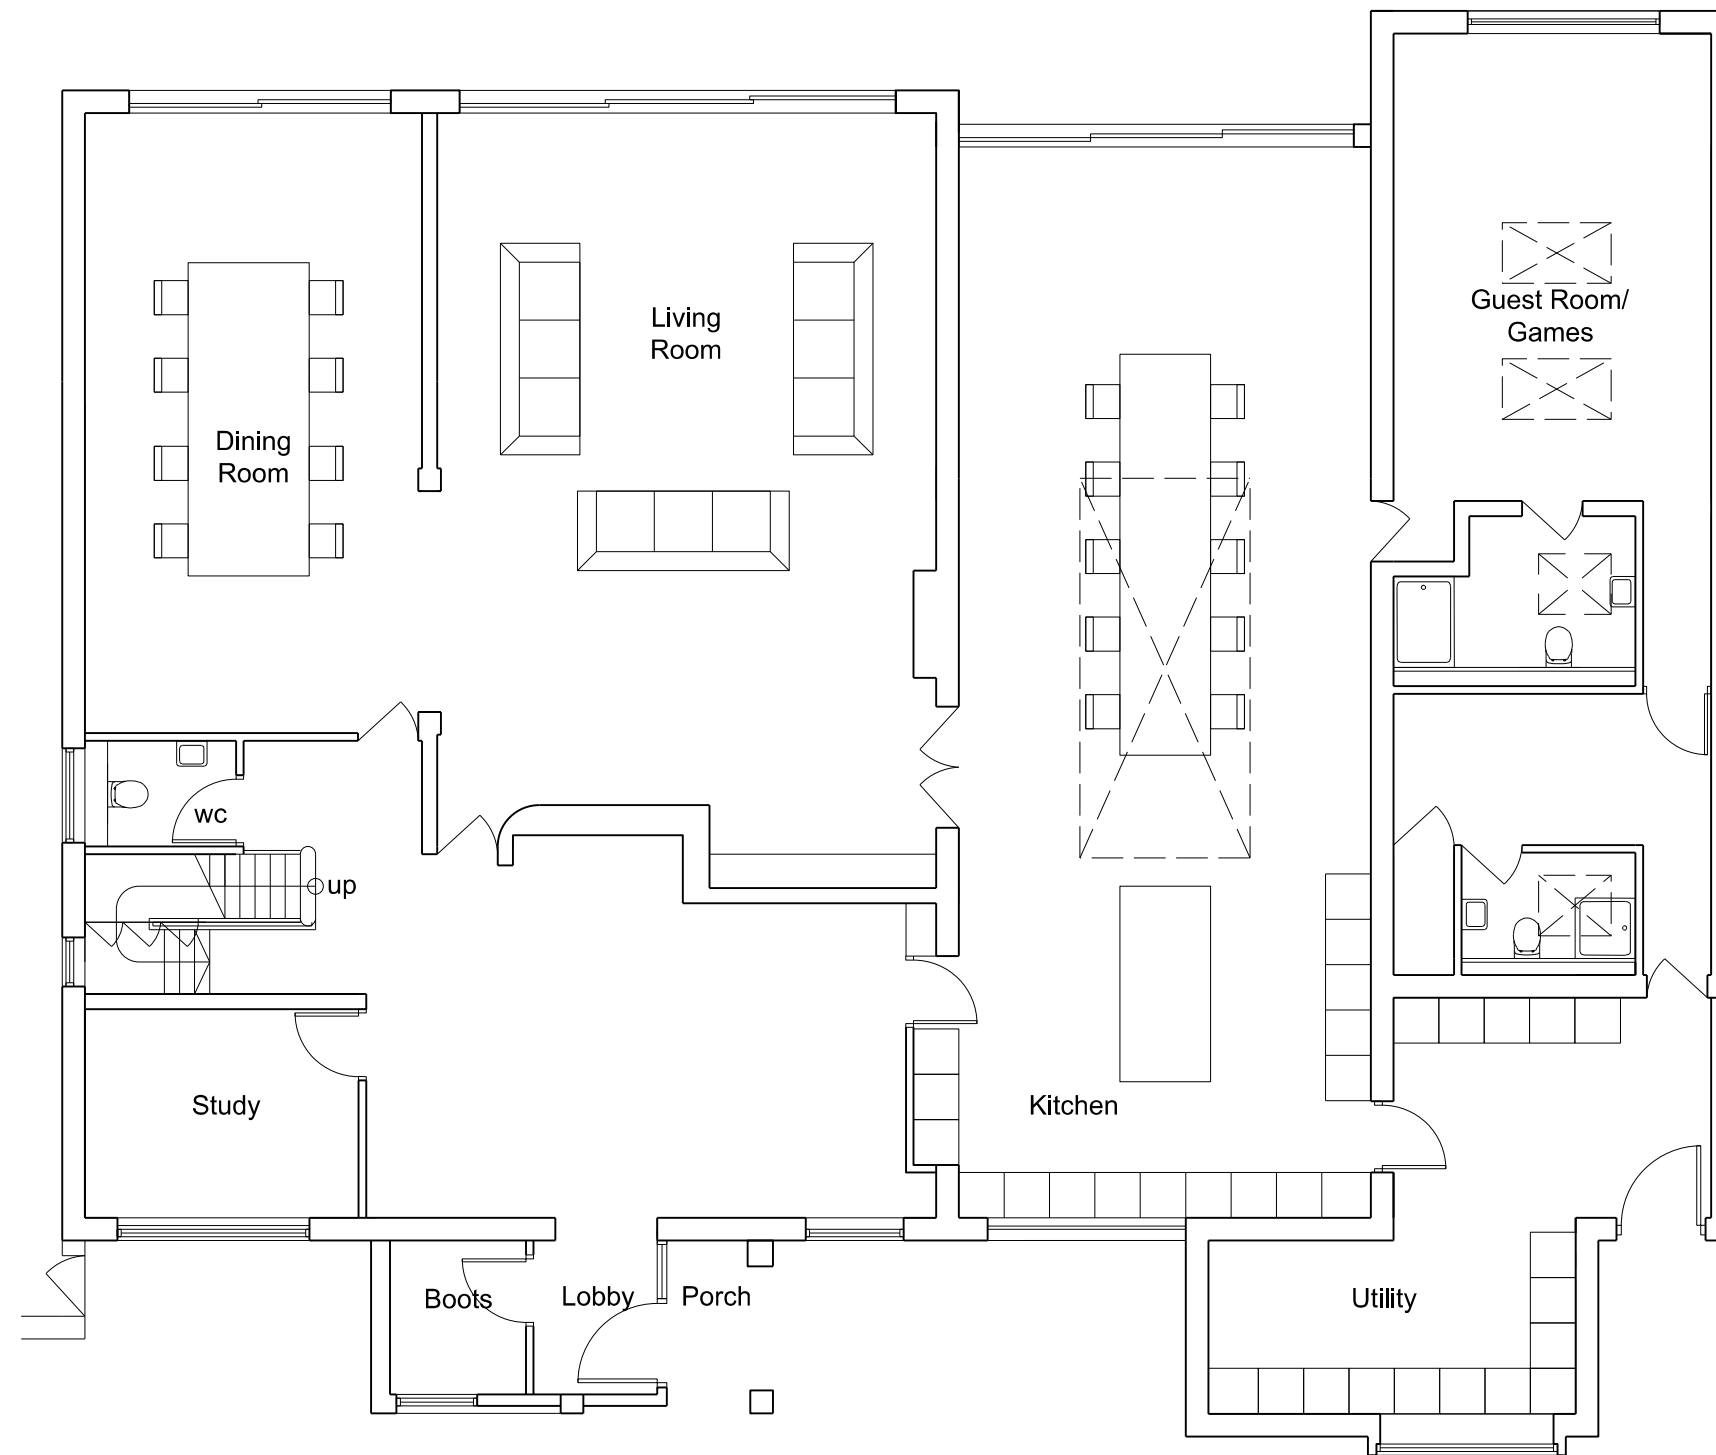


37 STORMONT ROAD, HIGHGATE, N6 4NR
PROPOSED GROUND FLOOR PLAN

 


G M L Architects

UNIT 3,1-4 Christina Street, London, EC2A 4PA
 Tel: 020 7729 9595 Fax: 020 7729 1801 info@gmlarchitects.co.uk
 SCALE: 1:100@A3
 ISSUED FOR: PLANNING
 FIRST ISSUED: 15/08/2023
 DRAWN BY: PC CHECK BY: PC

5056/PA/11

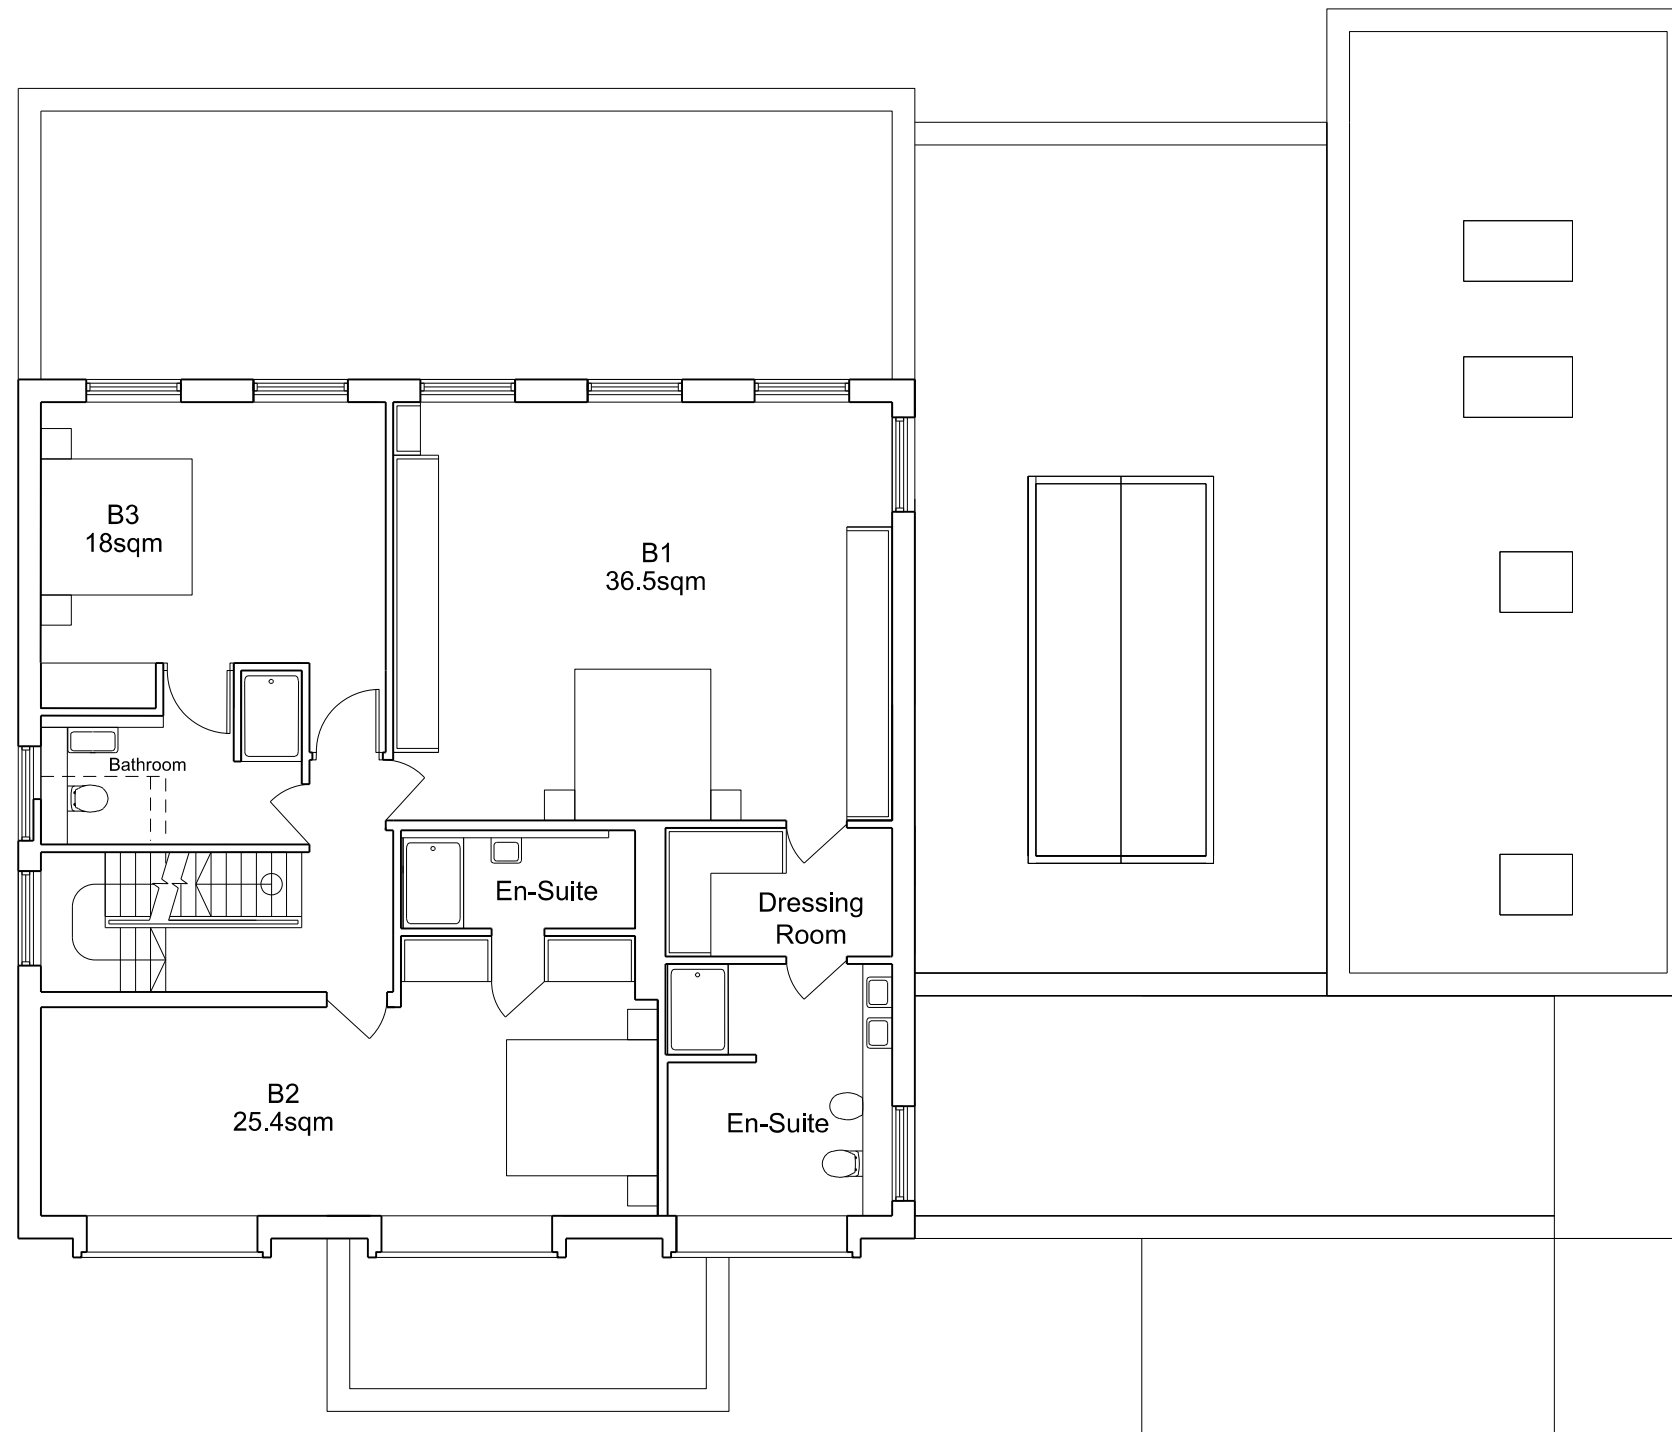



37 STORMONT ROAD, HIGHGATE, N6 4NR
PROPOSED FIRST FLOOR PLAN

 

G M L Architects

UNIT 3,1-4 Christina Street, London, EC2A 4PA
Tel: 020 7729 9595 Fax: 020 7729 1801 info@gmlarchitects.co.uk
SCALE: 1:100@A3
ISSUED FOR: PLANNING
FIRST ISSUED: 15/08/2023
DRAWN BY: PC CHECK BY: PC

5056/PA/12

 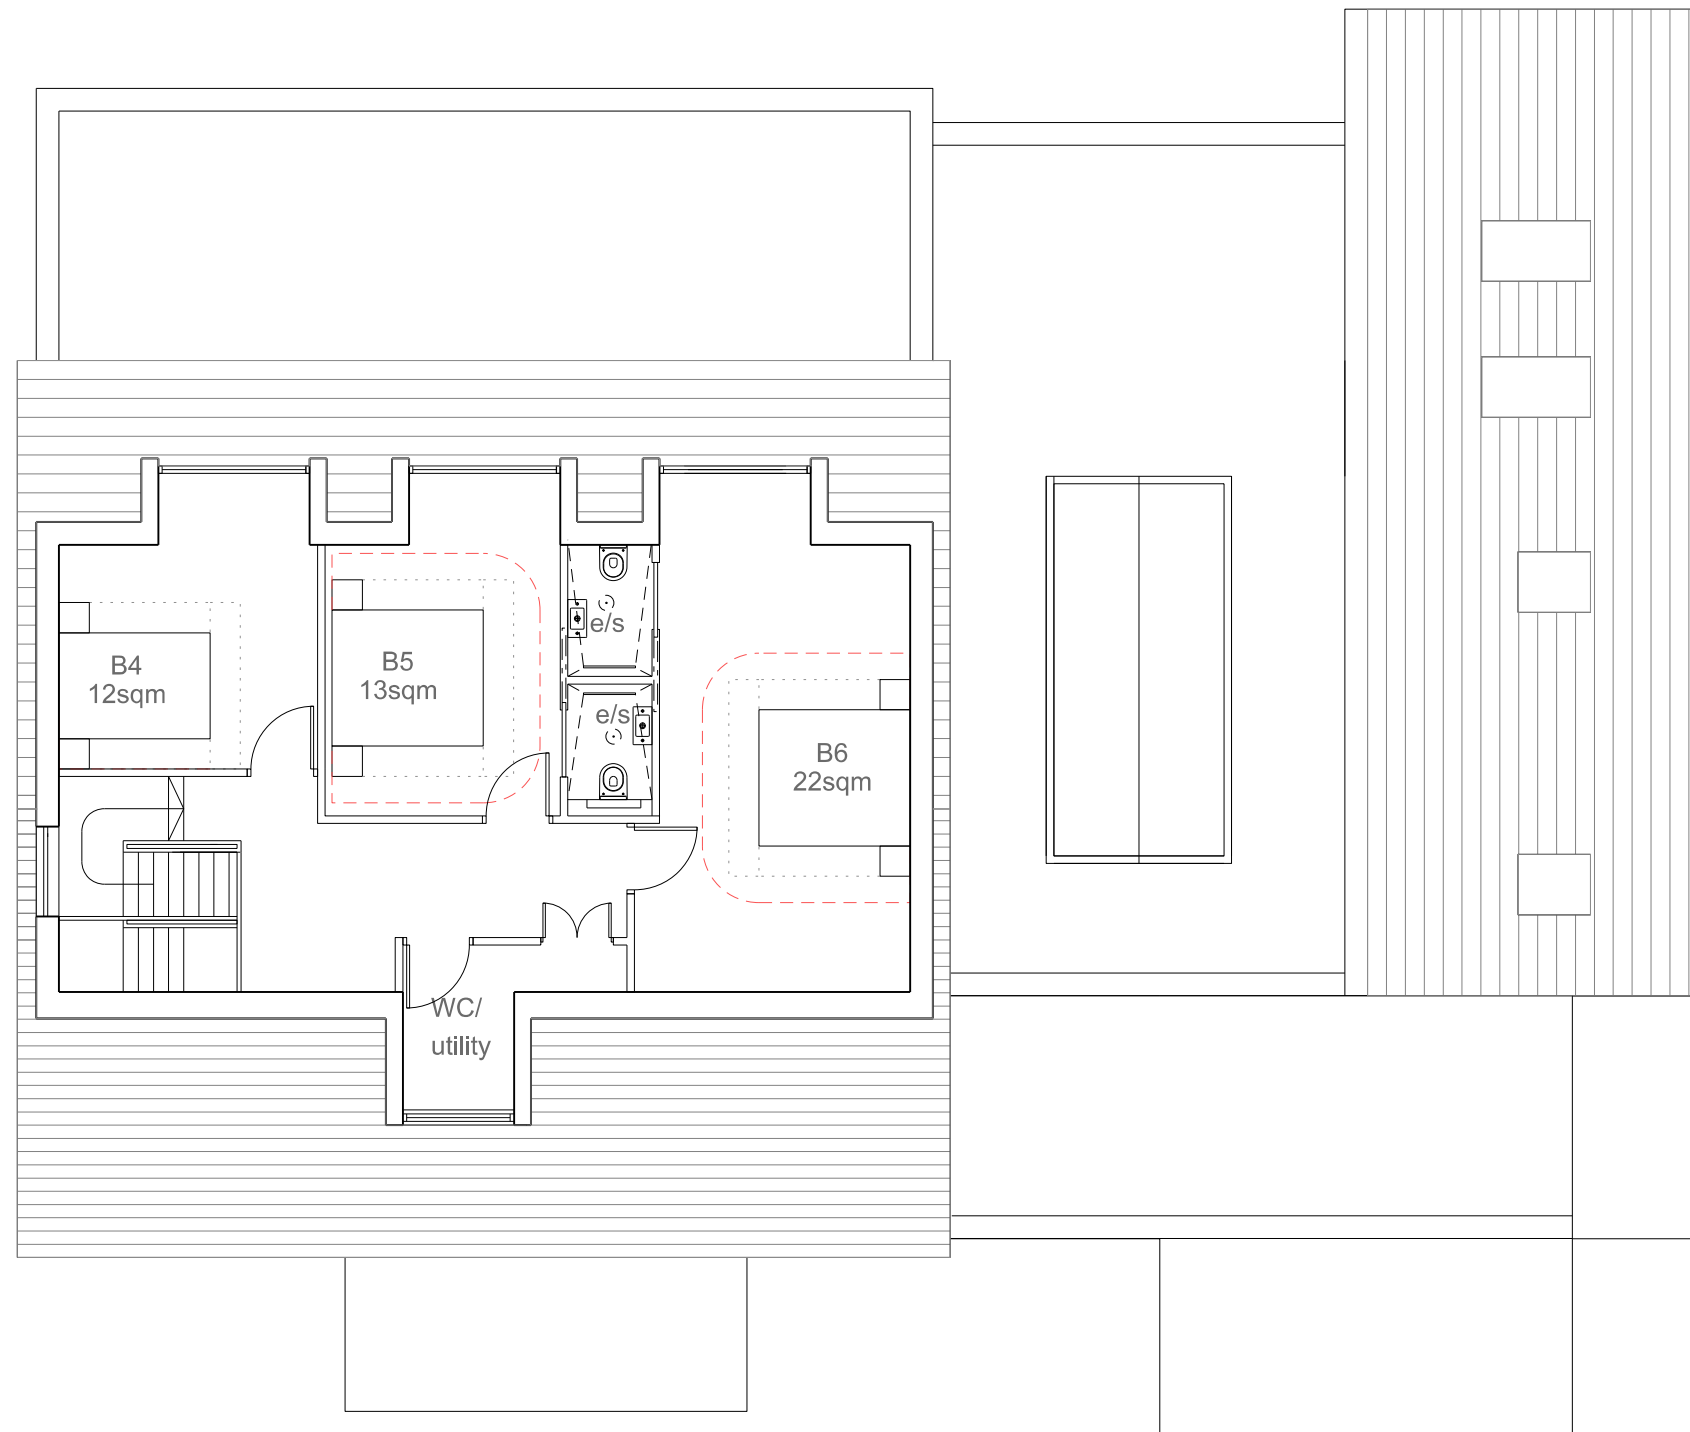


37 STORMONT ROAD, HIGHGATE, N6 4NR
PROPOSED SECOND FLOOR PLAN

G M L Architects

UNIT 3,1-4 Christina Street, London, EC2A 4PA
Tel: 020 7729 9595 Fax: 020 7729 1801 info@gmlarchitects.co.uk
SCALE: 1:100@A3
ISSUED FOR: PLANNING
FIRST ISSUED: 15/08/2023
DRAWN BY: PC CHECK BY: PC

5056/PA/13

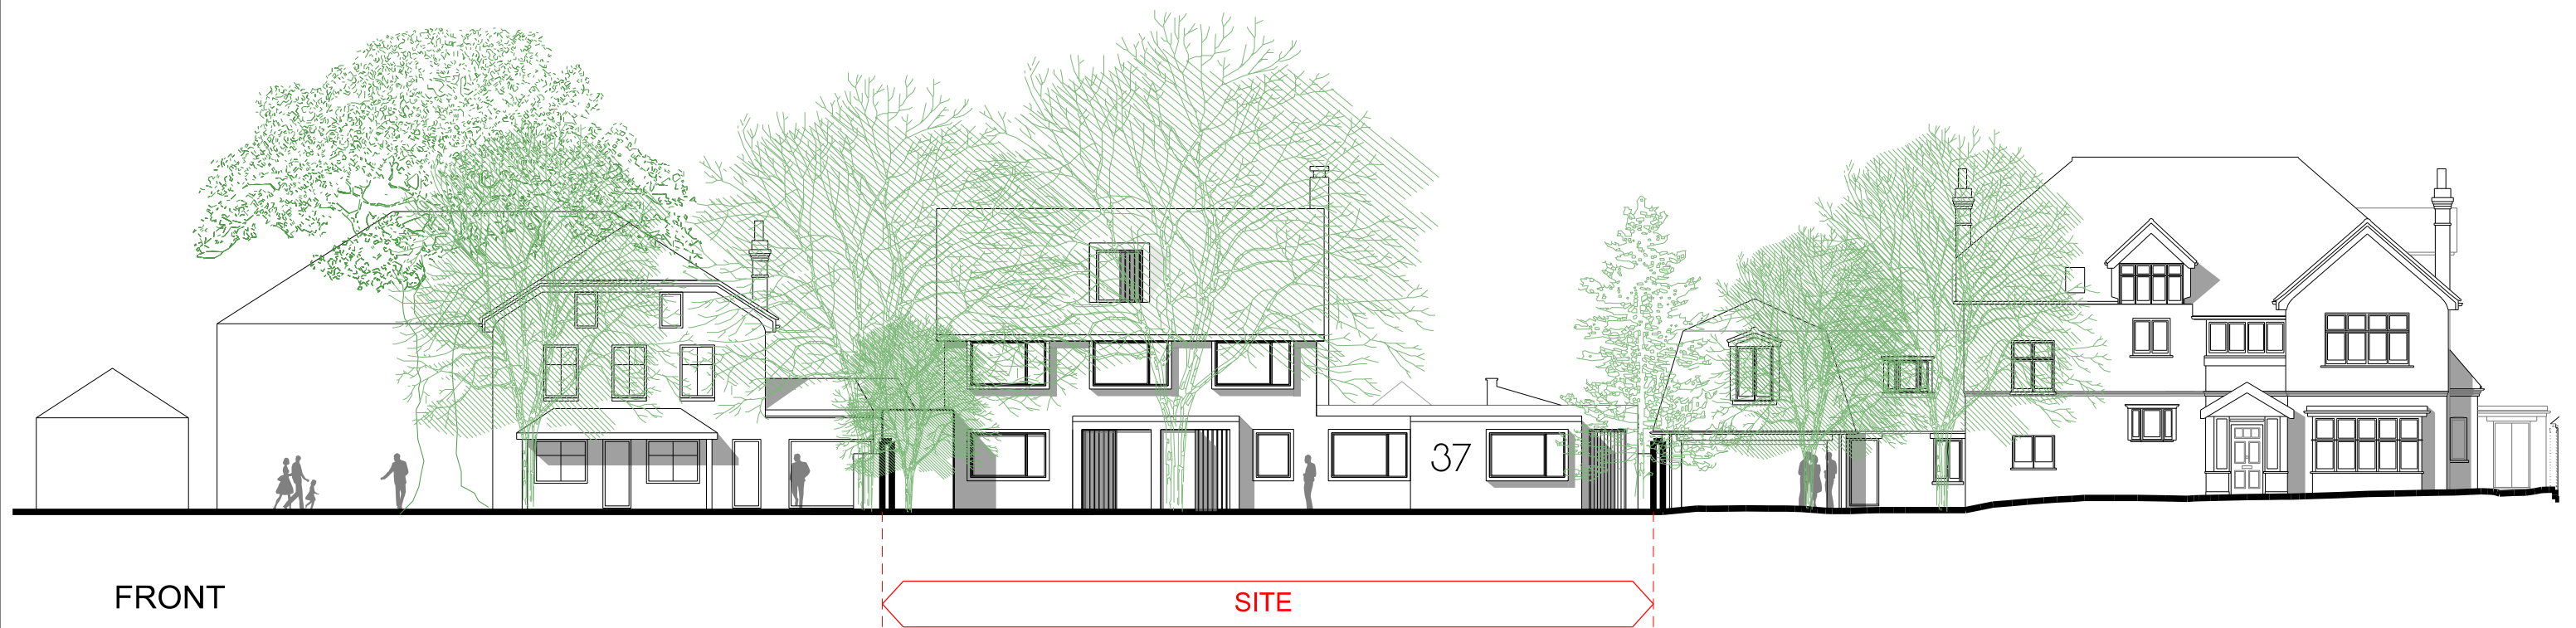

0 2 4 6 10


37 STORMONT ROAD, HIGHGATE, N6 4NR
PROPOSED FRONT ELEVATION

G M L Architects


UNIT 3,1-4 Christina Street, London, EC2A 4PA
Tel: 020 7729 9595 Fax: 020 7729 1801 info@gmlarchitects.co.uk
SCALE: 1:200@A3
ISSUED FOR: PLANNING
FIRST ISSUED: 15/08/2023
DRAWN BY: PC CHECK BY: PC

5056/PA/20

- 1 existing pantile roof
- 2 existing brickwork
- 3 new brickwork to match existing
- 4 new slim frame ppc metal windows
- 5 grey metal cladding
- 6 lead roof dormer, painted cheeks
- 7 metal clad dormer - front elevation
- 8 ppc aluminium skylights

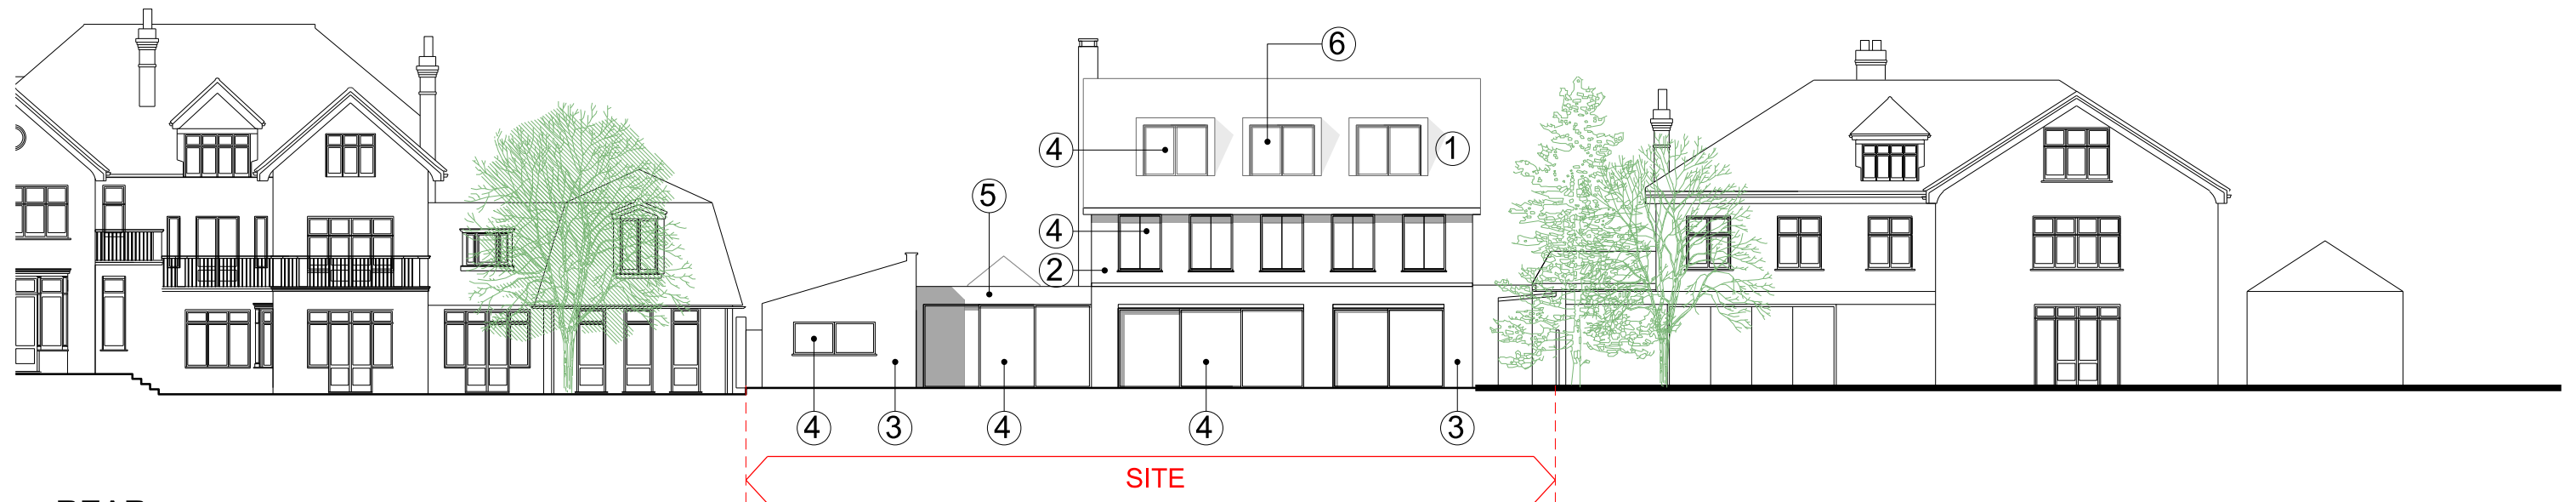

REAR

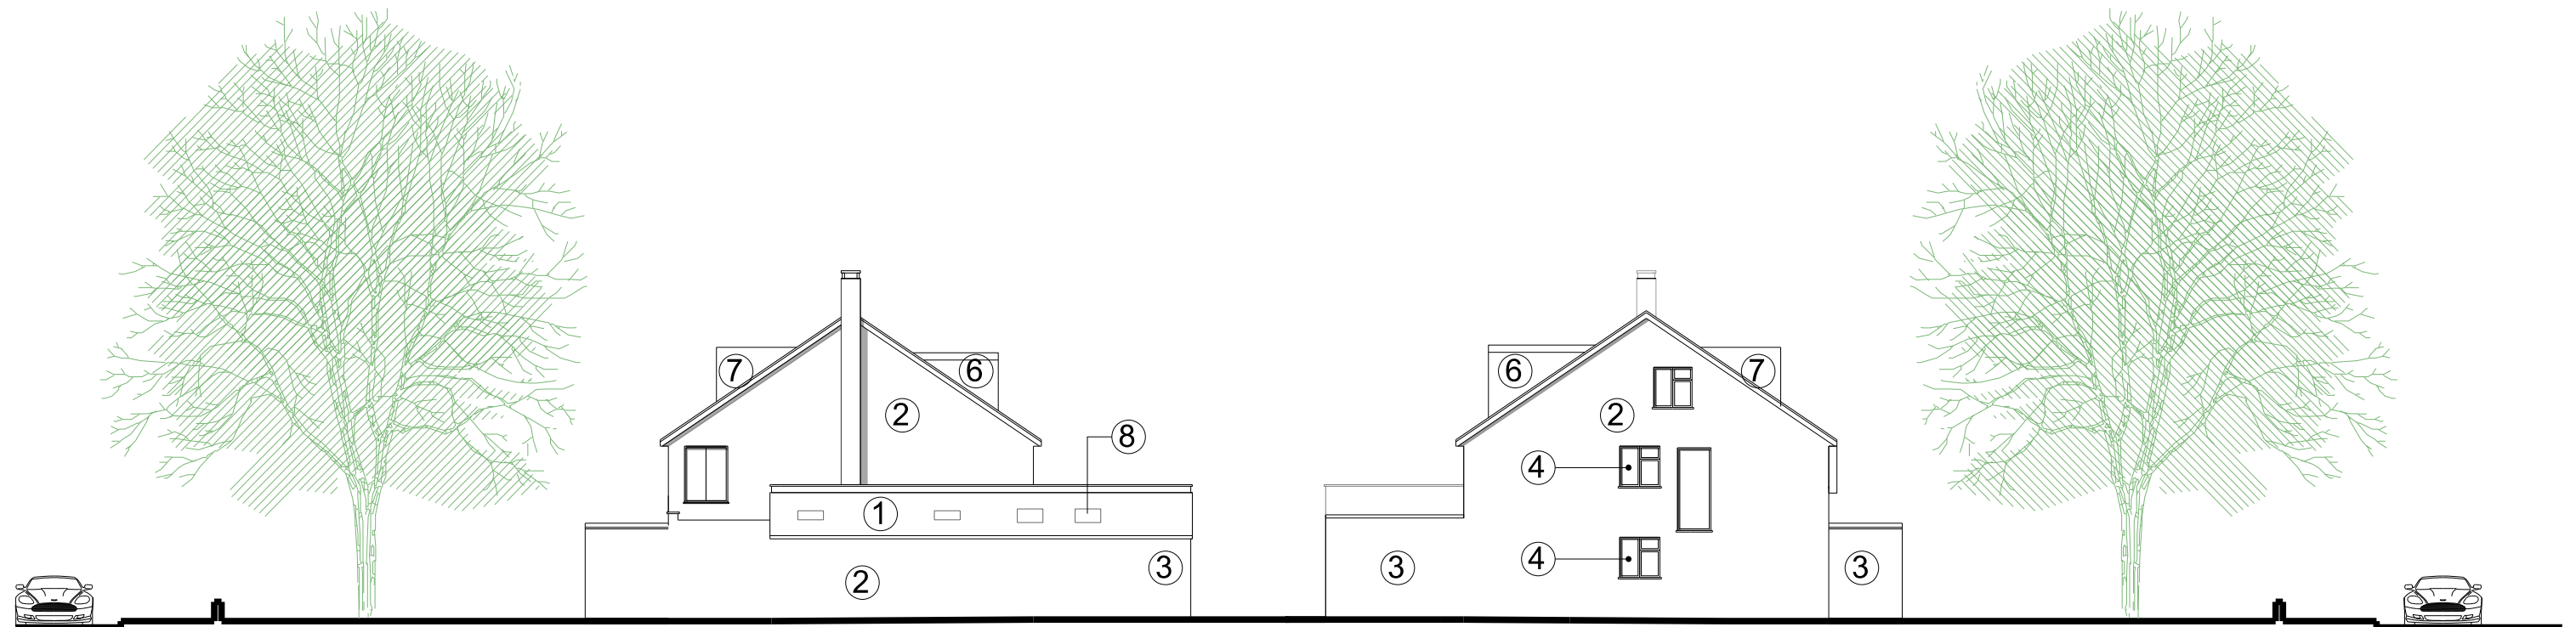

SOUTH

NORTH

37 STORMONT ROAD, HIGHGATE, N6 4NR

PROPOSED ELEVATIONS


0 2 4 6 10

G M L Architects


UNIT 3,1-4 Christina Street, London, EC2A 4PA
Tel: 020 7729 9595 Fax: 020 7729 1801 info@gmlarchitects.co.uk

SCALE: 1:200@A3
ISSUED FOR: PLANNING
FIRST ISSUED: 15/08/2023
DRAWN BY: PC CHECK BY: PC


5056/PA/21

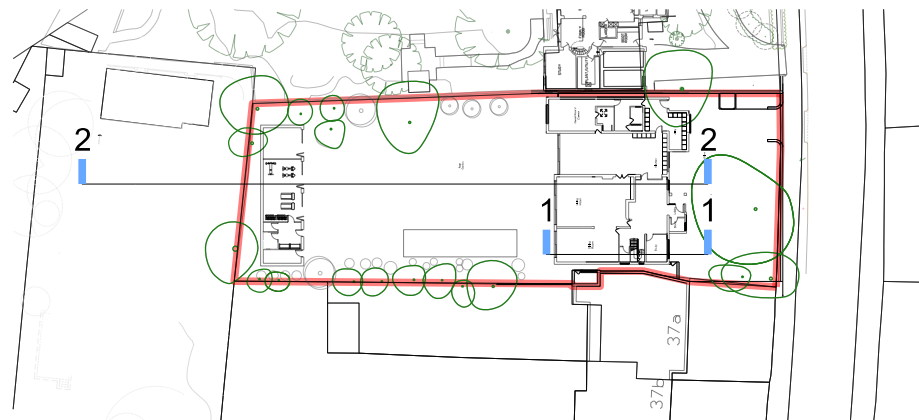

KEY

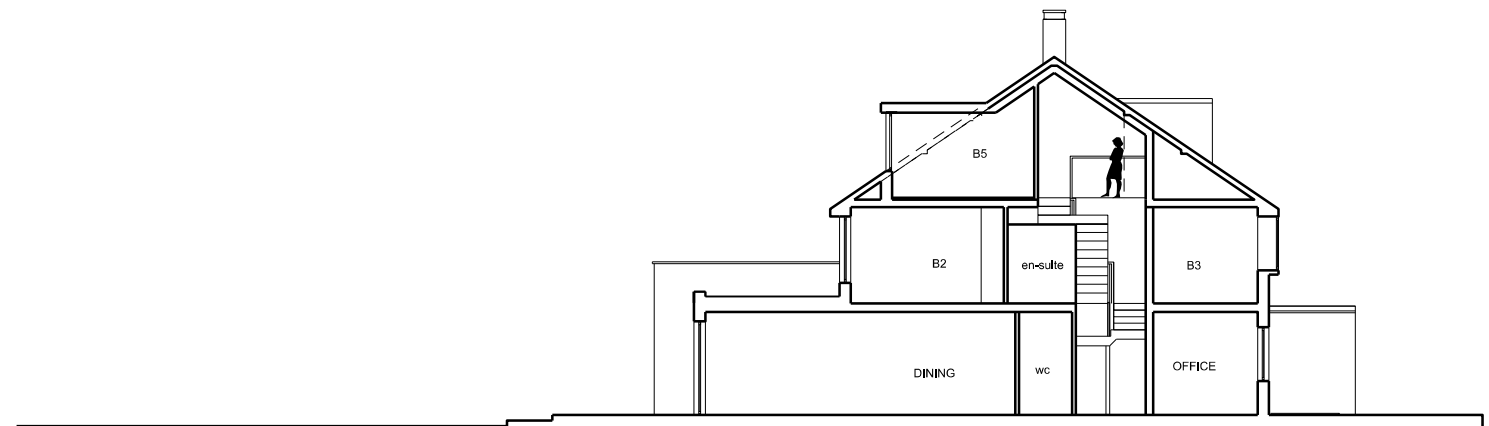

SECTION 1

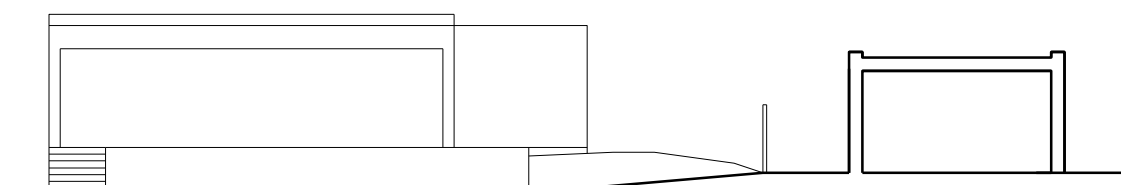

SECTION 2

SITE
BOUNDARY

Rev A

Mar23

General amendments

0 2 4 6 10

37 STORMONT ROAD, HIGHGATE, N6 4NR




PROPOSED SECTIONS

G M L Architects

UNIT 3,1-4 Christina Street, London, EC2A 4PA
Tel: 020 7729 9595 Fax: 020 7729 1801 info@gmlarchitects.co.uk

SCALE: 1:200@A3
ISSUED FOR: PLANNING
FIRST ISSUED: 15/08/2023
DRAWN BY: PC CHECK BY: PC

5056/PA/25

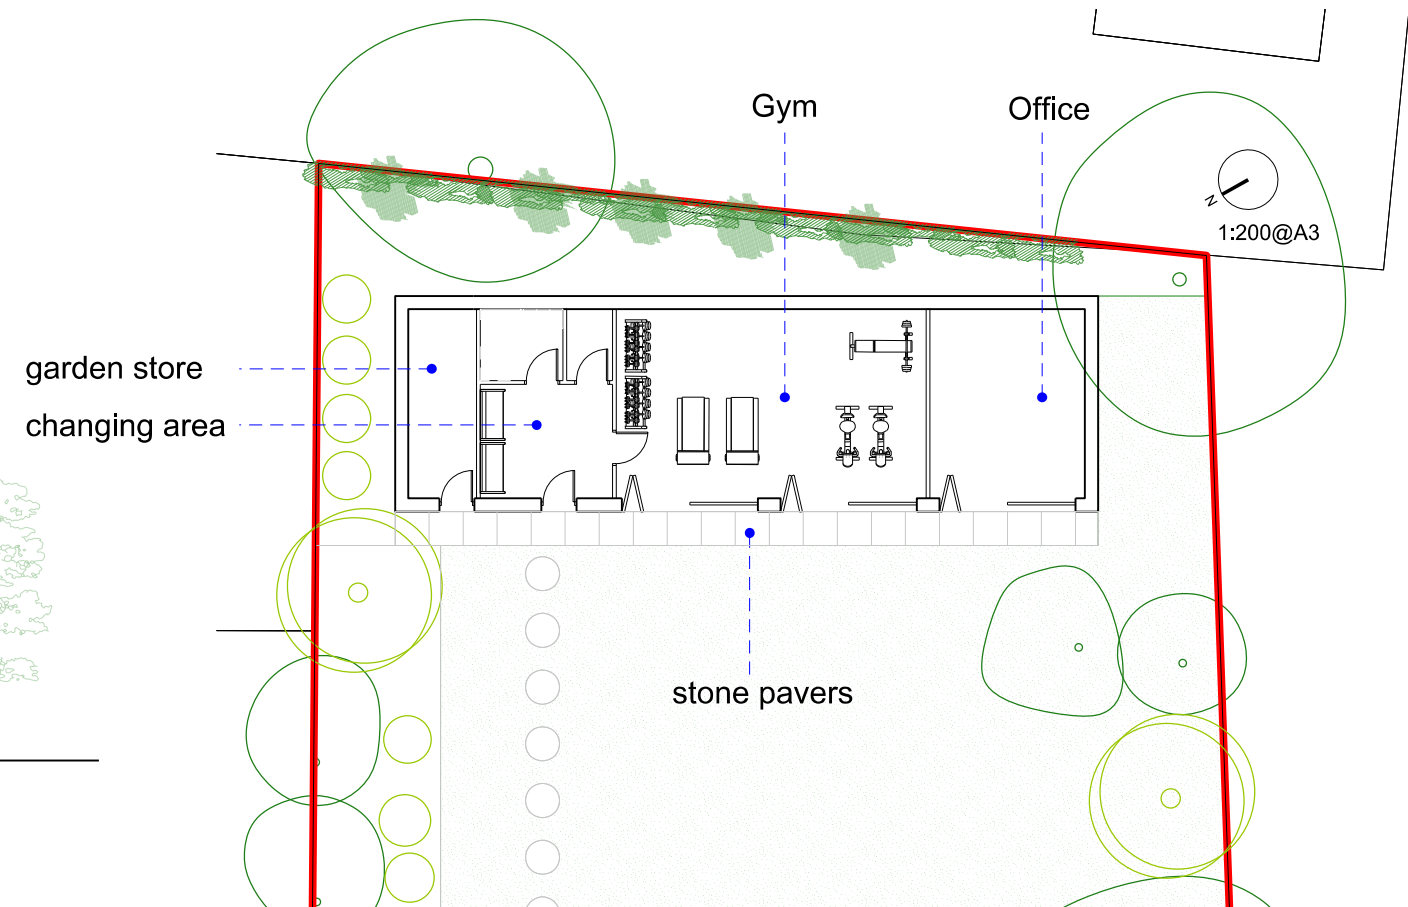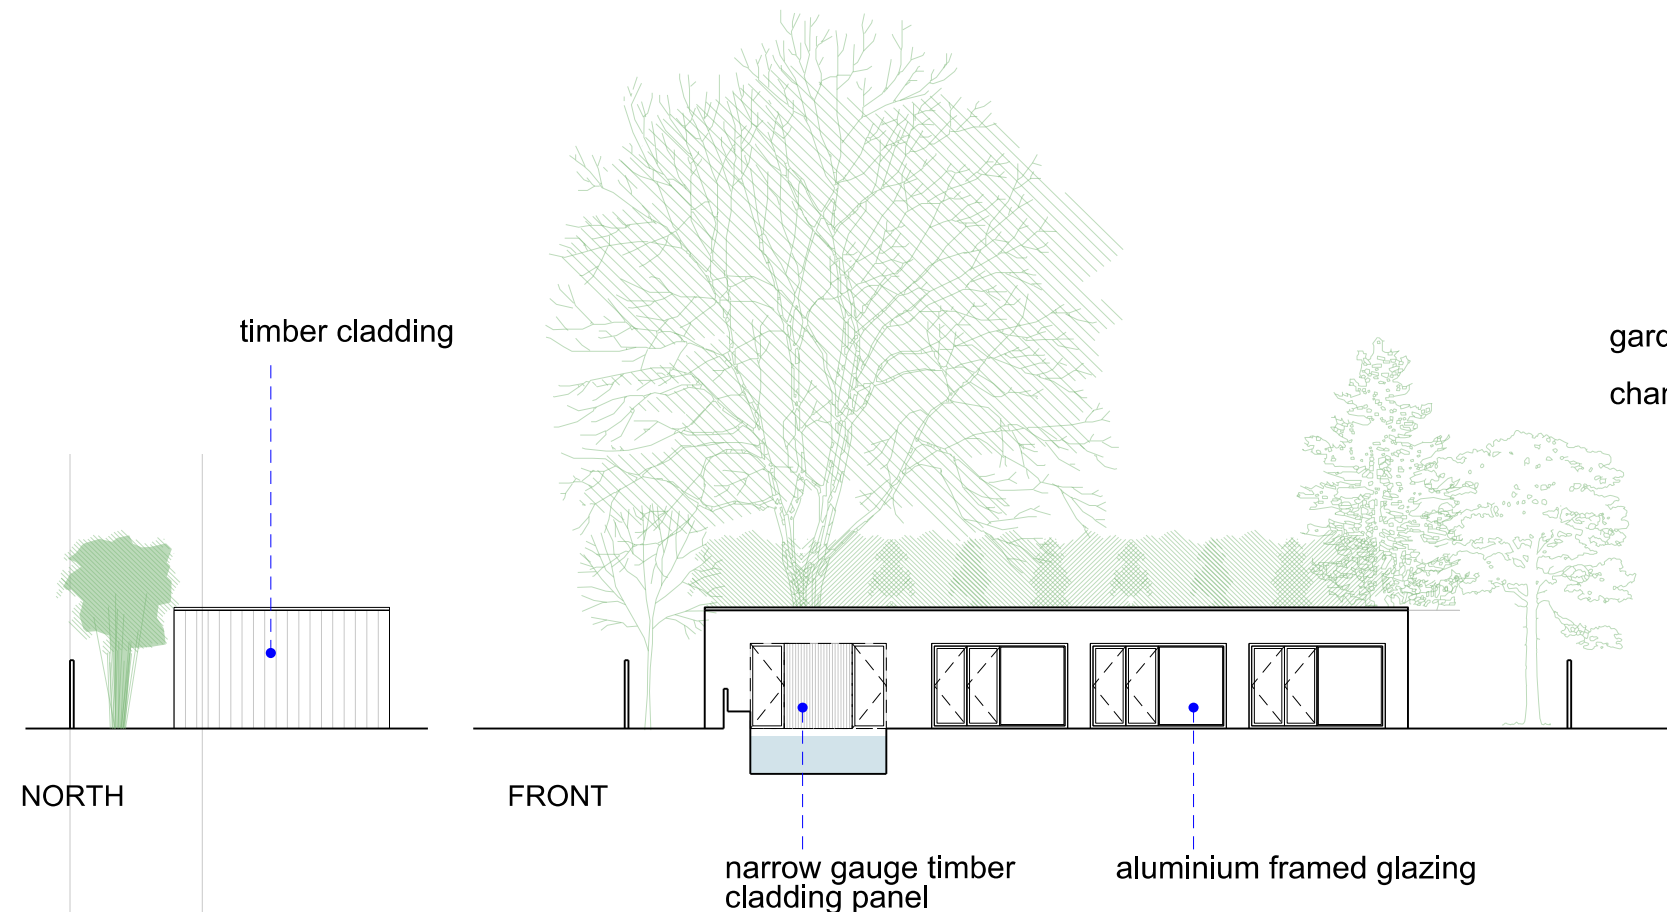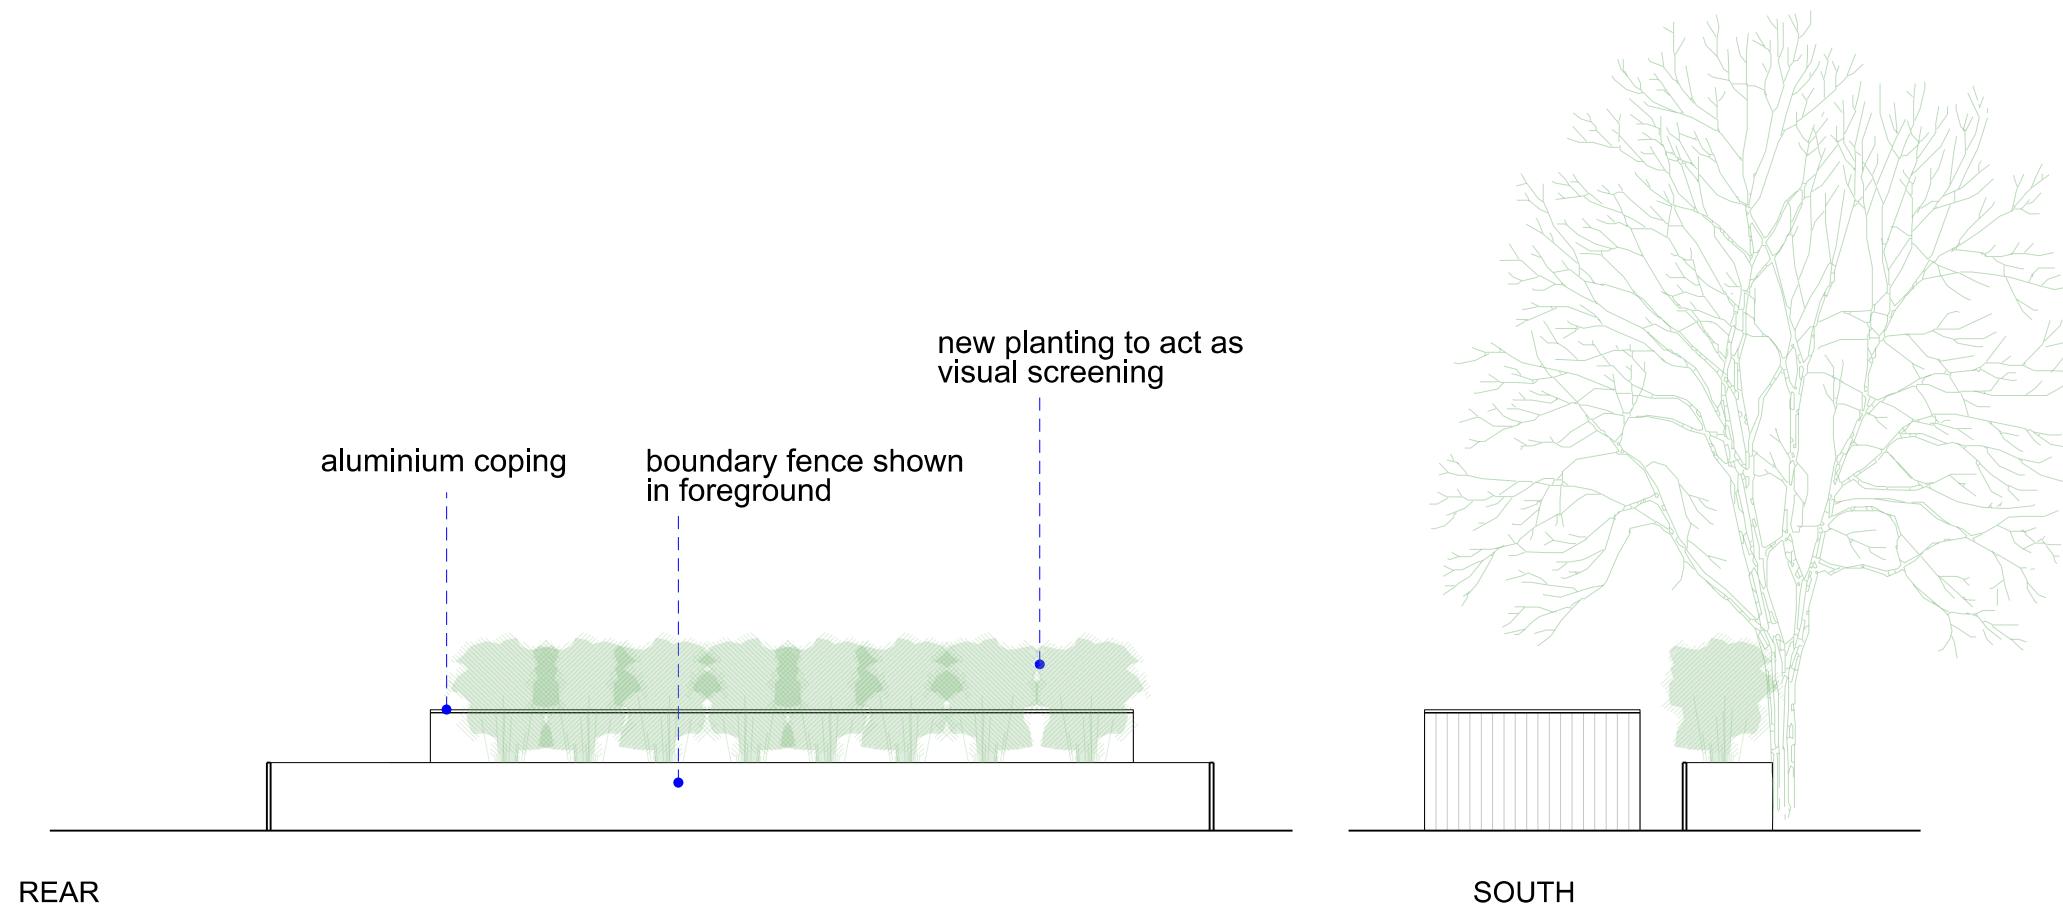

0 2 4 6 10

37 STORMONT ROAD, HIGHGATE, N6 4NR

PROPOSED ELEVATIONS GYM BLOCK

G M L Architects

UNIT 3,1-4 Christina Street, London, EC2A 4PA
Tel: 020 7729 9595 Fax: 020 7729 1801 info@gmlarchitects.co.uk
SCALE: 1:200@A3
ISSUED FOR: PLANNING
FIRST ISSUED: 15/08/2023
DRAWN BY:PC CHECK BY:PC

5056/PA/30



Roof dormer




Projecting windows




Fins

PRECEDENT PHOTOS

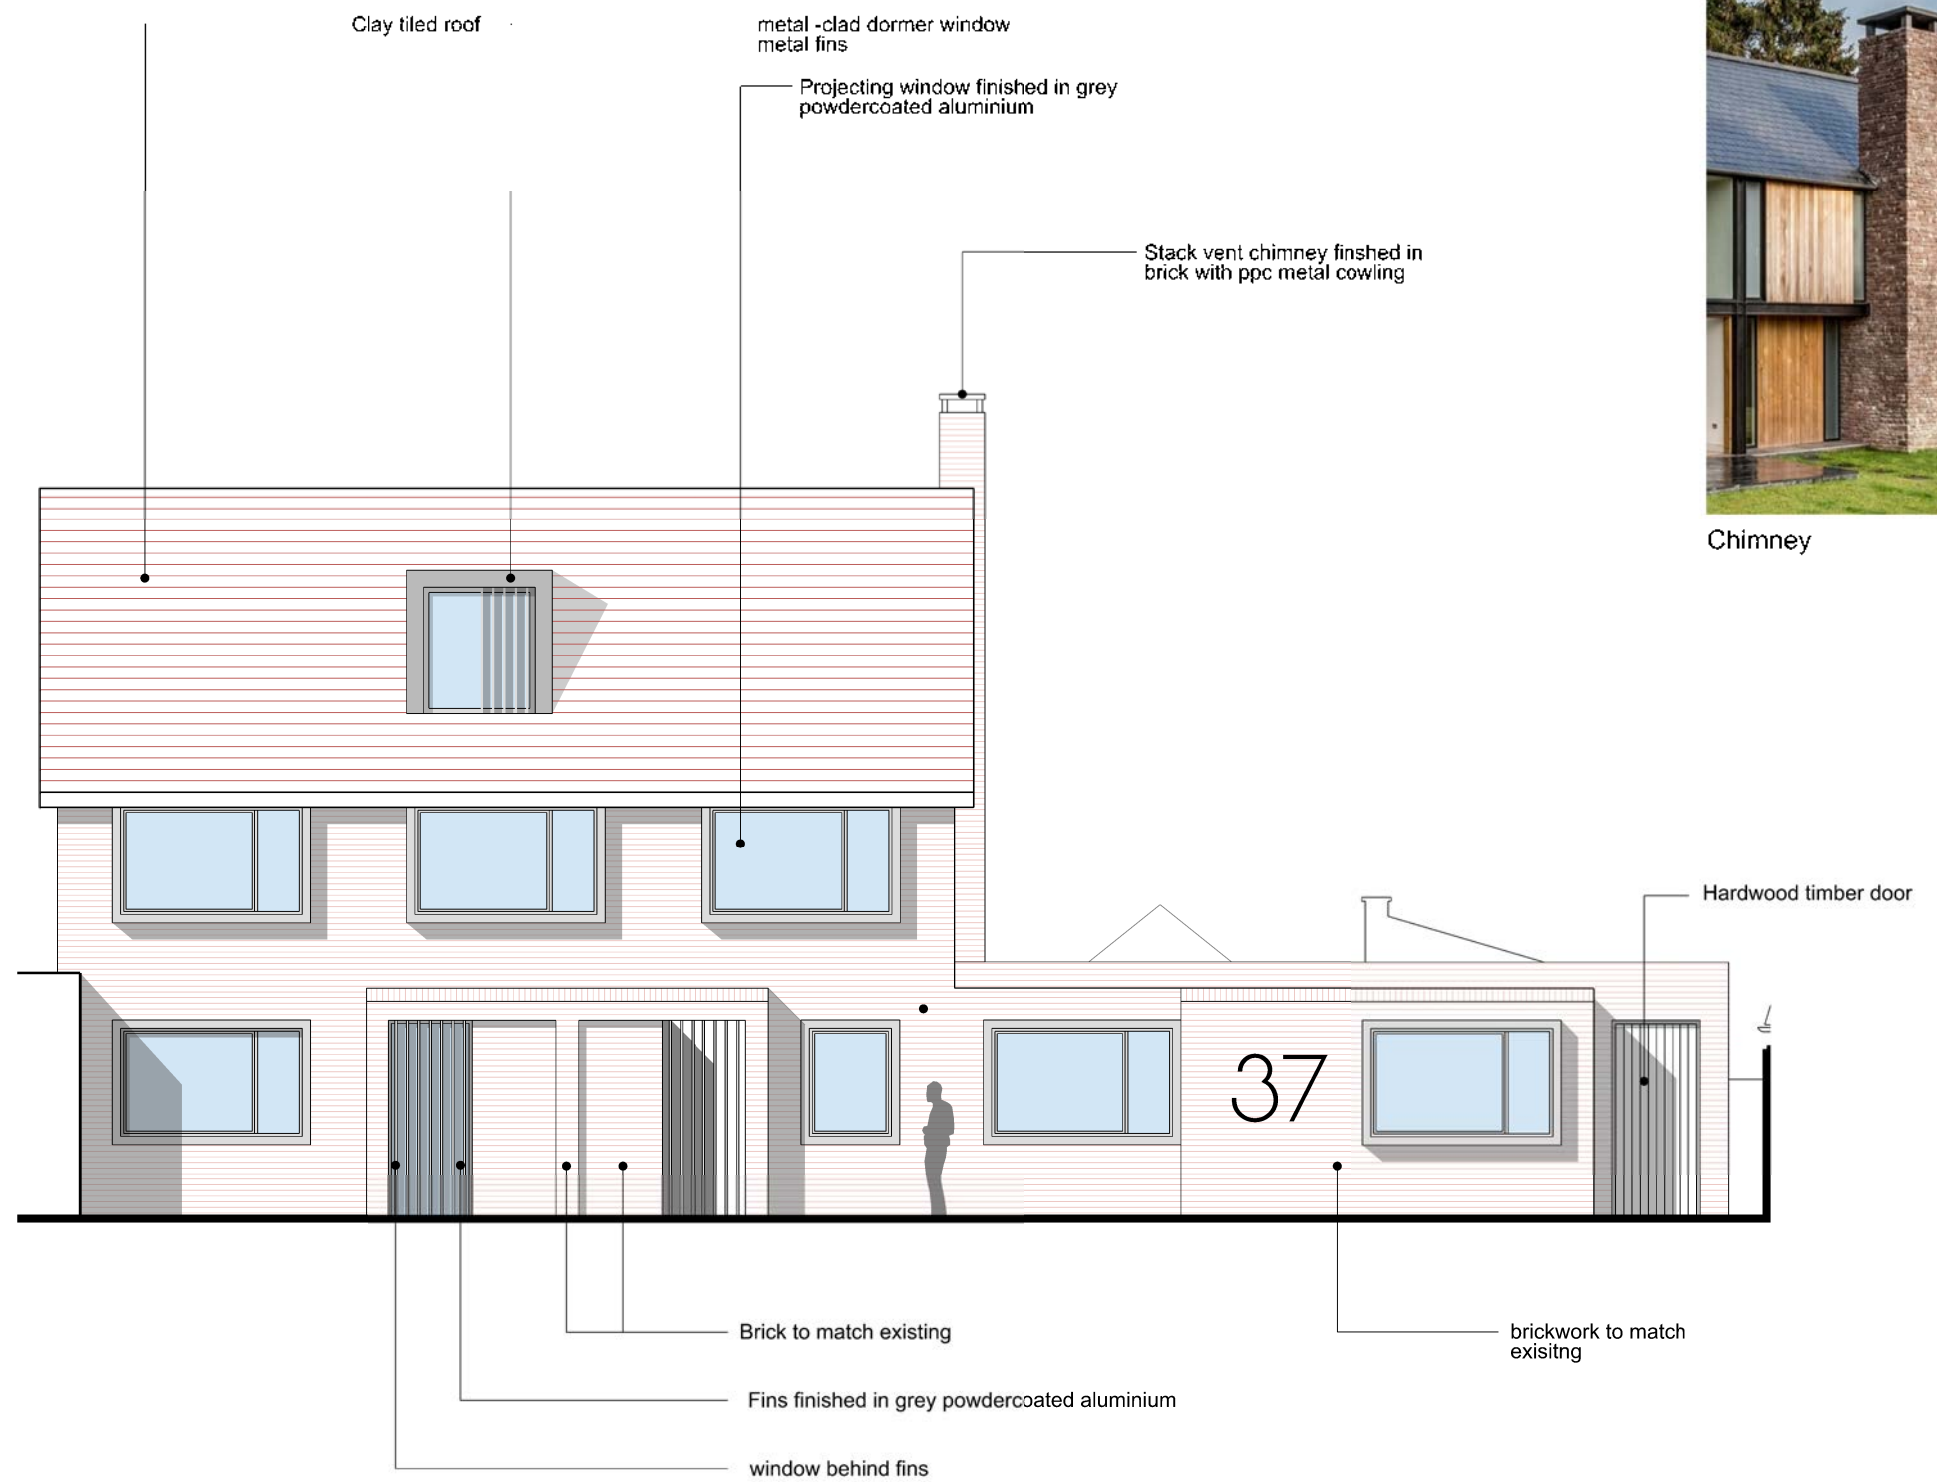

FRONT ELEVATION

 

37 STORMONT ROAD, HIGHGATE, N6 4NR
PROPOSED DETAILS & MATERIALS

G M L Architects

UNIT 3,1-4 Christina Street, London, EC2A 4PA
Tel: 020 7729 9595 Fax: 020 7729 1801 info@gmlarchitects.co.uk
SCALE: 1:100@A3
ISSUED FOR: PLANNING
FIRST ISSUED: 06/12/2023
DRAWN BY: PO CHECK BY: AV

5056/PA/40