


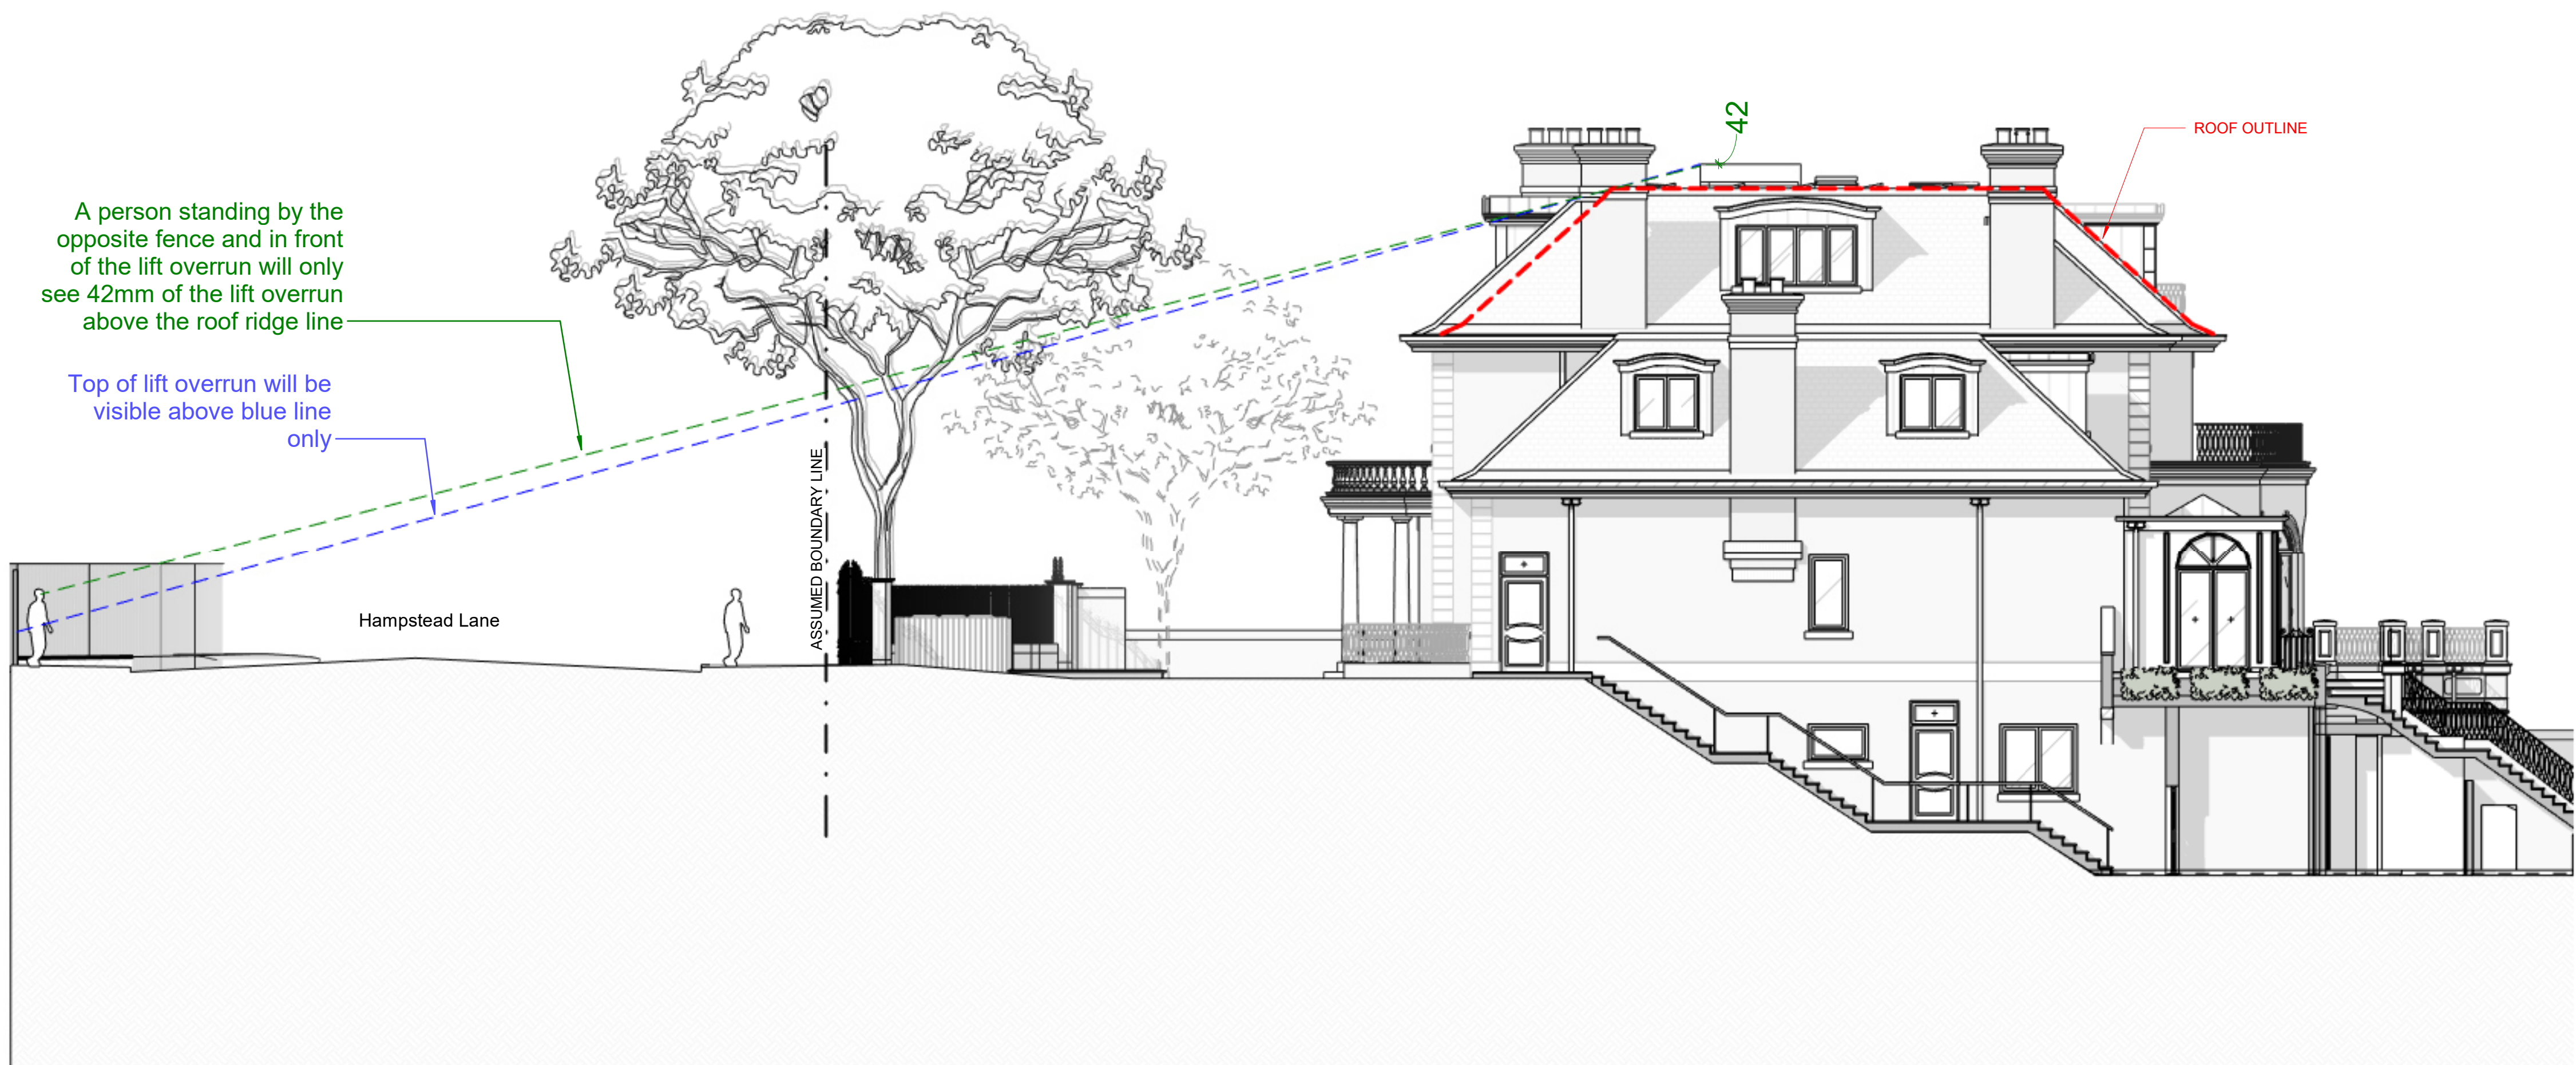


-EAST ELEVATION PLANNING

Rev	Description	Date	By
-	NMA Application	28.06.23	PBR

Status:

Key Plan:

PLANNING

 

KSR ARCHITECTS & INTERIOR DESIGNERS

KSR Architects LLP mail@ksrarchitects.com
14 Greenland Street t: +44 (0)20 7891 5000
London NW1 0ND www.ksrarchitects.com

Project:

42 Hampstead Lane

Drawing Title:

East Elevation with street

Date of first issue: 17/10/2019 Scale: 1:100 / 1:200 @A3

Drawn By: LA Checked By: DC © KSR Architects

Drawing No: 17049-P-335 Rev: -