


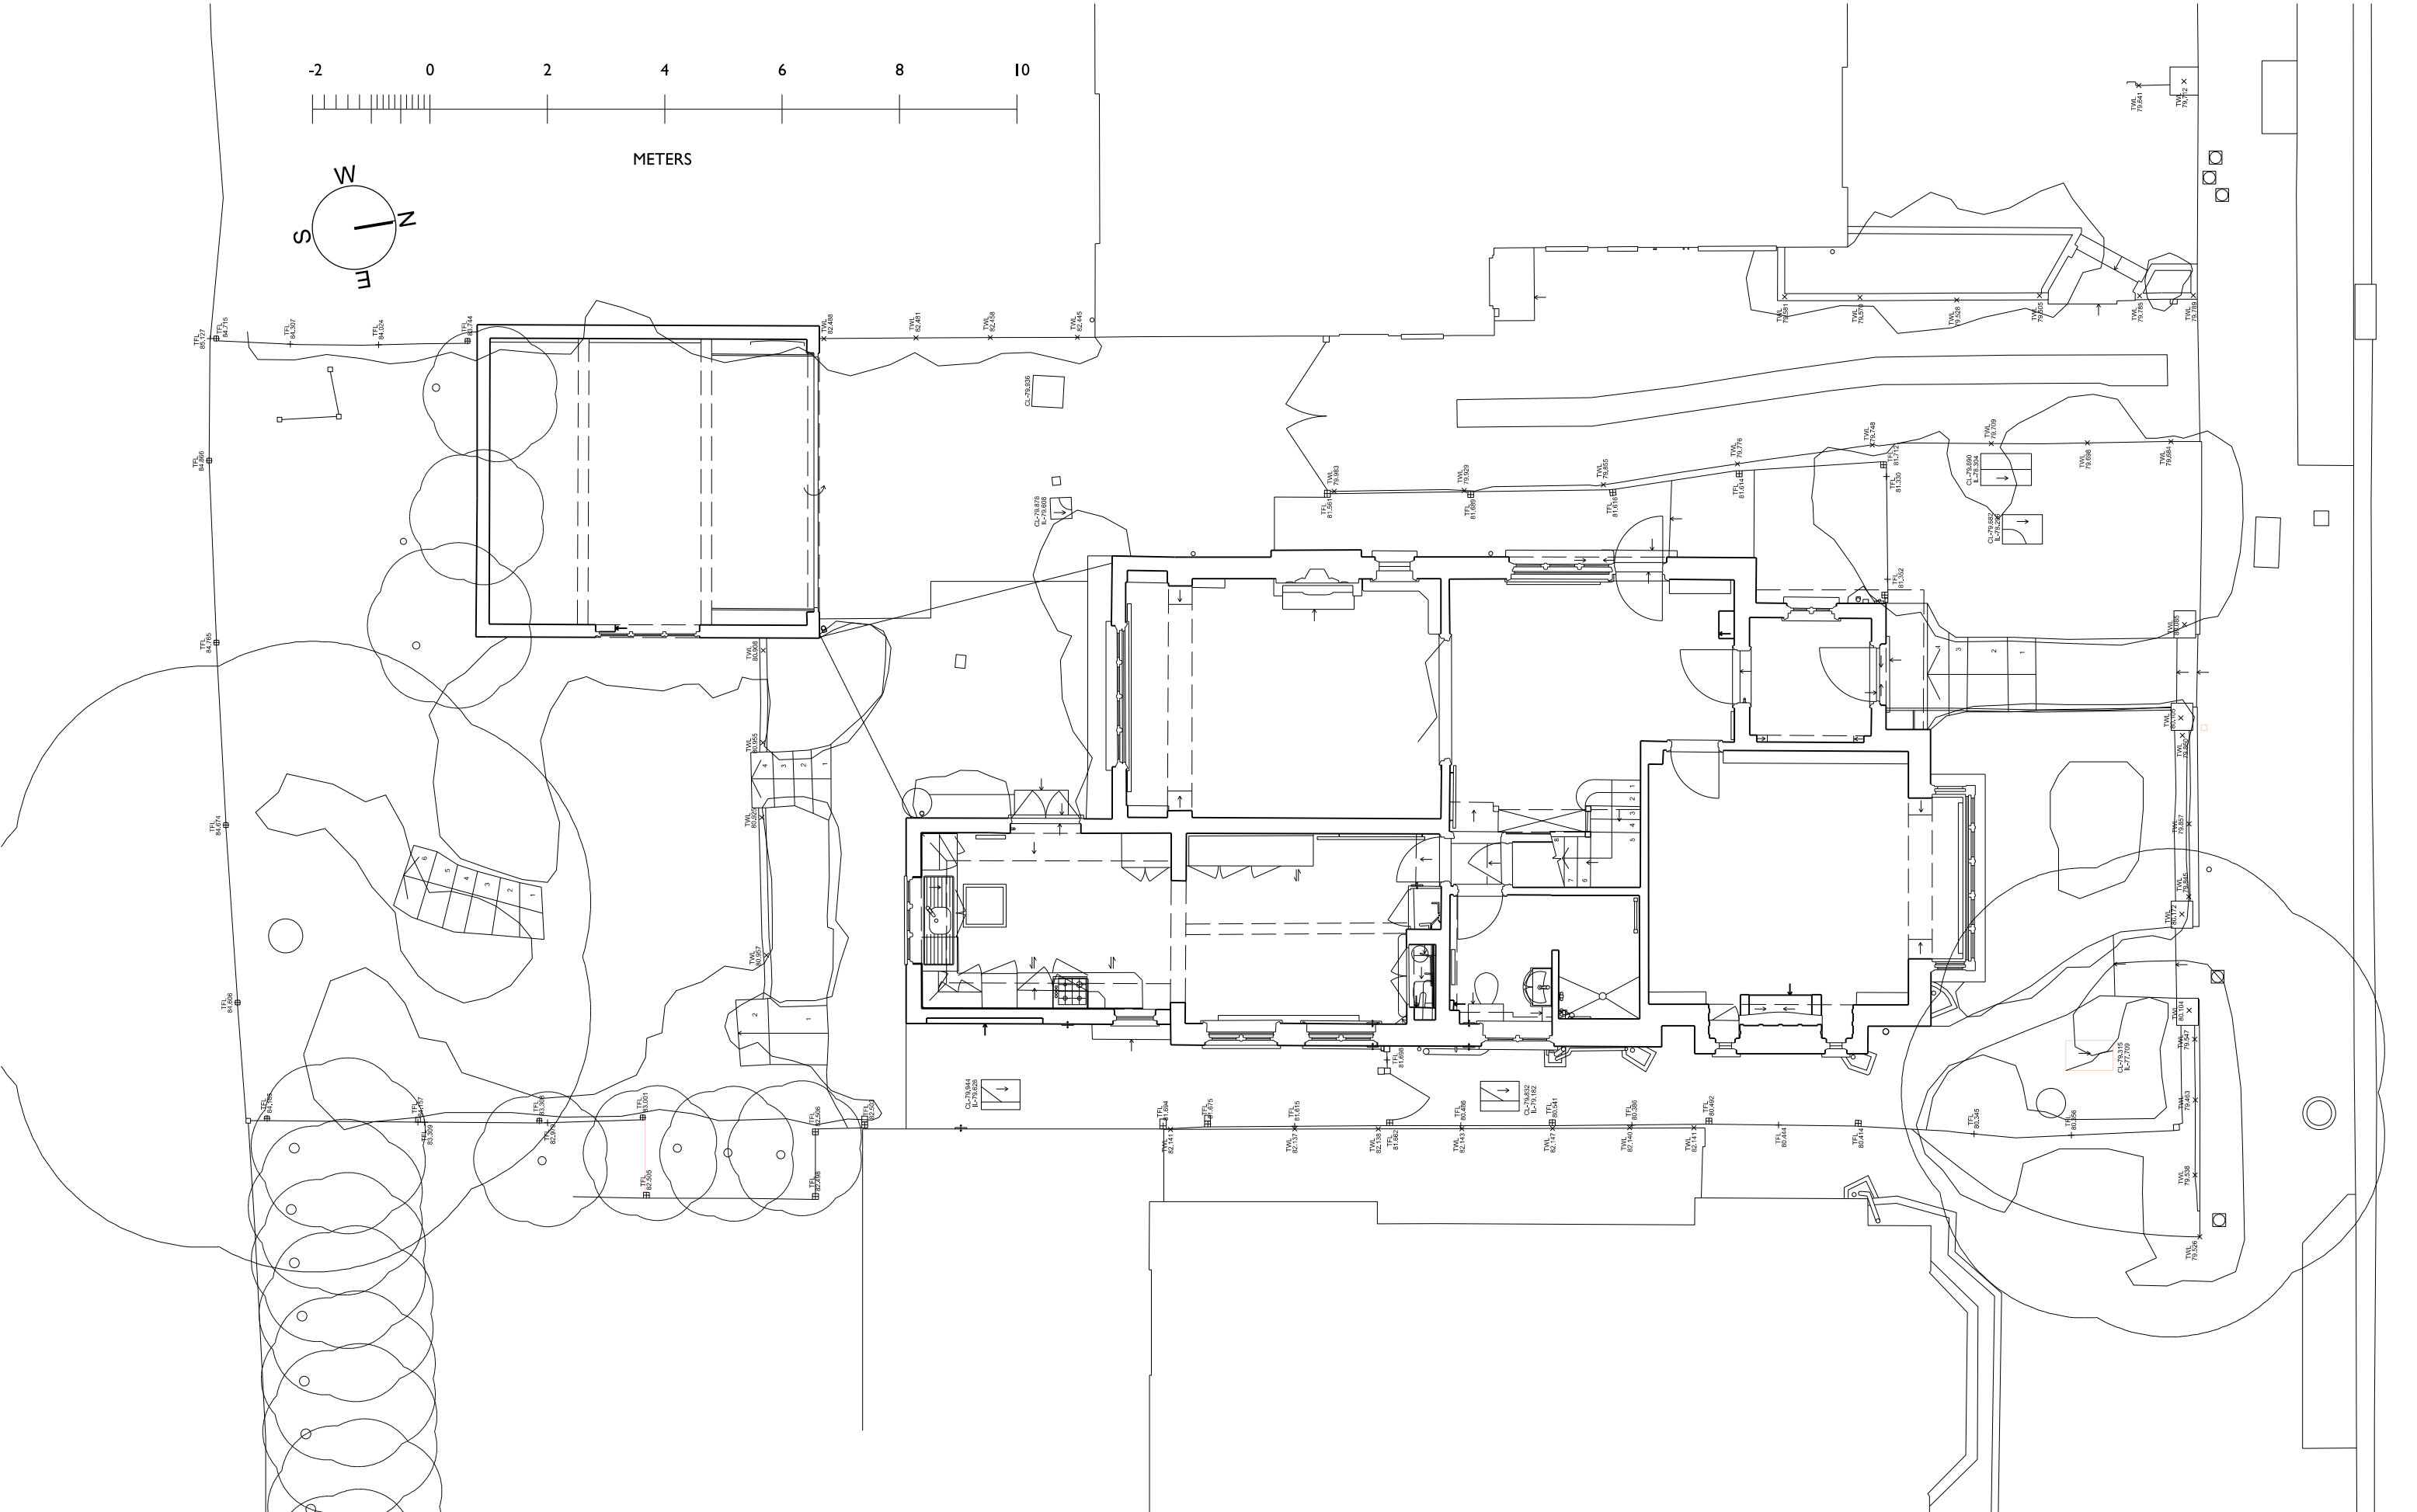

Simon Whitehead
ARCHITECTS

SIMON WHITEHEAD ARCHITECTS LIMITED
WWW.SIMONWHITEHEAD.COM
OFFICE@SIMONWHITEHEAD.COM

LONDON OFFICE
UNIT 8,
16-18 MARSHALL ROAD,
LONDON
SE1 1HL
TEL: +44 (0)207 183 1063
FAX: +44 (0)207 691 7242

TUNBRIDGE WELLS OFFICE
STUDIO ONE,
PANTILES CHAMBERS,
85 HIGH STREET,
TUNBRIDGE WELLS TN11 3XP
TEL: +44 (0)1892 800 456
FAX: +44 (0)207 691 7242

ALL DIMENSIONS & CONDITIONS ARE TO BE CHECKED ON SITE
PRIOR TO PREPARING DRAWINGS OR COMMENCING ANY WORK

Do not scale for building control or construction purposes.
Any variations or supplementary drawings are to be
approved by the Architect

All dimensions in millimetres unless otherwise stated.

RIBA
Chartered Practice

arb
Architects Registration Board

Magnetic media does not constitute contract documentation and
update of this data will occur. These files are current as of the date
of issue. Your use of the content of these files is at your own risk.
Reference should always be made to the hard copy which is
superior to the digital format.

Any documents produced by yourselves which contain part or all of
this data remains your responsibility and is attributed to yourselves.
Whilst every effort has been made to ensure that this file has been
scanned for viruses, we cannot ensure that it does not contain any.

© 2013, Simon Whitehead Architects Limited

Client
MR & MRS DASANI

Status
PLANNING

Local Authority
LONDON BOROUGH OF HARINGEY

CAD Drawn
MS

Checked
SW

Date Revision

Project
1:100@A3
17 PRIORY GARDENS,
LONDON, N6 5QY

Job Number
23-011

Scale
1:100@A3

Drawing Number
EX-001

Date
AUGUST 2023

Drawing Description
EXISTING SITE PLAN
GROUND FLOOR PLAN
IN CONTEXT

Revision

1 2 3 4 5 6 7 8 9 10