



Notes.
Contractors must verify all dimensions at the site before comencing any work.
No construction work before Building Control approval and structural engineer confirmation.
Any discrepancies to be reported to Gridline.
All drawings are to be read in conjunction with all relevant drawings and specifications.


Project No.S				
REV	DATE	DESCRIPTION	BY	CH

PROJECT TITLE	
6 Ferme Park Rd London, N4 4ED	
DATE	Project No.
July 2023	7440

DRAWING TITLE		
Existing - Basement Floor		
CLIENT		
Mr Schneck		
DRAWING No.	SCALE @ A3	Drawn by:
EX - P001	1:100	Niloufar



PLANNING SERVICES
Unit 9b, The High Cross Centre,
Fountayne Rd,
N154BE
TEL: 020 8802 3480
www.samplanning.co.uk

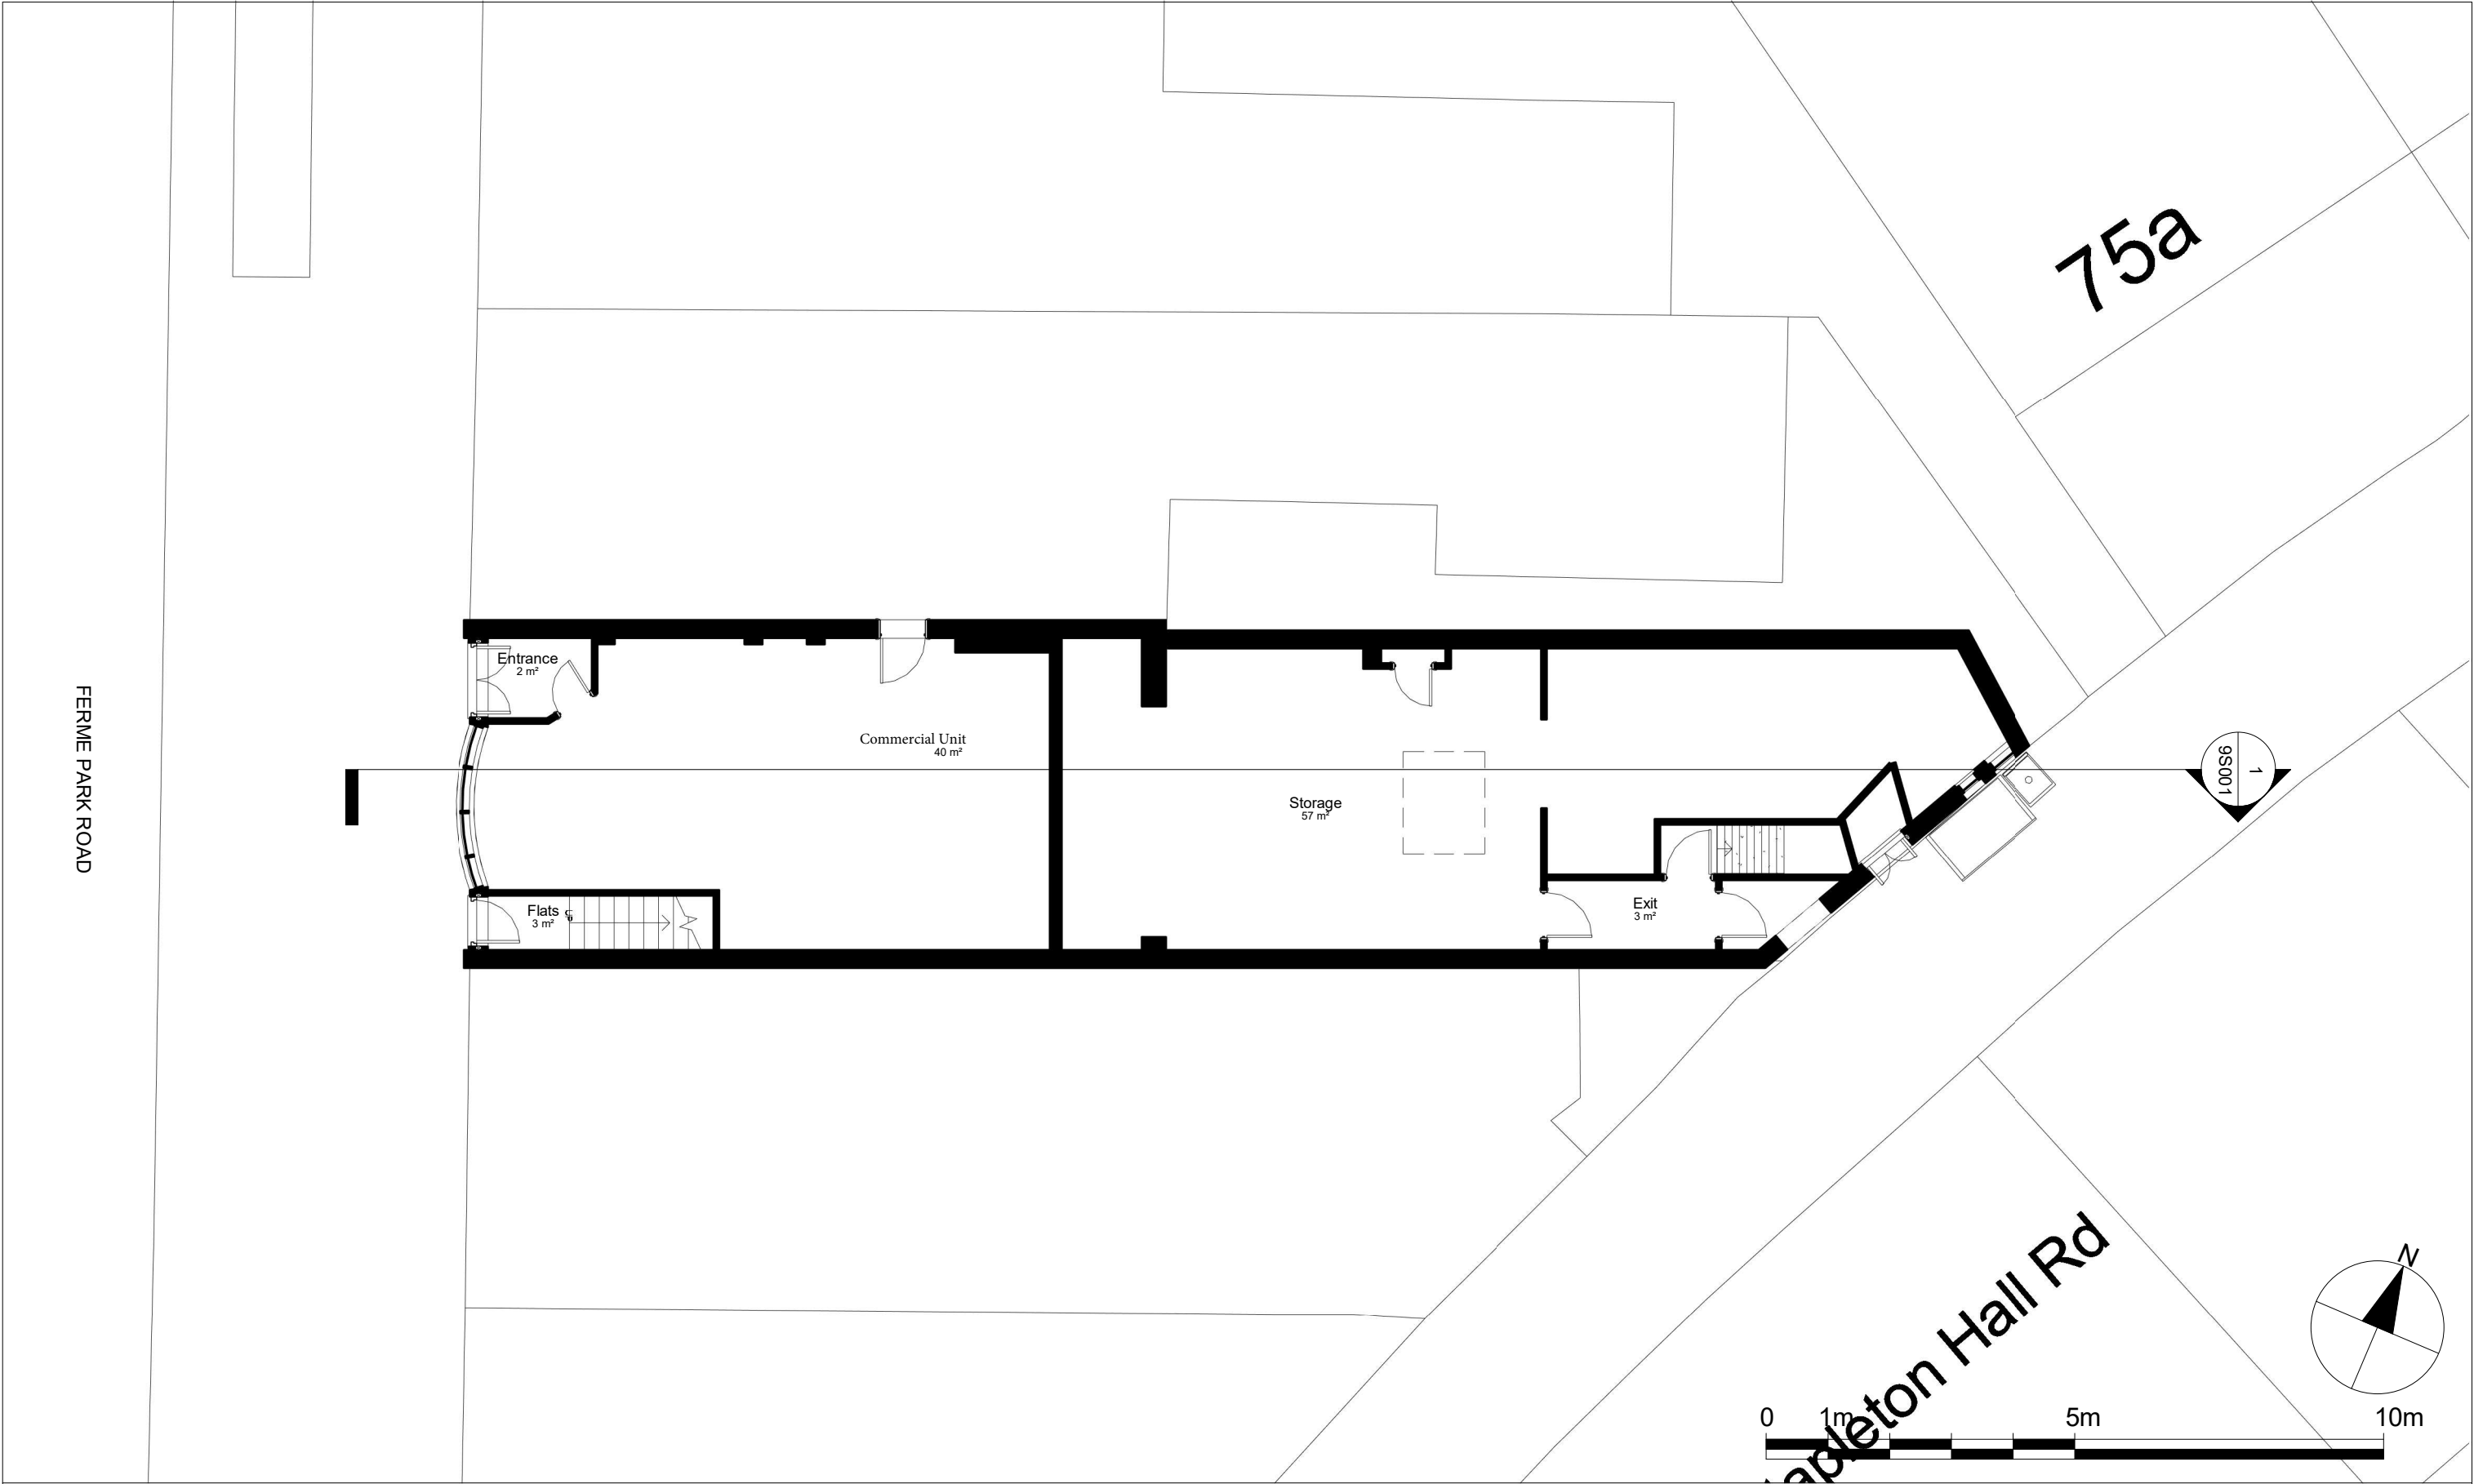

Notes.
Contractors must verify all dimensions at the site before comencing any work.
No construction work before Building Control approval and structural engineer confirmation.
Any discrepancies to be reported to Gridline.
All drawings are to be read in conjunction with all relevant drawings and specifications.


Project No.S				
REV	DATE	DESCRIPTION	BY	CH

PROJECT TITLE	
6 Ferme Park Rd London, N4 4ED	
DATE	Project No.
July 2023	7440

DRAWING TITLE		
Existing - Ground Floor		
CLIENT		
Mr Schneck		
DRAWING No.	SCALE @ A3	Drawn by:
EX - P002	1:100	Niloufar



PLANNING SERVICES
Unit 9b, The High Cross Centre,
Fountainy Rd,
N15 4BE
TEL: 020 8802 3480
www.samplanning.co.uk

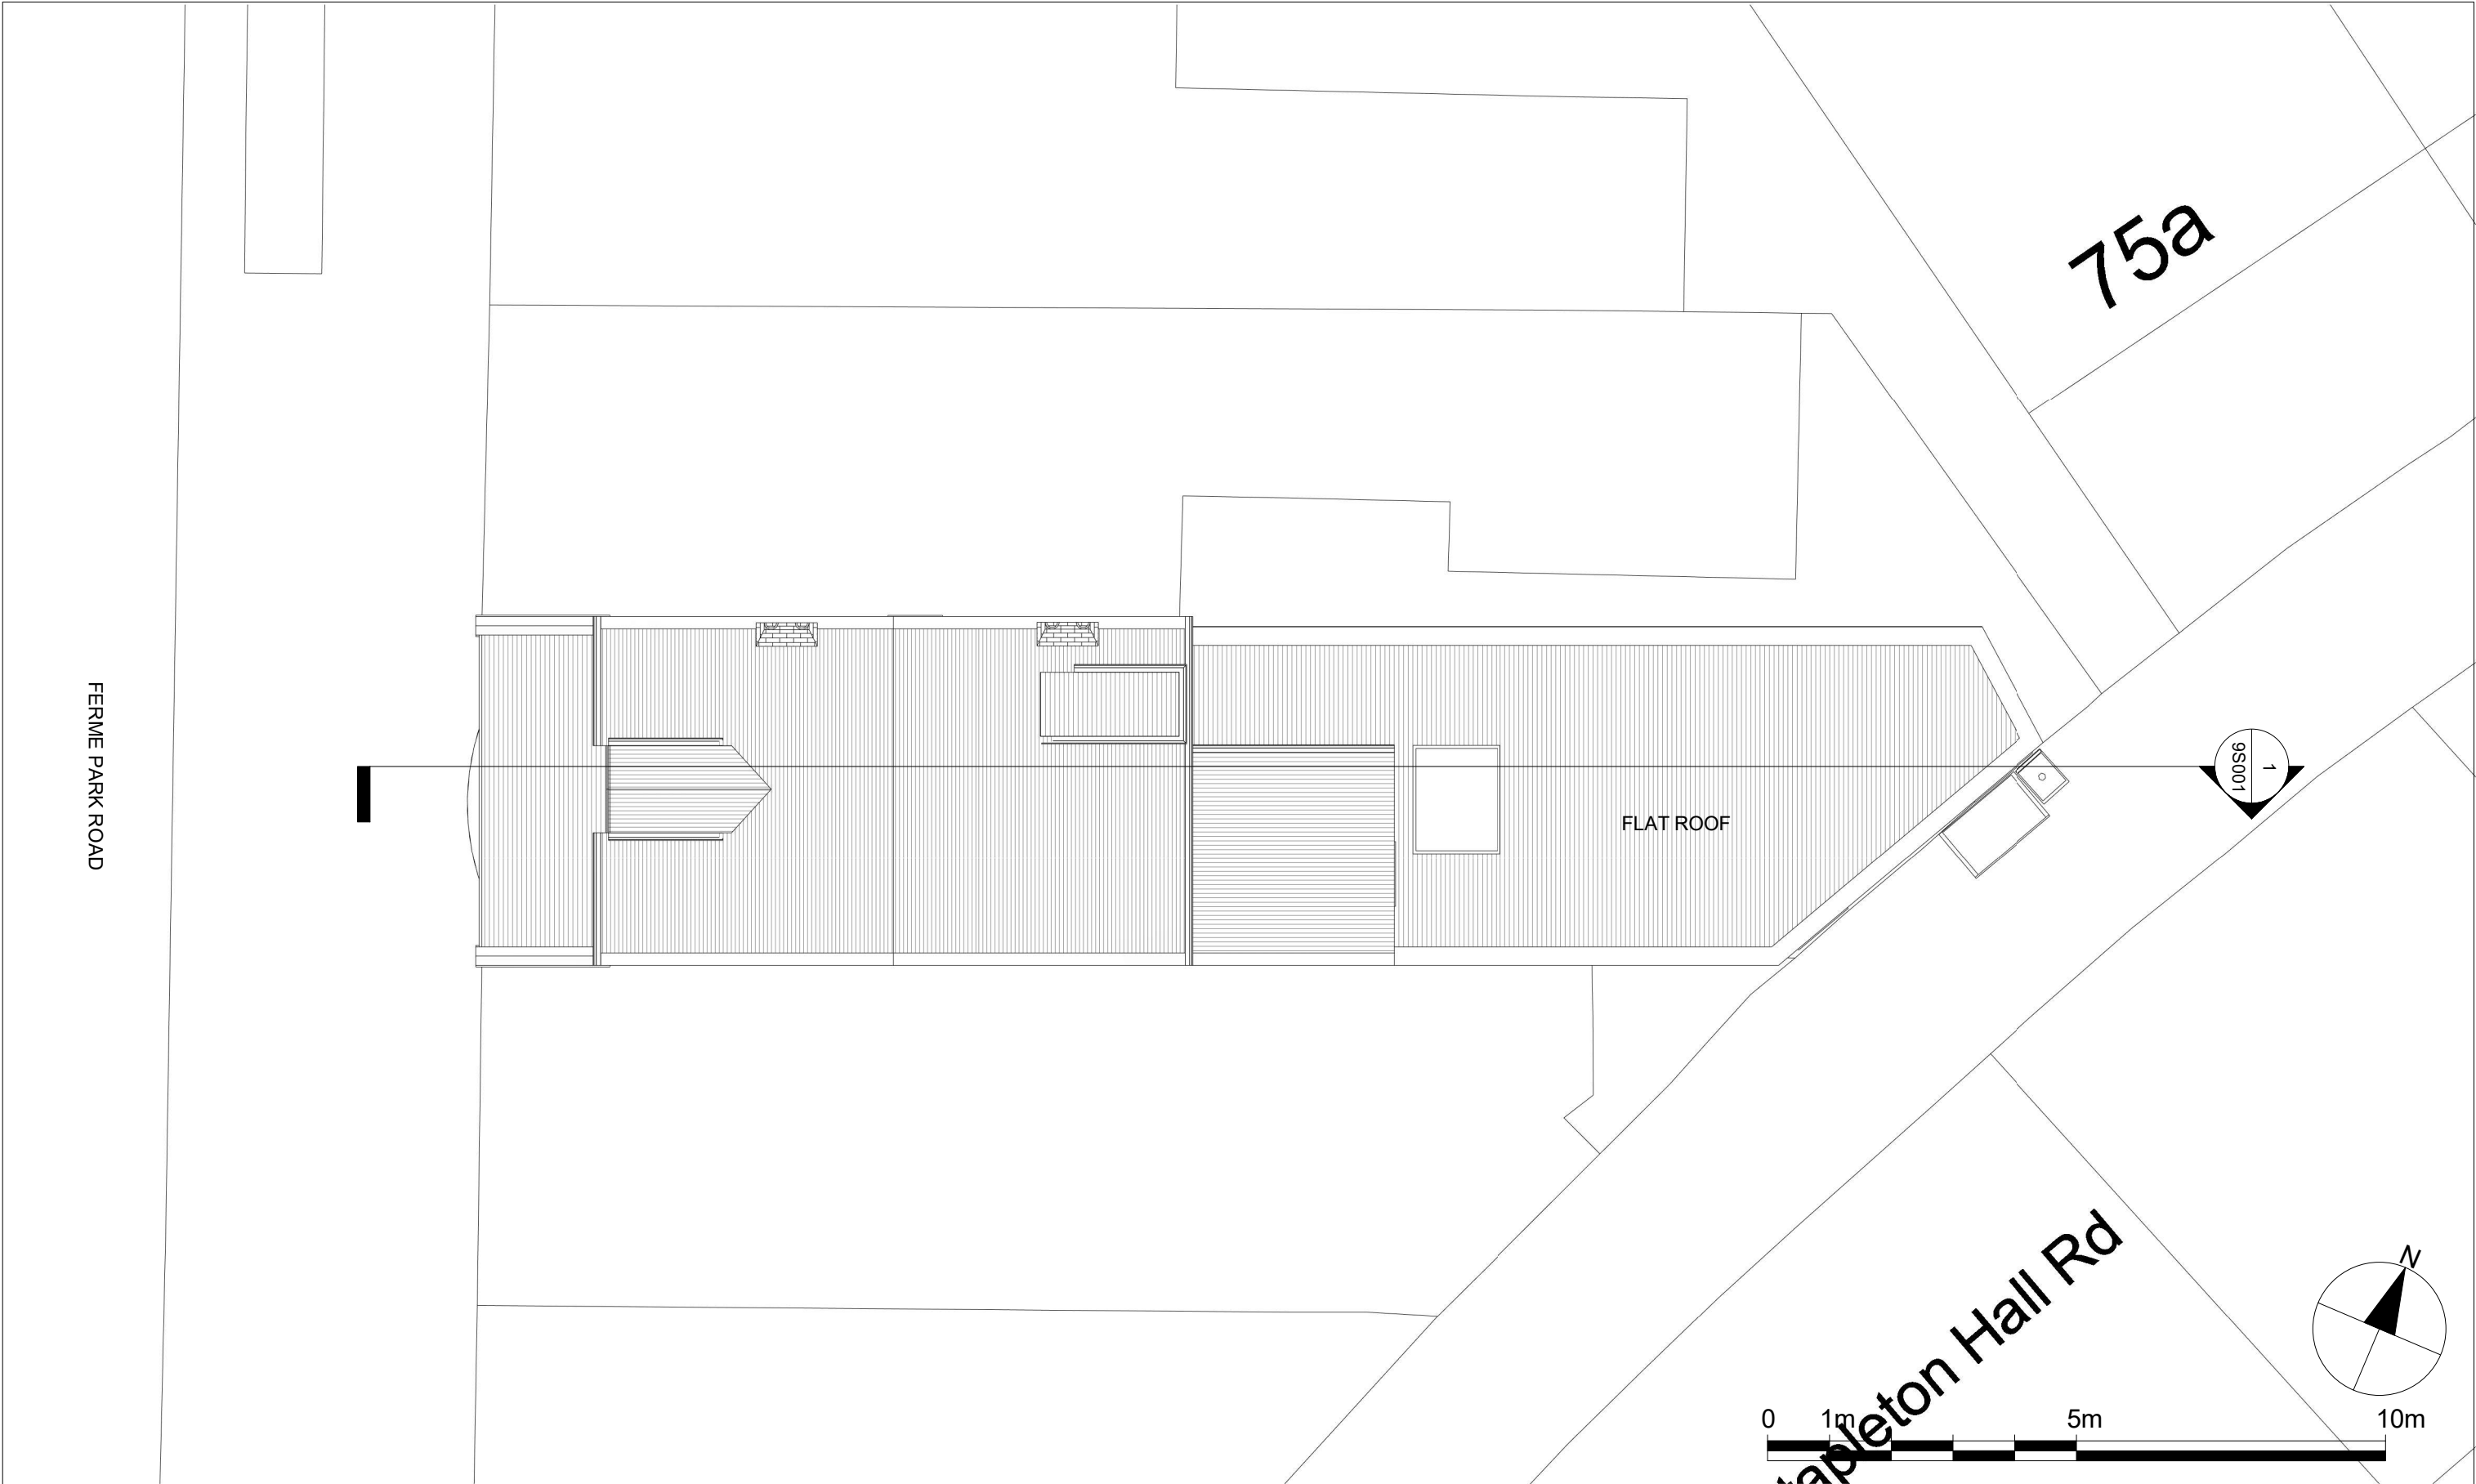

Notes.
Contractors must verify all dimensions at the site before comencing any work.
No construction work before Building Control approval and structural engineer confirmation.
Any discrepancies to be reported to Gridline.
All drawings are to be read in conjunction with all relevant drawings and specifications.

Project No.S				
REV	DATE	DESCRIPTION	BY	CH

PROJECT TITLE	
6 Ferme Park Rd London, N4 4ED	
DATE	Project No.
July 2023	7440


DRAWING TITLE		
Existing - Roof Plan		
CLIENT		
Mr Schneck		
DRAWING No.	SCALE @ A3	Drawn by:
EX - P003	1:100	Niloufar



PLANNING SERVICES
Unit 9b, The High Cross Centre,
Fountainy Rd,
N154BE
TEL: 020 8802 3480
www.samplanning.co.uk

1 Front
1 : 100

2 Rear
1 : 100

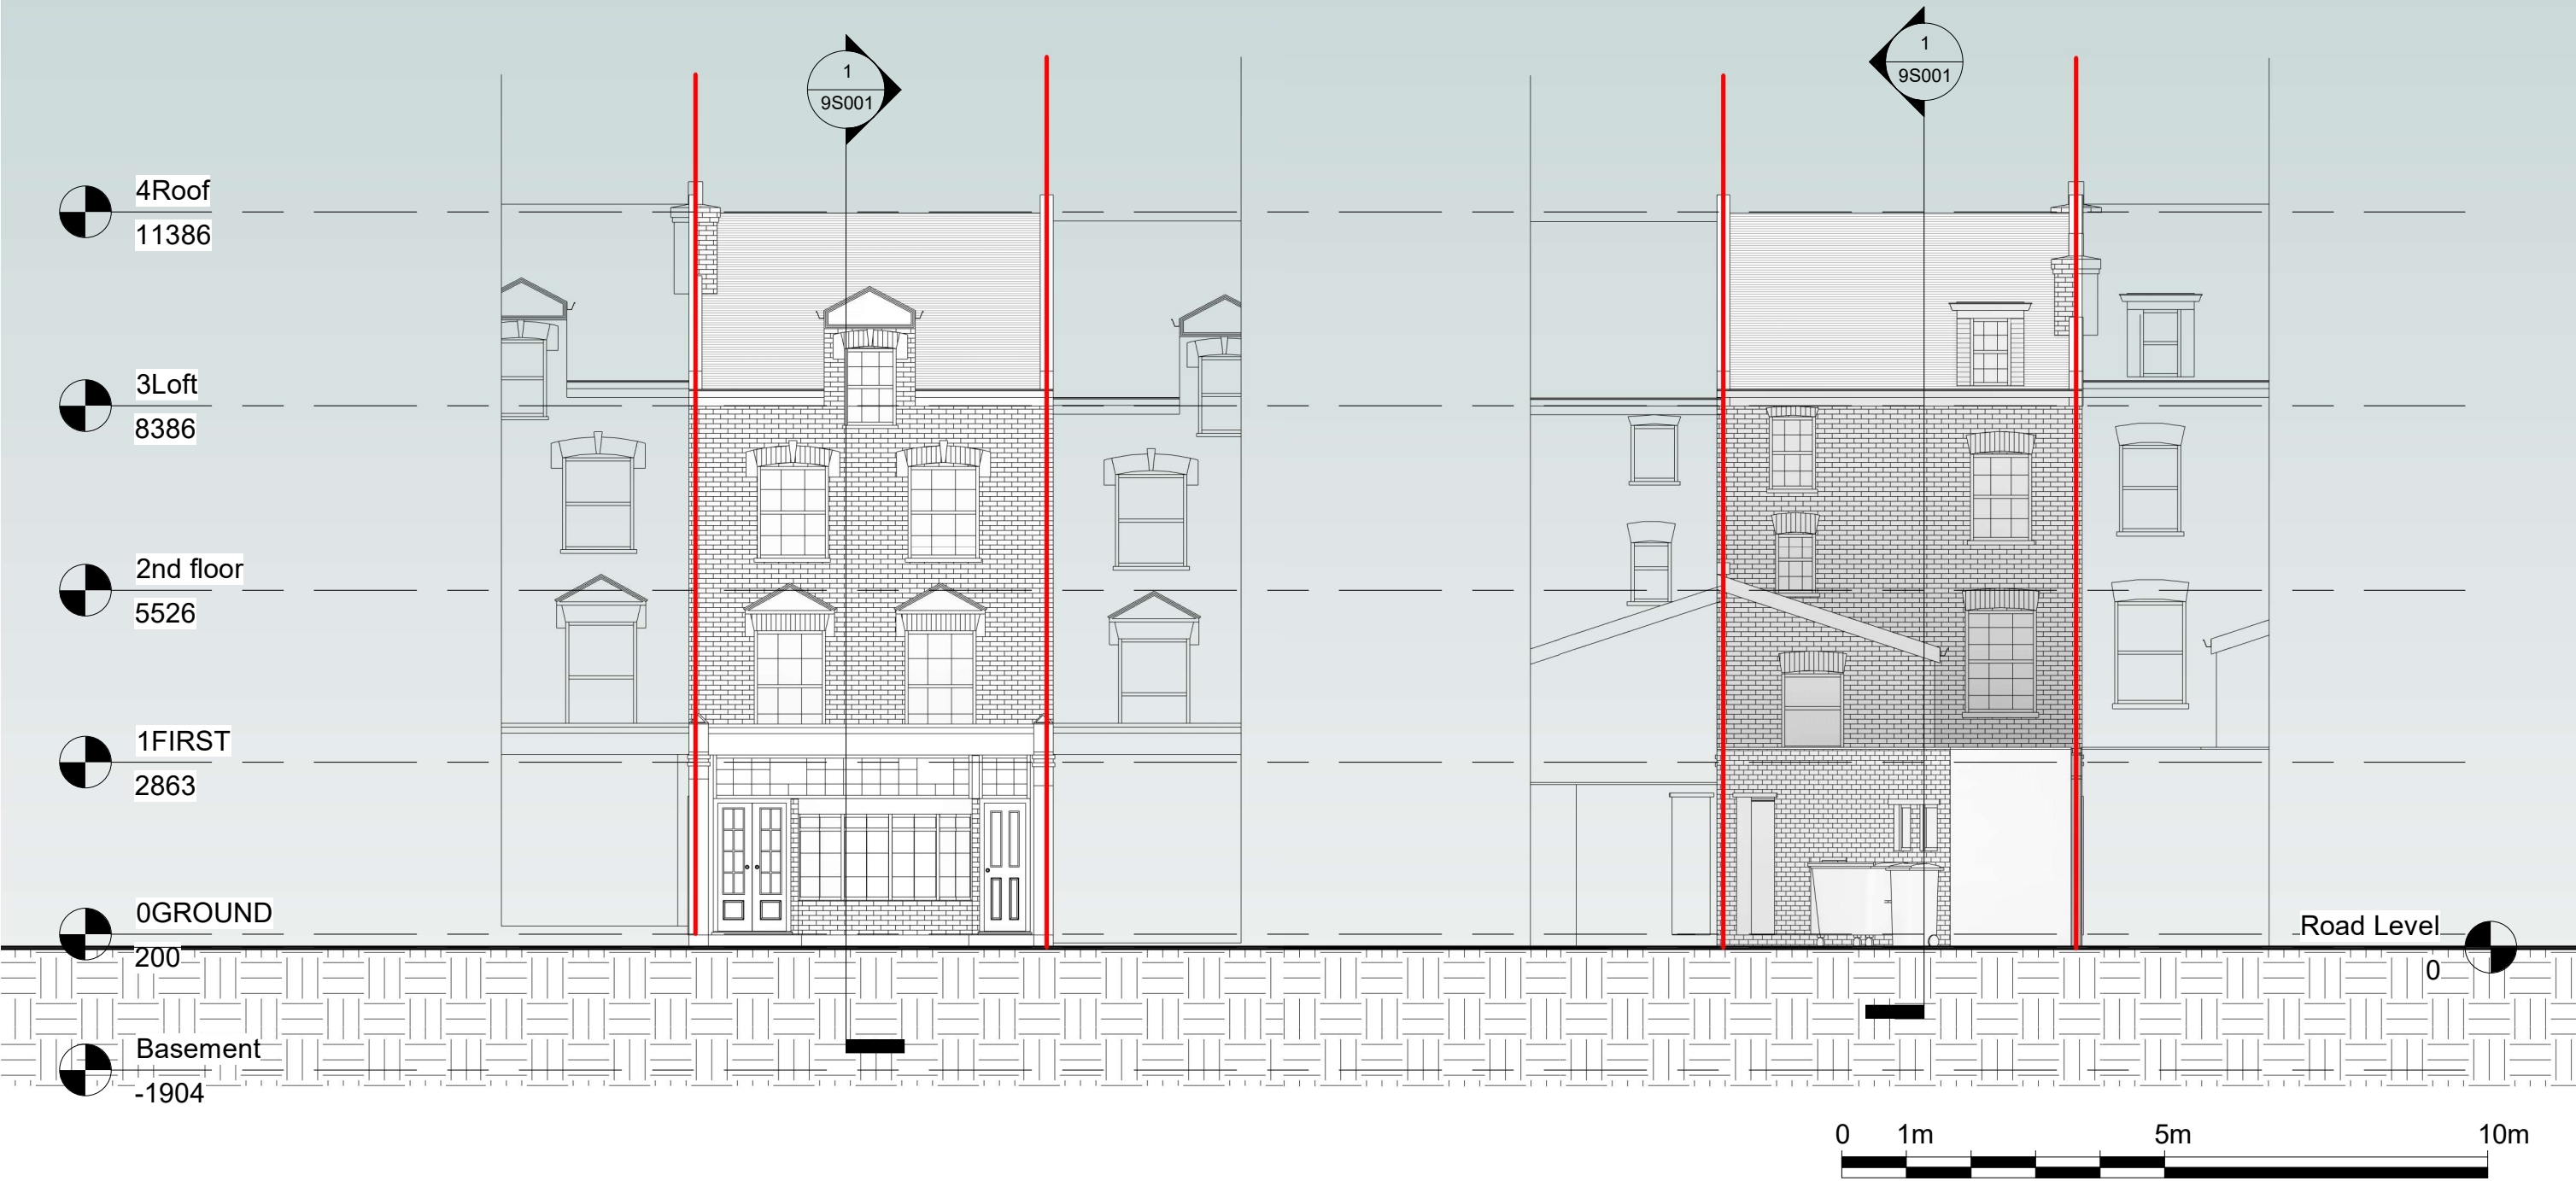

Notes.
Contractors must verify all dimensions at the site before comencing any work.
No construction work before Building Control approval and structural engineer confirmation.
Any discrepancies to be reported to Gridline.
All drawings are to be read in conjunction with all relevant drawings and specifications.

Project No.S				
REV	DATE	DESCRIPTION	BY	CH

PROJECT TITLE
6 Ferme Park Rd
London, N4 4ED


DATE July 2023	Project No. 7440
--------------------------	----------------------------

DRAWING TITLE
Existing - Front/ Rear Elevations

CLIENT
Mr Schneck

DRAWING No. EX - E001	SCALE @ A3 1:100	Drawn by: Niloufar
---------------------------------	----------------------------	------------------------------


PLANNING SERVICES
Unit 9b, The High Cross Centre,
Fountainy Rd,
N154BE
TEL: 020 8802 3480
www.samplanning.co.uk

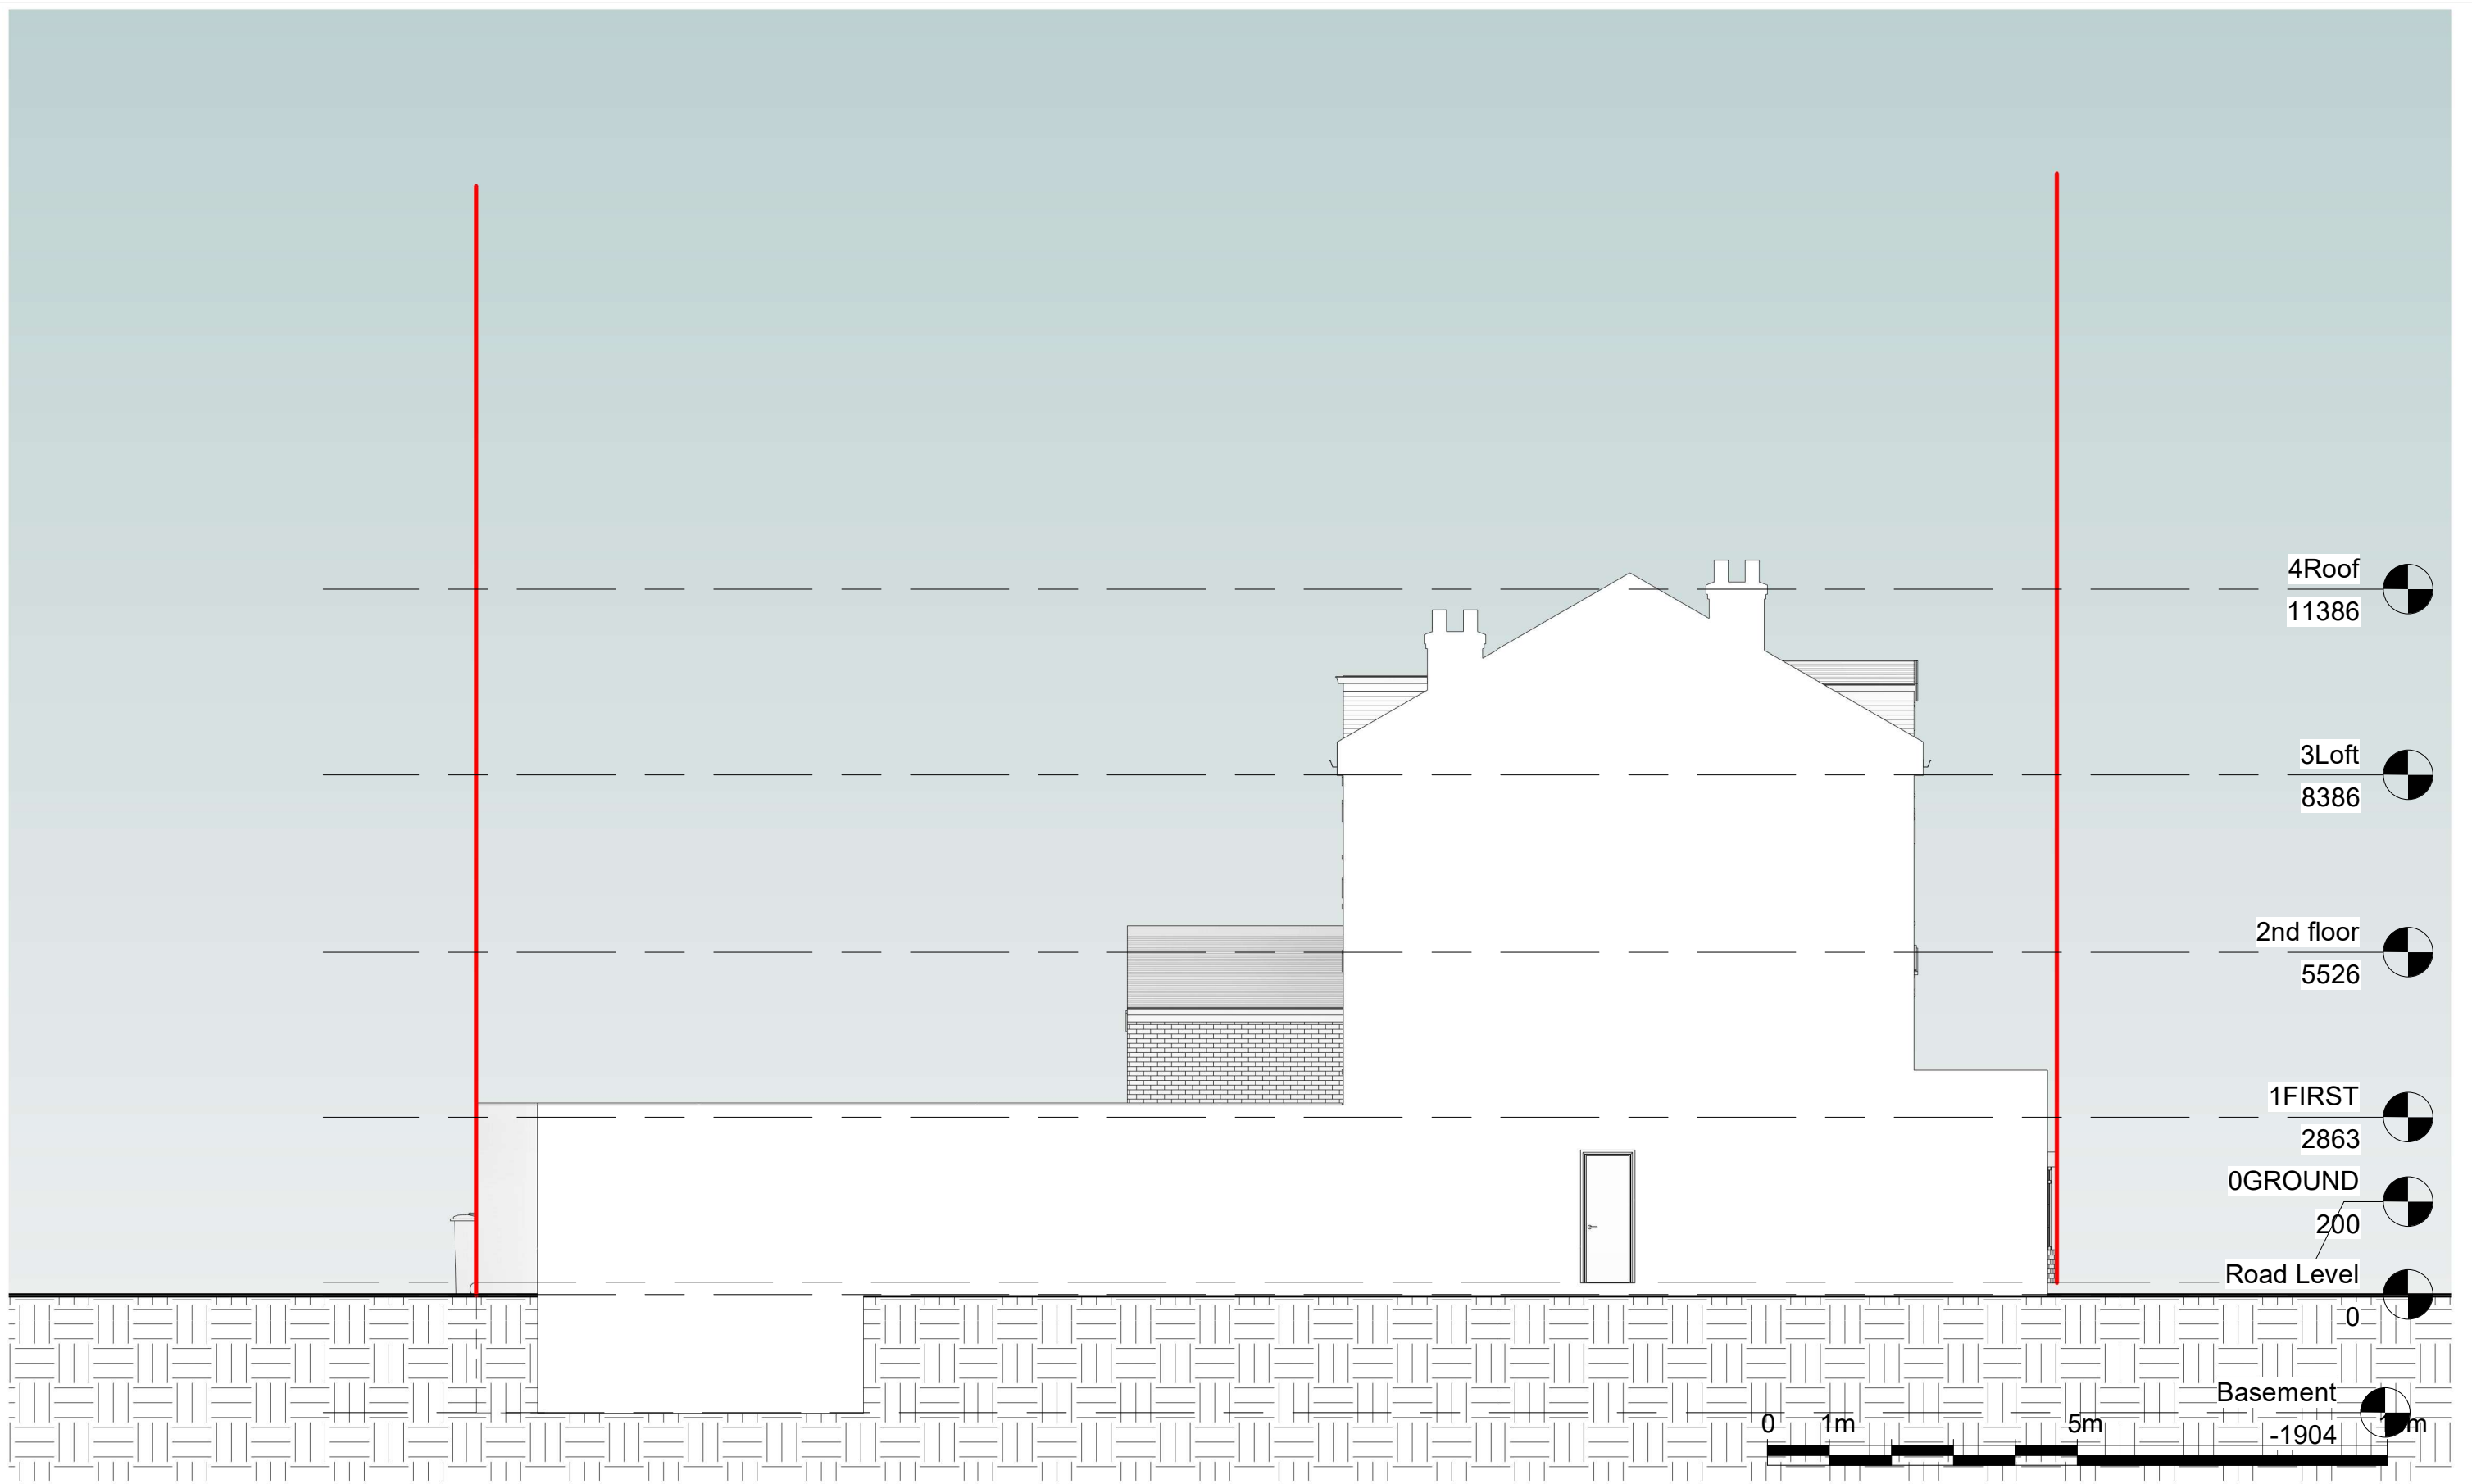

Notes.
Contractors must verify all dimensions at the site before comencing any work.
No construction work before Building Control approval and structural engineer confirmation.
Any discrepancies to be reported to Gridline.
All drawings are to be read in conjunction with all relevant drawings and specifications.


Project No.S				
REV	DATE	DESCRIPTION	BY	CH

PROJECT TITLE	
6 Ferme Park Rd London, N4 4ED	
DATE	Project No.
July 2023	7440

DRAWING TITLE		
Existing - Side Elevation 1		
CLIENT		
Mr Schneck		
DRAWING No.	SCALE @ A3	Drawn by:
EX - E002	1:100	Niloufar



PLANNING SERVICES
Unit 9b, The High Cross Centre,
Fountayne Rd,
N154BE
TEL: 020 8802 3480
www.samplanning.co.uk

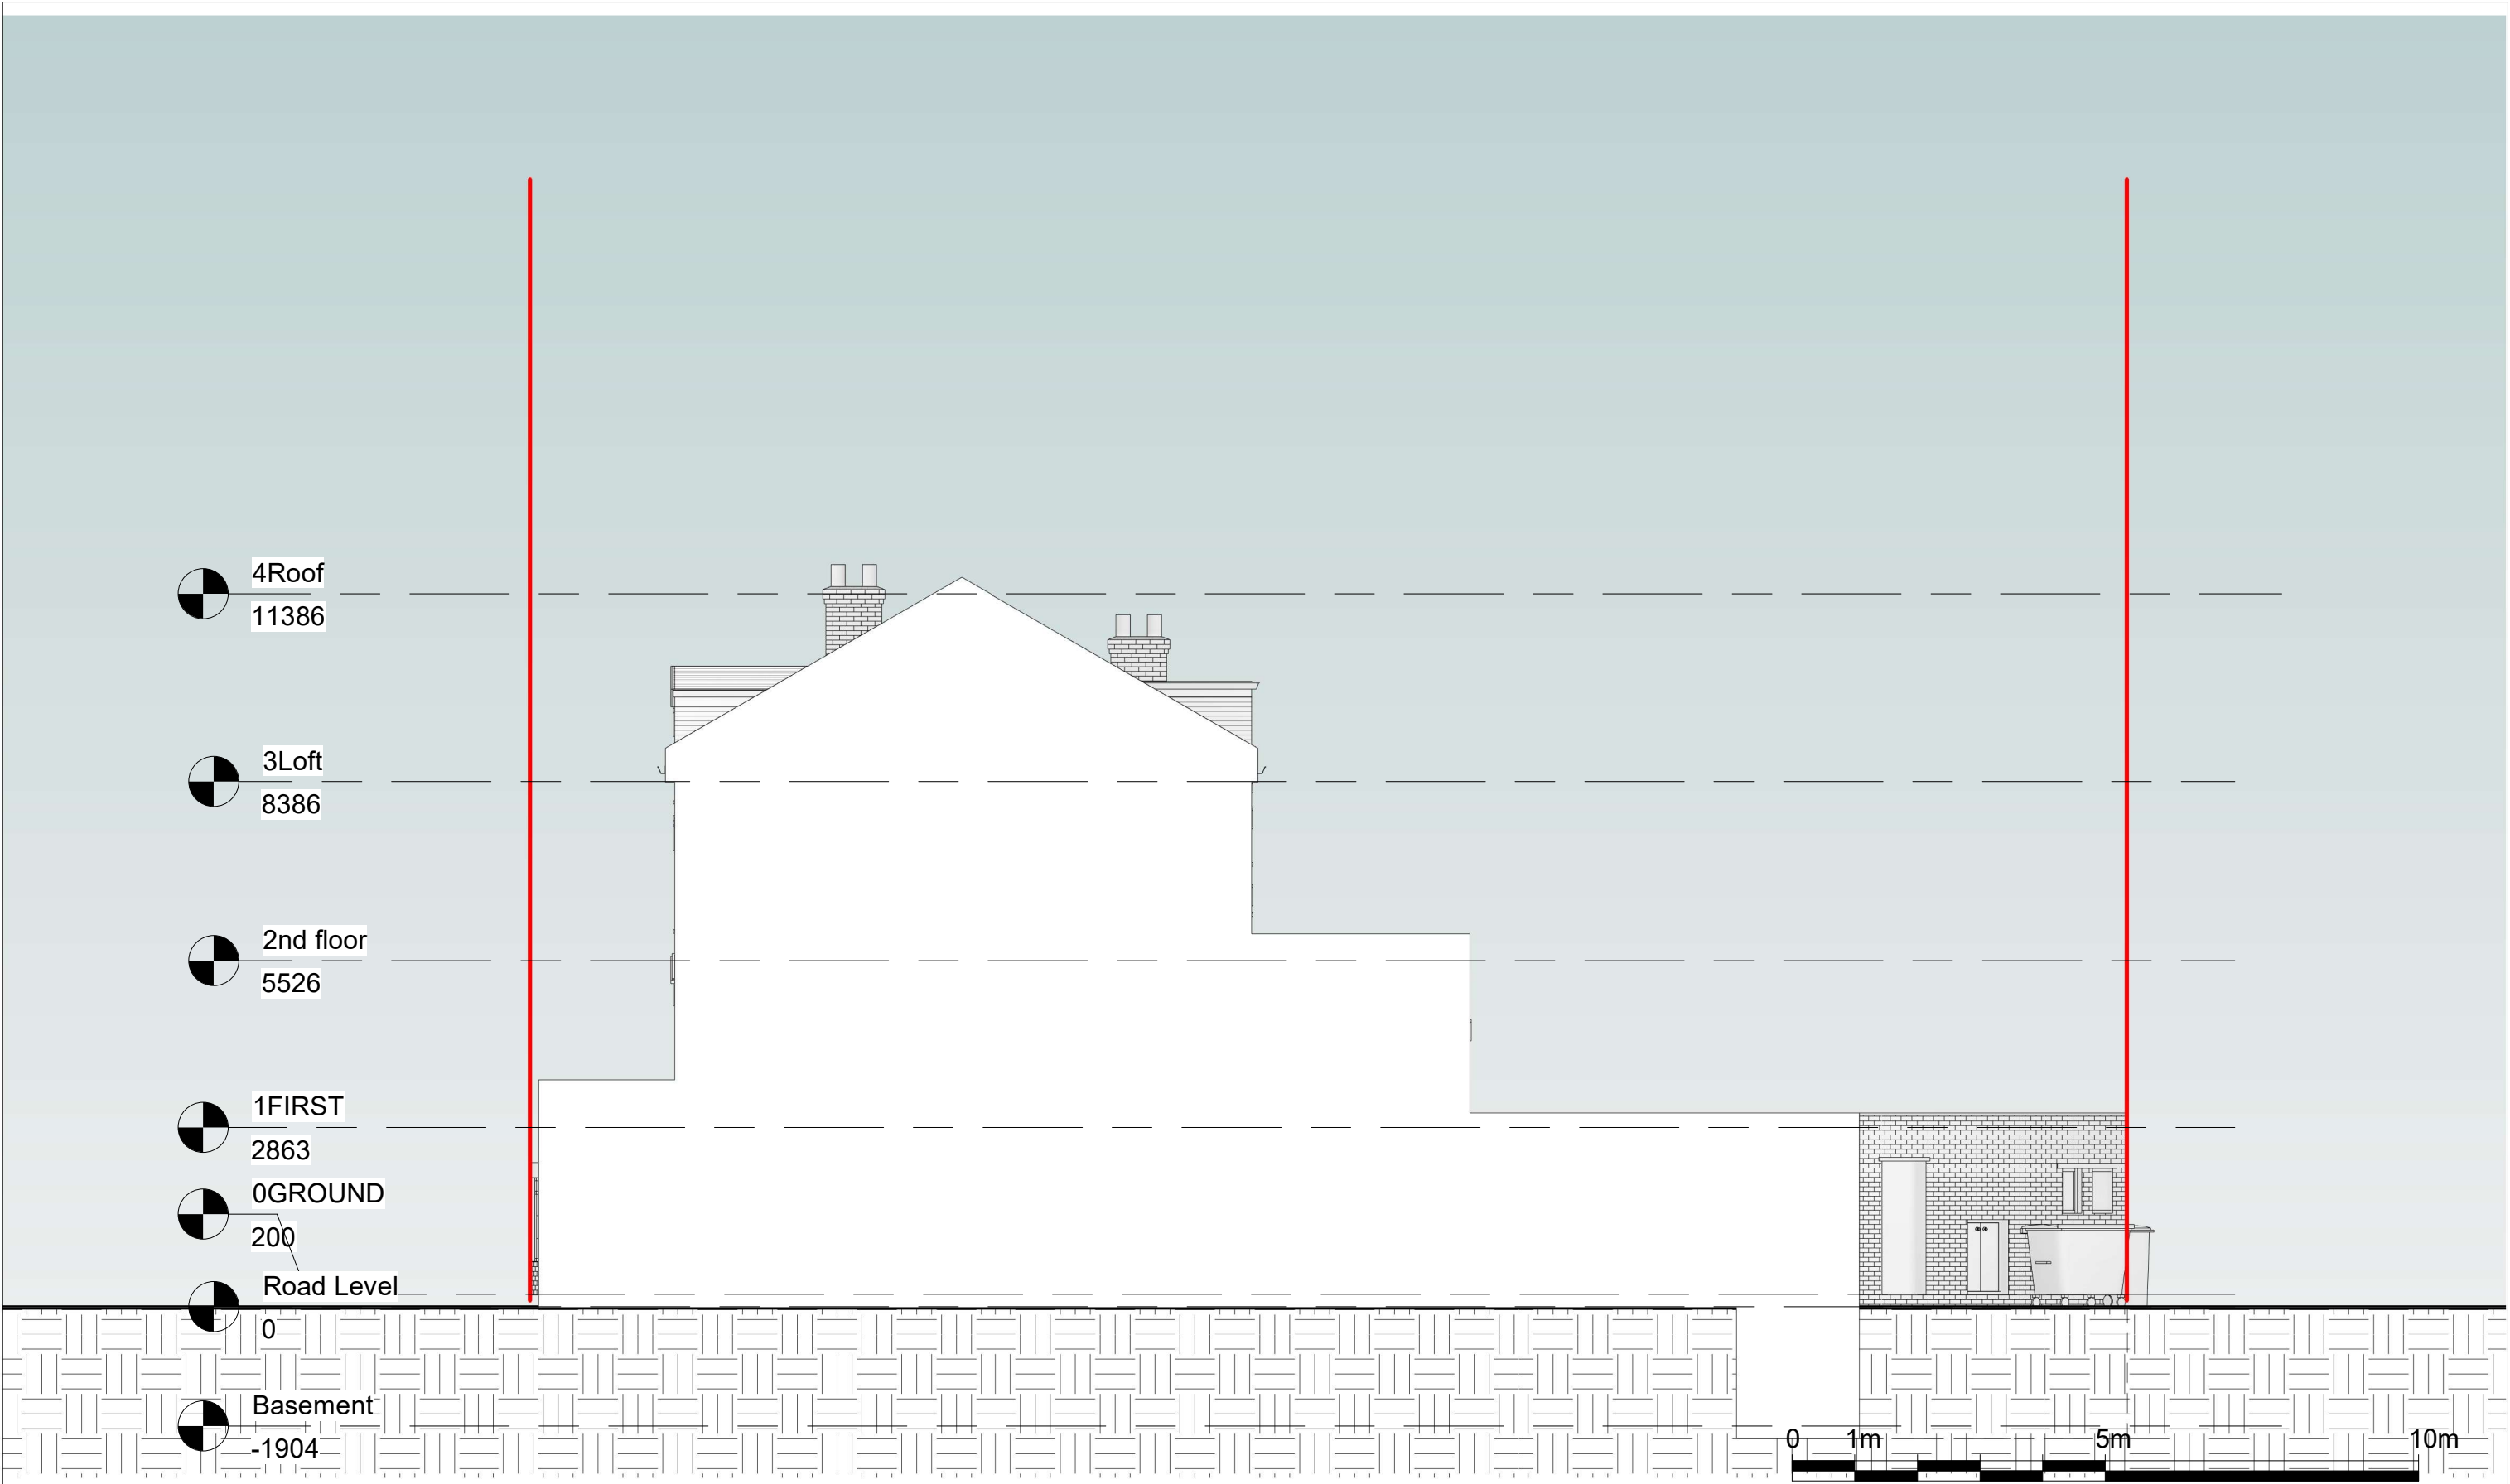

Notes.
Contractors must verify all dimensions at the site before comencing any work.
No construction work before Building Control approval and structural engineer confirmation.
Any discrepancies to be reported to Gridline.
All drawings are to be read in conjunction with all relevant drawings and specifications.


Project No.S				
REV	DATE	DESCRIPTION	BY	CH

PROJECT TITLE	
6 Ferme Park Rd London, N4 4ED	
DATE	Project No.
July 2023	7440

DRAWING TITLE		
Existing - Side Elevation 2		
CLIENT		
Mr Schneck		
DRAWING No.	SCALE @ A3	Drawn by:
EX - E003	1:100	Niloufar



PLANNING SERVICES
Unit 9b, The High Cross Centre,
Fountainy Rd,
N15 4BE
TEL: 020 8802 3480
www.samplanning.co.uk

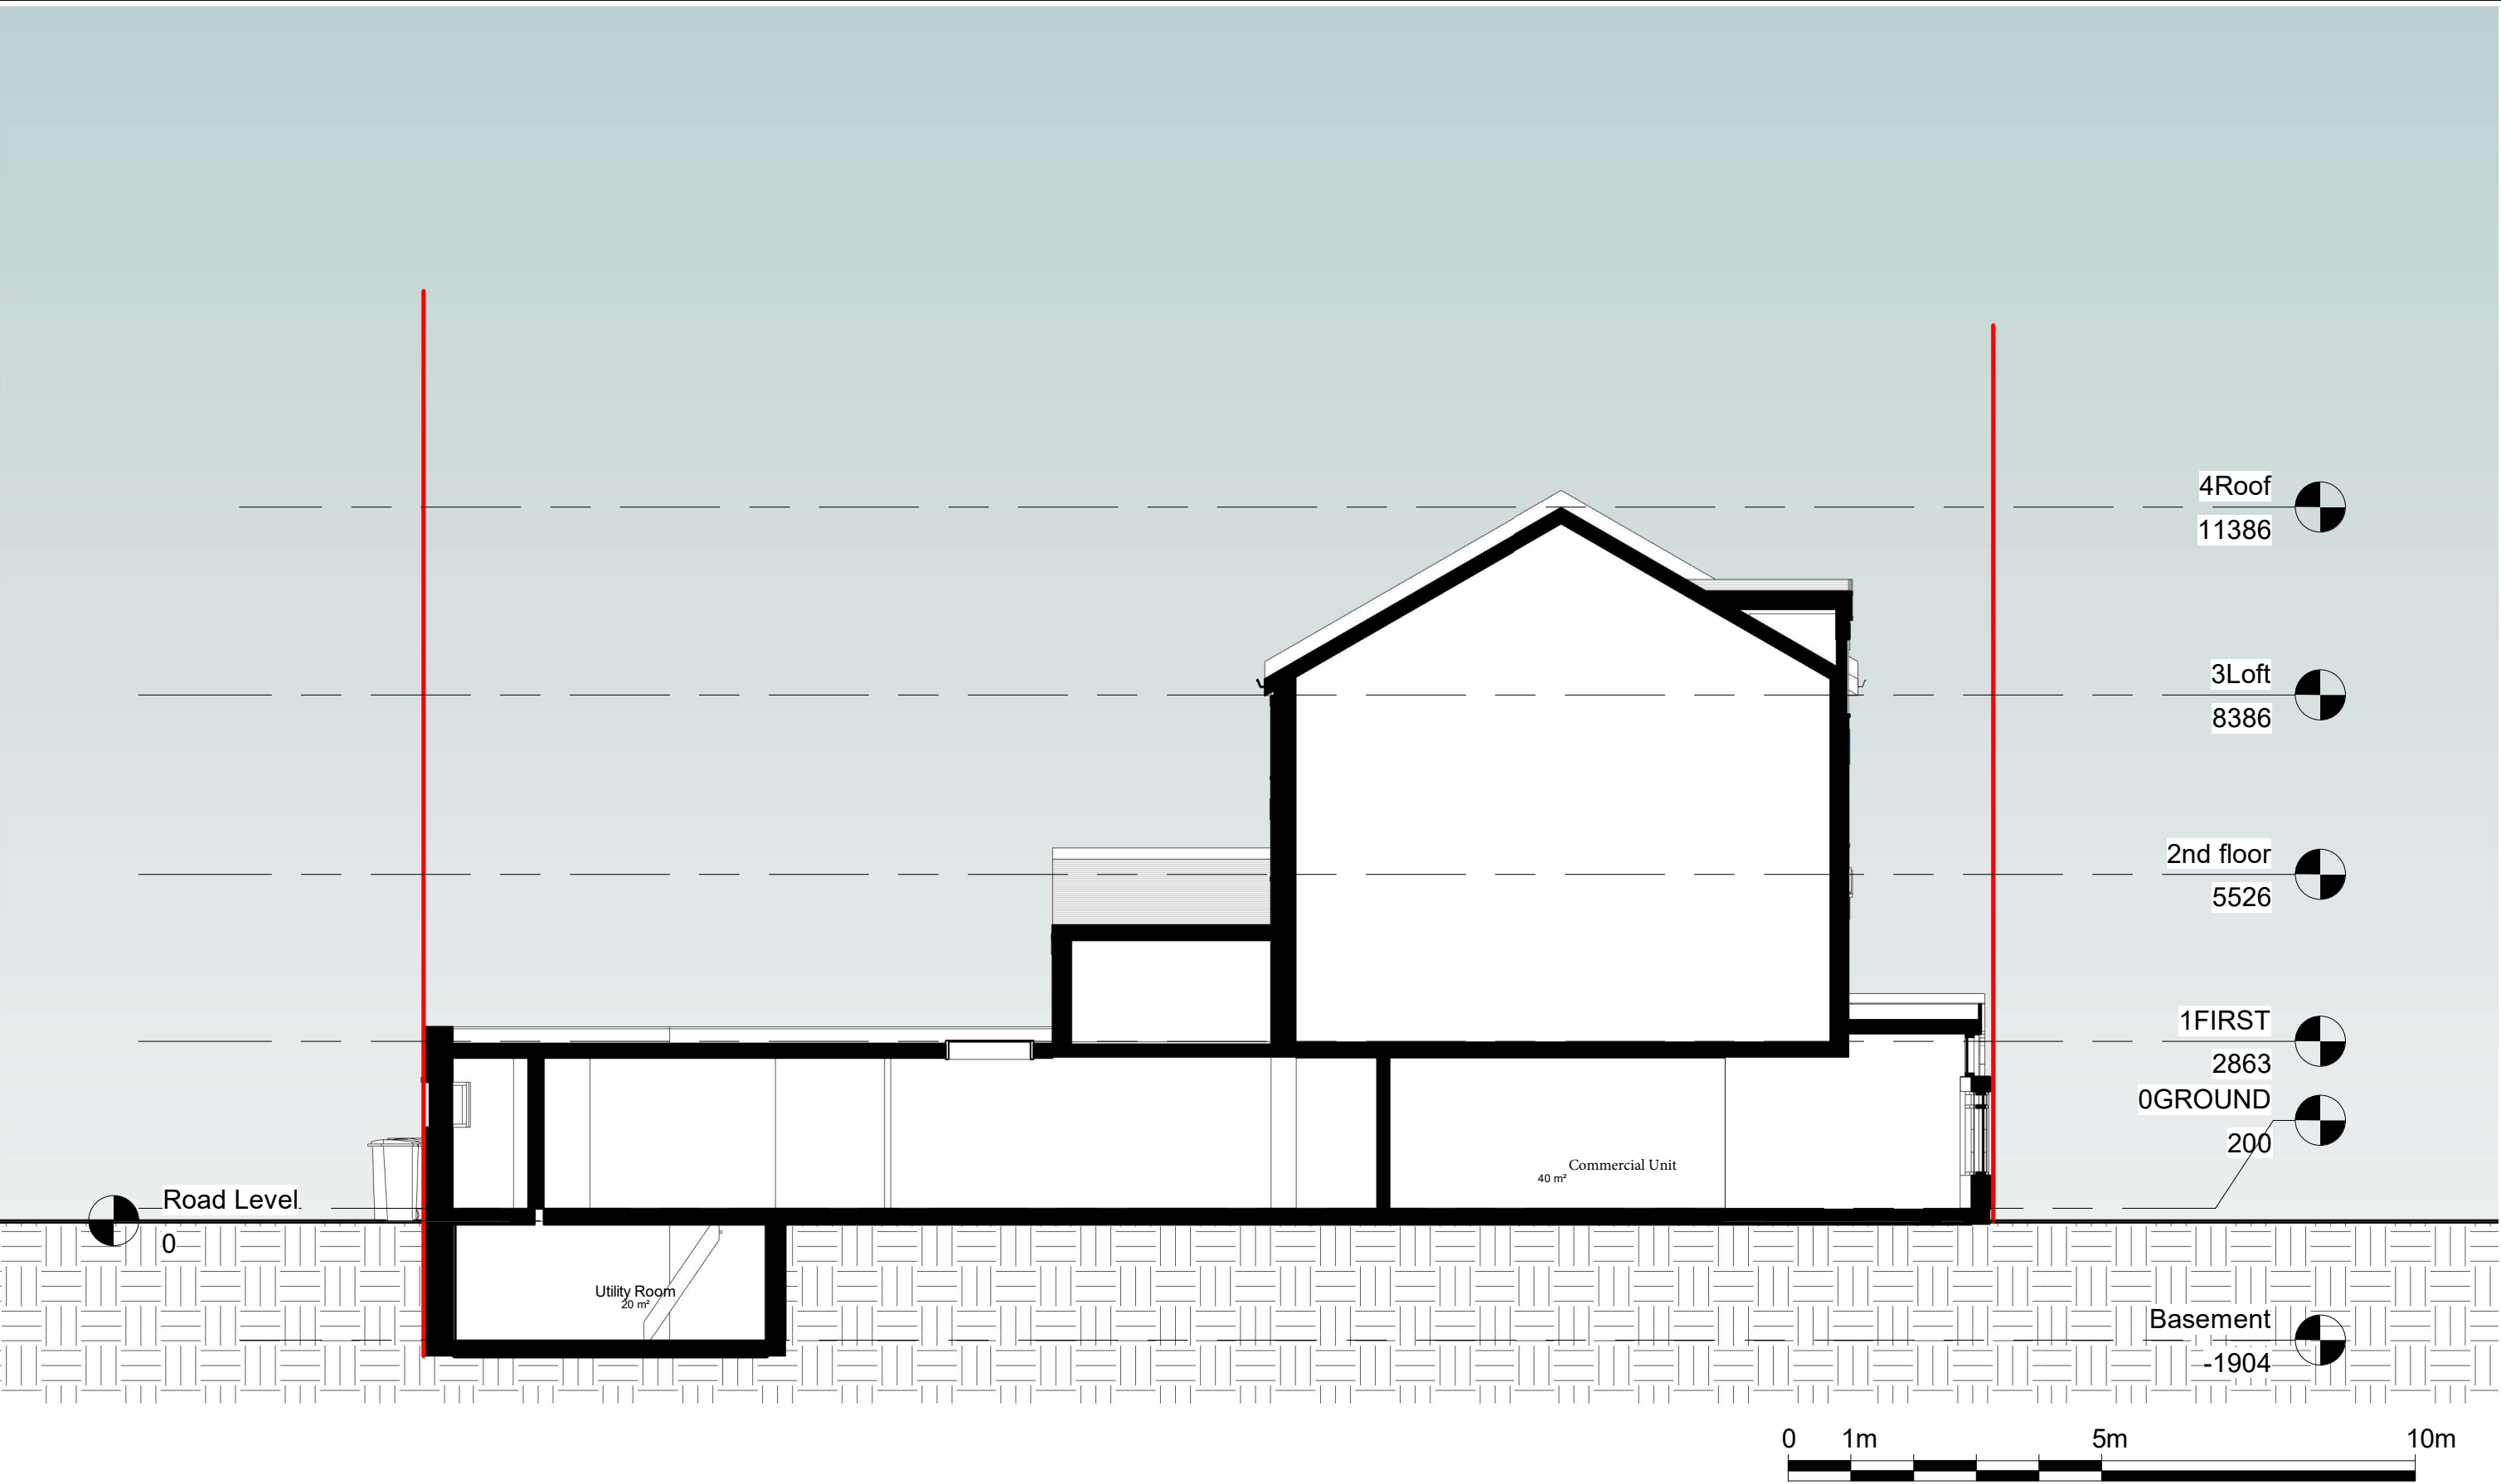

Notes.
Contractors must verify all dimensions at the site before comencing any work.
No construction work before Building Control approval and structural engineer confirmation.
Any discrepancies to be reported to Gridline.
All drawings are to be read in conjunction with all relevant drawings and specifications.


Project No.S				
REV	DATE	DESCRIPTION	BY	CH

PROJECT TITLE	
6 Ferme Park Rd London, N4 4ED	
DATE	Project No.
July 2023	7440

DRAWING TITLE		
Existing - Section 1		
CLIENT		
Mr Schneck		
DRAWING No.	SCALE @ A3	Drawn by:
EX - S001	1:100	Niloufar



PLANNING SERVICES
Unit 9b, The High Cross Centre,
Fountainy Rd,
N15 4BE
TEL: 020 8802 3480
www.sampling.co.uk

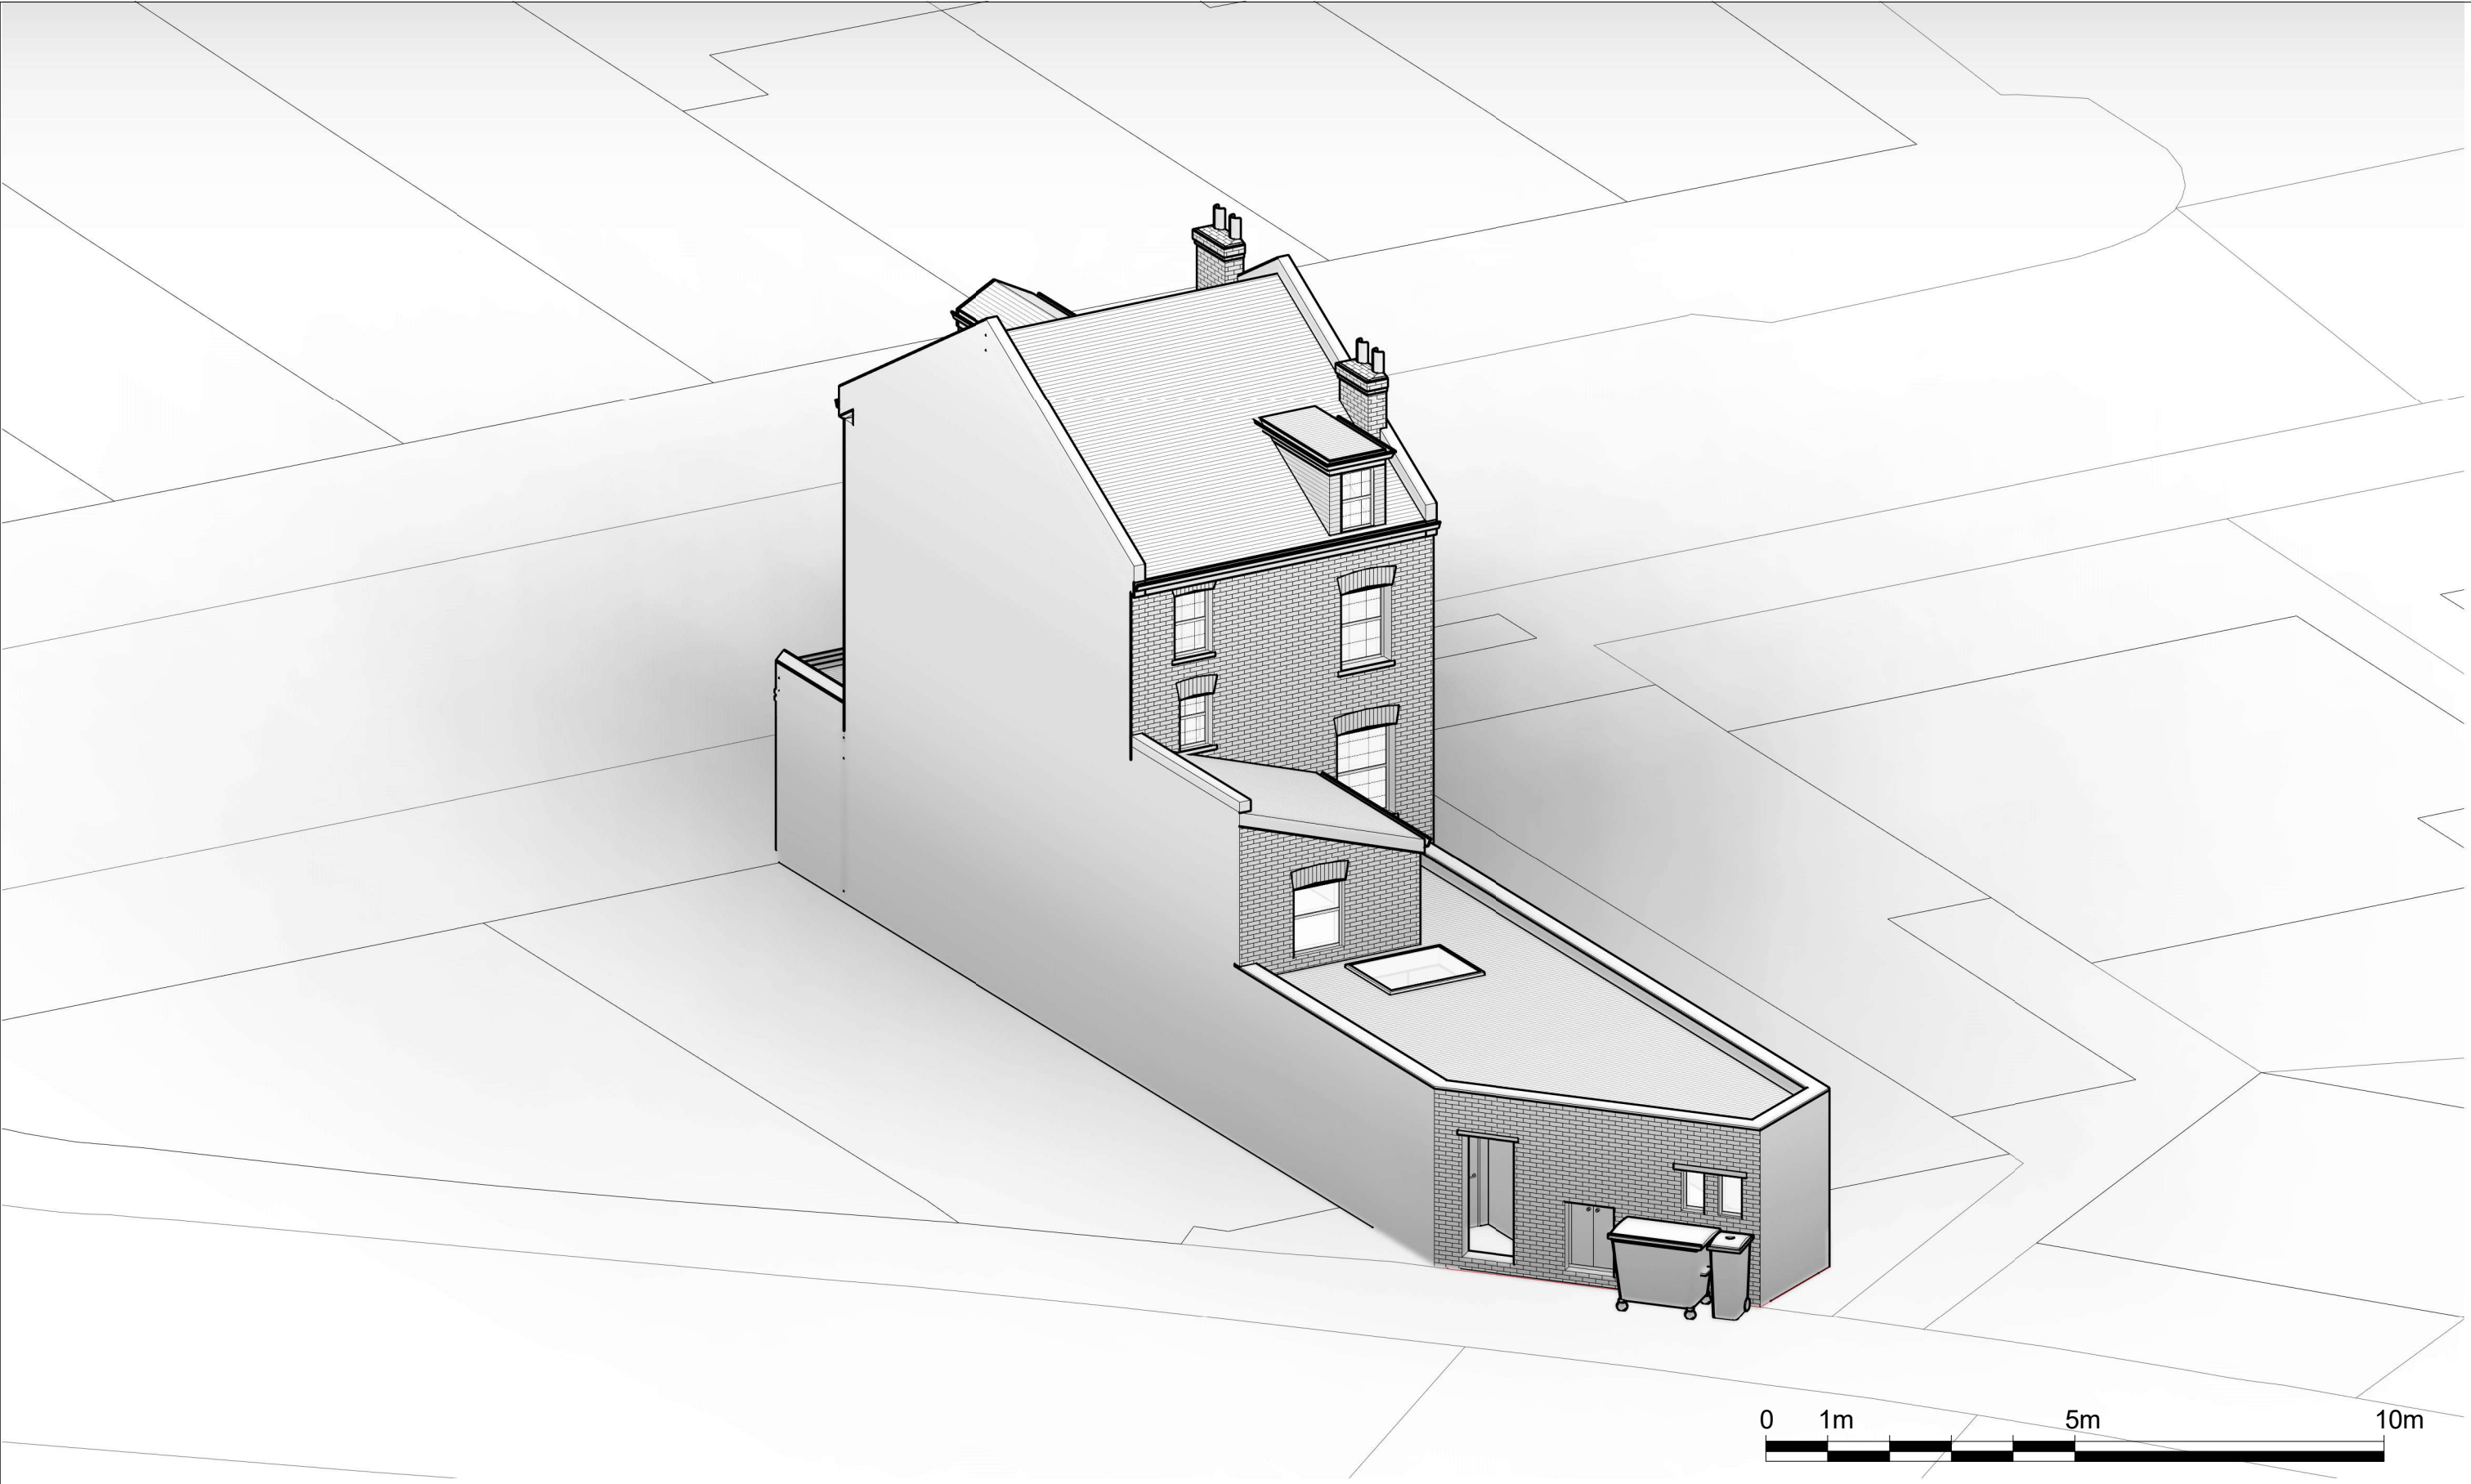

Notes.
Contractors must verify all dimensions at the site before comencing any work.
No construction work before Building Control approval and structural engineer confirmation.
Any discrepancies to be reported to Gridline.
All drawings are to be read in conjunction with all relevant drawings and specifications.

Project No.S				
REV	DATE	DESCRIPTION	BY	CH

PROJECT TITLE	
6 Ferme Park Rd London, N4 4ED	
DATE	Project No.
July 2023	7440

DRAWING TITLE		
Existing - Perspective view		
CLIENT		
Mr Schneck		
DRAWING No.	SCALE @ A3	Drawn by:
EX - PE001	1:100	Niloufar



PLANNING SERVICES
Unit 9b, The High Cross Centre,
Fountainy Rd,
N154BE
TEL: 020 8802 3480
www.samplanning.co.uk