


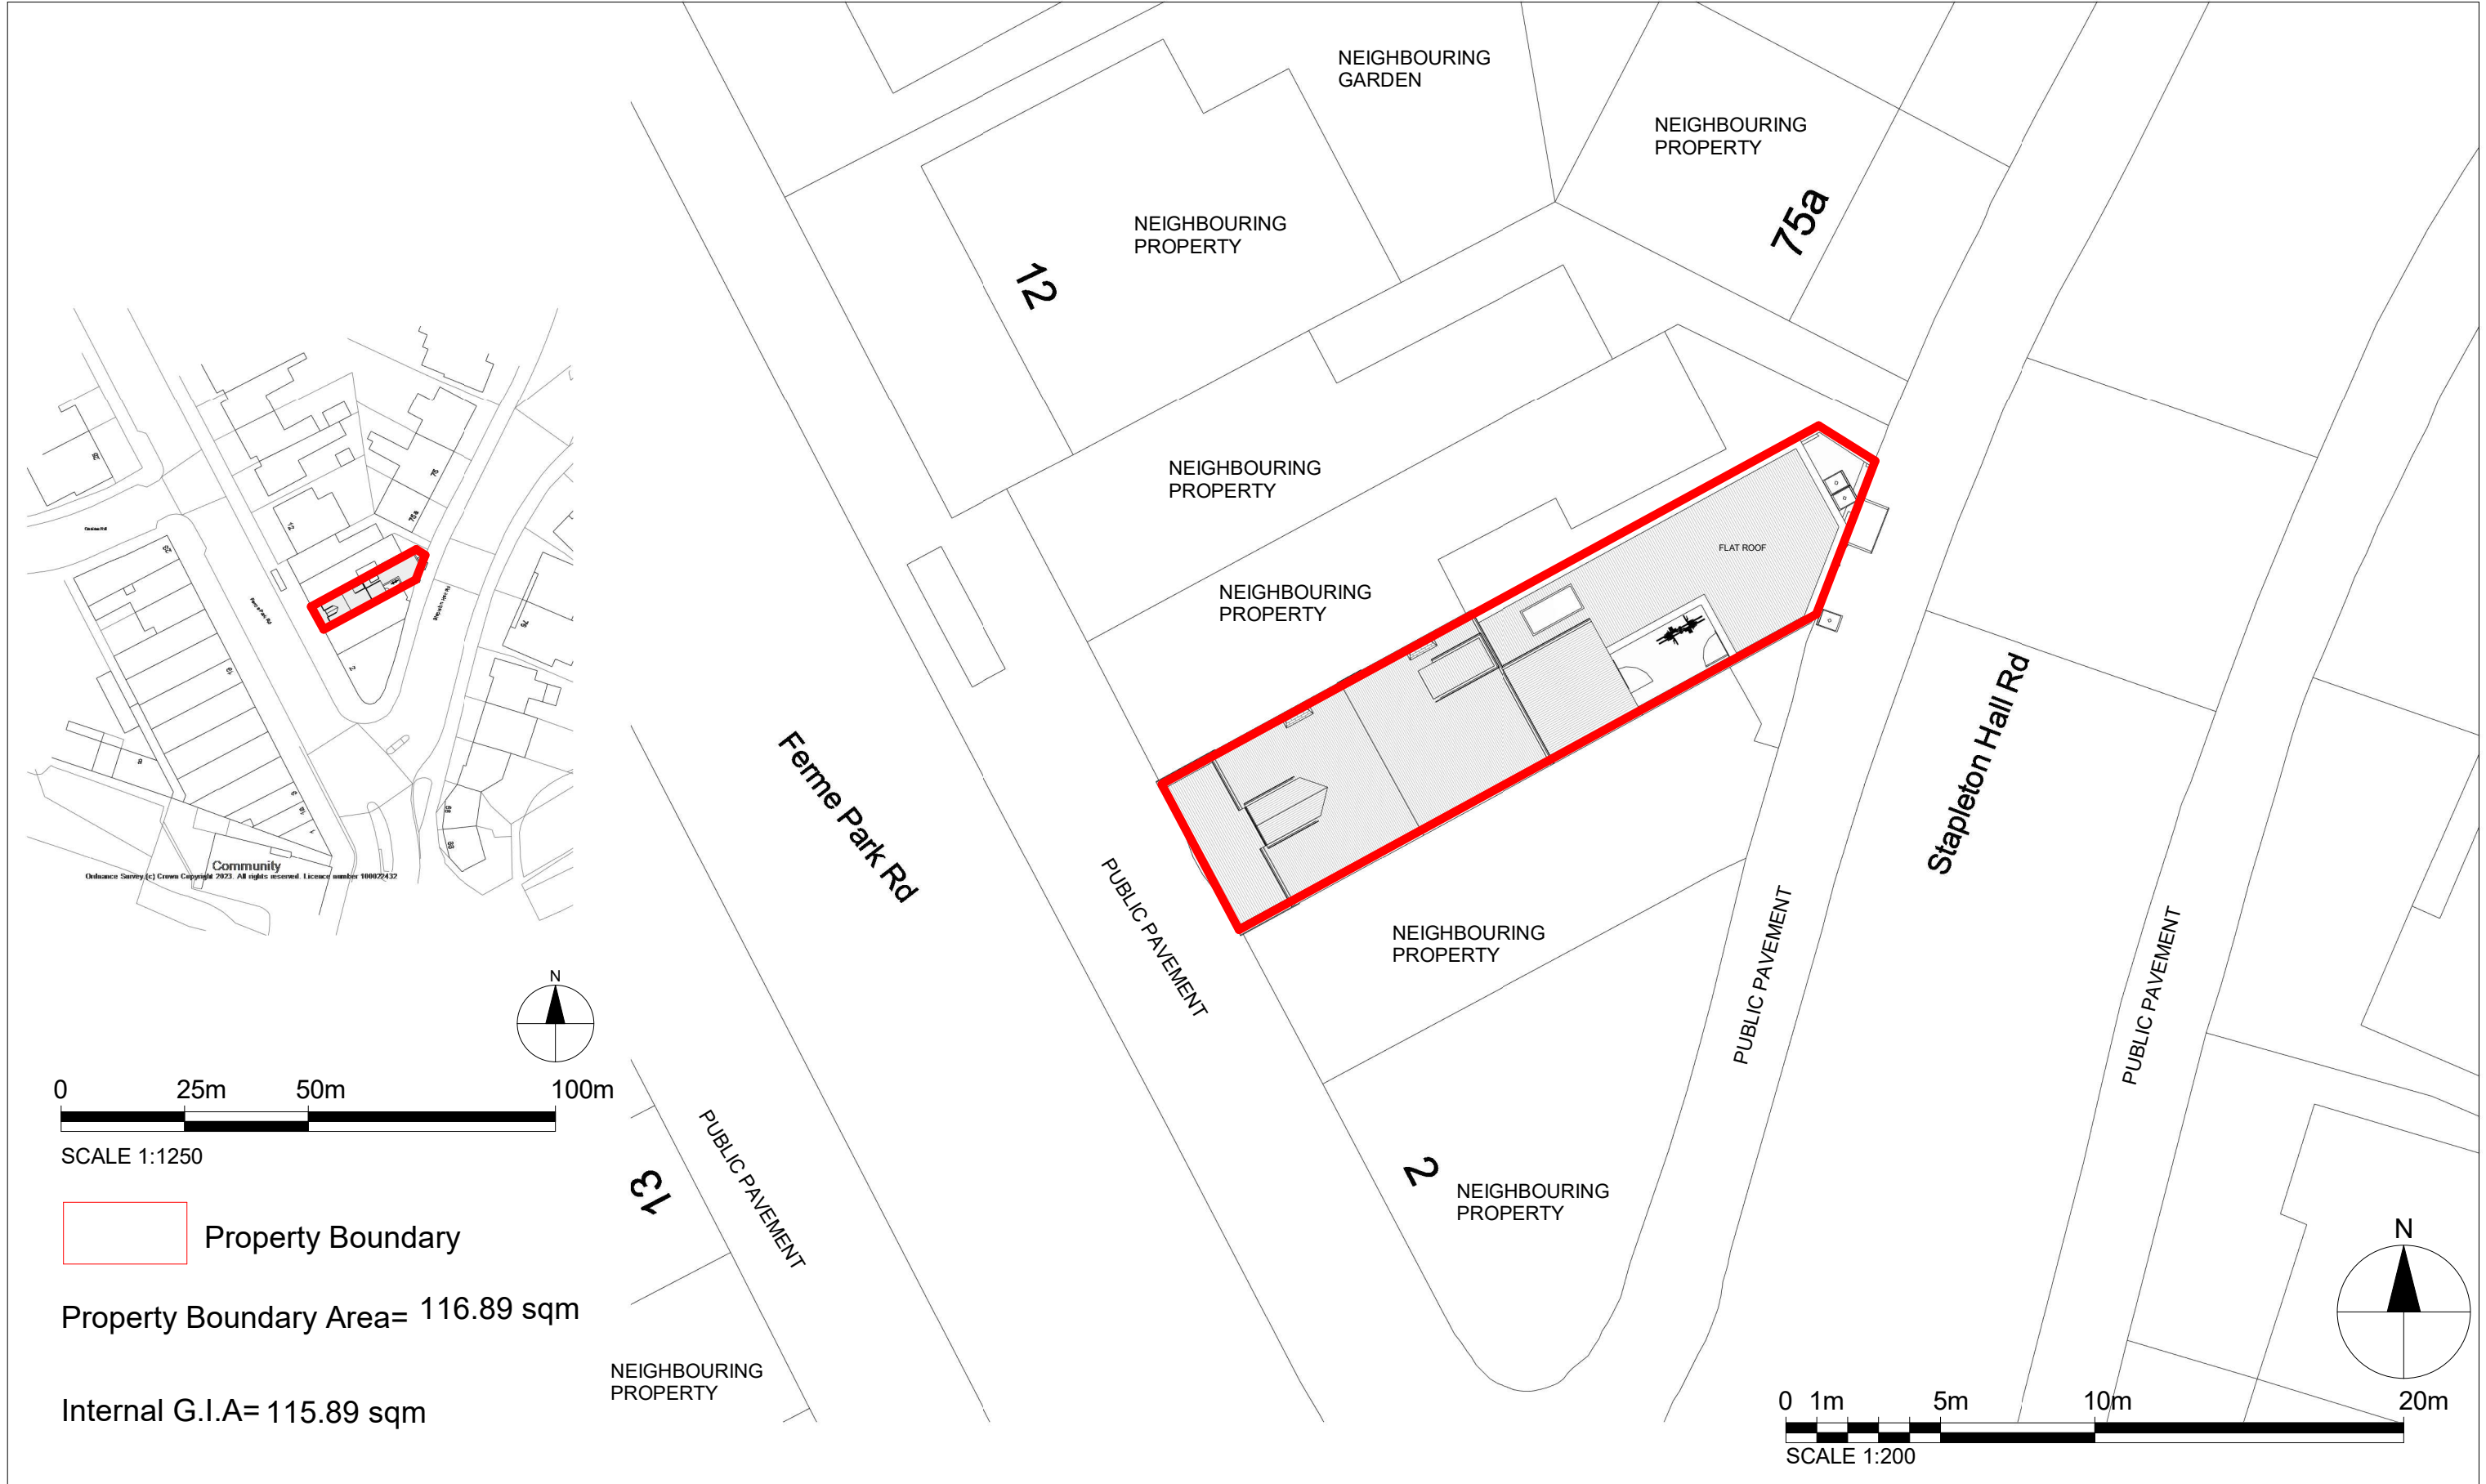

Notes.
Contractors must verify all dimensions at the site before comencing any work.
No construction work before Building Control approval and structural engineer confirmation.
Any discrepancies to be reported to Gridline.
All drawings are to be read in conjunction with all relevant drawings and specifications.


Project No.S				
REV	DATE	DESCRIPTION	BY	CH

PROJECT TITLE	
6 Ferme Park Rd London N4 4ED	
DATE	Project No.
July 2023	7440

DRAWING TITLE		
Proposed - Os Map/ Location Plan		
CLIENT		
Mr Schneck		
DRAWING No.	SCALE @ A3	Drawn by:
PR - L001		Niloufar



PLANNING SERVICES
Unit 9b, The High Cross Centre,
Fountainy Rd,
N15 4BE
TEL: 020 8802 3480
www.sampling.co.uk

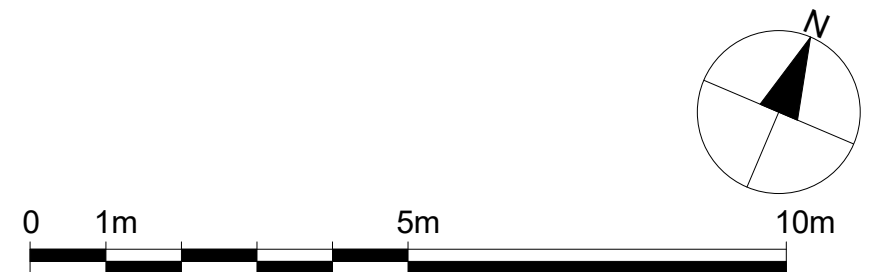

Notes.
Contractors must verify all dimensions at the site before comencing any work.
No construction work before Building Control approval and structural engineer confirmation.
Any discrepancies to be reported to Gridline.
All drawings are to be read in conjunction with all relevant drawings and specifications.


Project No.S				
REV	DATE	DESCRIPTION	BY	CH

PROJECT TITLE	
6 Ferme Park Rd London, N4 4ED	
DATE	Project No.
July 2023	7440

DRAWING TITLE		
Proposed - Basement Floor		
CLIENT		
Mr Schneck		
DRAWING No.	SCALE @ A3	Drawn by:
PR - P001	1:100	Niloufar



PLANNING SERVICES
Unit 9b, The High Cross Centre,
Fountainy Rd,
N15 4BE
TEL: 020 8802 3480
www.samplanning.co.uk

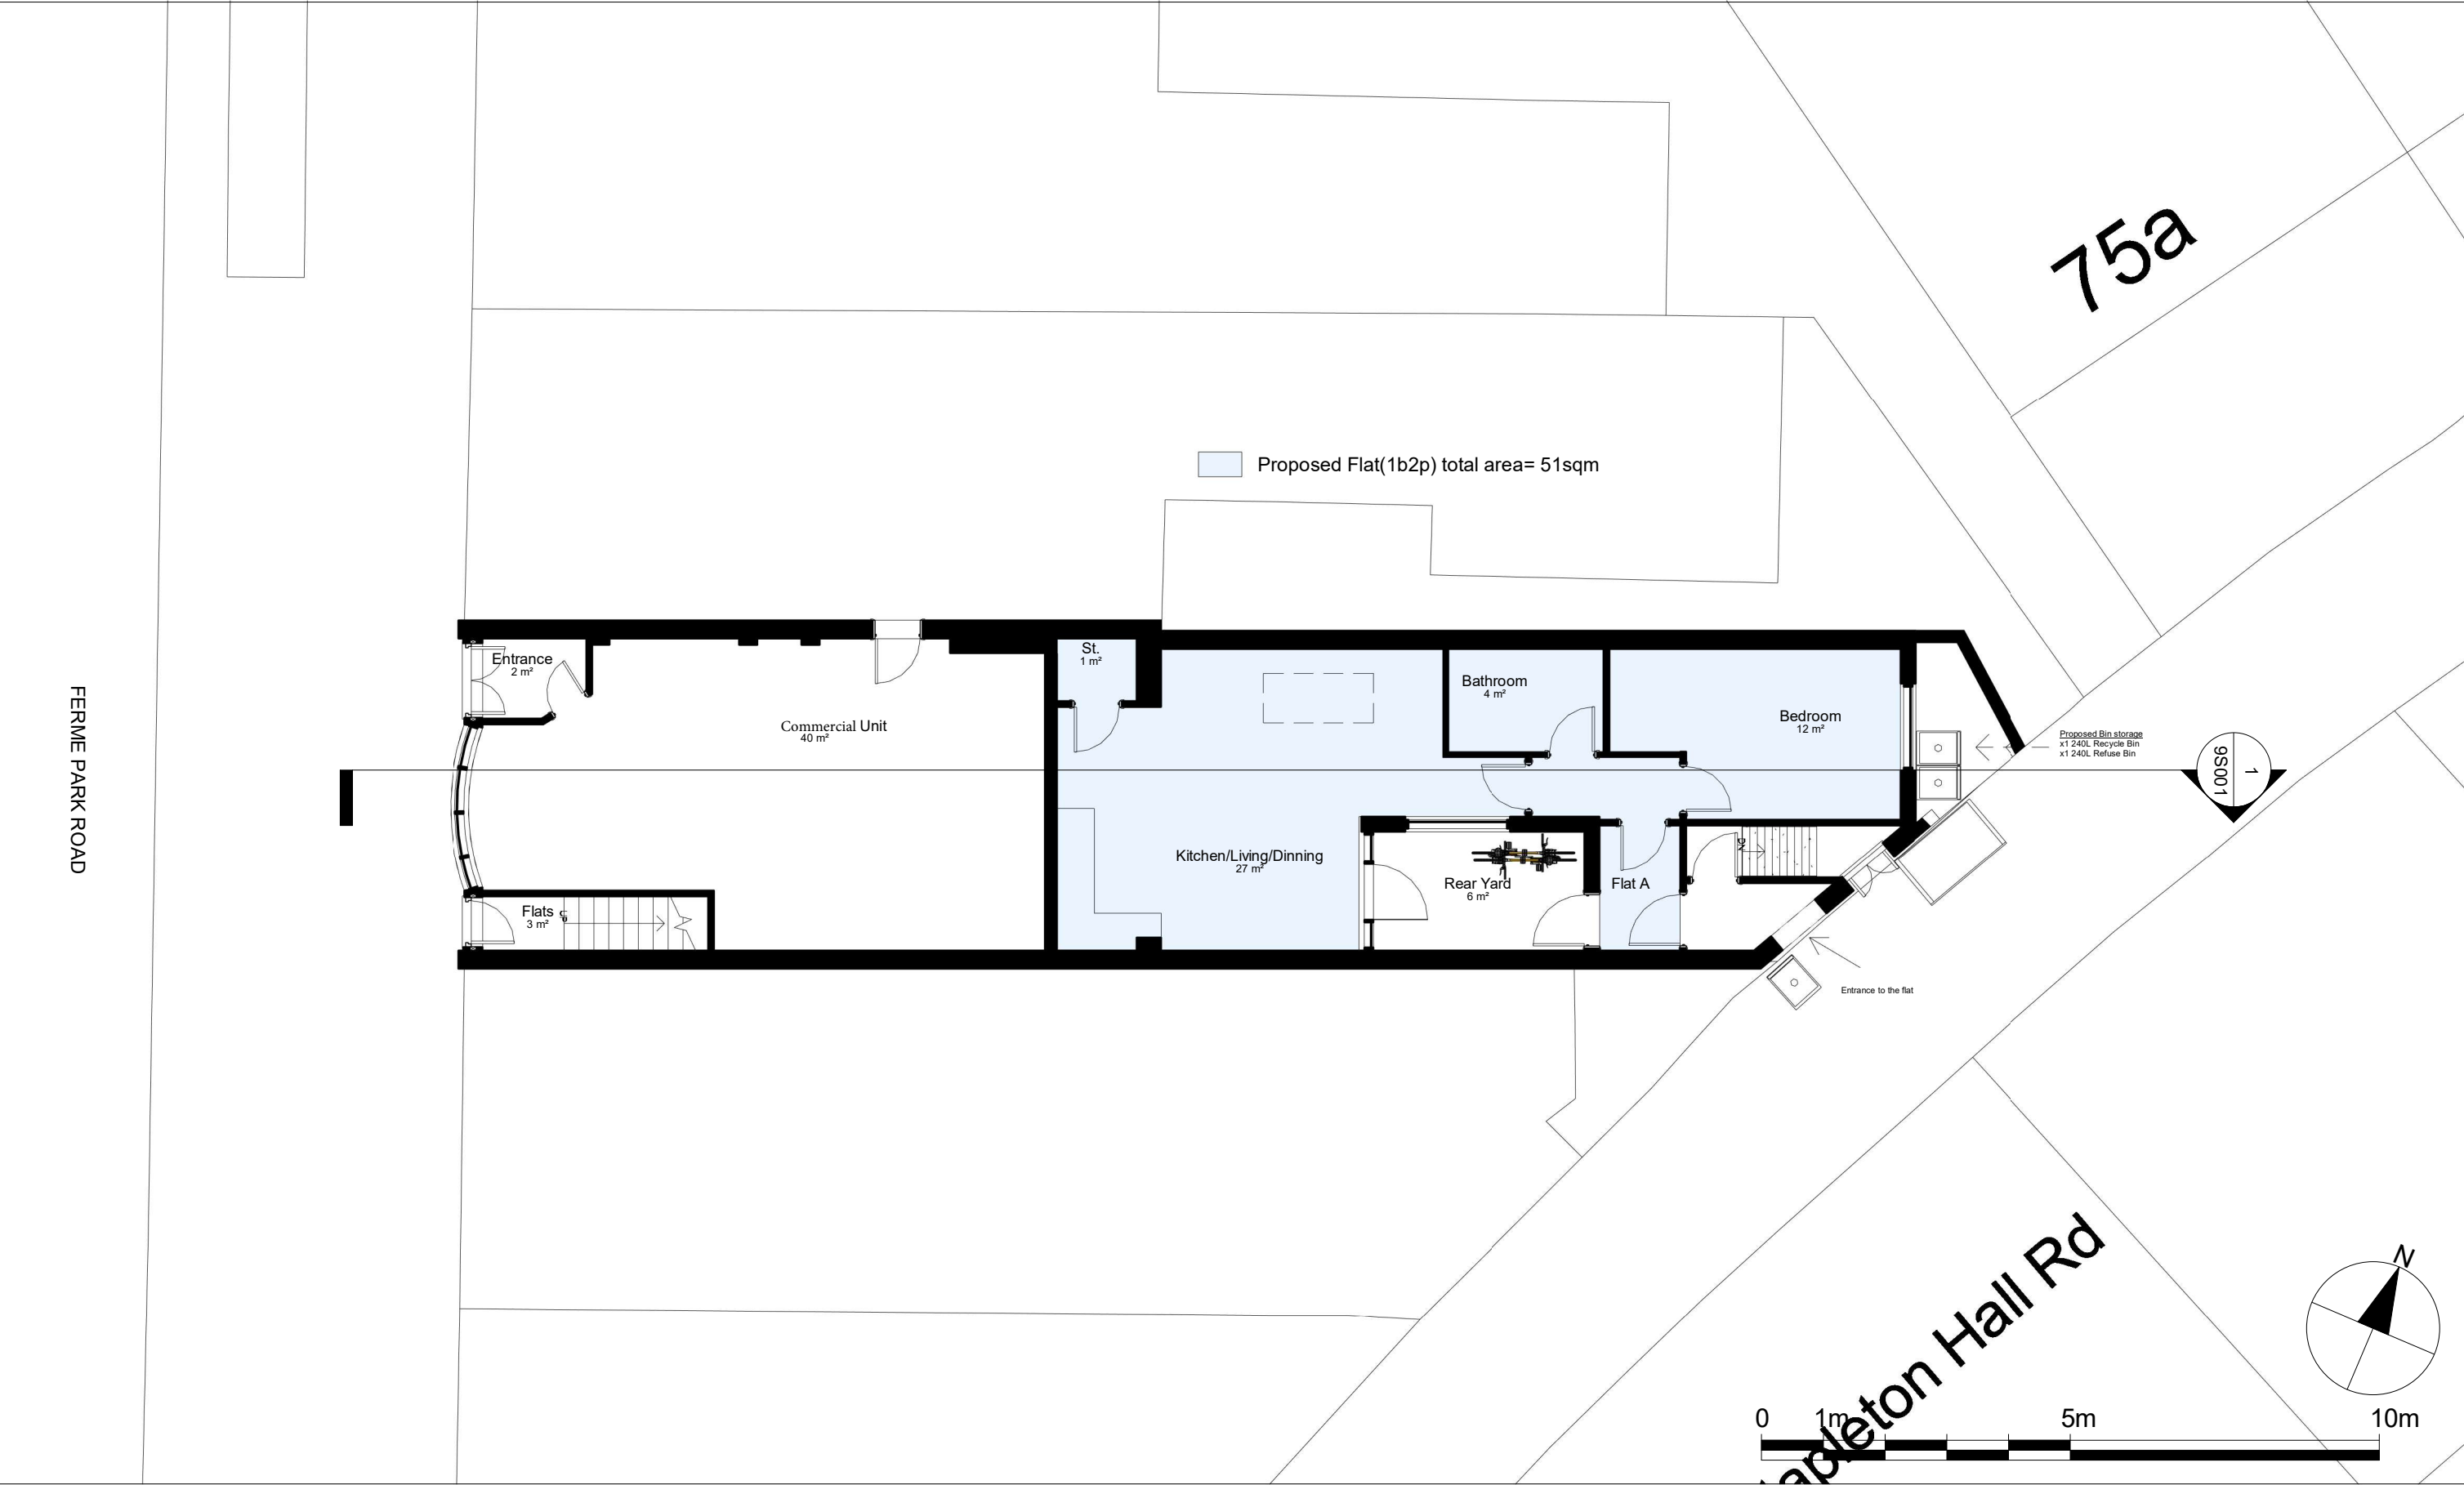


Notes.
Contractors must verify all dimensions at the site before comencing any work.
No construction work before Building Control approval and structural engineer confirmation.
Any discrepancies to be reported to Gridline.
All drawings are to be read in conjunction with all relevant drawings and specifications.

Project No.S				
REV	DATE	DESCRIPTION	BY	CH

PROJECT TITLE	
6 Ferme Park Rd London, N4 4ED	
DATE	Project No.
July 2023	7440

DRAWING TITLE		
Proposed - Ground Floor		
CLIENT		
Mr Schneck		
DRAWING No.	SCALE @ A3	Drawn by:
PR - P002	1:100	Niloufar


PLANNING SERVICES
Unit 9b, The High Cross Centre,
Fountainy Rd,
N15 4BE
TEL: 020 8802 3480
www.samplanning.co.uk

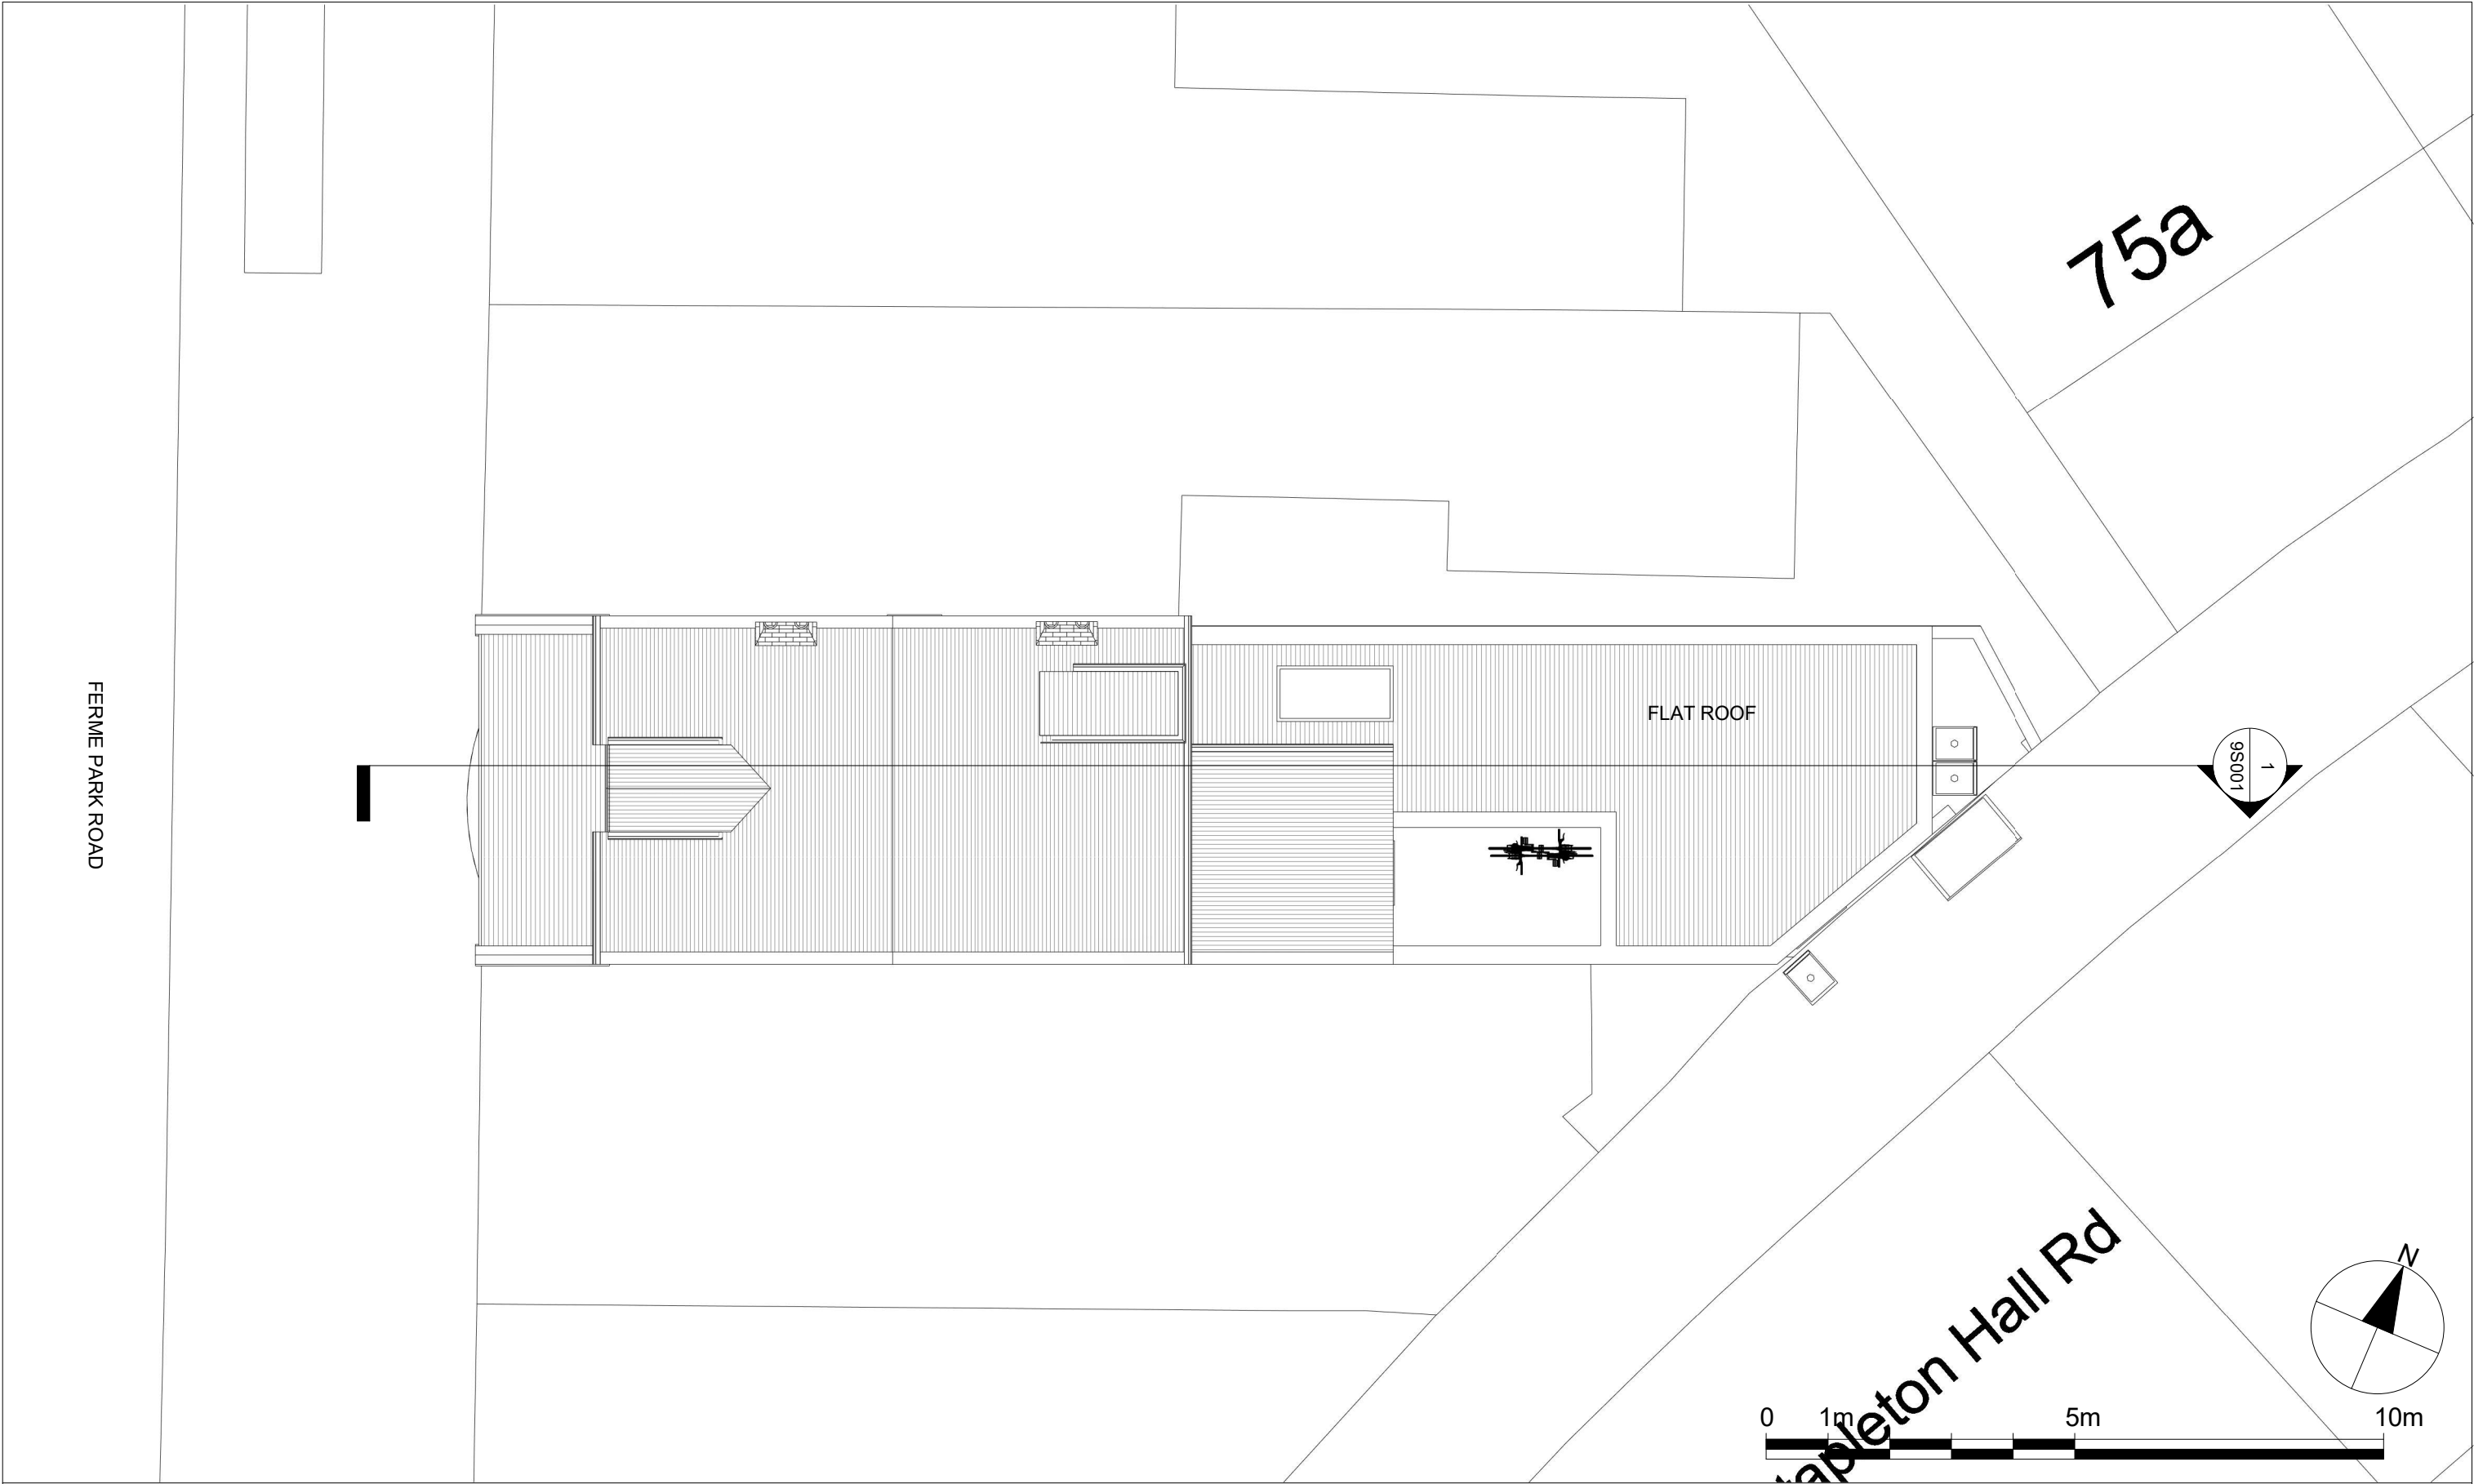

Notes.
Contractors must verify all dimensions at the site before comencing any work.
No construction work before Building Control approval and structural engineer confirmation.
Any discrepancies to be reported to Gridline.
All drawings are to be read in conjunction with all relevant drawings and specifications.

Project No.S				
REV	DATE	DESCRIPTION	BY	CH

PROJECT TITLE	
6 Ferme Park Rd London, N4 4ED	
DATE	Project No.
July 2023	7440


DRAWING TITLE		
Proposed - Roof Plan		
CLIENT		
Mr Schneck		
DRAWING No.	SCALE @ A3	Drawn by:
PR - P003	1:100	Niloufar



PLANNING SERVICES
Unit 9b, The High Cross Centre,
Fountainy Rd,
N154BE
TEL: 020 8802 3480
www.samplanning.co.uk

1 Front
1 : 100

2 Rear
1 : 100

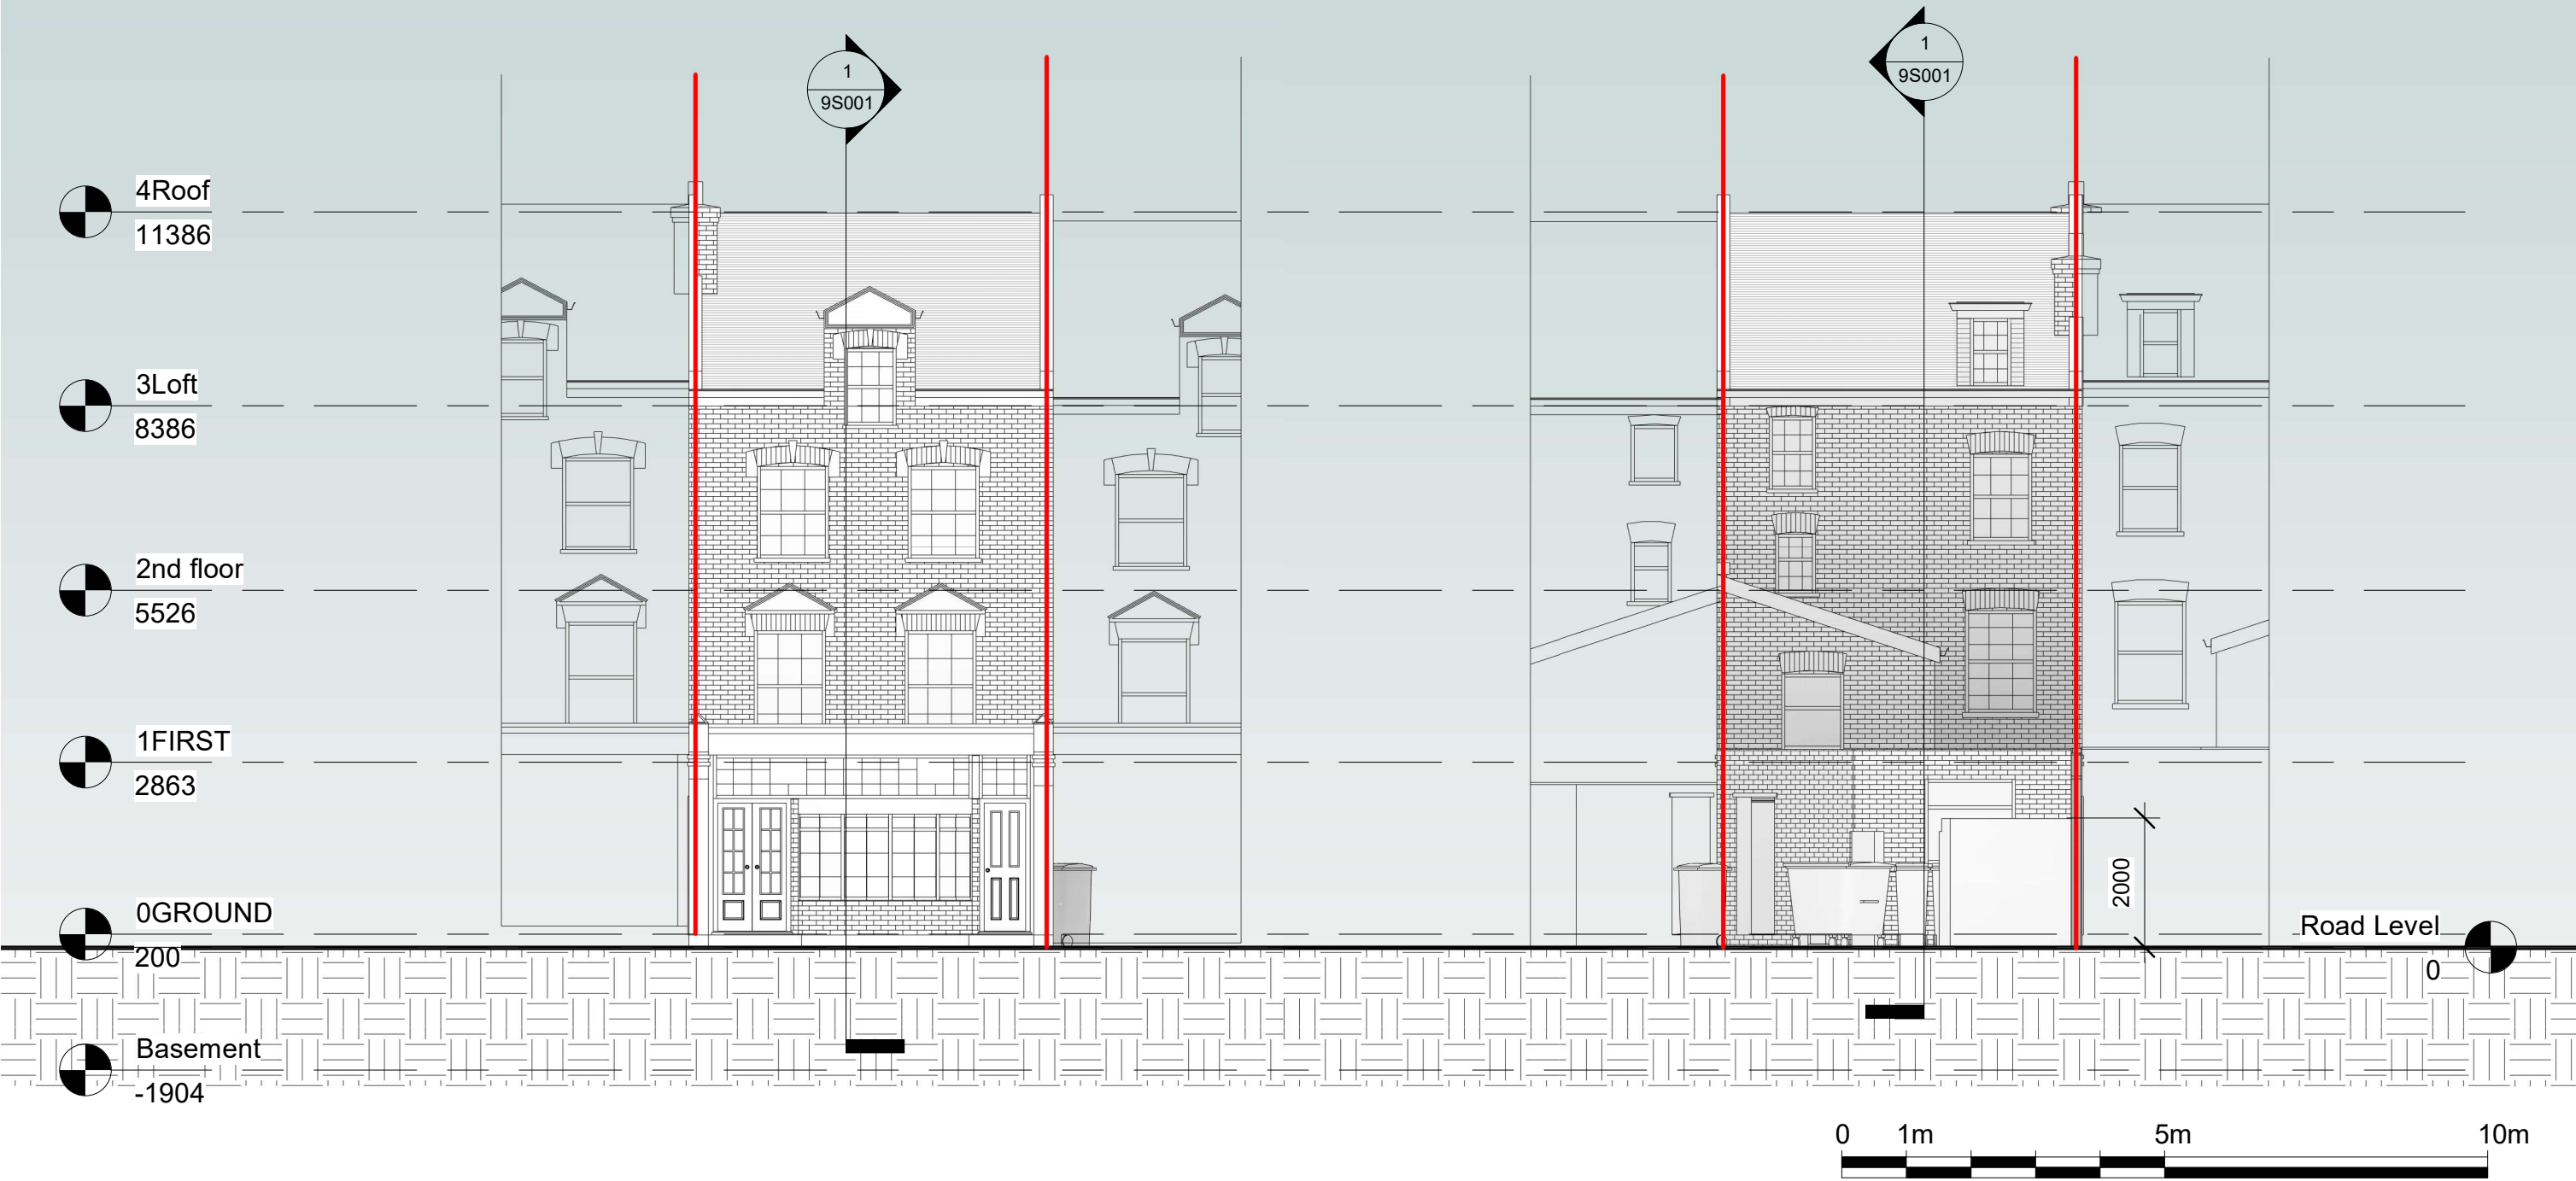

Notes.
Contractors must verify all dimensions at the site before comencing any work.
No construction work before Building Control approval and structural engineer confirmation.
Any discrepancies to be reported to Gridline.
All drawings are to be read in conjunction with all relevant drawings and specifications.

Project No.S				
REV	DATE	DESCRIPTION	BY	CH

PROJECT TITLE
6 Ferme Park Rd
London, N4 4ED

DATE
July 2023

Project No.
7440

DRAWING TITLE
Proposed - Front/ Rear Elevations


CLIENT
Mr Schneck

DRAWING No.
PR - E001

SCALE @ A3
1:100

Drawn by:
Niloufar



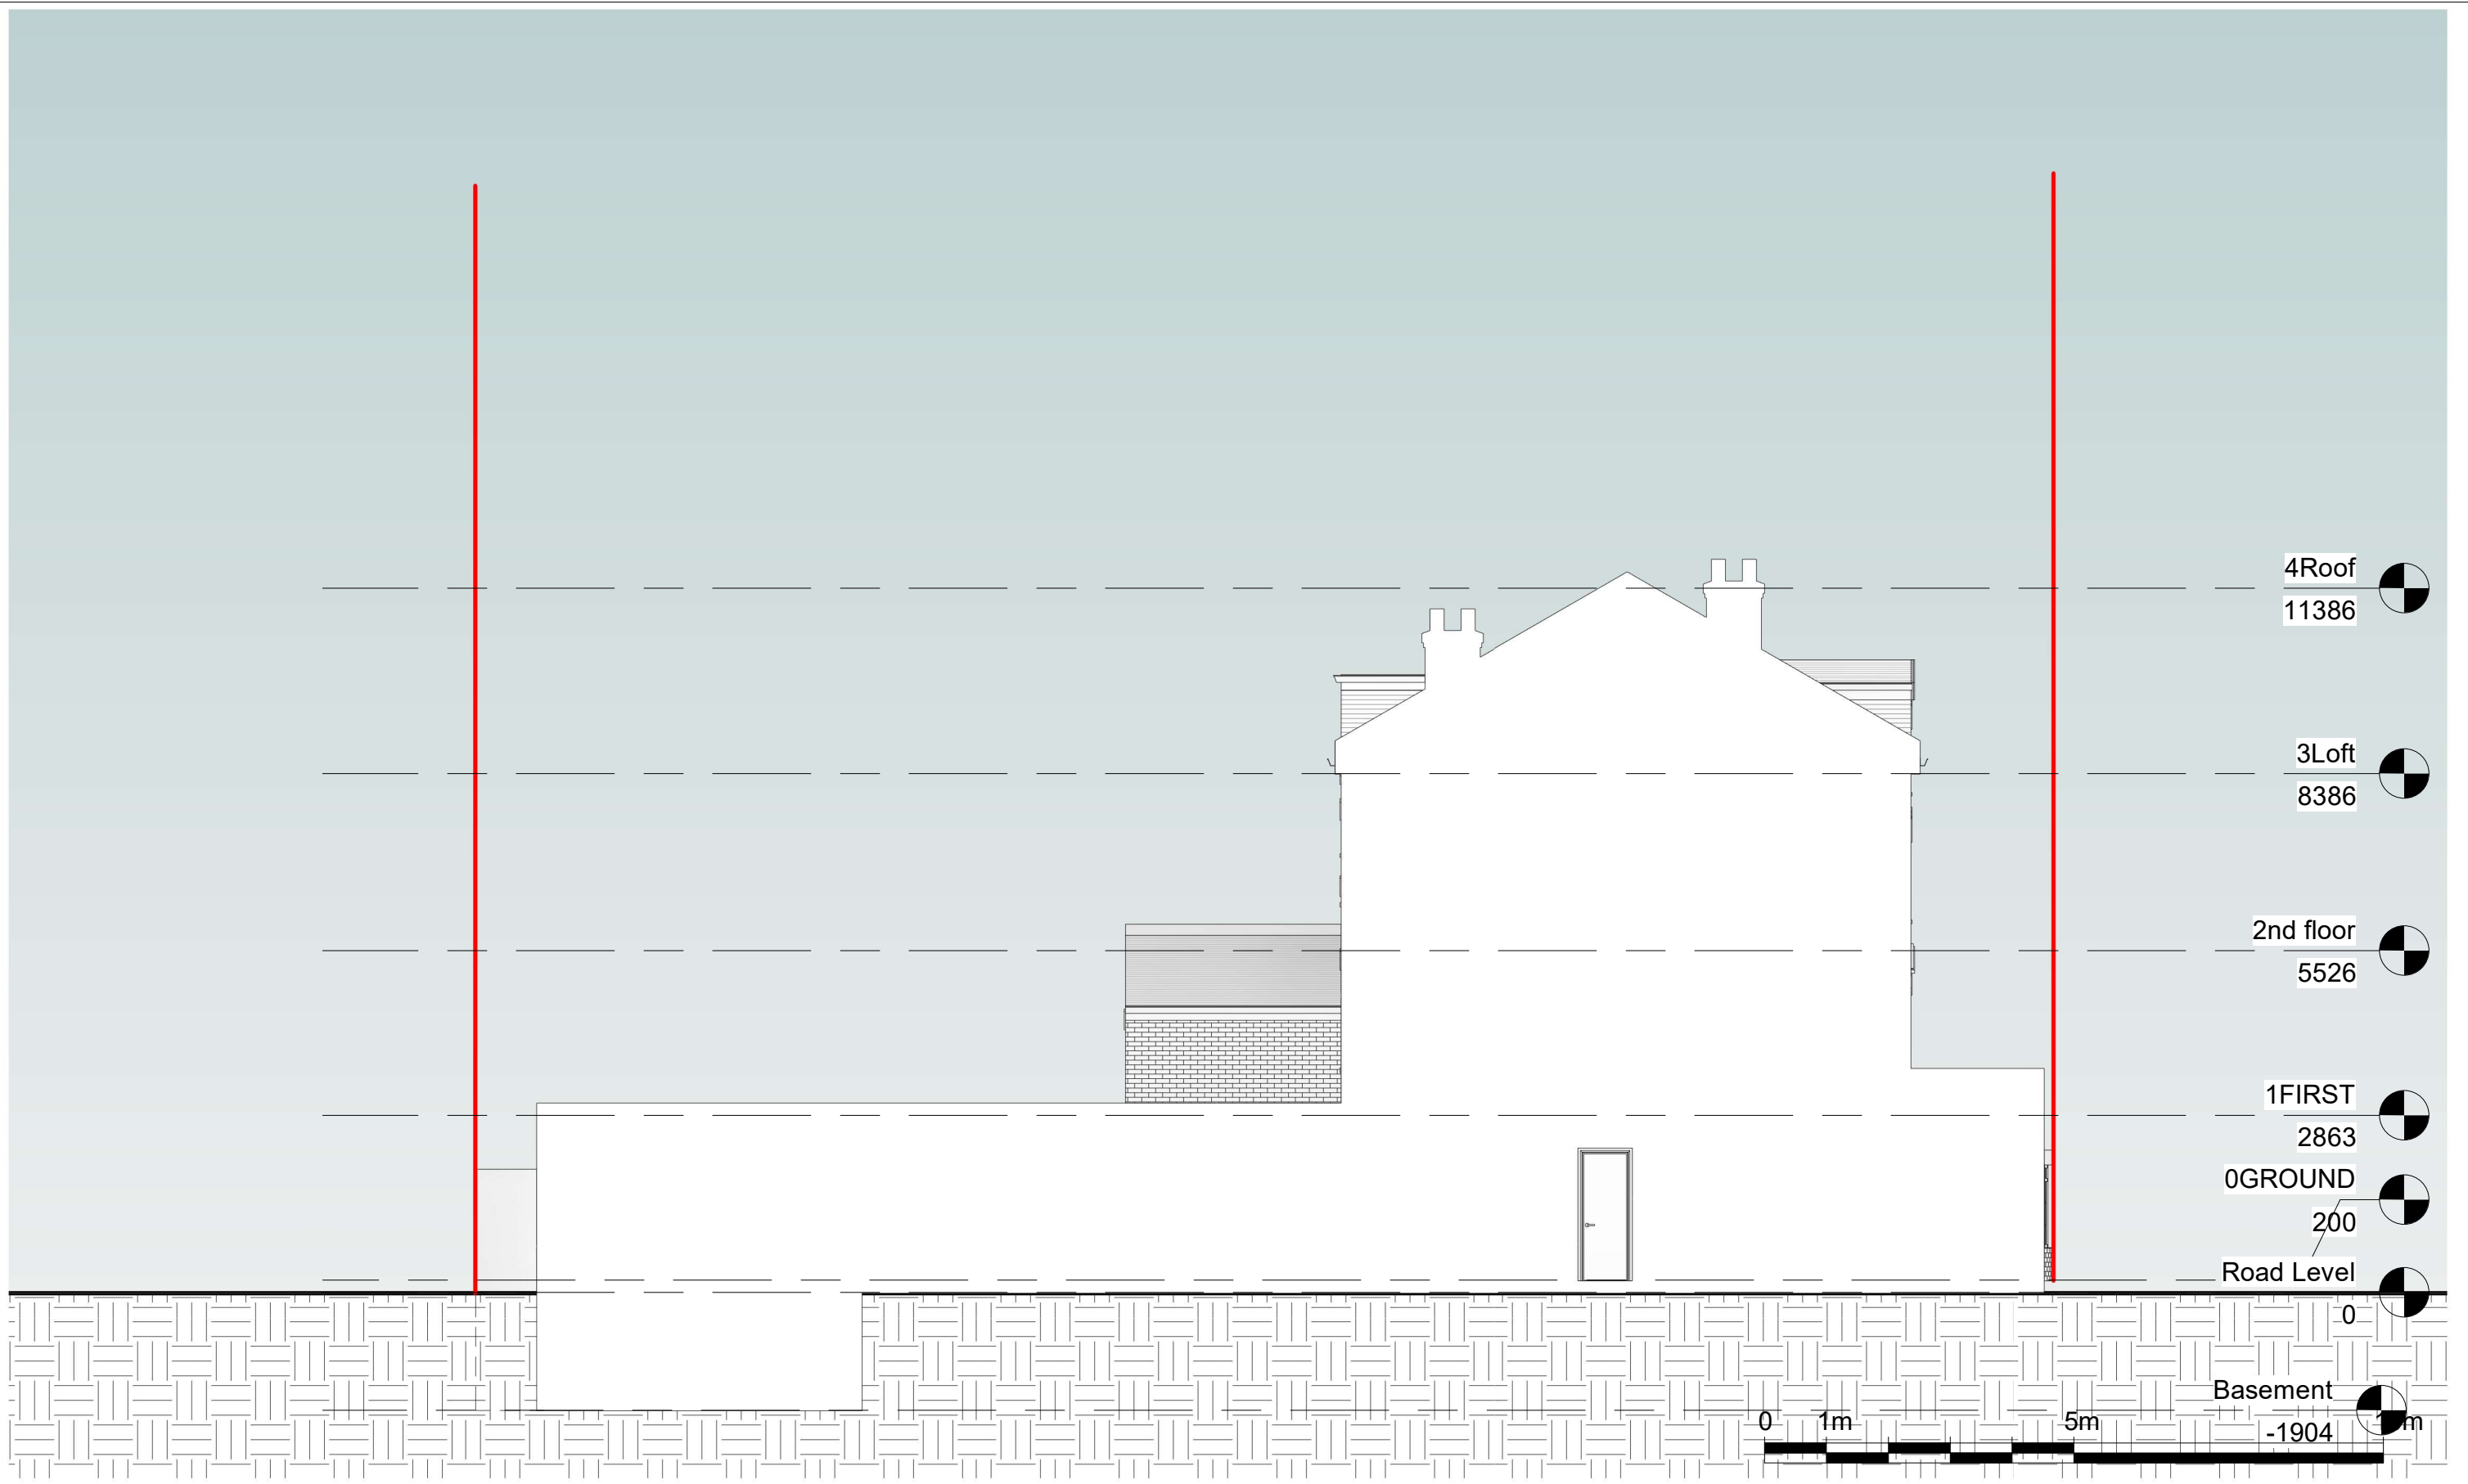

Notes.
Contractors must verify all dimensions at the site before comencing any work.
No construction work before Building Control approval and structural engineer confirmation.
Any discrepancies to be reported to Gridline.
All drawings are to be read in conjunction with all relevant drawings and specifications.


Project No.S				
REV	DATE	DESCRIPTION	BY	CH

PROJECT TITLE	
6 Ferme Park Rd London, N4 4ED	
DATE	Project No.
July 2023	7440

DRAWING TITLE		
Proposed - Side Elevation 1		
CLIENT		
Mr Schneck		
DRAWING No.	SCALE @ A3	Drawn by:
PR - E002	1:100	Niloufar



PLANNING SERVICES
Unit 9b, The High Cross Centre,
Fountainy Rd,
N154BE
TEL: 020 8802 3480
www.samplanning.co.uk

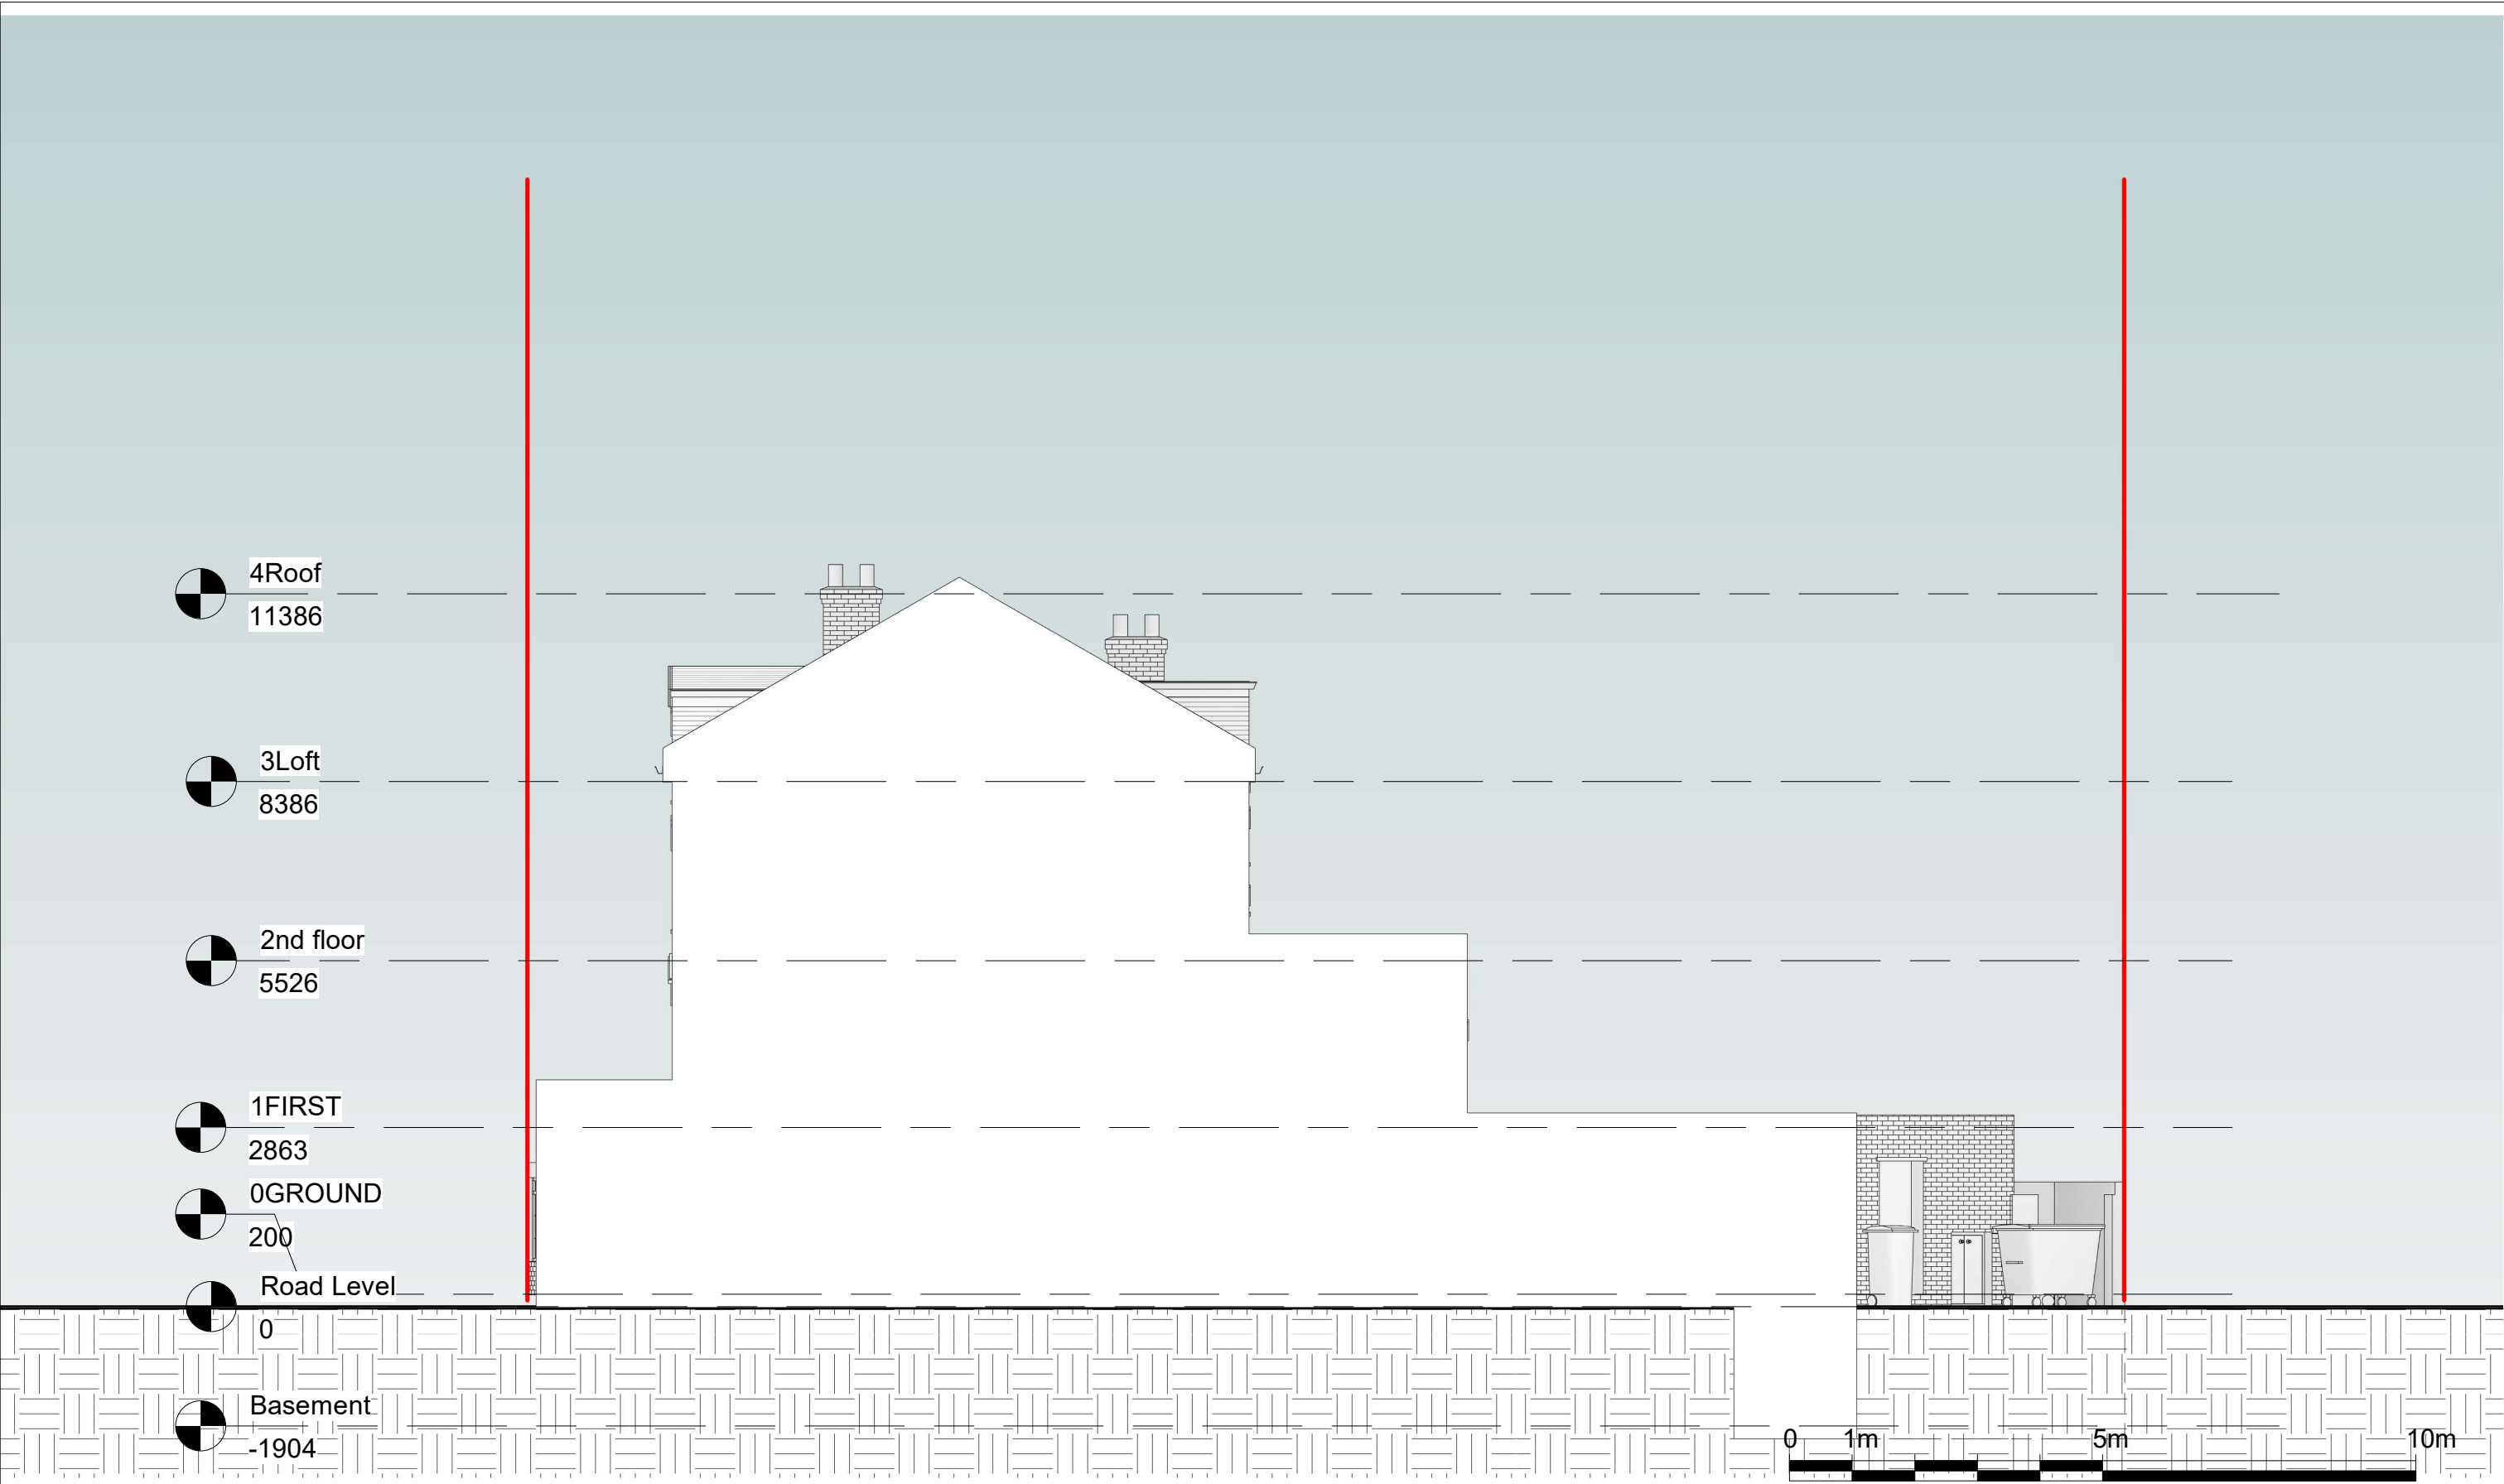

Notes.
Contractors must verify all dimensions at the site before comencing any work.
No construction work before Building Control approval and structural engineer confirmation.
Any discrepancies to be reported to Gridline.
All drawings are to be read in conjunction with all relevant drawings and specifications.


Project No.S				
REV	DATE	DESCRIPTION	BY	CH

PROJECT TITLE	
6 Ferme Park Rd London, N4 4ED	
DATE	Project No.
July 2023	7440

DRAWING TITLE		
Proposed - Side Elevation 2		
CLIENT		
Mr Schneck		
DRAWING No.	SCALE @ A3	Drawn by:
PR - E003	1:100	Niloufar



PLANNING SERVICES
Unit 9b, The High Cross Centre,
Fountainy Rd,
N15 4BE
TEL: 020 8802 3480
www.samplanning.co.uk

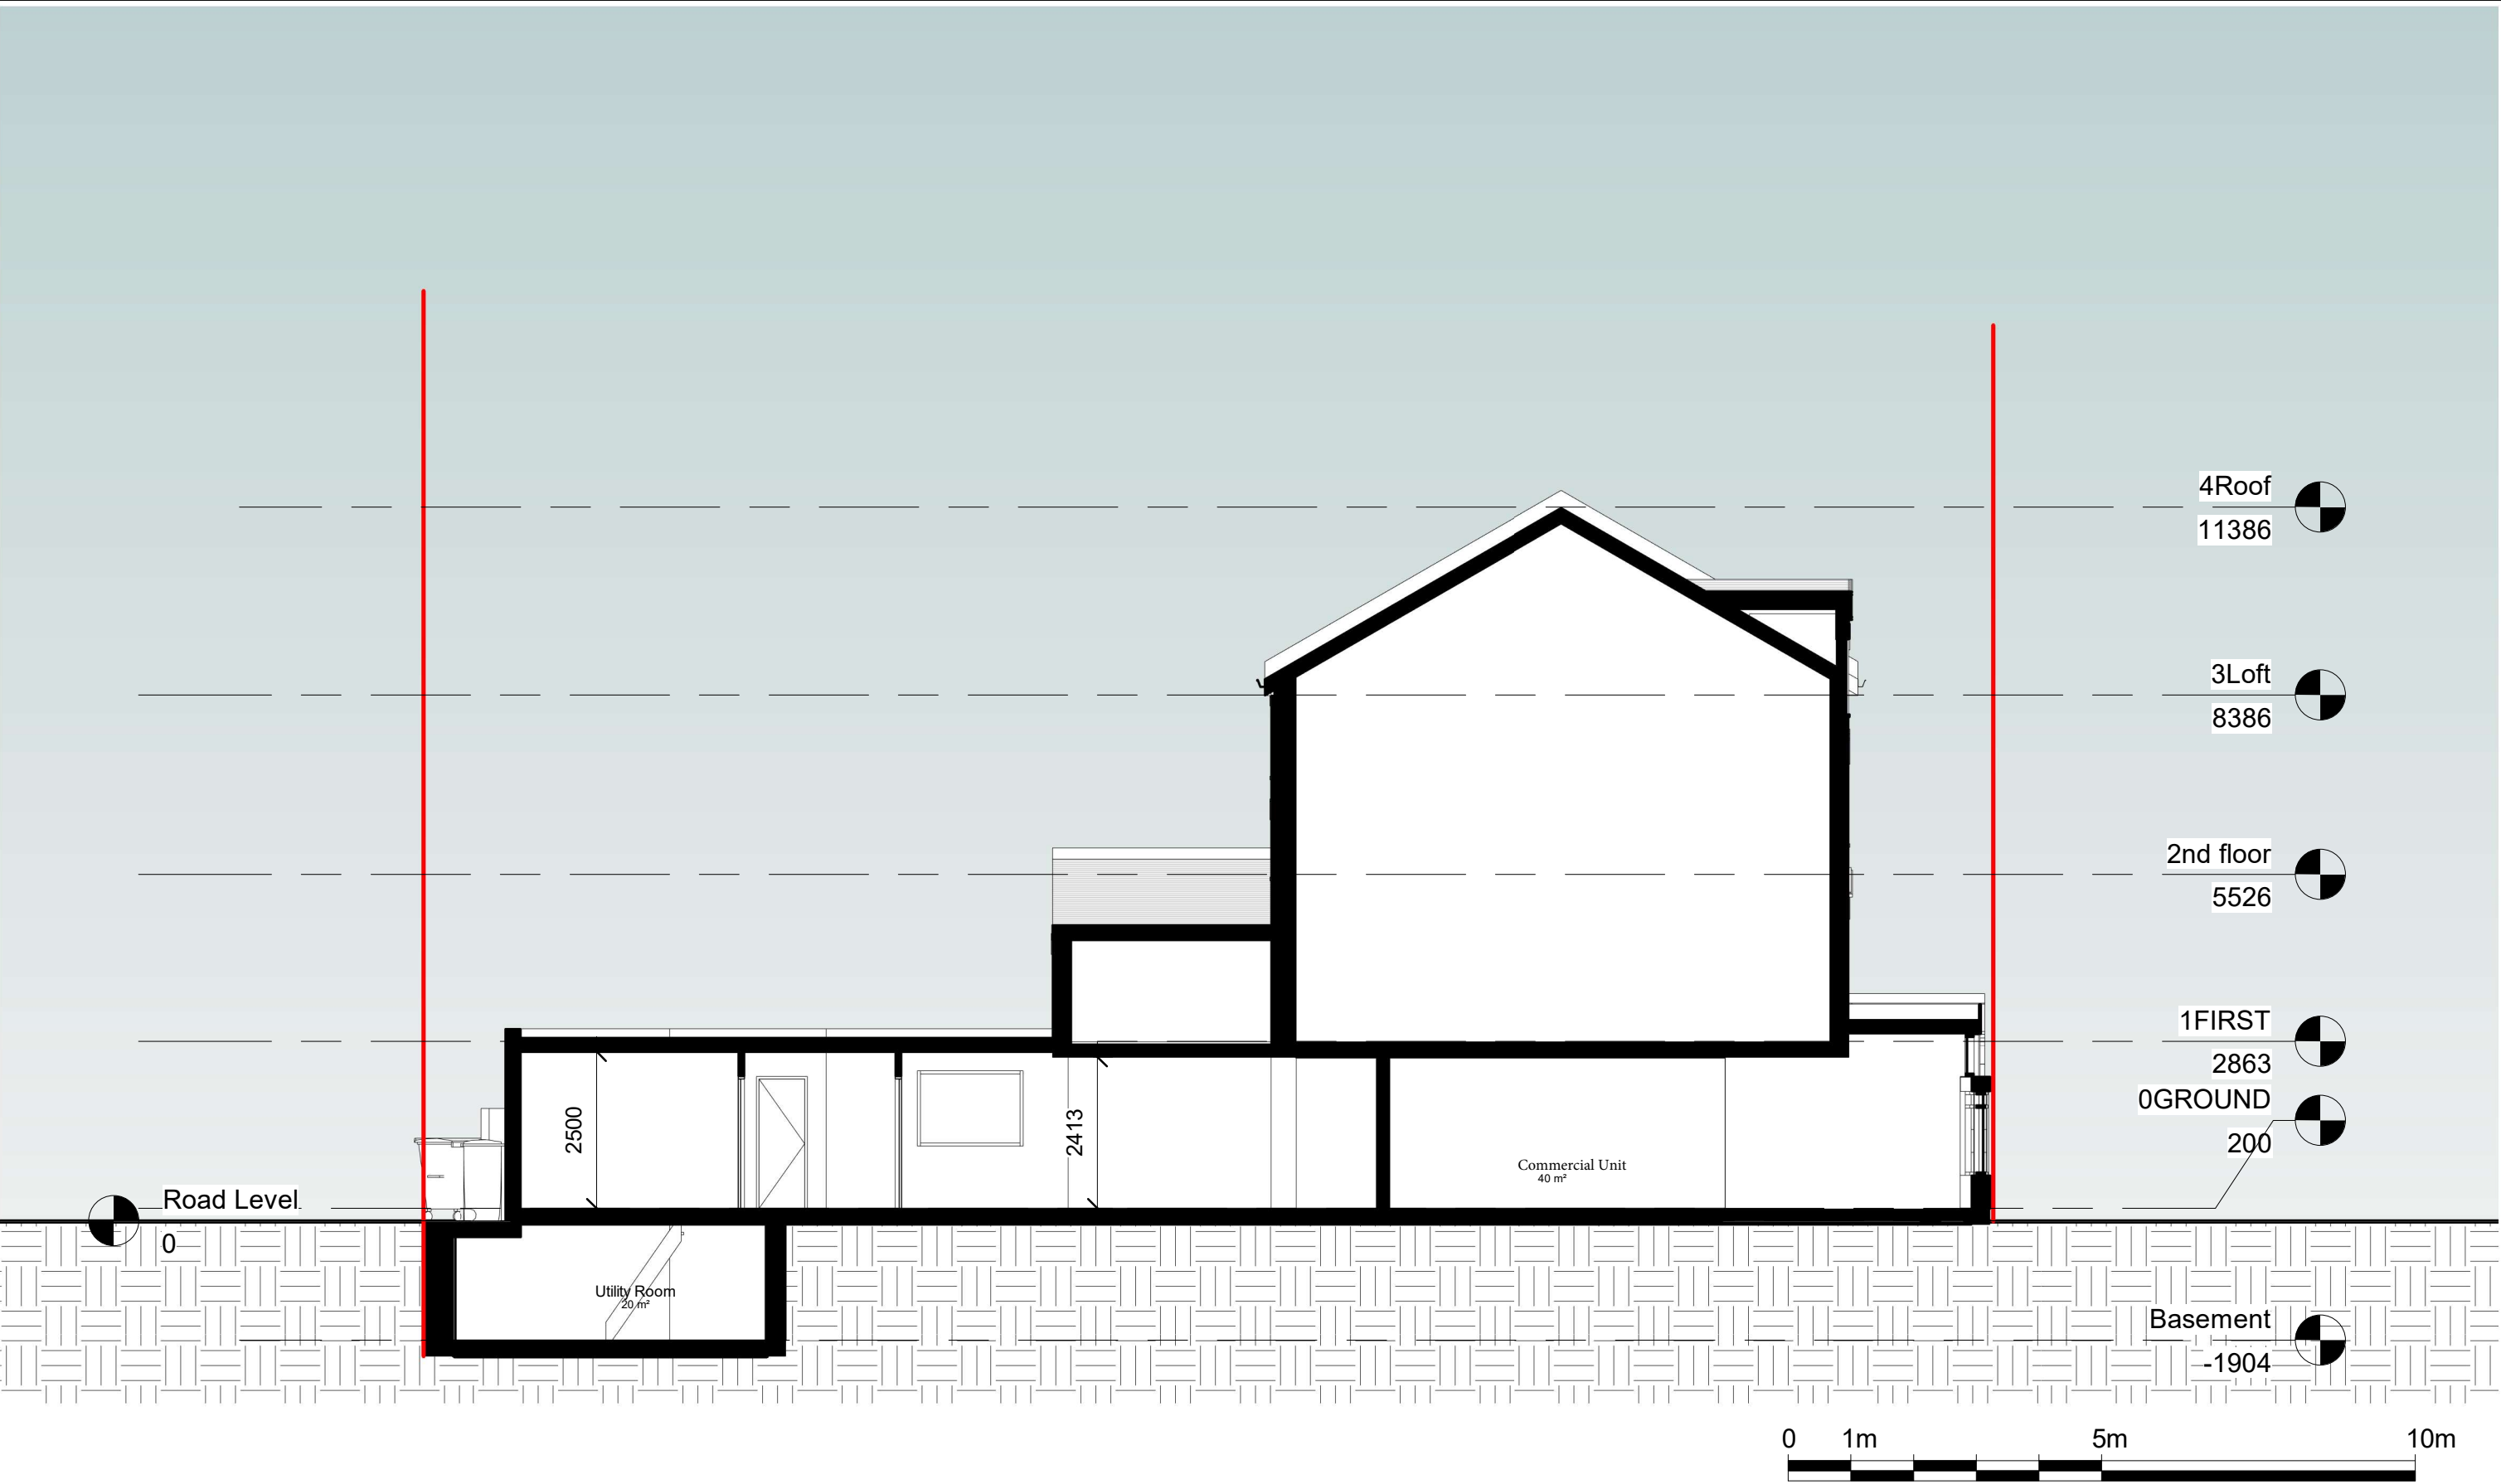

Notes.
Contractors must verify all dimensions at the site before comencing any work.
No construction work before Building Control approval and structural engineer confirmation.
Any discrepancies to be reported to Gridline.
All drawings are to be read in conjunction with all relevant drawings and specifications.


Project No.S				
REV	DATE	DESCRIPTION	BY	CH

PROJECT TITLE	
6 Ferme Park Rd London, N4 4ED	
DATE	Project No.
July 2023	7440

DRAWING TITLE		
Proposed - Section 1		
CLIENT		
Mr Schneck		
DRAWING No.	SCALE @ A3	Drawn by:
PR - S001	1:100	Niloufar



PLANNING SERVICES
Unit 9b, The High Cross Centre,
Fountainy Rd,
N15 4BE
TEL: 020 8802 3480
www.samplanning.co.uk

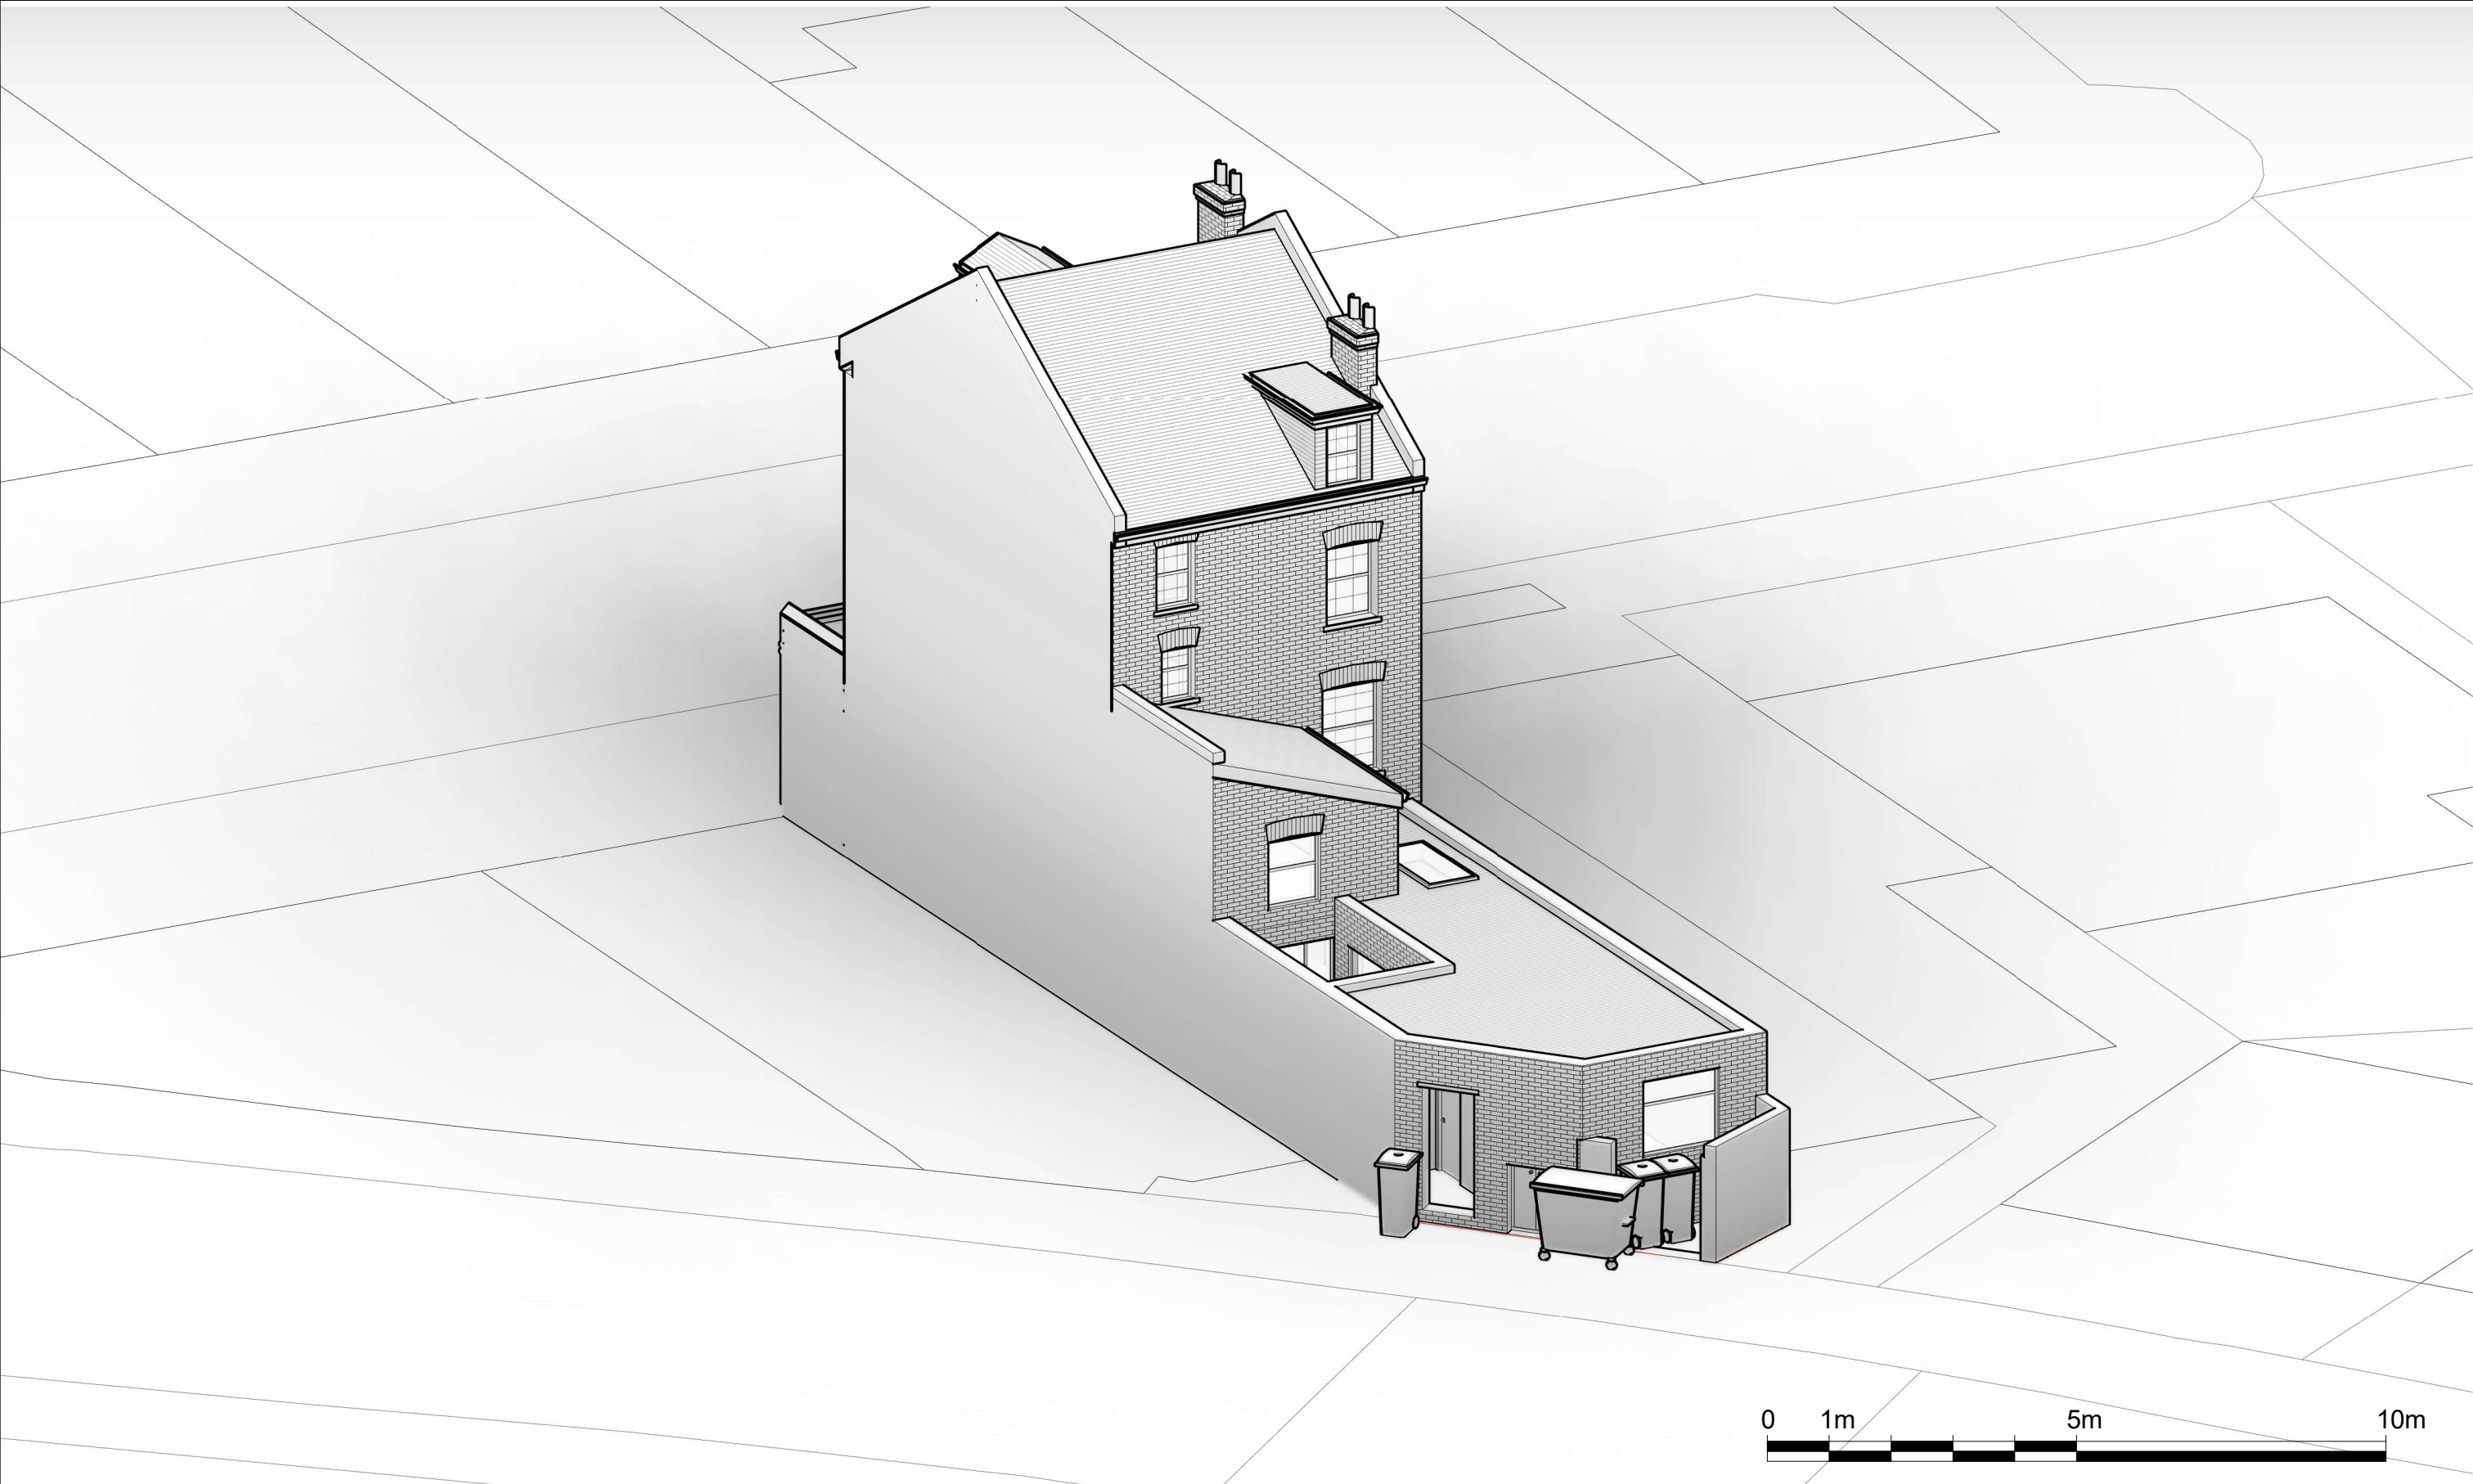

Notes.
Contractors must verify all dimensions at the site before comencing any work.
No construction work before Building Control approval and structural engineer confirmation.
Any discrepancies to be reported to Gridline.
All drawings are to be read in conjunction with all relevant drawings and specifications.

Project No.S				
REV	DATE	DESCRIPTION	BY	CH

PROJECT TITLE	
6 Ferme Park Rd London, N4 4ED	
DATE	Project No.
July 2023	7440

DRAWING TITLE		
Proposed - Perspective view		
CLIENT		
Mr Schneck		
DRAWING No.	SCALE @ A3	Drawn by:
PR - PE001	1:100	Niloufar



PLANNING SERVICES
Unit 9b, The High Cross Centre,
Fountainy Rd,
N154BE
TEL: 020 8802 3480
www.samplanning.co.uk