

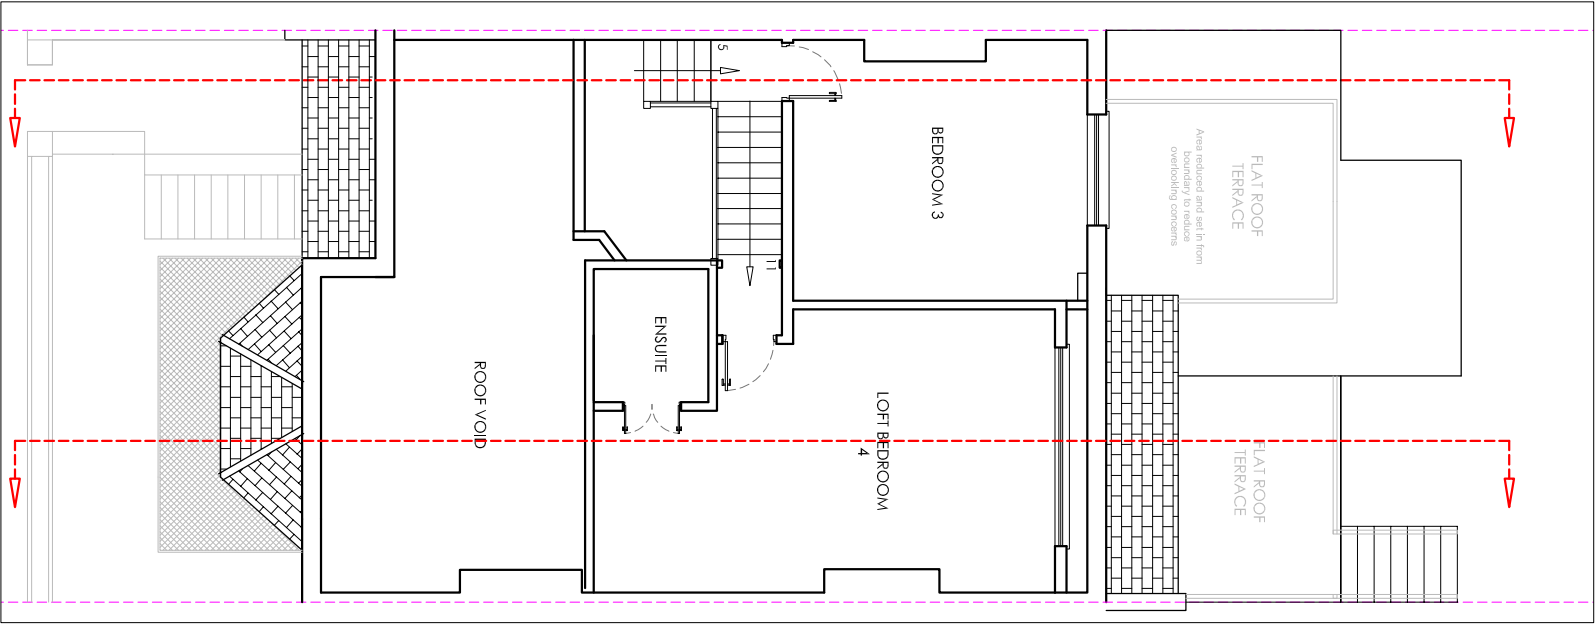
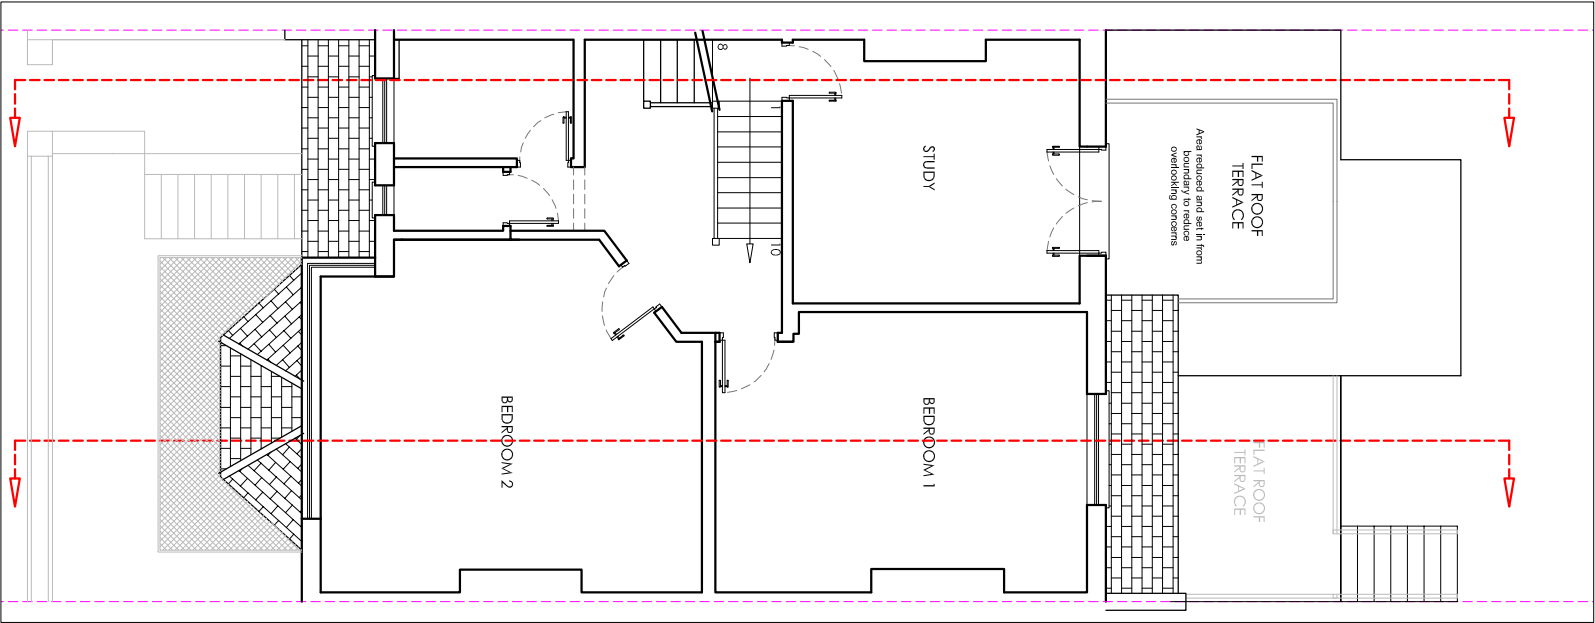
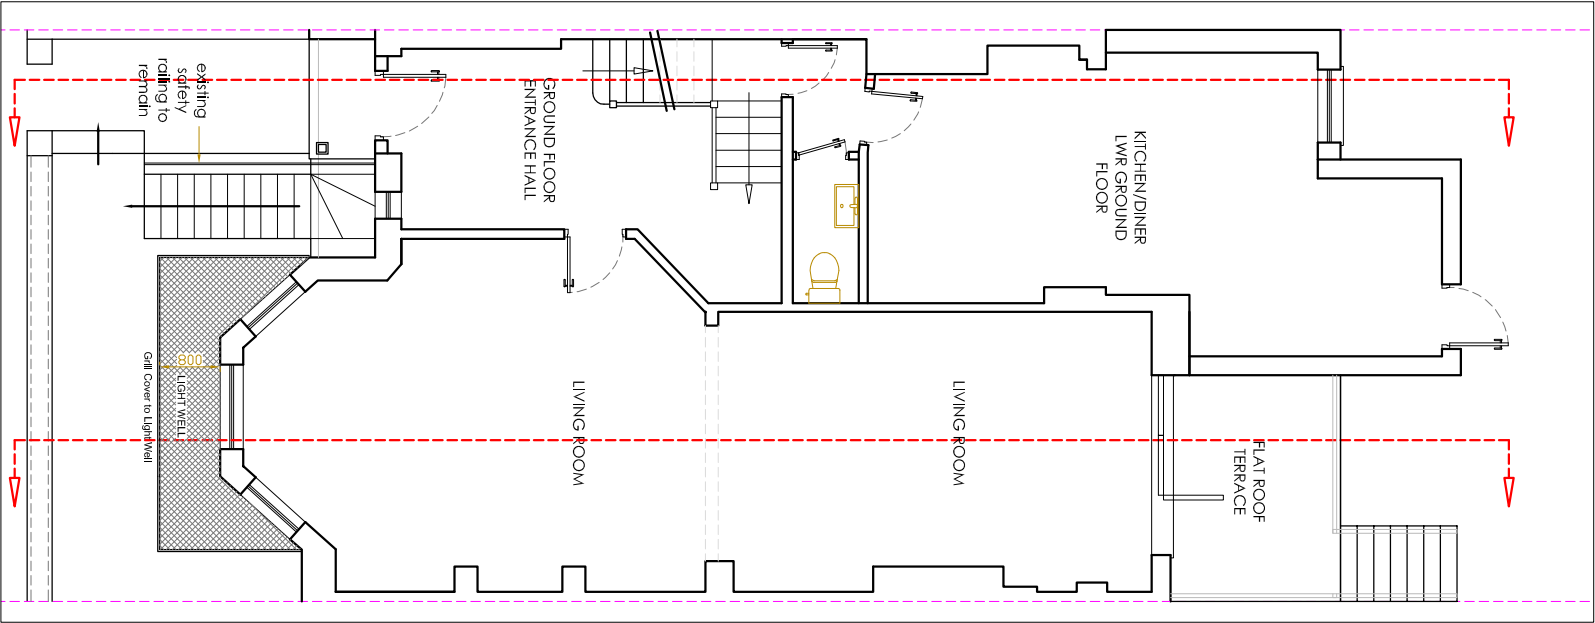
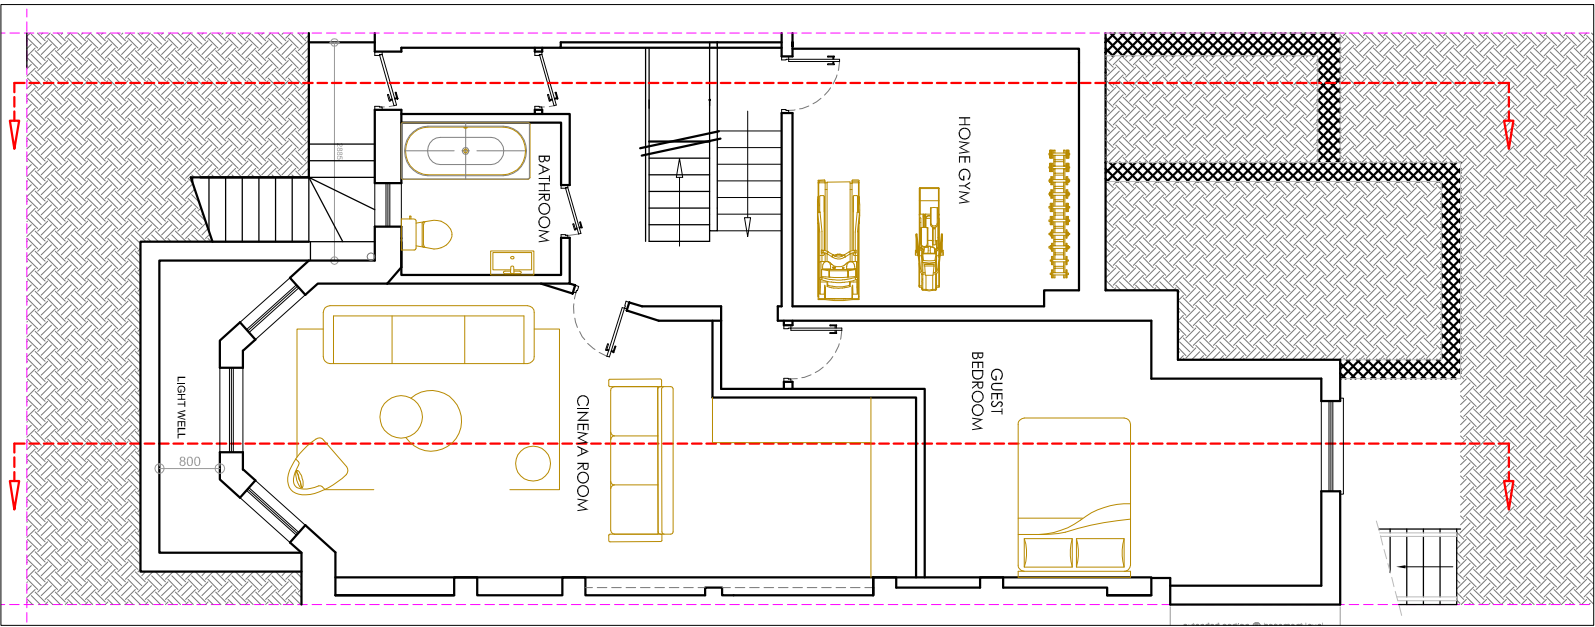
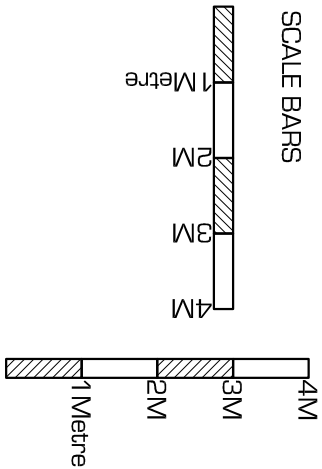


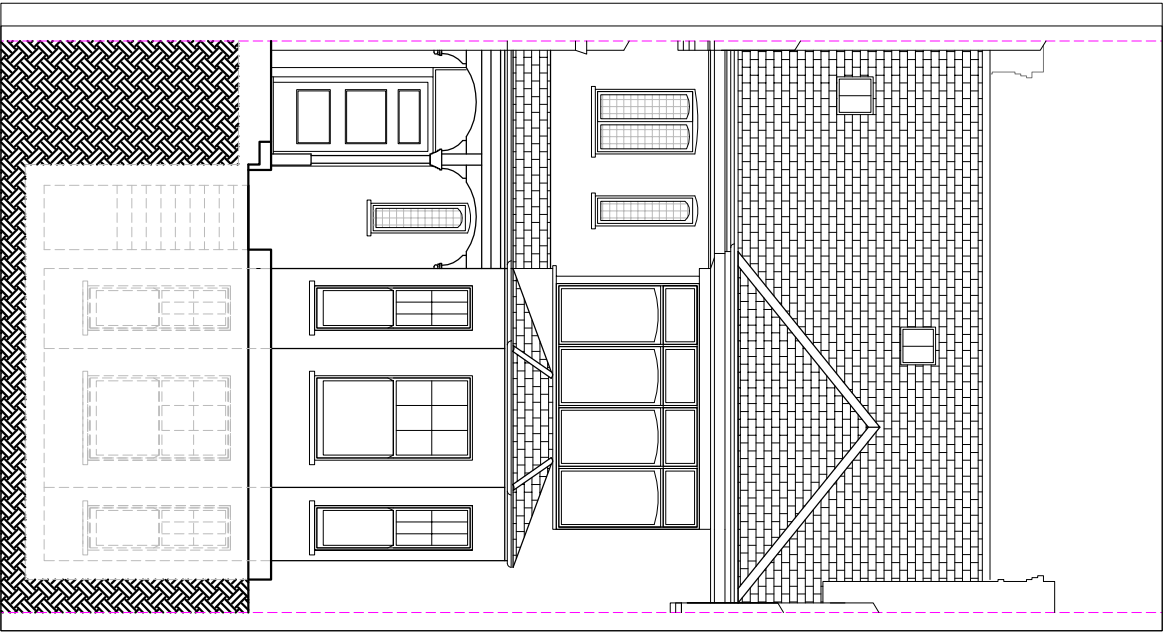


- Rev A:
- Reduce front light from 1m deep to 800mm
 - Remove light well railings - grill to be installed

BASEMENT CONSULTING LTD 758-760 GREAT CAMBRIDGE ROAD ENFIELD, MIDLX, EN1 3GN Tel: (020) 8443 7099 		PROPOSED PLANS		drawn: --	chk: --	date: 18.07.2023
				council: Haringey		scale: 1:100 @ A3
		customer name & site address: Mr & Mrs Field 27 Woodland Rise London, N10 3UP		works: Basement Conversion	reference: ---	rev: A

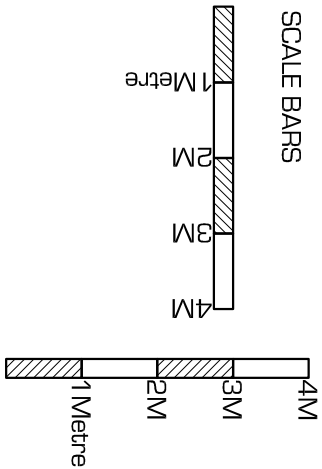


PROPOSED FRONT ELEVATION

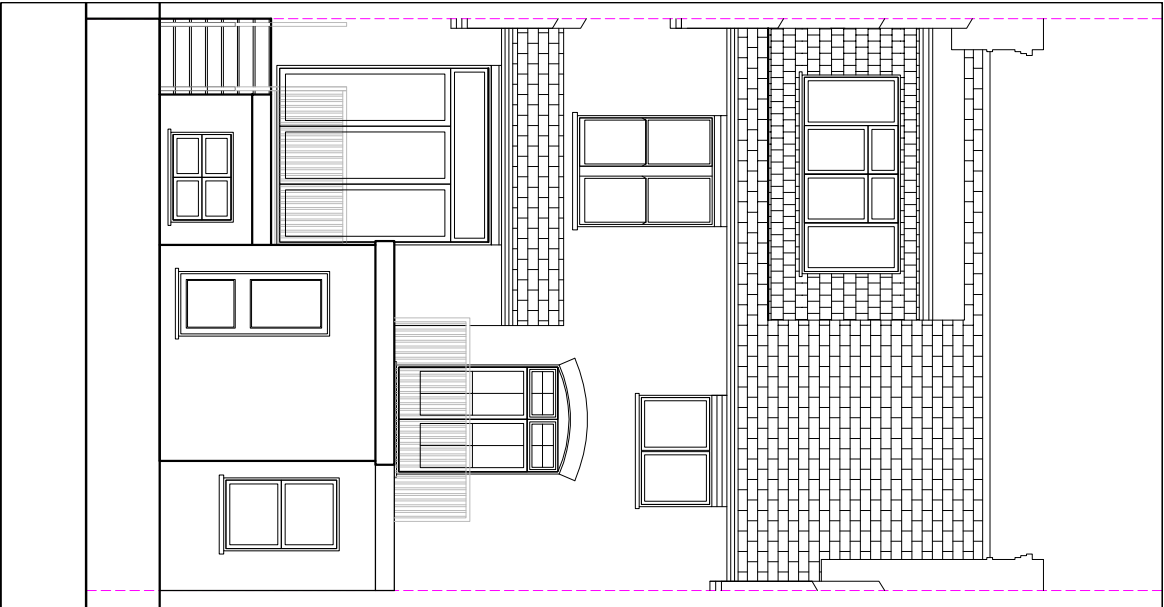

PROPOSED REAR ELEVATION


- Rev A:
- Reduce front light from 1m deep to 800mm
 - Remove light well railings - grill to be installed

BASEMENT CONSULTING LTD  758-760 GREAT CAMBRIDGE ROAD ENFIELD, MIDDLEX, EN1 3GN  Tel: (020) 8443 7099	PROPOSED ELEVATIONS		drawn: --	chk: --	date: 18.07.2023
			council: Haringey		scale: 1:100 @ A3
	customer name & site address: Mr & Mrs Field 27 Woodland Rise London, N10 3UP	works: Basement Conversion	reference: ---	rev: A	Dwg no. WO-22-B05

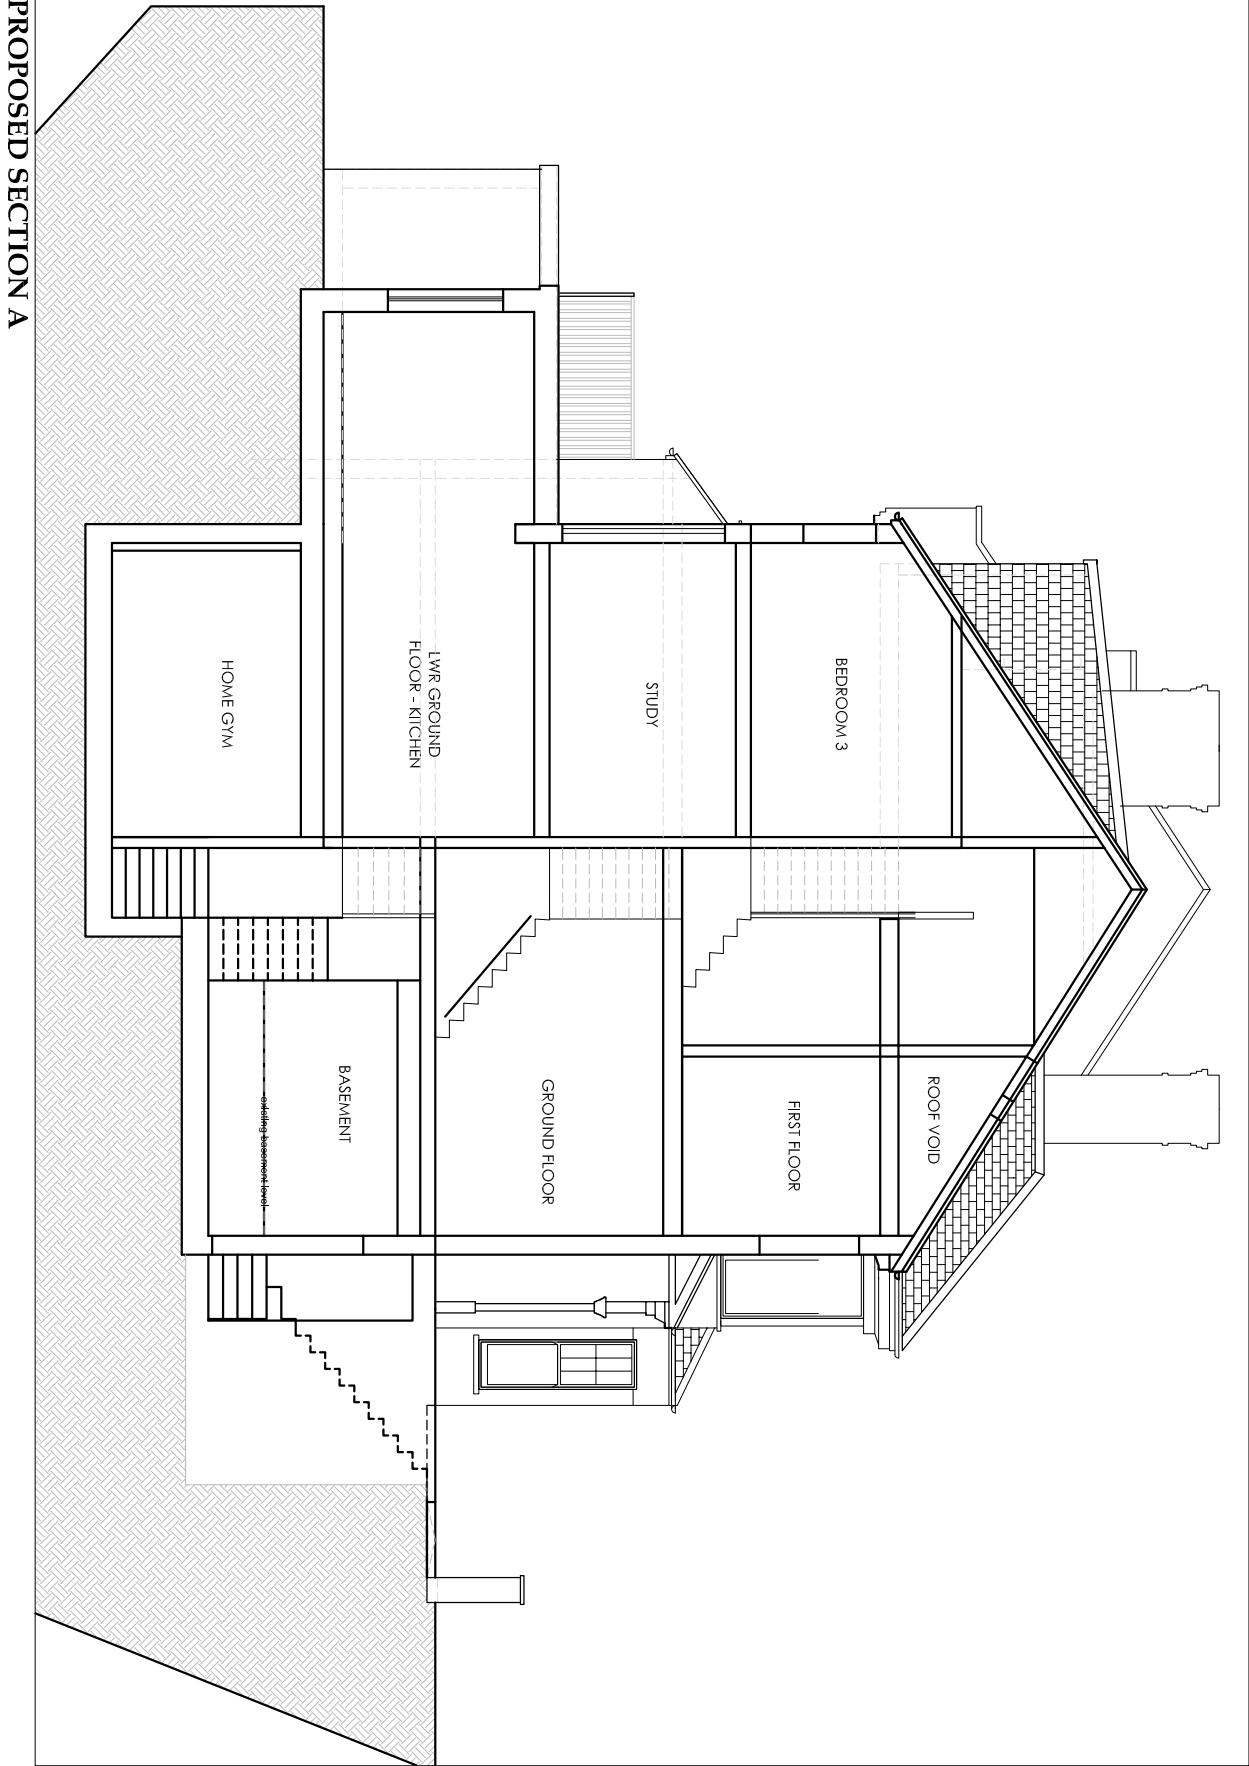



- Rev A:
- Reduce front light from 1m deep to 800mm
 - Remove light well railings - grill to be installed

758-760 GREAT CAMBRIDGE ROAD ENFIELD, MIDDLEX, EN1 3GN Tel: (020) 8443 7099	PROPOSED SECTION A		drawn: --	chk: --	date: 18.07.2023
			council: Haringey		scale: 1:100 @ A3
	customer name & site address: Mr & Mrs Field 27 Woodland Rise London, N10 3UP		reference: ---	rev: A	Dwg no. WO-22-B06
	works: Basement Conversion				

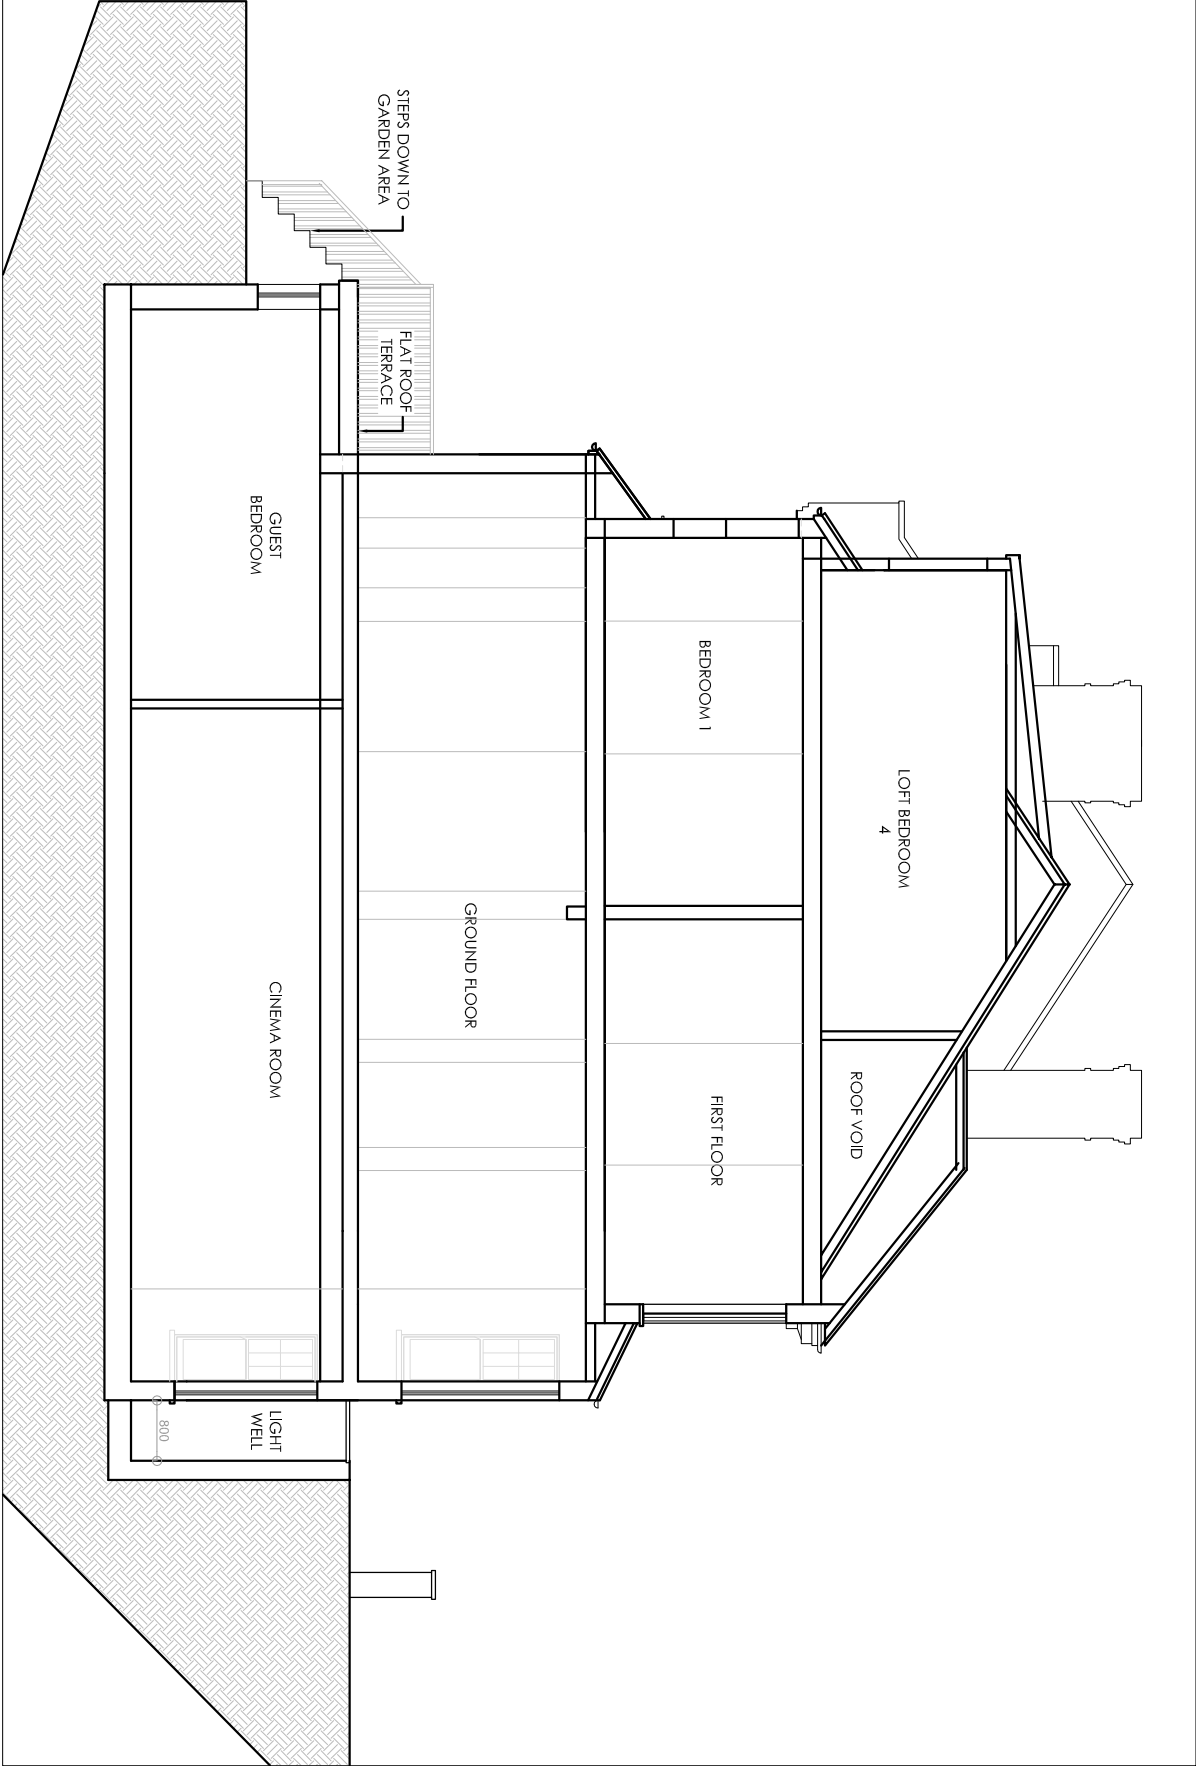

- Rev A:
- Reduce front light from 1m deep to 800mm
 - Remove light well railings - grill to be installed

BASEMENT CONSULTING LTD 758-760 GREAT CAMBRIDGE ROAD ENFIELD, MIDDLEX, EN1 3GN Tel: (020) 8443 7099 27 Woodland Rise London, N10 3UP	PROPOSED SECTION B		drawn: --	chk: --	date: 18.07.2023
			council: Haringey		scale: 1:100 @ A3
	customer name & site address: Mr & Mrs Field 27 Woodland Rise London, N10 3UP		reference: ---	rev: A	Dwg no. WO-22-B07
	works: Basement Conversion				

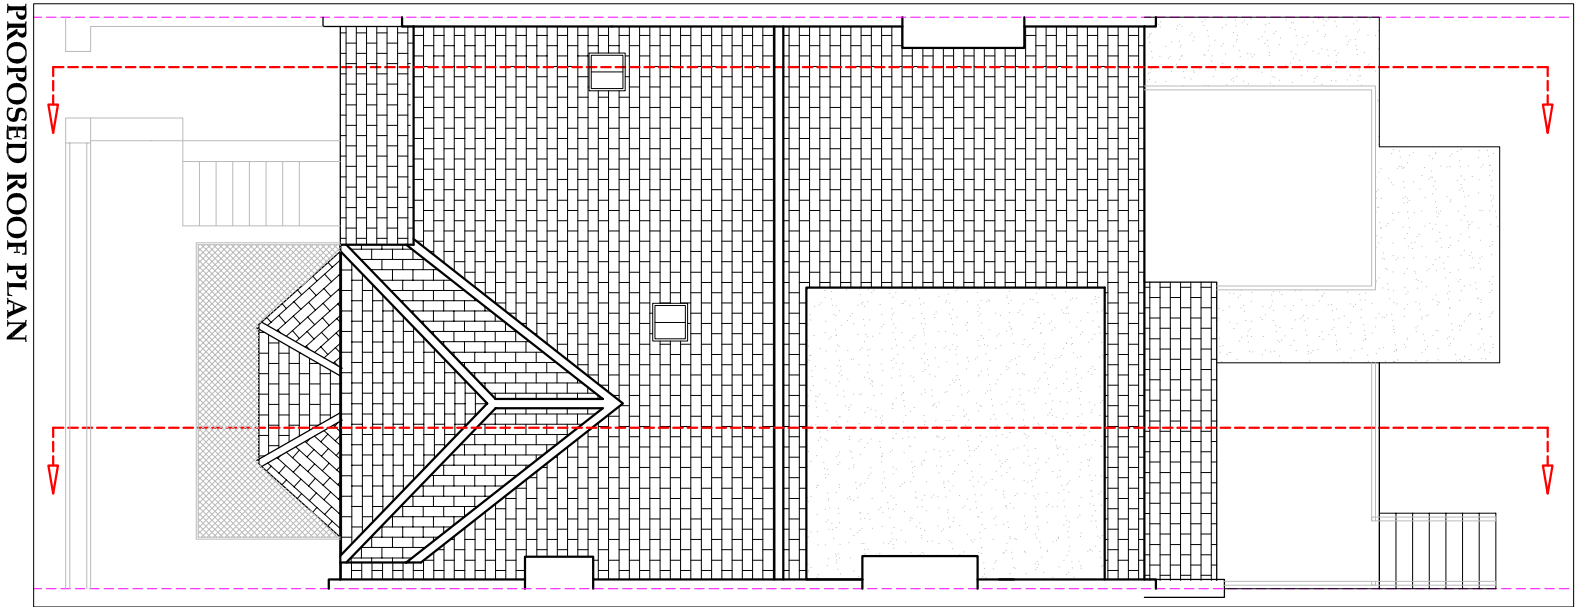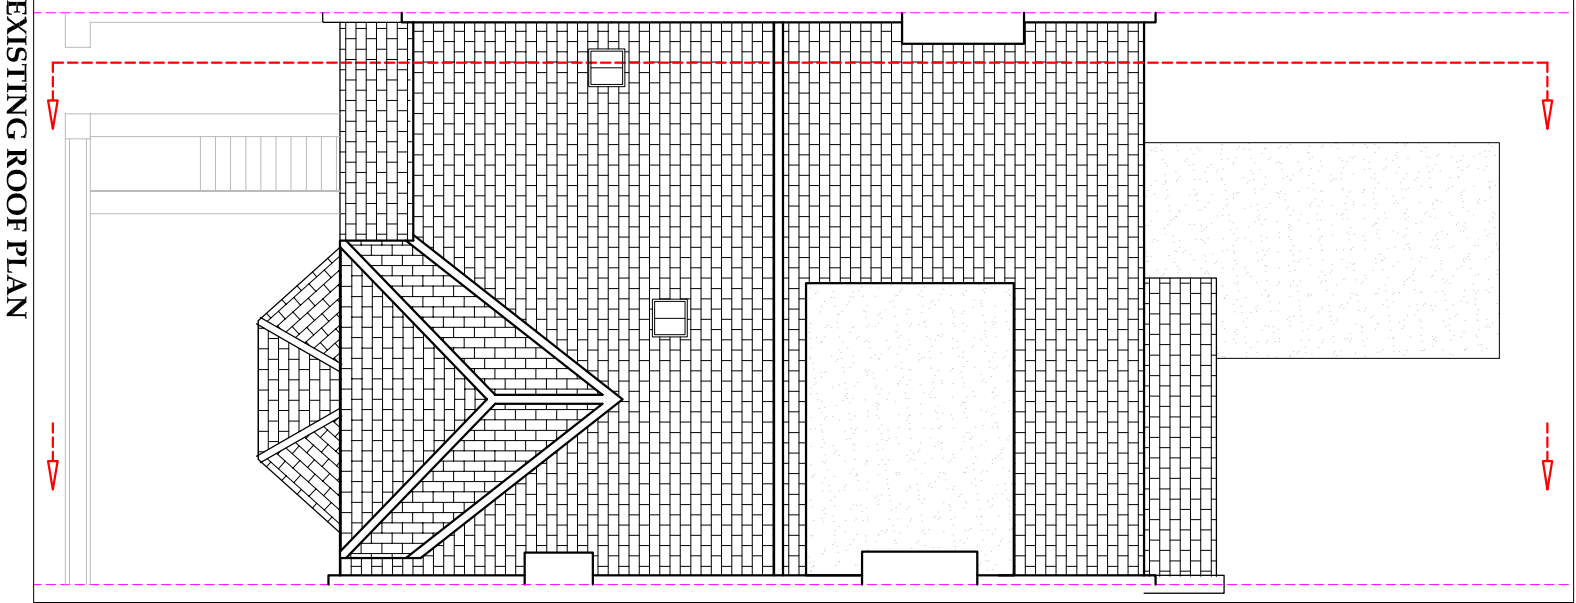

- Rev A:
- Reduce front light from 1m deep to 800mm
 - Remove light well railings - grill to be installed

BASEMENT CONSULTING LTD



758-760 GREAT CAMBRIDGE ROAD
ENFIELD, MIDDLEX, EN1 3GN

Tel: (020) 8443 7099



EXISTING & PROPOSED
ROOF PLANS

customer name & site address:

Mr & Mrs Field
27 Woodland Rise
London, N10 3UP

works:

Basement Conversion

drawn:

--

chk:

--

date:

18.07.2023

council:

Haringey

scale:

1:100 @ A3

reference:

rev:

A

Dwg no.

WO-22-B08