



 Property Boundary

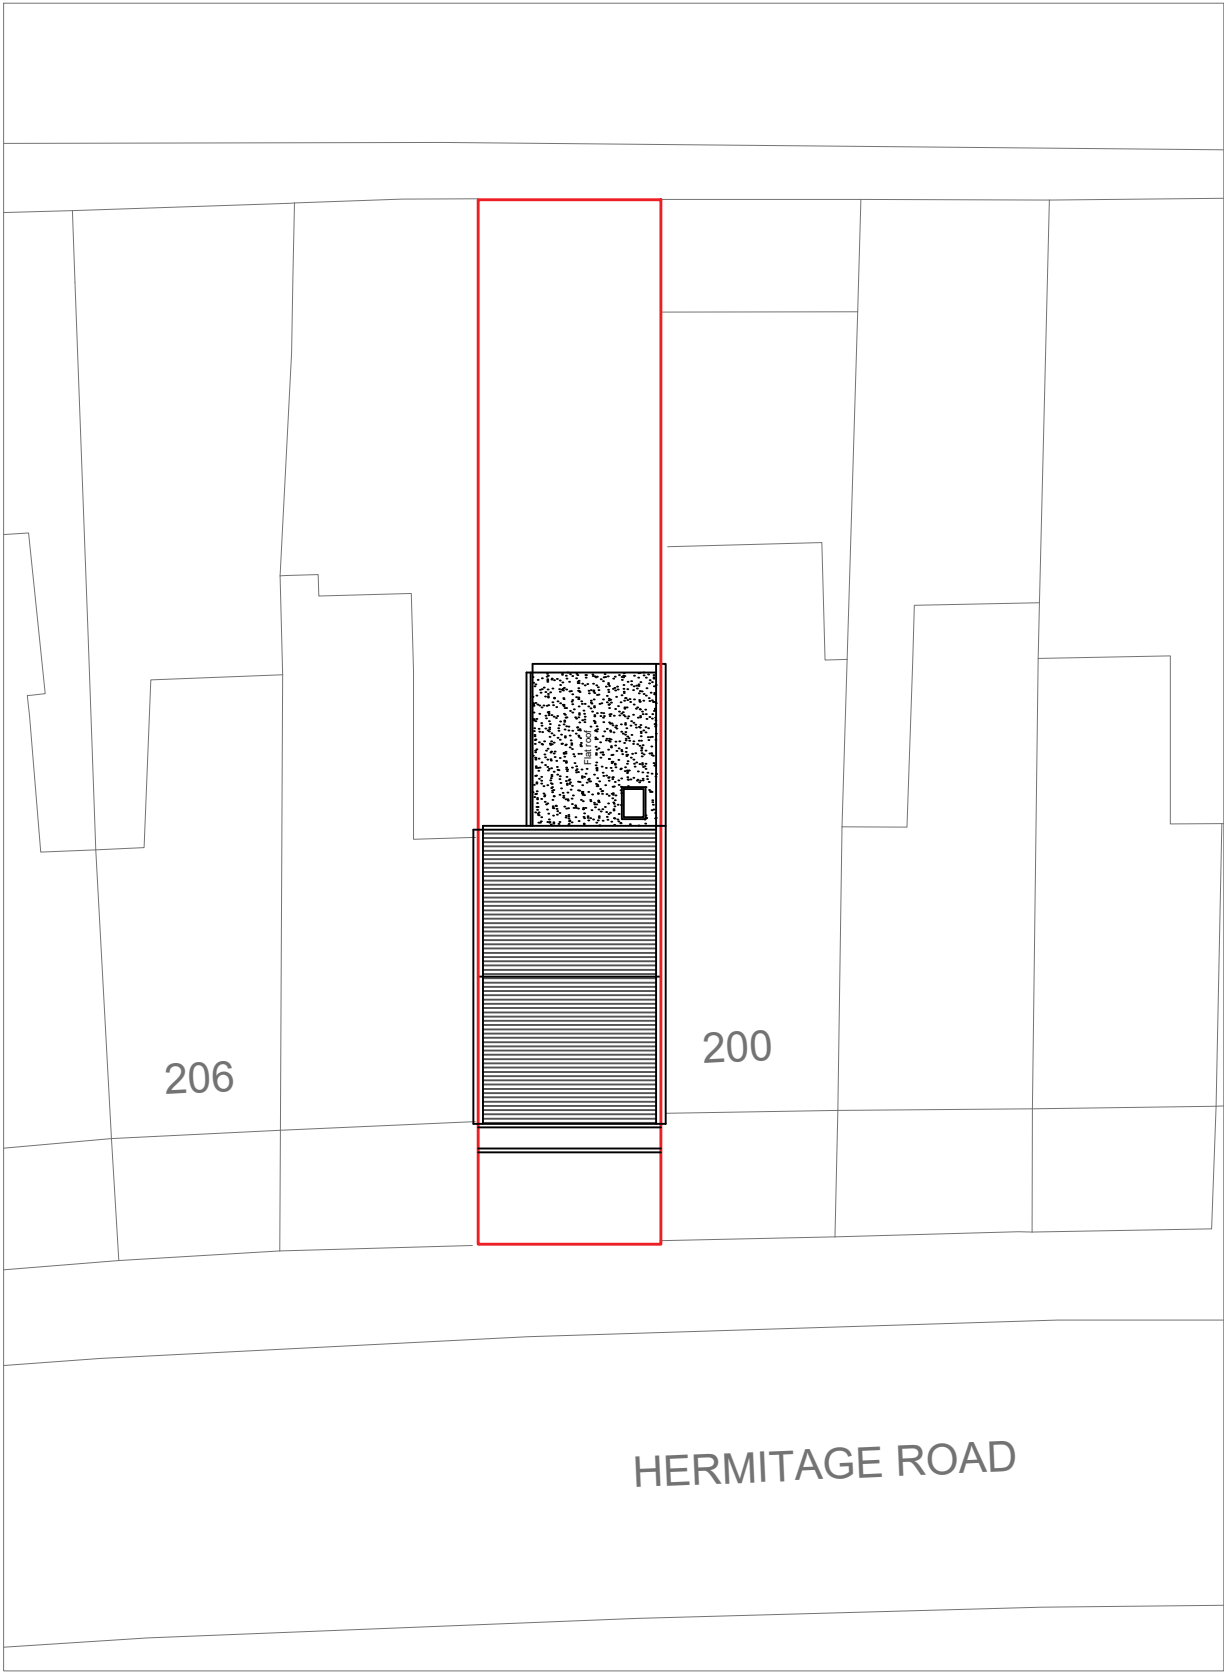

Location Plan

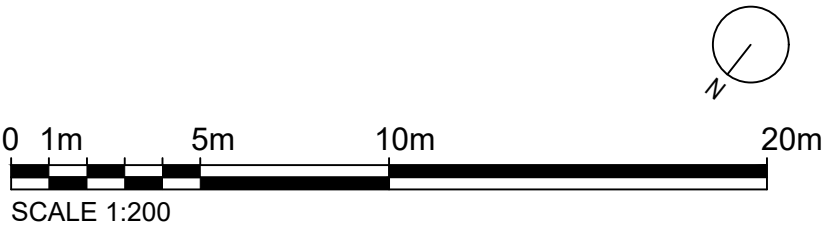

Written dimensions to be taken in preferences to scaled dimensions. The Contractor is responsible for checking all dimensions before work starts.

All work is to be carried out to the requirements, and to the satisfaction of the Local Authority.

These drawings are for planning purposes only

Any discrepancies to be brought to the attention of Star Plans Consultants immediately.

Description

Rev	Date	Description	by	chk




76 Steli Ave. Carvey Island S58 9QF
01268 914 125 • info@starplans.co.uk
Architecture i Town Planning

Client
Hermitage Estates


Project
202 Hermitage Rd London N4 1NN

Title
Existing OS- location plans


Date: 08.05.2022	Rev:
Scale: 1:1250/1:200@A3	
Drawing No. 523 E 01	

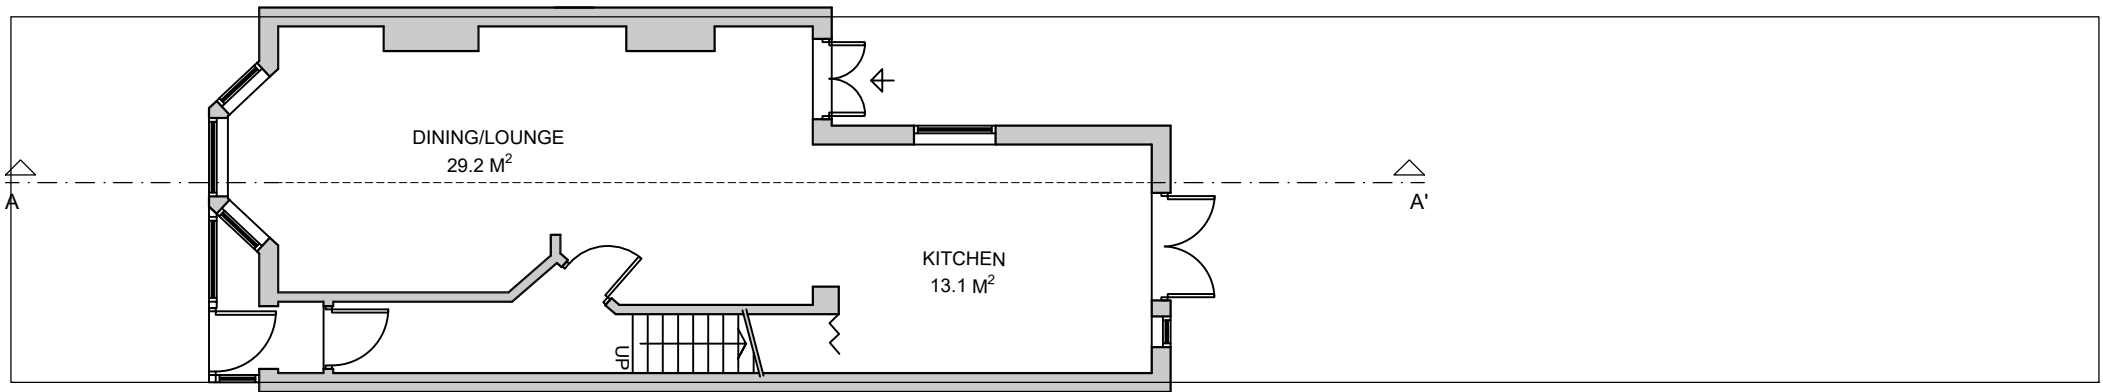


Ground Floor

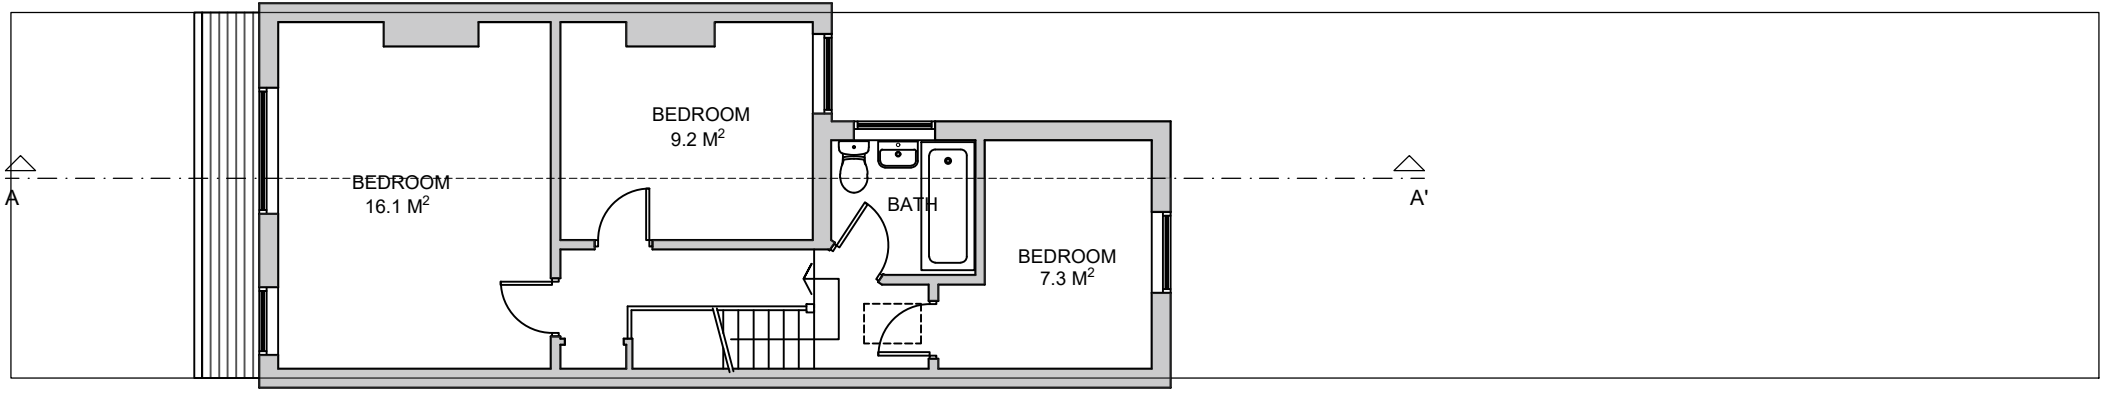

First Floor

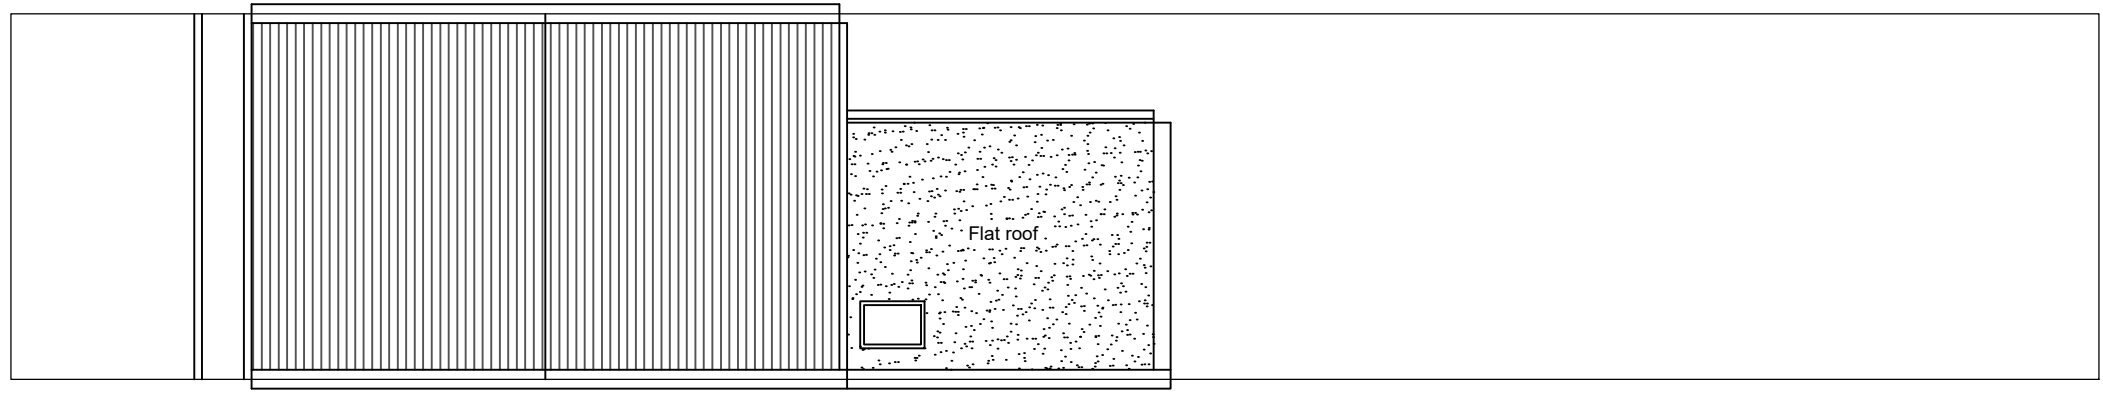

Roof Plan

 

Written dimensions to be taken in preferences to scaled dimensions. The Contractor is responsible for checking all dimensions before work starts.

All work is to be carried out to the requirements, and to the satisfaction of the Local Authority.

These drawings are for planning purposes only

Any discrepancies to be brought to the attention of Star Plans Consultants immediately.

Description

Rev	Date	Description	by	chk



76 Steli Ave. Canvey Island SS8 9QF
01268 914 125 · info@starplans.co.uk

Architecture | Town Planning

Client	
Hermitage Estates	
Project	
202 Hermitage Rd London N4 1NN	
Title	
Existing Floor Plans	
Date: 08.05.2022	Rev:
Scale: 1:100@A3	
Drawing No. 523 E 02	

Any discrepancies to be brought to the attention of
Star Plans Consultants immediately.

[illegible]


 **STAR PLANS**
where millimeters matter

75 Steli Ave. Carvey Island S58 9QF
01268 914 125 • info@starplans.co.uk

Architecture | Town Planning

Project
202 Hermitage Rd London N4 1NN

Date: 08.05.2022	Rev:
Scale: 1:100@A3	
Drawing No. 523 E 03	

 



Written dimensions to be taken in preferences to scaled dimensions. The Contractor is responsible for checking all dimensions before work starts.

All work is to be carried out to the requirements, and to the satisfaction of the Local Authority.
These drawings are for planning purposes only

Any discrepancies to be brought to the attention of Star Plans Consultants immediately.

Description

Rev	Date	Description	by	chk



76 Steli Ave. Canvey Island SS8 9QF
01268 914 125 · info@starplans.co.uk

Architecture | Town Planning

Client

Hermitage Estate


Project

202 Hermitage Rd London N4 1NN

Title

Existing Side Elevations

Date:	08.05.2022	Rev:
Scale:	1:100@A3	
Drawing No. 523	E 04	

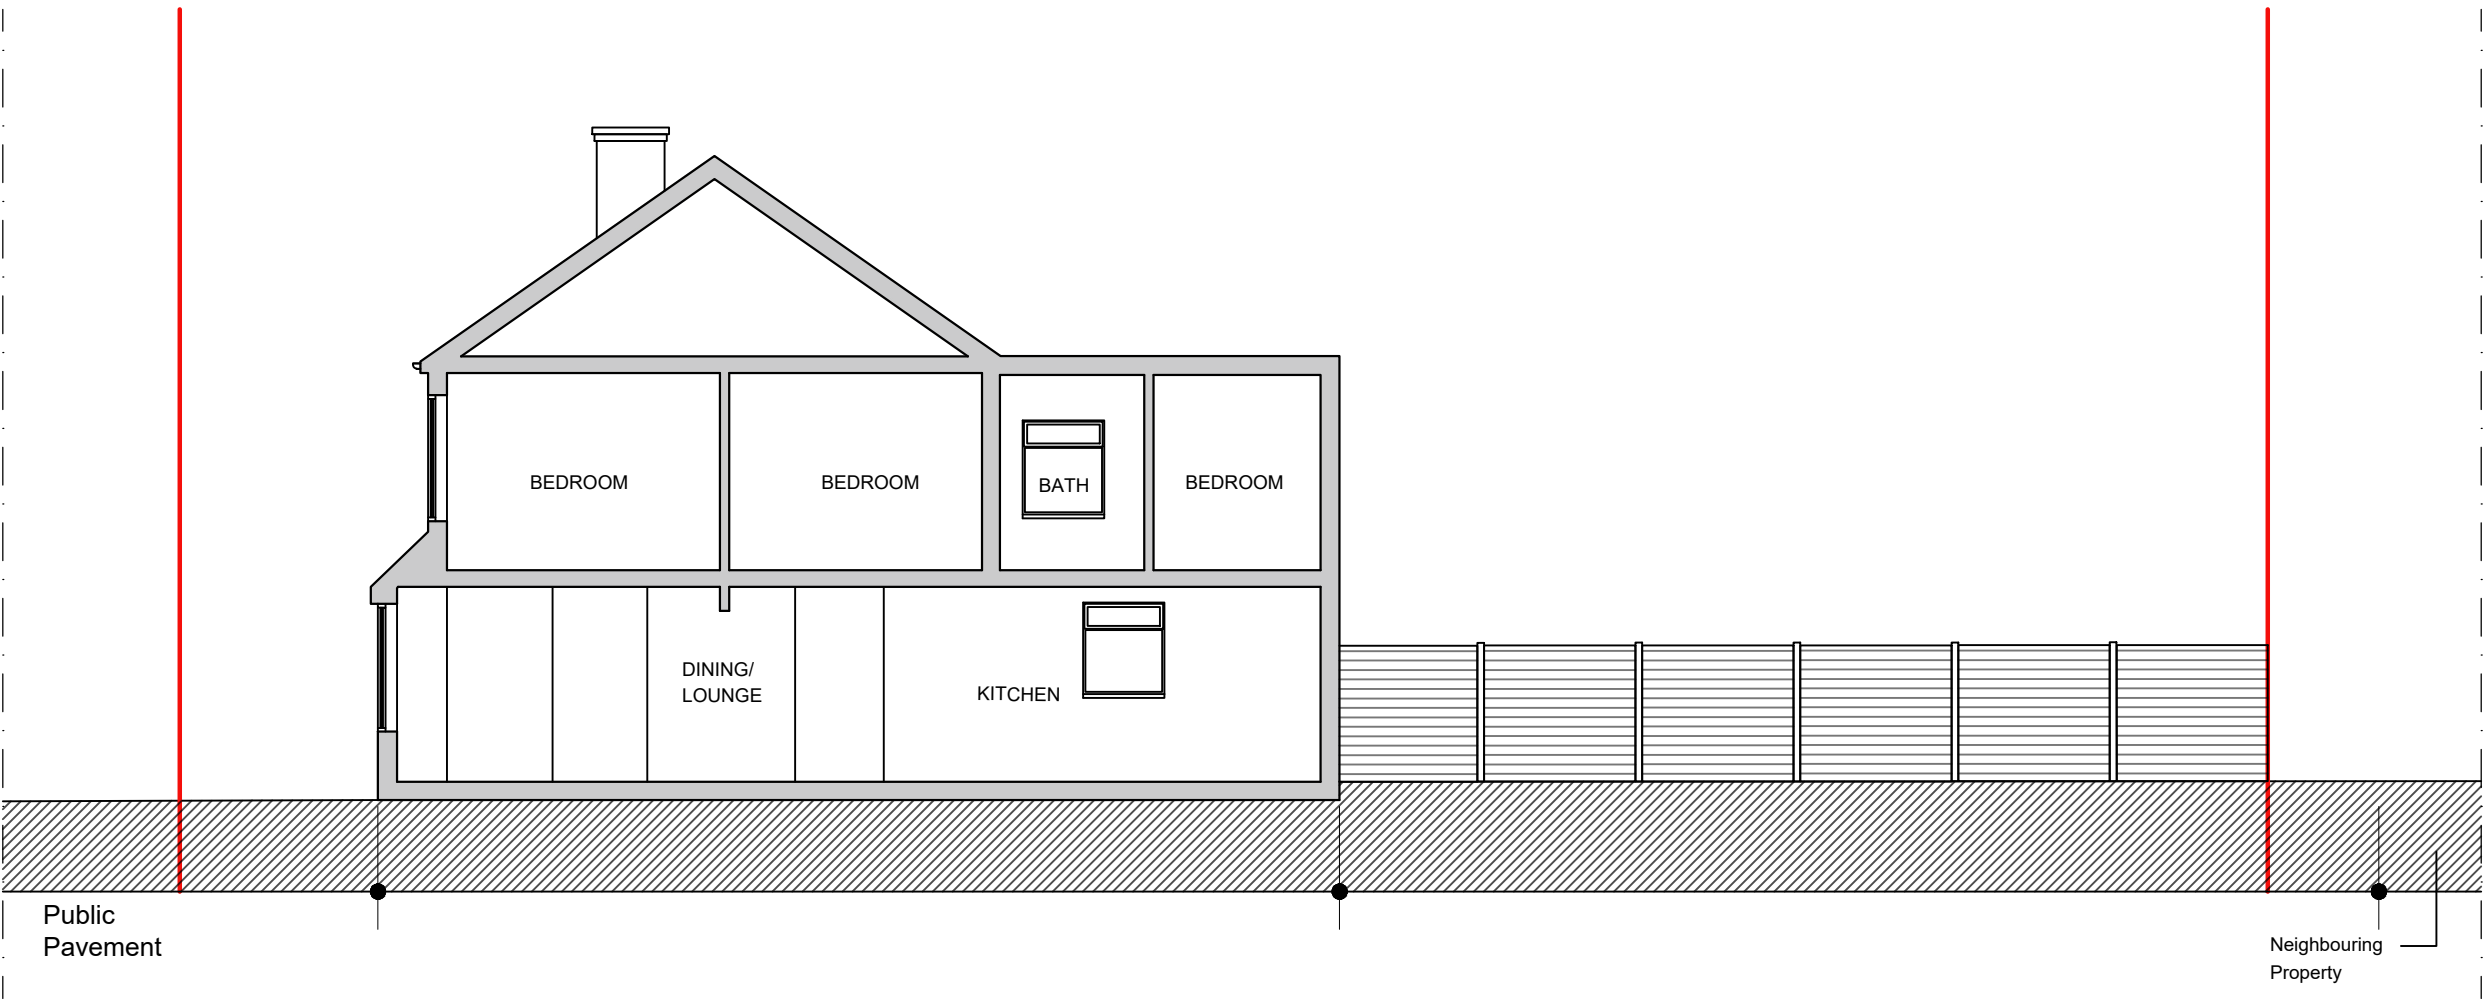

Written dimensions to be taken in preferences to scaled dimensions. The Contractor is responsible for checking all dimensions before work starts.

All work is to be carried out to the requirements, and to the satisfaction of the Local Authority.

These drawings are for planning purposes only

Any discrepancies to be brought to the attention of Star Plans Consultants immediately.

Description

Rev	Date	Description	by	chk



76 Steli Ave. Canvey Island S58 9QF
01268 914 125 · info@starplans.co.uk

Architecture | Town Planning

Client

Hermitage Estates

Project

202 Hermitage Rd London N4 1NN

Title

Existing Section

Date: 08.05.2022	Rev:
Scale: 1:100@A3	
Drawing No. 523 E 05	