




10b Branch Place
London N1 5PH
p: 0207 686 3445
e: info@scenarioarchitecture.com
w: www.scenarioarchitecture.com

 

SCALE 1:50
0 1000 2000 3000 4000 5000mm

10b Branch Place
London N1 5PH
p: 0207 686 3445
e: info@scenarioarchitecture.com
w: www.scenarioarchitecture.com

Project Name:
179_45 Cholmeley Crescent

Client:
Dmitry and Marina Podpolny

Site Location:
**45 Cholmeley
Crescent London N6
SE16 3EX UK**

Drawing not to be used other than the purpose for which it was prepared. It's supplied without liability for errors or omissions. Do not scale from the drawing. All dimensions are to be checked on site. This drawing is to be read in conjunction with all other drawings. Notes on this drawing will apply to all other drawings where a similar position exists.


Scale @ A2
1:50

Project No.
179


Drawing Name
Proposed Basement Floor Plan

Drawing Number
PR-A1.01

Rev

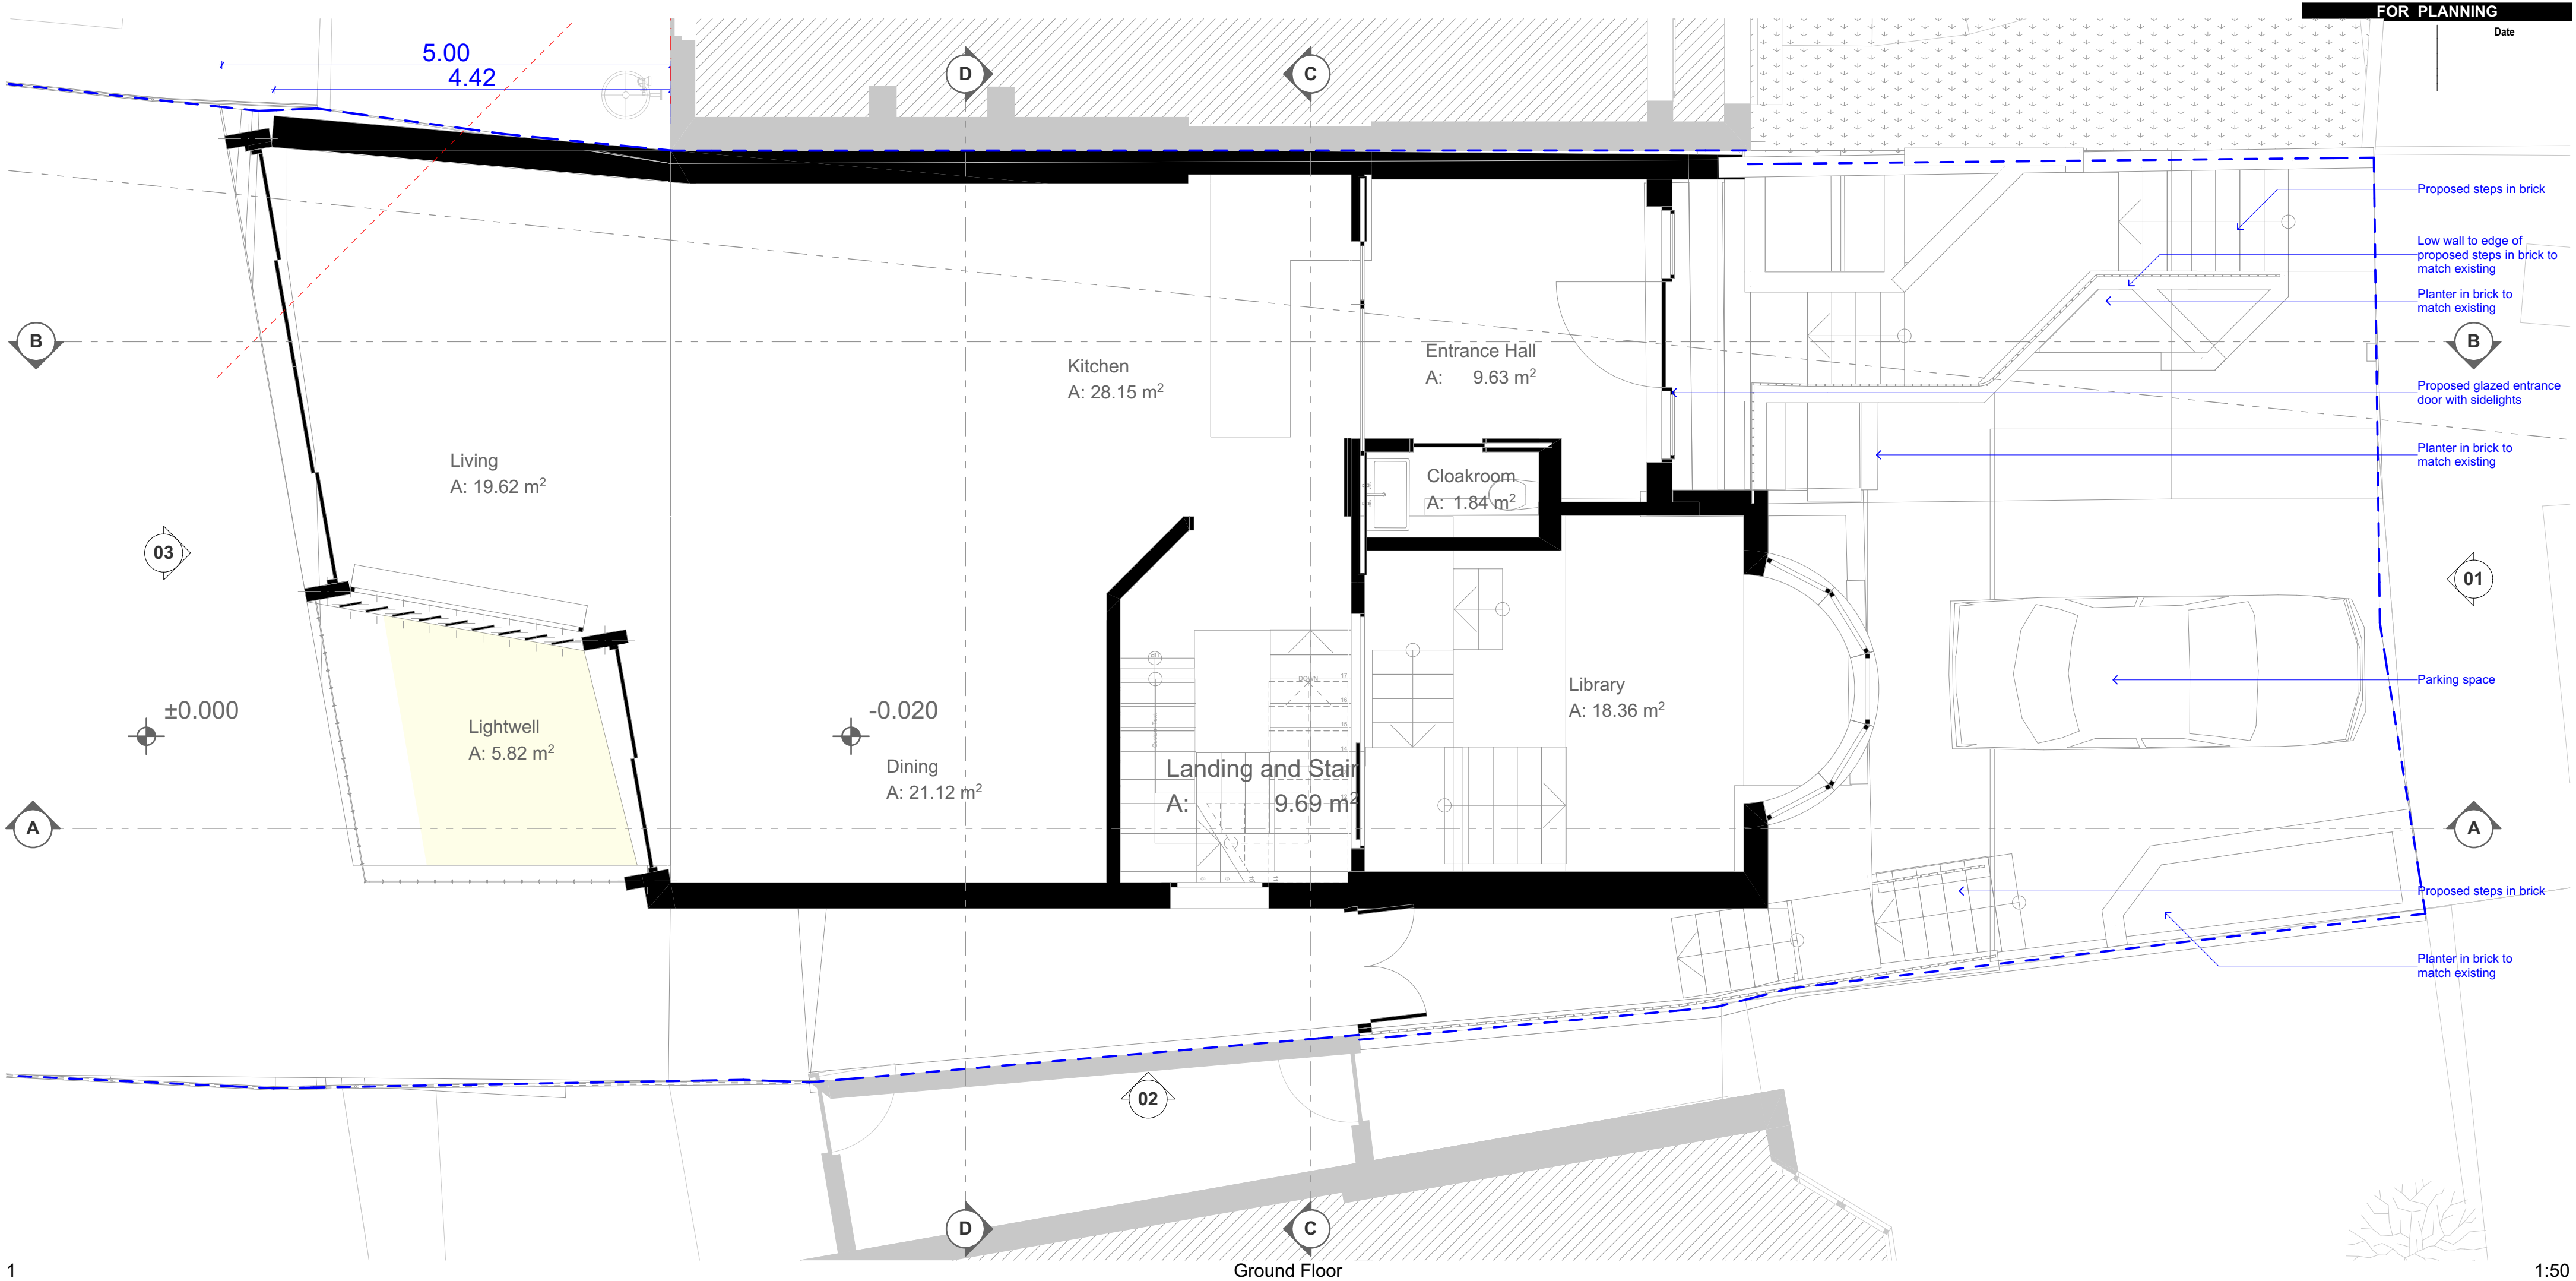

10b Branch Place
London N1 5PH
p: 0207 686 3445
e: info@scenarioarchitecture.com
w: www.scenarioarchitecture.com

 

SCALE 1:50
0 1000 2000 3000 4000 5000mm

10b Branch Place
London N1 5PH
p: 0207 686 3445
e: info@scenarioarchitecture.com
w: www.scenarioarchitecture.com

Project Name:
179_45 Cholmeley Crescent

Client:
Dmitry and Marina Podpolny

Site Location:
**45 Cholmeley
Crescent London N6
SE16 3JH**

Drawing not to be used other than the purpose for which it was prepared. It's supplied without liability for errors or omissions. Do not scale from the drawing. All dimensions are to be checked on site. This drawing is to be read in conjunction with all other drawings. Notes on this drawing will apply to all other drawings where a similar position exists.


Scale @ A2
1:50


Project No.
179

Drawing Name
Proposed Ground Floor Plan

Drawing Number
PR-A1.02

Rev

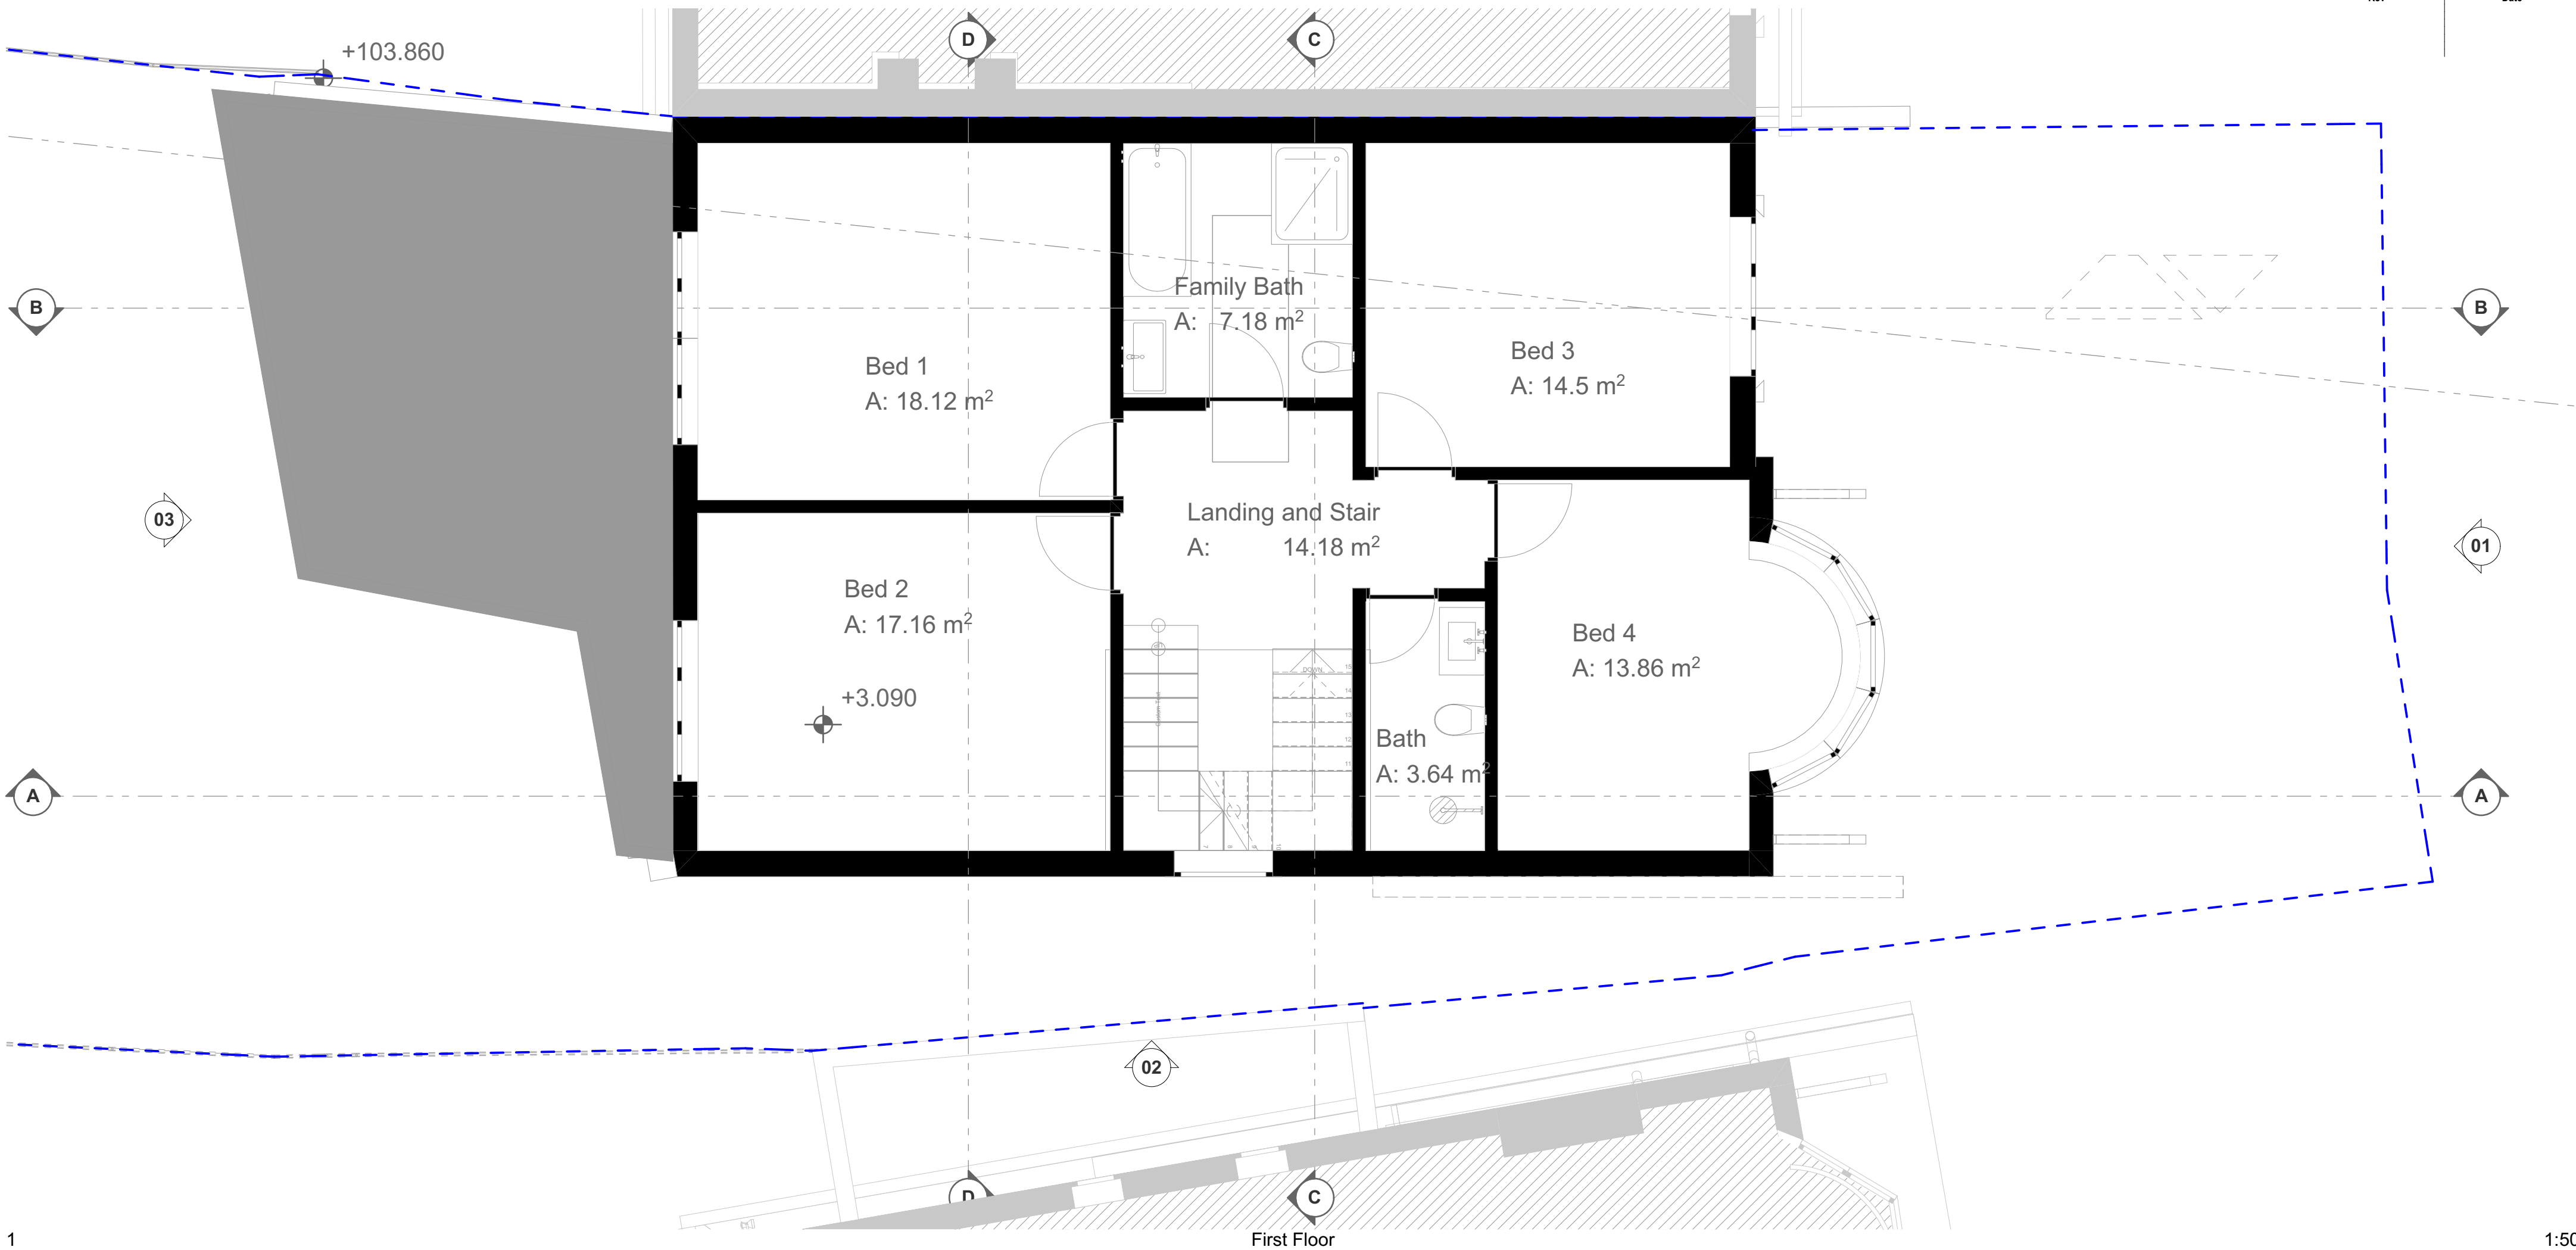

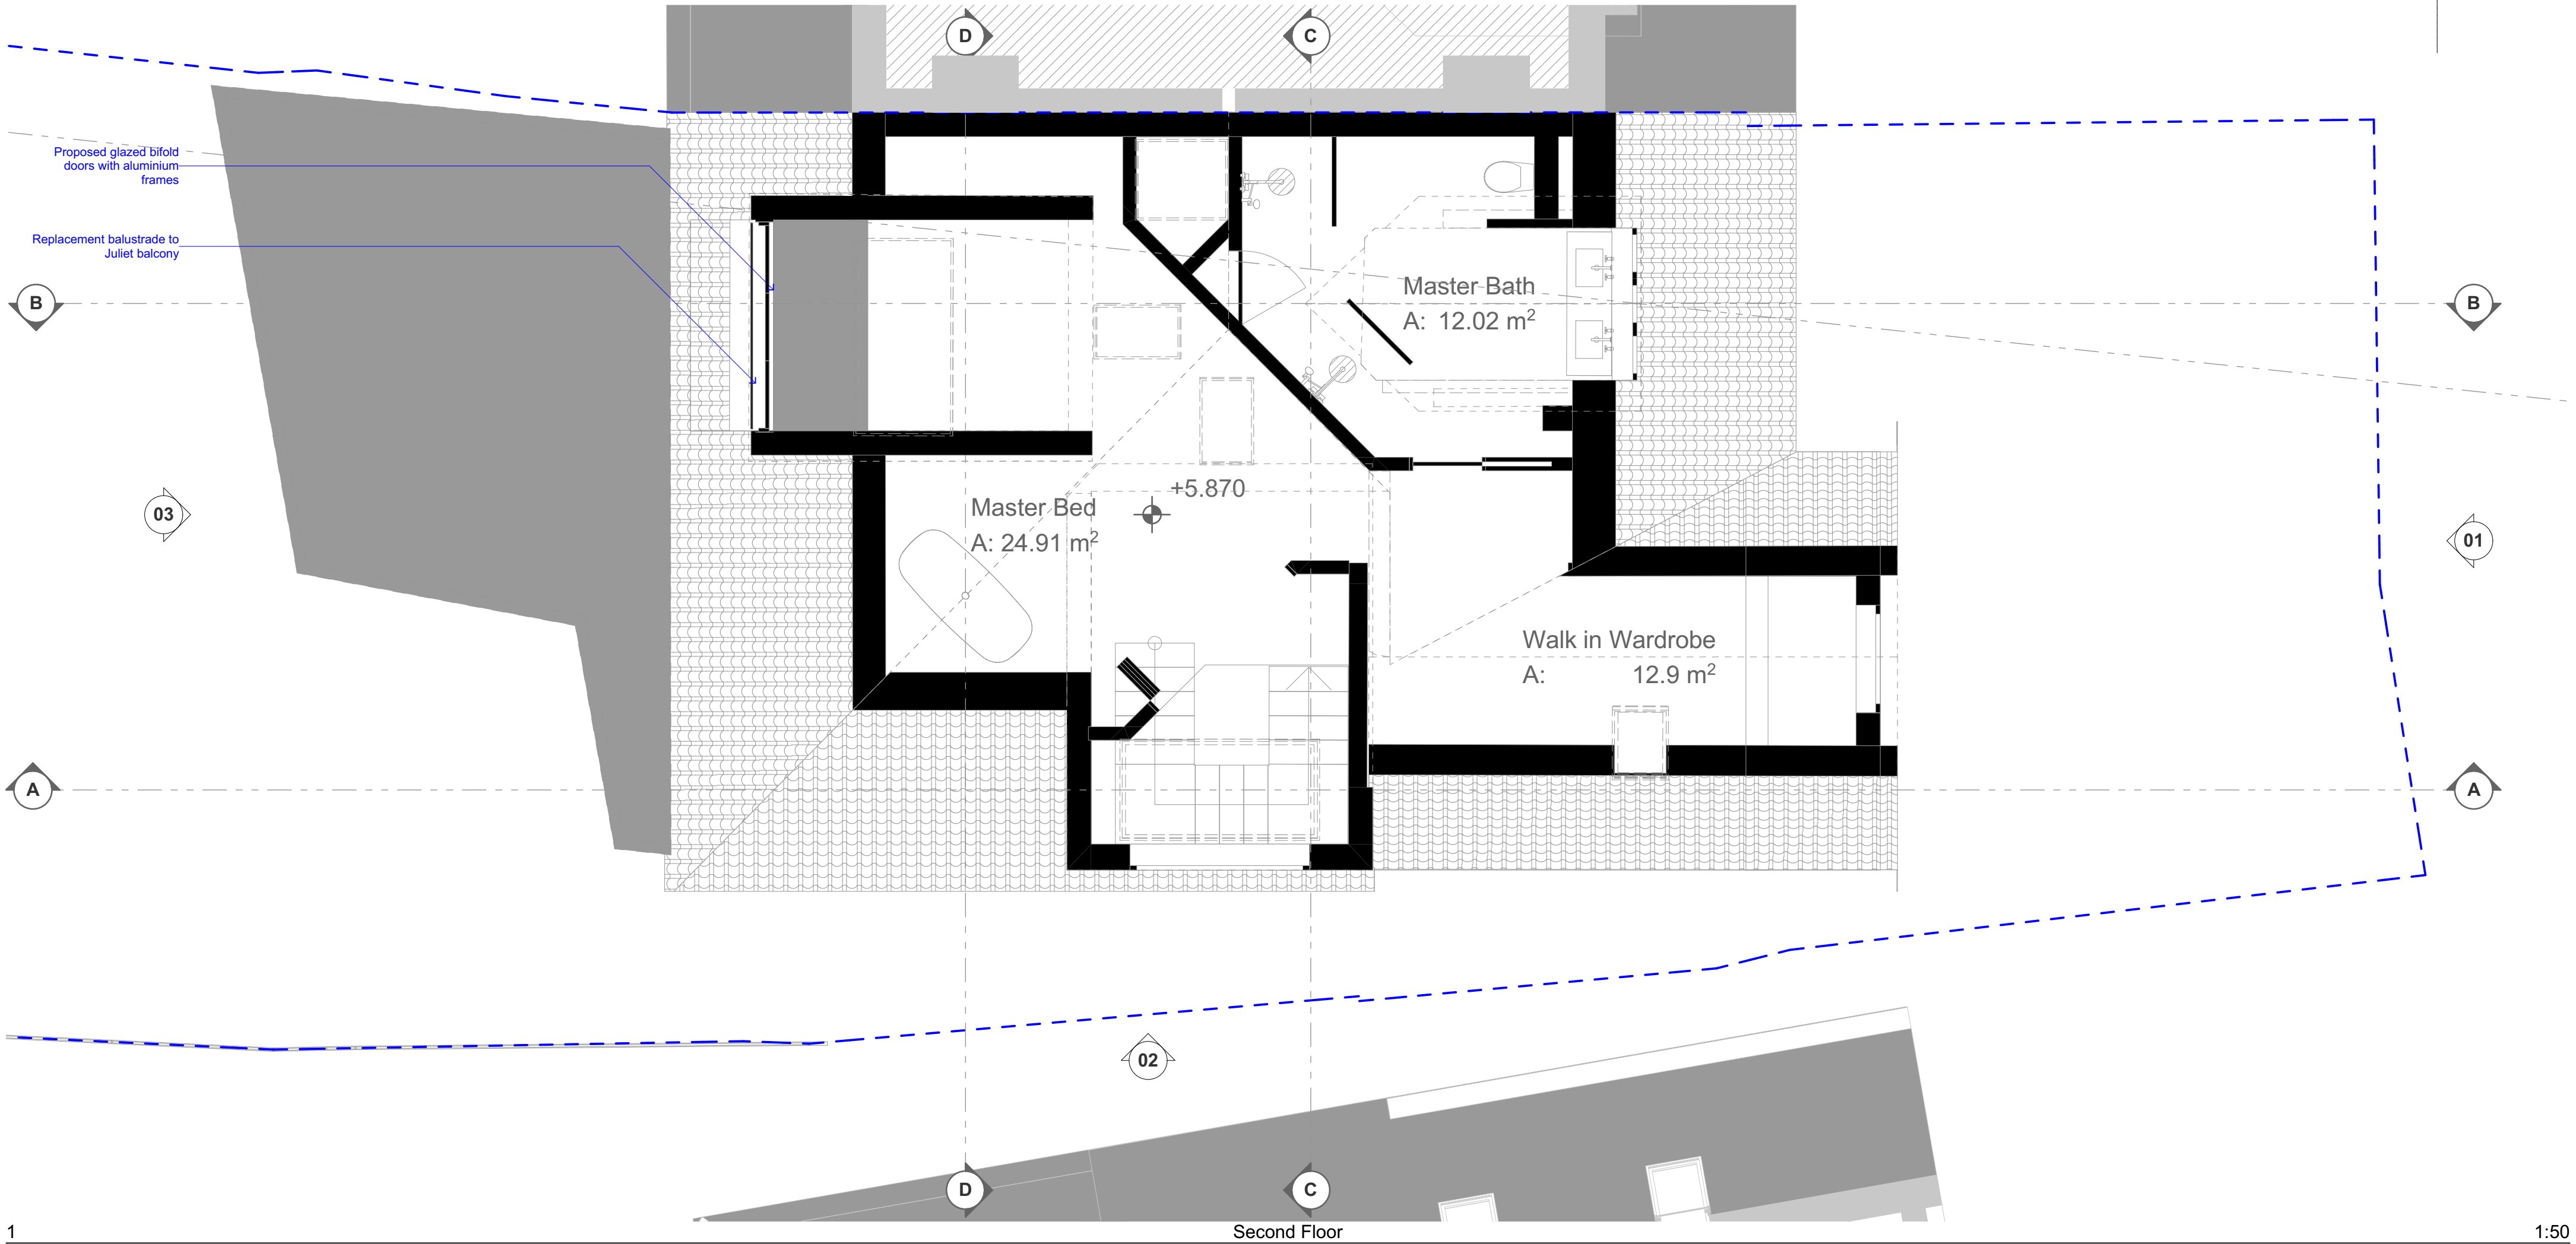

1

Second Floor

1:50

S/A

10b Branch Place
London N1 5PH
p: 0207 686 3445
e: info@scenarioarchitecture.com
w: www.scenarioarchitecture.com

Project Name:
179_45 Cholmeley Crescent

Client:
Dmitry and Marina Podpolny

Site Location:
**45 Cholmeley
Crescent London N6
5EX UK**

Drawing not to be used other than the purpose for which it was prepared. It's supplied without liability for errors or omissions. Do not scale from the drawing. All dimensions are to be checked on site. This drawing is to be read in conjunction with all other drawings. Notes on this drawing will apply to all other drawings where a similar position exists.

Scale @ A2
1:50


Project No.
179

Drawing Name
Proposed Second Floor Plan


Drawing Number

Rev

PR-A1.04

 

SCALE 1:50
0 1000 2000 3000 4000 5000mm

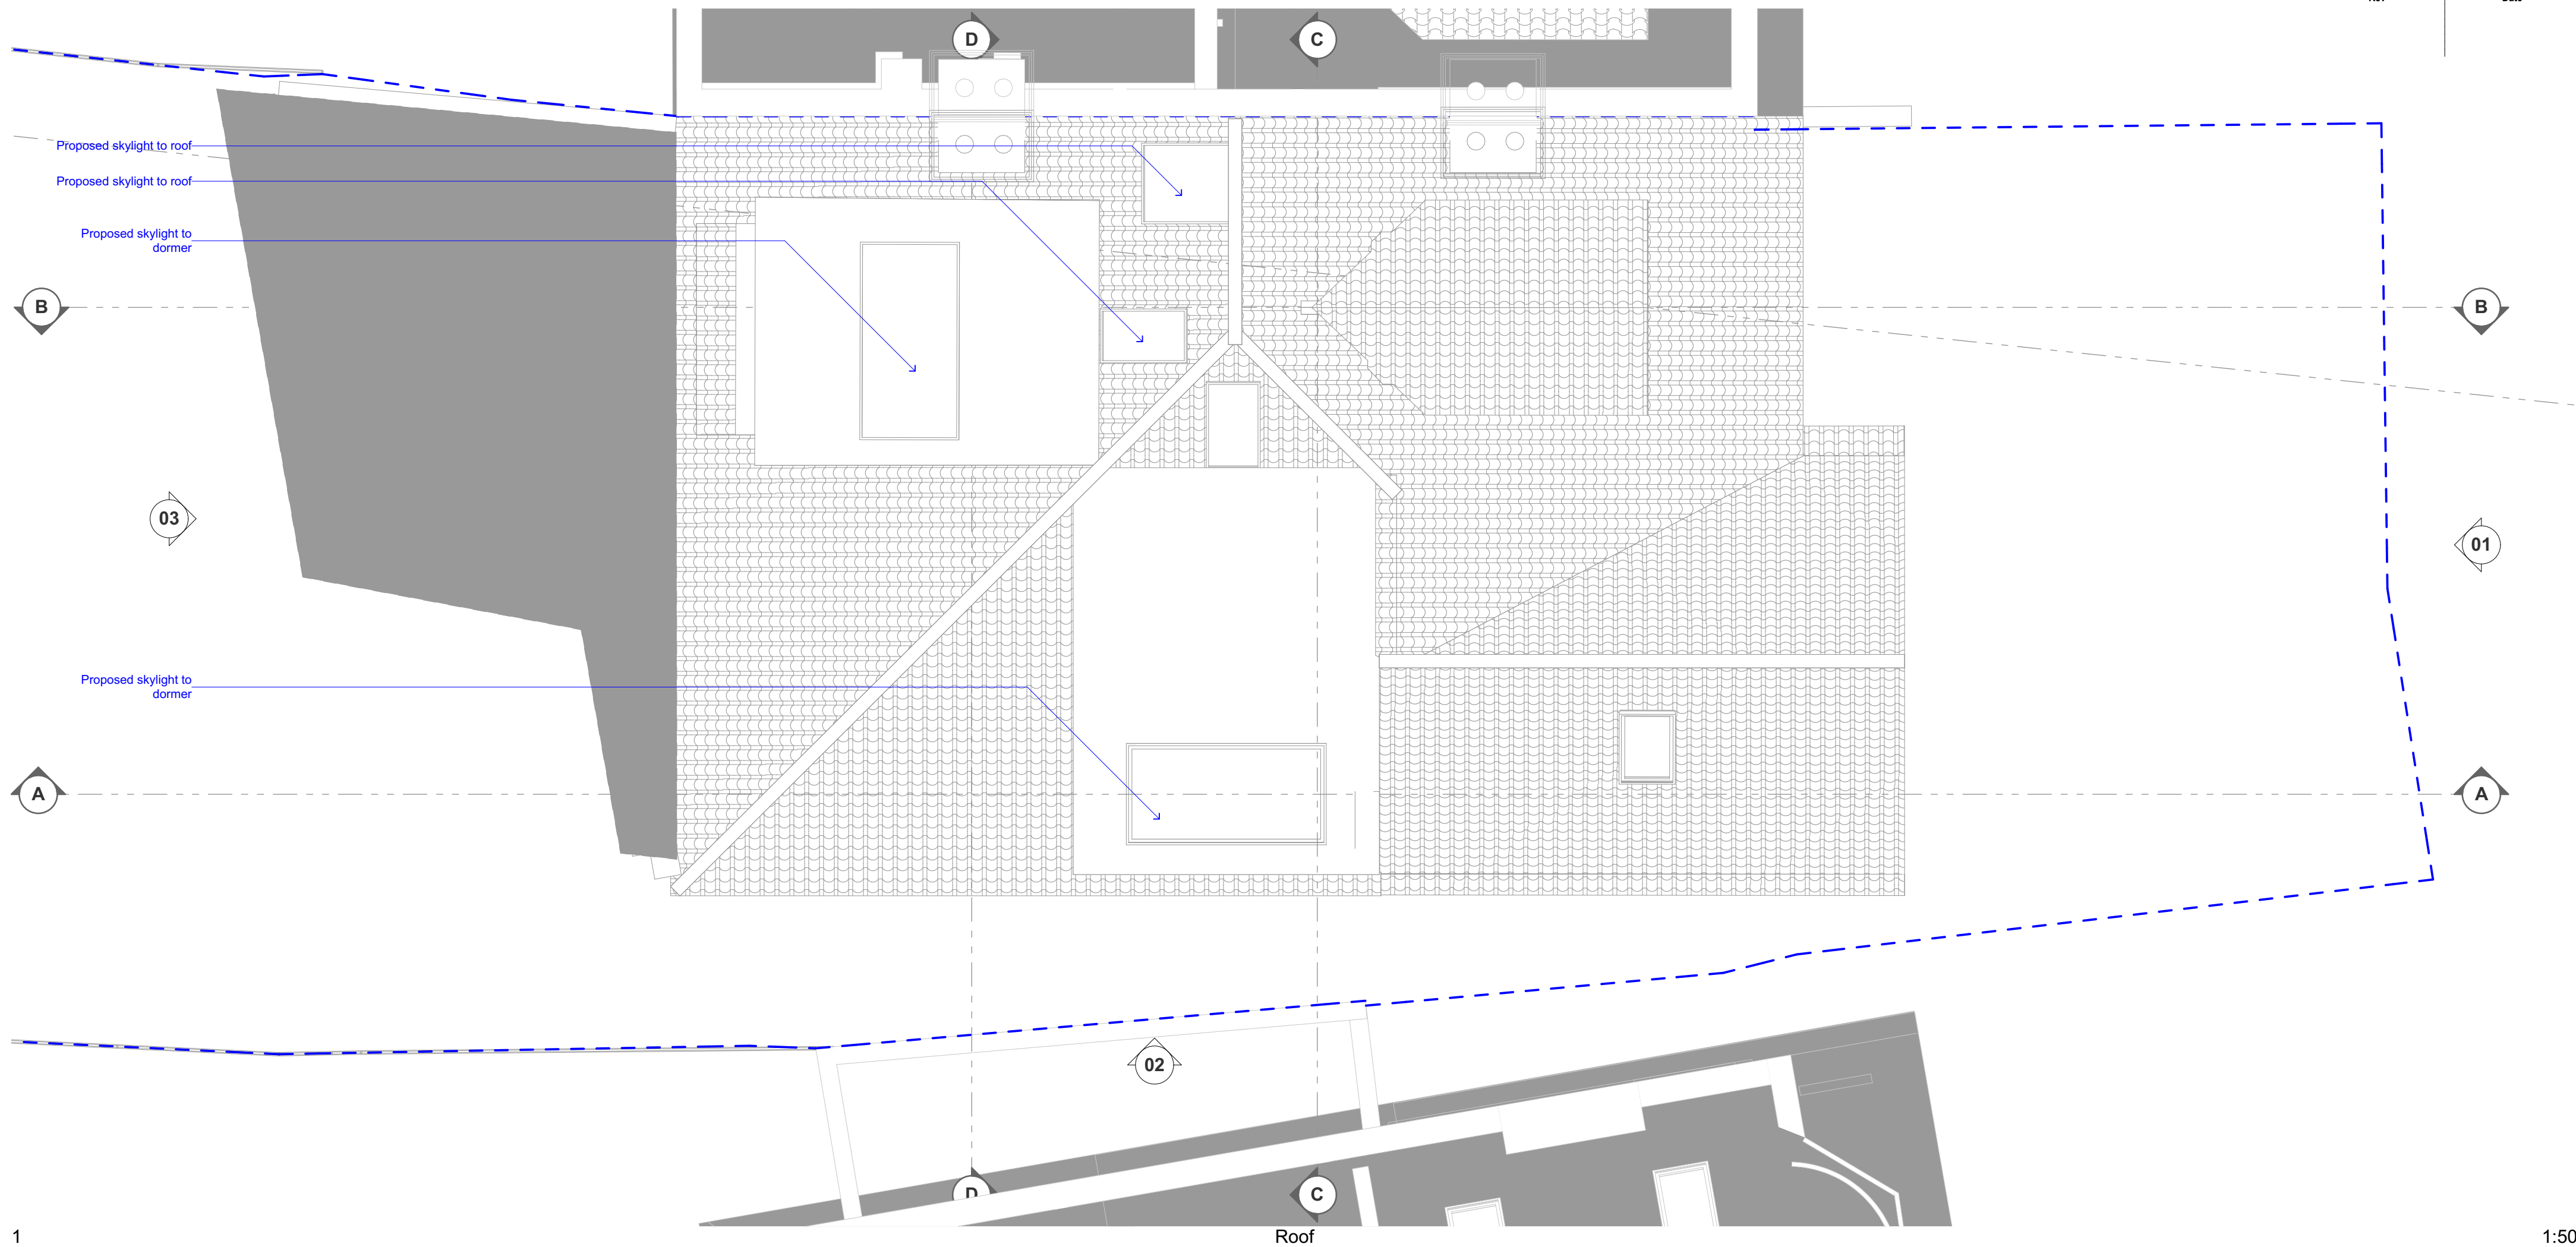

1

1:50

 S/A

10b Branch Place
London N1 5PH
p: 0207 686 3445
e: info@scenarioarchitecture.com
w: www.scenarioarchitecture.com

Project Name:
179_45 Cholmeley Crescent

Client:
Dmitry and Marina Podpolny

Site Location:
**45 Cholmeley
Crescent London N6
5EX UK**

Drawing not to be used other than the purpose for which it was prepared. It's supplied without liability for errors or omissions. Do not scale from the drawing. All dimensions are to be checked on site. This drawing is to be read in conjunction with all other drawings. Notes on this drawing will apply to all other drawings where a similar position exists.

Scale @ A2
1:50


Project No.
179

Drawing Name
Proposed Roof Plan

Drawing Number

Rev

PR-A1.05

 


SCALE 1:50

0 1000 2000 3000 4000 5000mm

 S/A

Rev

urlMcCloud: scenarioarchitecture - BIMcloud as a Service/179_45 Cholmley Crescent/03-Planning/179_45 Cholmley Crescent - Main House

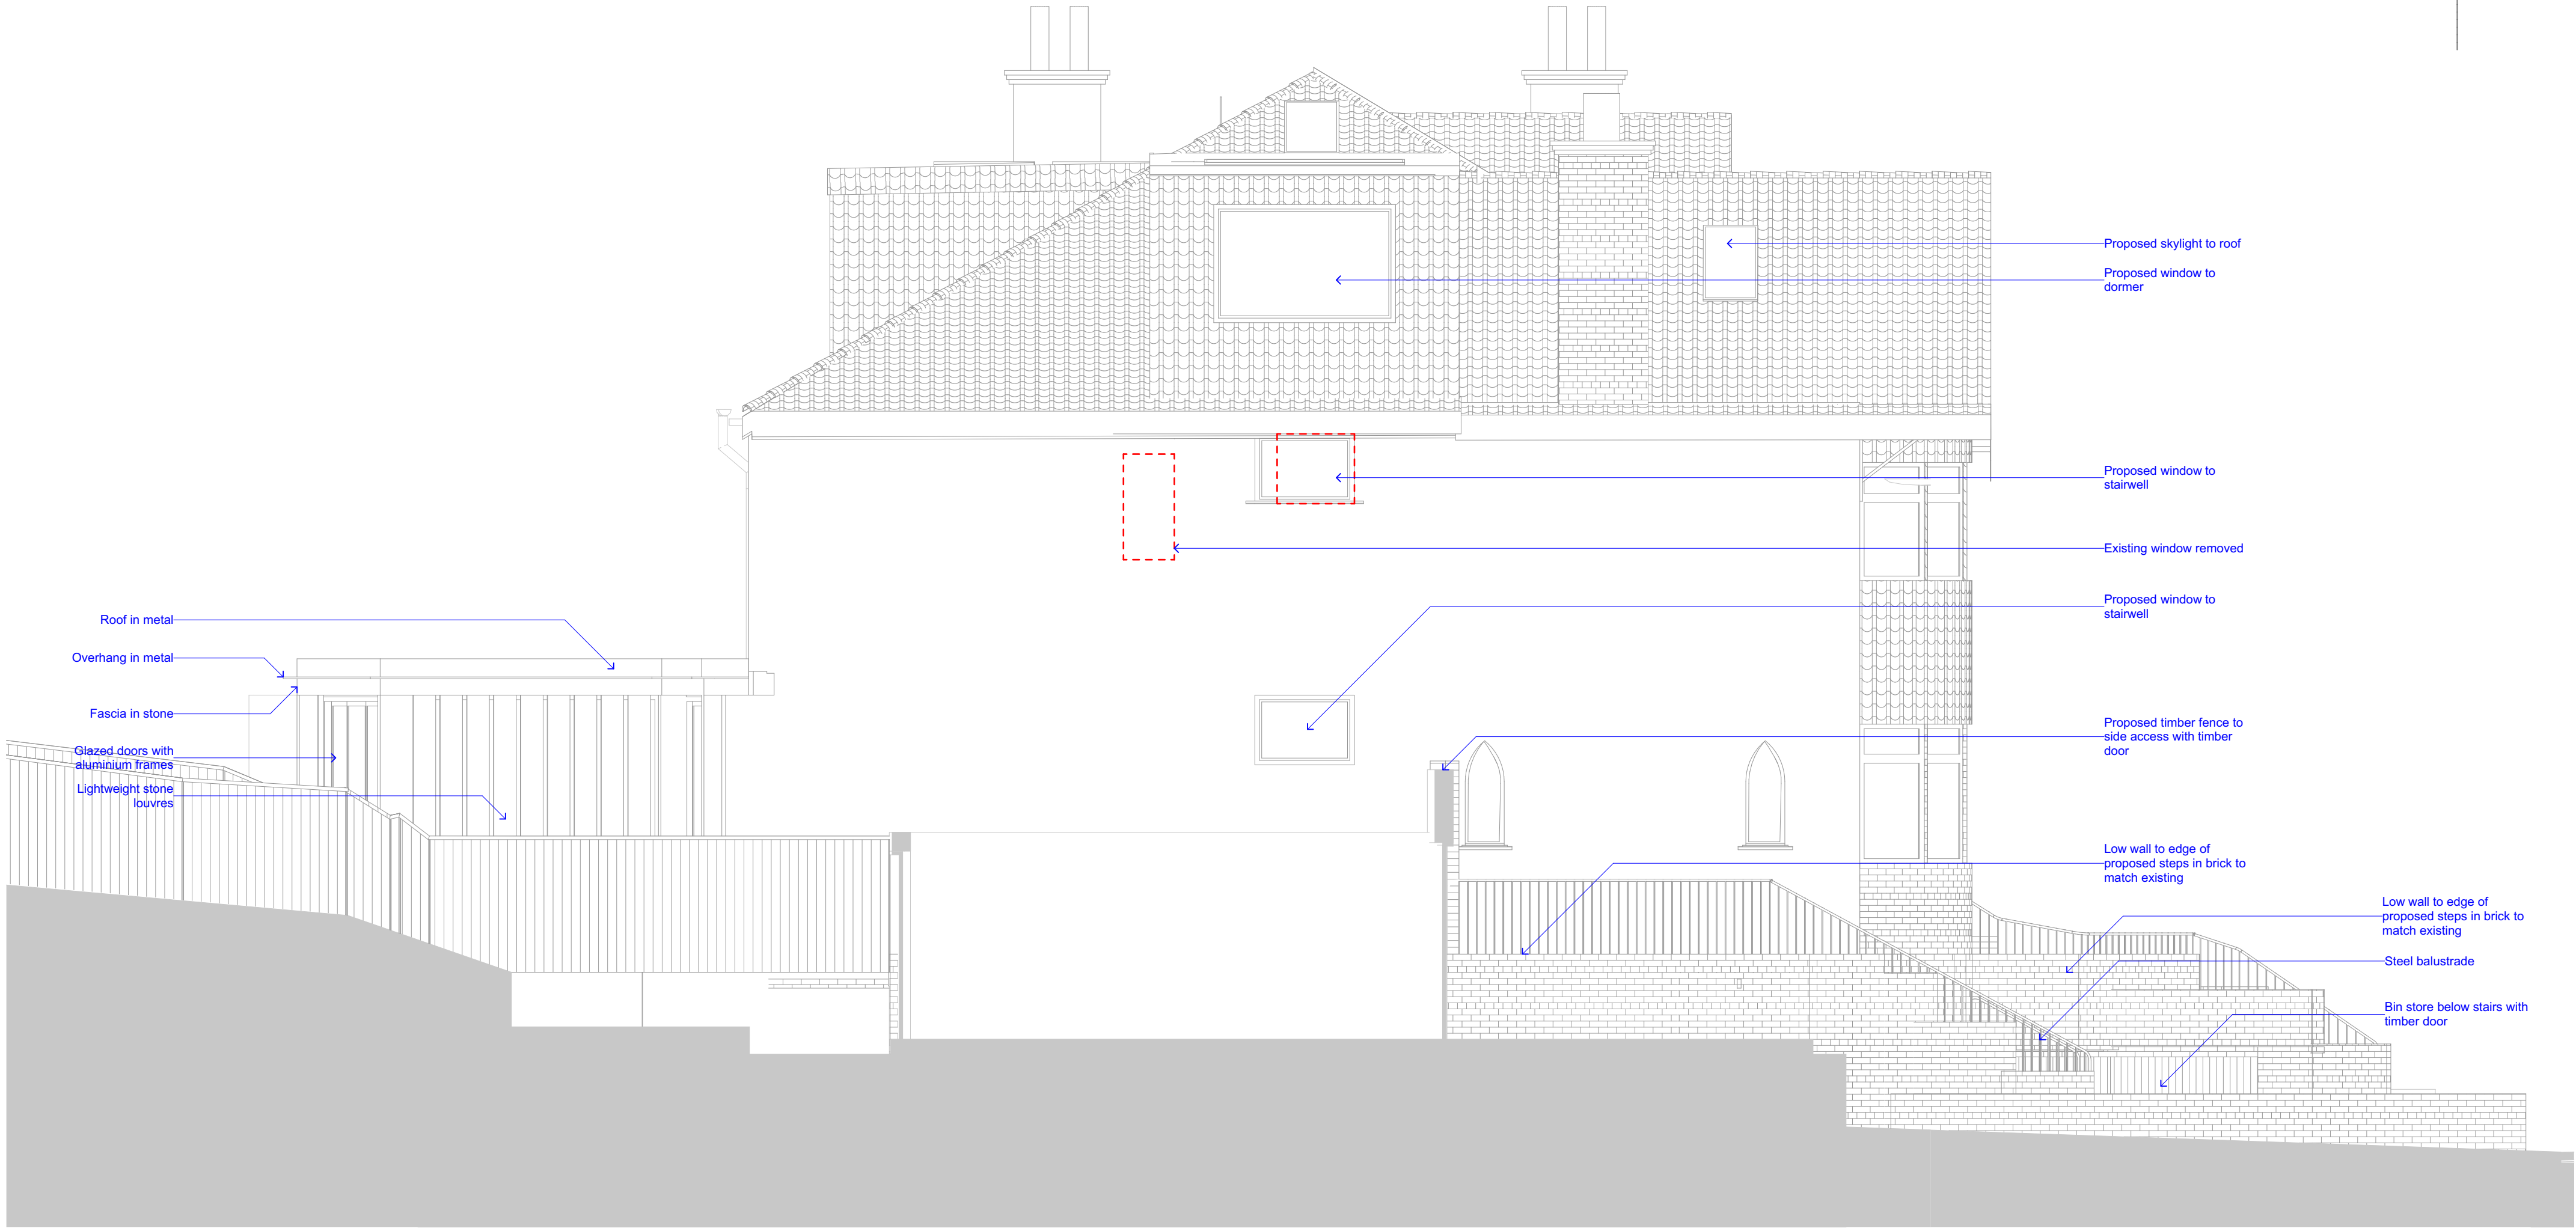

02

PLA Side Elevation

1:50

S/A

10b Branch Place
London N1 5PH
p: 0207 686 3445
e: info@scenarioarchitecture.com
w: www.scenarioarchitecture.com

Project Name:
179_45 Cholmeley Crescent

Client:
Dmitry and Marina Podpolny

Site Location:
**45 Cholmeley
Crescent London N6
5EX UK**

Drawing not to be used other than the purpose for which it was prepared. It's supplied without liability for errors or omissions. Do not scale from the drawing. All dimensions are to be checked on site. This drawing is to be read in conjunction with all other drawings. Notes on this drawing will apply to all other drawings where a similar position exists.

Scale @ A2
1:50

Project No.
179

Drawing Name
Proposed Elevations


Drawing Number

Rev

PR-A2.02

SCALE 1:50

0 1000 2000 3000 4000 5000mm

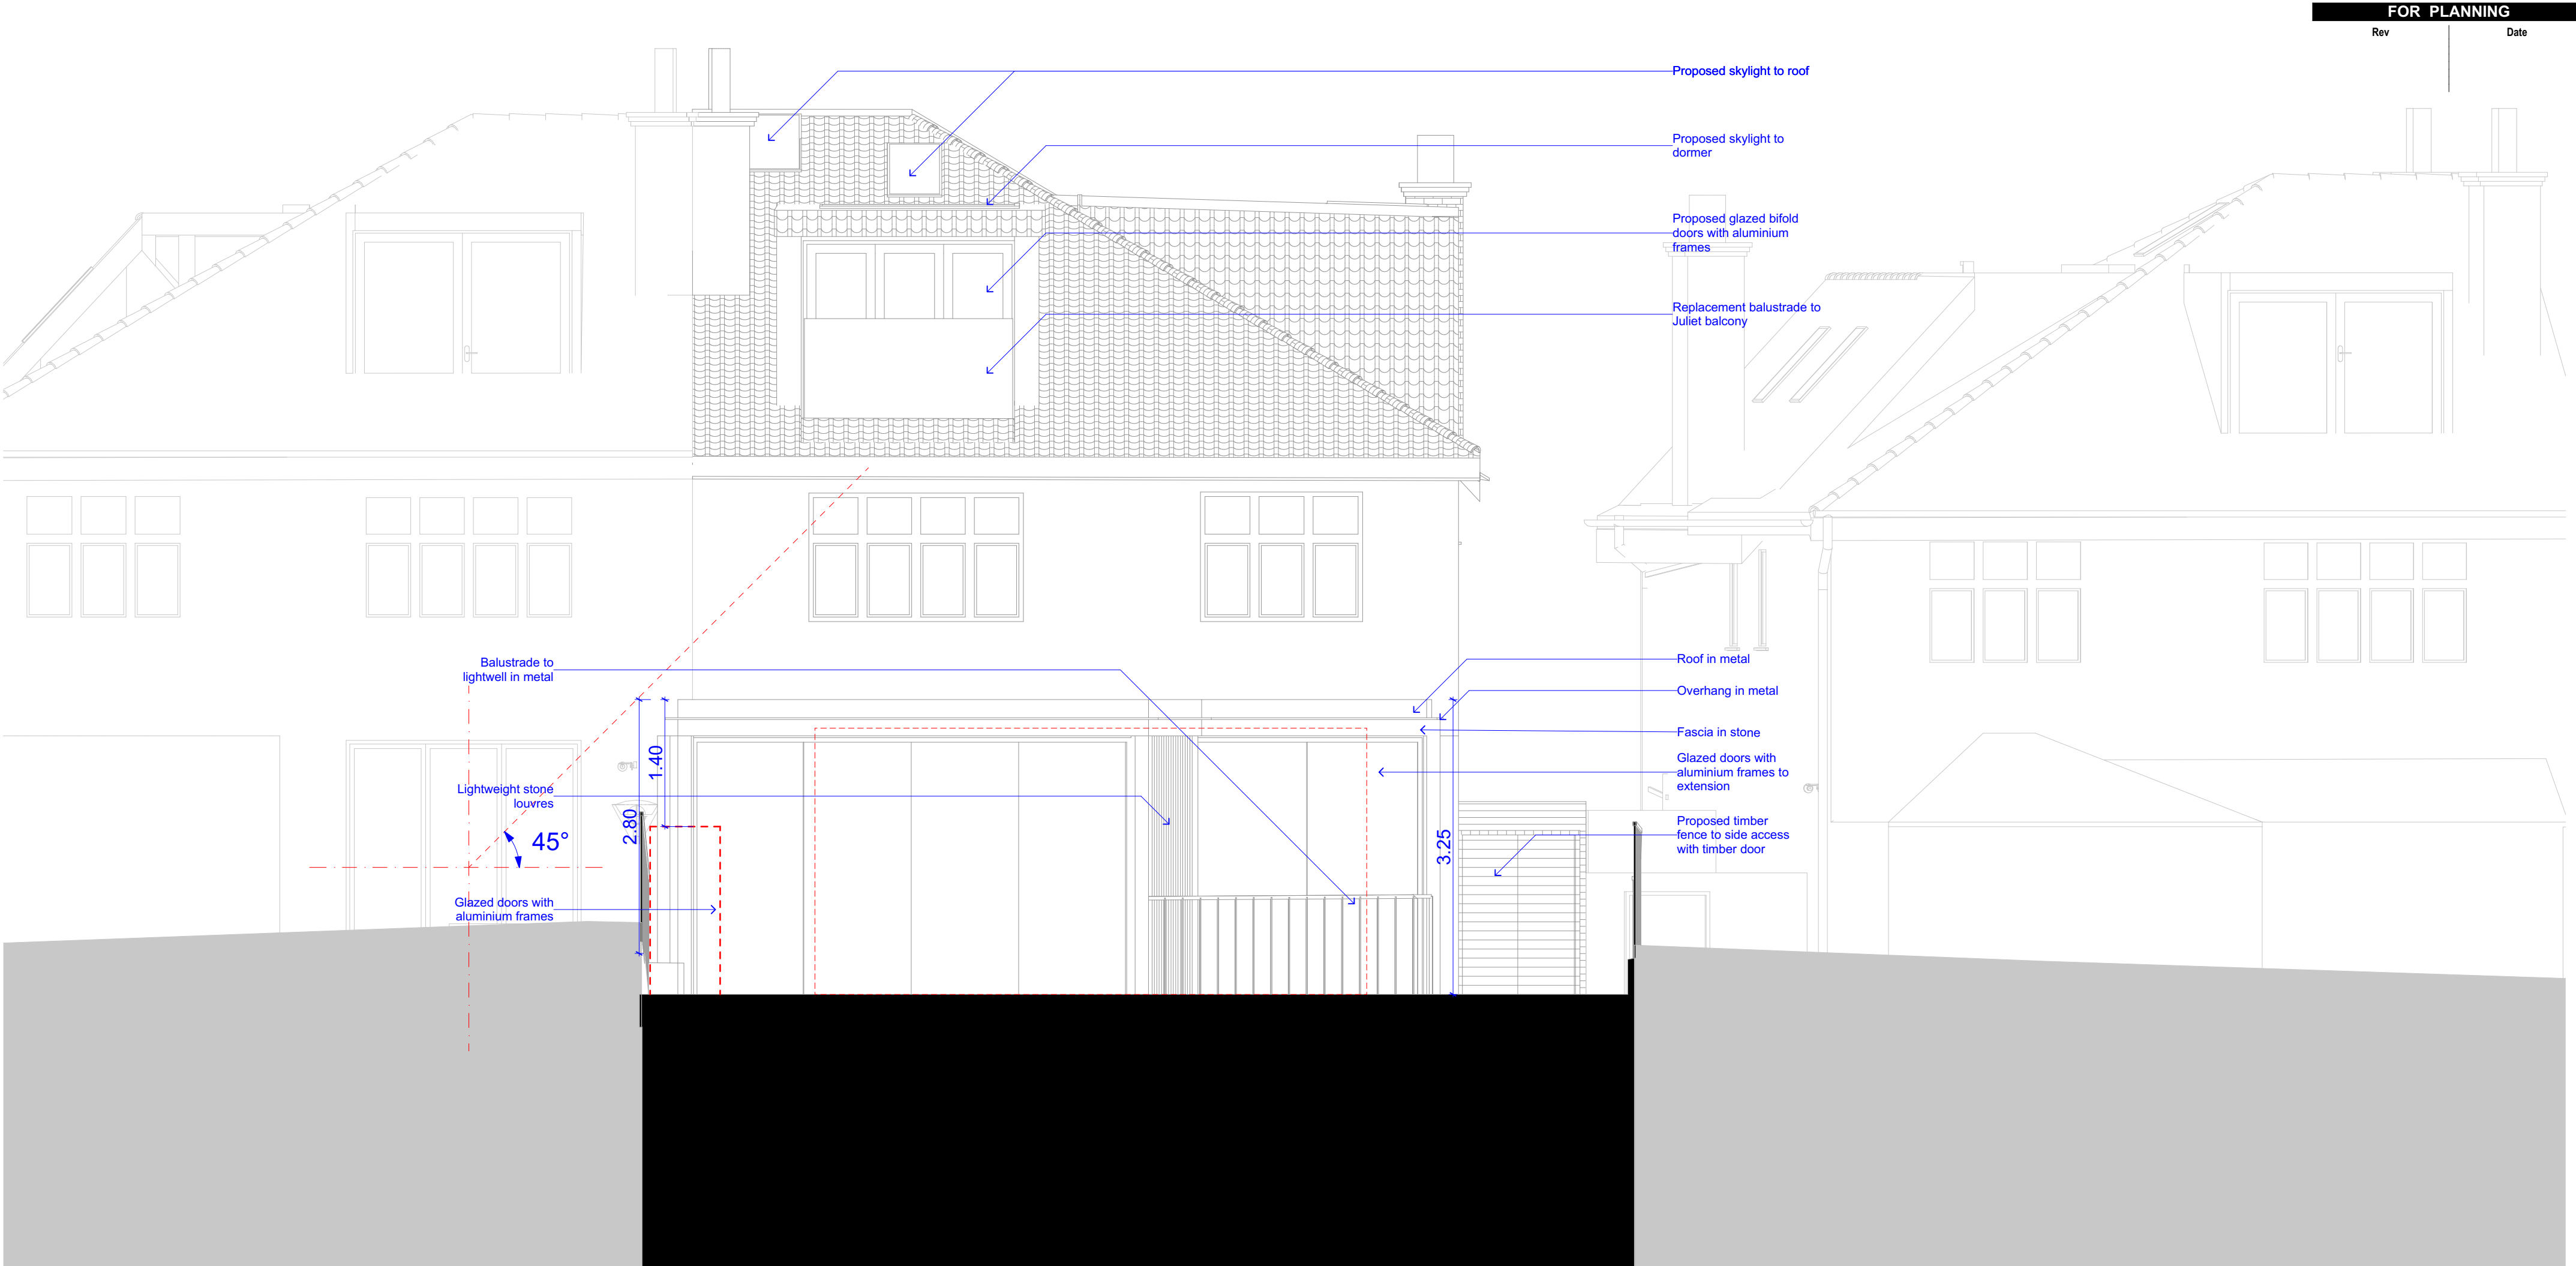

03

PLA Rear Elevation

1:50

S/A

10b Branch Place
London N1 5PH
p: 0207 686 3445
e: info@scenarioarchitecture.com
w: www.scenarioarchitecture.com

Project Name:
179_45 Cholmeley Crescent

Client:
Dmitry and Marina Podpolny

Site Location:
**45 Cholmeley
Crescent London N6
5EX UK**

Drawing not to be used other than the purpose for which it was prepared. It's supplied without liability for errors or omissions. Do not scale from the drawing. All dimensions are to be checked on site. This drawing is to be read in conjunction with all other drawings. Notes on this drawing will apply to all other drawings where a similar position exists.

Scale @ A2
1:50

Project No.
179


Drawing Name
Proposed Elevations

Drawing Number

Rev

PR-A2.03

SCALE 1:50
0 1000 2000 3000 4000 5000mm

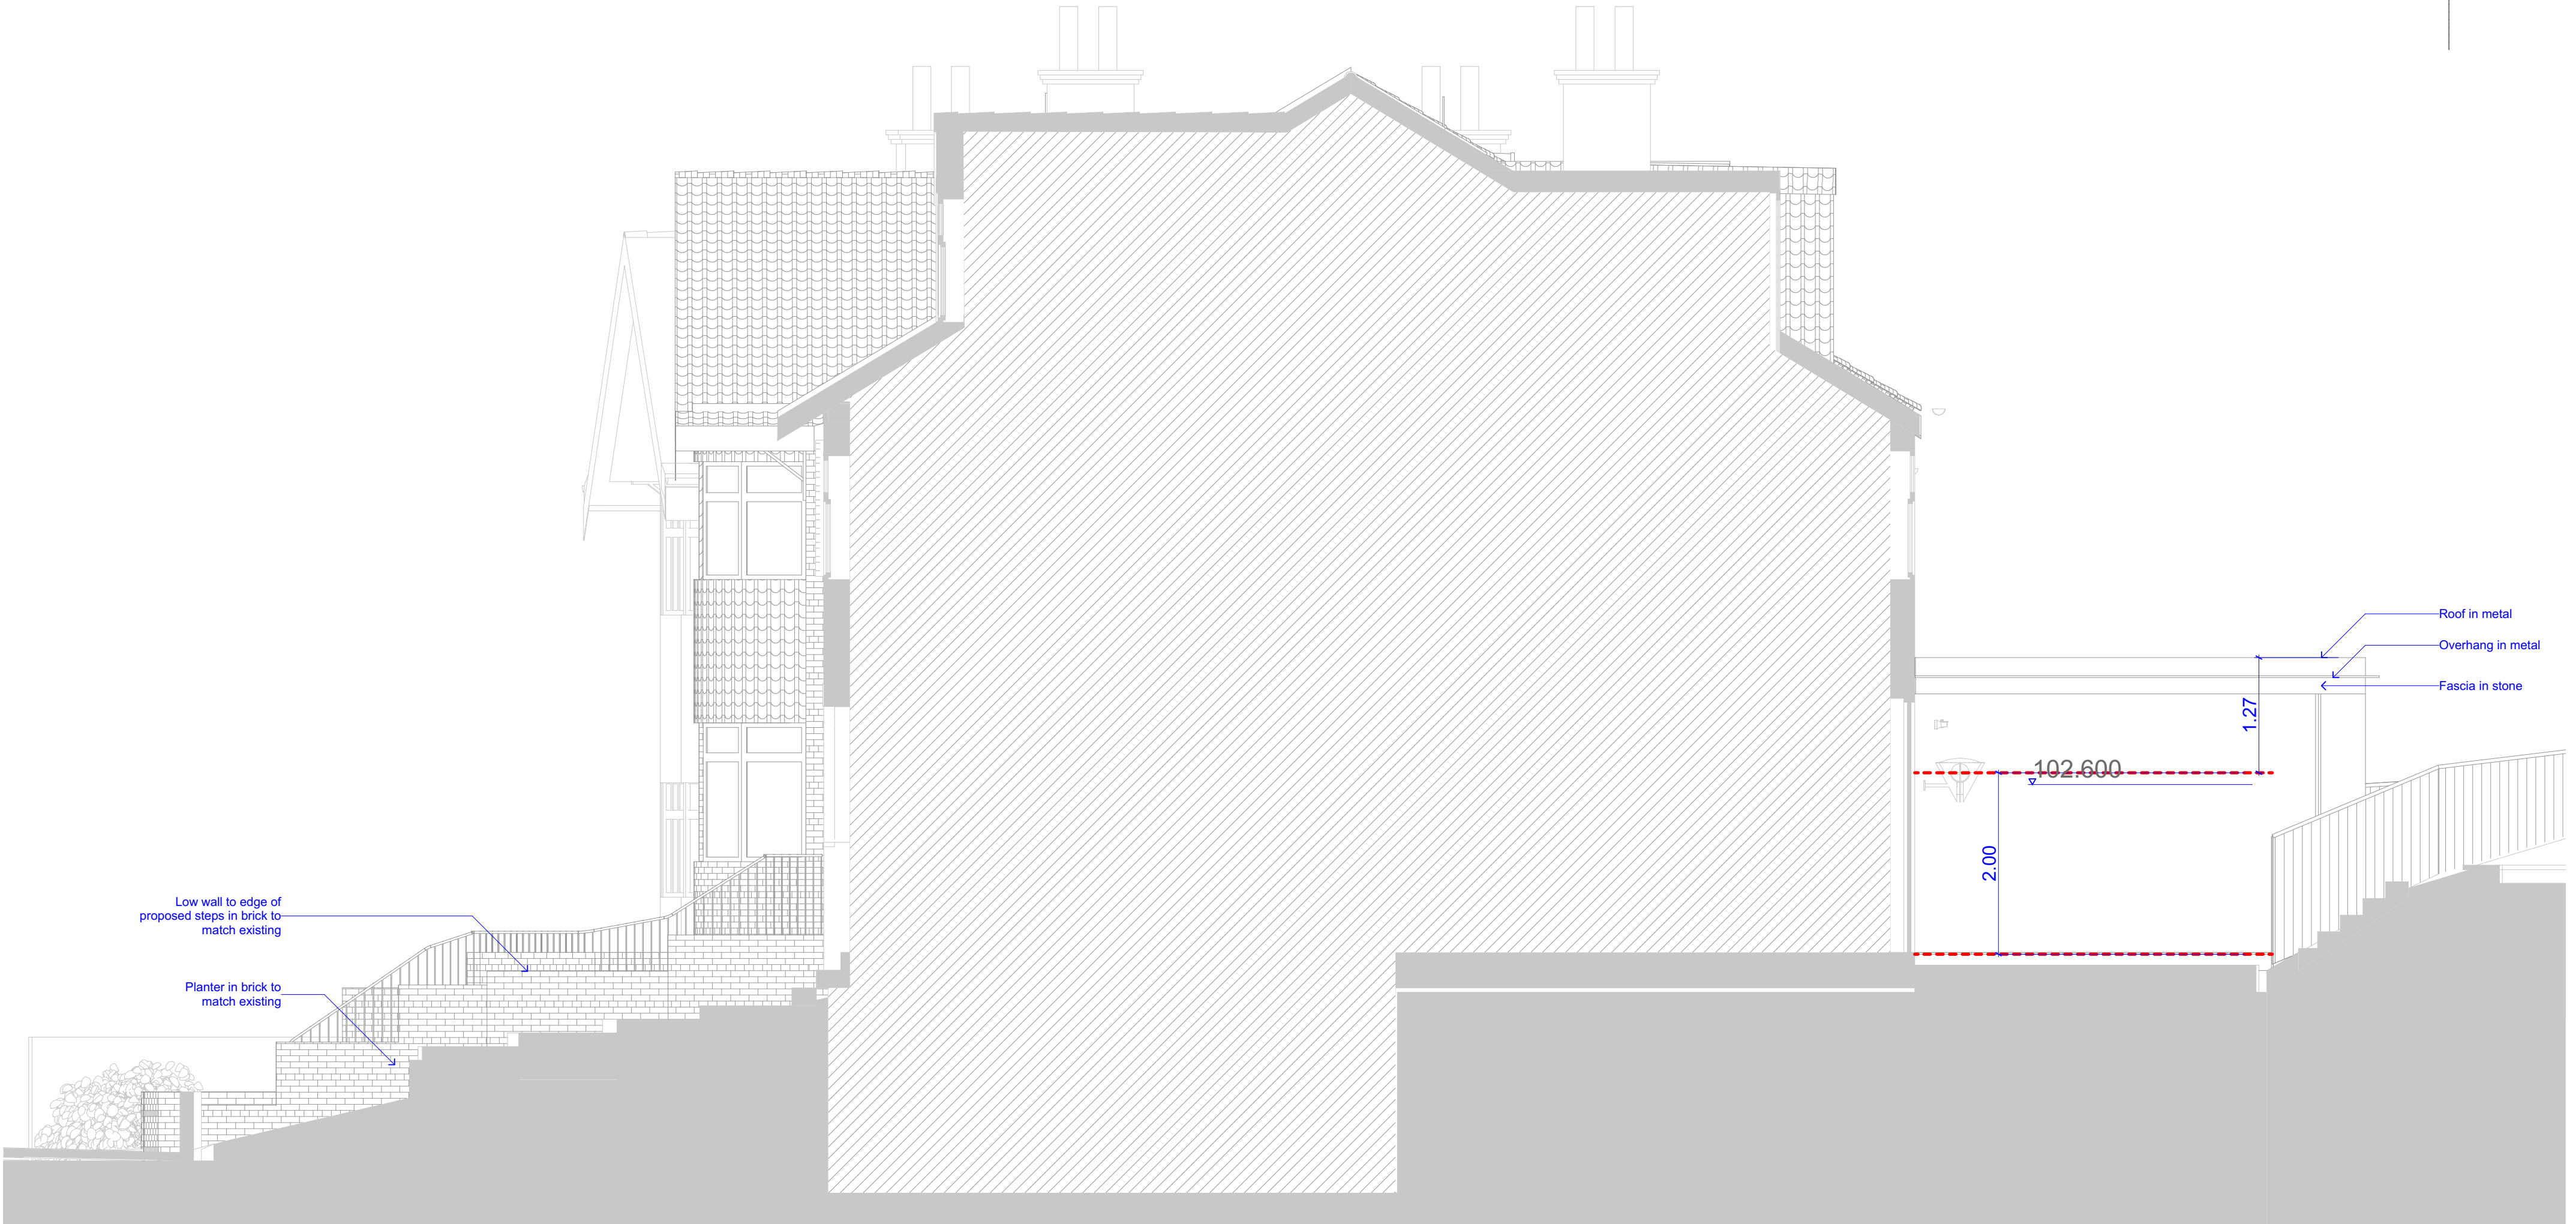

04

PLA Side Elevation

1:50

S/A

10b Branch Place
London N1 5PH
p: 0207 686 3445
e: info@scenarioarchitecture.com
w: www.scenarioarchitecture.com

Project Name:
179_45 Cholmeley Crescent

Client:
Dmitry and Marina Podpolny

Site Location:
**45 Cholmeley
Crescent London N6
5EX UK**

Drawing not to be used other than the purpose for which it was prepared. It's supplied without liability for errors or omissions. Do not scale from the drawing. All dimensions are to be checked on site. This drawing is to be read in conjunction with all other drawings. Notes on this drawing will apply to all other drawings where a similar position exists.

Scale @ A2
1:50

Project No.
179

Drawing Name
Proposed Elevations

Drawing Number
PR-A2.04

Rev

SCALE 1:50

0 1000 2000 3000 4000 5000mm

Proposed skylight to
dormer

Roof in metal
Overhang in metal
Fascia in stone
Glazed doors with
aluminium frames
Lightweight stone
louvres
Balustrade to
lightwell in metal
Glazed doors with
aluminium frames to
lightwell
Proposed basement
extension

Low wall to edge of
proposed steps in brick to
match existing

Bin store below stairs with
timber door

Planter in brick to
match existing

Extent of existing basement

2.65

Proposed Basement Extension

PLA Section A-A

1:50

SCALE 1:50
0 1000 2000 3000 4000 5000mm

S/A

10b Branch Place
London N1 5PH
p: 0207 686 3445
e: info@scenarioarchitecture.com
w: www.scenarioarchitecture.com

Project Name:
179_45 Cholmeley Crescent

Client:
Dmitry and Marina Podpolny

Site Location:
45 Cholmeley Crescent London N6 5EX UK

Drawing not to be used other than the purpose for which it was prepared. It's
supplied without liability for errors or omissions. Do not scale from the drawing. All
dimensions are to be checked on site. This drawing is to be read in conjunction
with all other drawings. Notes on this drawing will apply to all other drawings where
a similar position exists.

Scale @ A2

1:50

Drawing Name

Proposed Sections


Drawing Number

PR-A3.01

Project No.

179

Rev

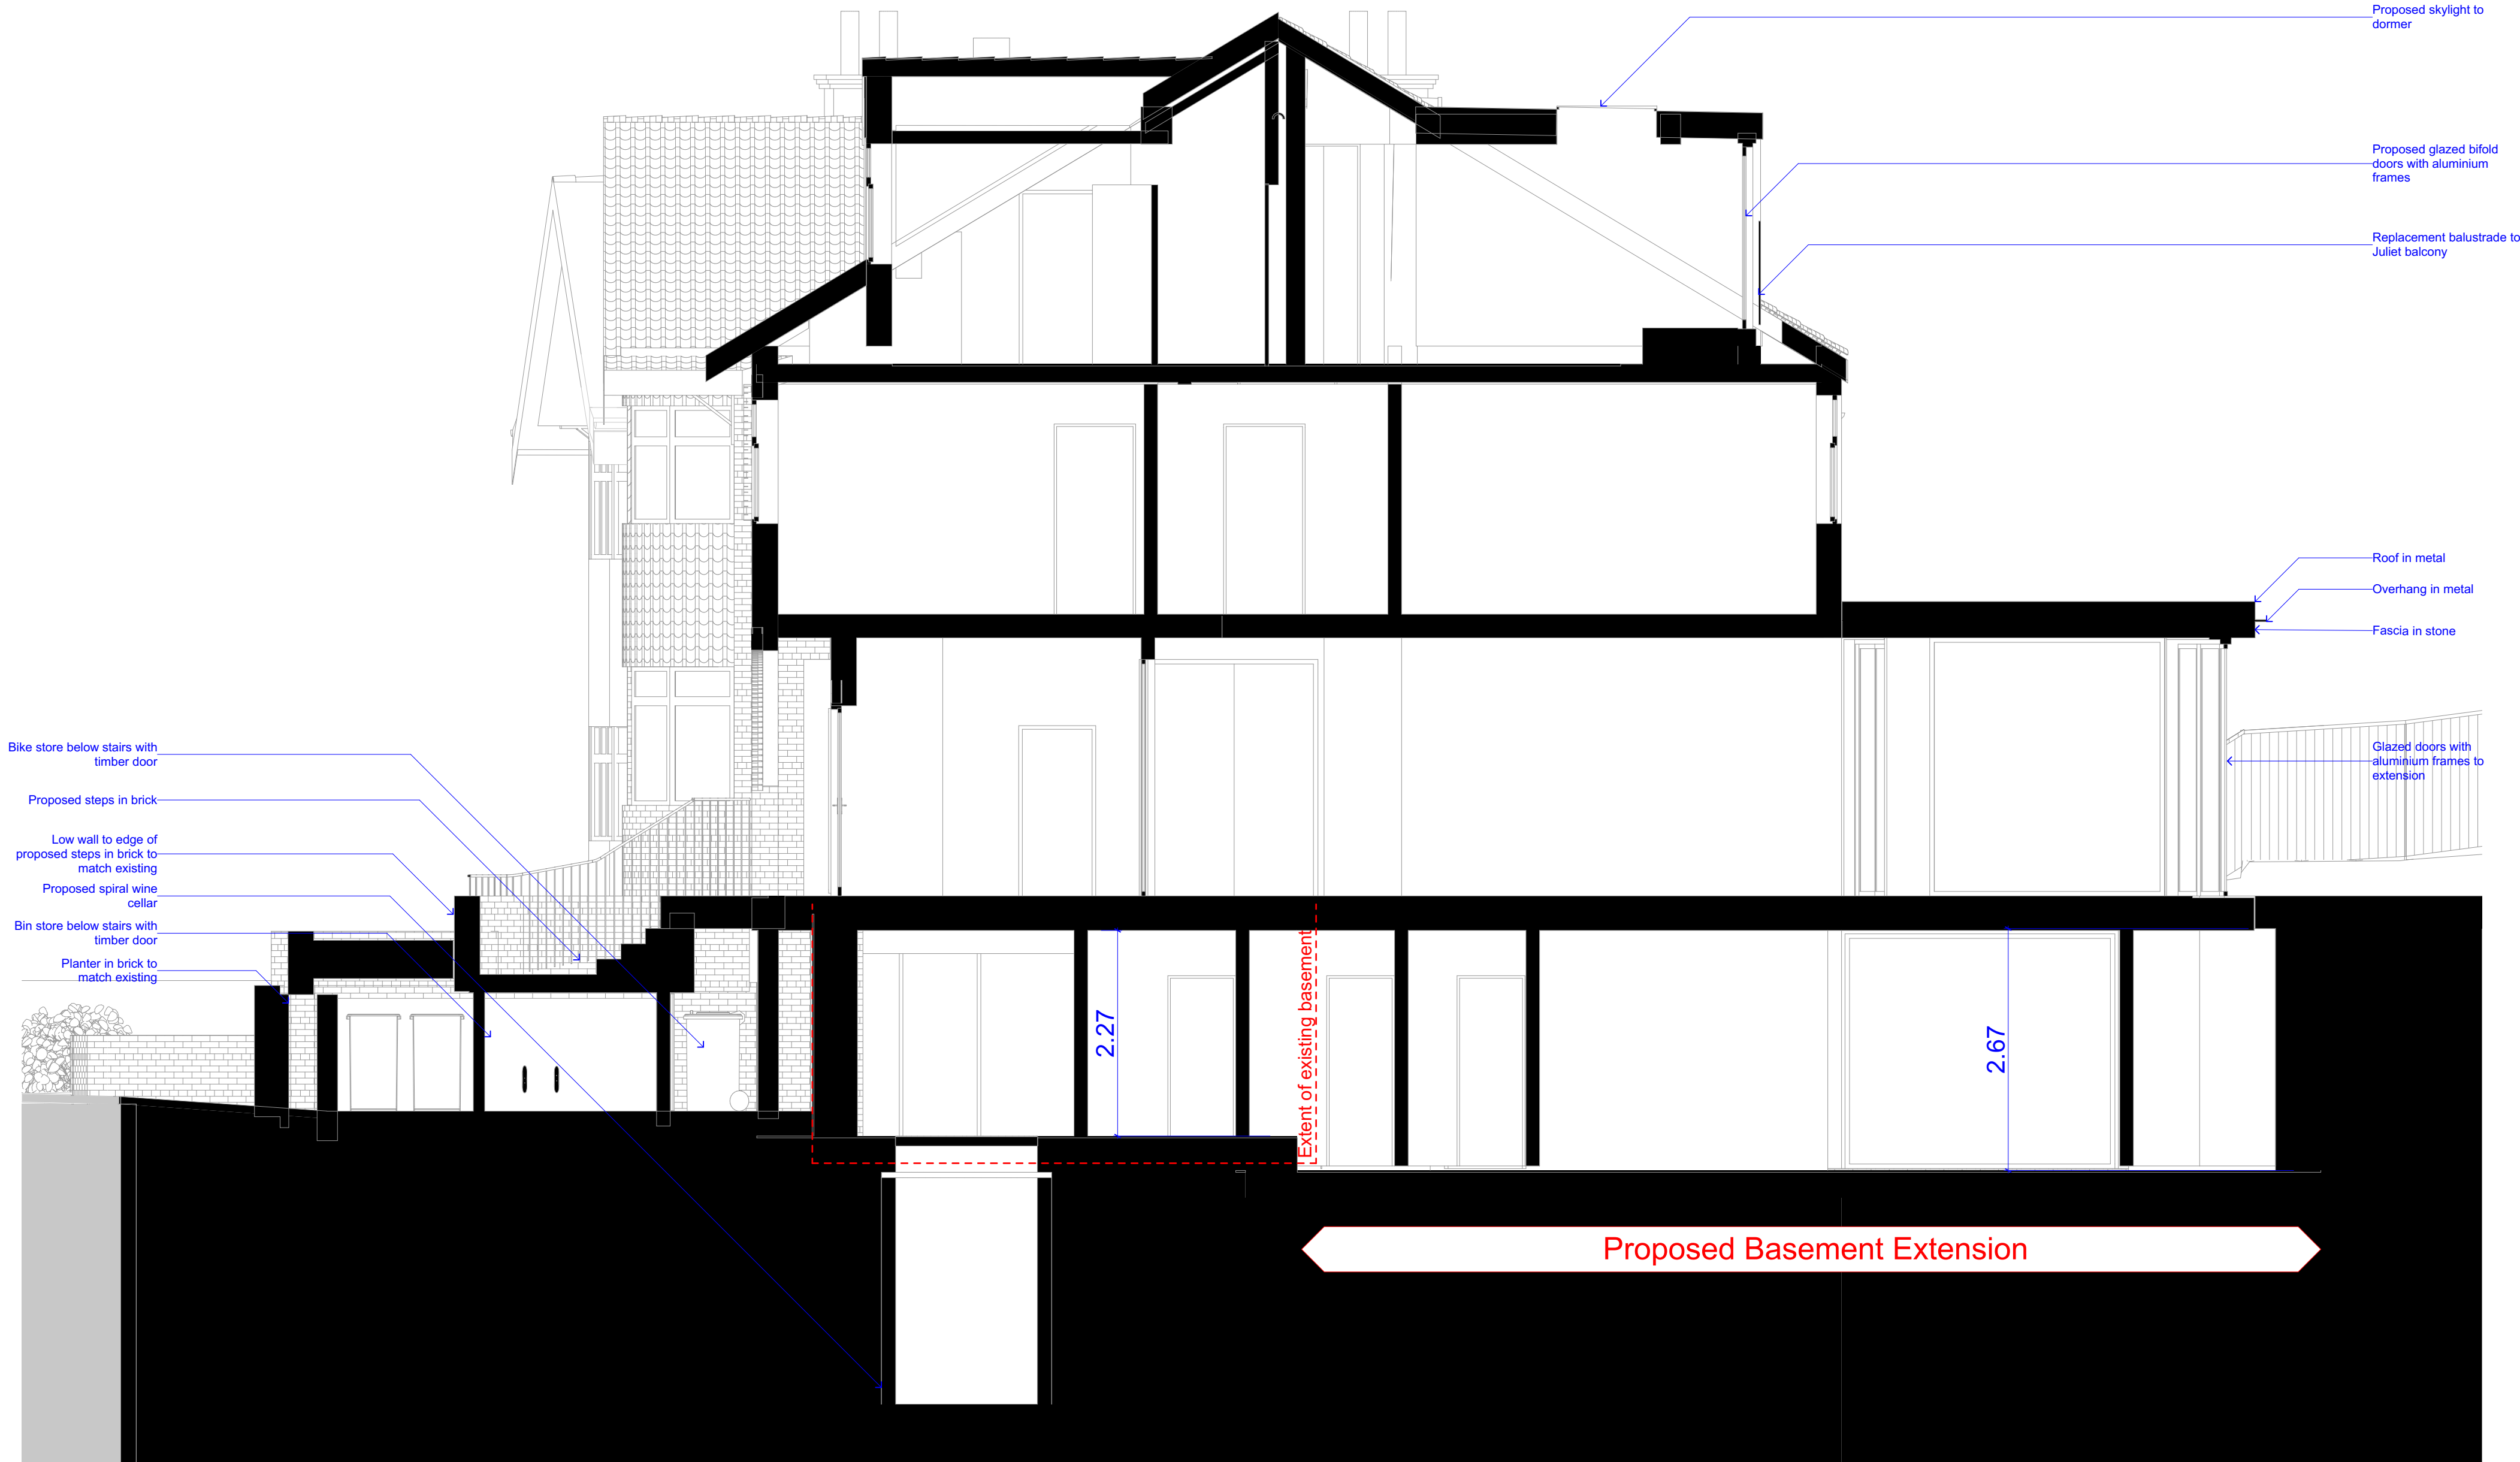

PLA Section B-B

1:50

S/A

10b Branch Place
London N1 5PH
p: 0207 686 3445
e: info@scenarioarchitecture.com
w: www.scenarioarchitecture.com

Project Name:
179_45 Cholmeley Crescent
Client:
Dmitry and Marina Podpolny

Site Location:
45 Cholmeley Crescent London N6 5EX UK


Drawing not to be used other than the purpose for which it was prepared. It's supplied without liability for errors or omissions. Do not scale from the drawing. All dimensions are to be checked on site. This drawing is to be read in conjunction with all other drawings. Notes on this drawing will apply to all other drawings where a similar position exists.

Scale @ A2
1:50
Project No.
179


Drawing Name
Proposed Sections

Drawing Number
PR-A3.02
Rev

SCALE 1:50
0 1000 2000 3000 4000 5000mm

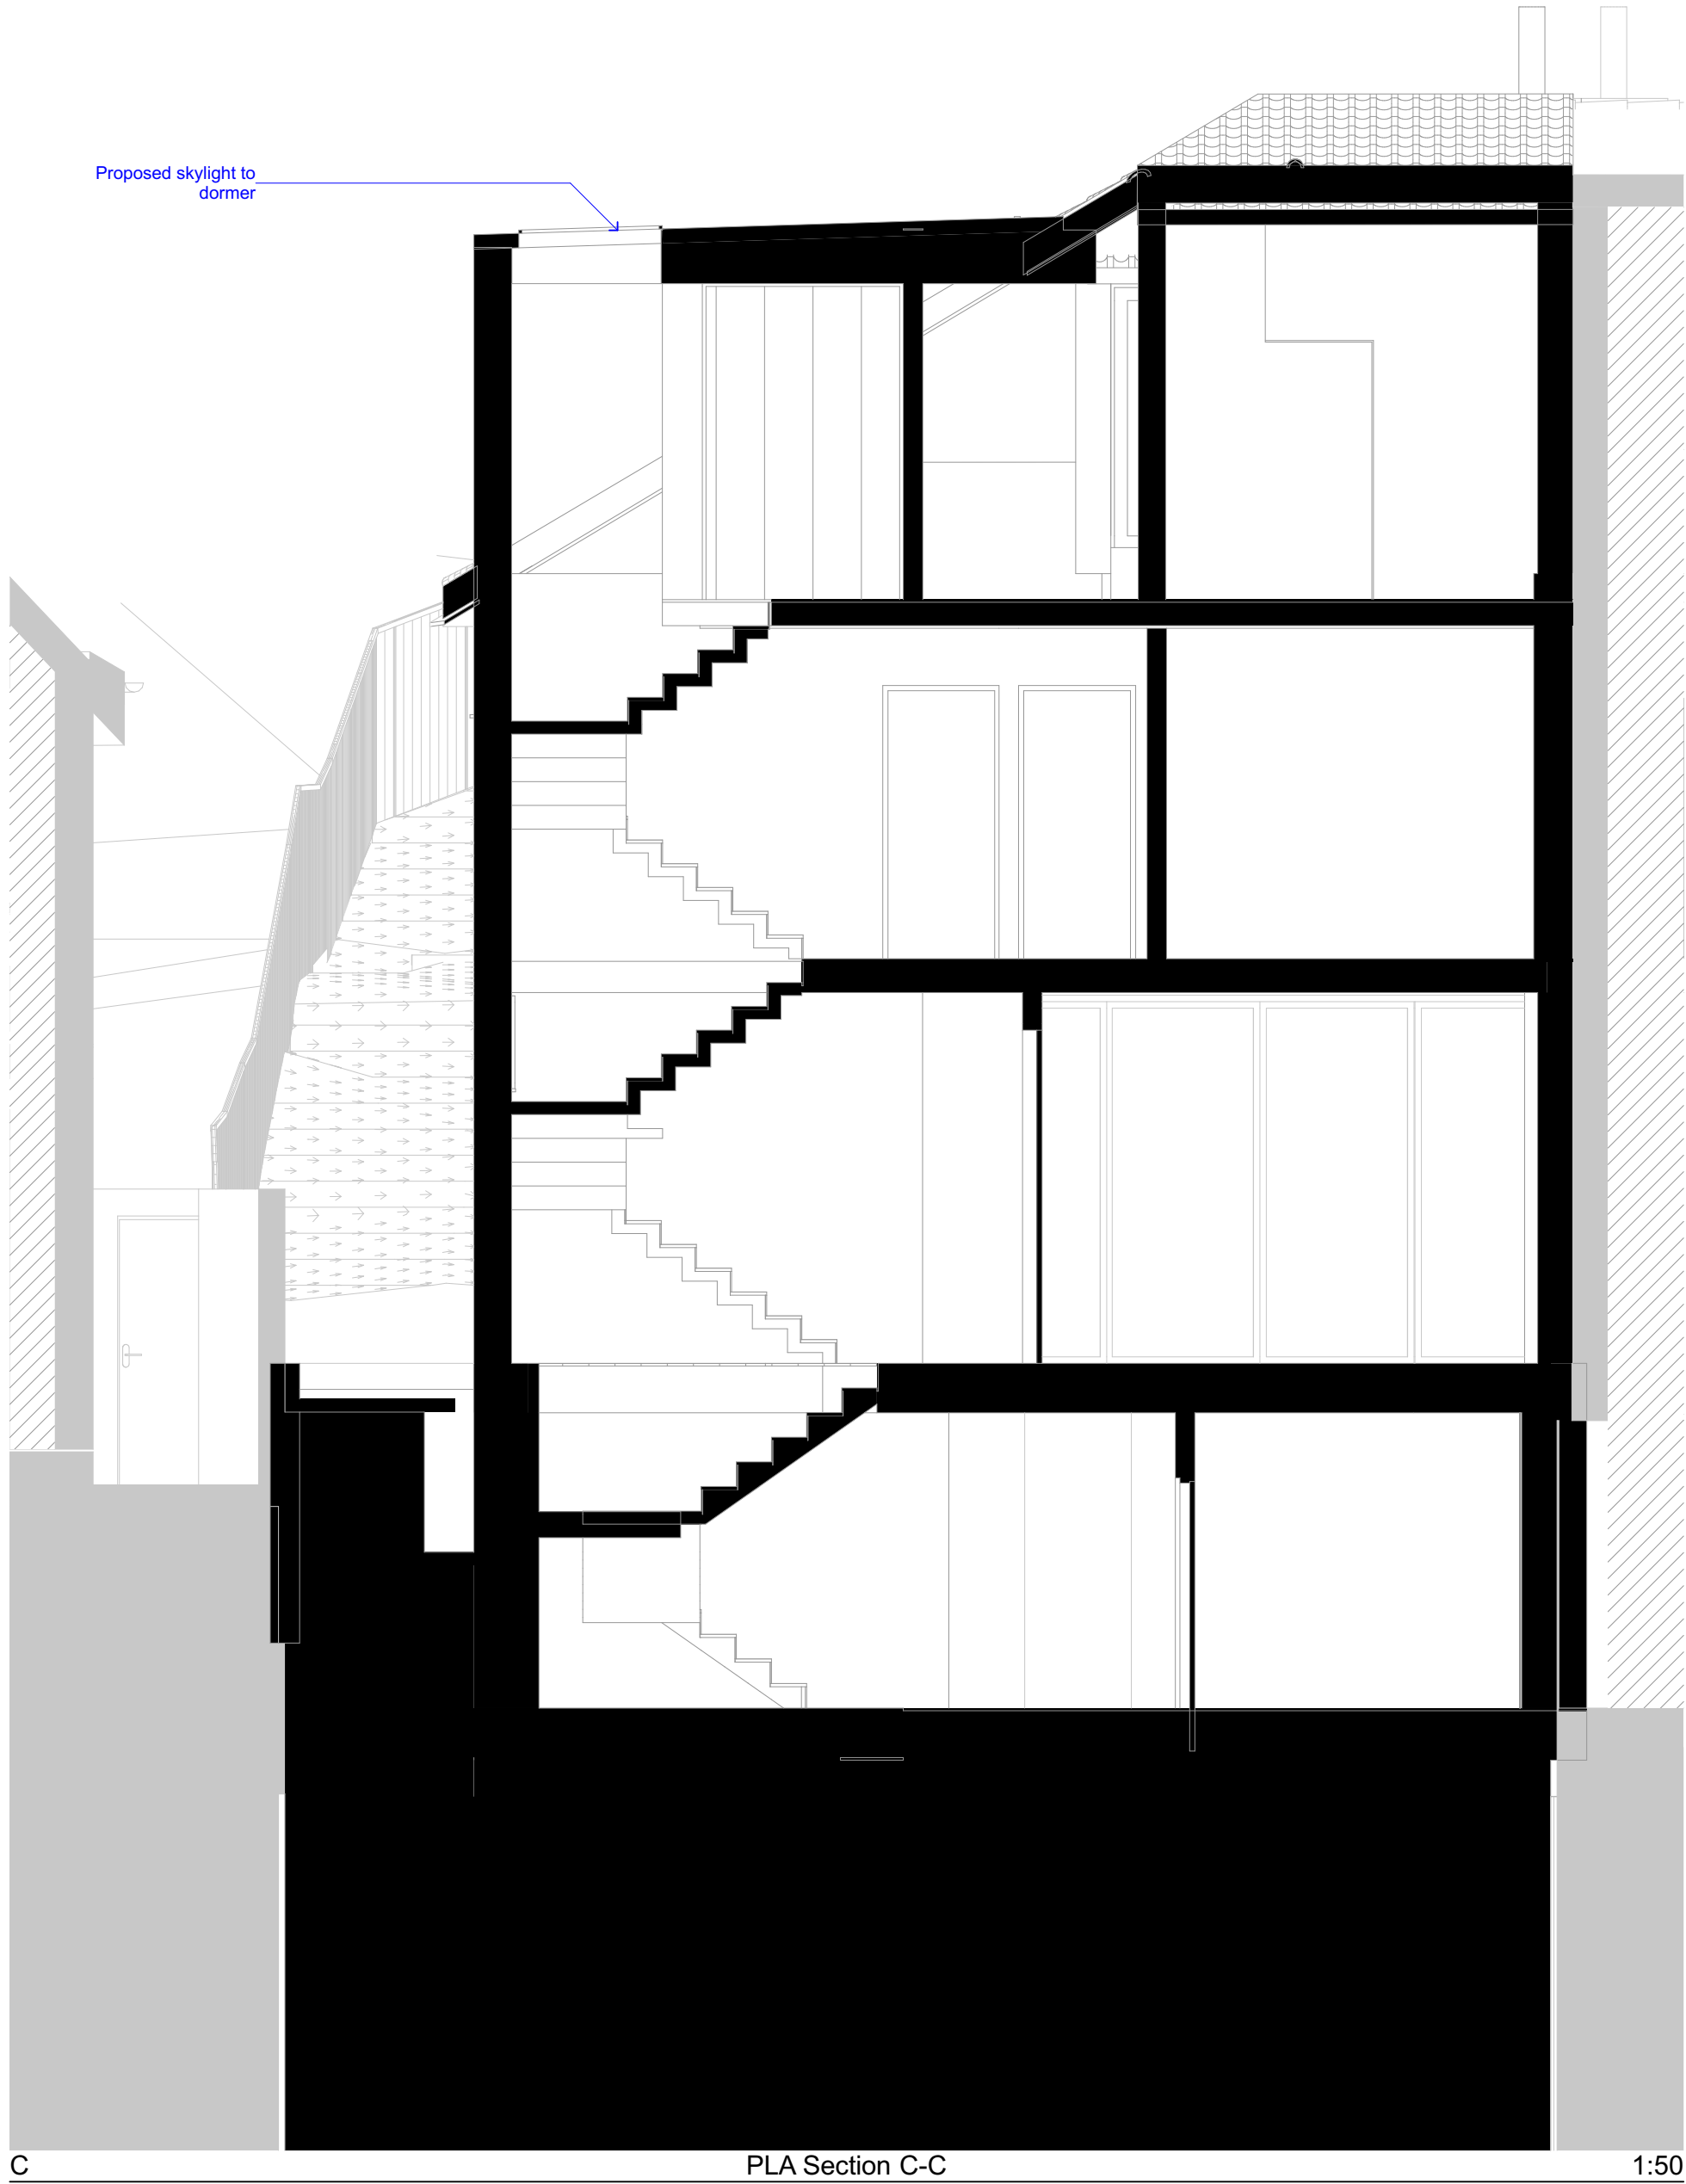

C PLA Section C-C 1:50

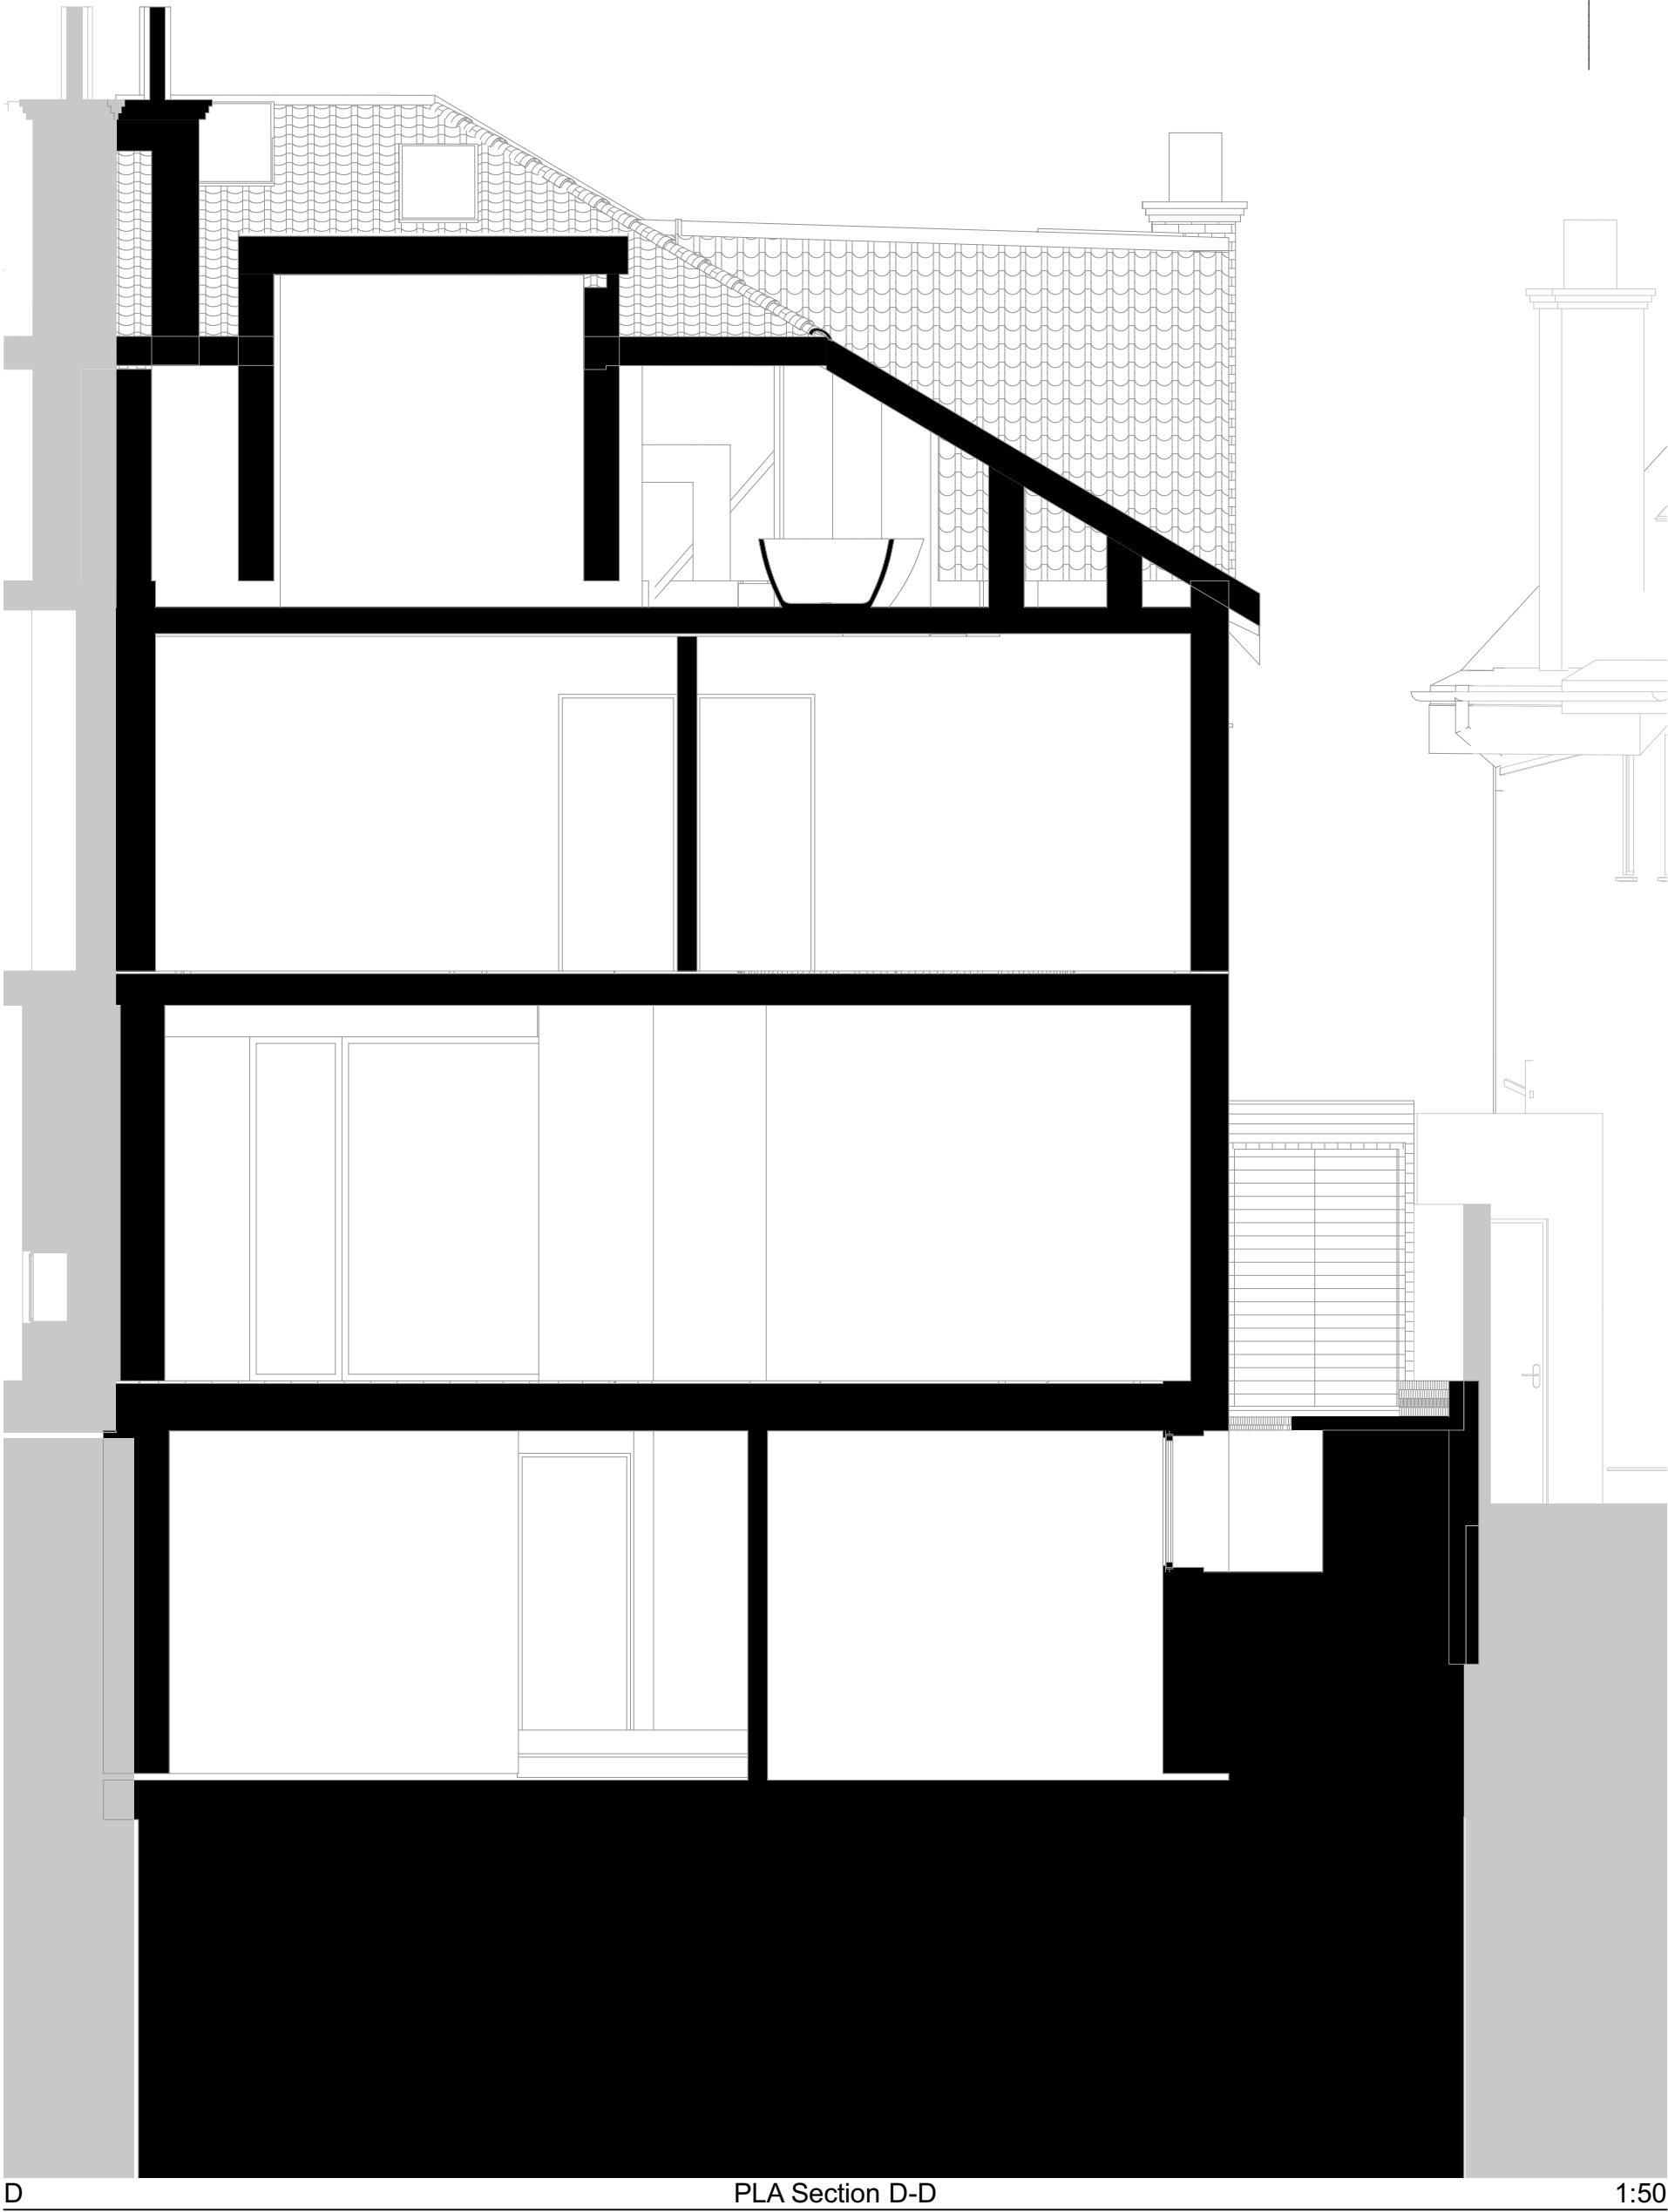

D PLA Section D-D 1:50

SCALE 1:50 0 1000 2000 3000 4000 5000mm

S/A

10b Branch Place
London N1 5PH
p: 0207 686 3445
e: info@scenarioarchitecture.com
w: www.scenarioarchitecture.com

Project Name:
179_45 Cholmeley Crescent

Client:
Dmitry and Marina Podpolny

Site Location:
45 Cholmeley Crescent London N6 5EX UK

Drawing not to be used other than the purpose for which it was prepared. It's supplied without liability for errors or omissions. Do not scale from the drawing. All dimensions are to be checked on site. This drawing is to be read in conjunction with all other drawings. Notes on this drawing will apply to all other drawings where a similar position exists.

Scale @ A2

1:50

Drawing Name

Proposed Sections

Drawing Number

PR-A3.03

Project No.

179

Rev