


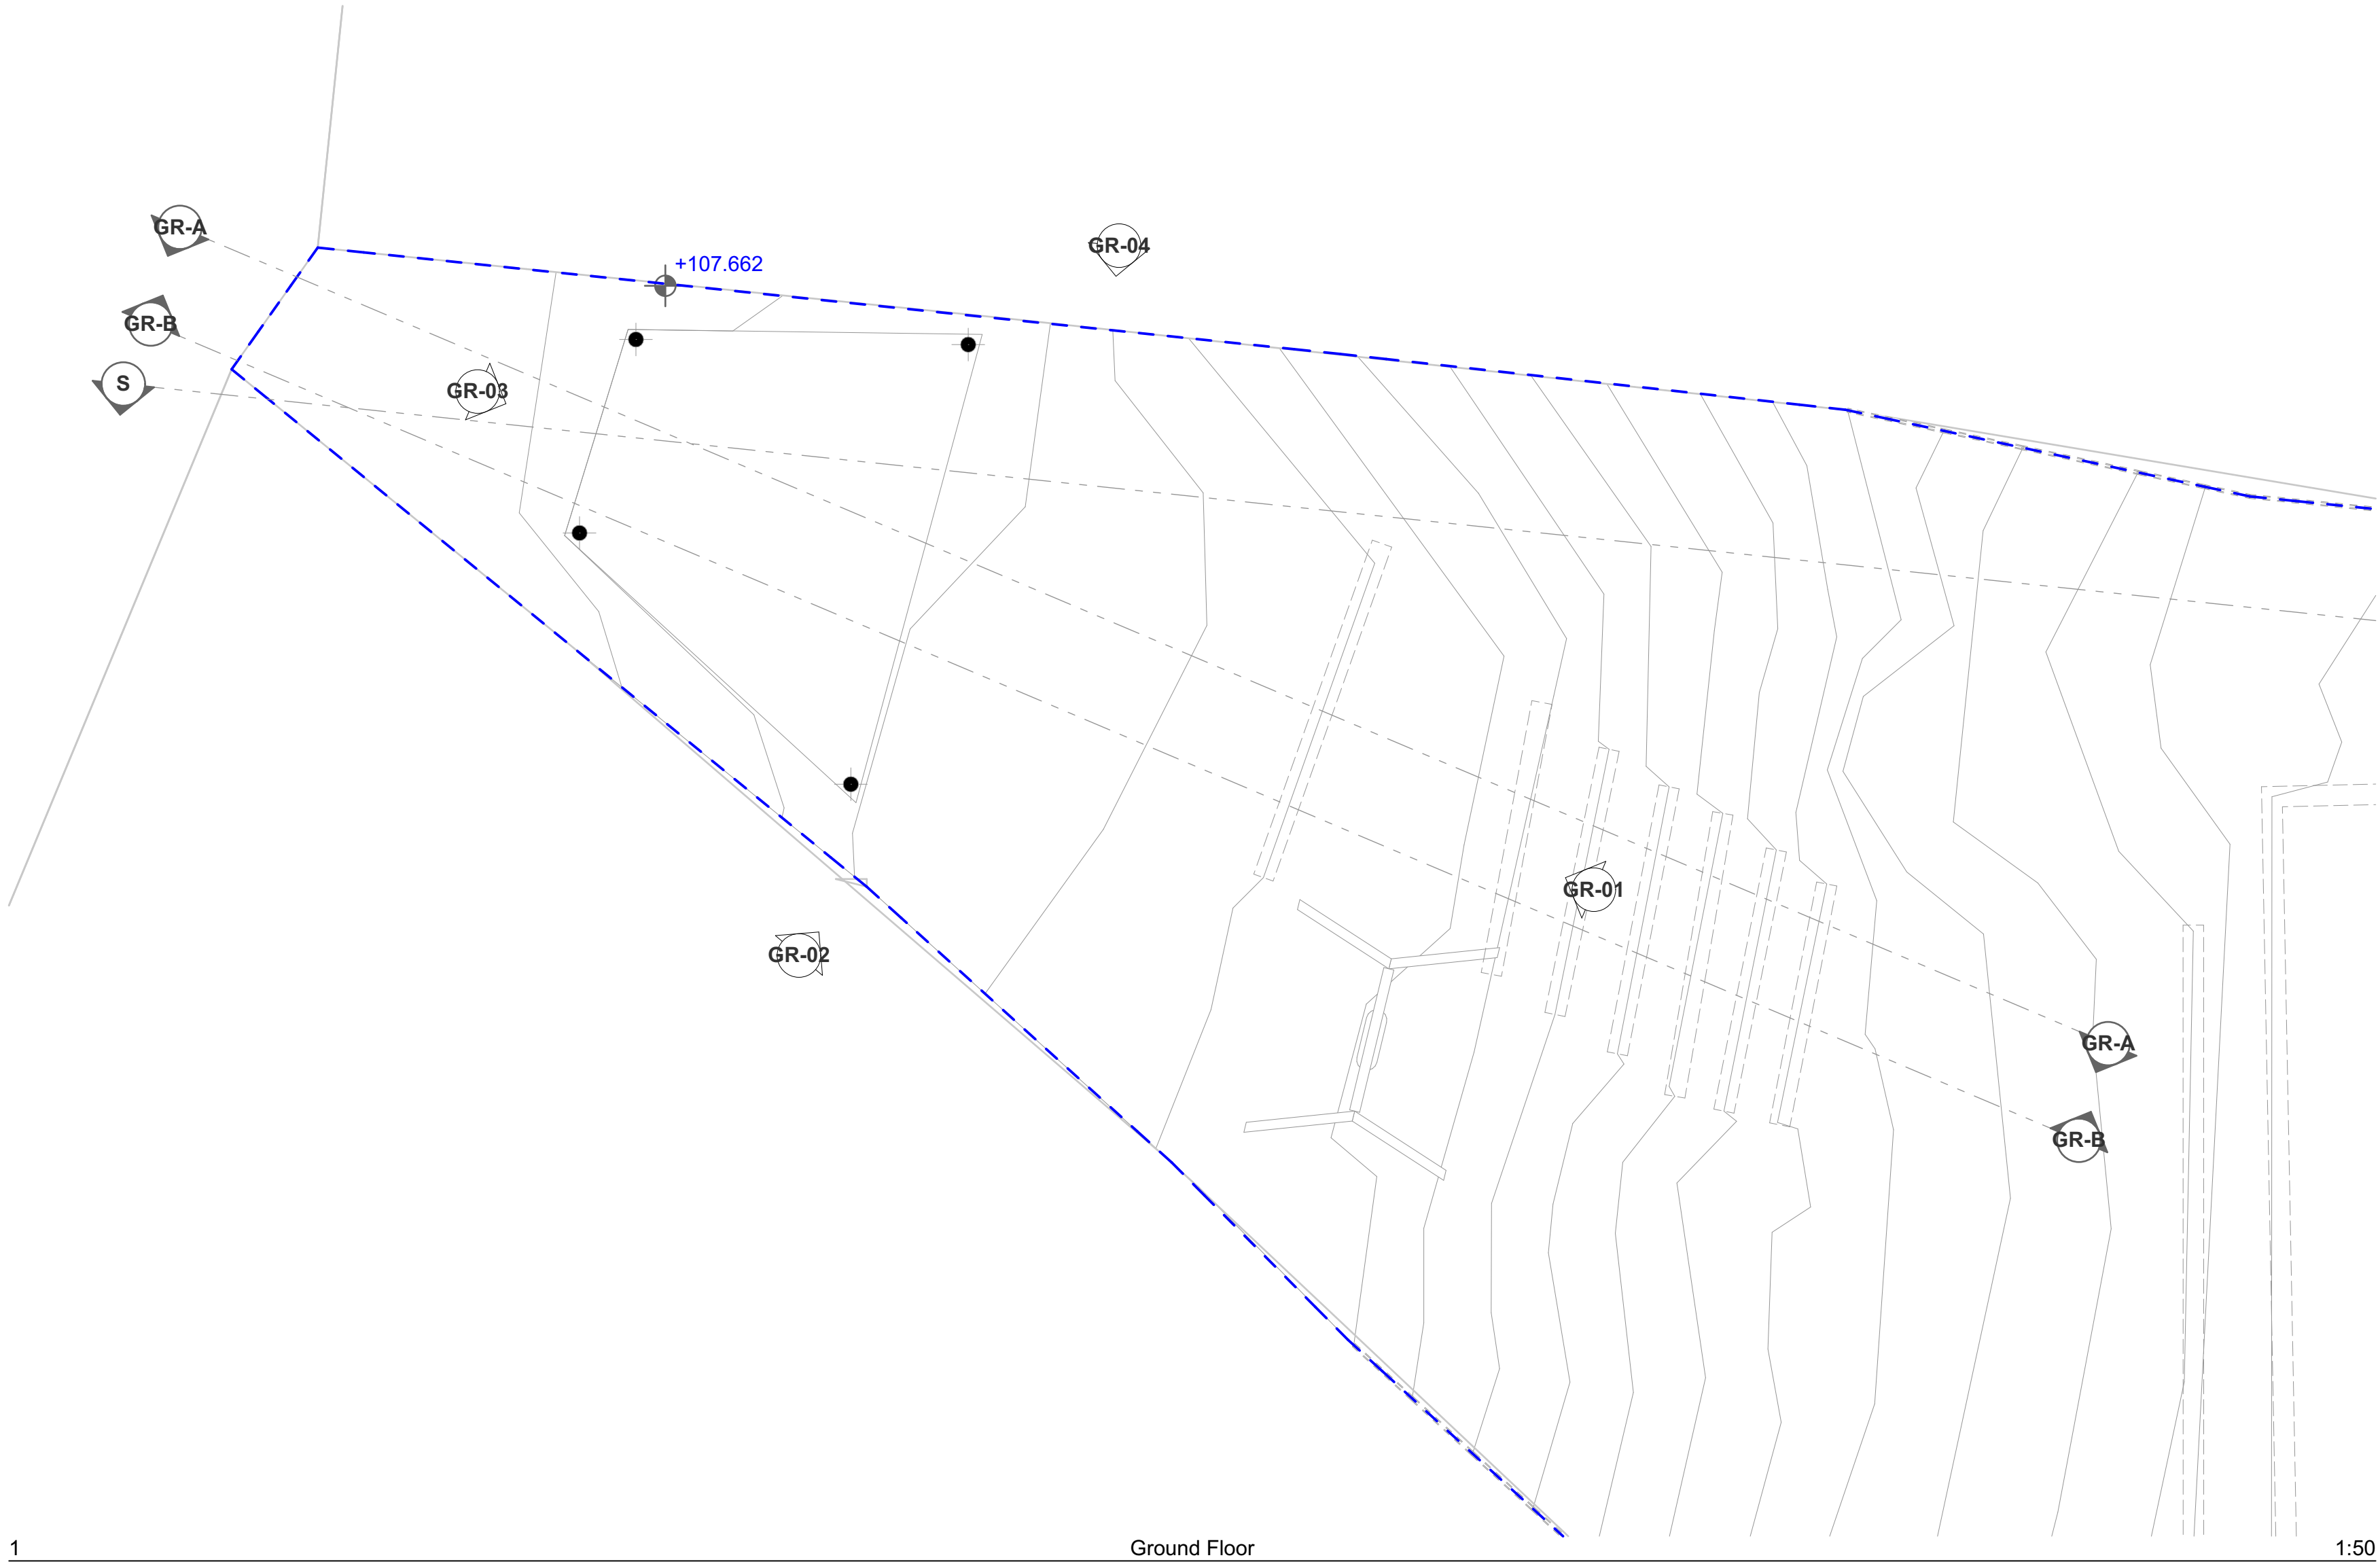

10b Branch Place
London N1 5PH
p: 0207 686 3445
e: info@scenarioarchitecture.com
w: www.scenarioarchitecture.com

Project Name:
179_45 Cholmeley Crescent

Client:
Dmitry and Marina Podpolny

Site Location:
**45 Cholmeley
Crescent London N6
5EX UK**

Drawing not to be used other than the purpose for which it was prepared. It's supplied without liability for errors or omissions. Do not scale from the drawing. All dimensions are to be checked on site. This drawing is to be read in conjunction with all other drawings. Notes on this drawing will apply to all other drawings where a similar position exists.

Scale @ A2
1:50


Project No.
179

Drawing Name
Existing Ground Floor Plan

Drawing Number

Rev

EX-A1.01

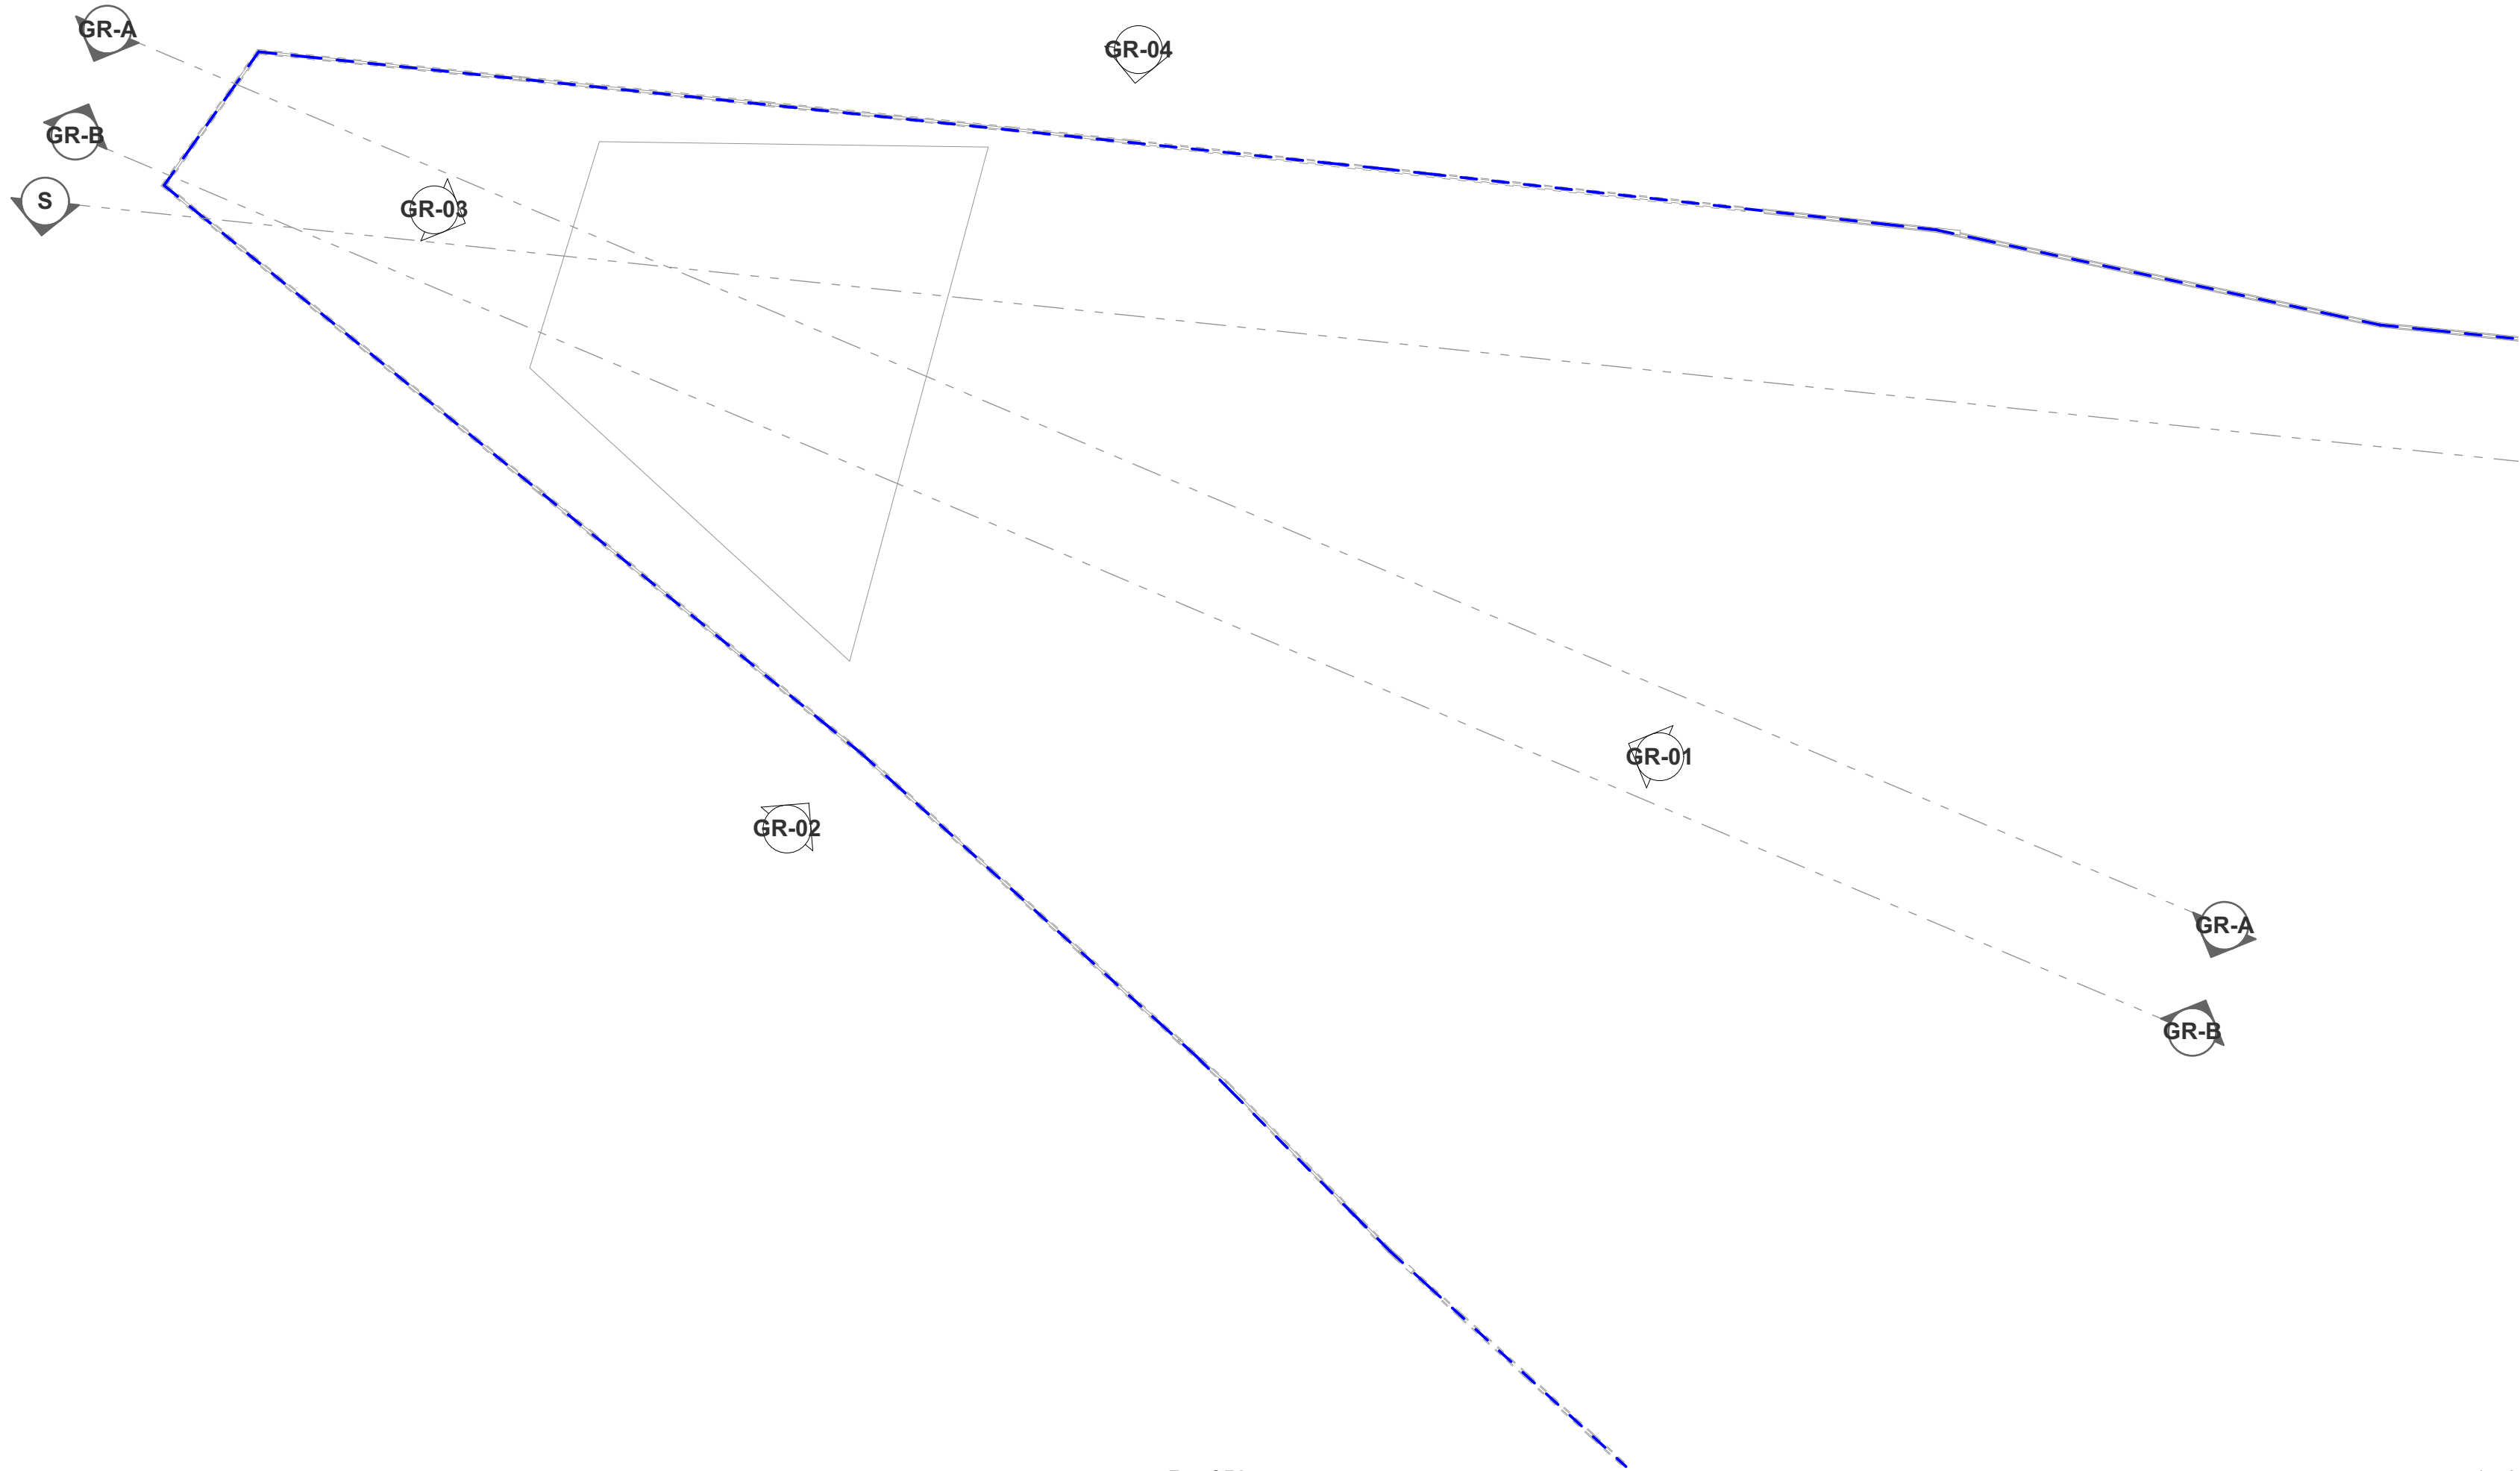

1

Roof Plan

1:50



10b Branch Place
London N1 5PH
p: 0207 686 3445
e: info@scenarioarchitecture.com
w: www.scenarioarchitecture.com

Project Name:
179_45 Cholmeley Crescent

Client:
Dmitry and Marina Podpolny

Site Location:
**45 Cholmeley
Crescent London N6
5EX UK**

Drawing not to be used other than the purpose for which it was prepared. It's supplied without liability for errors or omissions. Do not scale from the drawing. All dimensions are to be checked on site. This drawing is to be read in conjunction with all other drawings. Notes on this drawing will apply to all other drawings where a similar position exists.

Scale @ A2
1:50


Project No.
179

Drawing Name
Existing Roof Plan

Drawing Number





Rev

EX-A1.02

 

SCALE 1:50

0 1000 2000 3000 4000 5000mm

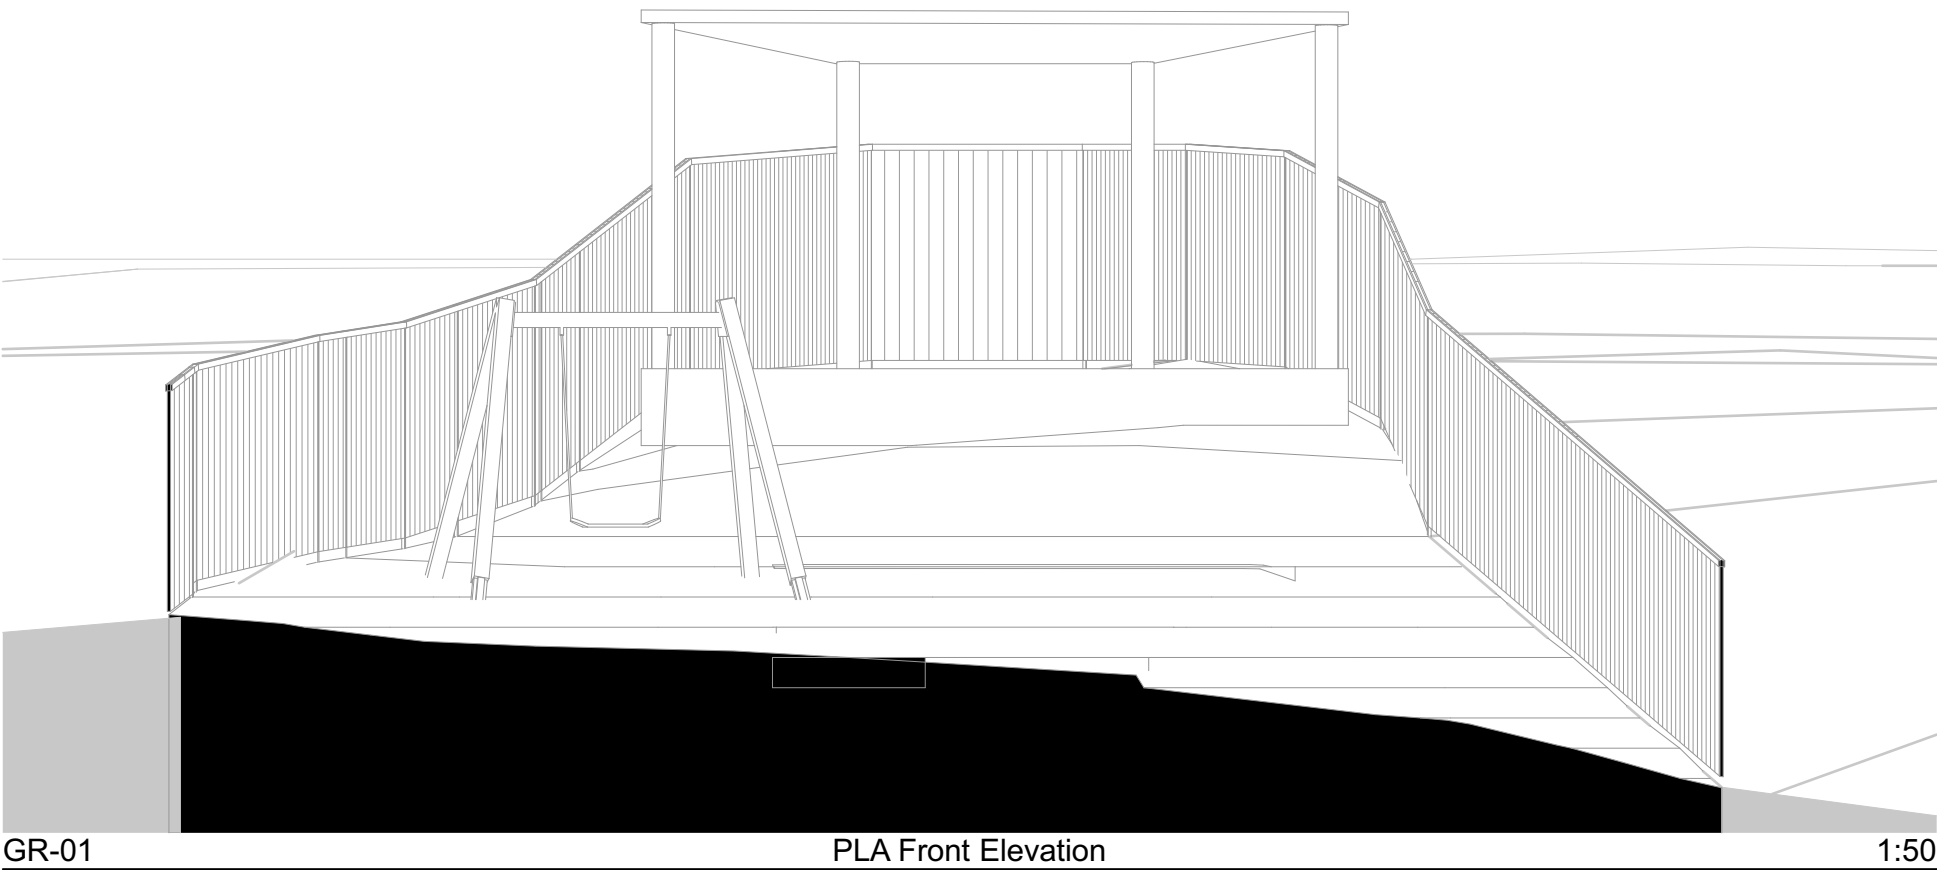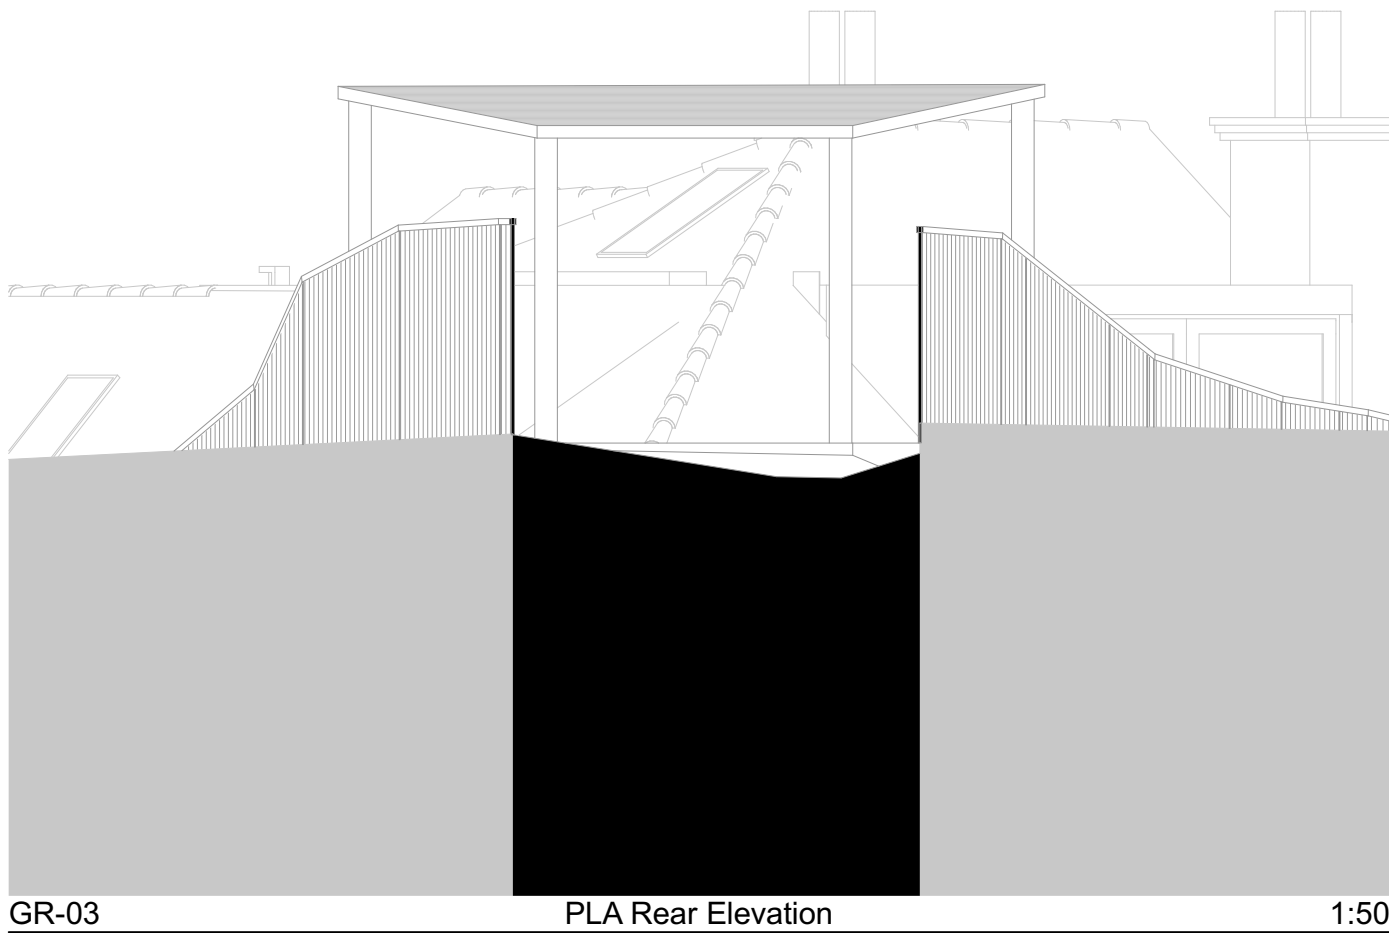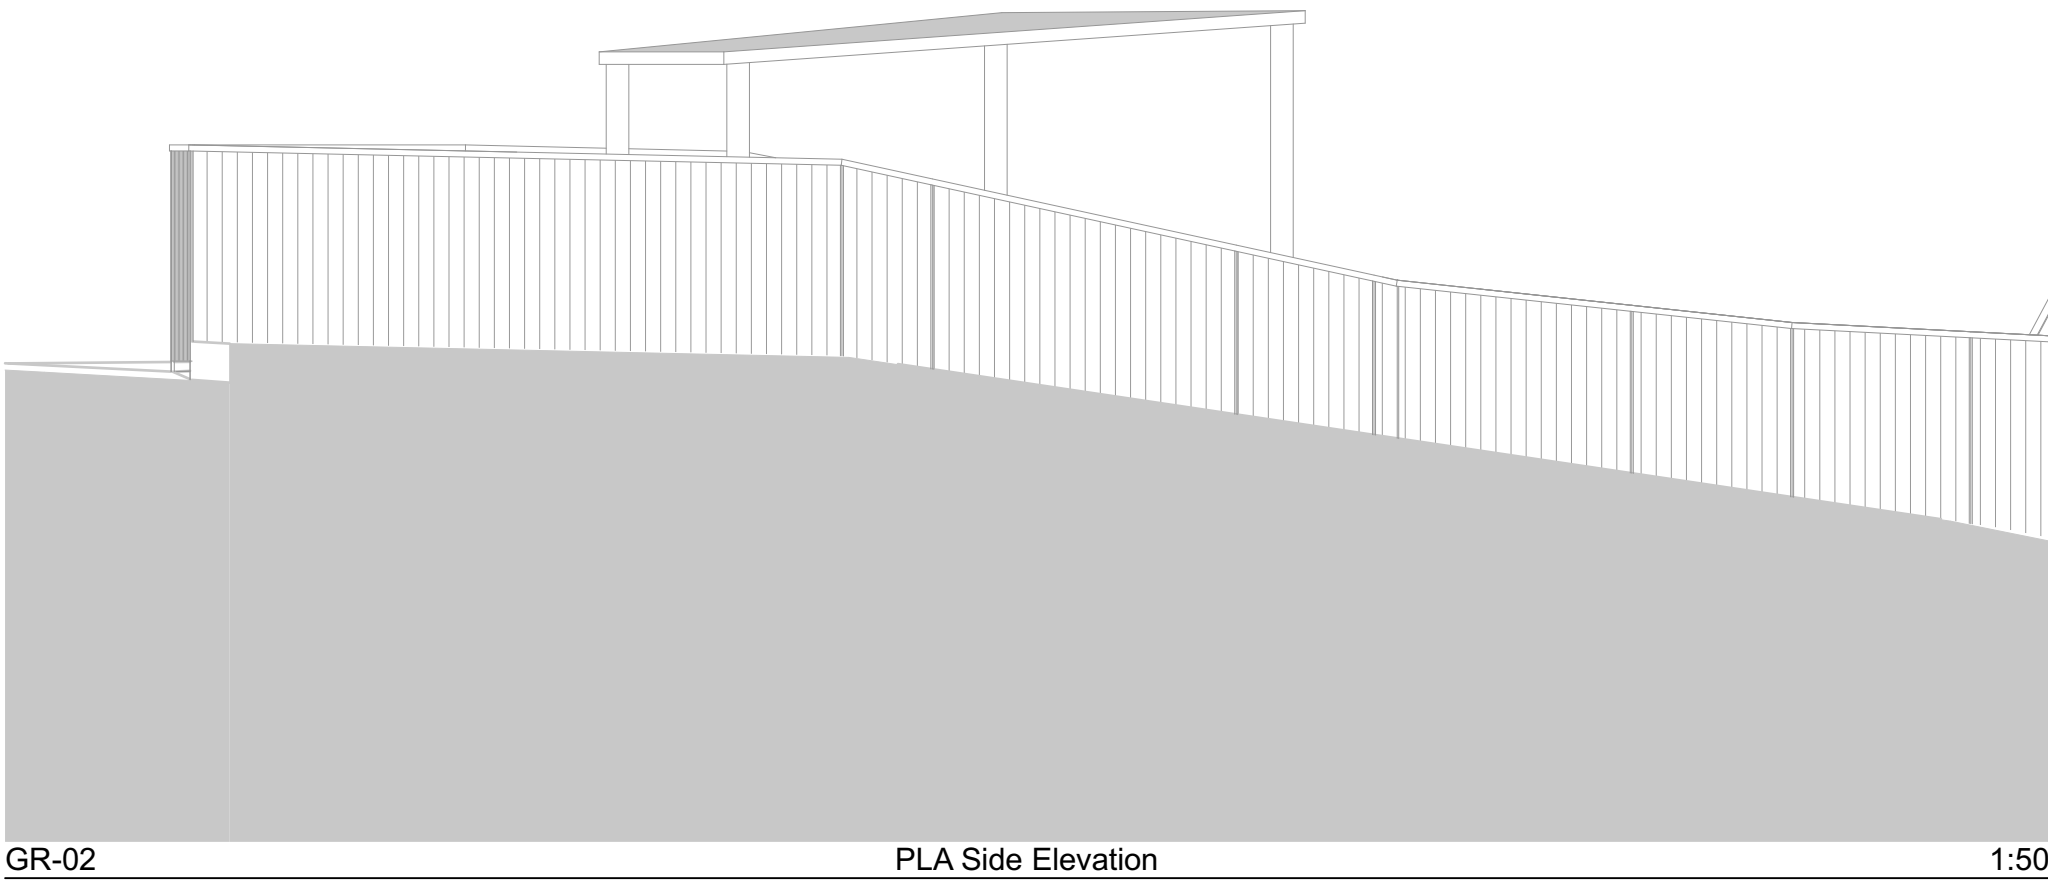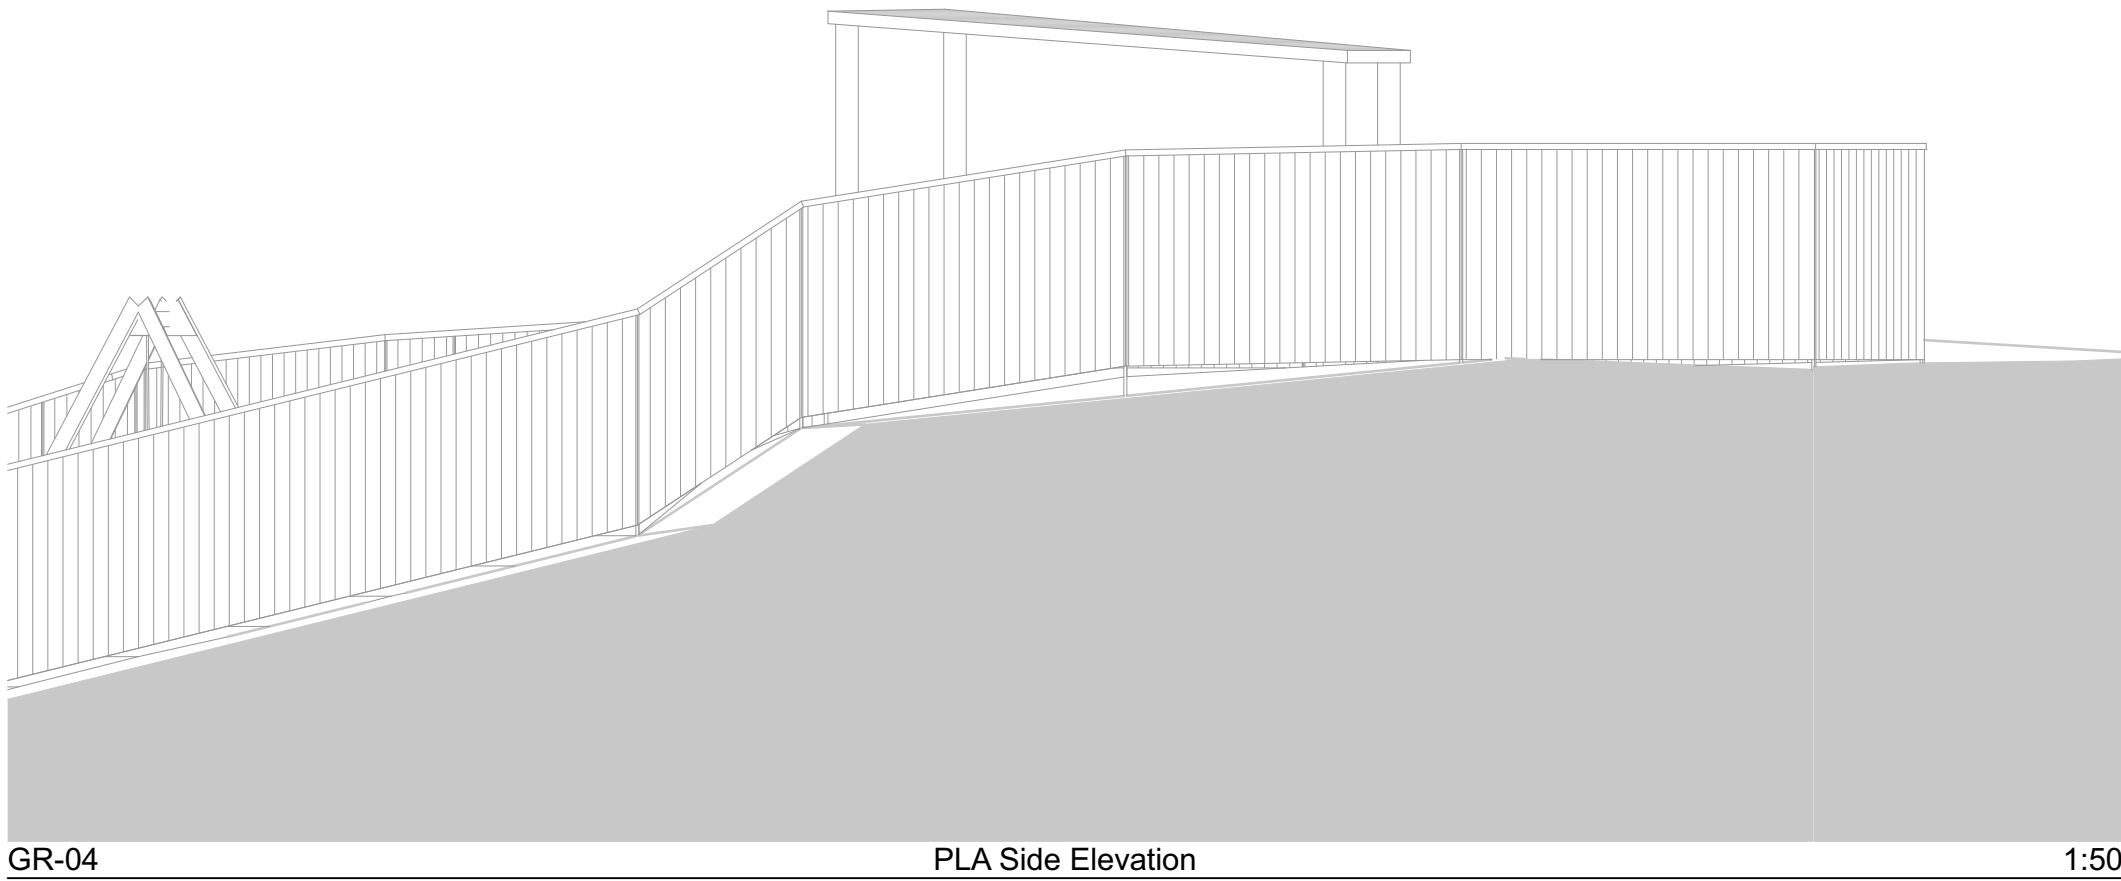

B:\Modul as a Service\179_45 Cholmeley Crescent\03 Planning\179_45 Cholmeley Crescent - Capital Room

SCALE 1:50
0 1000 2000 3000 4000 5000mm



10b Branch Place
London N1 5PH
p: 0207 686 3445
e: info@scenarioarchitecture.com
w: www.scenarioarchitecture.com

Project Name:
179_45 Cholmeley Crescent

Client:
Dmitry and Marina Podpolny

Site Location:
**45 Cholmeley
Crescent London N6
5EX UK**

Drawing not to be used other than the purpose for which it was prepared. It's supplied without liability for errors or omissions. Do not scale from the drawing. All dimensions are to be checked on site. This drawing is to be read in conjunction with all other drawings. Notes on this drawing will apply to all other drawings where a similar position exists.

Scale @ A2
1:50


Project No.
179

Drawing Name
Existing Elevations

Drawing Number

Rev


EX-A2.01

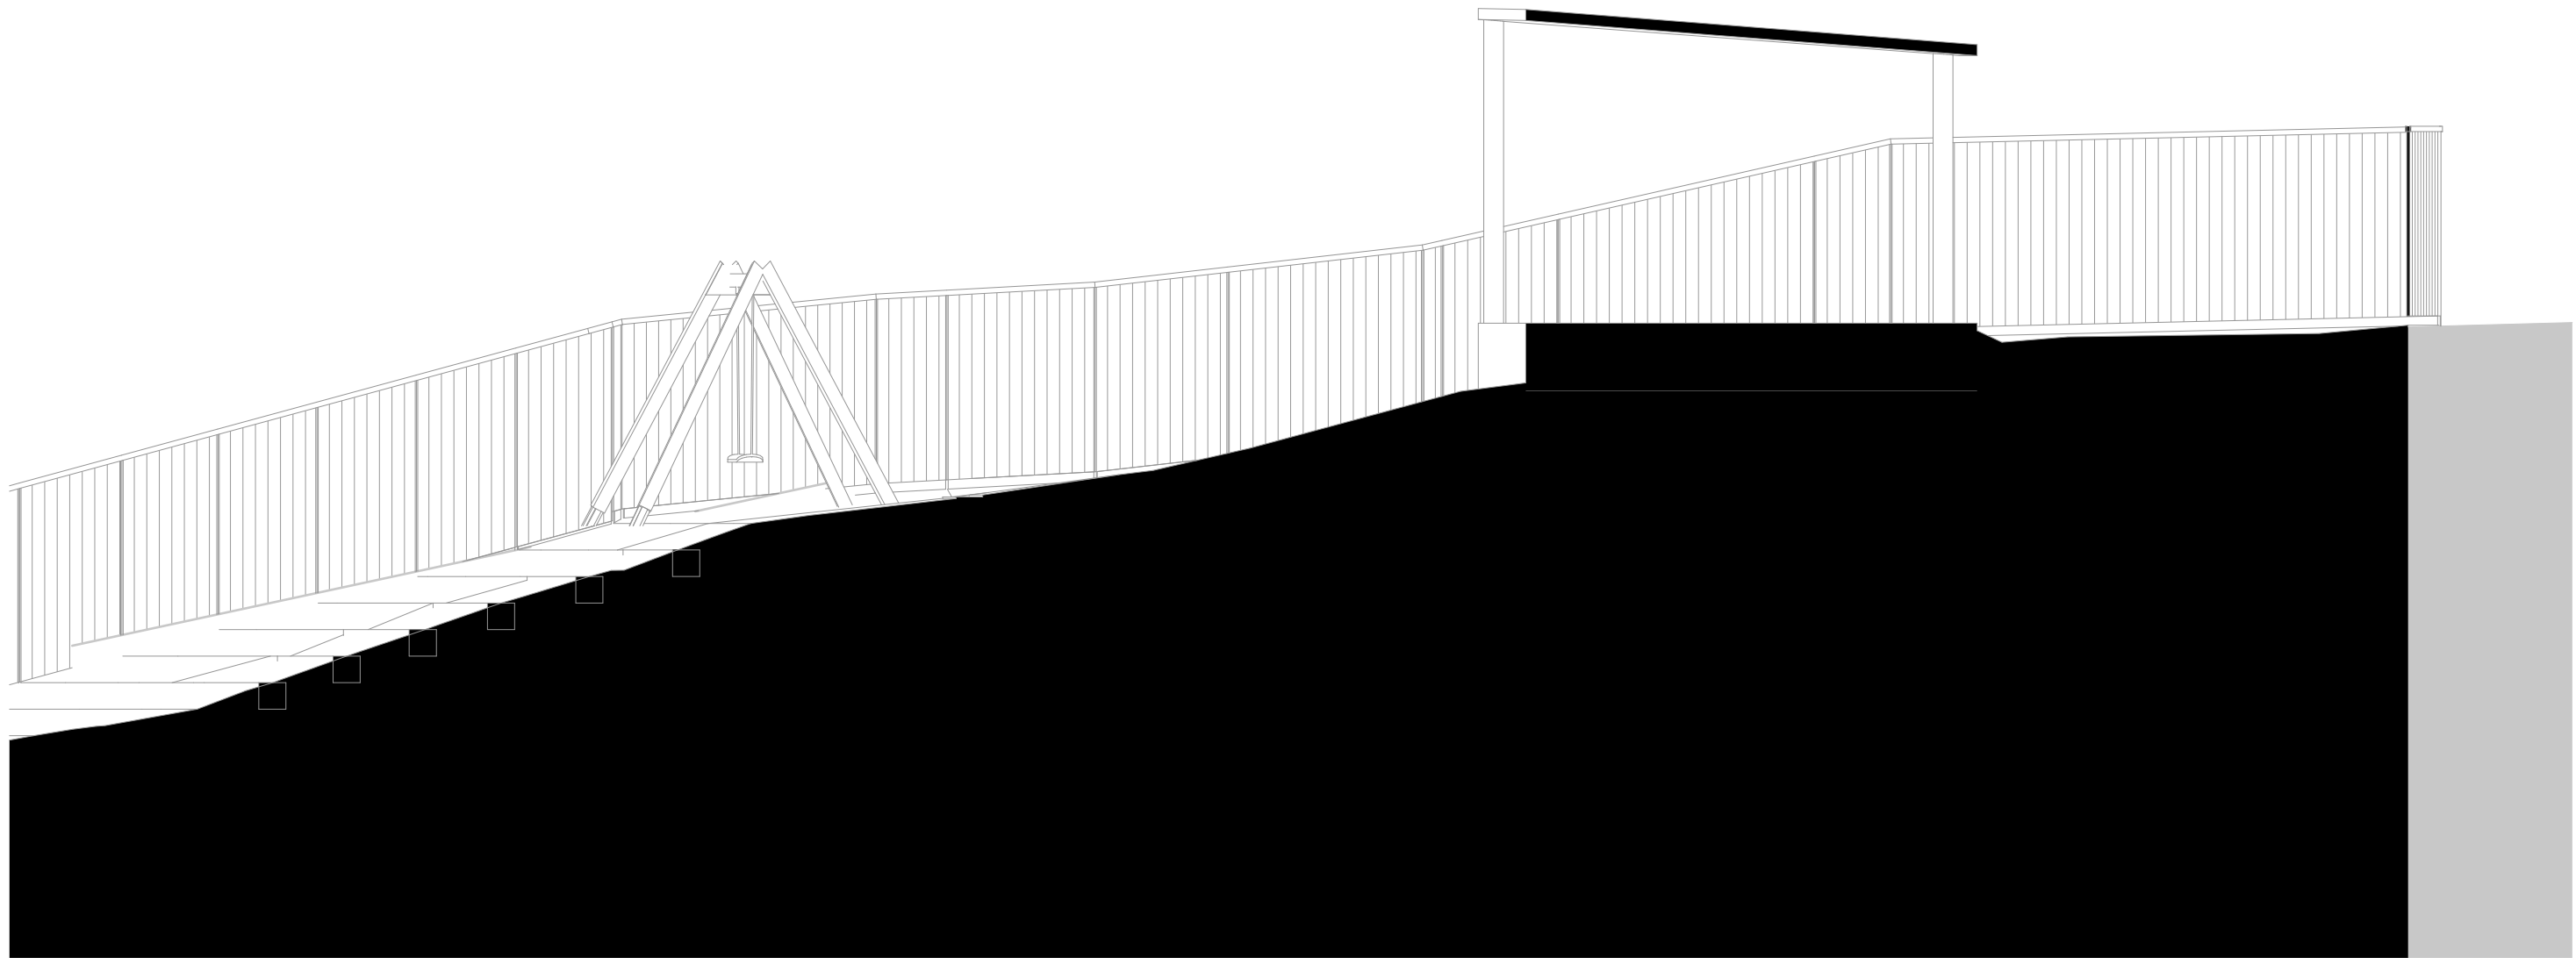

A

PLA GR Section A-A

1:50

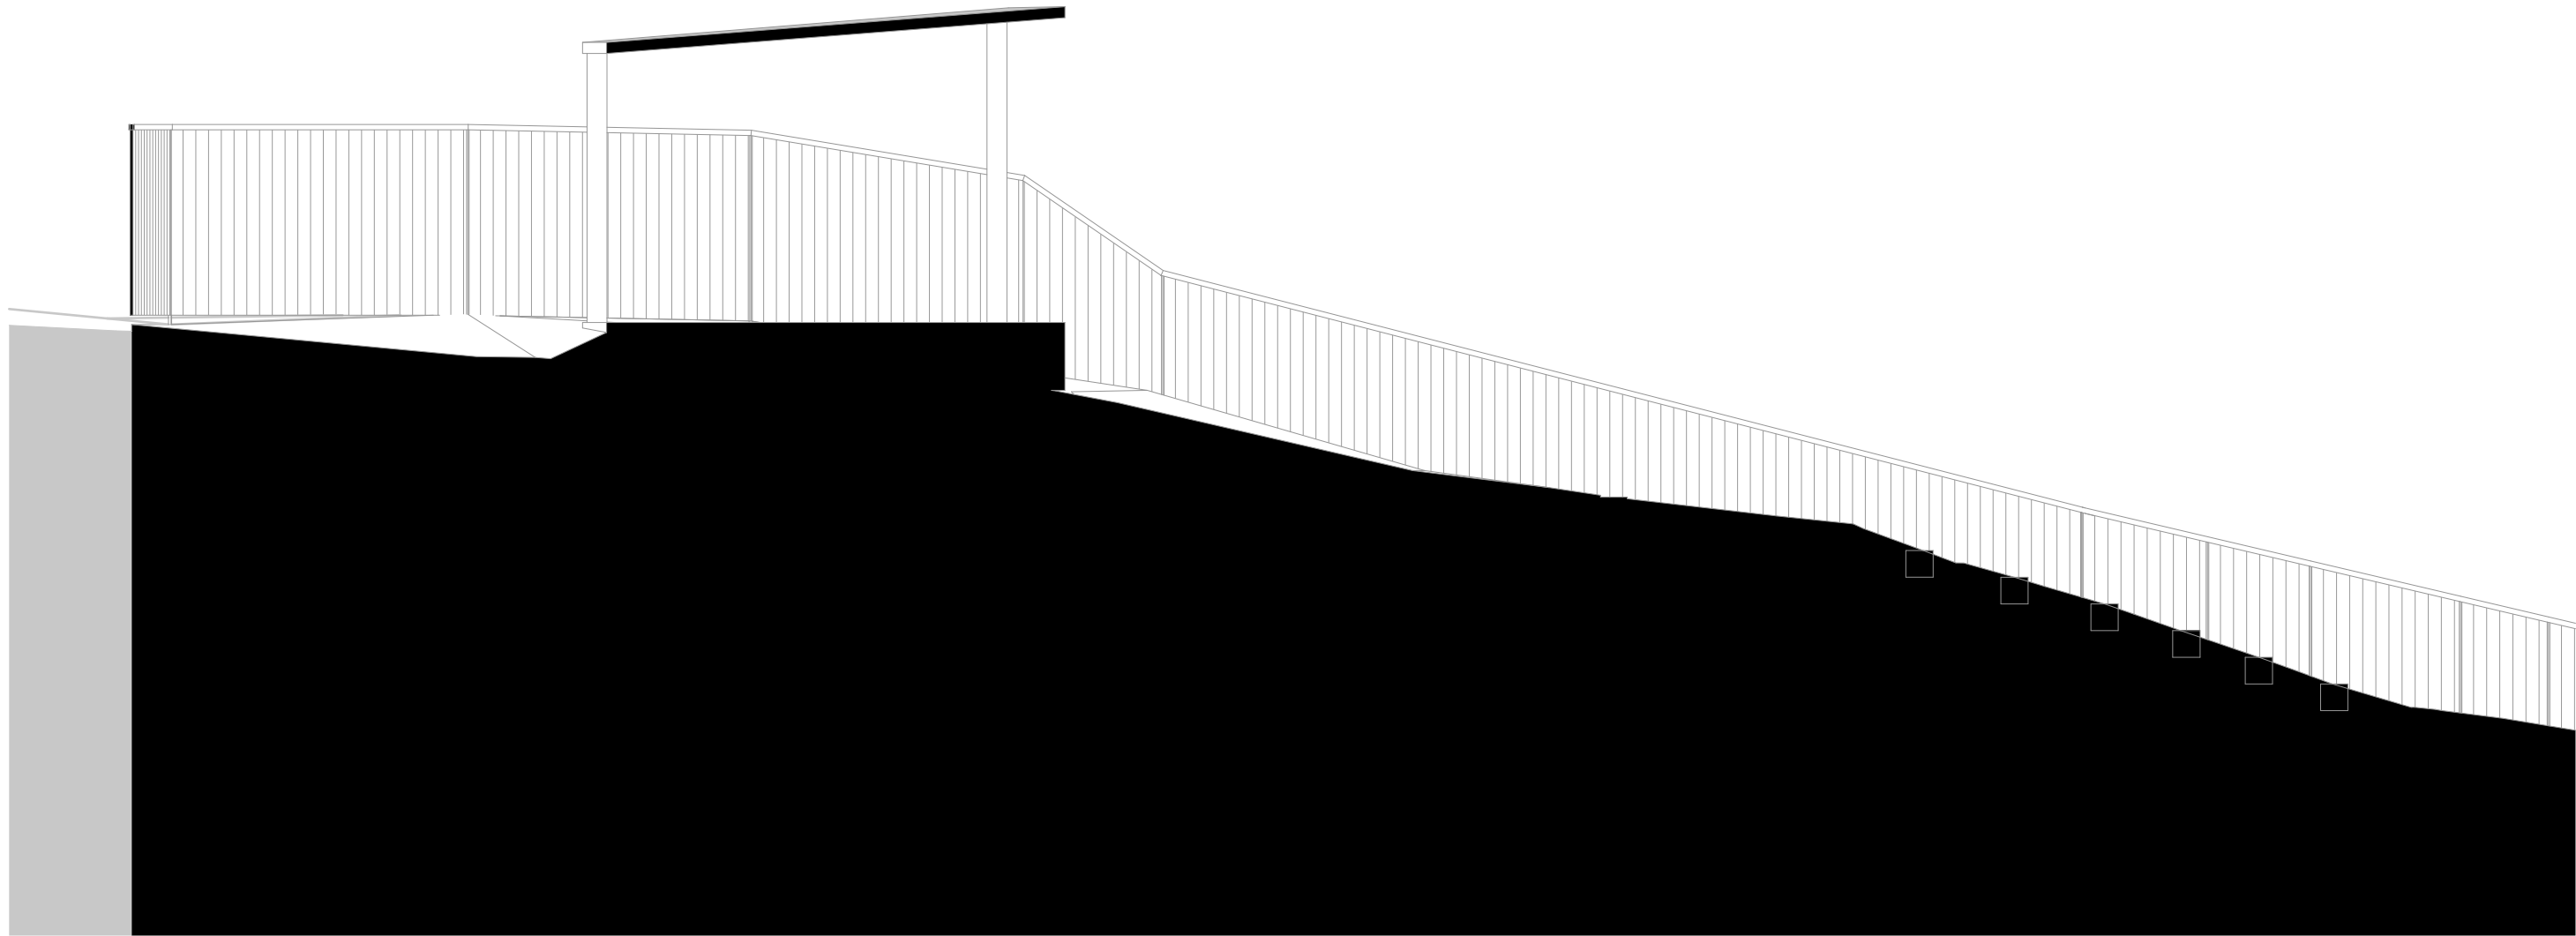

B

PLA GR Section B-B

1:50



S/A

10b Branch Place
London N1 5PH
p: 0207 686 3445
e: info@scenarioarchitecture.com
w: www.scenarioarchitecture.com

Project Name:
179_45 Cholmeley Crescent

Client:
Dmitry and Marina Podpolny

Site Location:
**45 Cholmeley
Crescent London N6
5EX UK**

Drawing not to be used other than the purpose for which it was prepared. It's supplied without liability for errors or omissions. Do not scale from the drawing. All dimensions are to be checked on site. This drawing is to be read in conjunction with all other drawings. Notes on this drawing will apply to all other drawings where a similar position exists.

Scale @ A2
1:50, 1:6.83

Project No.
179

Drawing Name
Existing Sections

Drawing Number

Rev

EX-A3.01

SCALE 1:50
0 1000 2000 3000 4000 5000mm