



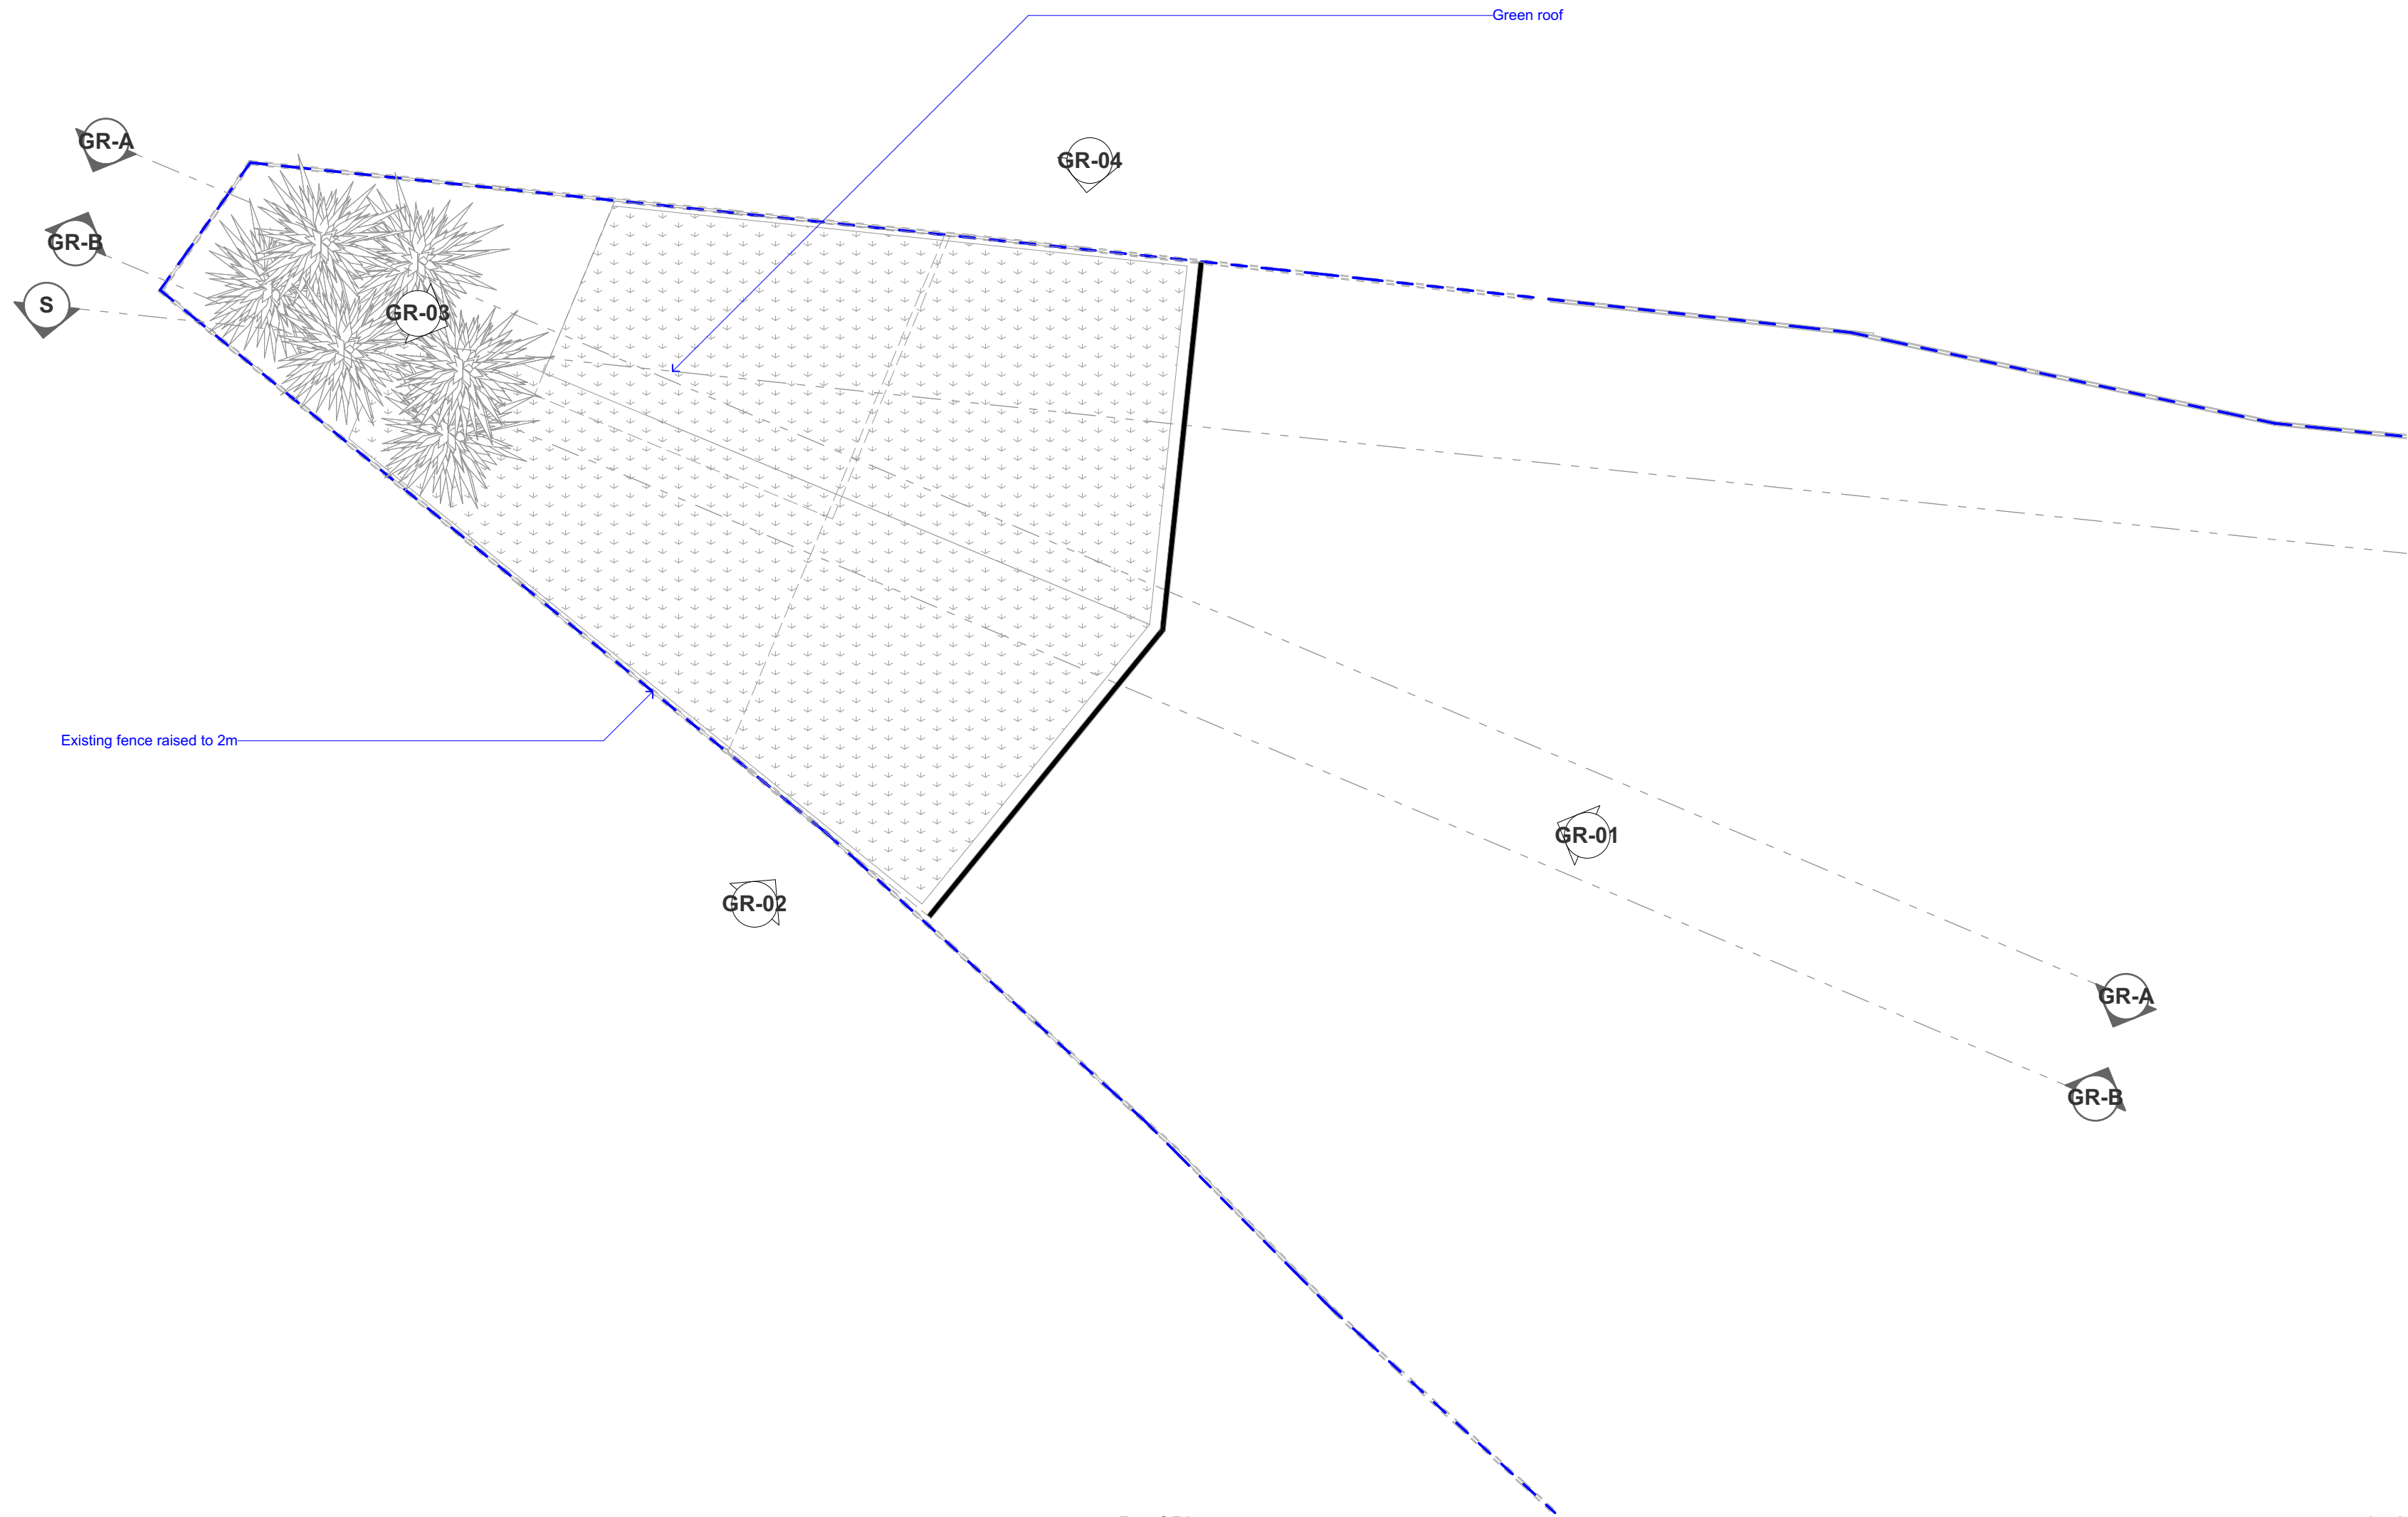

Roof Plan

1:50

1

 

SCALE 1:50
0 1000 2000 3000 4000 5000mm



10b Branch Place
London N1 5PH
p: 0207 686 3445
e: info@scenarioarchitecture.com
w: www.scenarioarchitecture.com

Project Name:
179_45 Cholmeley Crescent

Client:
Dmitry and Marina Podpolny

Site Location:
**45 Cholmeley
Crescent London N6
5EX UK**

Drawing not to be used other than the purpose for which it was prepared. It's supplied without liability for errors or omissions. Do not scale from the drawing. All dimensions are to be checked on site. This drawing is to be read in conjunction with all other drawings. Notes on this drawing will apply to all other drawings where a similar position exists.

Scale @ A2
1:50





Project No.
179

Drawing Name
Proposed Roof Plan

Drawing Number

Rev

PR-A1.02

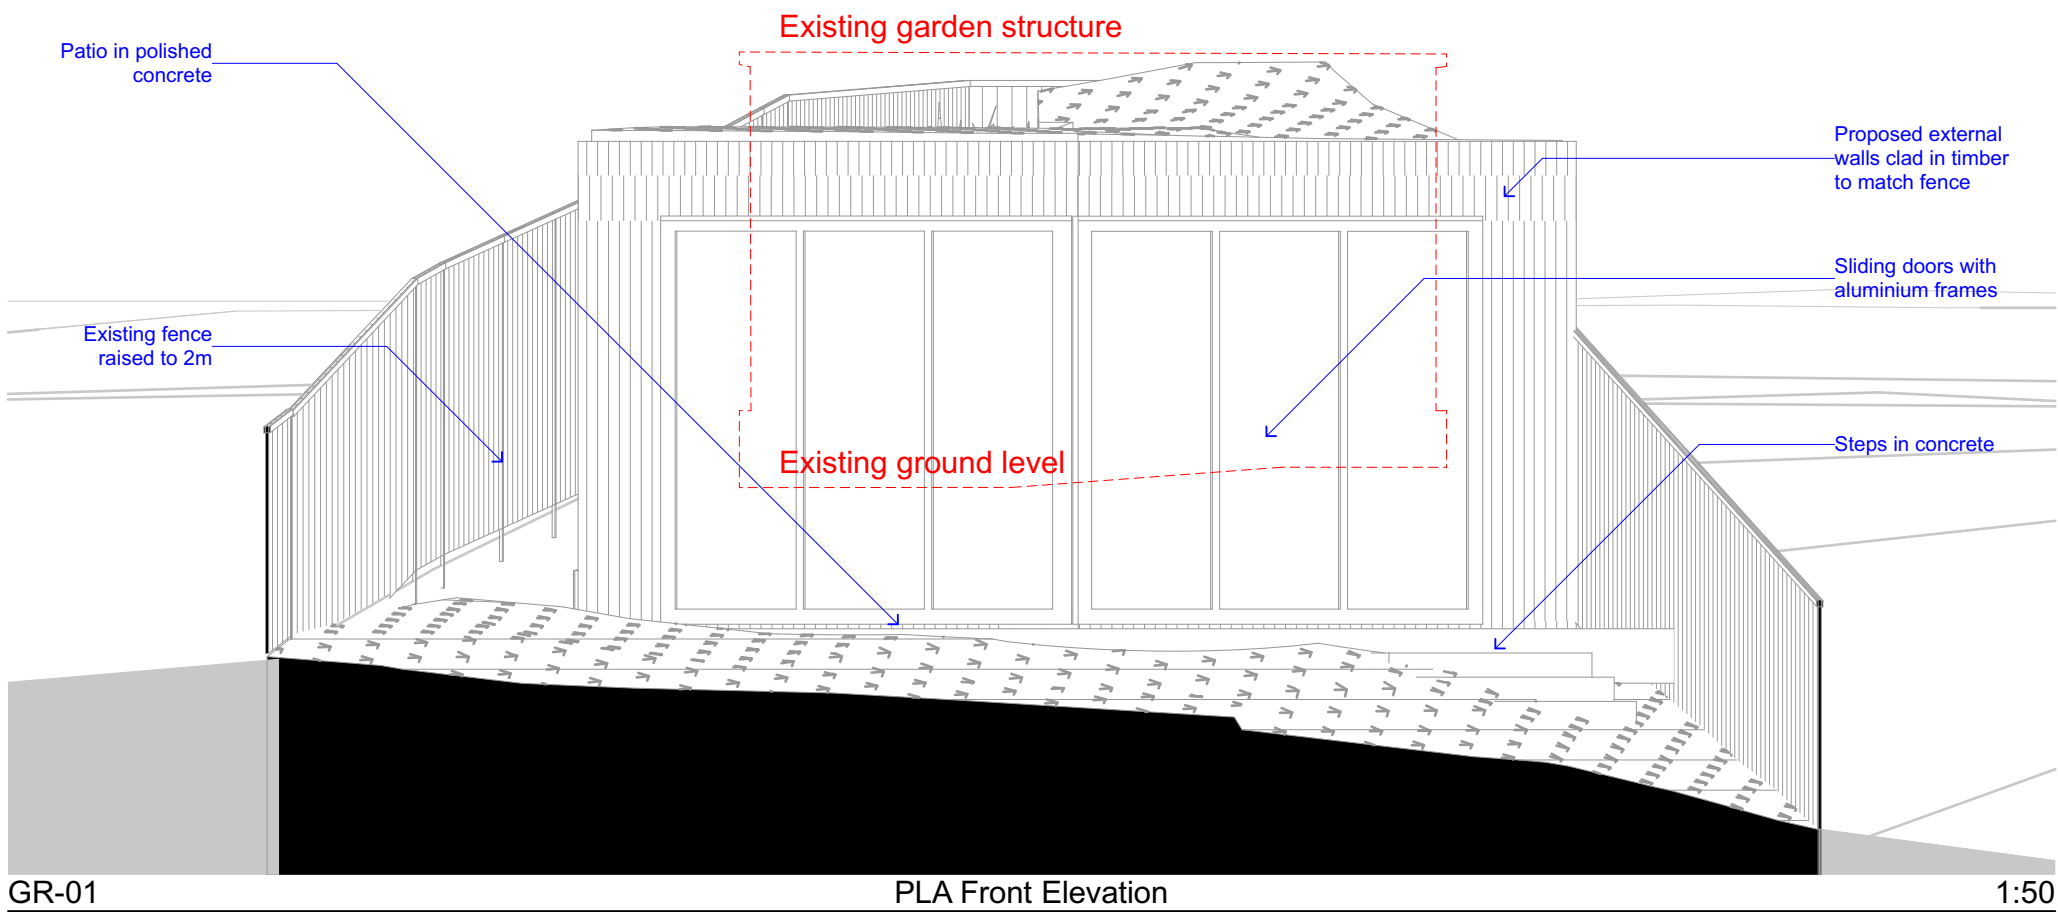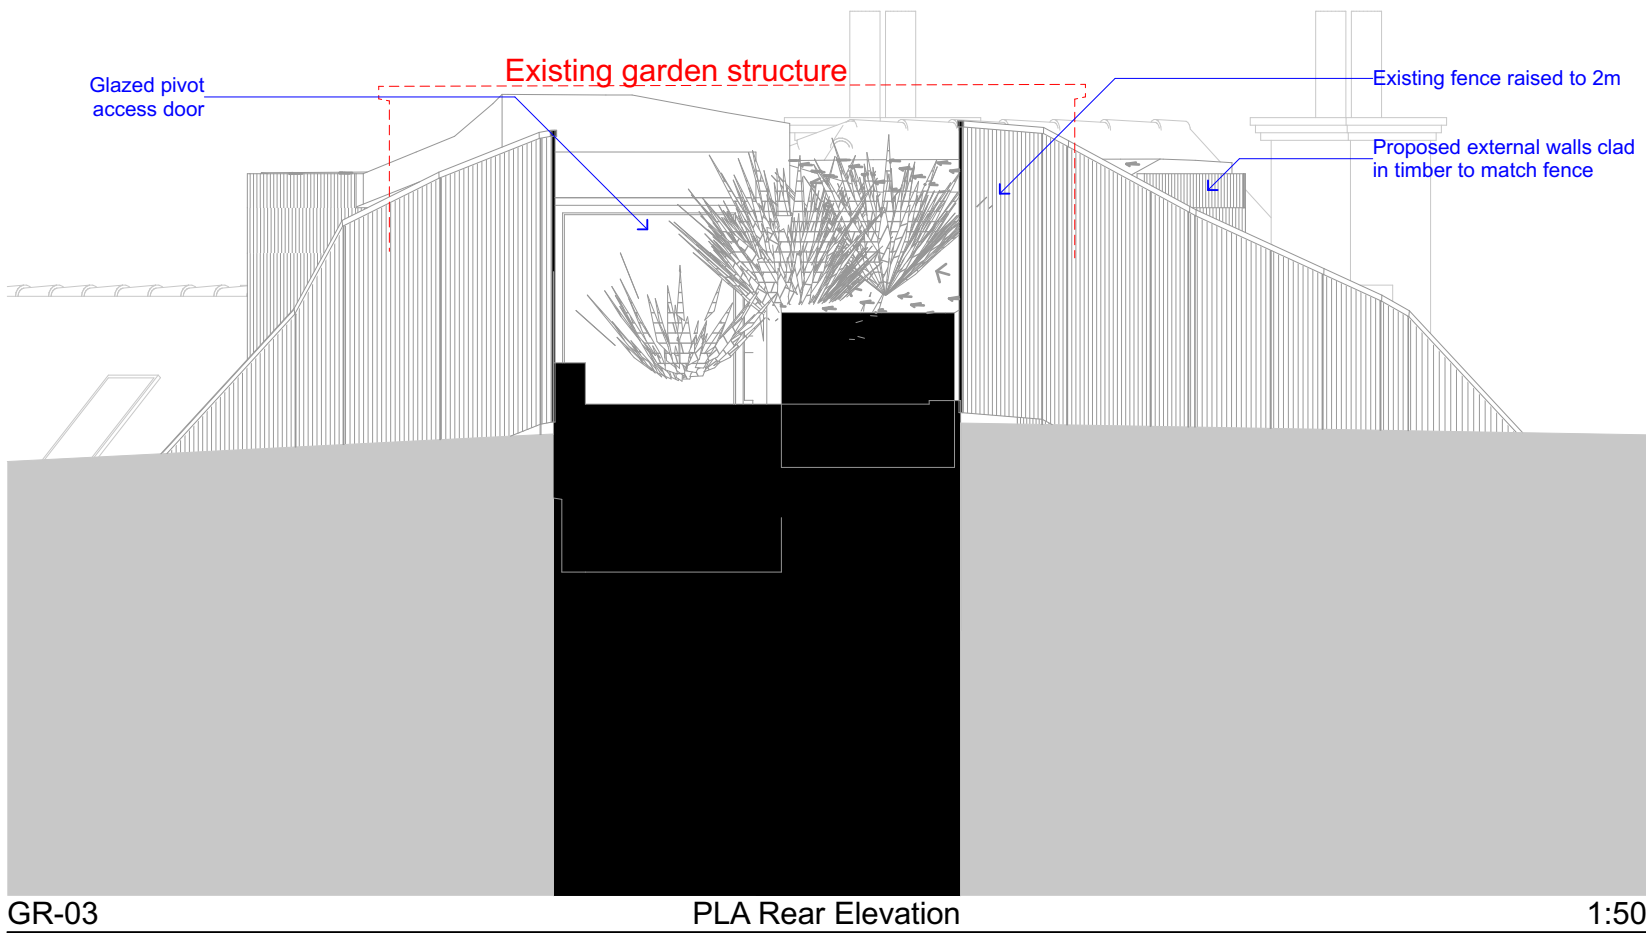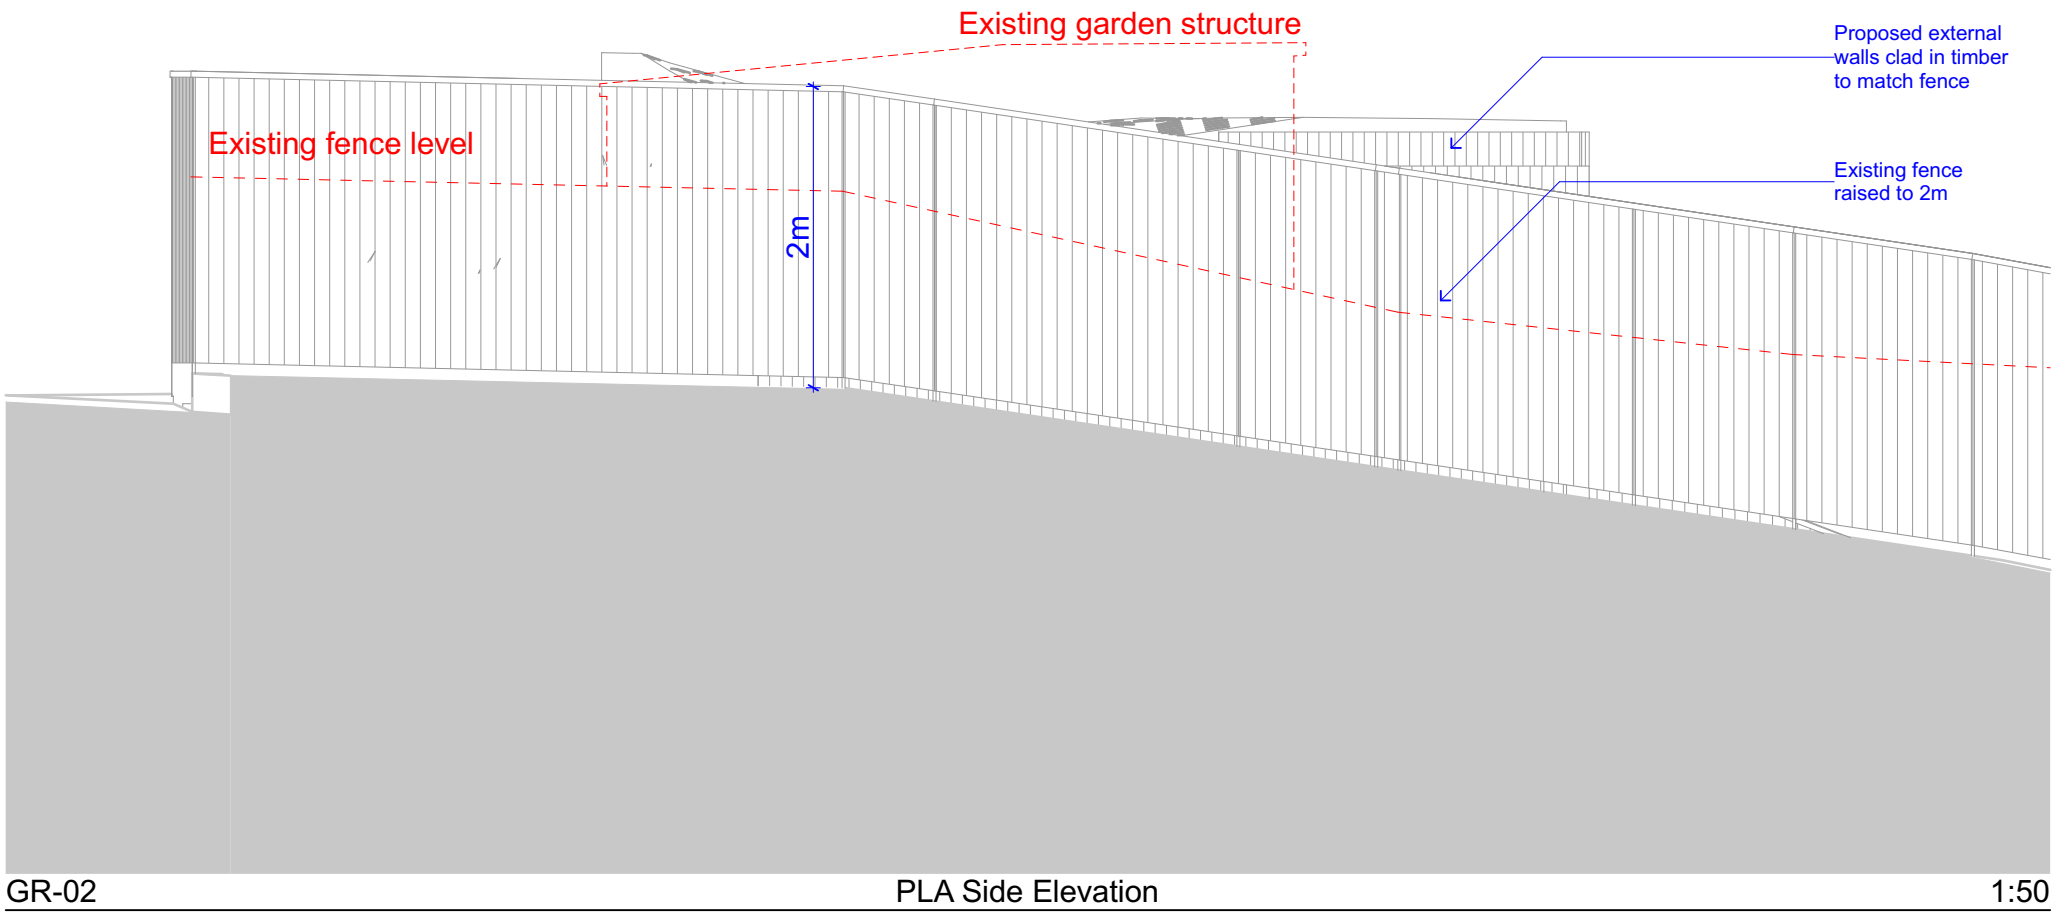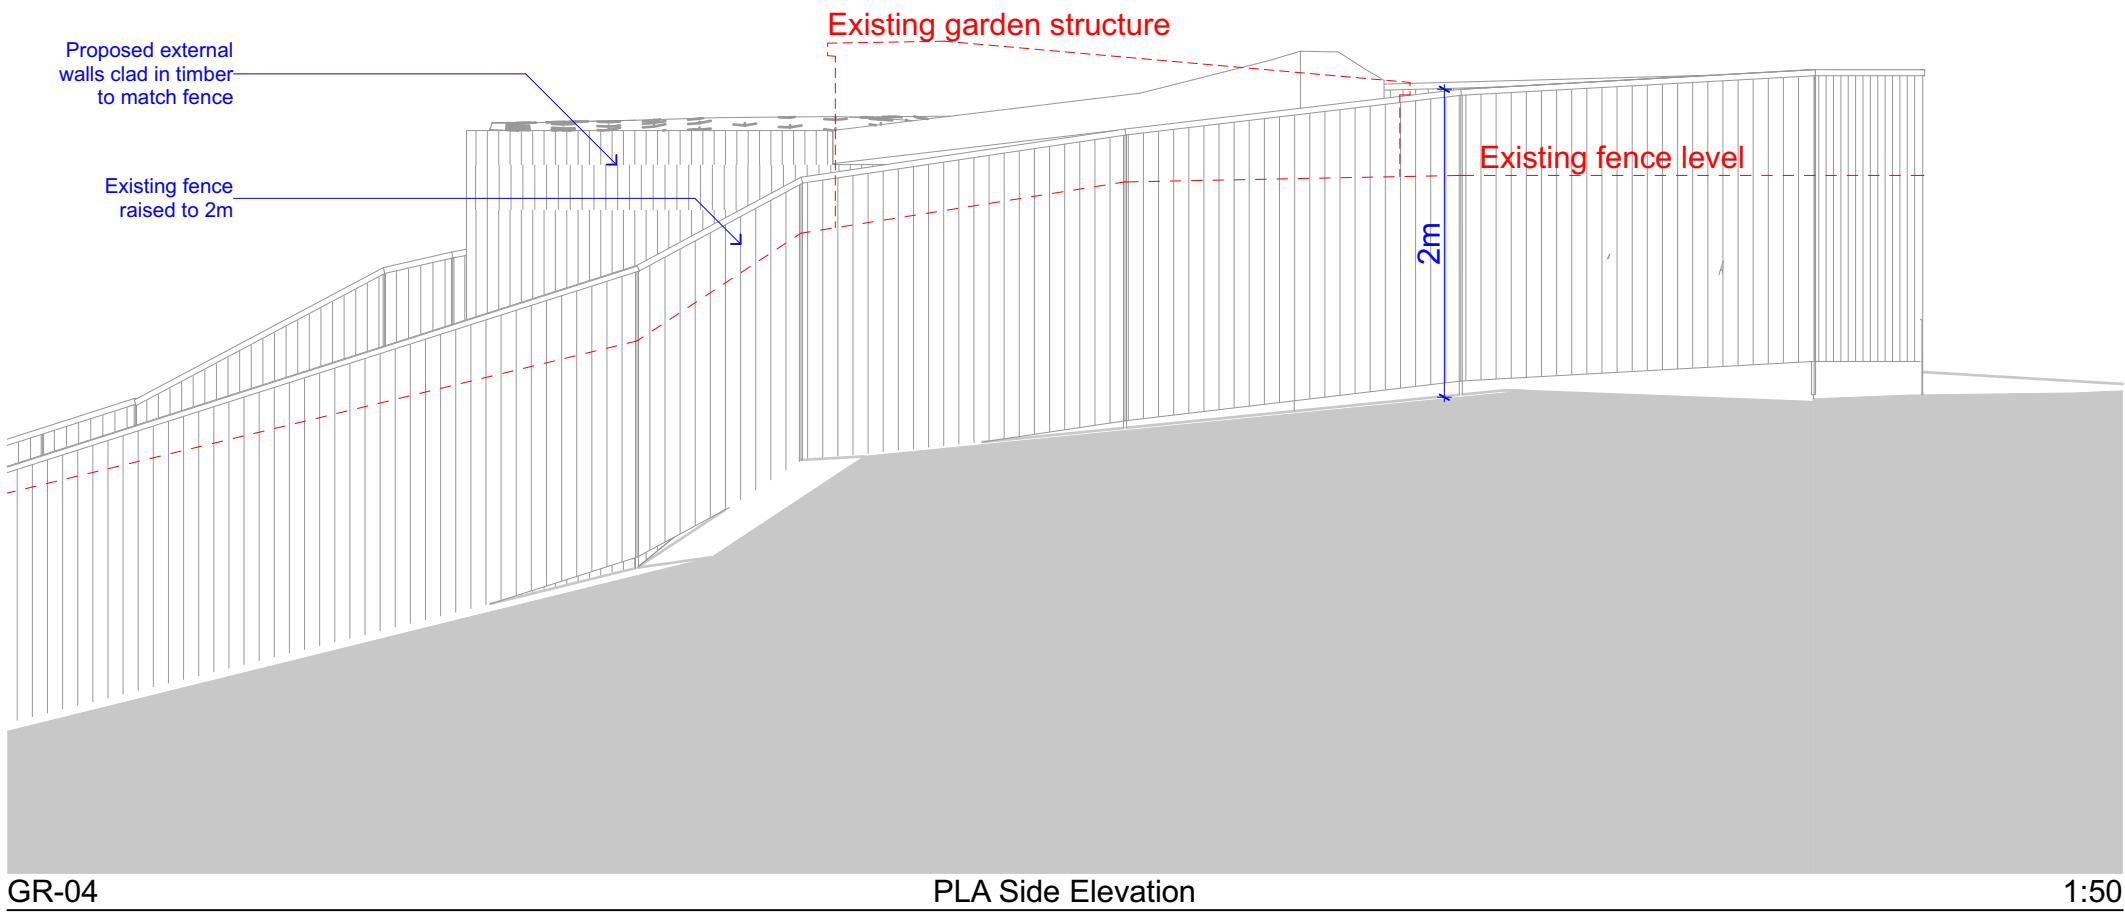

SCALE 1:50

0 1000 2000 3000 4000 5000mm

10b Branch Place
London N1 5PH
p: 0207 686 3445
e: info@scenarioarchitecture.com
w: www.scenarioarchitecture.com

Project Name:
179_45 Cholmeley Crescent

Client:
Dmitry and Marina Podpolny

Site Location:
**45 Cholmeley
Crescent London N6
5EX UK**

Drawing not to be used other than the purpose for which it was prepared. It's supplied without liability for errors or omissions. Do not scale from the drawing. All dimensions are to be checked on site. This drawing is to be read in conjunction with all other drawings. Notes on this drawing will apply to all other drawings where a similar position exists.



Scale @ A2
1:50

Project No.
179

Drawing Name
Proposed Elevations

Drawing Number
PR-A2.01

Rev

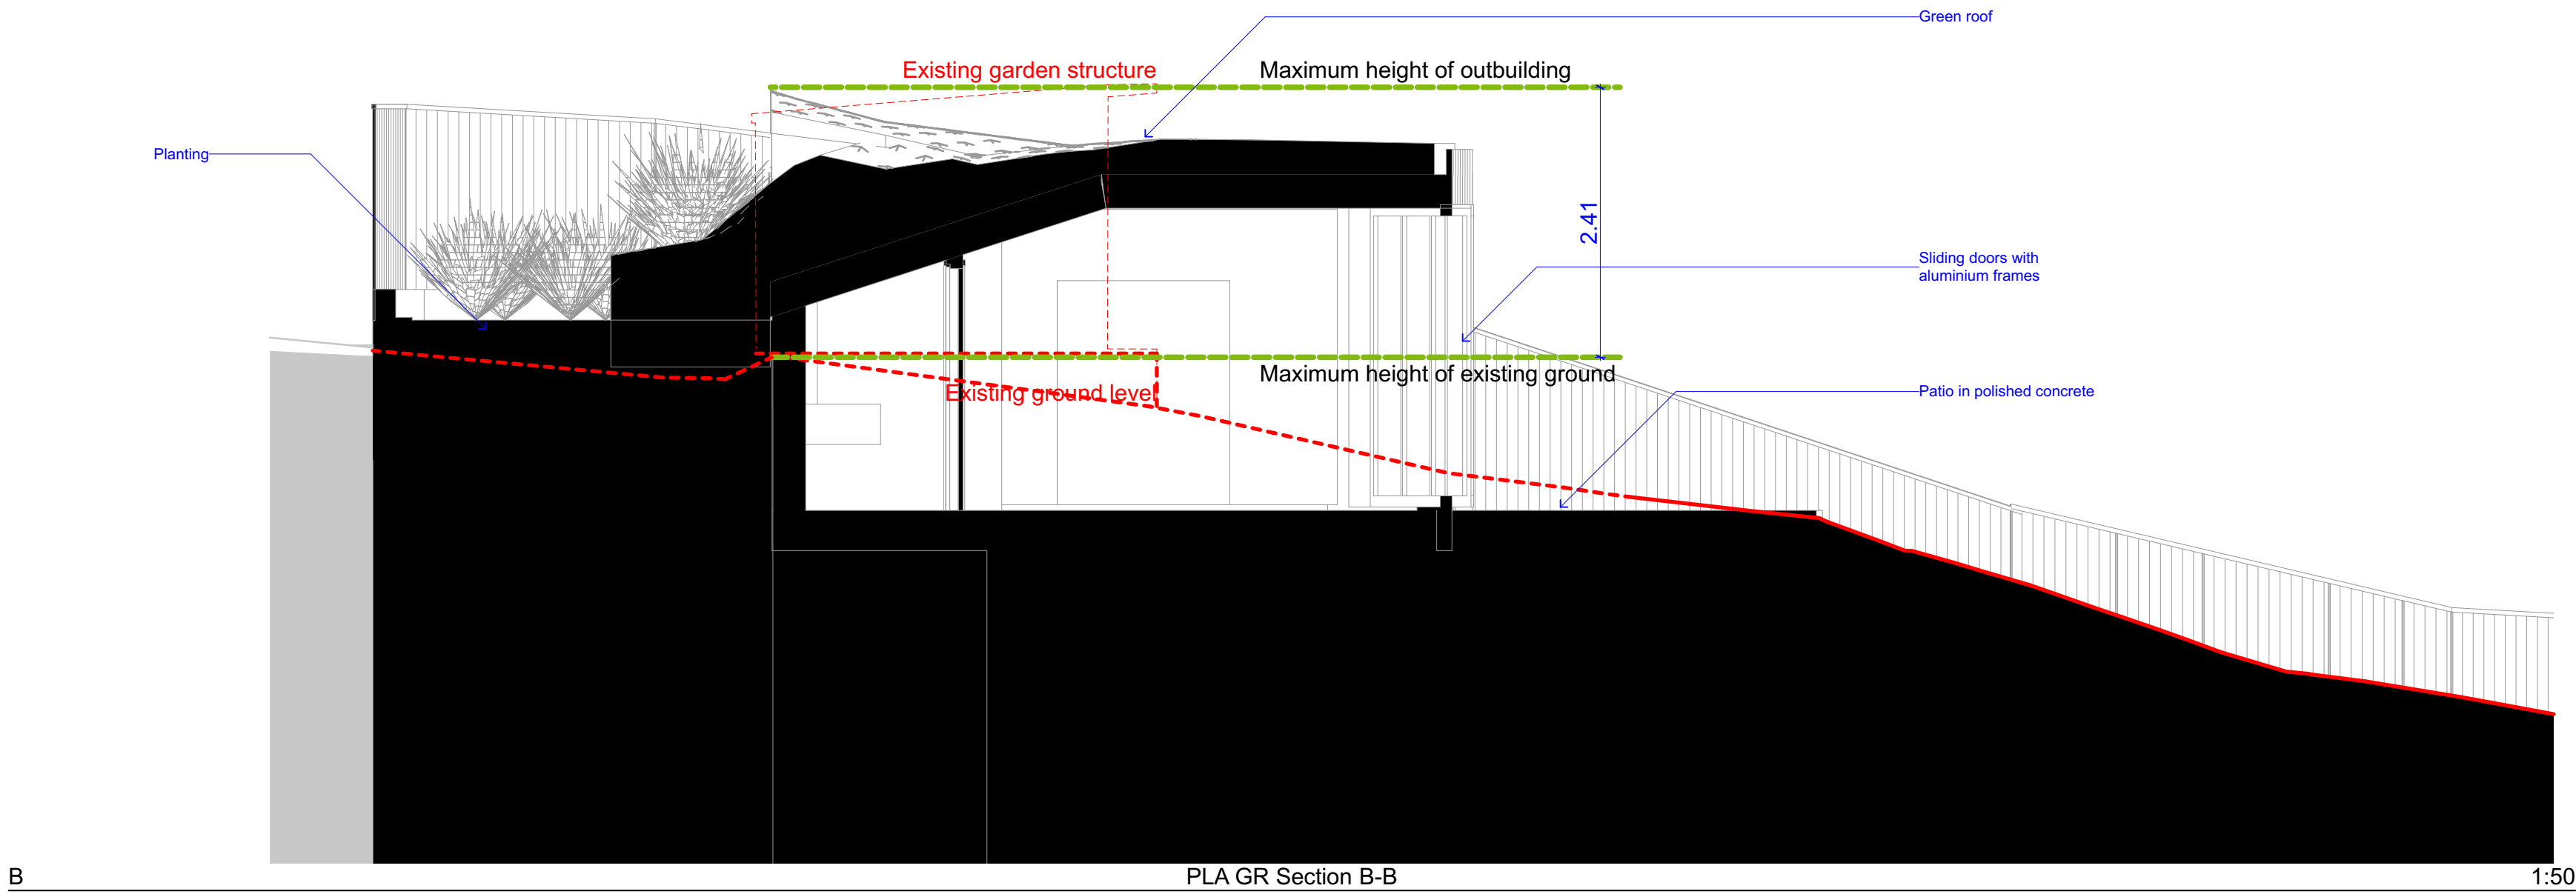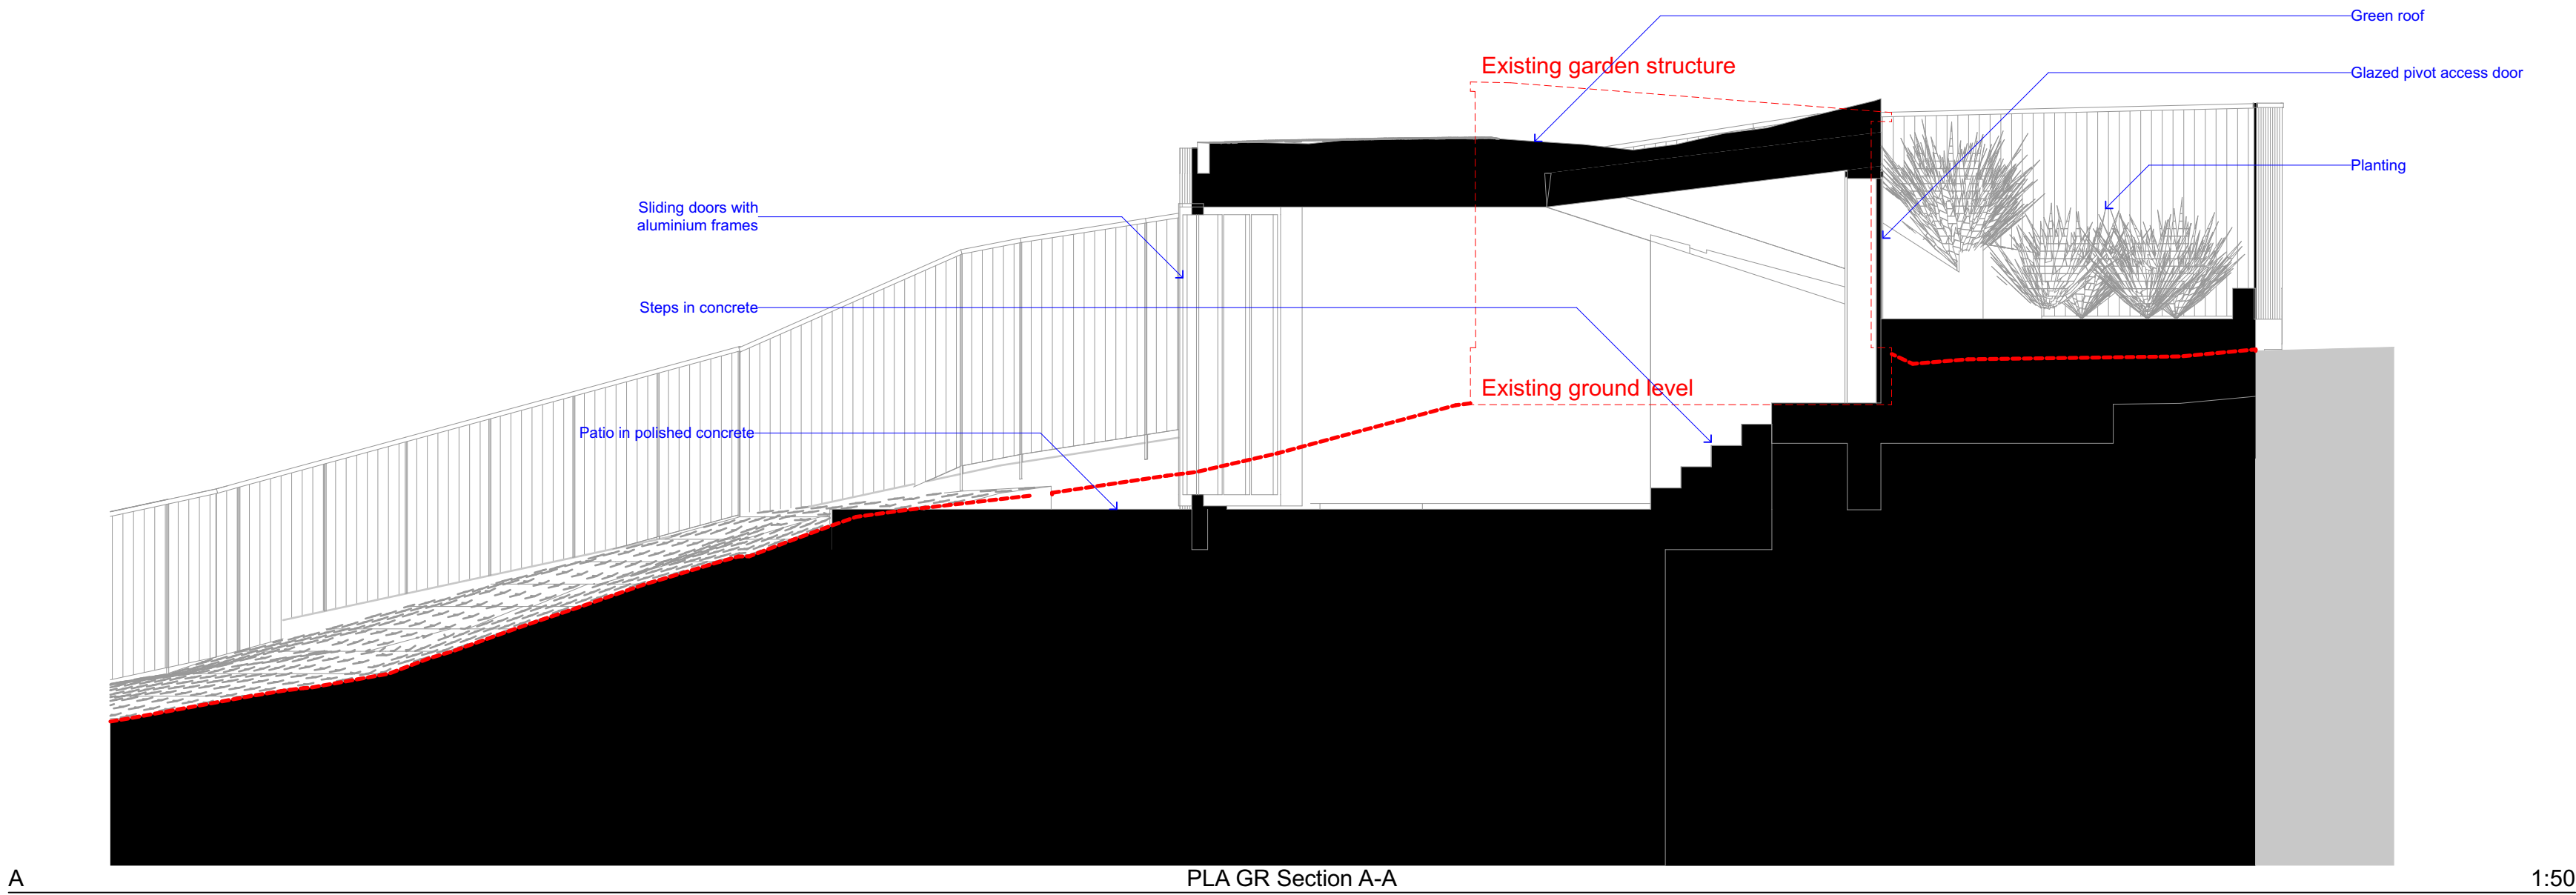

SCALE 1:50

0 1000 2000 3000 4000 5000mm

10b Branch Place
London N1 5PH
p: 0207 686 3445
e: info@scenarioarchitecture.com
w: www.scenarioarchitecture.com

Project Name:
179_45 Cholmeley Crescent

Client:
Dmitry and Marina Podpolny

Site Location:
**45 Cholmeley
Crescent London N6
5EX UK**

Drawing not to be used other than the purpose for which it was prepared. It's supplied without liability for errors or omissions. Do not scale from the drawing. All dimensions are to be checked on site. This drawing is to be read in conjunction with all other drawings. Notes on this drawing will apply to all other drawings where a similar position exists.


Scale @ A2
1:50

Project No.
179

Drawing Name
Proposed Sections

Drawing Number
PR-A3.01

Rev

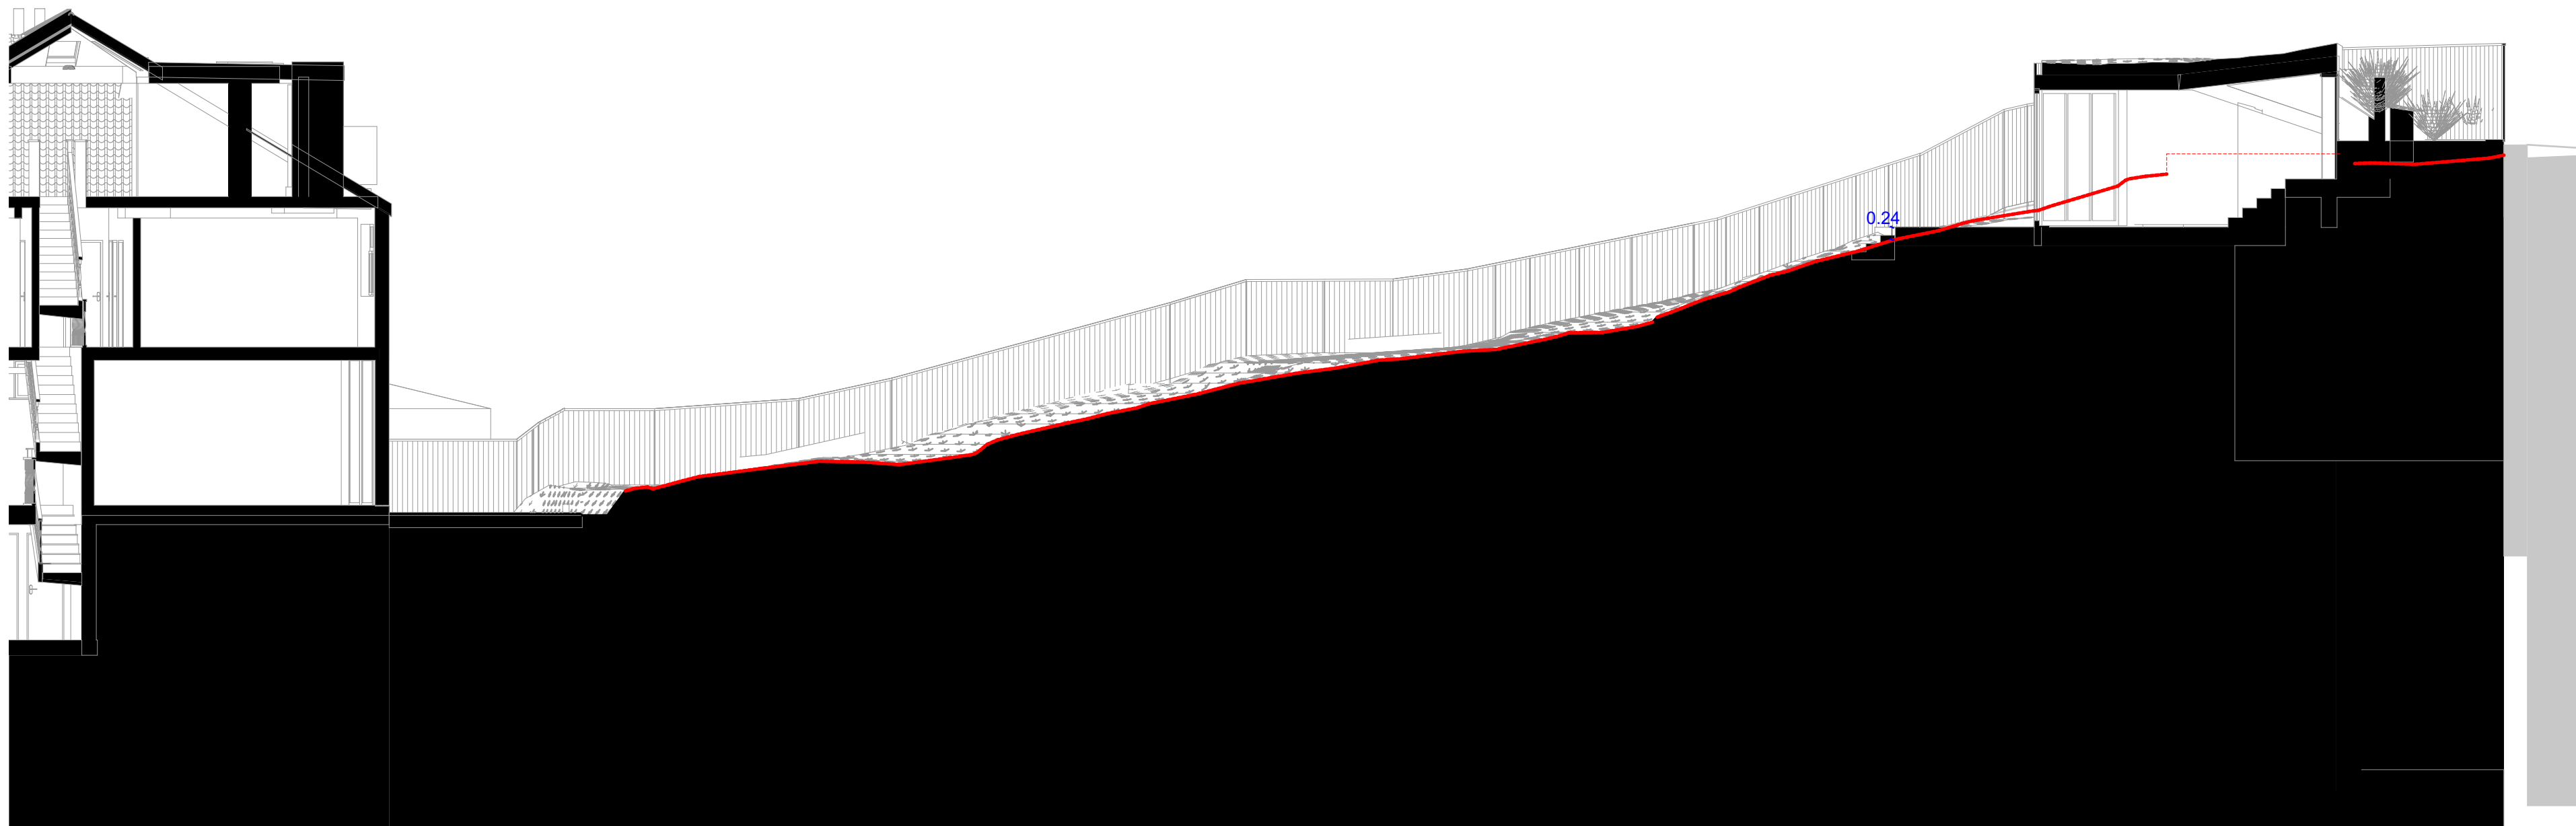

A PLA SITE Section 1:100

SCALE 1:50
0 1000 2000 3000 4000 5000mm

S / A

10b Branch Place
London N1 5PH
p: 0207 686 3445
e: info@scenarioarchitecture.com
w: www.scenarioarchitecture.com

Project Name:
179_45 Cholmeley Crescent
Client:
Dmitry and Marina Podpolny

Site Location:
45 Cholmeley Crescent London N6 5EX UK

Drawing not to be used other than the purpose for which it was prepared. It's supplied without liability for errors or omissions. Do not scale from the drawing. All dimensions are to be checked on site. This drawing is to be read in conjunction with all other drawings. Notes on this drawing will apply to all other drawings where a similar position exists.

Scale @ A2
1:100 Project No.
179

Drawing Name
Proposed Sections

Drawing Number Rev

PR-A3.02