


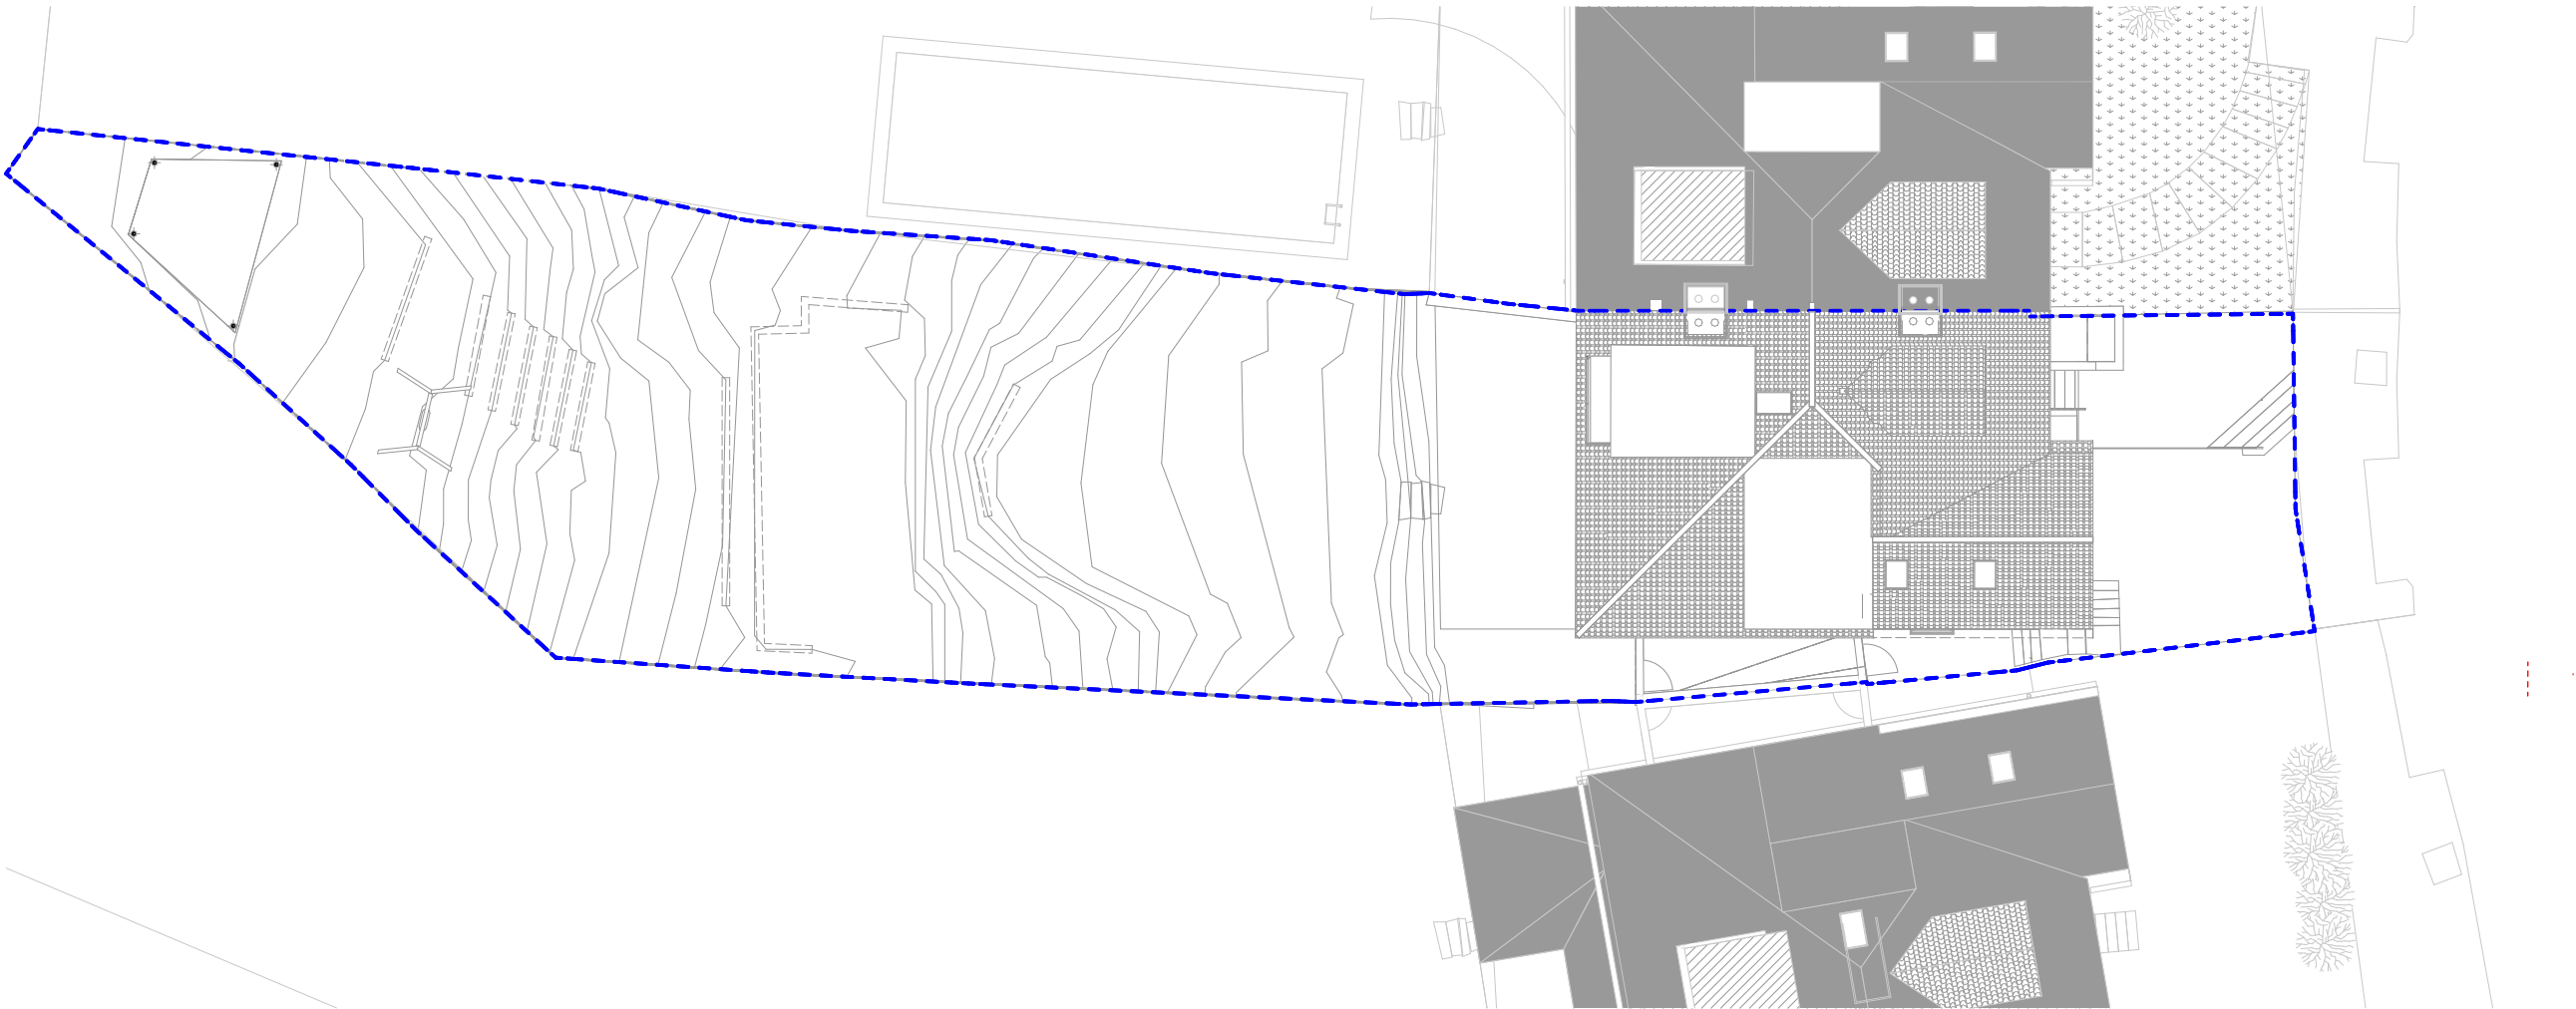

Site Plan

1:200

S/A

10b Branch Place  
London N1 5PH  
p: 0207 686 3445  
e: info@scenarioarchitecture.com  
w: www.scenarioarchitecture.com

Project Name:  
**179\_45 Cholmeley Crescent**

Client:  
**Dmitry and Marina Podpolny**

Site Location:  
**45 Cholmeley  
Crescent London N6  
5EX UK**

Drawing not to be used other than the purpose for which it was prepared. It's supplied without liability for errors or omissions. Do not scale from the drawing. All dimensions are to be checked on site. This drawing is to be read in conjunction with all other drawings. Notes on this drawing will apply to all other drawings where a similar position exists.

Scale @ A2  
**1:200**


Project No.  
**179**

Drawing Name  
**Existing Site Plan**

Drawing Number

Rev

**EX-A0 .01**

 

SCALE 1:200

0 4 8 12 16 20m