


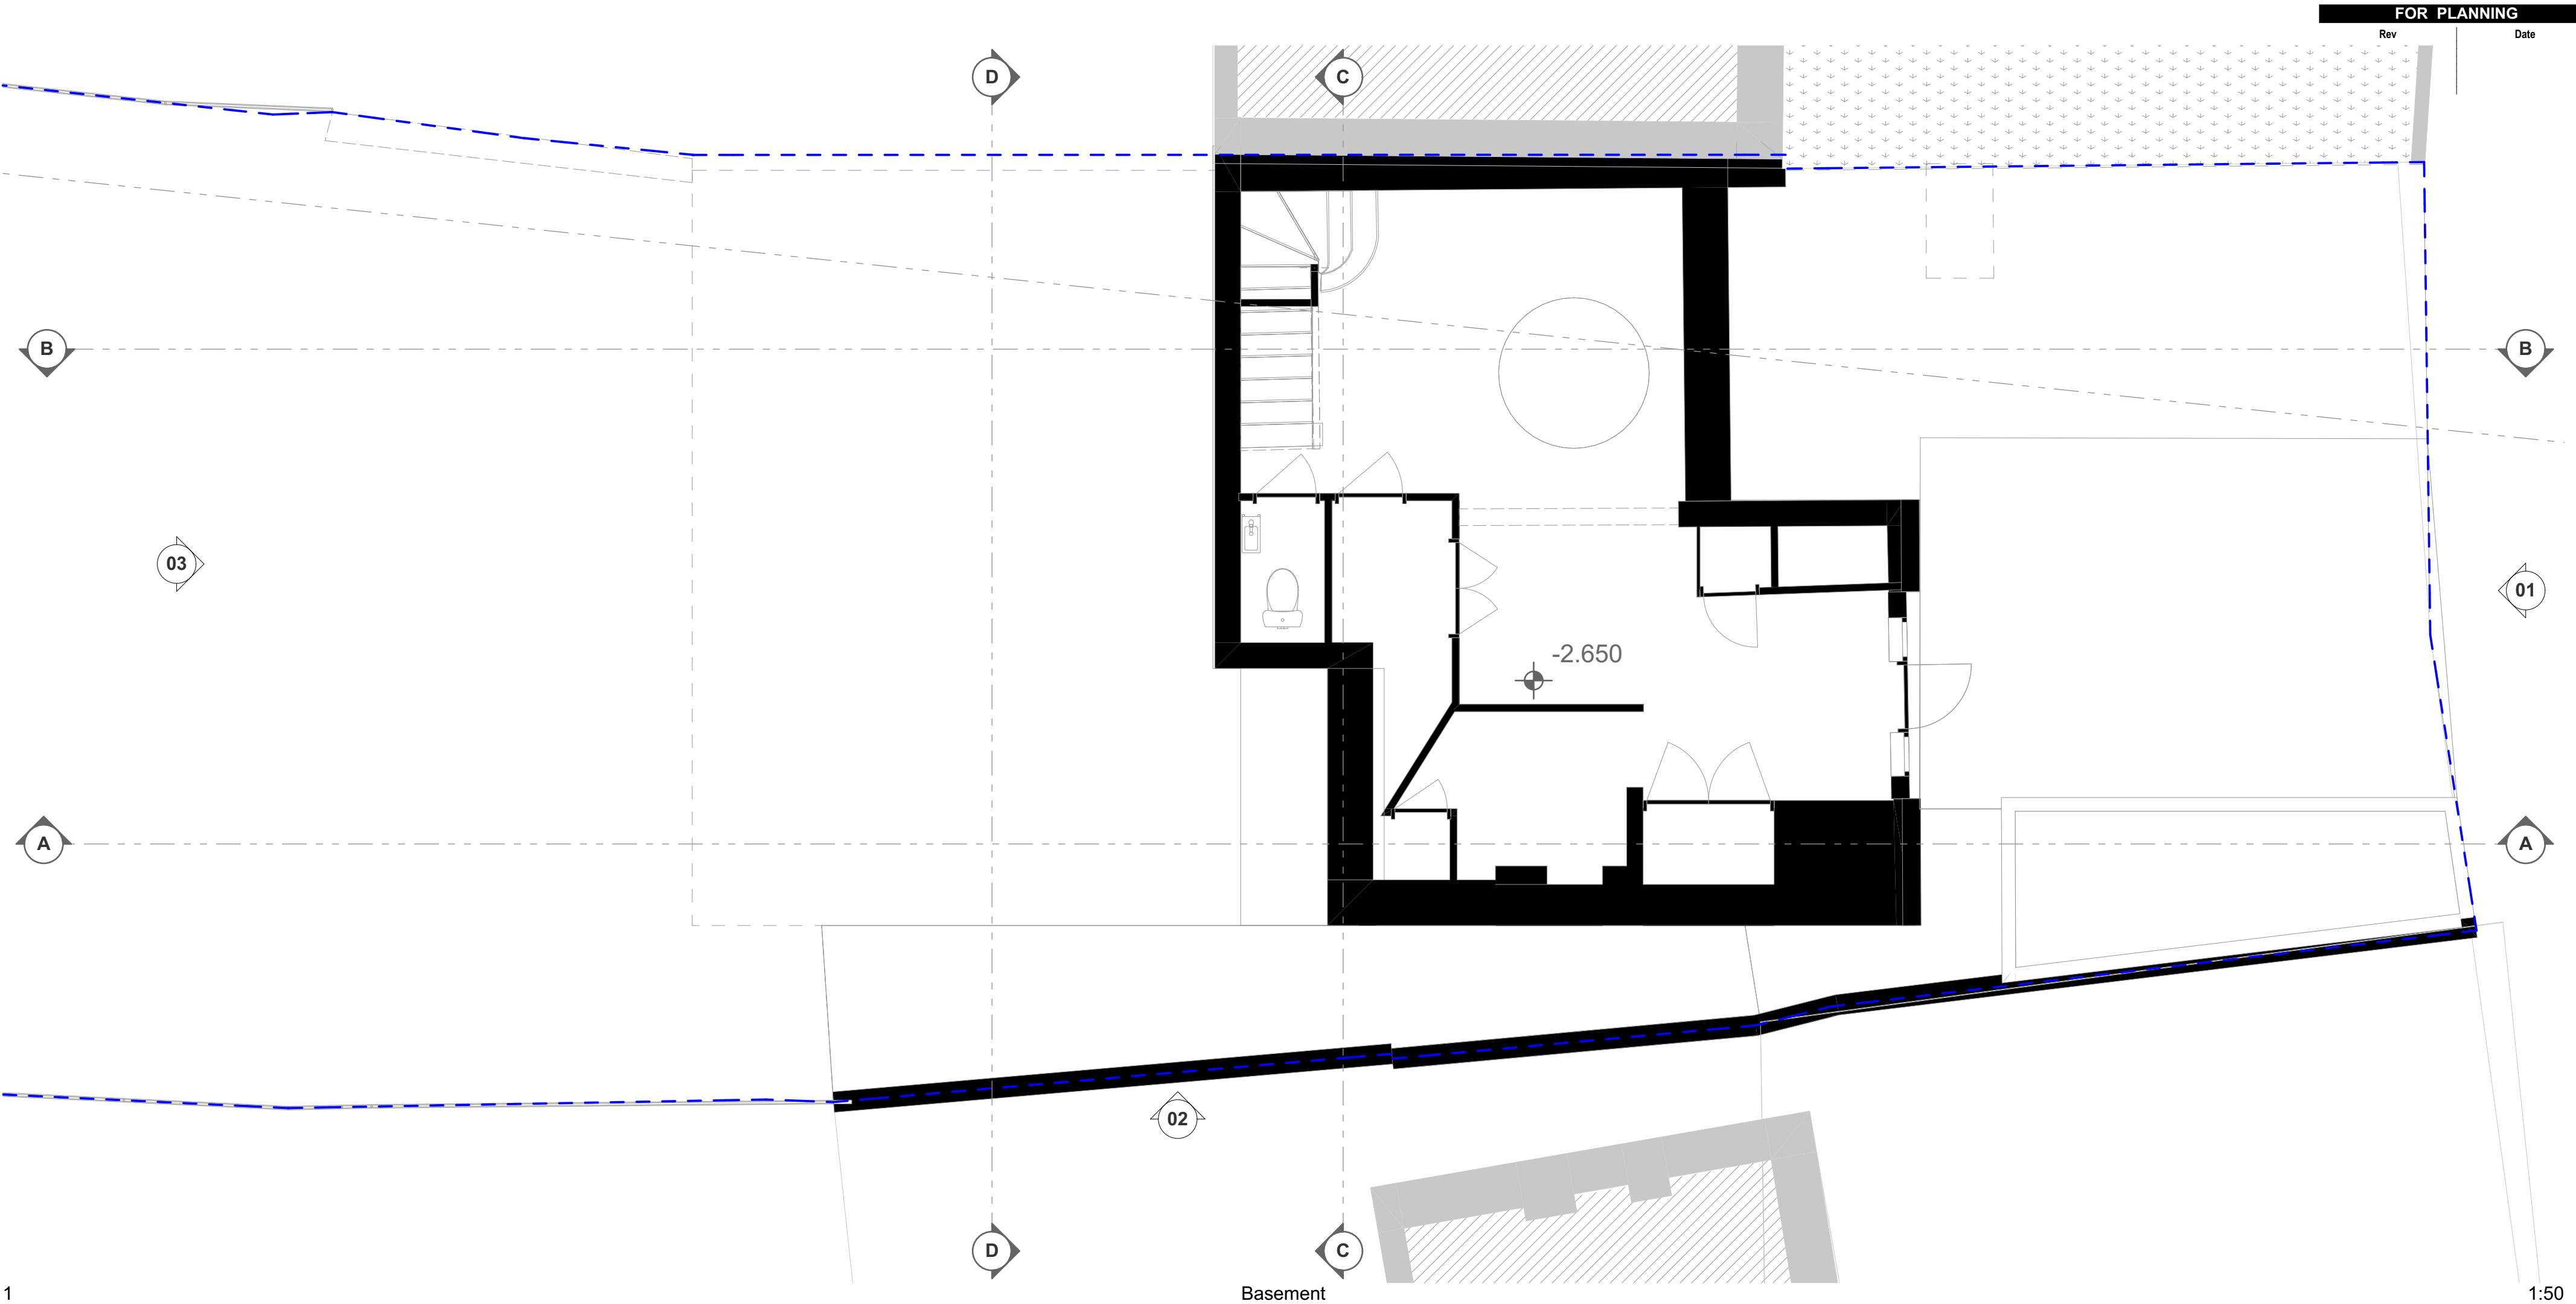

1:50

S/A

10b Branch Place
London N1 5PH
p: 0207 686 3445
e: info@scenarioarchitecture.com
w: www.scenarioarchitecture.com

Project Name:
179_45 Cholmeley Crescent

Client:
Dmitry and Marina Podpolny

Site Location:
**45 Cholmeley
Crescent London N6
5EX UK**

Drawing not to be used other than the purpose for which it was prepared. It's supplied without liability for errors or omissions. Do not scale from the drawing. All dimensions are to be checked on site. This drawing is to be read in conjunction with all other drawings. Notes on this drawing will apply to all other drawings where a similar position exists.


Scale @ A2
1:50

Project No.
179

Drawing Name
Existing Basement Floor Plan


Drawing Number
EX-A1.01

Rev

 

SCALE 1:50

0 1000 2000 3000 4000 5000mm

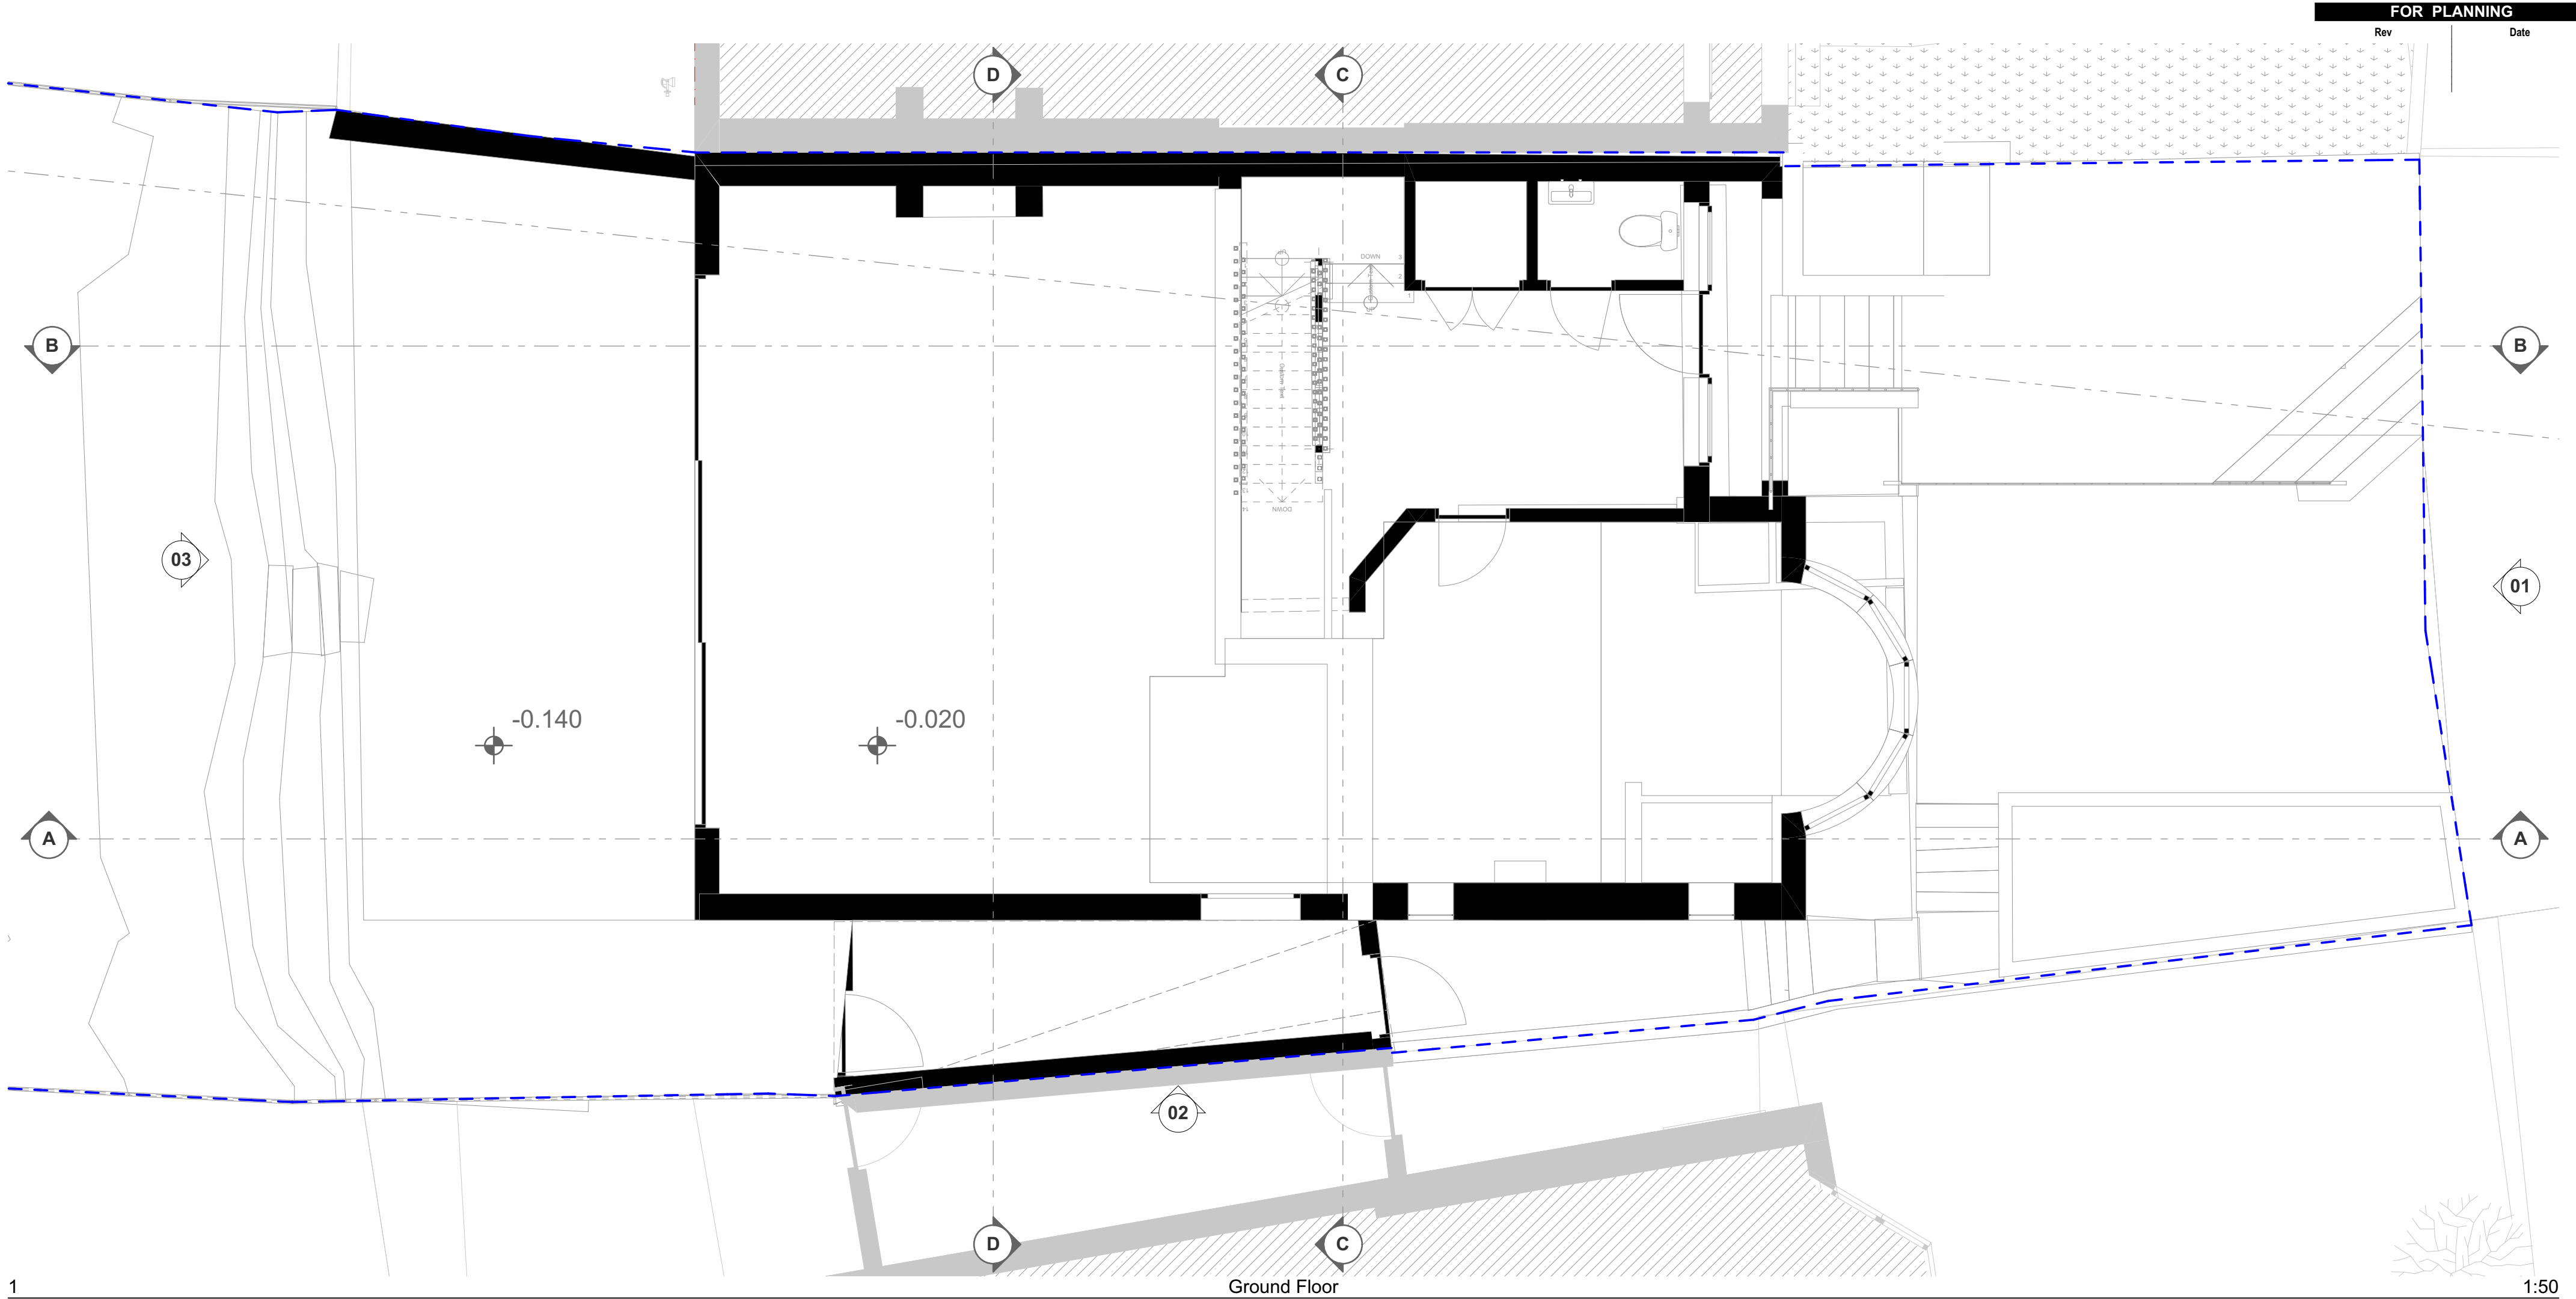

1

Ground Floor

1:50

S/A

10b Branch Place
London N1 5PH
p: 0207 686 3445
e: info@scenarioarchitecture.com
w: www.scenarioarchitecture.com

Project Name:
179_45 Cholmeley Crescent

Client:
Dmitry and Marina Podpolny

Site Location:
**45 Cholmeley
Crescent London N6
5EX UK**

Drawing not to be used other than the purpose for which it was prepared. It's supplied without liability for errors or omissions. Do not scale from the drawing. All dimensions are to be checked on site. This drawing is to be read in conjunction with all other drawings. Notes on this drawing will apply to all other drawings where a similar position exists.


Scale @ A2
1:50

Project No.
179


Drawing Name
Existing Ground Floor Plan

Drawing Number
EX-A1.02

Rev

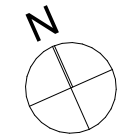

SCALE 1:50
0 1000 2000 3000 4000 5000mm

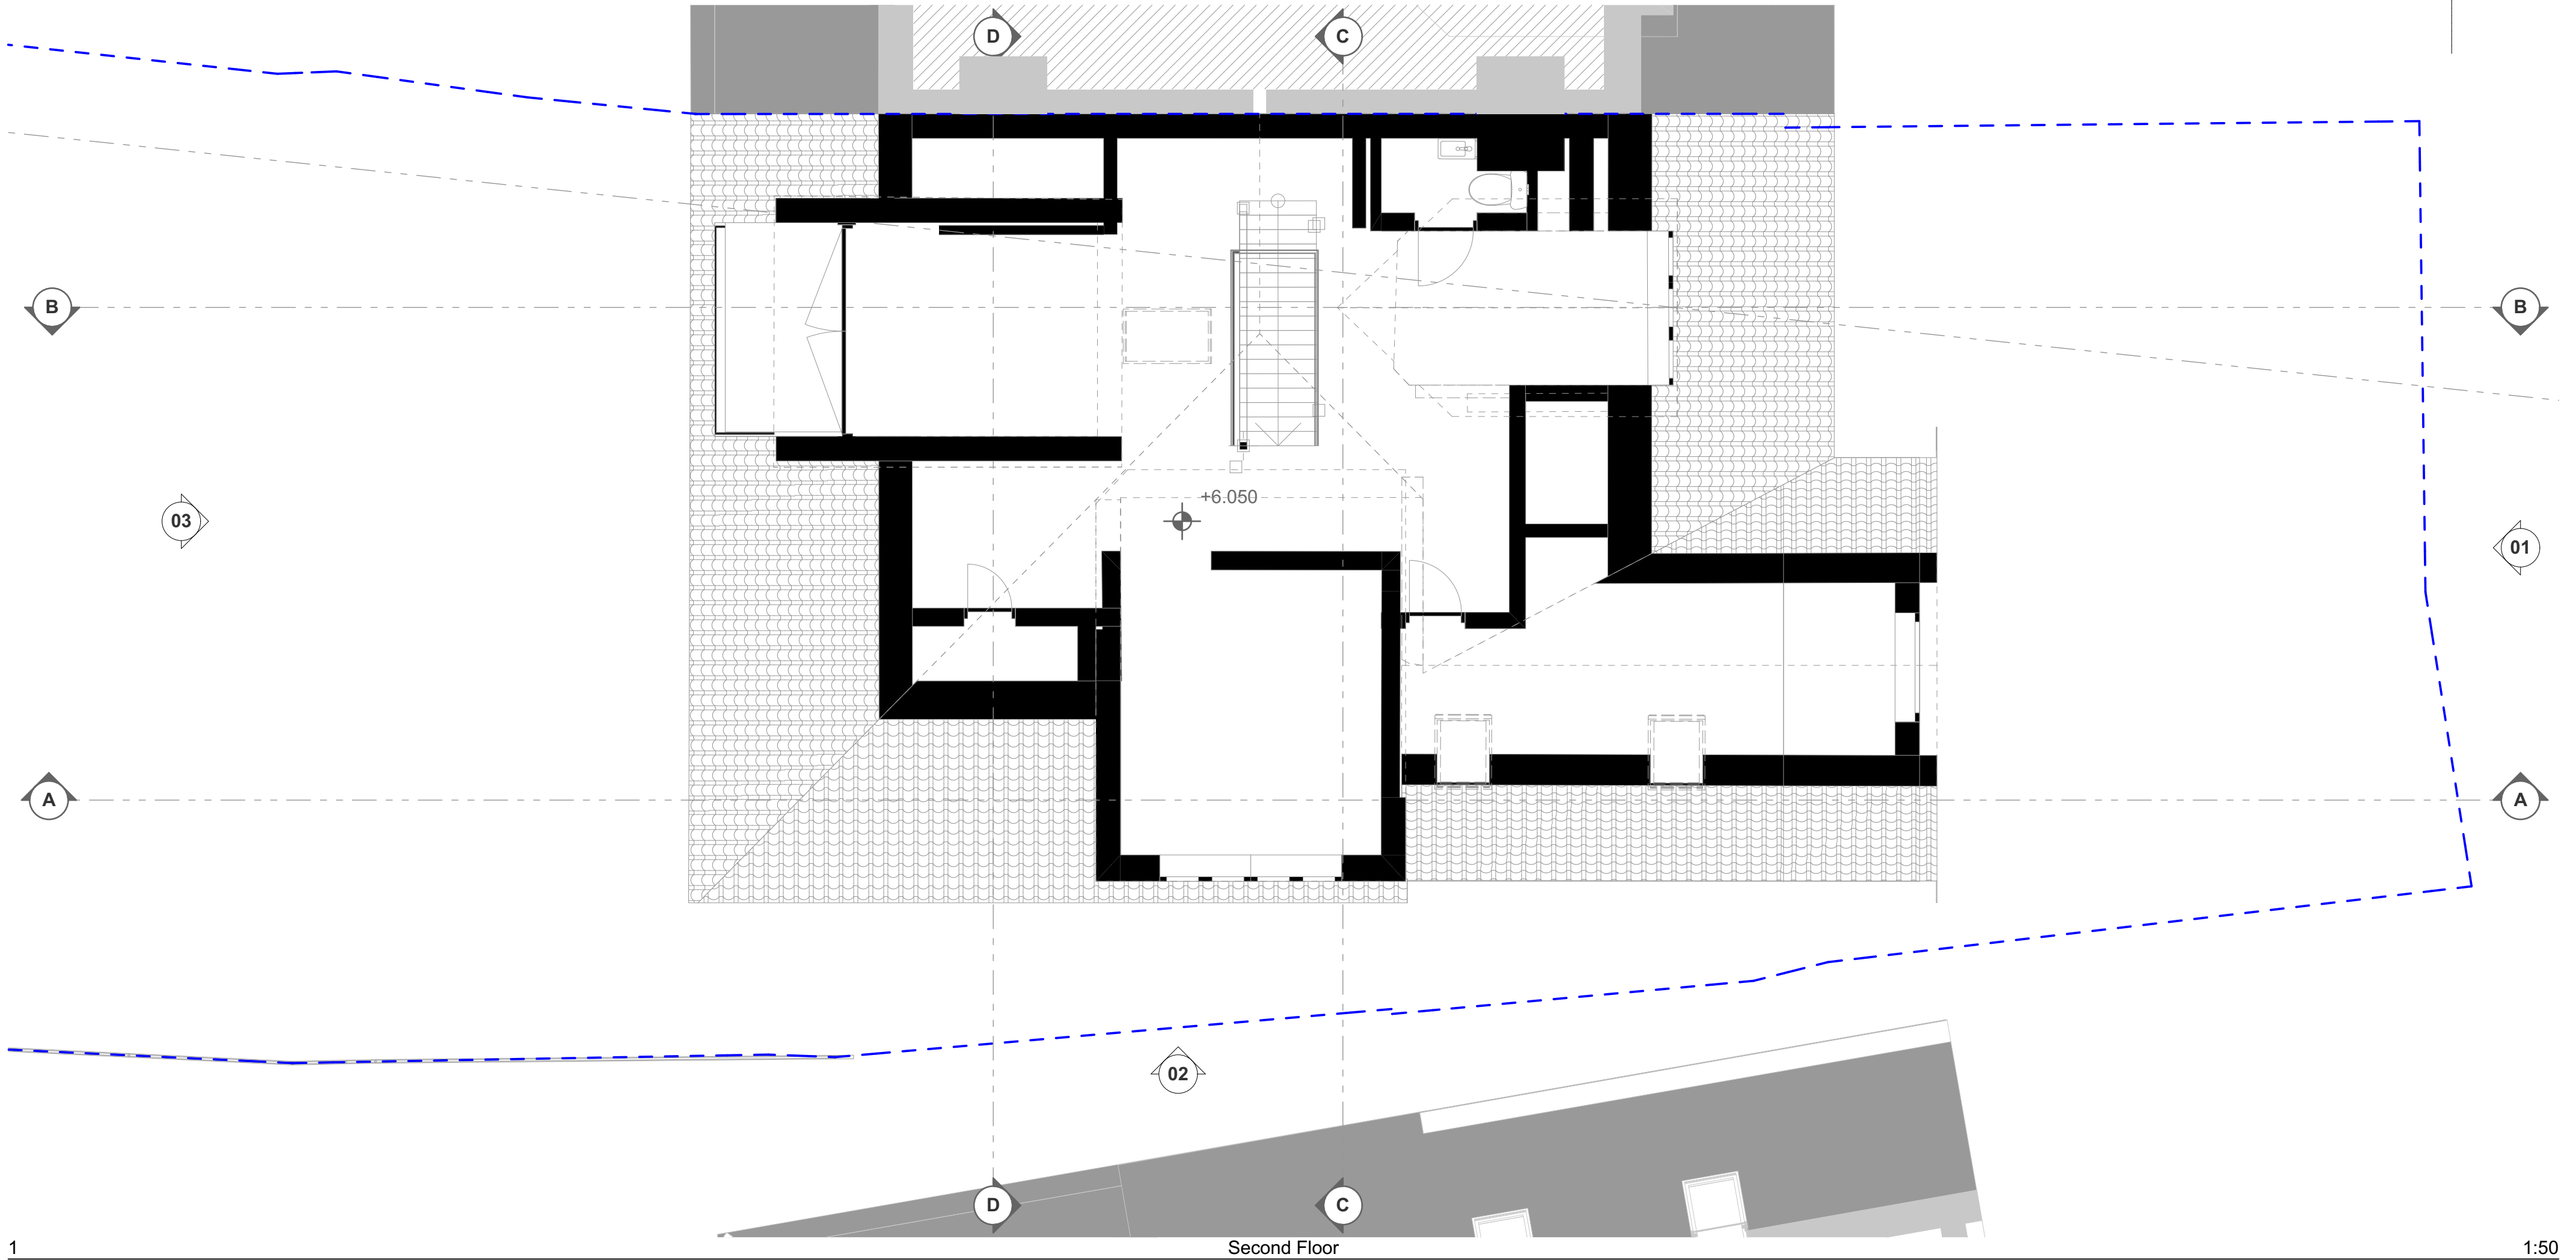

10b Branch Place
London N1 5PH
p: 0207 686 3445
e: info@scenarioarchitecture.com
w: www.scenarioarchitecture.com

Project Name:
179_45 Cholmeley Crescent

Client:
Dmitry and Marina Podpolny

Site Location:
**45 Cholmeley
Crescent London N6
5EX UK**

Drawing not to be used other than the purpose for which it was prepared. It's supplied without liability for errors or omissions. Do not scale from the drawing. All dimensions are to be checked on site. This drawing is to be read in conjunction with all other drawings. Notes on this drawing will apply to all other drawings where a similar position exists.


Scale @ A2
1:50

Project No.
179

Drawing Name
Existing Second Floor Plan


Drawing Number
EX-A1.04

Rev

 

SCALE 1:50

0 1000 2000 3000 4000 5000mm

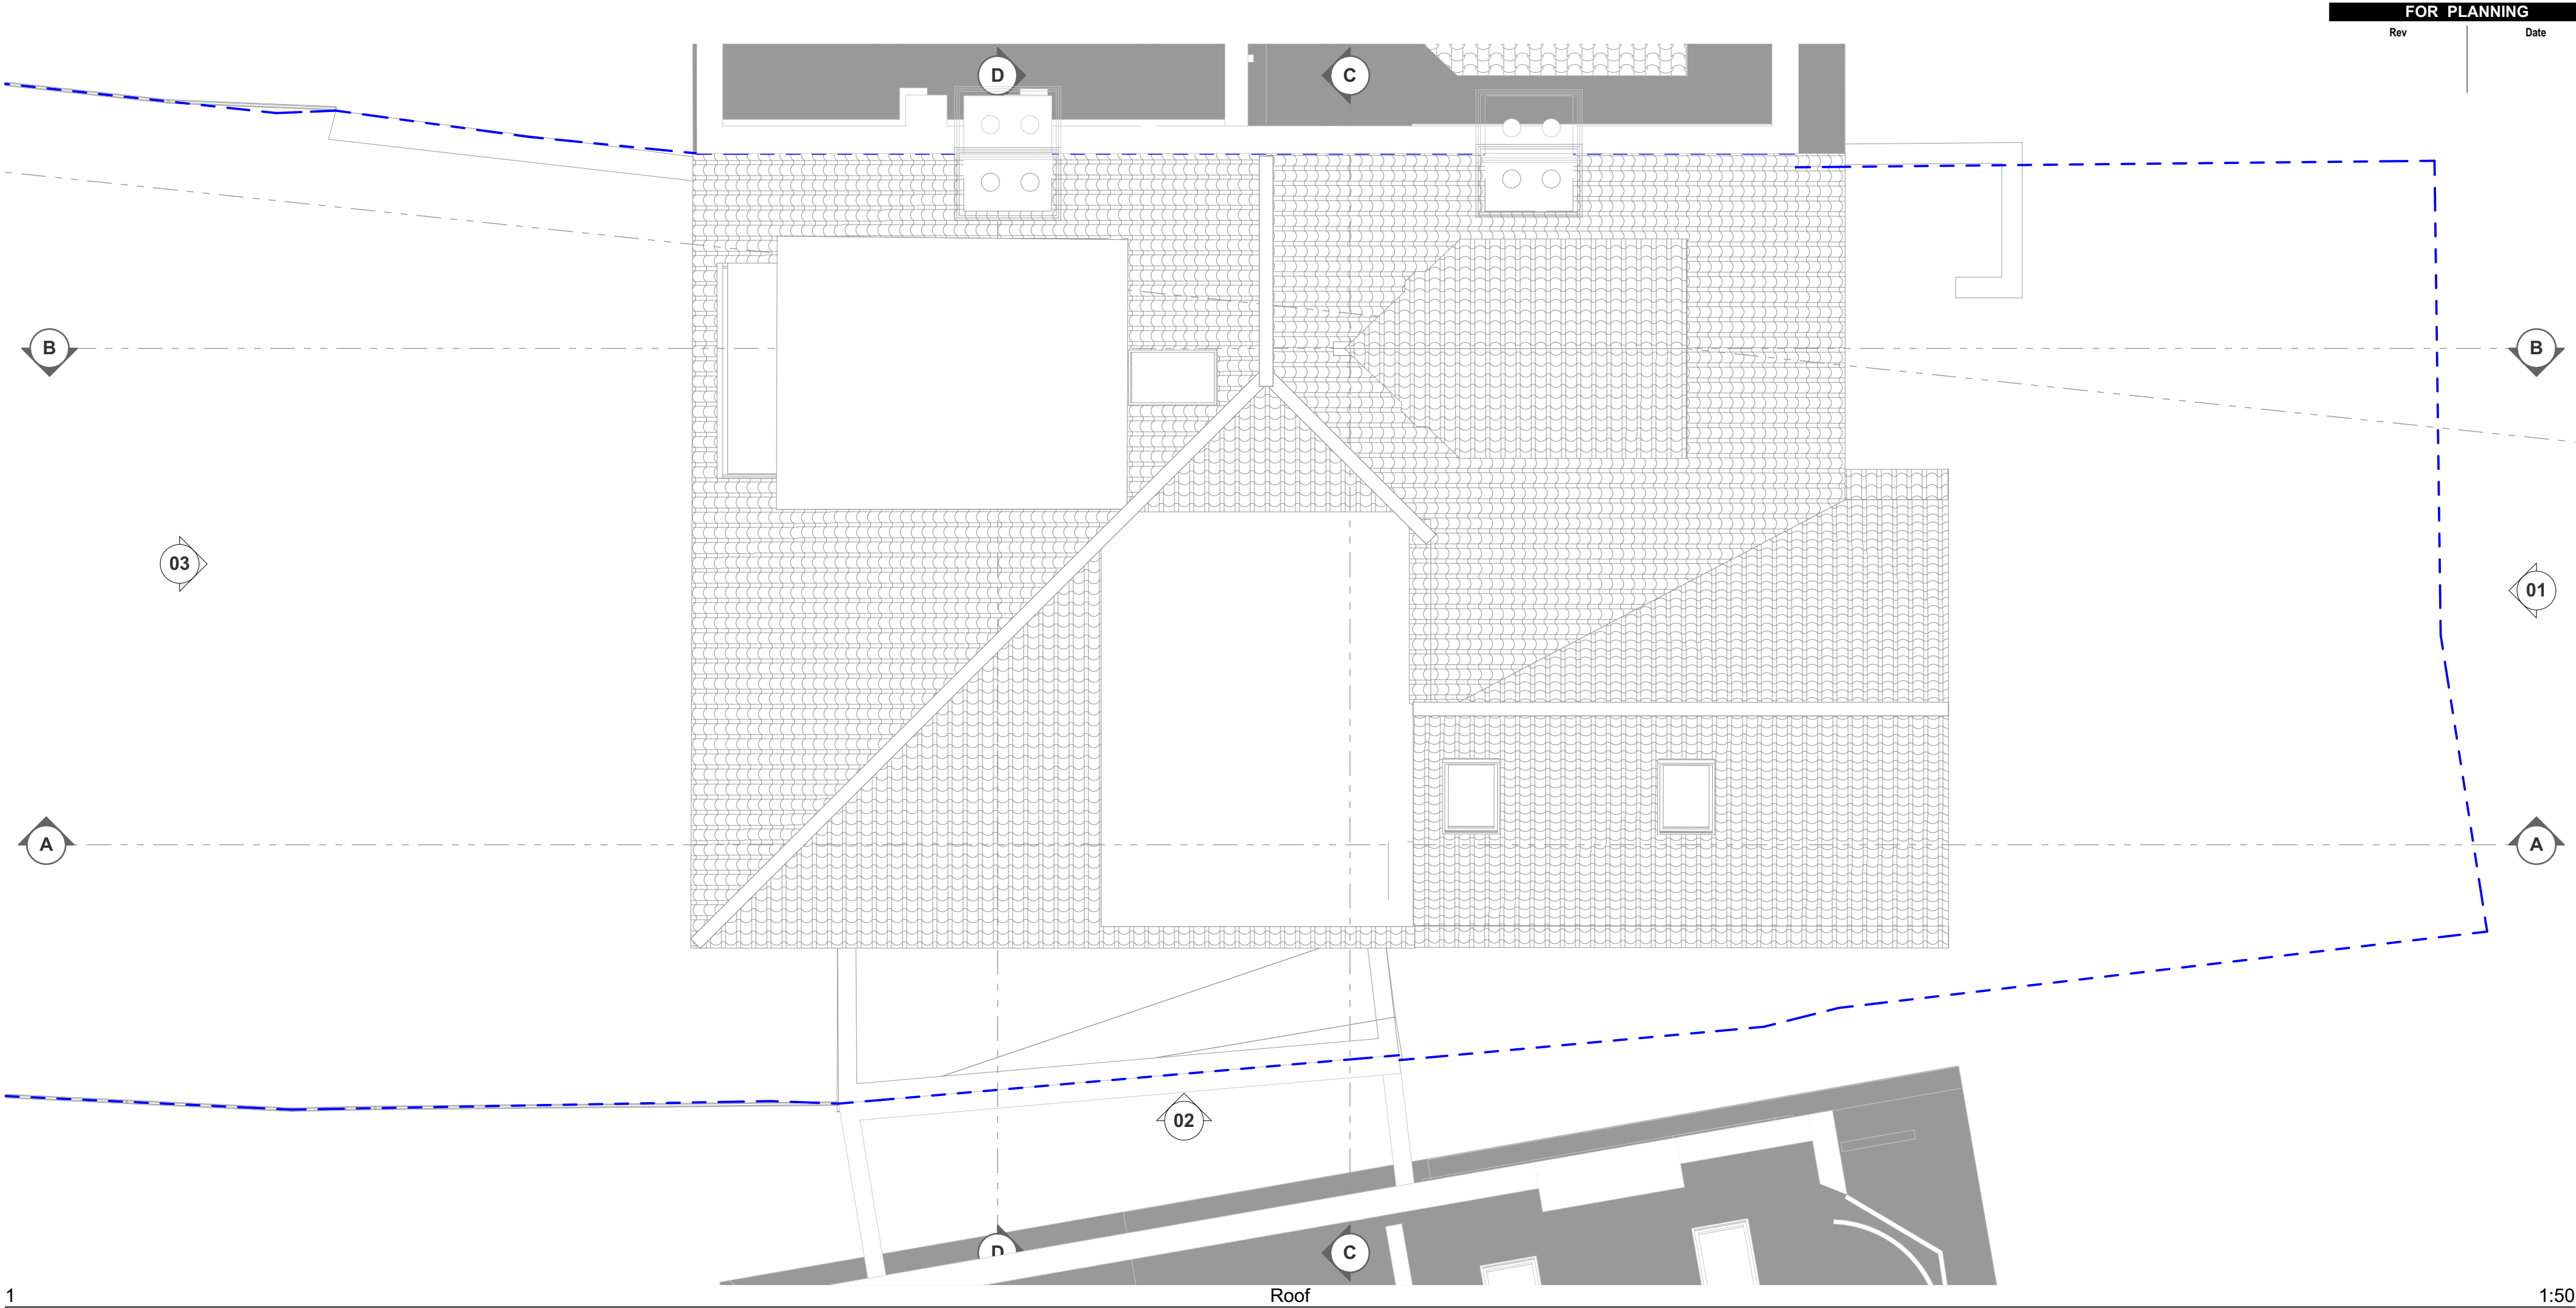

1

Roof

1:50

S/A

10b Branch Place
London N1 5PH
p: 0207 686 3445
e: info@scenarioarchitecture.com
w: www.scenarioarchitecture.com

Project Name:
179_45 Cholmeley Crescent

Client:
Dmitry and Marina Podpolny

Site Location:
**45 Cholmeley
Crescent London N6
5EX UK**

Drawing not to be used other than the purpose for which it was prepared. It's supplied without liability for errors or omissions. Do not scale from the drawing. All dimensions are to be checked on site. This drawing is to be read in conjunction with all other drawings. Notes on this drawing will apply to all other drawings where a similar position exists.

Scale @ A2
1:50

Project No.
179

Drawing Name
Existing Roof Plan

Drawing Number

Rev

EX-A1.05



10b Branch Place
London N1 5PH
p: 0207 686 3445
e: info@scenarioarchitecture.com
w: www.scenarioarchitecture.com

Project Name:
179_45 Cholmeley Crescent

Client:
Dmitry and Marina Podpolny

Site Location:
**45 Cholmeley
Crescent London N6
5EX UK**

Drawing not to be used other than the purpose for which it was prepared. It's supplied without liability for errors or omissions. Do not scale from the drawing. All dimensions are to be checked on site. This drawing is to be read in conjunction with all other drawings. Notes on this drawing will apply to all other drawings where a similar position exists.

Scale @ A2

1:50

Project No. _____


179


Drawing Name
Existing Elevations

Drawing Number

Rev

EX-A2.01

 

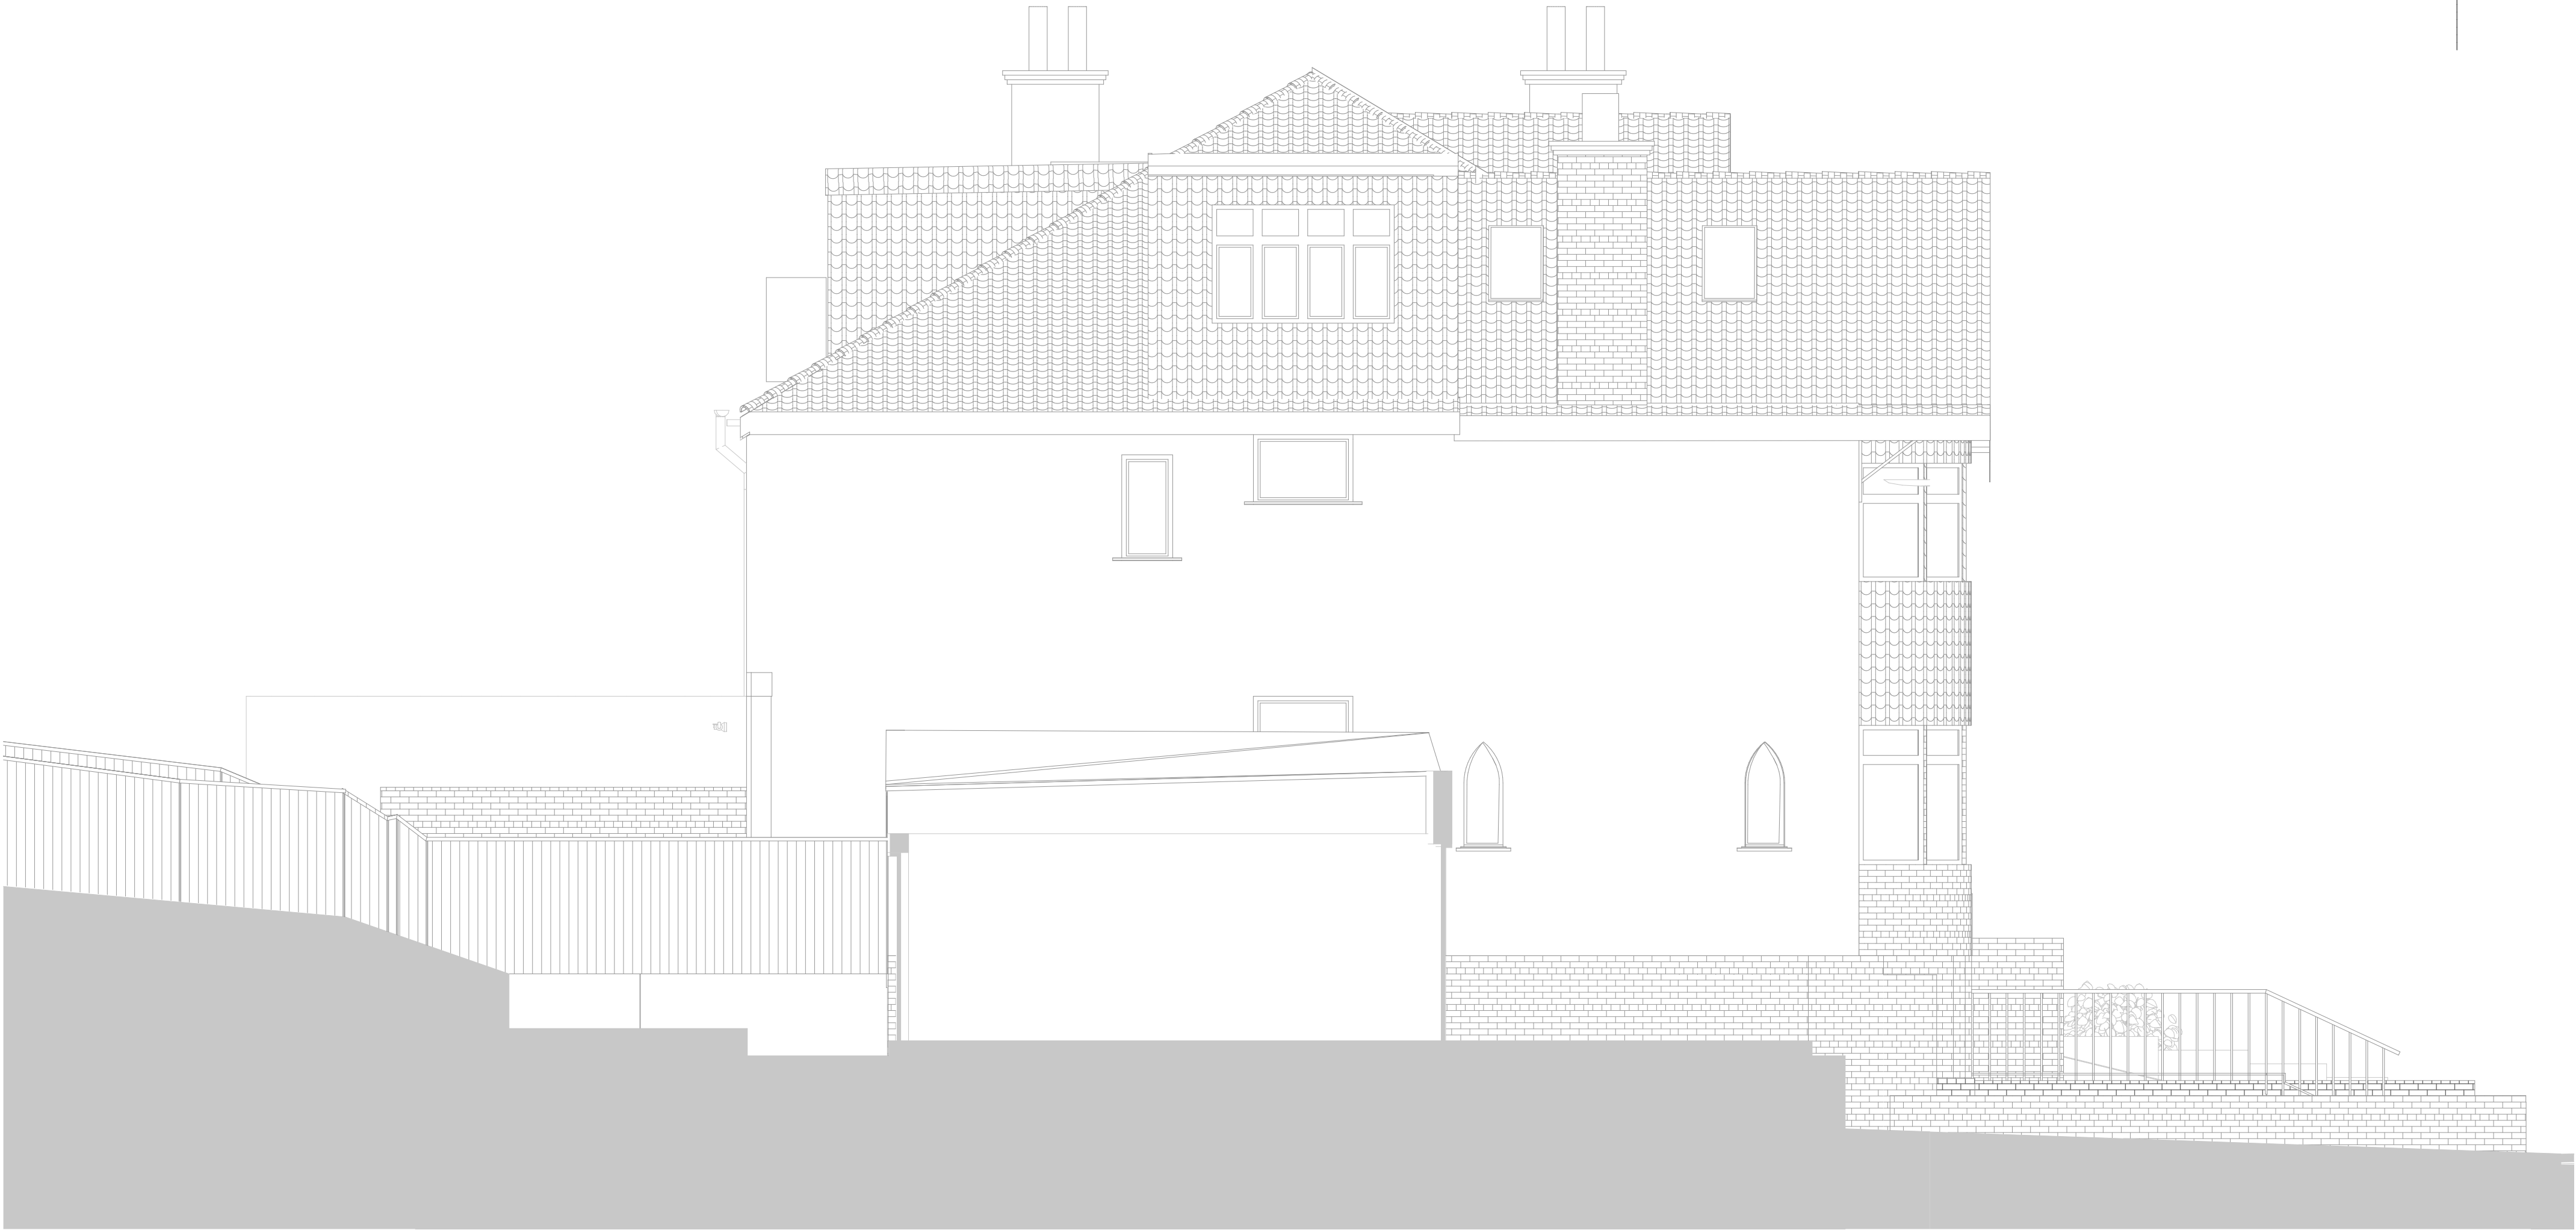

02

PLA Side Elevation

1:50



10b Branch Place
London N1 5PH
p: 0207 686 3445
e: info@scenarioarchitecture.com
w: www.scenarioarchitecture.com

Project Name:
179_45 Cholmeley Crescent

Client:
Dmitry and Marina Podpolny

Site Location:
**45 Cholmeley
Crescent London N6
5EX UK**

Drawing not to be used other than the purpose for which it was prepared. It's supplied without liability for errors or omissions. Do not scale from the drawing. All dimensions are to be checked on site. This drawing is to be read in conjunction with all other drawings. Notes on this drawing will apply to all other drawings where a similar position exists.

Scale @ A2
1:50

Project No.
179

Drawing Name
Existing Elevations

Drawing Number

Rev

EX-A2.02

SCALE 1:50

0 1000 2000 3000 4000 5000mm



PLA Rear Elevation

1:50

$$S/\sqrt{A}$$

10b Branch Place
London N1 5PH
p: 0207 686 3445
e: info@scenarioarchitecture.com
w: www.scenarioarchitecture.com

Project Name:
179_45 Cholmeley Crescent

Client:
Dmitry and Marina Podpolny

Site Location:
**45 Cholmeley
Crescent London N6
5EX UK**

Drawing not to be used other than the purpose for which it was prepared. It's supplied without liability for errors or omissions. Do not scale from the drawing. All dimensions are to be checked on site. This drawing is to be read in conjunction with all other drawings. Notes on this drawing will apply to all other drawings where a similar position exists.

Scale @ A2
1:50

Project No.
179

Drawing Name
Existing Elevations


Drawing Number

Rev

EX-A2.03

SCALE 1:50

0 1000 2000 3000 4000 5000mm

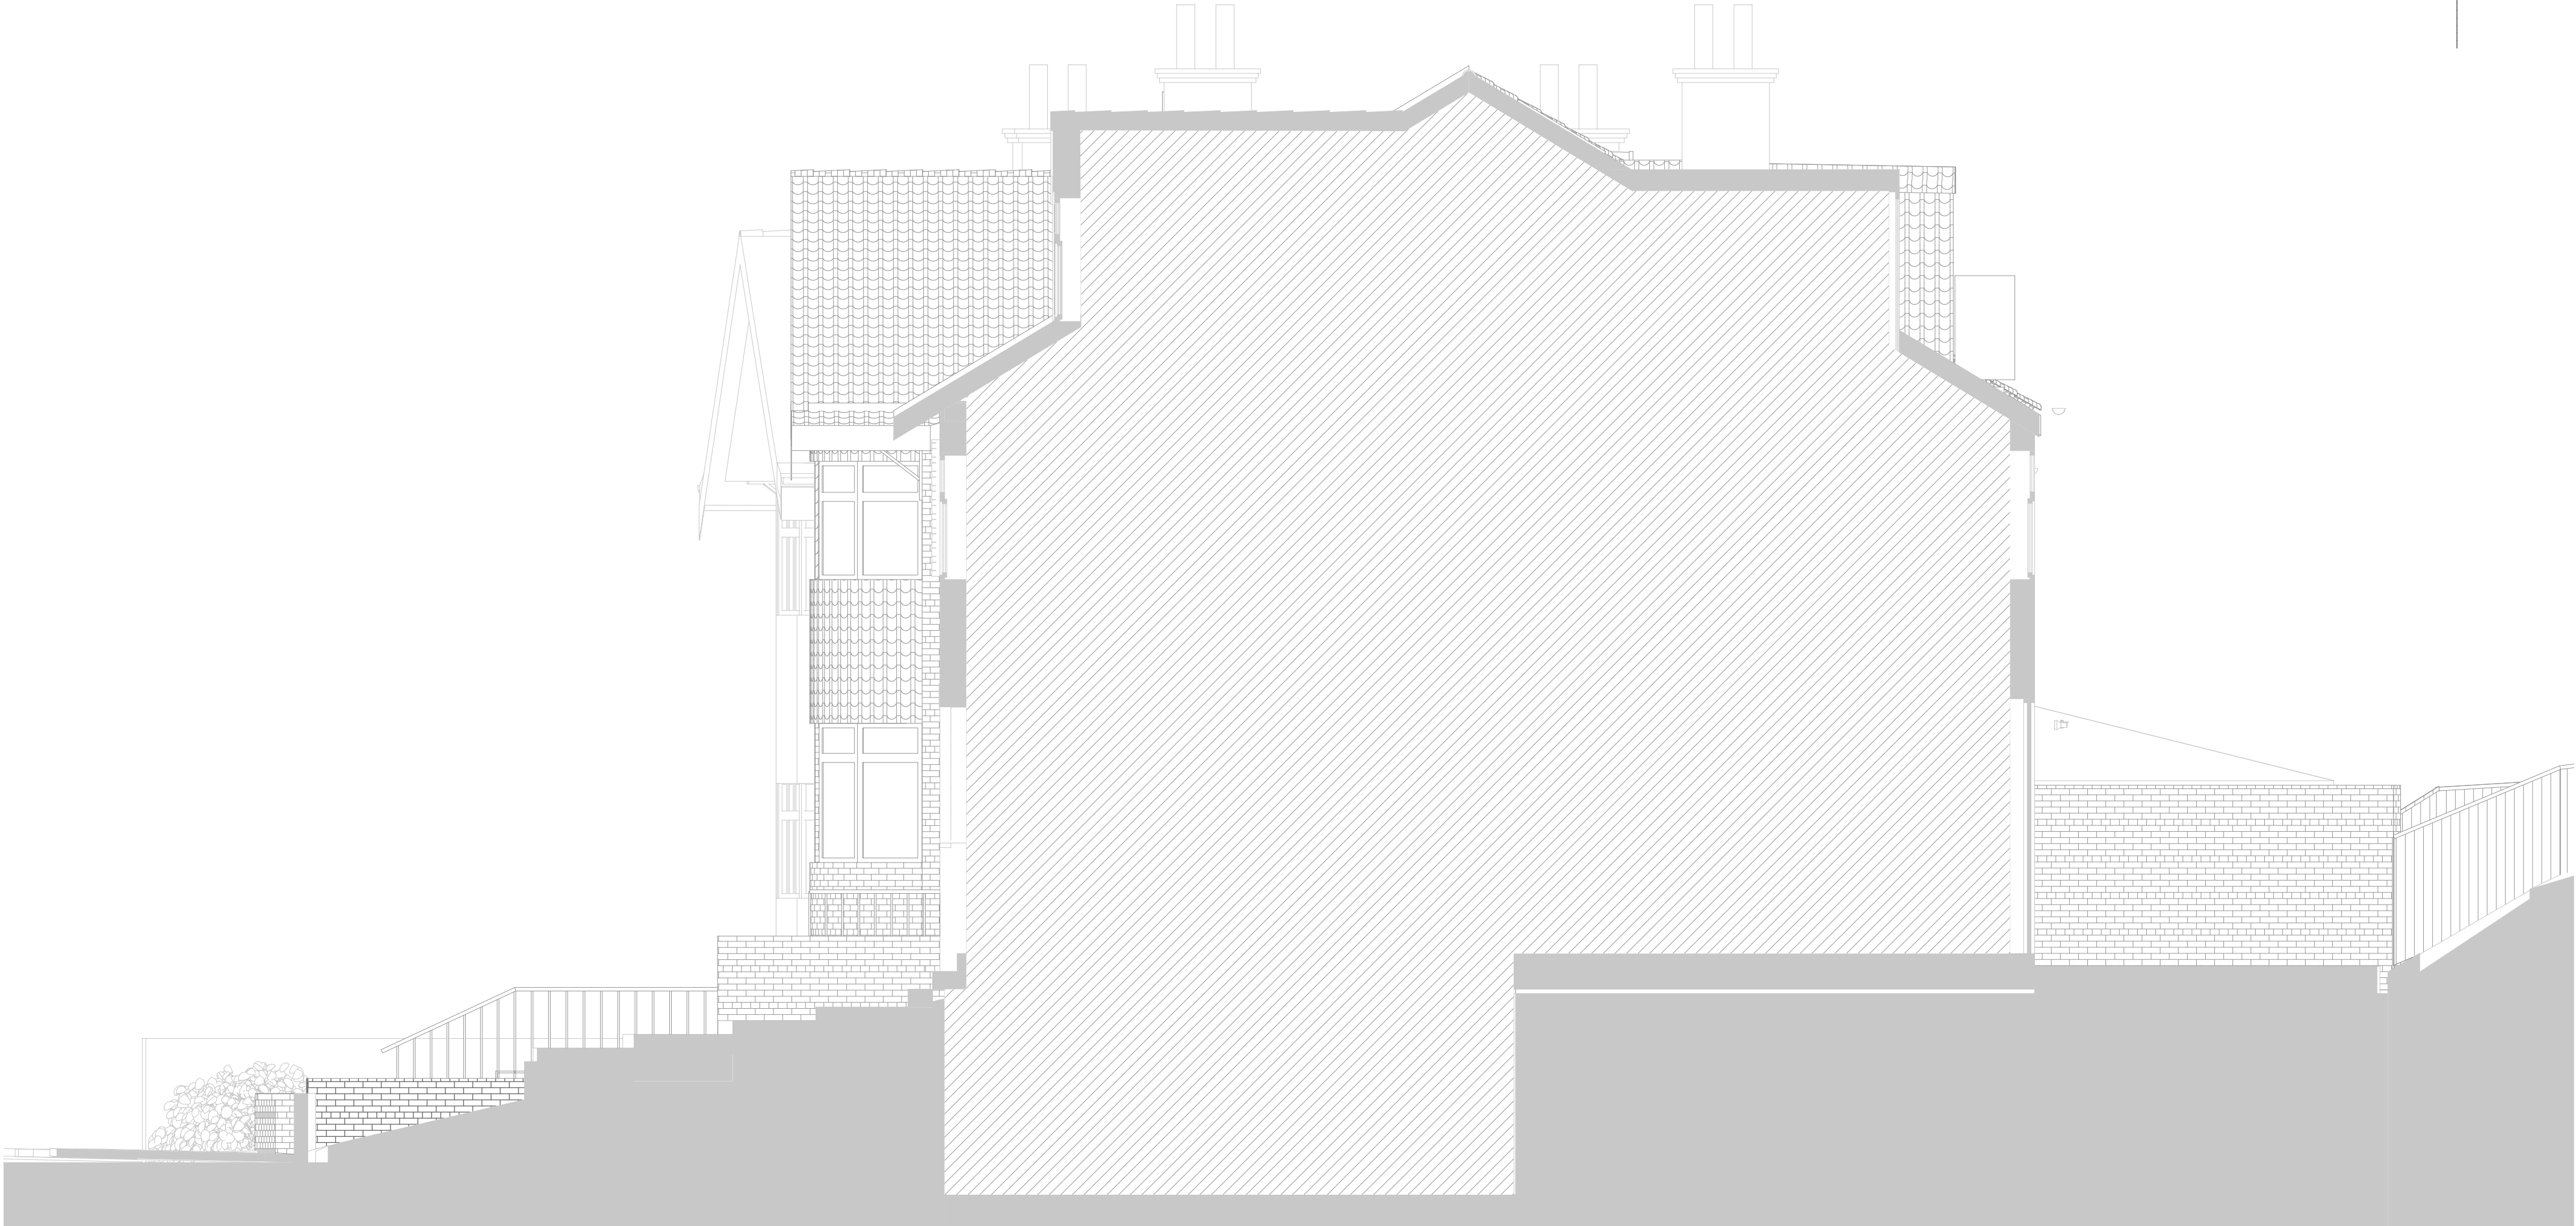

04

PLA Side Elevation

1:50



10b Branch Place
London N1 5PH
p: 0207 686 3445
e: info@scenarioarchitecture.com
w: www.scenarioarchitecture.com

Project Name:
179_45 Cholmeley Crescent

Client:
Dmitry and Marina Podpolny

Site Location:
**45 Cholmeley
Crescent London N6
5EX UK**

Drawing not to be used other than the purpose for which it was prepared. It's supplied without liability for errors or omissions. Do not scale from the drawing. All dimensions are to be checked on site. This drawing is to be read in conjunction with all other drawings. Notes on this drawing will apply to all other drawings where a similar position exists.

Scale @ A2
1:50

Project No.
179


Drawing Name
Existing Elevations

Drawing Number

Rev

EX-A2.04

SCALE 1:50
0 1000 2000 3000 4000 5000mm

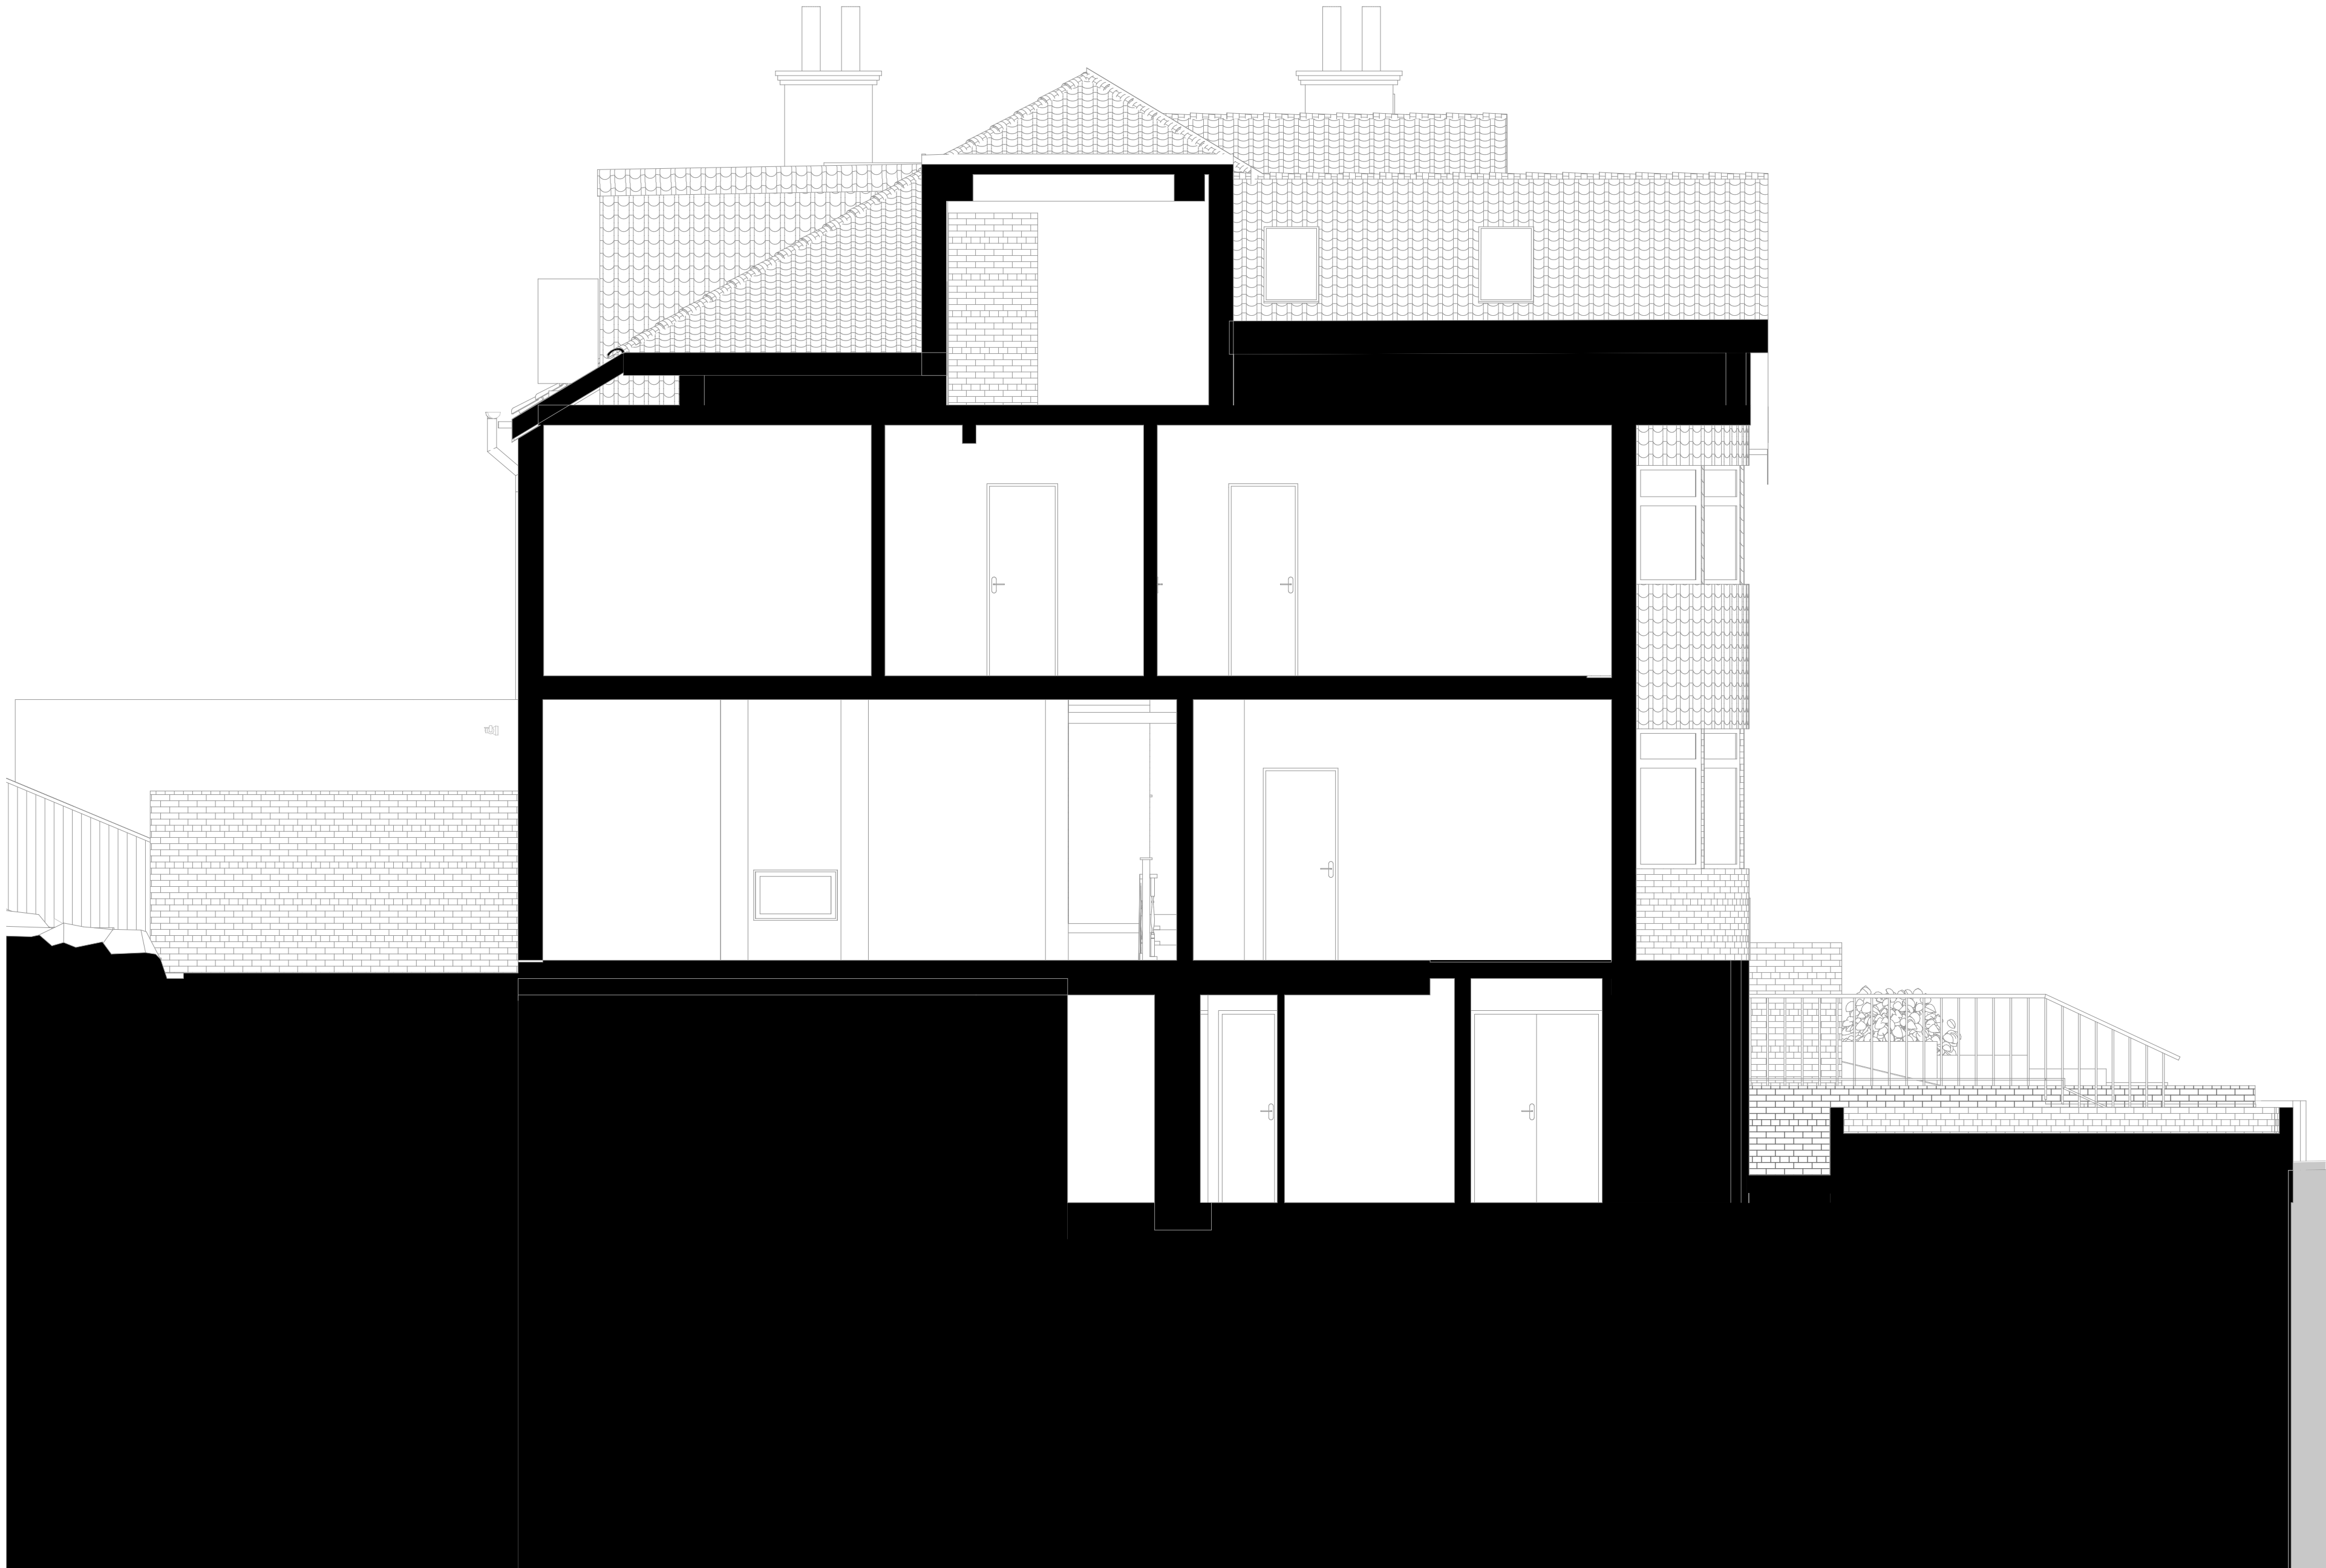

A

PLA Section A-A

1:50

SCALE 1:50
0 1000 2000 3000 4000 5000mm

S/A

10b Branch Place
London N1 5PH
p: 0207 686 3445
e: info@scenarioarchitecture.com
w: www.scenarioarchitecture.com

Project Name:
179_45 Cholmeley Crescent

Client:
Dmitry and Marina Podpolny

Site Location:
**45 Cholmeley
Crescent London N6
5EX UK**

Drawing not to be used other than the purpose for which it was prepared. It's supplied without liability for errors or omissions. Do not scale from the drawing. All dimensions are to be checked on site. This drawing is to be read in conjunction with all other drawings. Notes on this drawing will apply to all other drawings where a similar position exists.

Scale @ A2
1:50


Project No.
179

Drawing Name
Existing Sections

Drawing Number

Rev

EX-A3.01

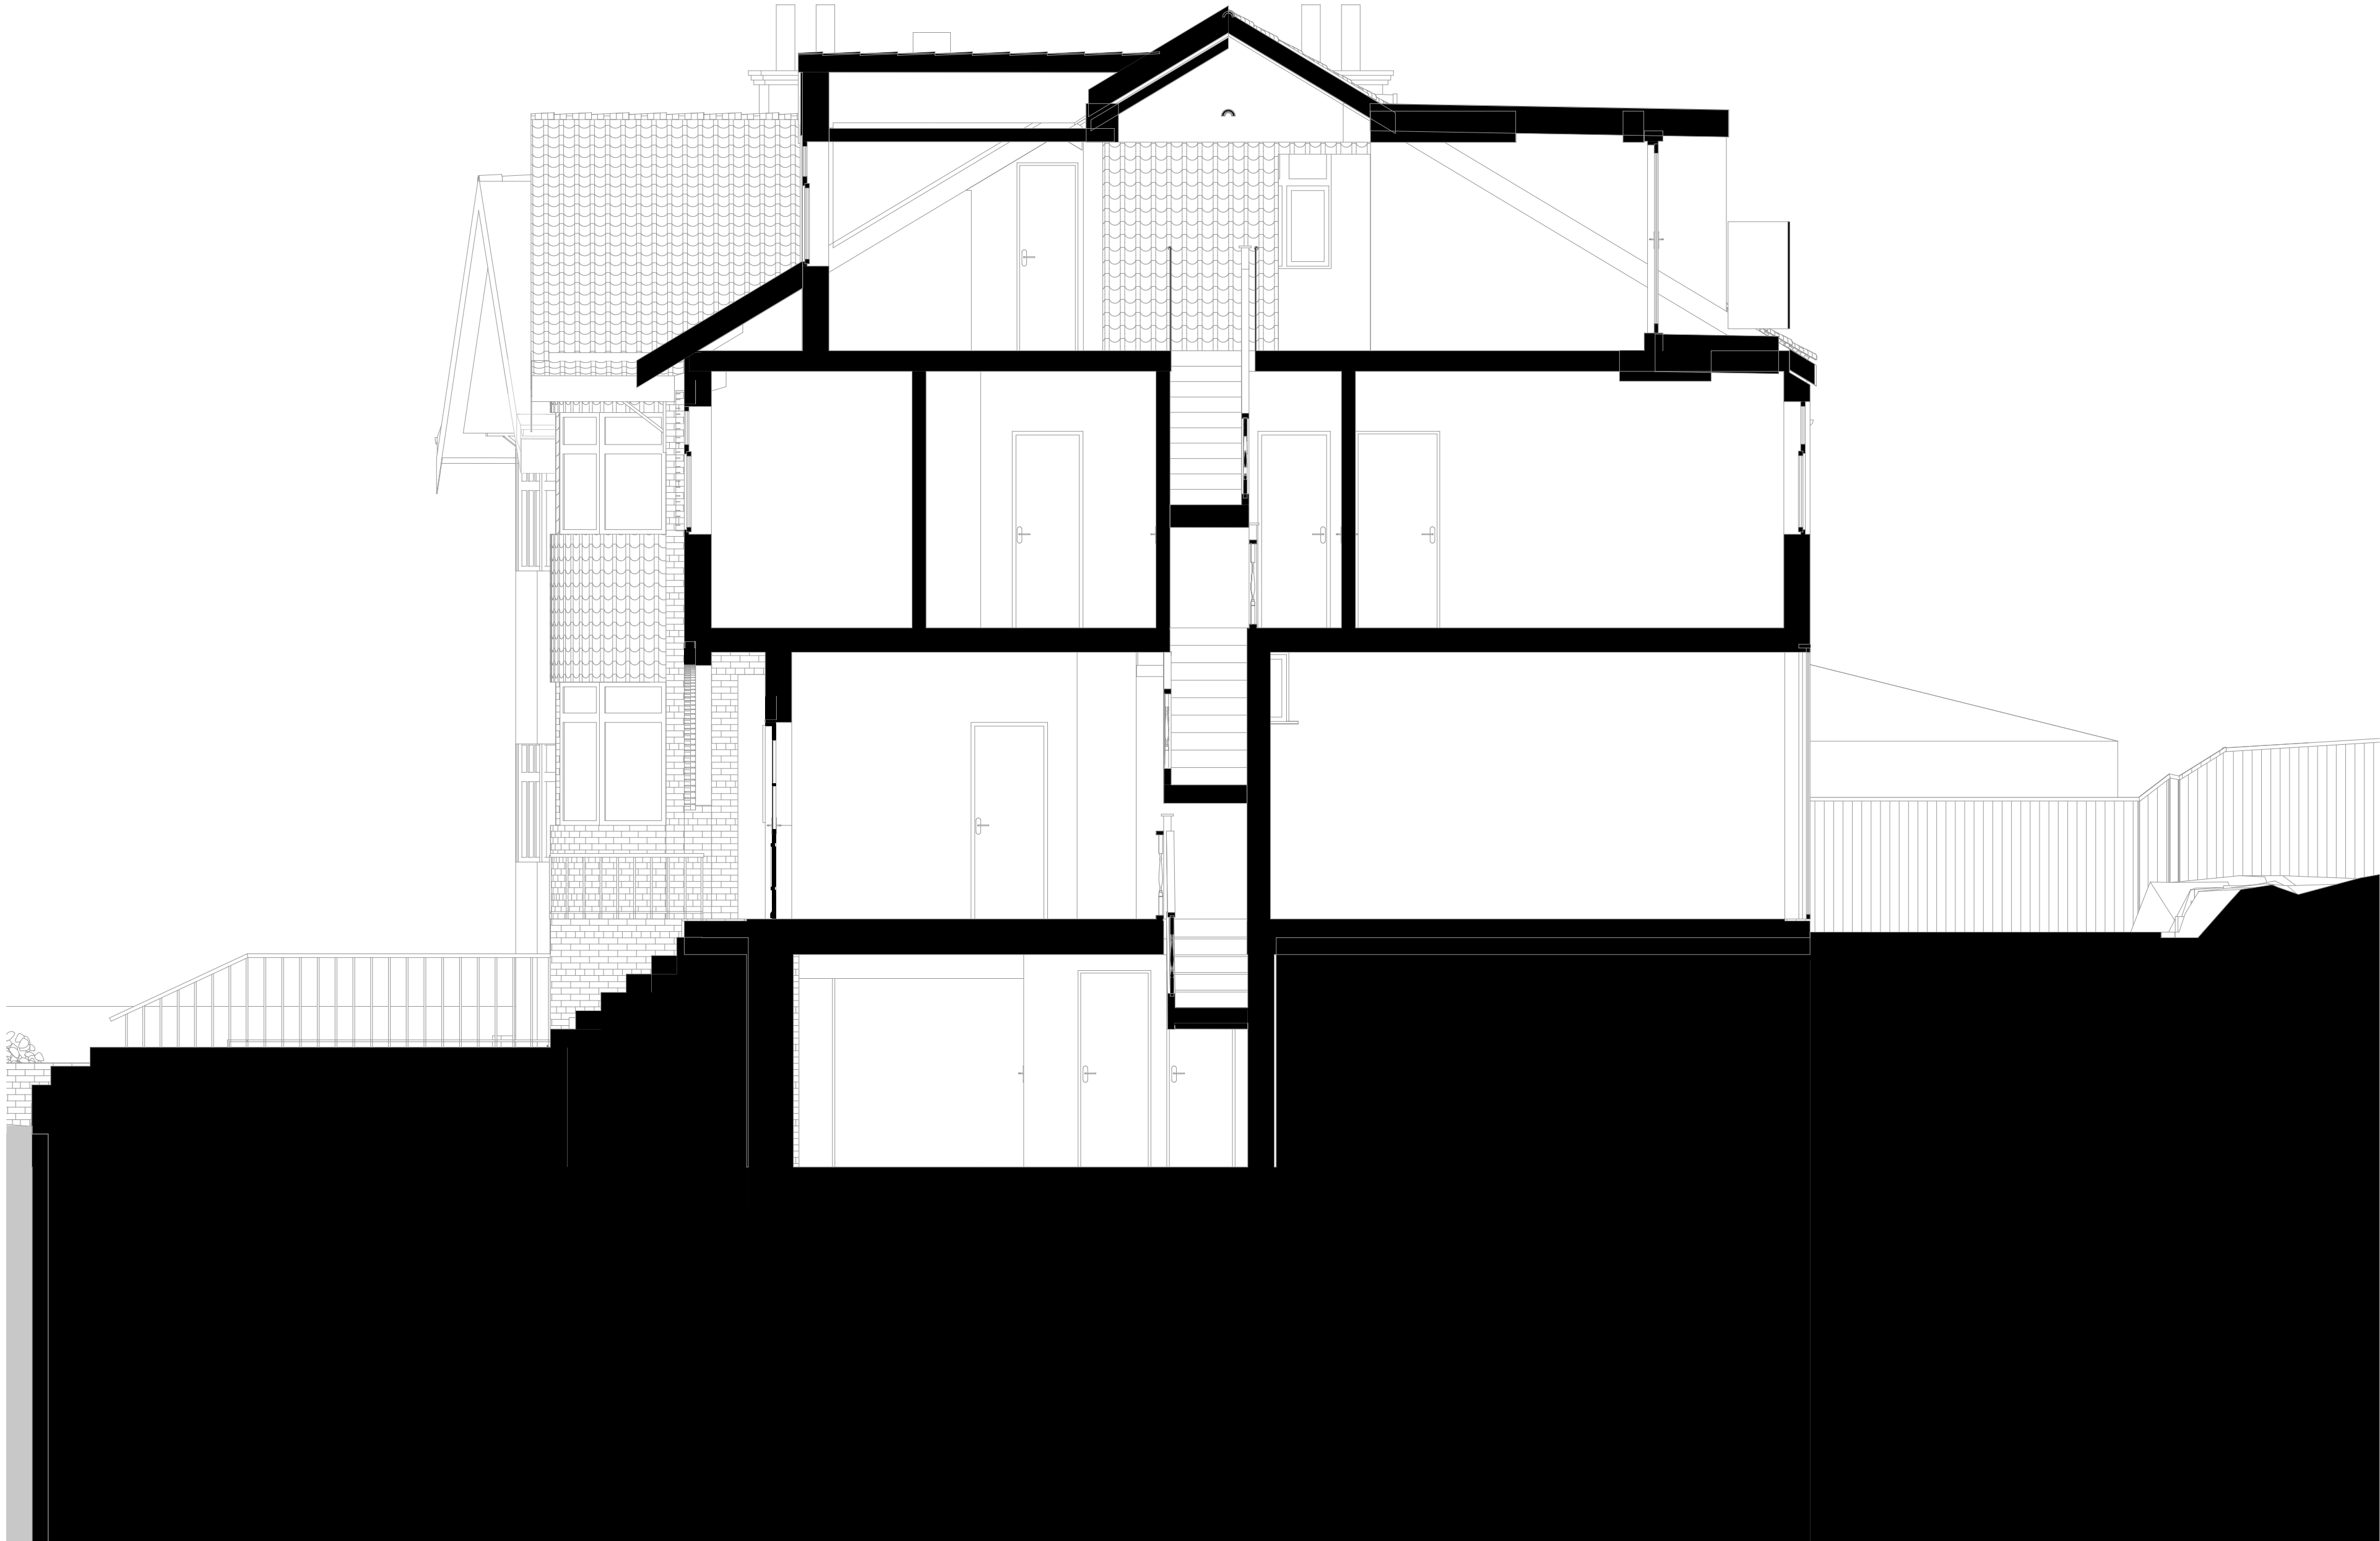

B

PLA Section B-B

1:50

SCALE 1:50
0 1000 2000 3000 4000 5000mm



10b Branch Place
London N1 5PH
p: 0207 686 3445
e: info@scenarioarchitecture.com
w: www.scenarioarchitecture.com

Project Name:
179_45 Cholmeley Crescent

Client:
Dmitry and Marina Podpolny

Site Location:
45 Cholmeley
Crescent London N6
SE16 5EX UK

Drawing not to be used other than the purpose for which it was prepared. It's supplied without liability for errors or omissions. Do not scale from the drawing. All dimensions are to be checked on site. This drawing is to be read in conjunction with all other drawings. Notes on this drawing will apply to all other drawings where a similar position exists.


Scale @ A2
1:50

Project No.
179


Drawing Name
Existing Sections

Drawing Number
EX-A3.02

Rev

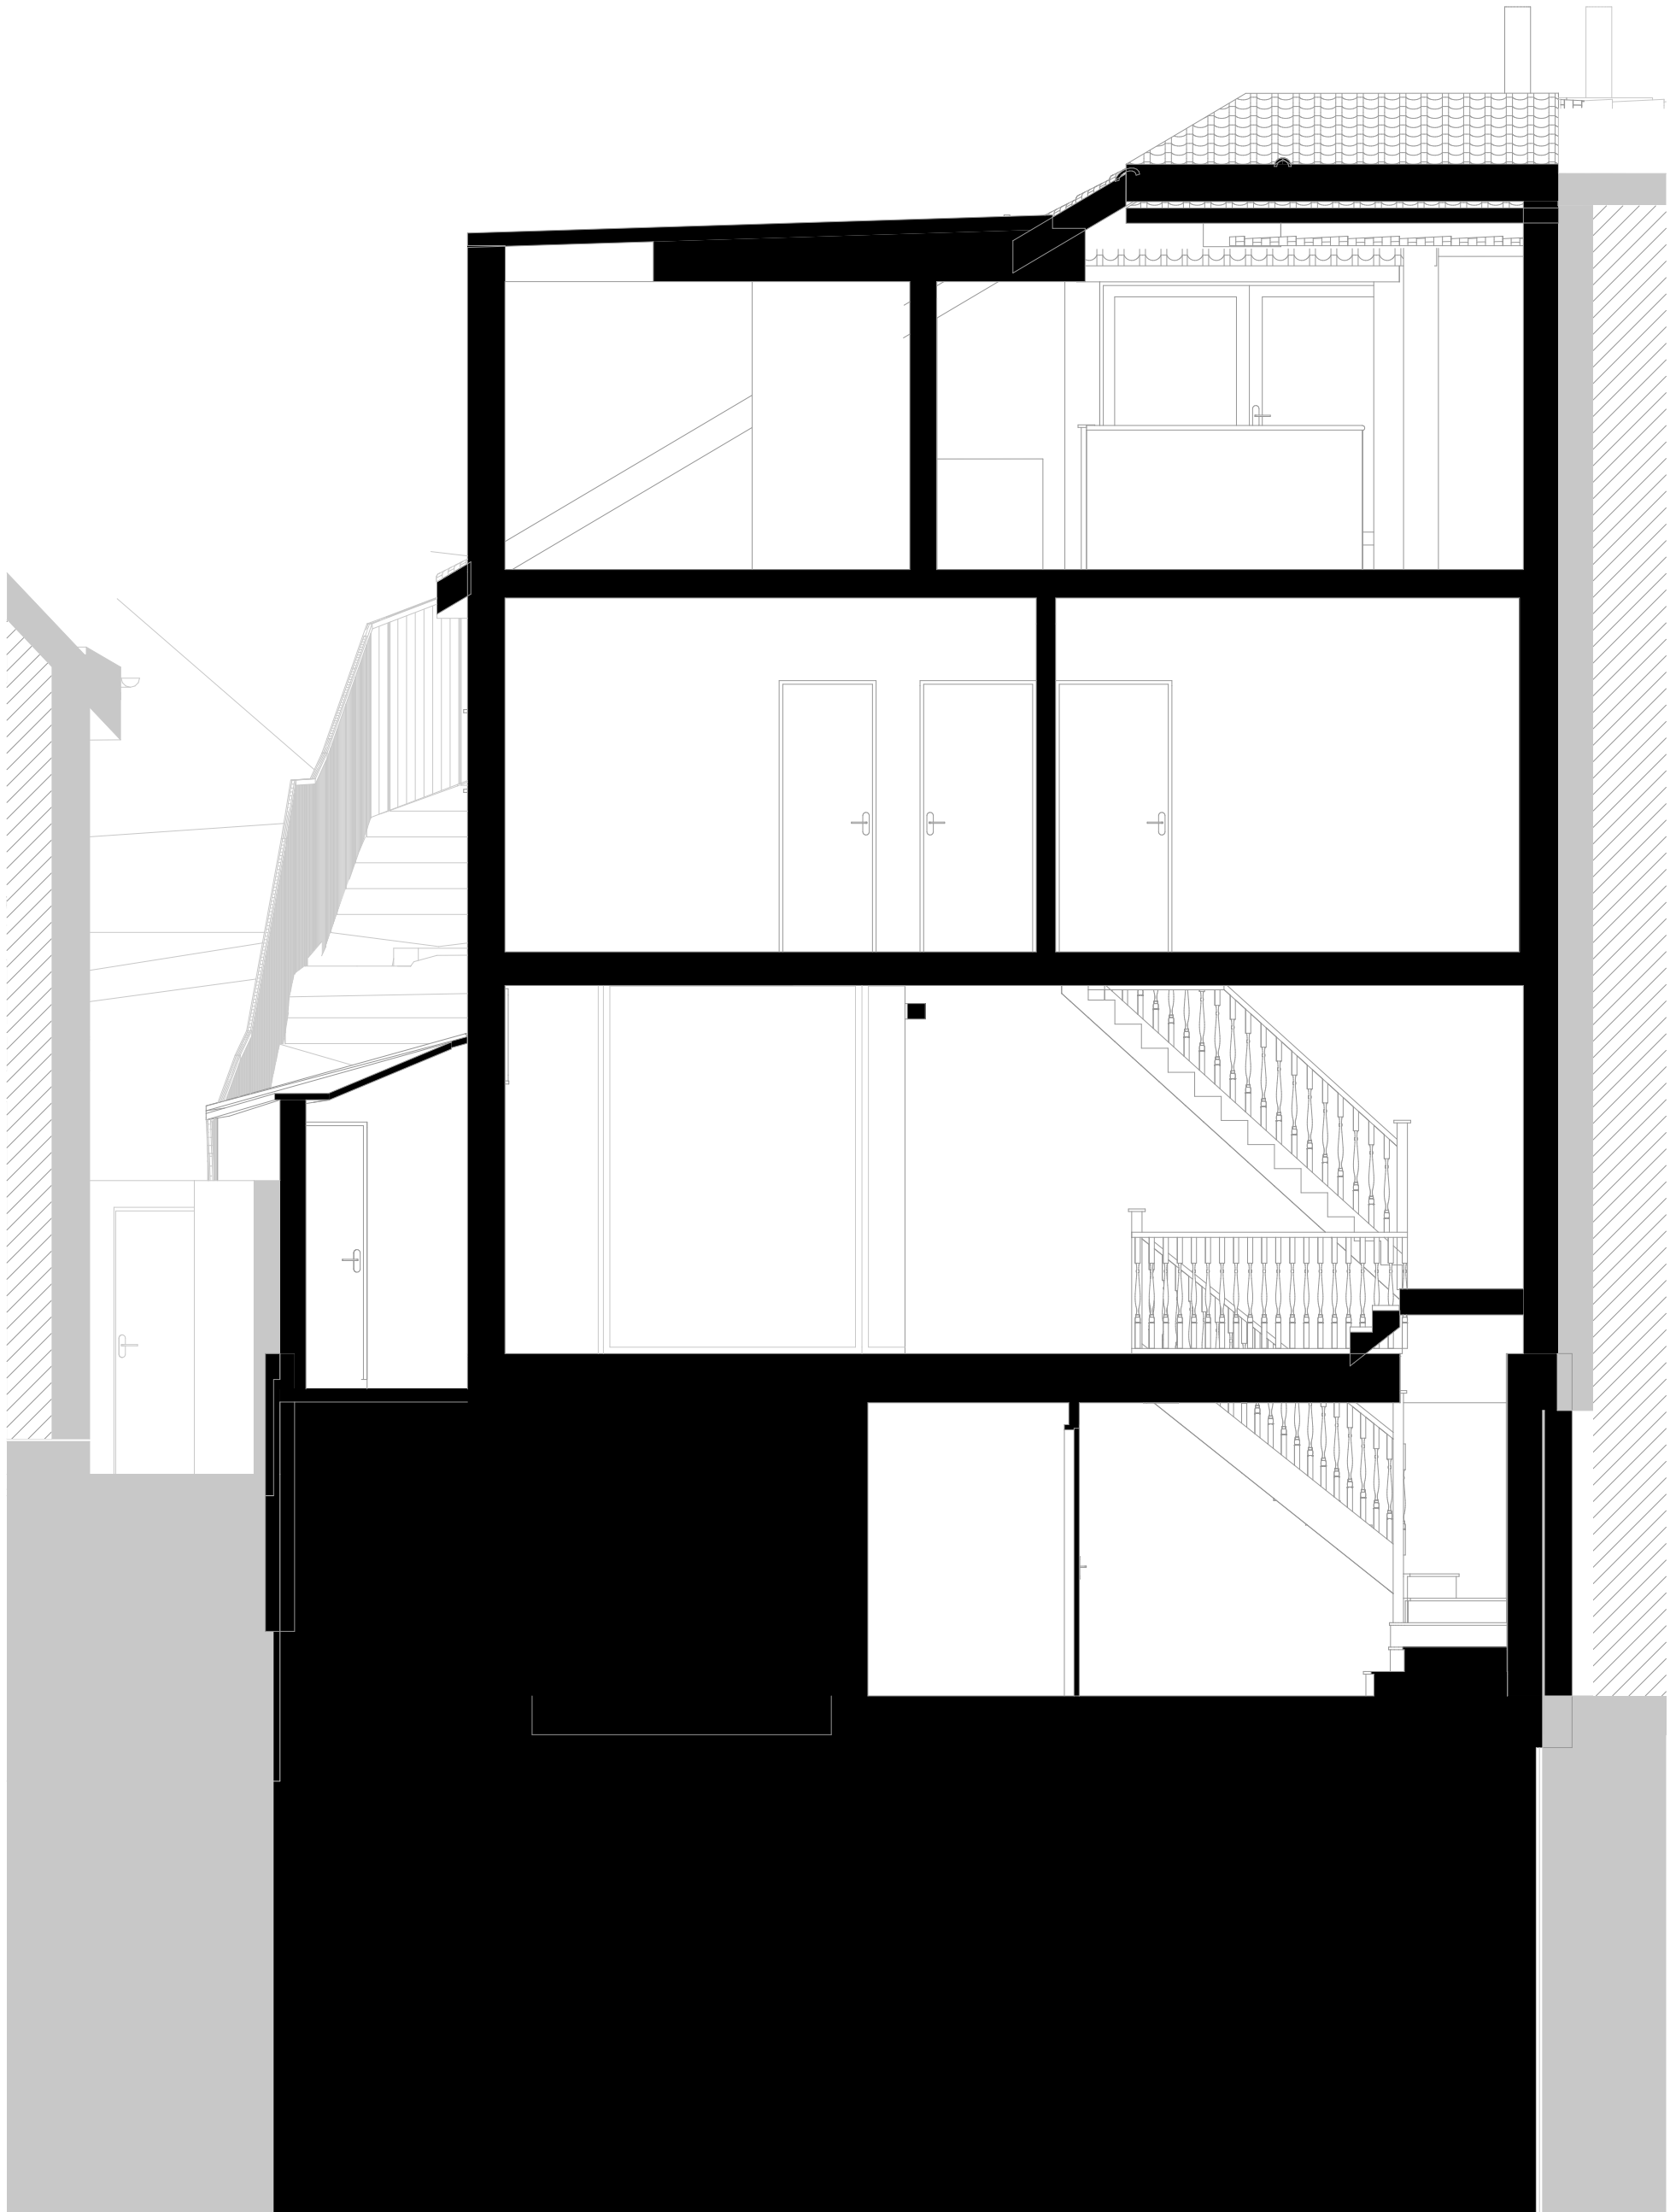

C PLA Section C-C 1:50

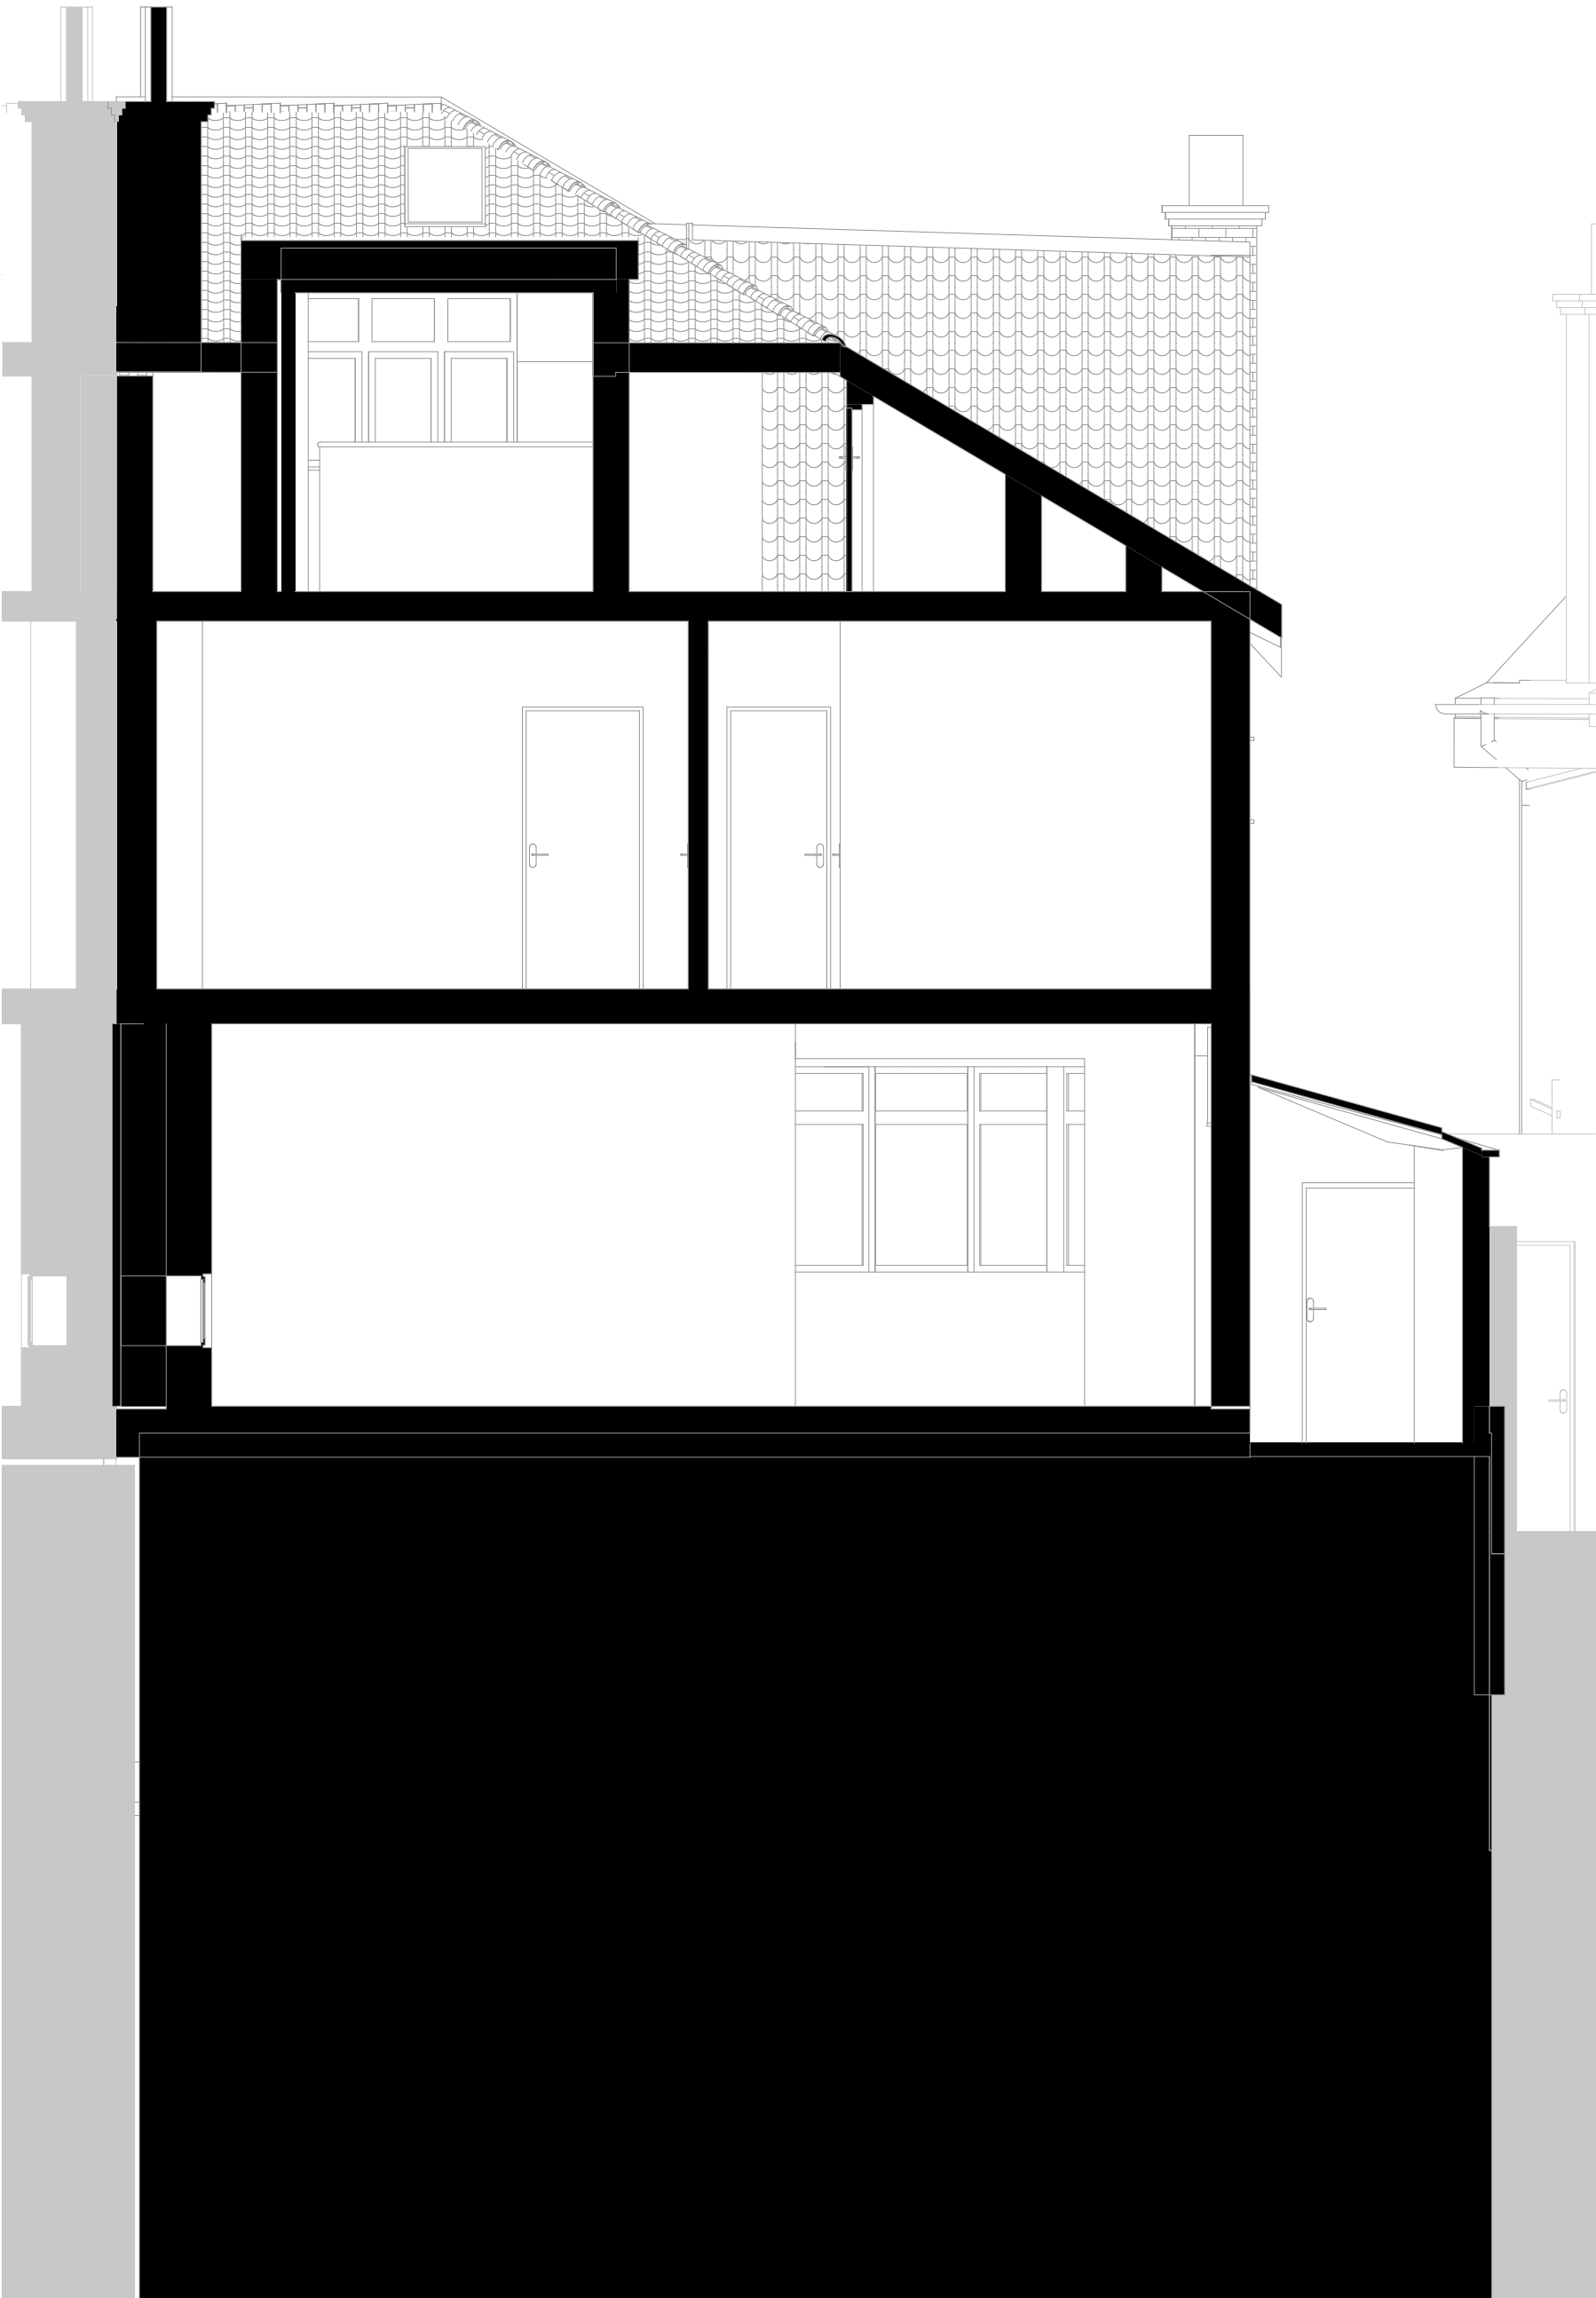

D PLA Section D-D 1:50

SCALE 1:50
0 1000 2000 3000 4000 5000mm

S/A

10b Branch Place
London N1 5PH
p: 0207 686 3445
e: info@scenarioarchitecture.com
w: www.scenarioarchitecture.com

Project Name:
179_45 Cholmeley Crescent

Client:
Dmitry and Marina Podpolny

Site Location:
**45 Cholmeley
Crescent London N6
5EX UK**

Drawing not to be used other than the purpose for which it was prepared. It's supplied without liability for errors or omissions. Do not scale from the drawing. All dimensions are to be checked on site. This drawing is to be read in conjunction with all other drawings. Notes on this drawing will apply to all other drawings where a similar position exists.

Scale @ A2
1:50

Project No.
179

Drawing Name
Existing Sections

Drawing Number

Rev

EX-A3.03