



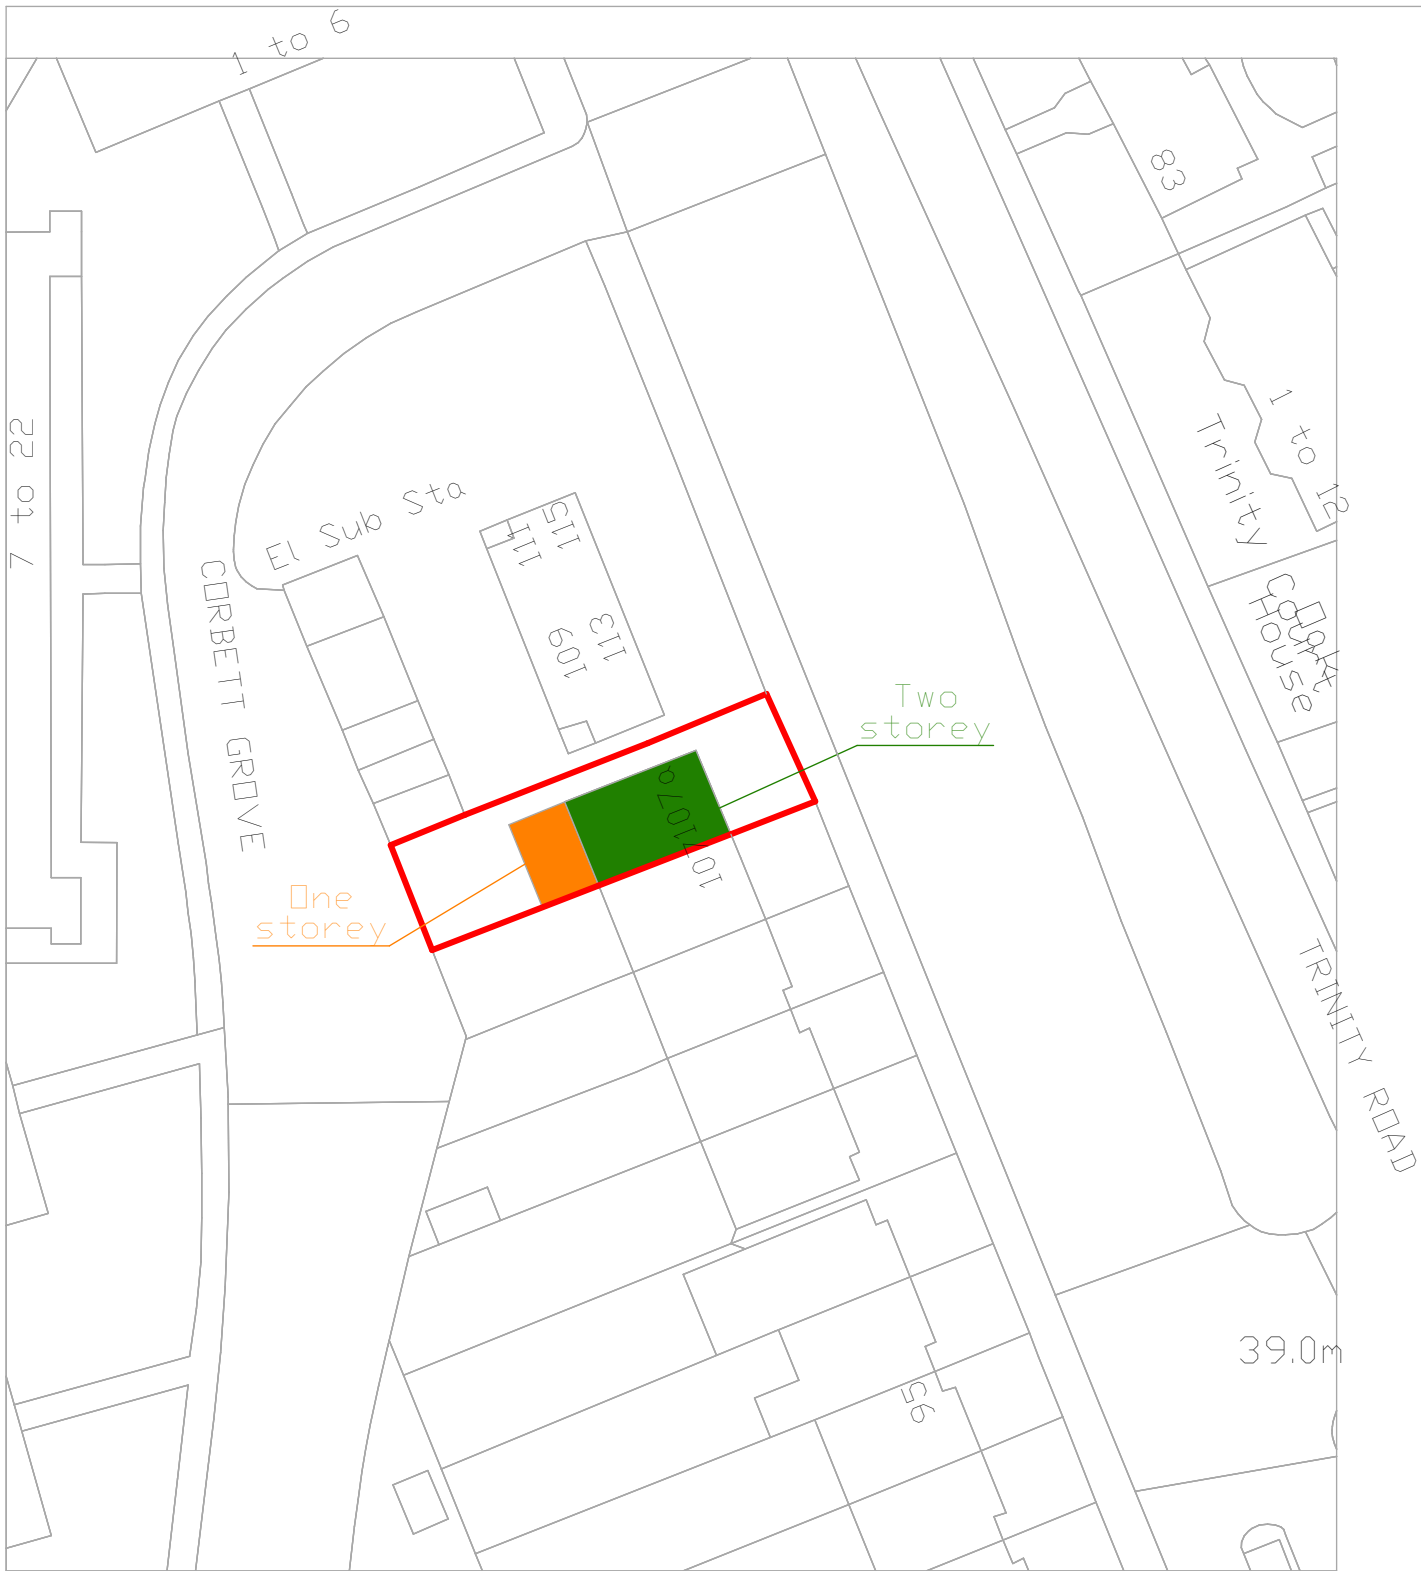


PROPOSED SITE PLAN

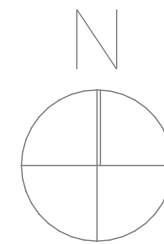

— - site border

ReQuestAPlan
Map number: TQRQM21075173518495

Title: 107A Bounds Green road, N22 8DF, Ground Floor Extension
Map Produced For: Haringey Council
© Crown copyright and database rights 2021 OS 100042766
Project ID:
Date of Purchase: 16-03-2021
1 Years subscription from 16-03-2021 for 1 workstation.

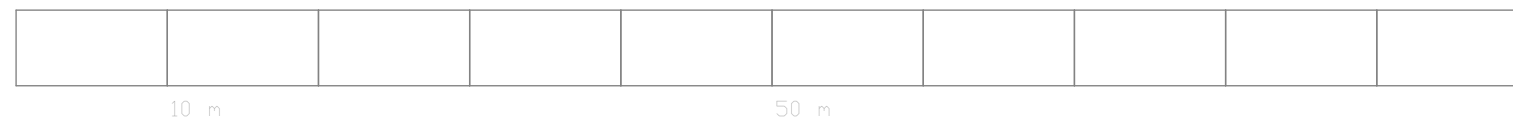

PROJECT NAME
GROUND FLOOR HOUSE EXTENTION
107A Bounds Green Road
London
N22 8DF

DESIGNED BY
Elzbieta Honysz

DRAWING NAME
PROPOSED SITE PLAN

DRAWING STATUS
SITE PLAN

DATE
06.04.2021

DRAWING SCALE
1:500

DRAWING No
5