







Scale: 1:200 @A3
1m 5m 10m


Location
103 Perth Road
Sheet Name
Site Plan Existing
Date
22/06/2020

 

Location
103 Perth Road
Sheet Name
Location Plan
Date
22/06/2020

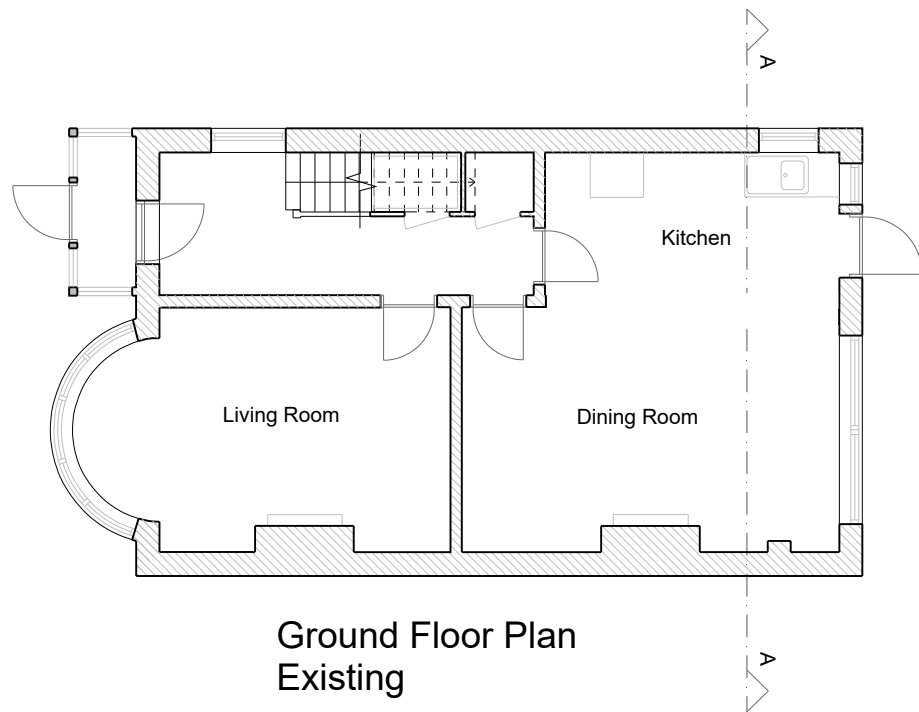

Ground Floor Plan
Existing

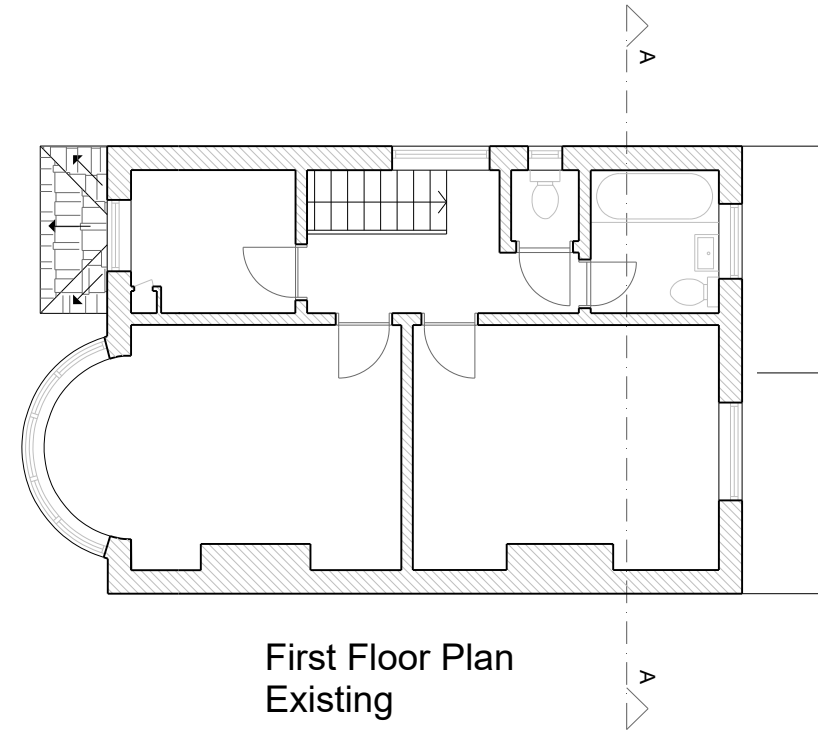

First Floor Plan
Existing

Scale: 1:100 @A3



Location

103
Perth road


Sheet Name

Plans - Existing

Date

22/06/2020

P - GF FFL
1 : 50

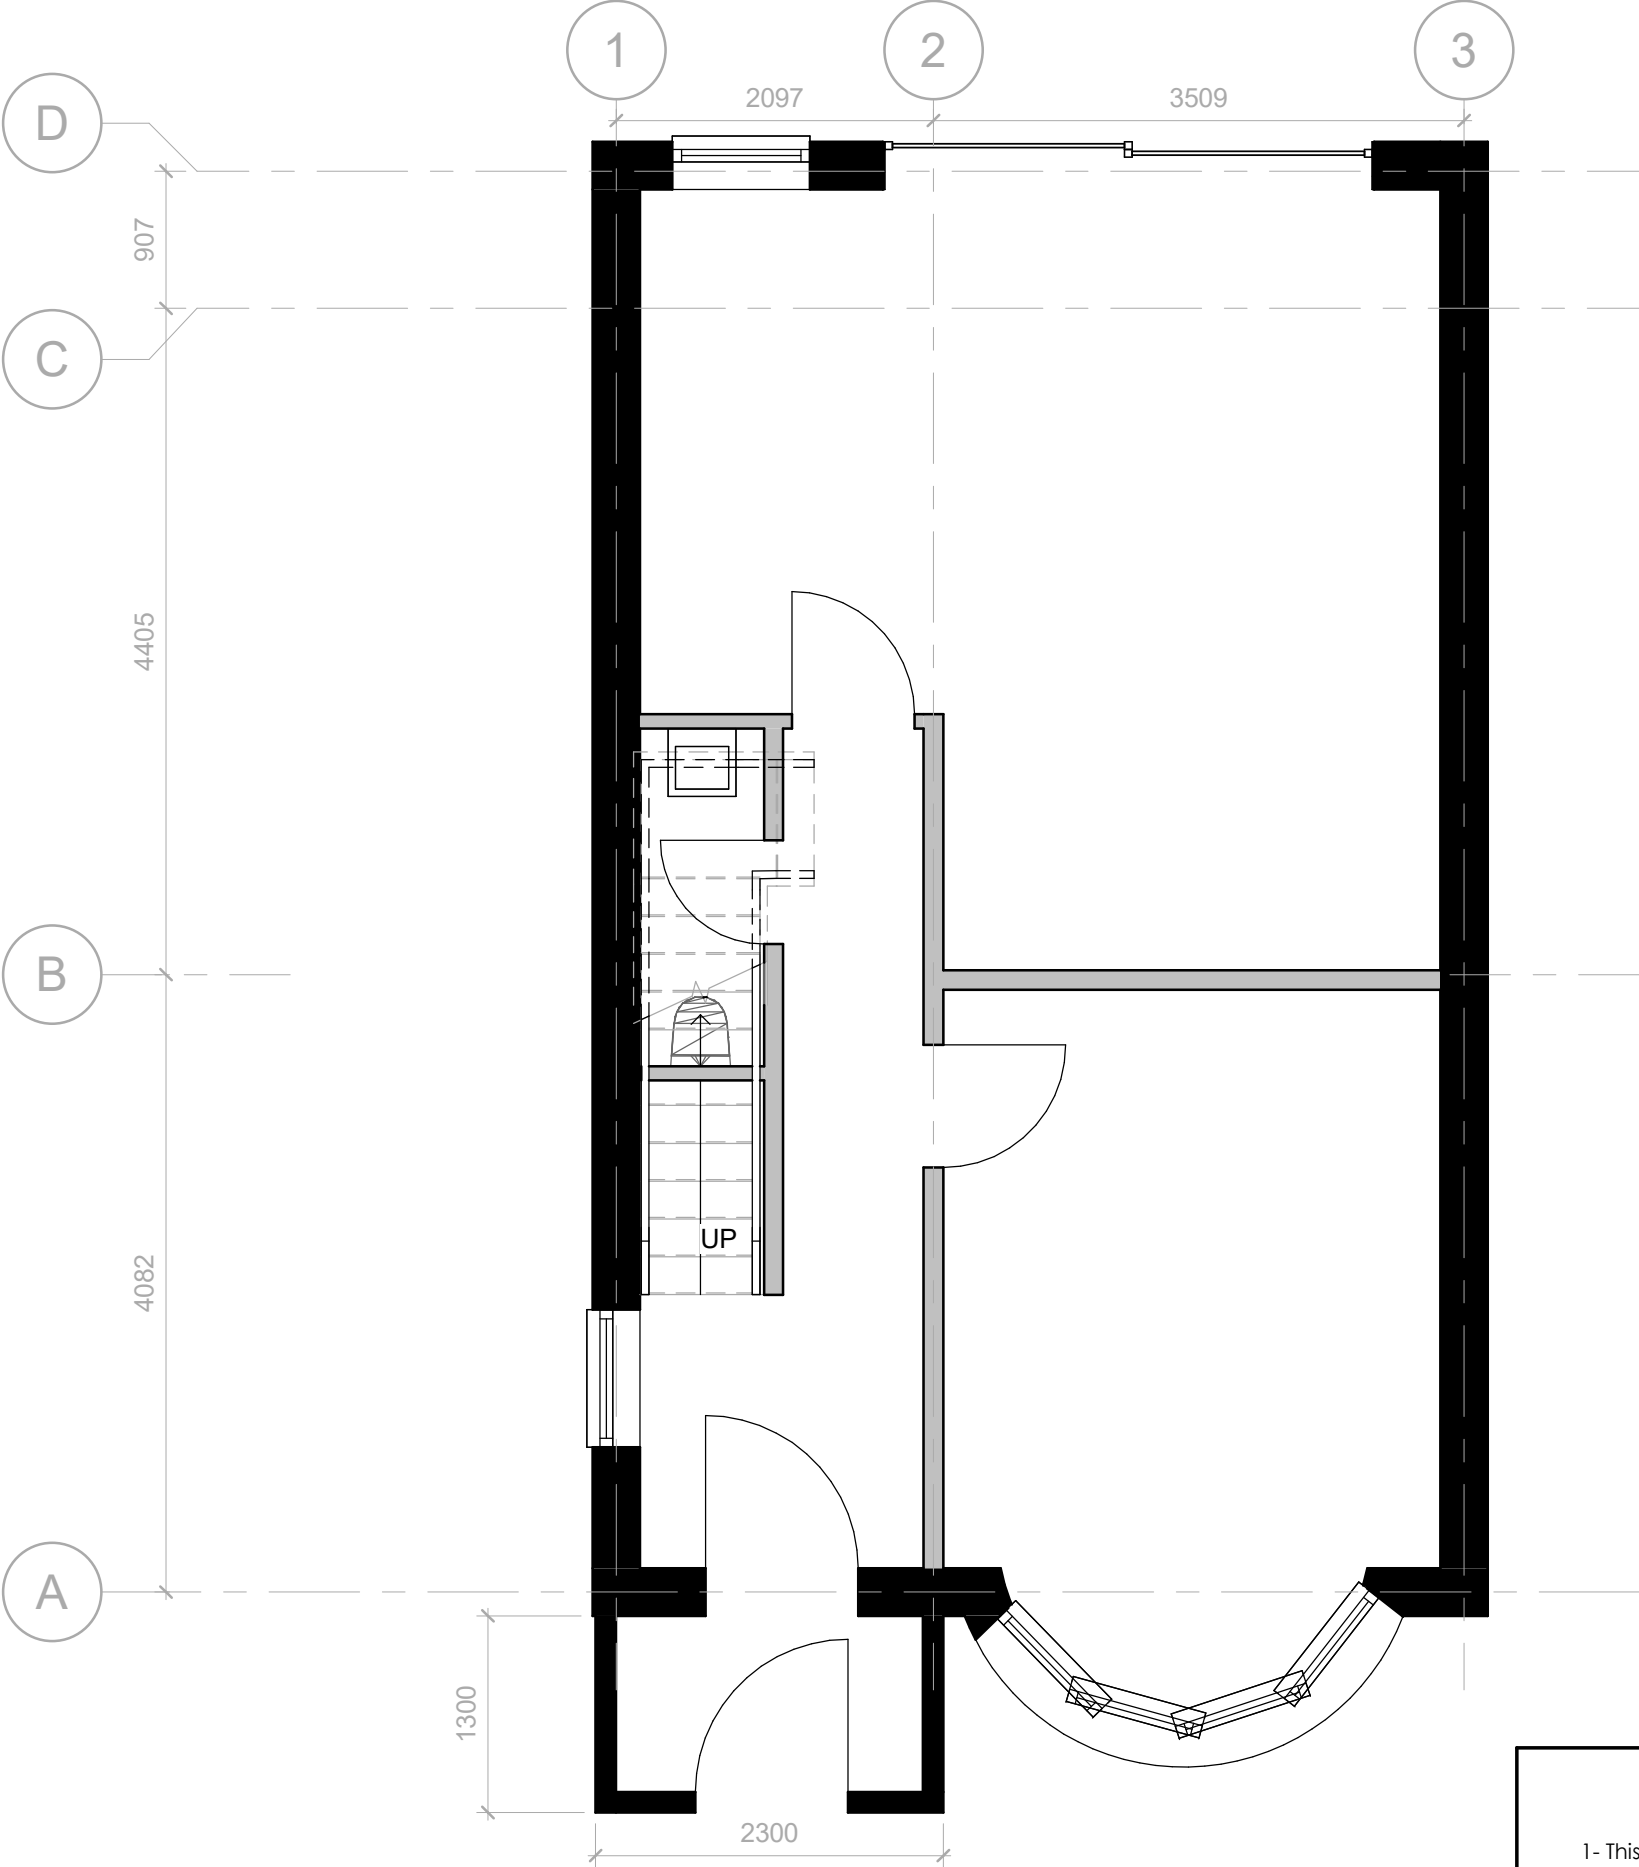

Planning drawings - NOT FOR CONSTRUCTION

Please Note


1- This drawing is not for construction. 2- All Dimension are in millimeters. 3- Dimensions are not to be scaled directly from drawings. 4- All dimensions are to be checked on site and the Architect is to be inform of any discrepancies before construction commences. 5- All references to drawings refer to current revision of that drawing. 6- The Copyright of this drawing belongs to Build Different Ltd.




VISUAL SCALE 1:50 @ A3




Scale	1:50	Date	27/05/2023	Project name	103 Perth Road N22 5QG	Sheet name		Proposed GF	
Drawn by	BD	Checked by	EI	Project number	BD-PR-005381	Rev	A	Metric	A3

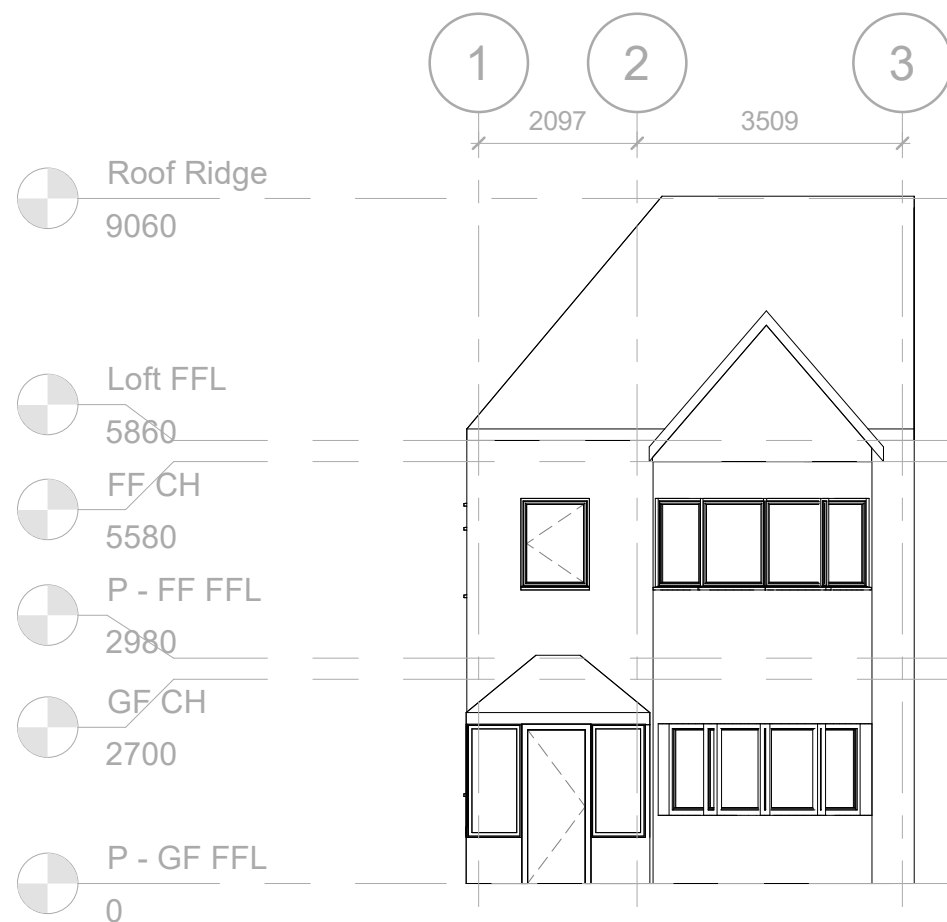

E - Front Elevation
1 : 100

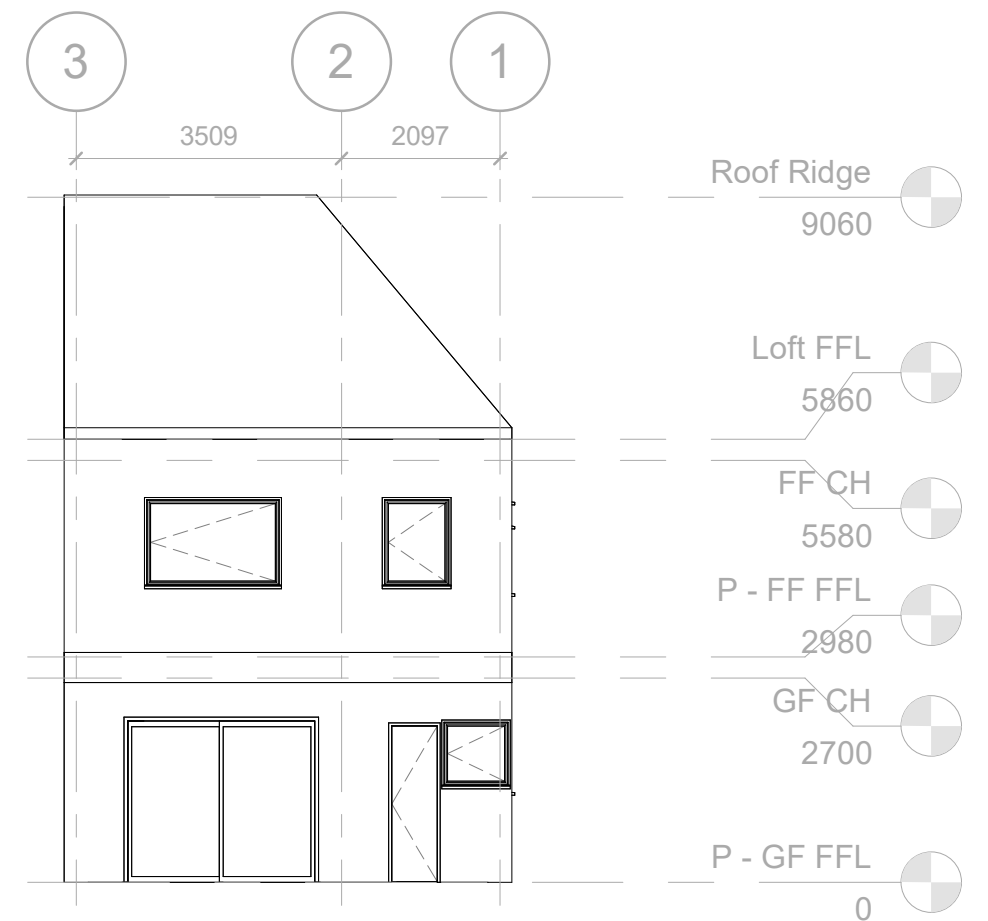

E - Rear Elevation
1 : 100

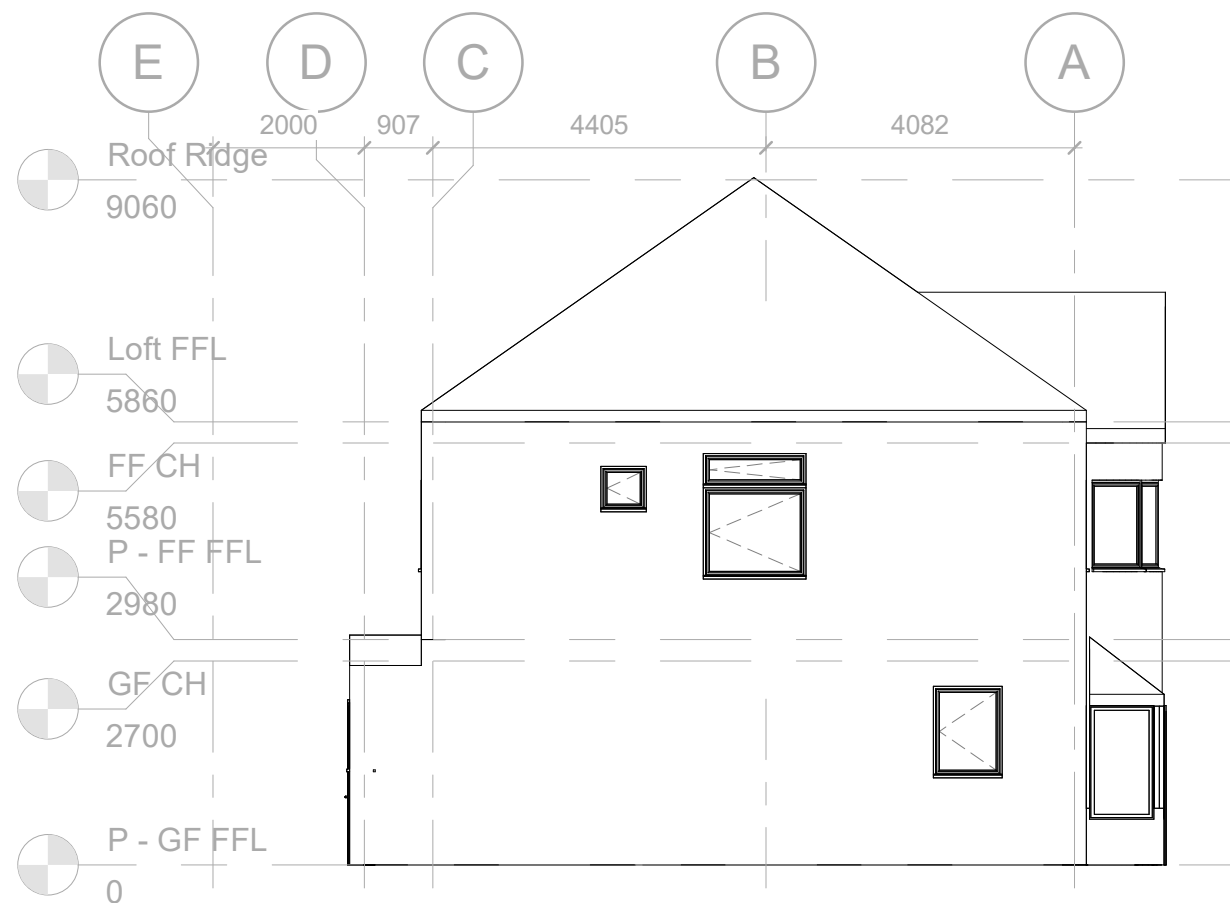

E - Side Elevation
1 : 100

Planning drawings - NOT FOR CONSTRUCTION

Please Note

1- This drawing is not for construction. 2- All Dimension are in millimeters. 3- Dimensions are not to be scaled directly from drawings. 4- All dimensions are to be checked on site and the Architect is to be inform of any discrepancies before construction commences. 5- All references to drawings refer to current revision of that drawing. 6- The Copyright of this drawing belongs to Build Different Ltd.




VISUAL SCALE 1:100 @ A3



Scale	1:100	Date	27/05/2023	Project name	103 Perth Road N22 5QG	Sheet name		Existing Elevations	
Drawn by	BD	Checked by	EI	Project number	BD- PR-0053215	Rev	A	Metric	A3



P - Front Elevation
1 : 50

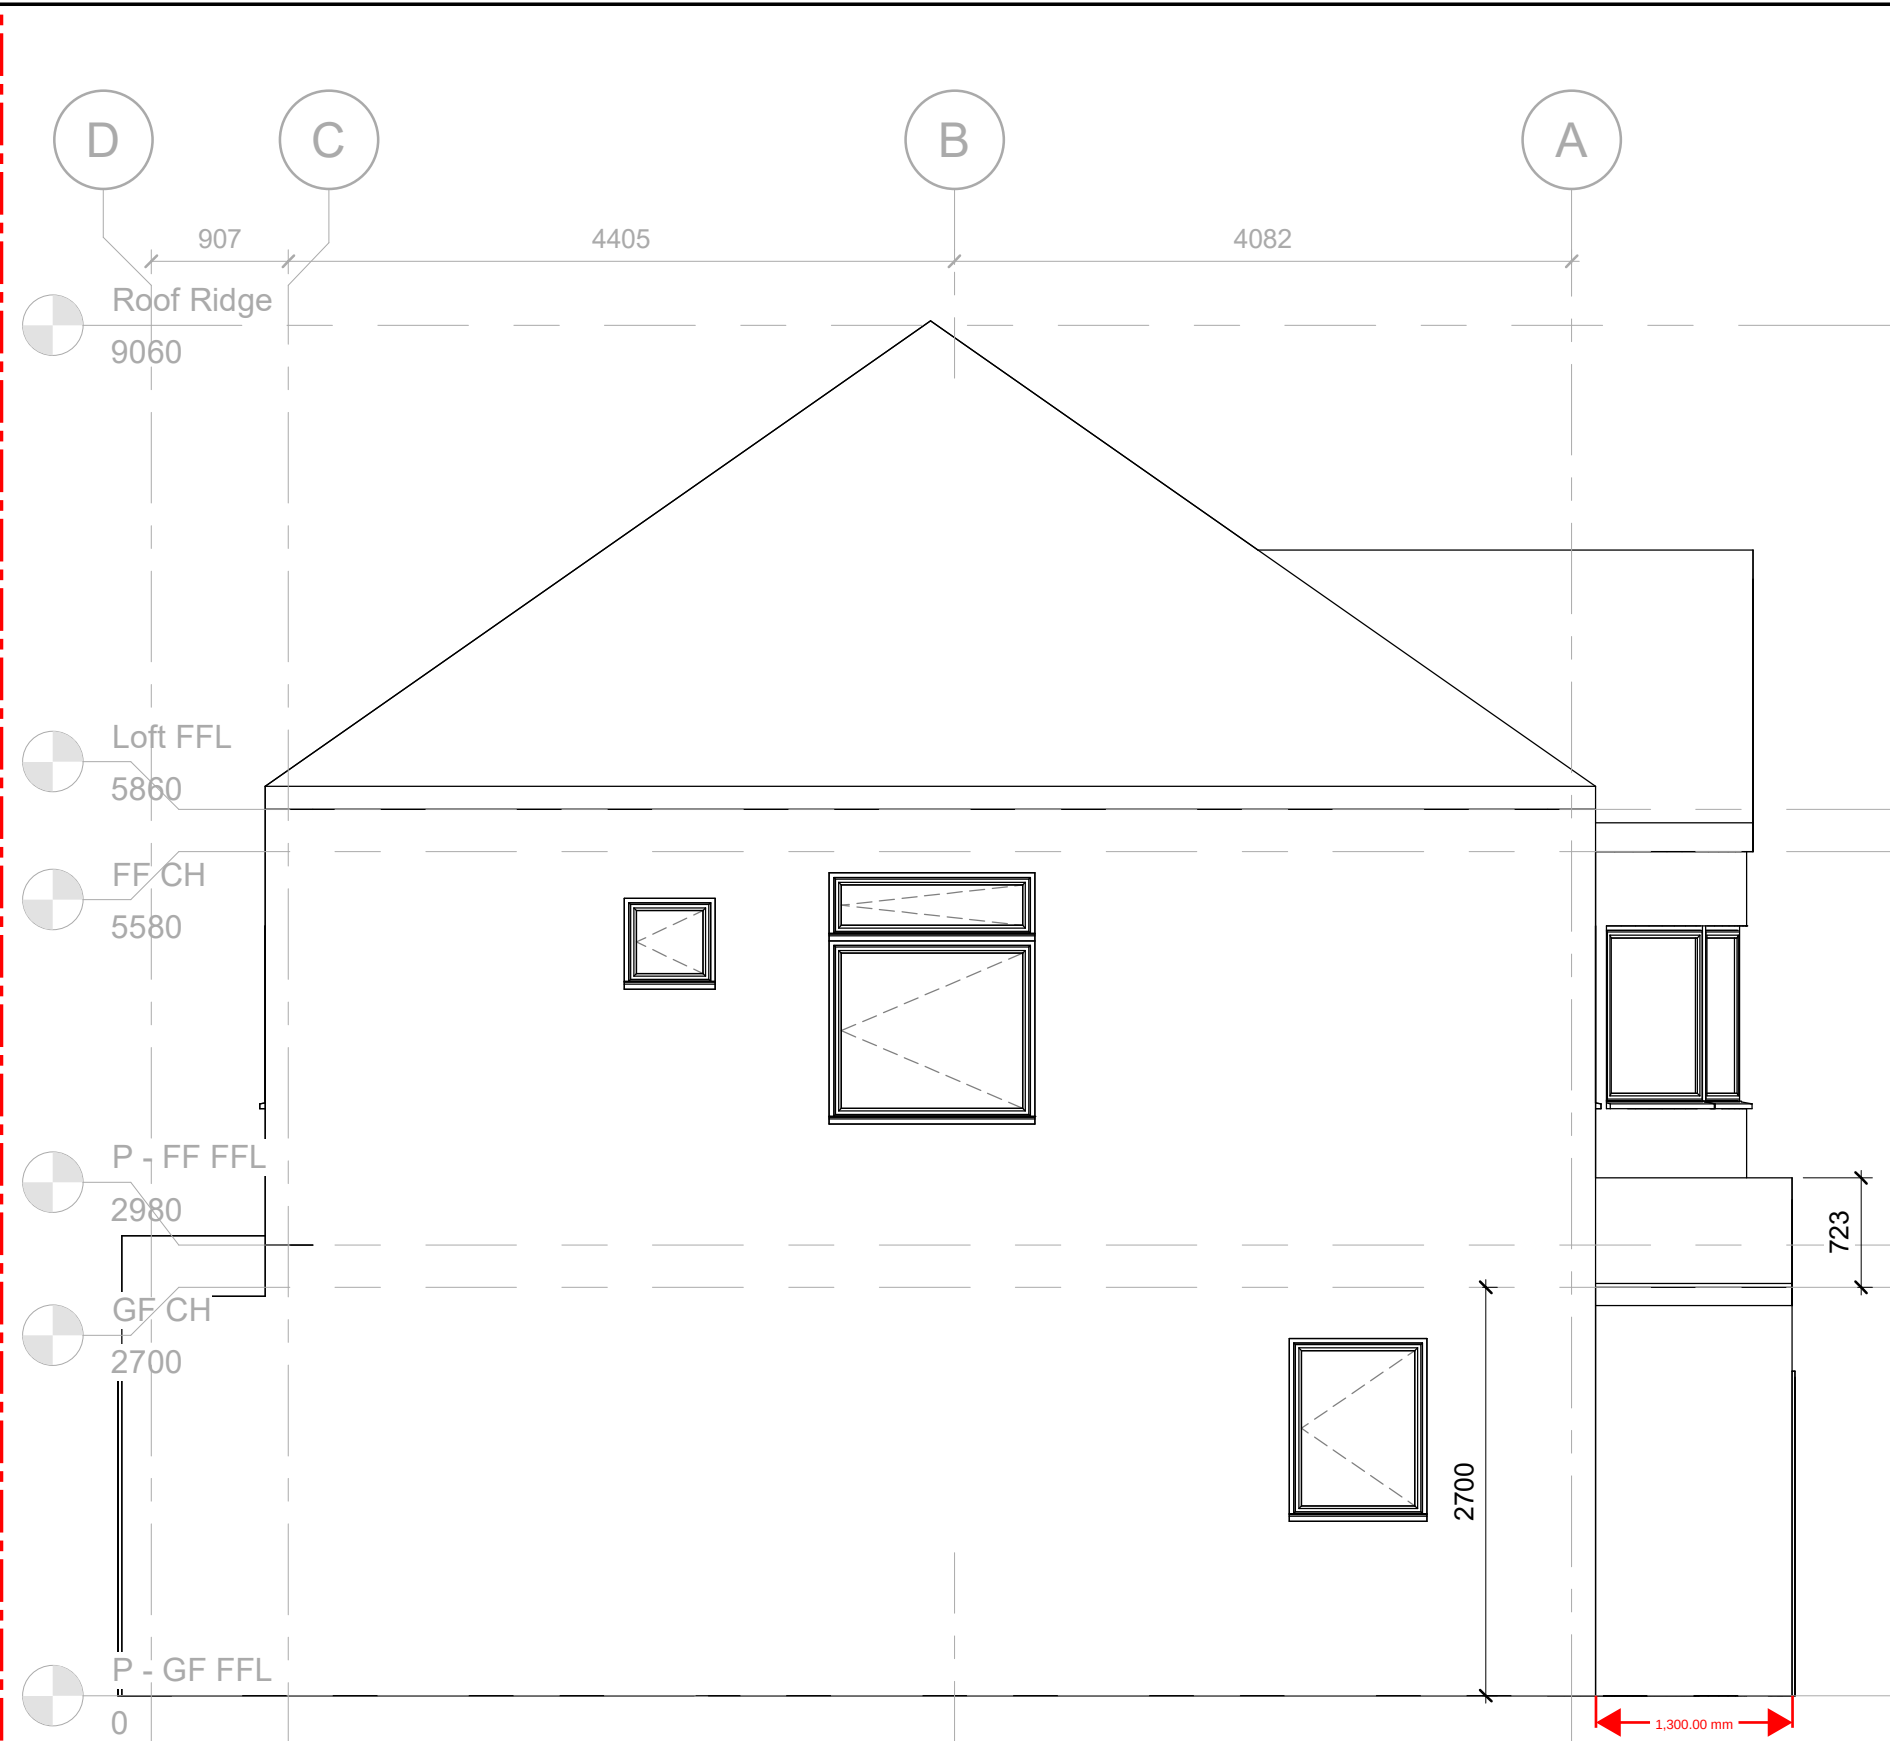

P - Side Elevation
1 : 50

Planning drawings - NOT FOR CONSTRUCTION

Please Note

1- This drawing is not for construction. 2- All Dimension are in millimeters. 3- Dimensions are not to be scaled directly from drawings. 4- All dimensions are to be checked on site and the Architect is to be inform of any discrepancies before construction commences. 5- All references to drawings refer to current revision of that drawing. 6- The Copyright of this drawing belongs to Build Different Ltd.



VISUAL SCALE 1:50 @ A3



Scale	1:50	Date	27/05/2023	Project name	103 Perth Road N22 5QG	Sheet name		Proposed Elevations	
Drawn by	BD	Checked by	EI	Project number	BD-PR-005385	Rev	A	Metric	A3