




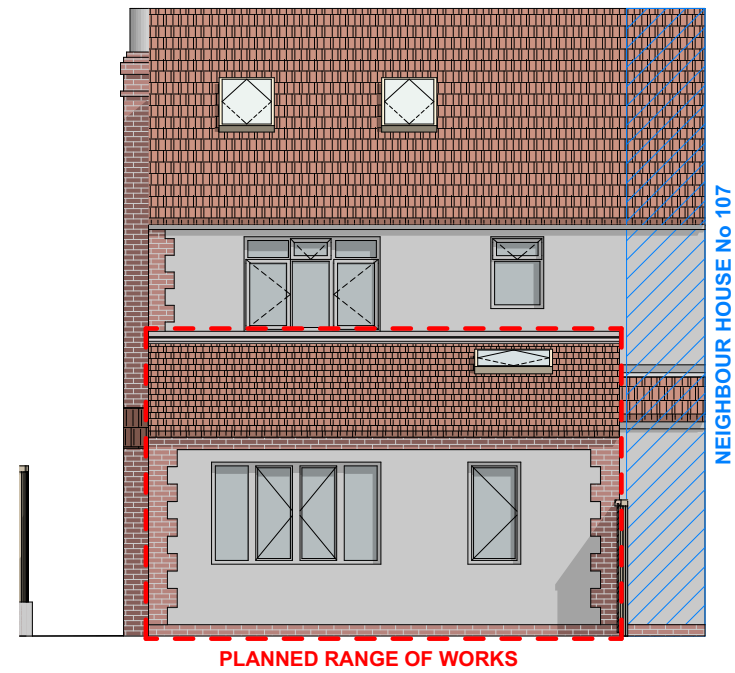

PROPOSED WEST ELEVATION

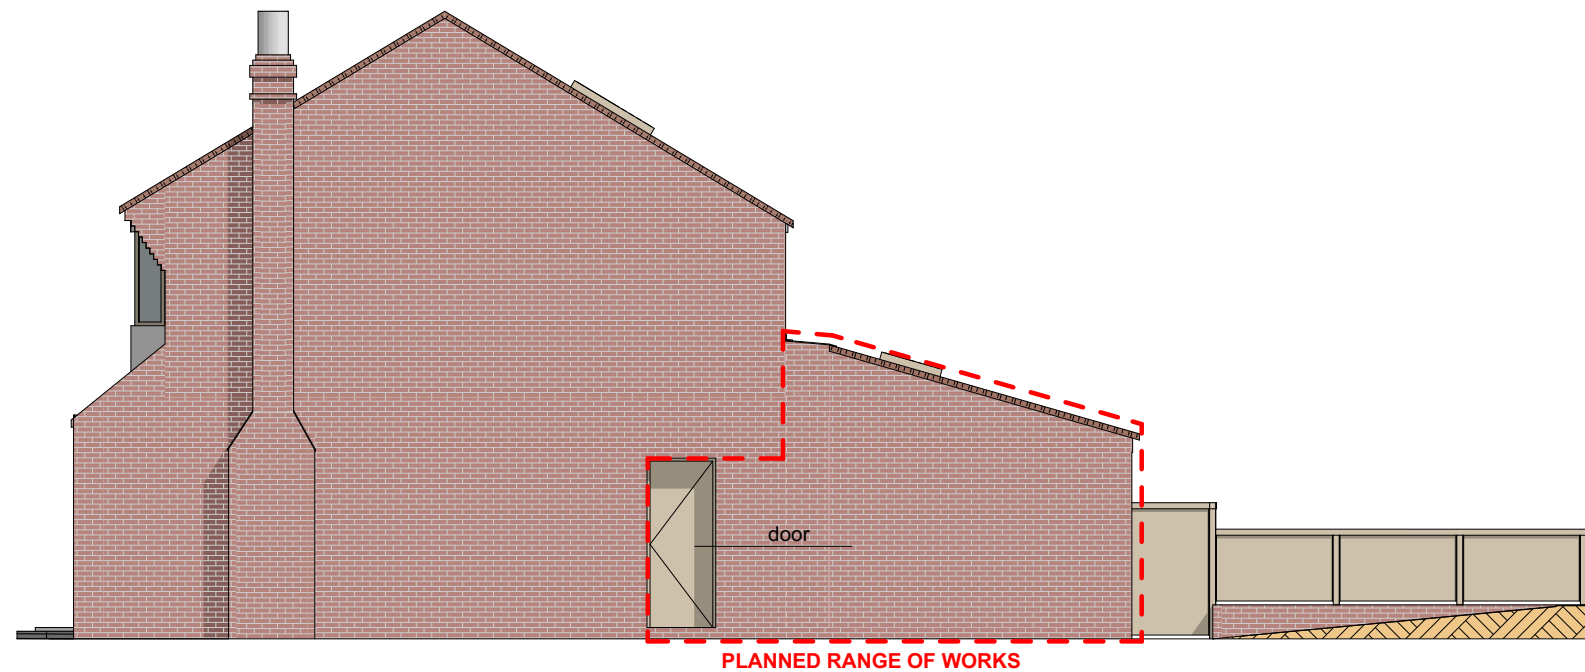

PROPOSED NORTH ELEVATION

 

PROJECT NAME
GROUND FLOOR HOUSE EXTENTION
107A Bounds Green Road
London
N22 8DF
DESIGNED BY
Elzbieta Honysz
DRAWING NAME
Proposed north and west elevation
DRAWING STATUS
Proposed elevations
DATE
11.06.2023
DRAWING SCALE
1:100
DRAWING No
7