


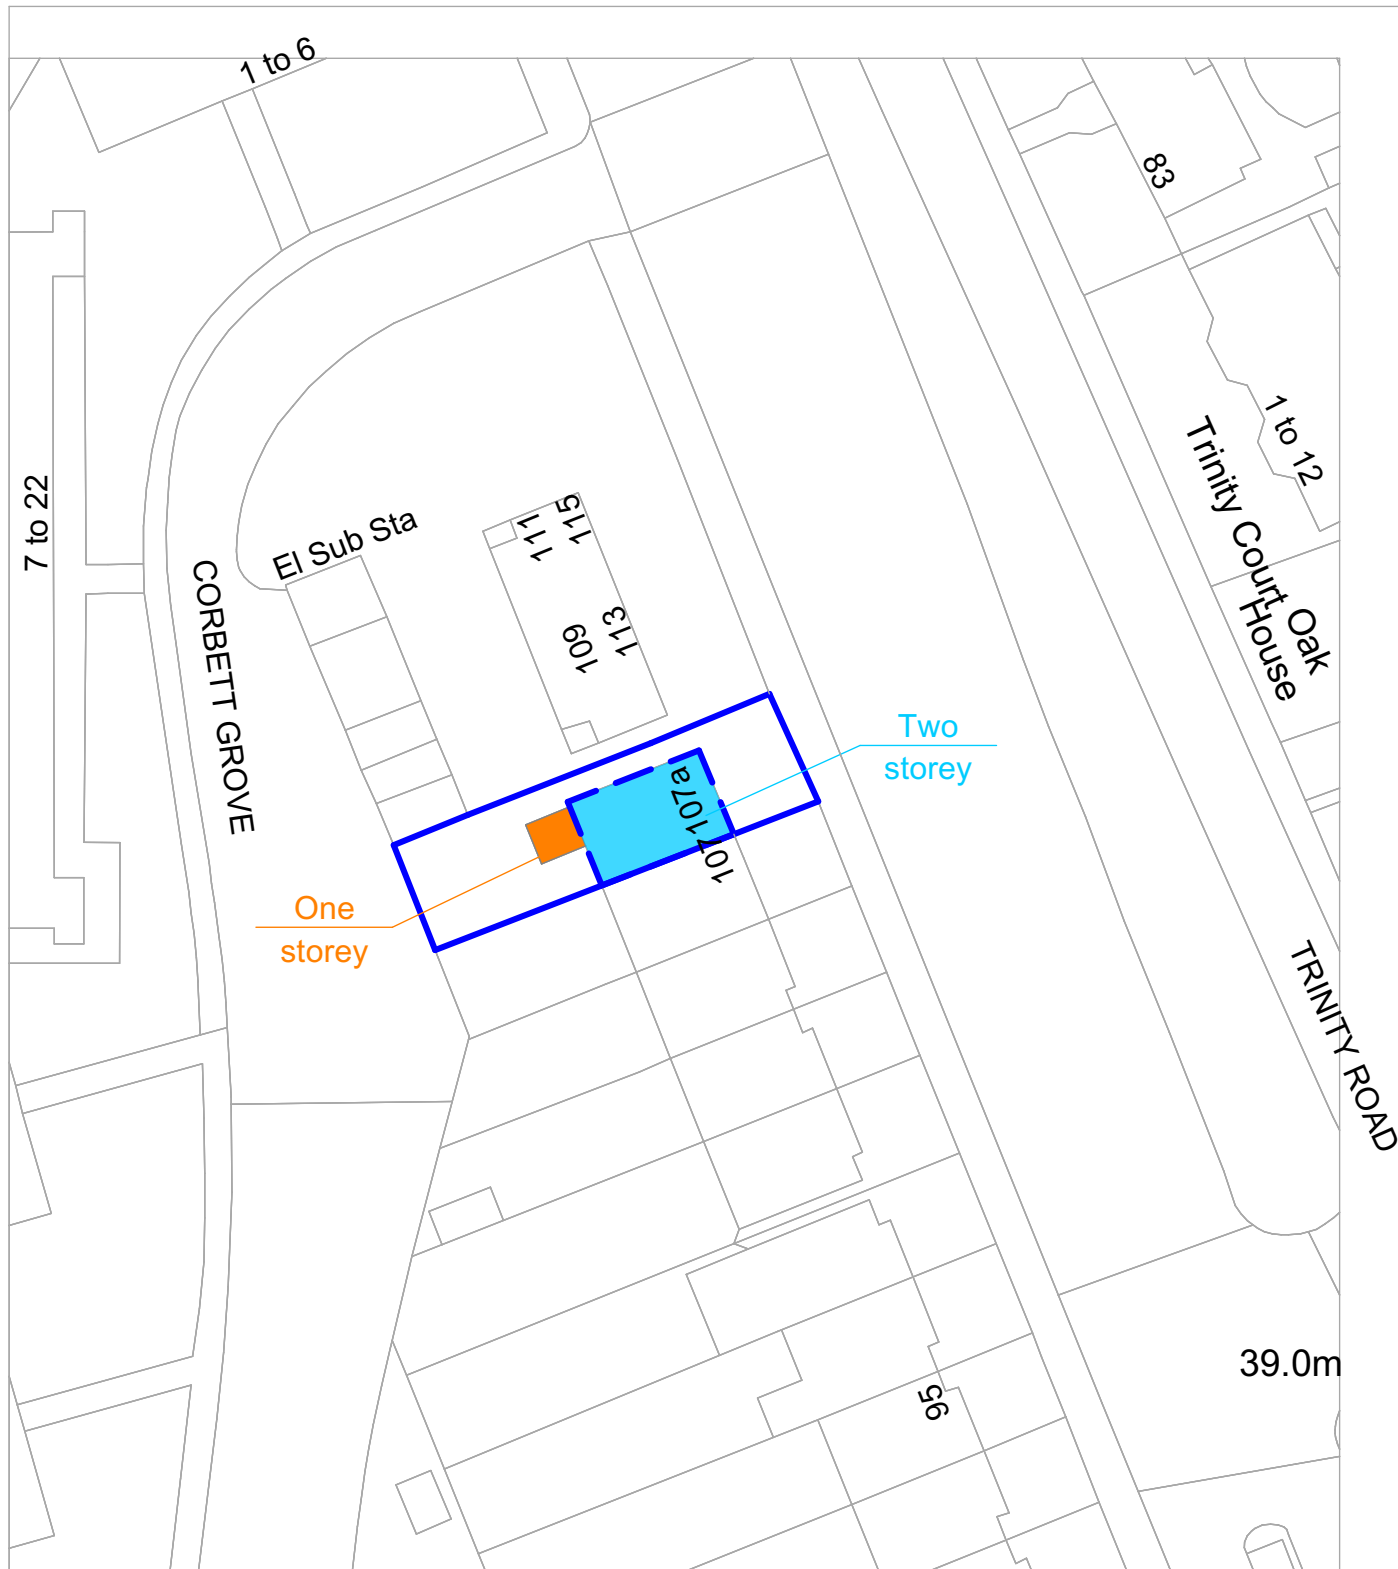

EXSITING SITE PLAN



- - site border
- - existing one storey conservatory
- - existing two story building

ReQuestAPlan
Map number: TQRQM21075173518495
Title: 107A Bounds Green road, N22 8DF, Ground floor Extension
Map Produced for: Haringey Council
© Crown copyright and database rights 2021 OS 100042766
Project ID:
Date of Purchase: 16-03-2021
1 Years subscription from 16-03-2021 for 1 workstation



PROJECT NAME
GROUND FLOOR HOUSE EXTENTION 107A Bounds Green Road London N22 8DF
DESIGNED BY
Elzbieta Honysz
DRAWING NAME
EXISTING SITE PLAN
DRAWING STATUS
SITE PLAN
DATE
11.06.2023
DRAWING SCALE
1:500
DRAWING No
2