





EXISTING WEST ELEVATION

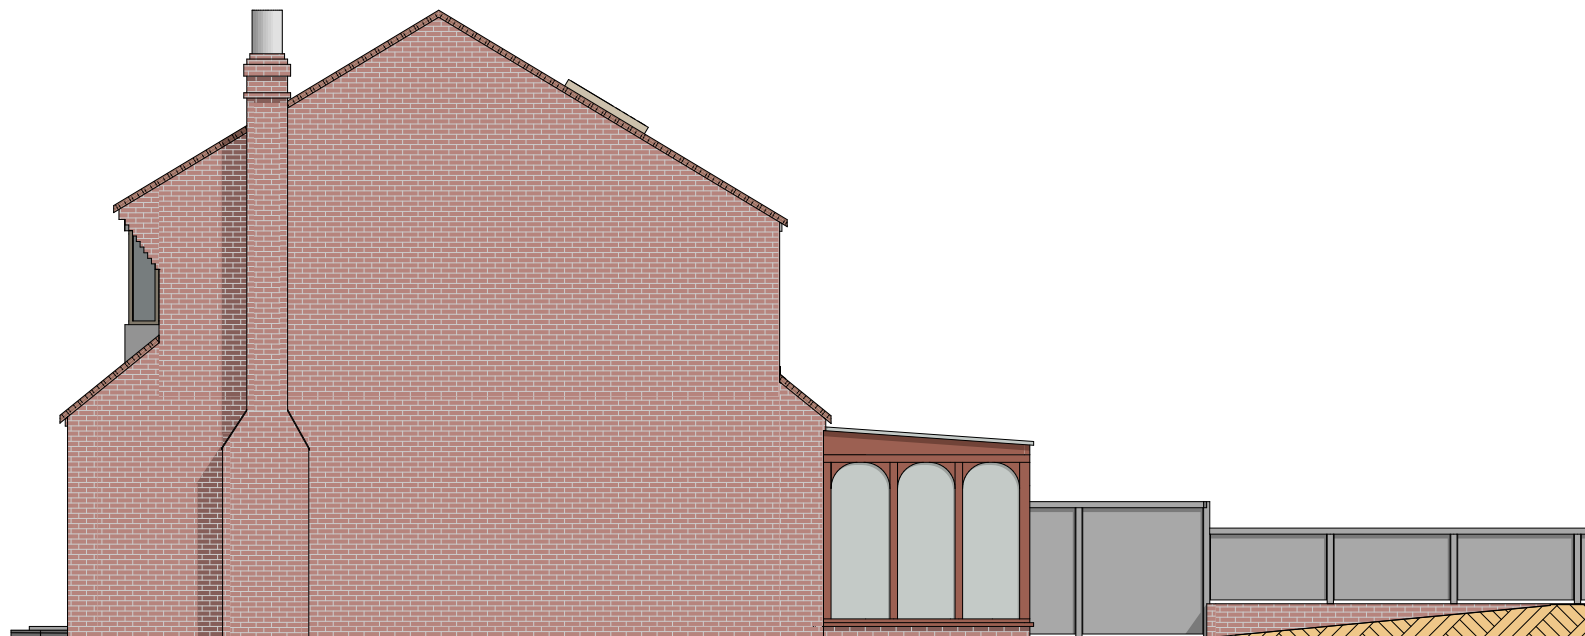

EXISTING NORTH ELEVATION

 

PROJECT NAME
GROUND FLOOR HOUSE EXTENTION
107A Bounds Green Road
London
N22 8DF

DESIGNED BY
Elżbieta Honysz

DRAWING NAME
Existing north and west elevation

DRAWING STATUS
Existing elevations

DATE
11.06.2023

DRAWING SCALE
1:100

DRAWING No
4