

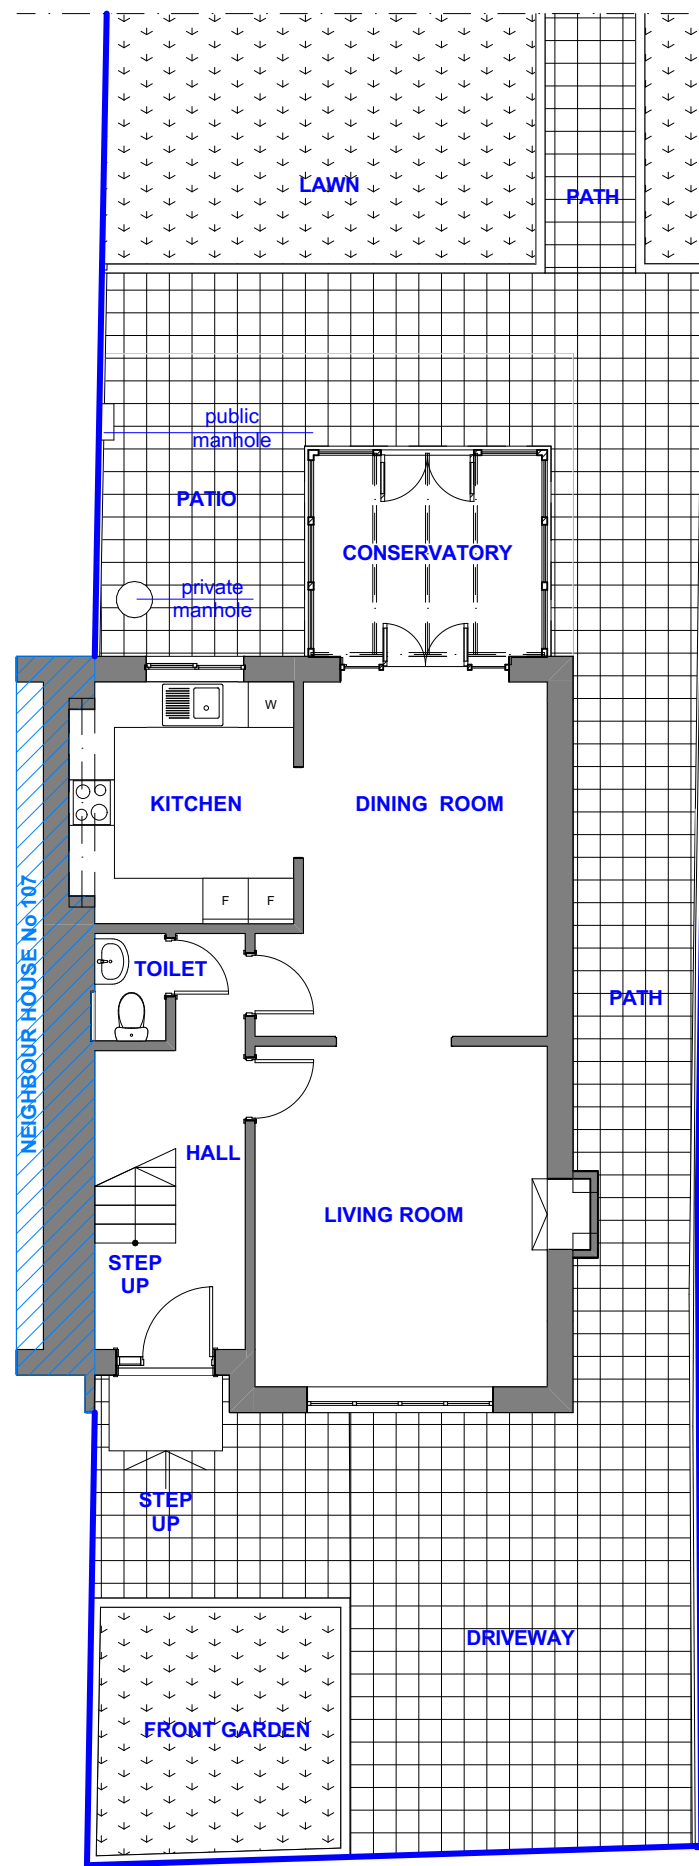


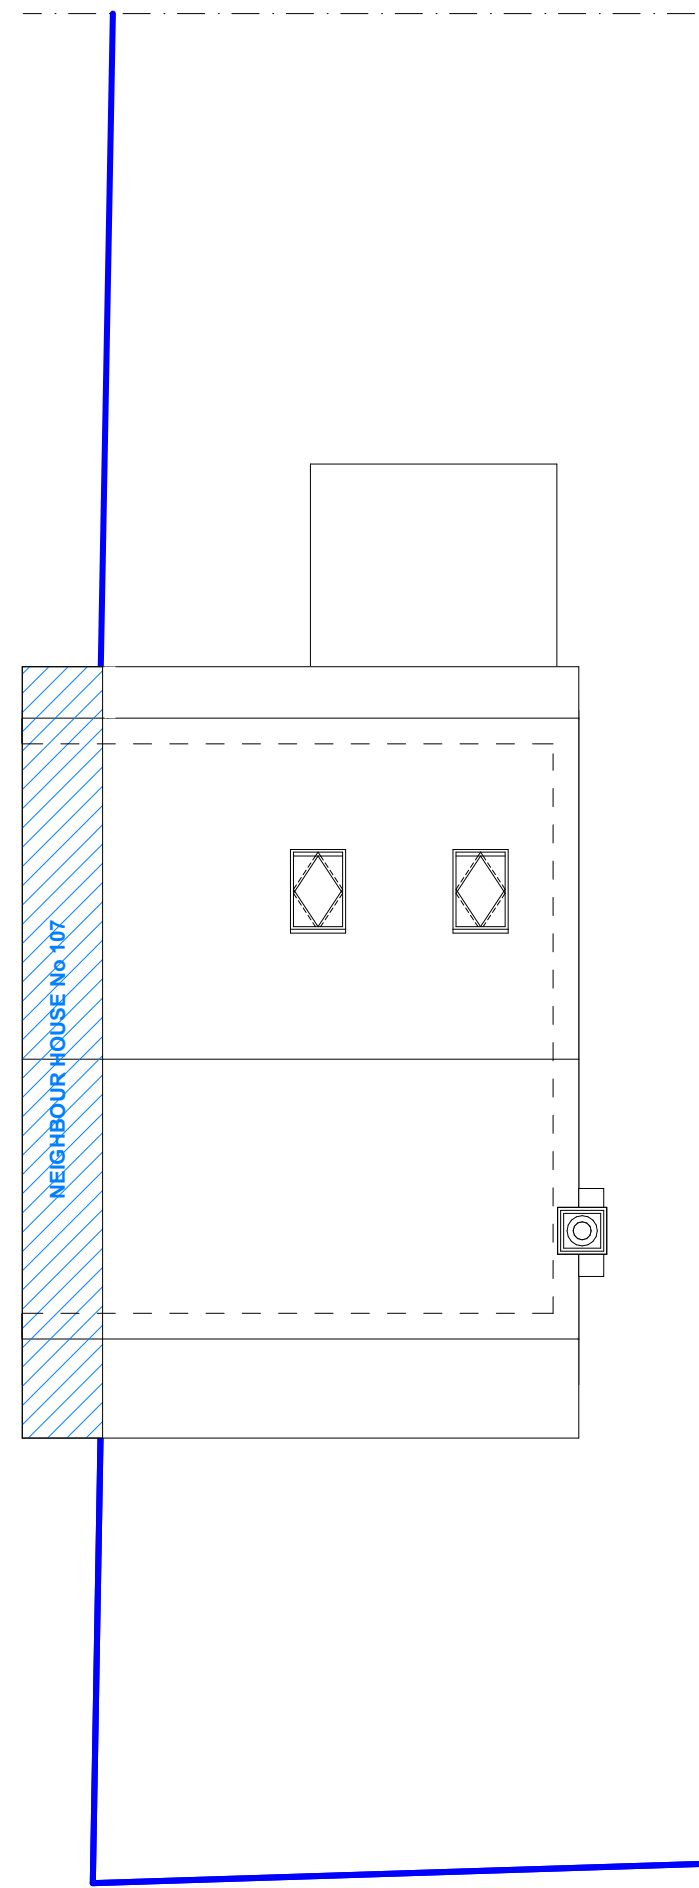

EXISTING GROUND FLOOR PLAN

 

EXISTING ROOF PLAN

LEGEND	
	- existing wall
	- existing internal wall
	- border of the site
	
PROJECT NAME	
GROUND FLOOR HOUSE EXTENSION	
107A Bounds Green Road	
London	
N22 8DF	
DESIGNED BY	
Elżbieta Honysz	
DRAWING NAME	
Existing ground floor and roof plan	
DRAWING STATUS	
Existing floor plan	
DATE	
11.06.2023	
DRAWING SCALE	
1:100	
DRAWING No	
3	