

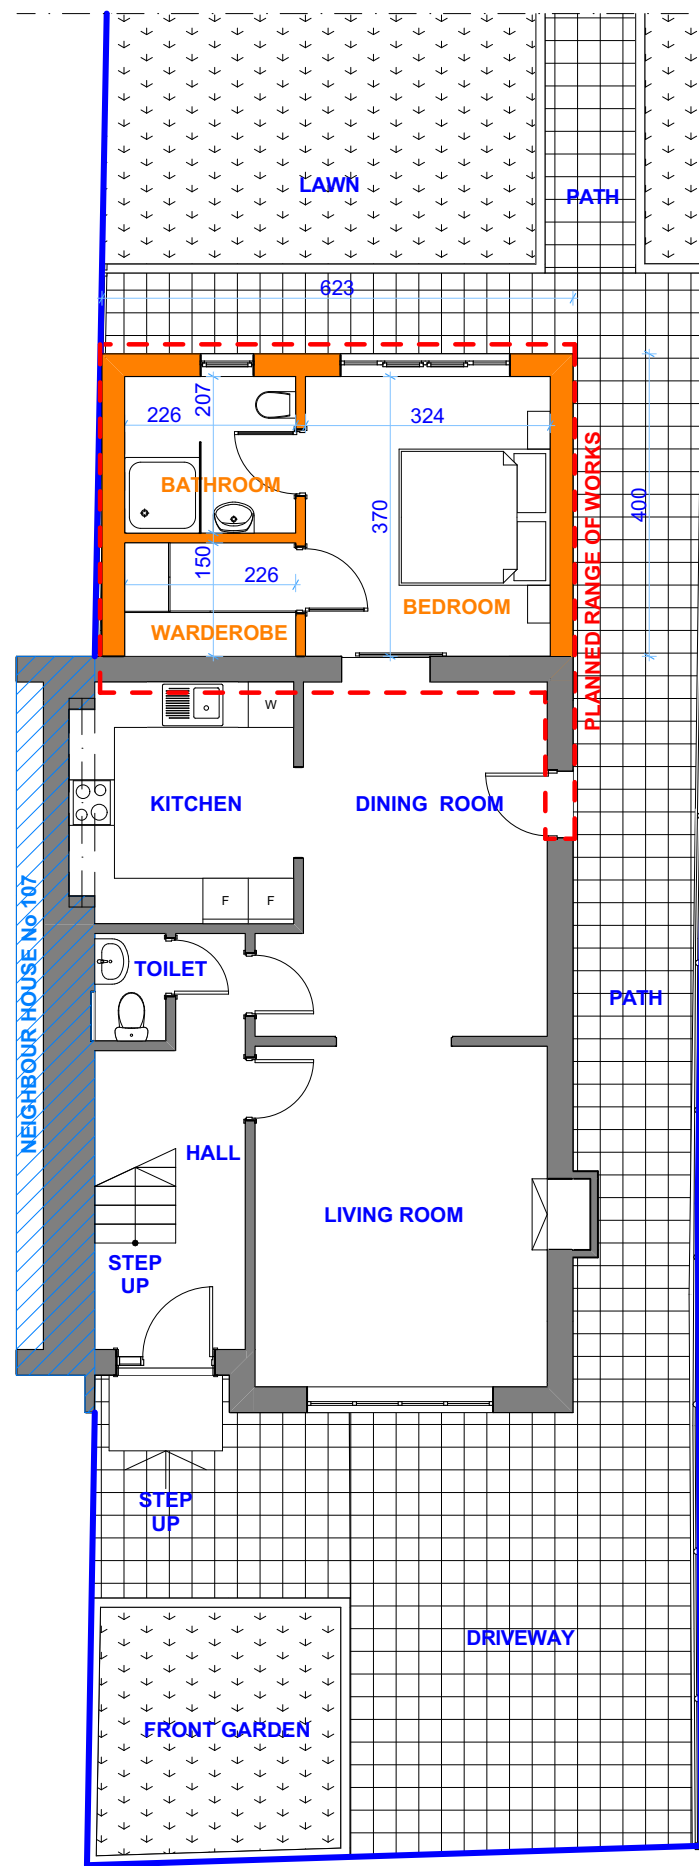


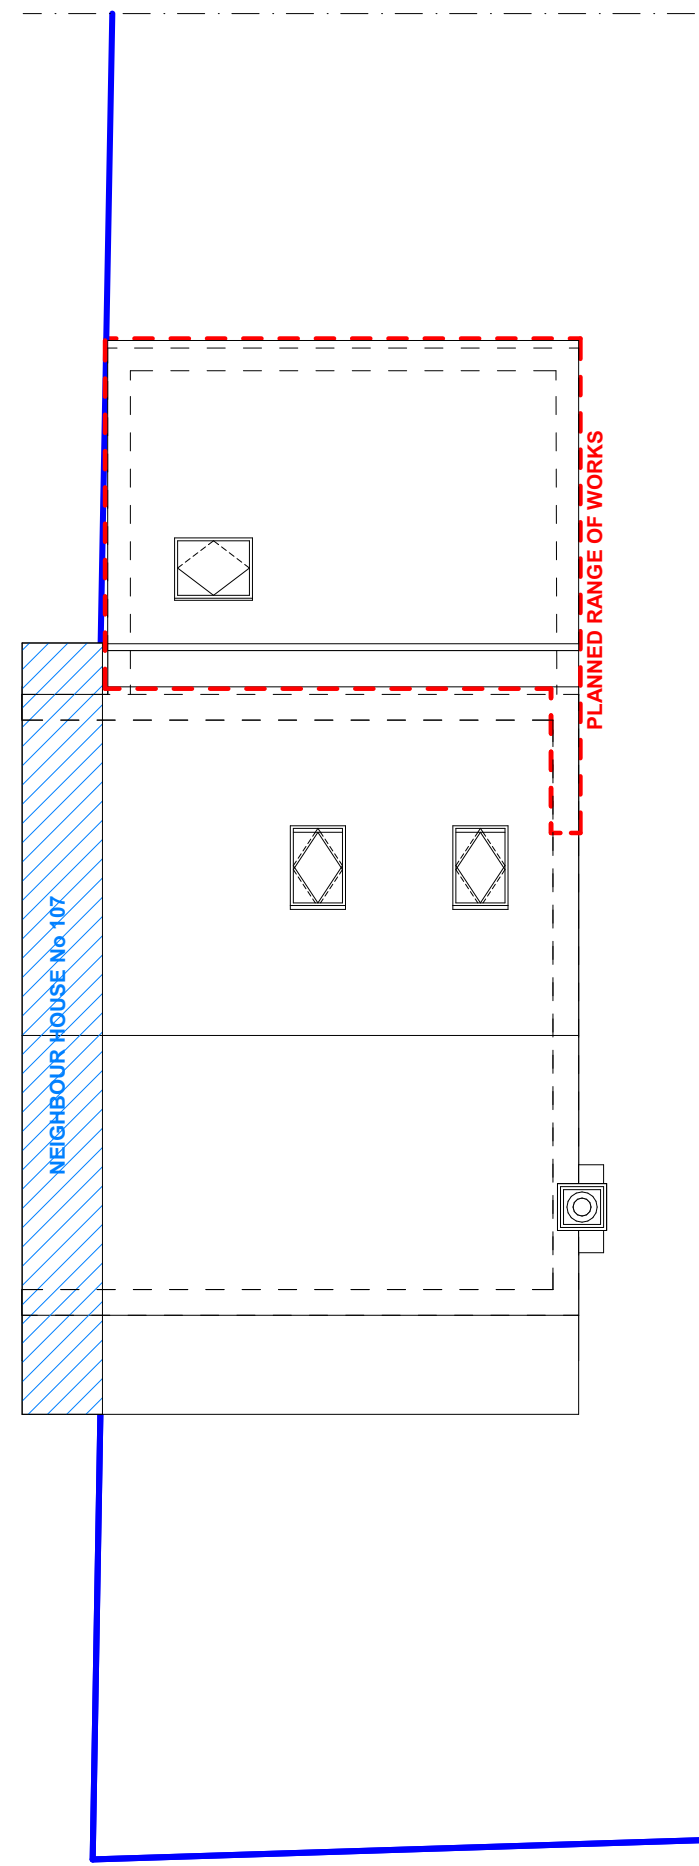

PROPOSED GROUND FLOOR PLAN

 

PROPOSED ROOF PLAN

LEGEND	
	- existing wall
	- existing internal wall
	- designed extension wall
	- designed extension internal wall
	- border of the site
	- planned range of works
	
PROJECT NAME	
GROUND FLOOR HOUSE EXTENTION	
107A Bounds Green Road	
London	
N22 8DF	
DESIGNED BY	
Elzbieta Honysz	
DRAWING NAME	
Proposed ground floor and roof plan	
DRAWING STATUS	
Proposed floor plan	
DATE	
11.06.2023	
DRAWING SCALE	
1:100	
DRAWING No	
6	