



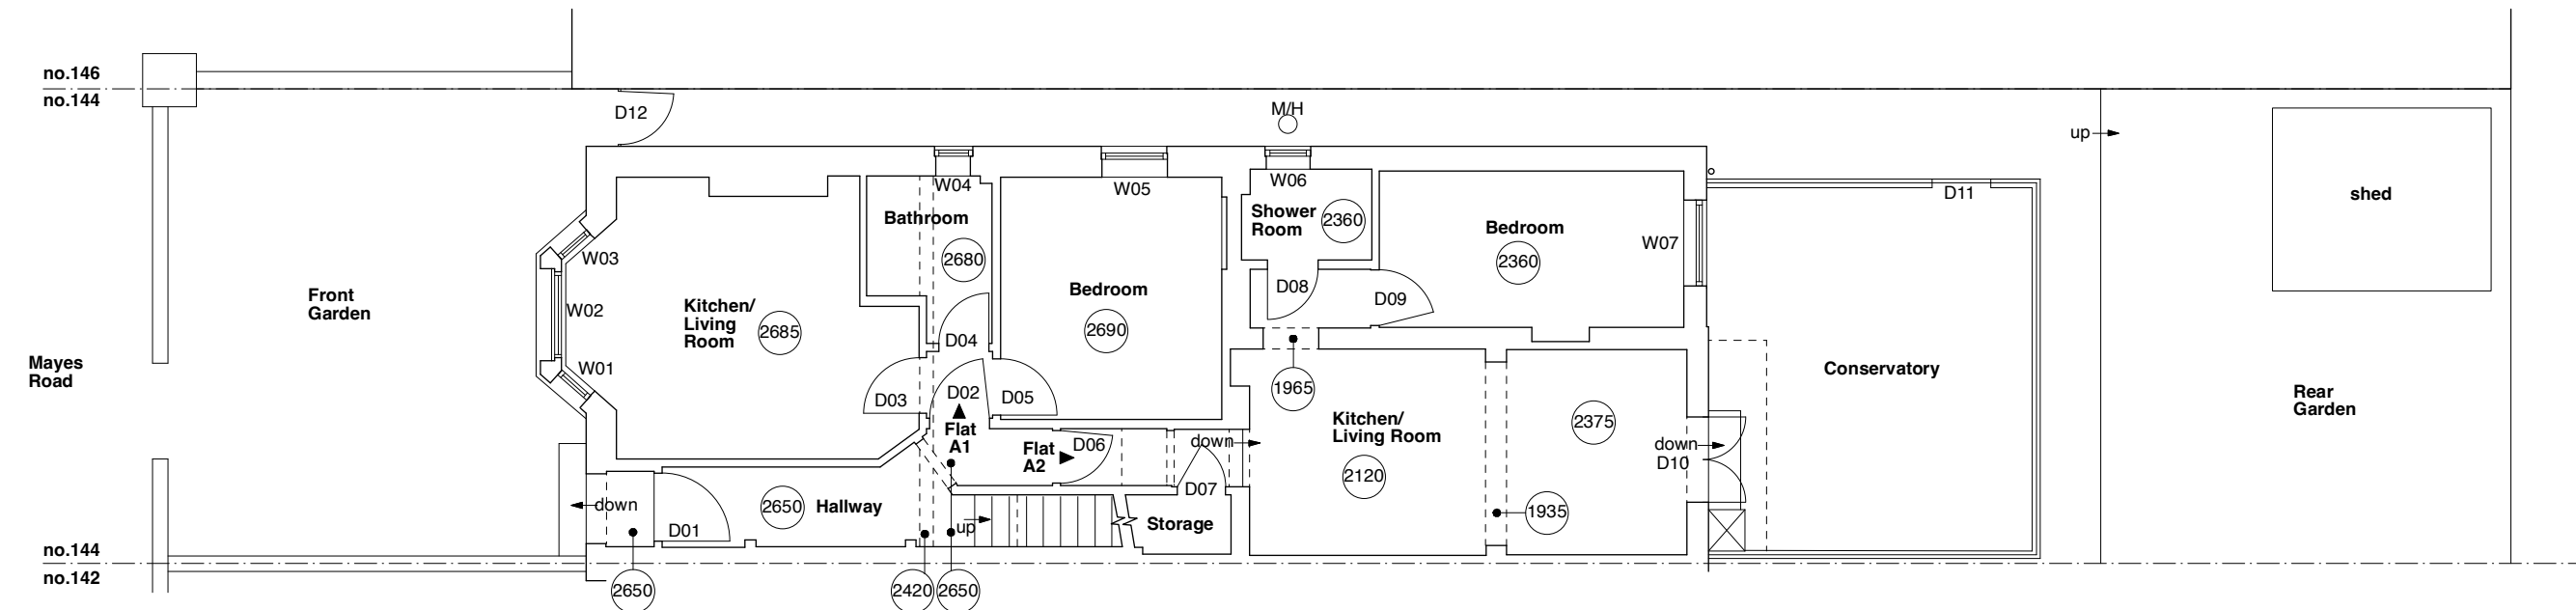


EXISTING GROUND FLOOR PLAN

scale 1:100

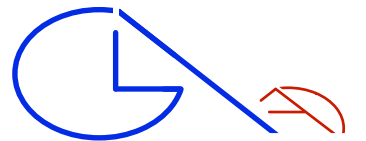


GLA Architecture and Design

Southgate Office Village, Block E,
286A Chase Road, London, N14 6HF
T 020 8886 5100 E g@glaad.co.uk

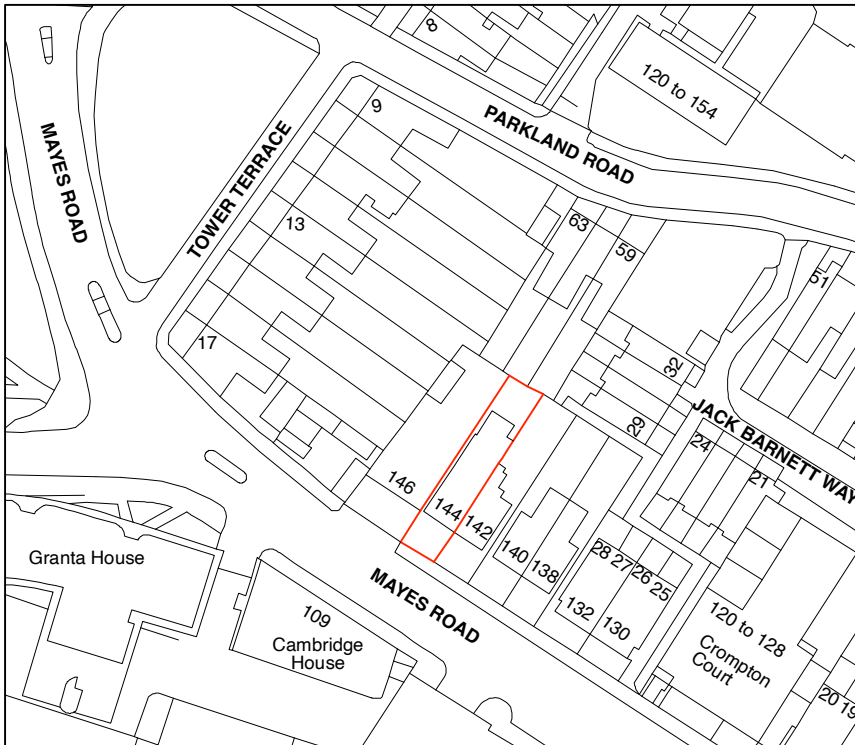

EXISTING SITE PLAN

scale 1:1250

 

KEY:

M/H - Manhole

(2750) - Ceiling Height

W07 - Window Number

D03 - Door Number

Client S.Y. PROPERTIES LTD.		
Main Contractor		
Project CERTIFICATE OF LAWFULNESS FOR THE GROUND FLOOR FLATS AT NO. 144 MAYES ROAD, LONDON N22 6SY		
Drawing Title EXISTING SITE & GROUND FLOOR PLAN		
Scale 1:1250 & 1:100@A3	Date August 2023	Drawn By DK
Project No. 2329A	Drawing No. 01	Rev. A-
DO NOT SCALE THIS DRAWING. ALL DIMENSIONS TO BE CHECKED ON SITE		
© Copyright This drawing is the copyright of GLA Architecture and Design Ltd. This drawings and any works executed from this drawing shall, unless otherwise agreed in writing by GLA Architecture and Design Ltd, remain the property of the architect.		
DRAWING STATUS A SCHEME - Outline/Scheme drawings for proposals, budgets, etc. B DESIGN DEVELOPMENT - Evolving final design drawings for approvals, tenders, billing etc. C CONSTRUCTION - Fully developed drawings issued under instruction for construction.		
ONLY STATUS 'C' DRAWINGS TO BE USED FOR CONSTRUCTION PURPOSES		