


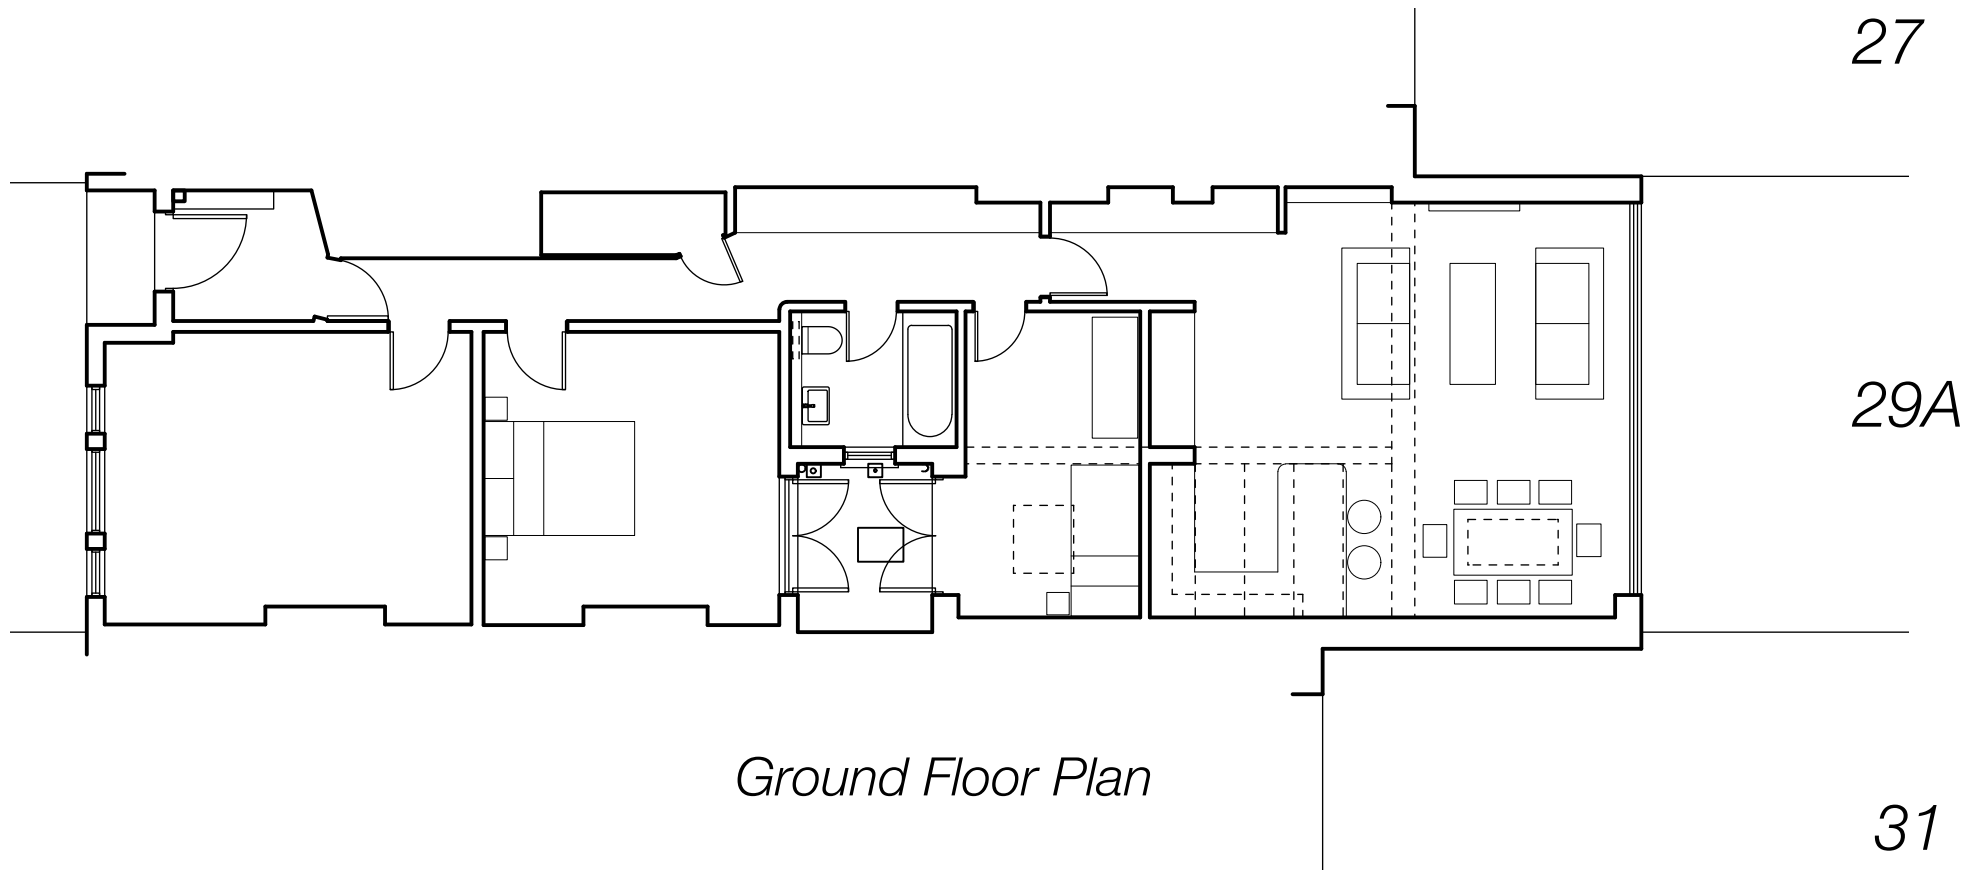


 

Ground Floor Plan

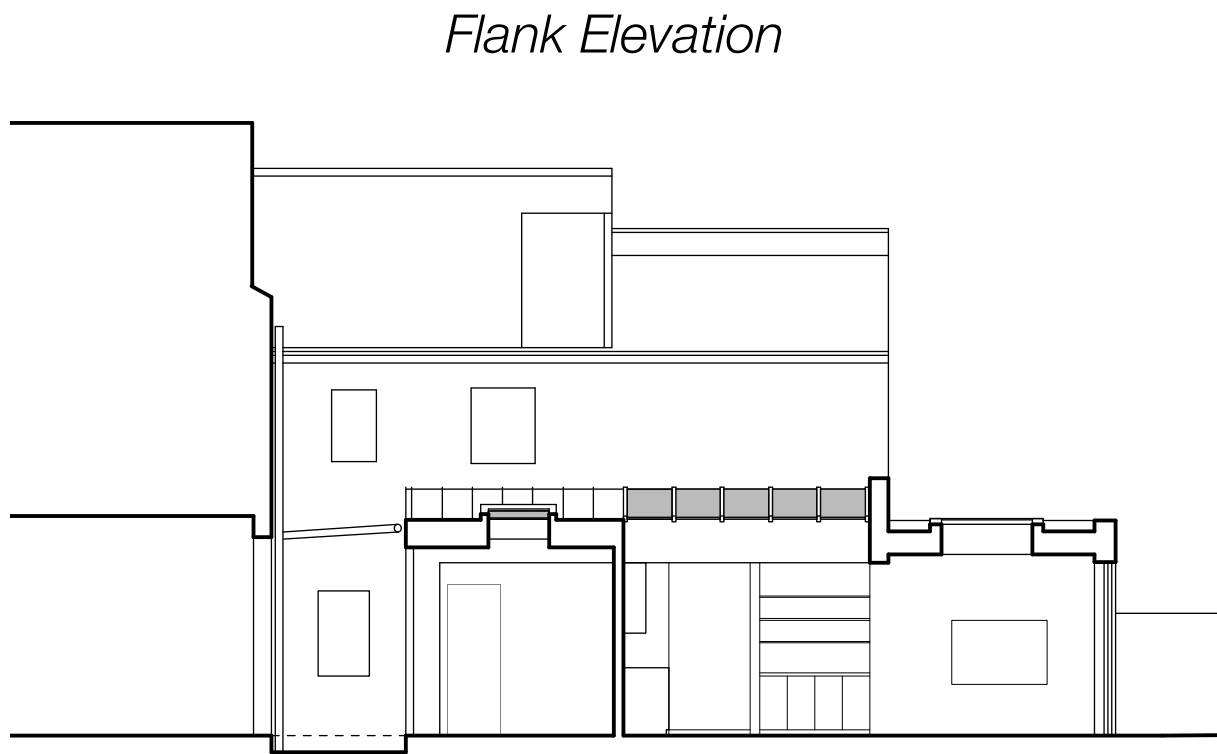

Flank Elevation

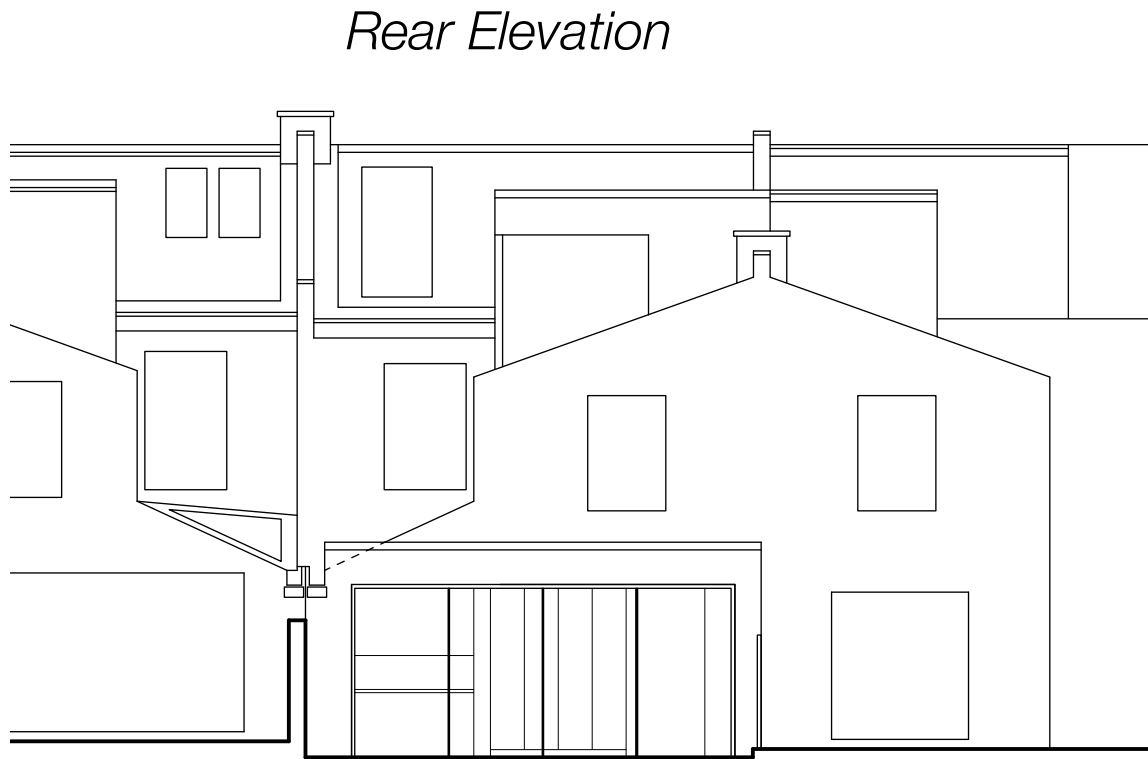

Rear Elevation

31 29A 27

GENERAL NOTES

1. This drawing is the copyright of Haines Phillips Architects.
2. Do not scale from this drawing. Use figured dimensions only.
3. This drawing must not be used for land transfer purposes, or for construction purposes unless accompanied by an Architect's Instruction.



DRAWING ISSUE STATUS

ISSUE STATUS		COMMENT
P	PRELIMINARY	For comment and review Planning/Listed Building Application
PL	PLANNING	
BR	BUILDING REGS	Building Regs Application For pricing purposes only For procurement & construction
T	TENDER	
C	CONSTRUCTION	Record drawings on completion Conveyancing or other legal purposes
FC	FINAL	
L	CONSTRUCTION	
	LEGAL	

REVISIONS

REV	DATE	NOTES
1	14/08/2023	Updated to take account of feedback from LPA

**HAINES
PHILLIPS**
ARCHITECTS

Tankerton Works
12 Argyle Walk
London WC1H 8HA
t 020 7833 9324
f 020 7837 2864
e office@hainesphillips.co.uk

JOB TITLE
29A Barrington Road

DRAWING TITLE
**Plan and Elevations
as Proposed**

DRAWN	DATE
MiP	Feb.23
JOB NR	SCALE
4327	1:100@A3
DRAWING NO.	ISSUE REVISION
GA 210	PL 1