

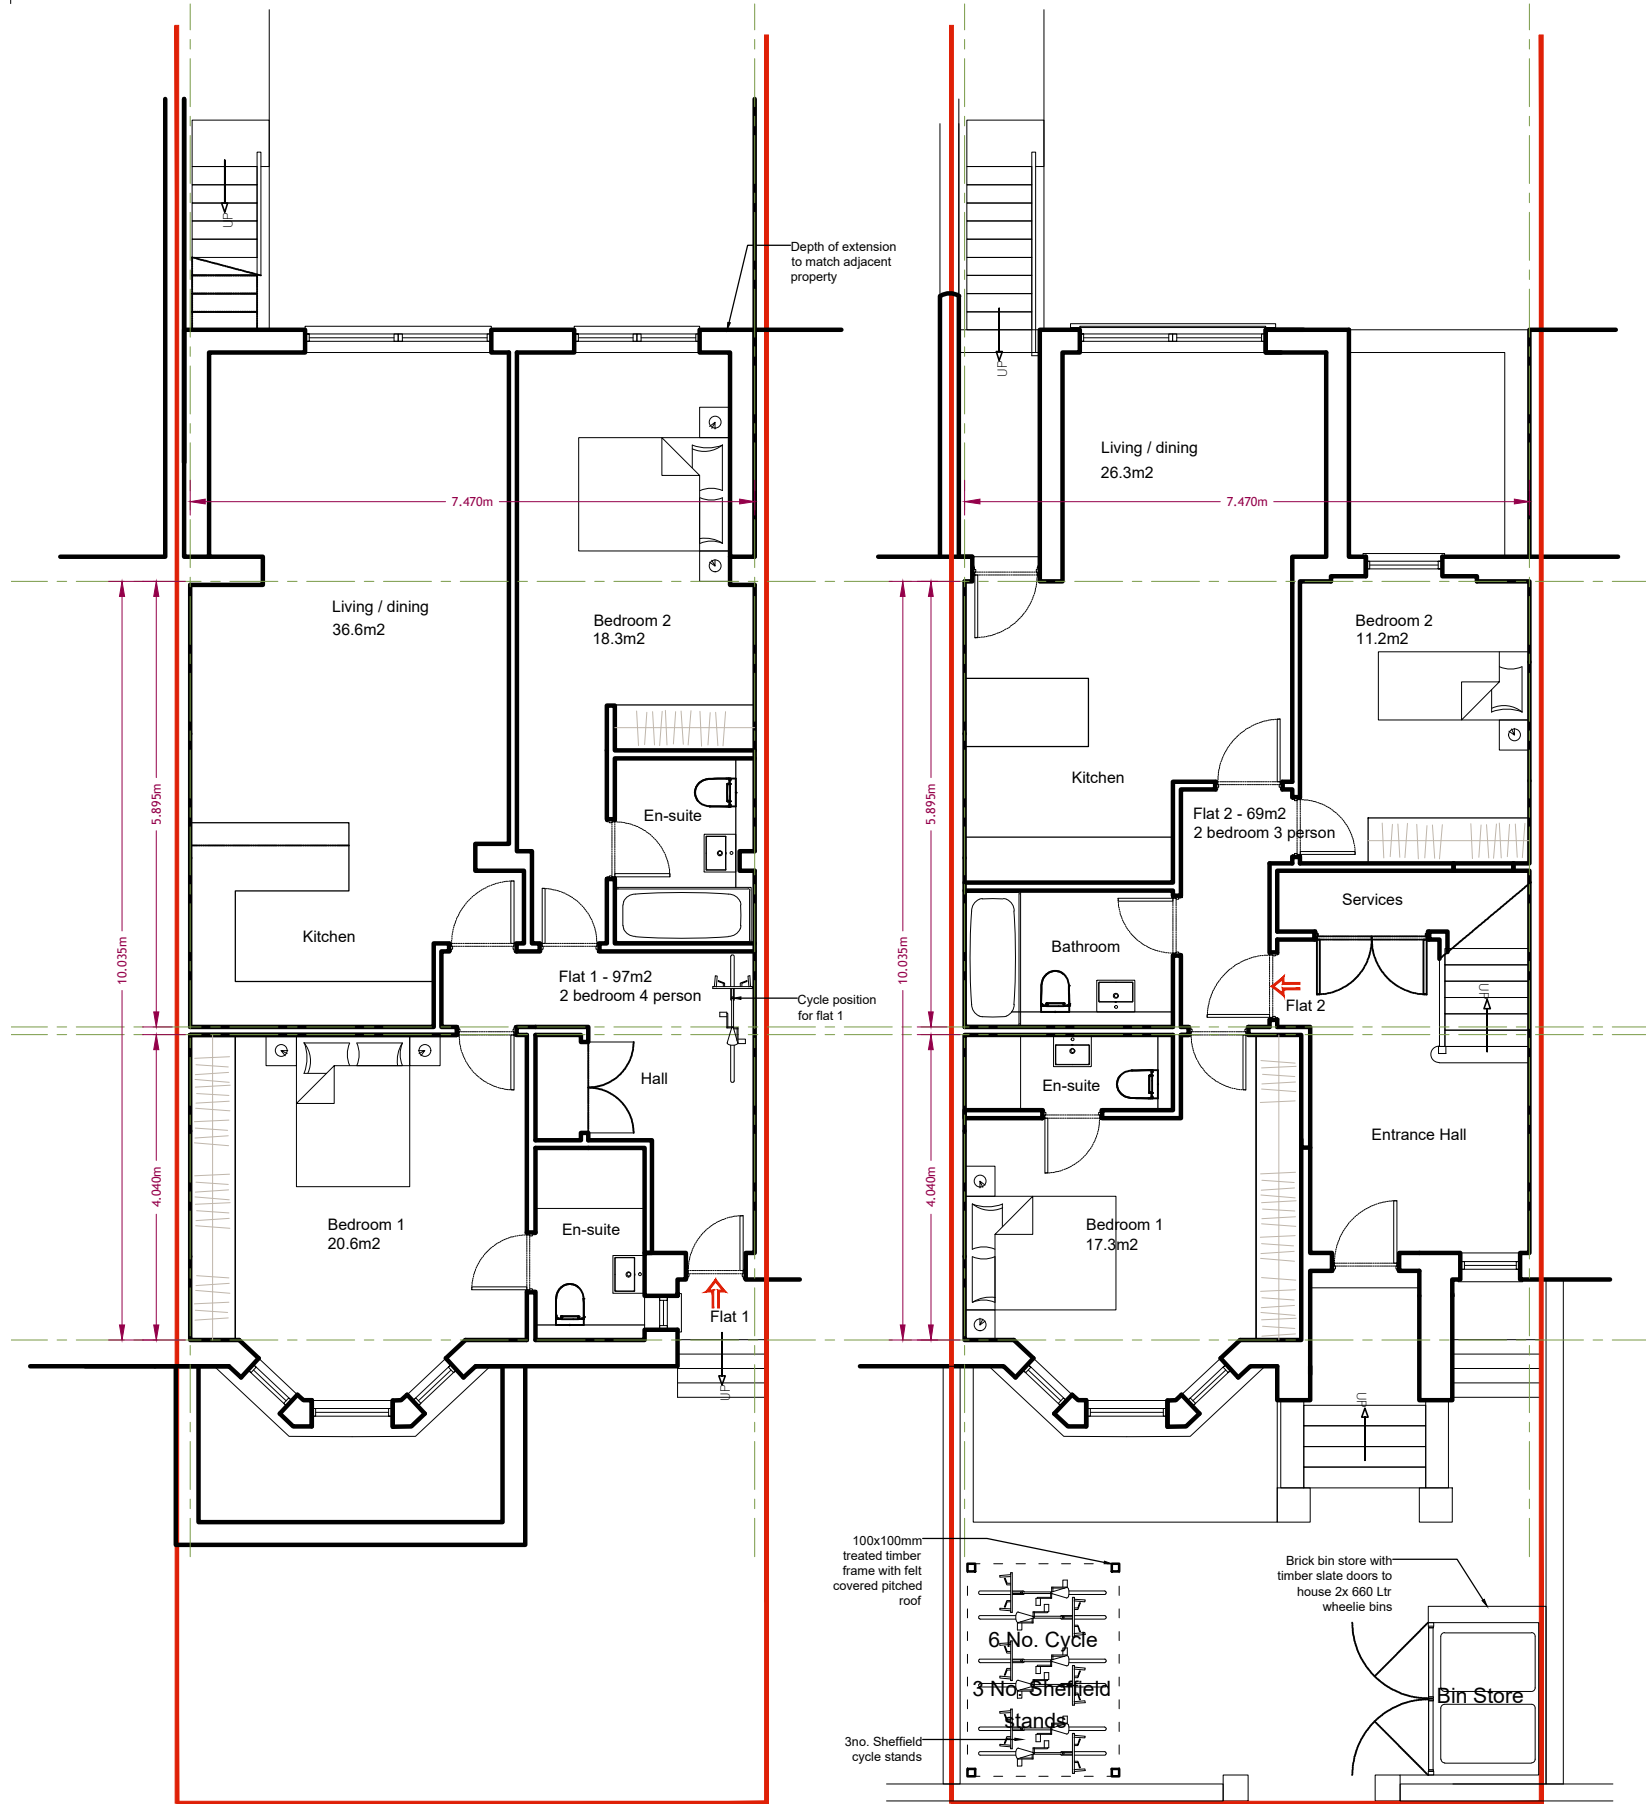


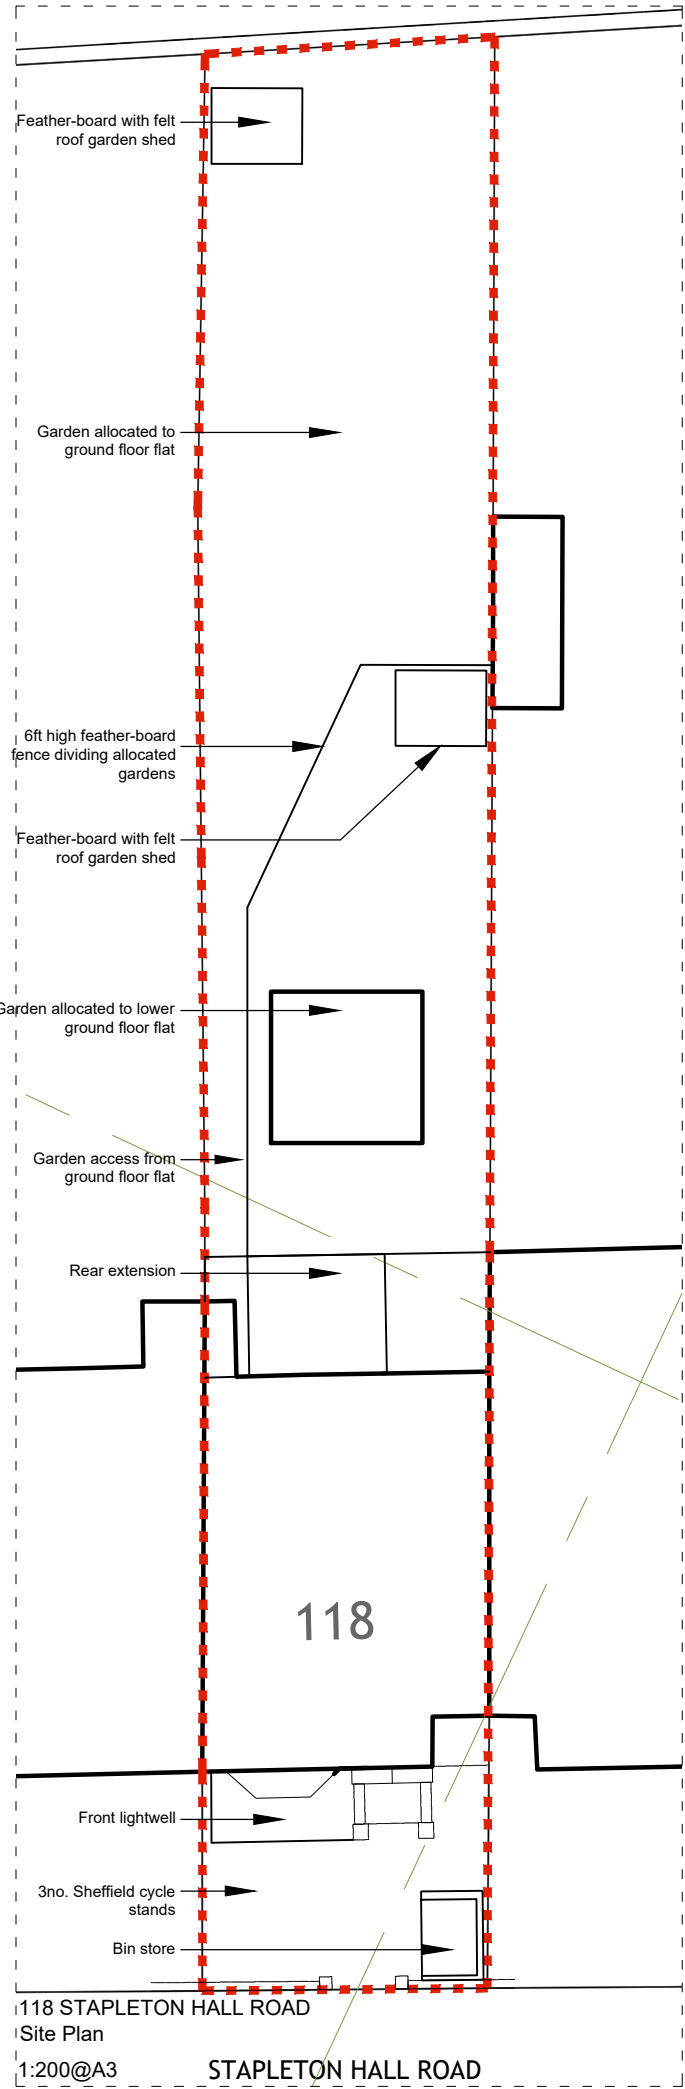

PROPOSED LOWER GROUND FLOOR PLAN

PROPOSED GROUND FLOOR PLAN

 

NOTE

THIS DRAWING IS TO BE READ IN CONJUNCTION WITH ALL OTHER RELEVANT DRAWINGS AND SPECIFICATIONS

THIS DRAWING HAS BEEN PREPARED FOR IDENTIFICATION PURPOSES ONLY. VERIFICATION OF DRAWN INFORMATION TO BE CARRIED OUT BY CONTRACTOR PRIOR TO OTHER USE.

B	Cycle storage updated	16/08/2023
A	Survey dims incorporated	08/05/2023
rev		

STEVEN ADAMS RIBA ARCHITECTS

28b ENGLANDS LANE
LONDON NW3 4UE
Tel 020 7722 7664
Fax 020 7722 7652

project	no		
118 STAPLETON HALL ROAD	769		
LONDON N4 4QA			
drawing	no		
PROPOSED LOWER GROUND AND GROUND FLOOR PLANS	GA 01/B		
scale	date	drawn	checked
1:100@A3	06.03.23	RE	SAA