



Note:
Refer to Lawful Development Certificate
HGY/2023/1726 for approval of loft conversion

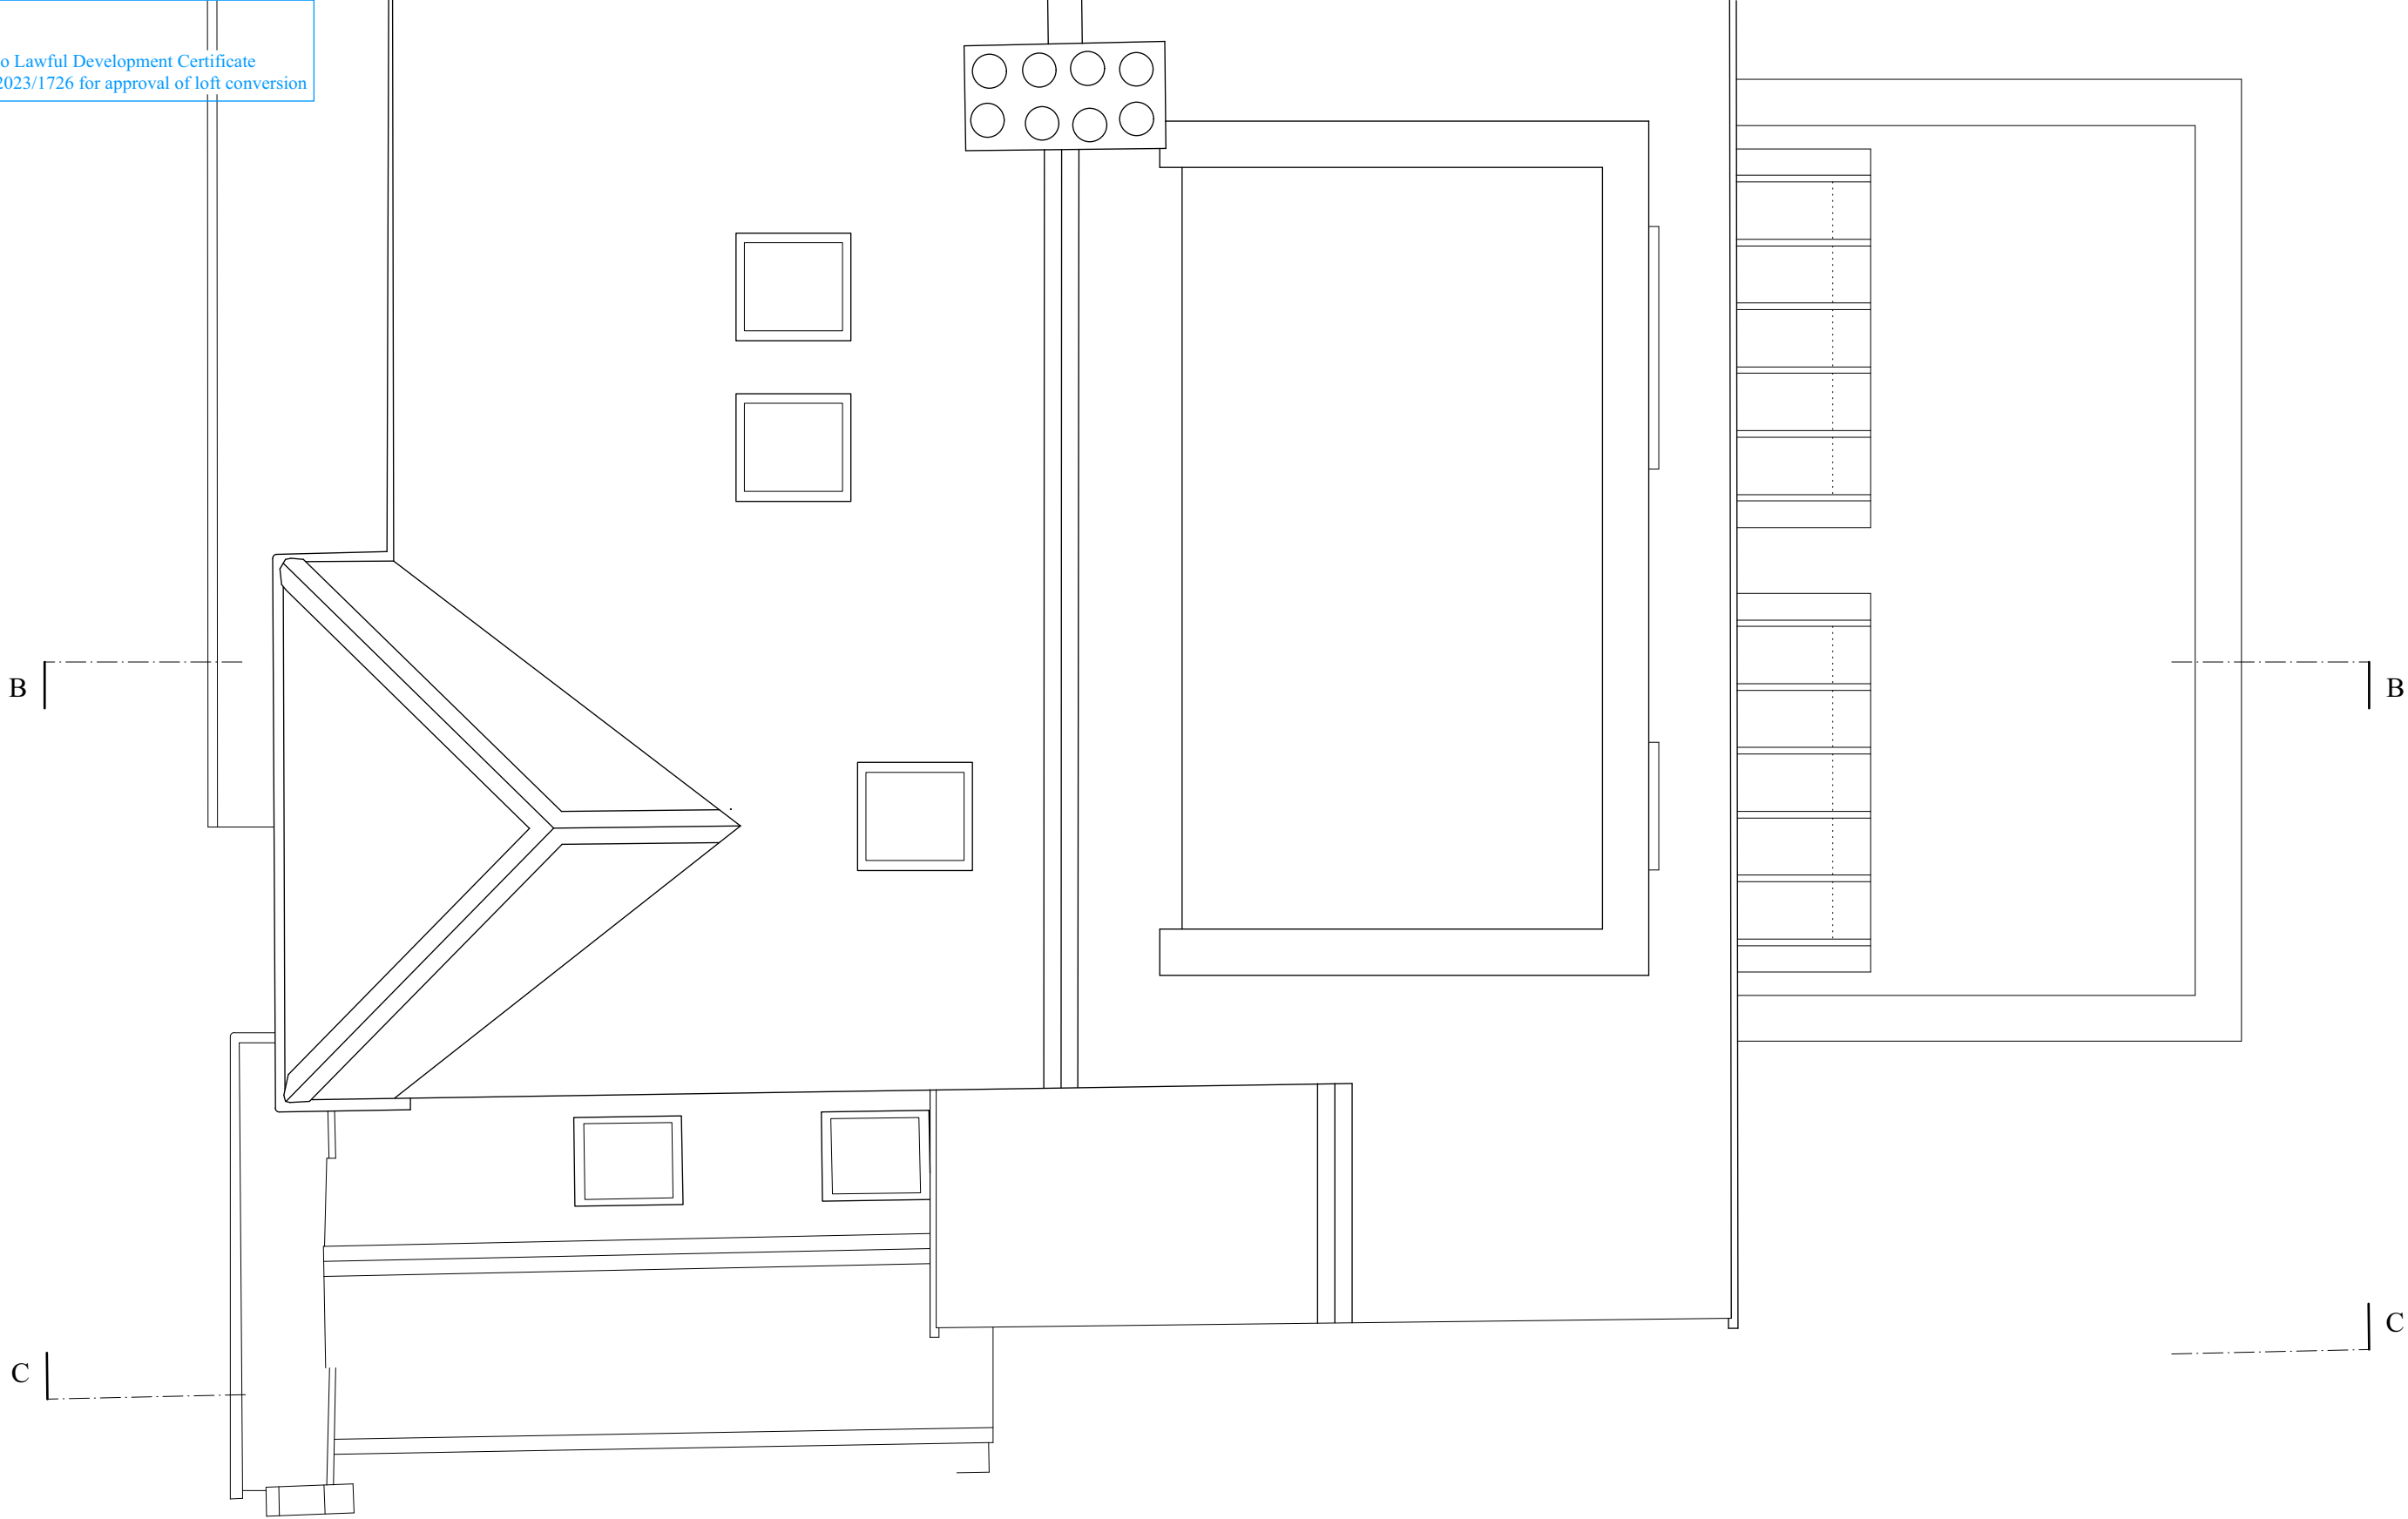

Notes:
All contents copyright.
Do not scale.
Contractor to verify all dimensions on site.
Read in conjunction with all relevant
architect's and consultant's information.
Report any discrepancies to the architect.

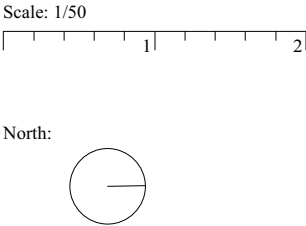

Key:

Revisions:
A - 12/07/23 - Planning issue
B - 07/08/23 - Notes revised

Project:	57 Fordington Road London N6 4TH	MXN ARCHITECTURE	
Drawing:	Roof Plan As Proposed		
Number:	P2202_A004_B	Status:	Information
Scale:	1/50 @ A3	Drawn:	JNM
Date:	12/07/23	Checked:	JNM

mxnarchitecture.com