
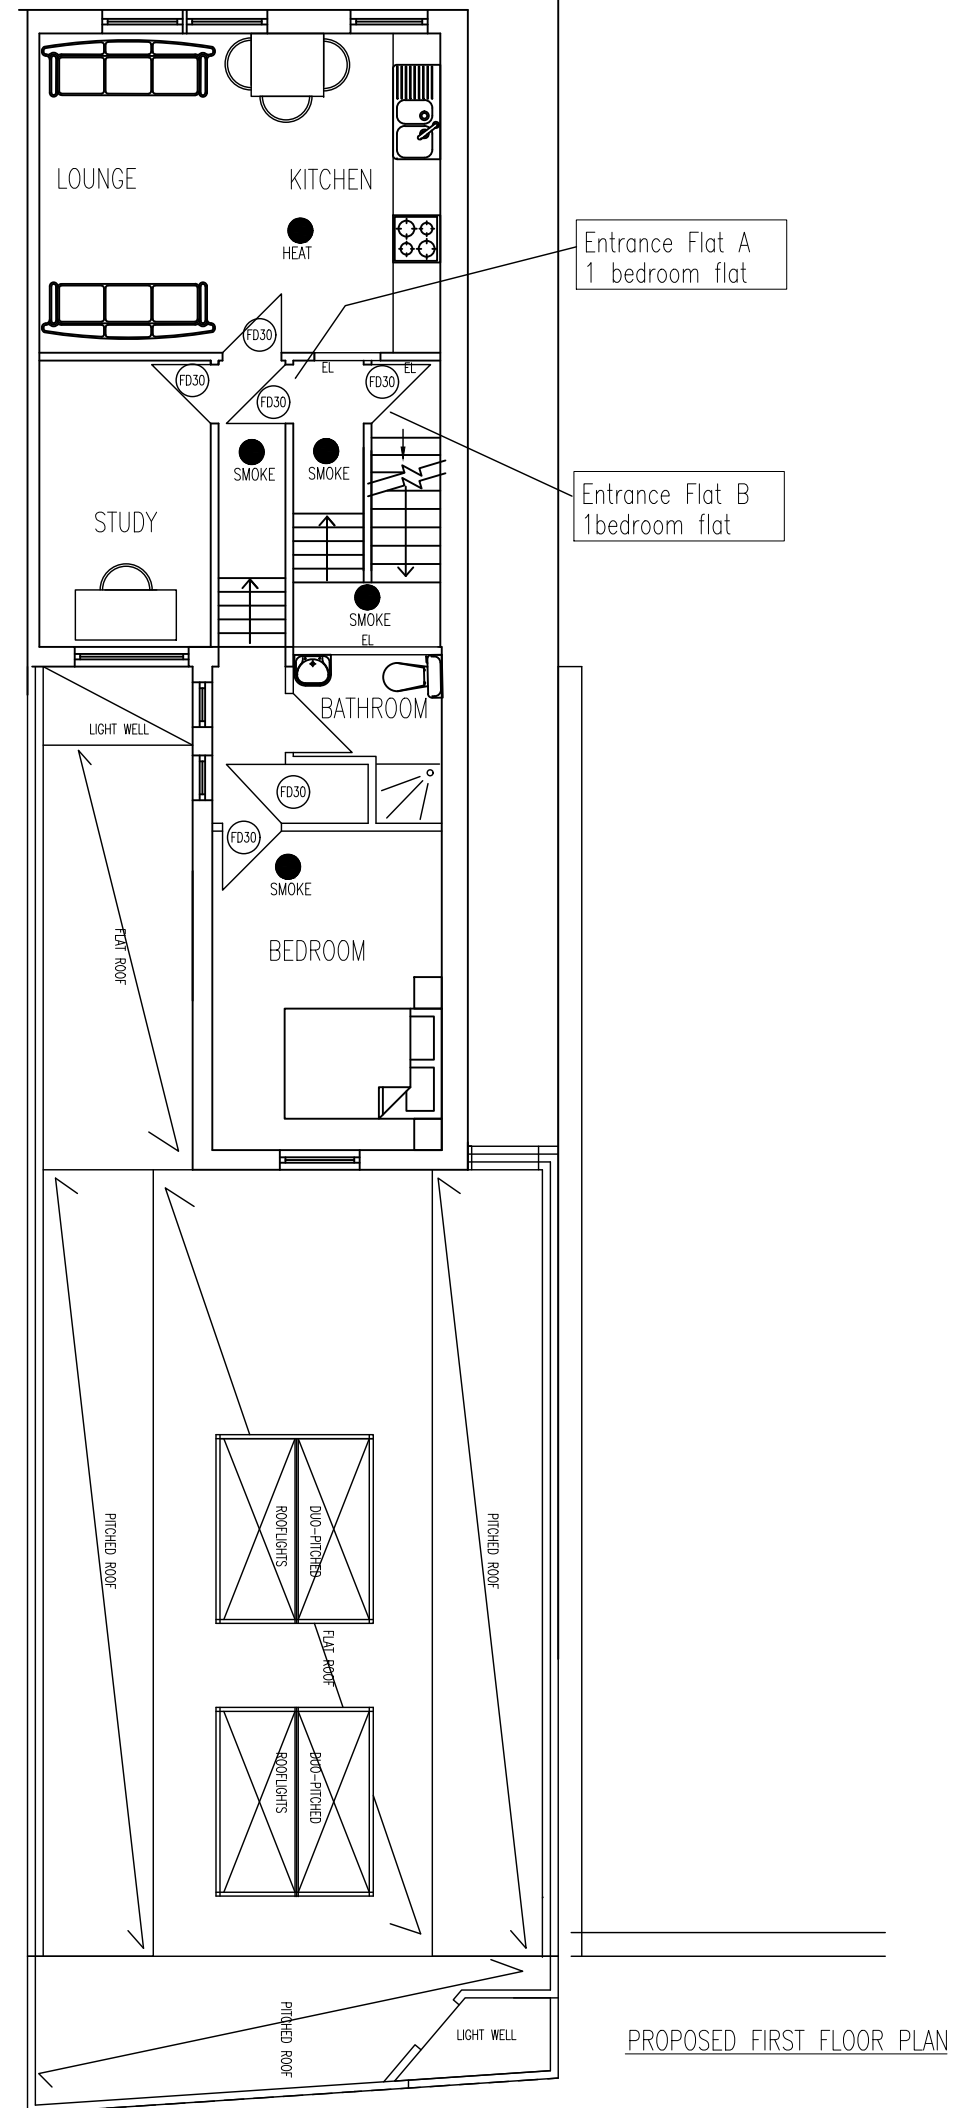


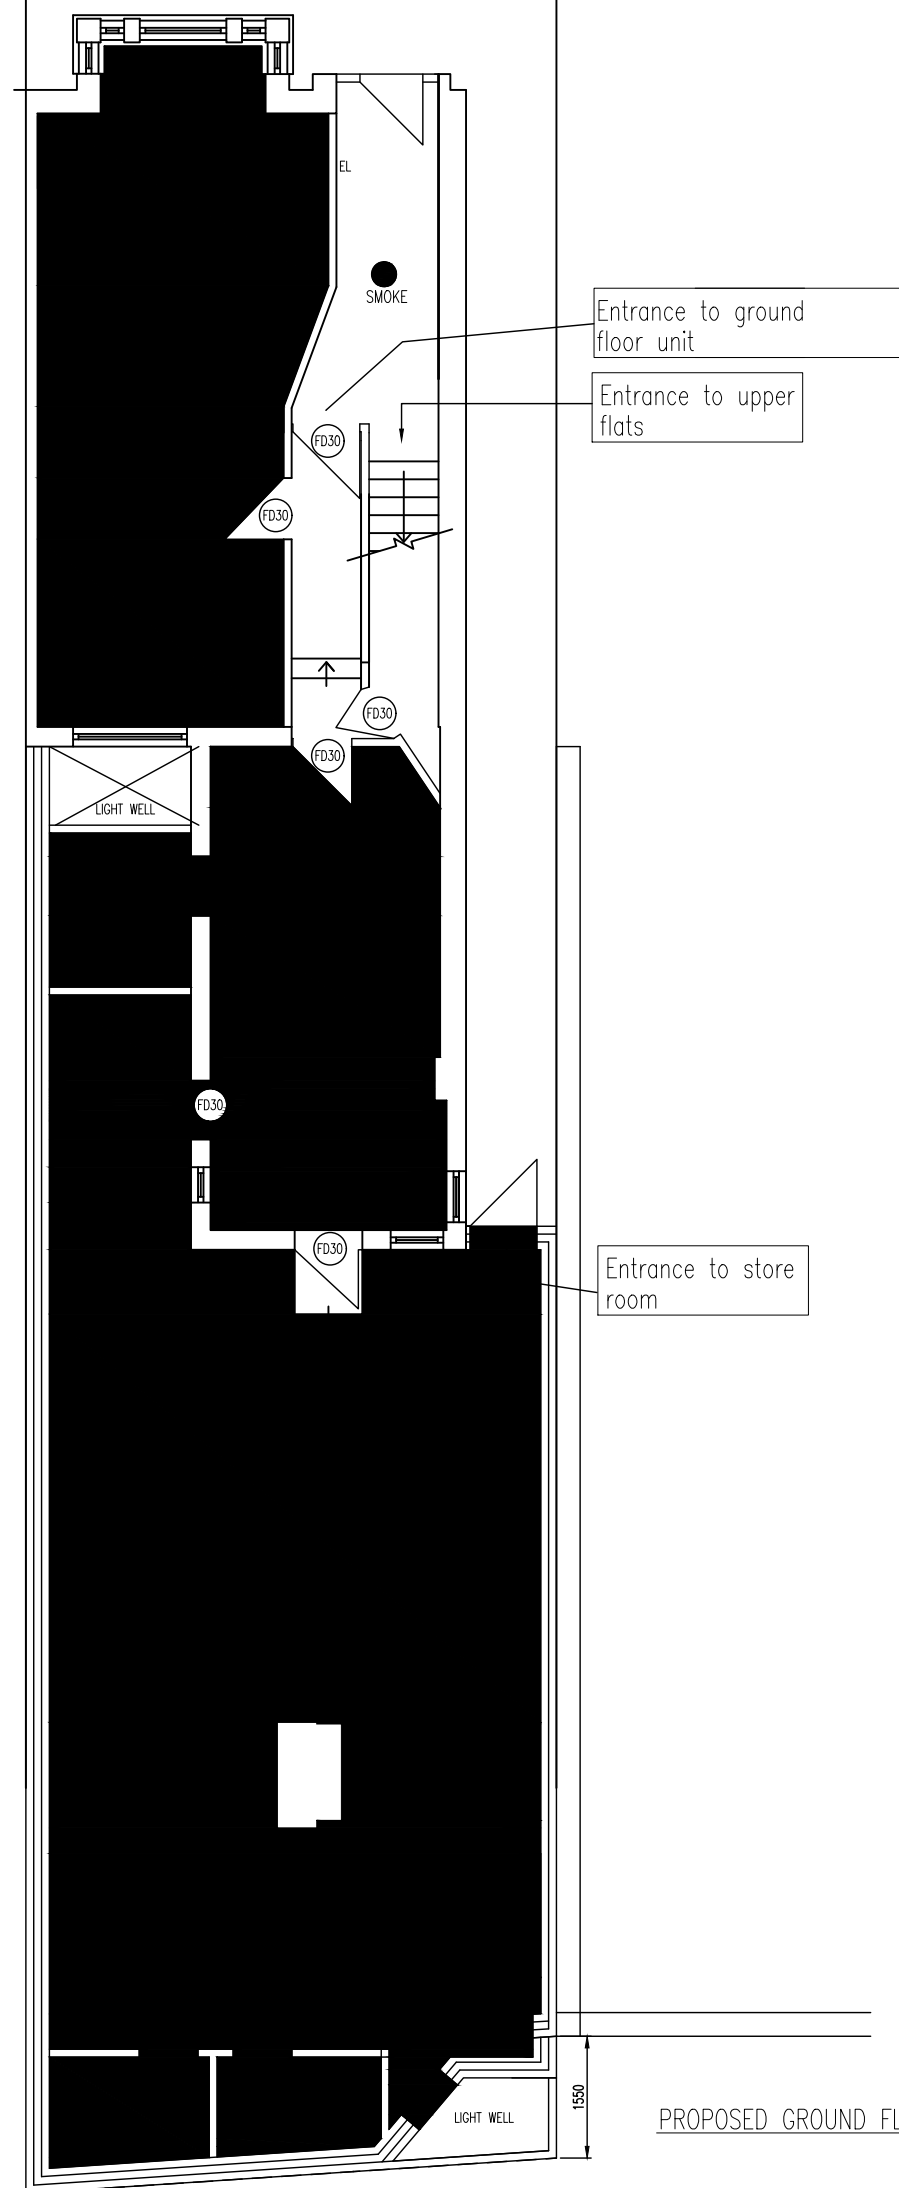

- NOTES

1. THIS DRAWING IS TO BE READ IN CONJUNCTION WITH ALL
RELEVANT ARCHITECTS & ENGINEERS DRAWINGS & SPECIFICATIONS.
2. DO NOT SCALE FROM THIS DRAWING.

Rev	Date	Made by	Amendments
-----	------	---------	------------

PLANNING

Job Title

64 TURNPIKE LANE
WOOD GREEN
LONDON N8.

Drawing Title

PROPOSED 1st & 2nd

FLOOR FLATS

GND & 1ST FLOOR PLANS

Job No. GAH/302	Drawing No. 403	Revision
--------------------	--------------------	----------

Scales 1:100 @ A3

Drawn by GAH Date May 23 Checked