
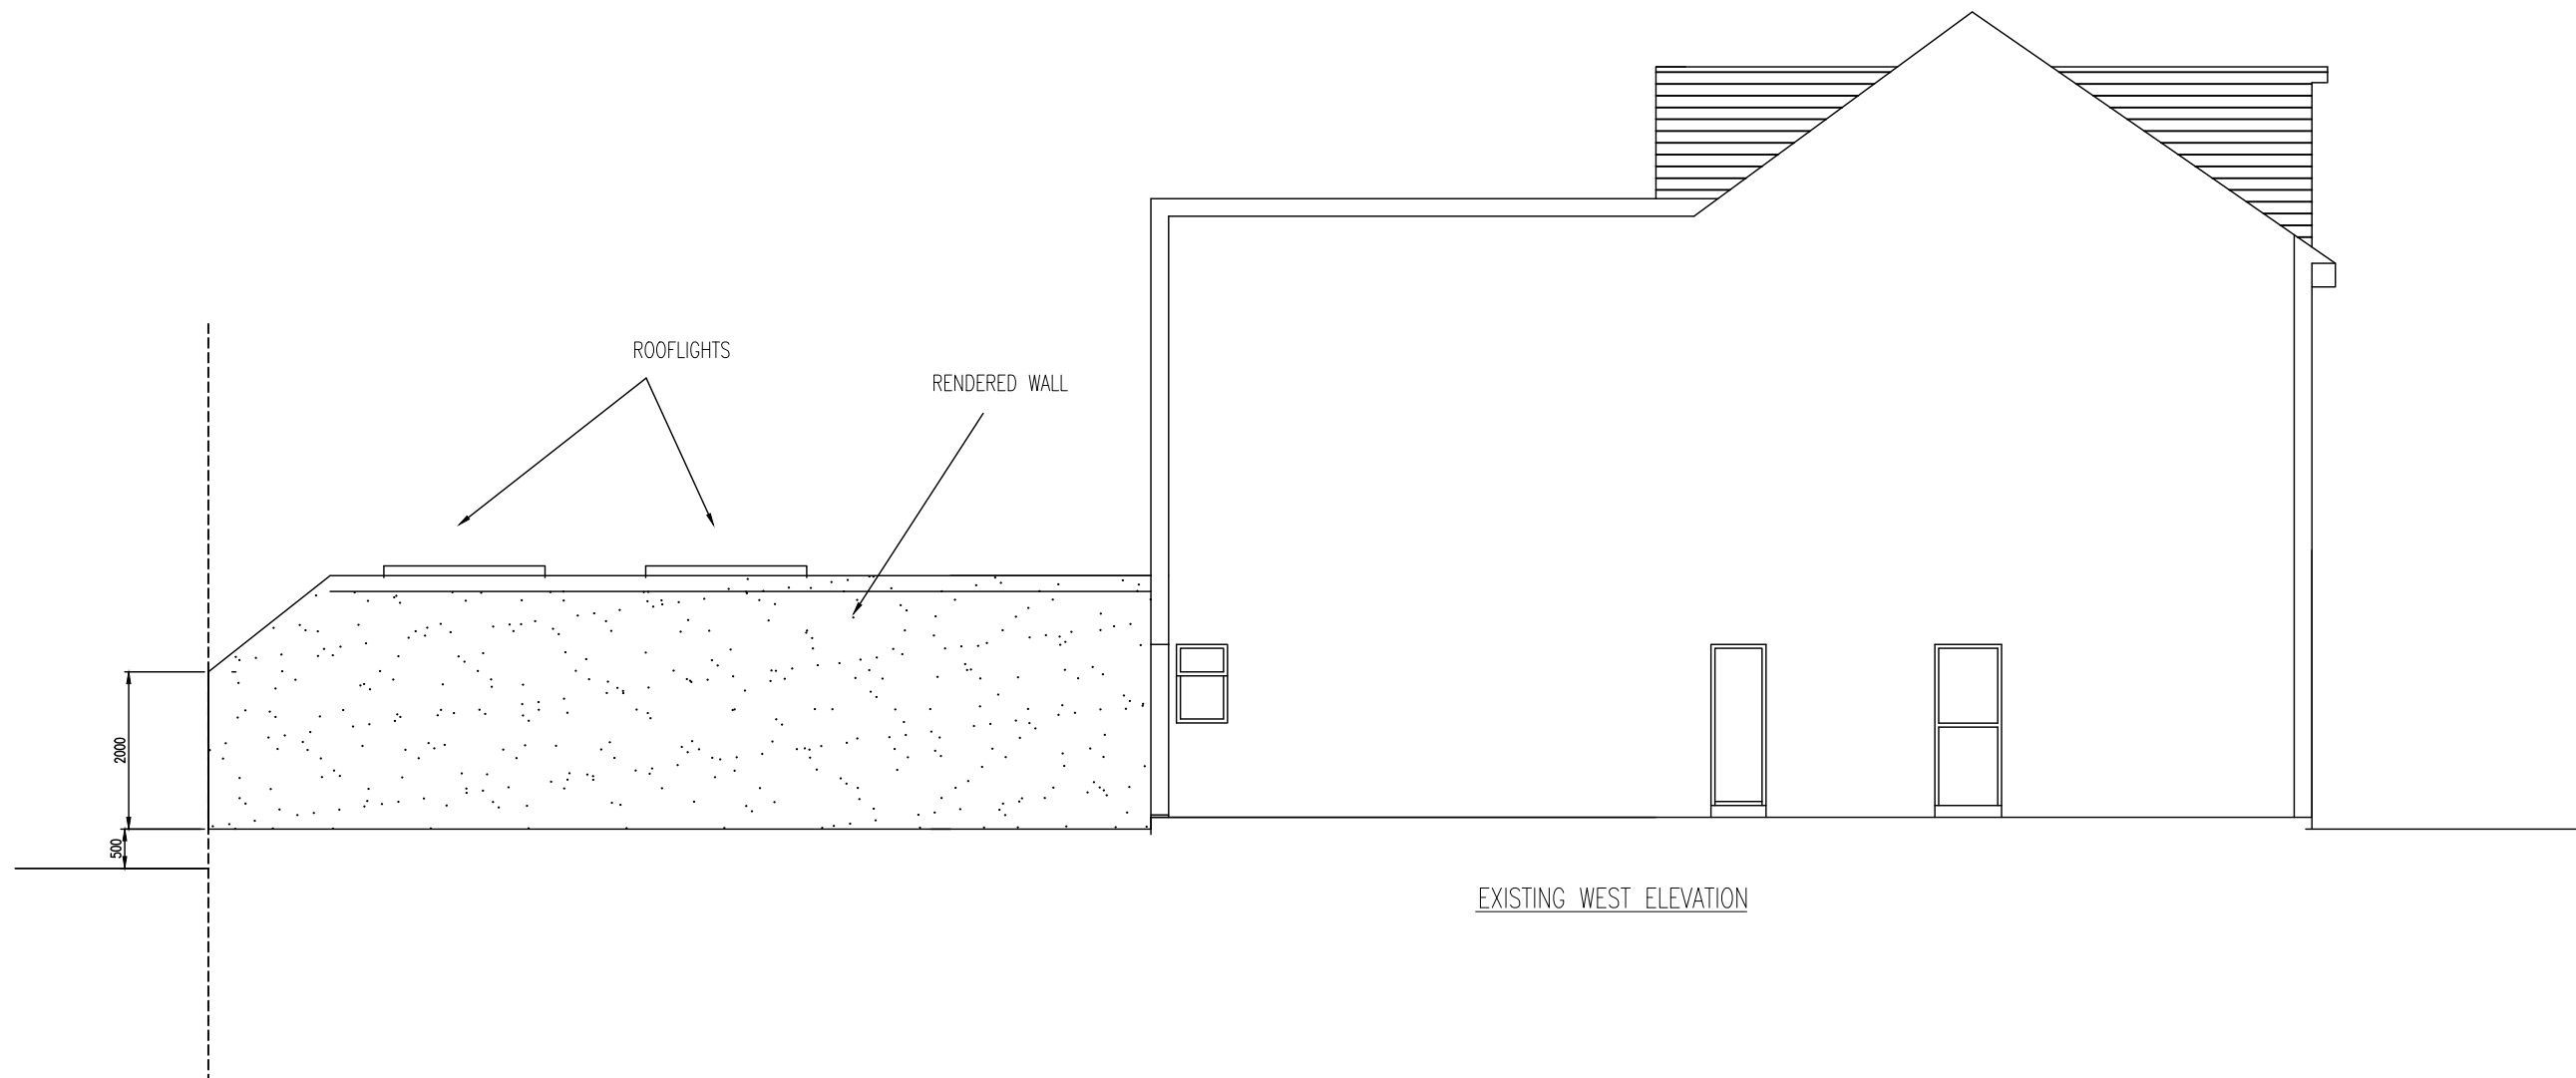


 

EXISTING WEST ELEVATION

Drawn by	GAH	Date	May 23	Checked
----------	-----	------	--------	---------