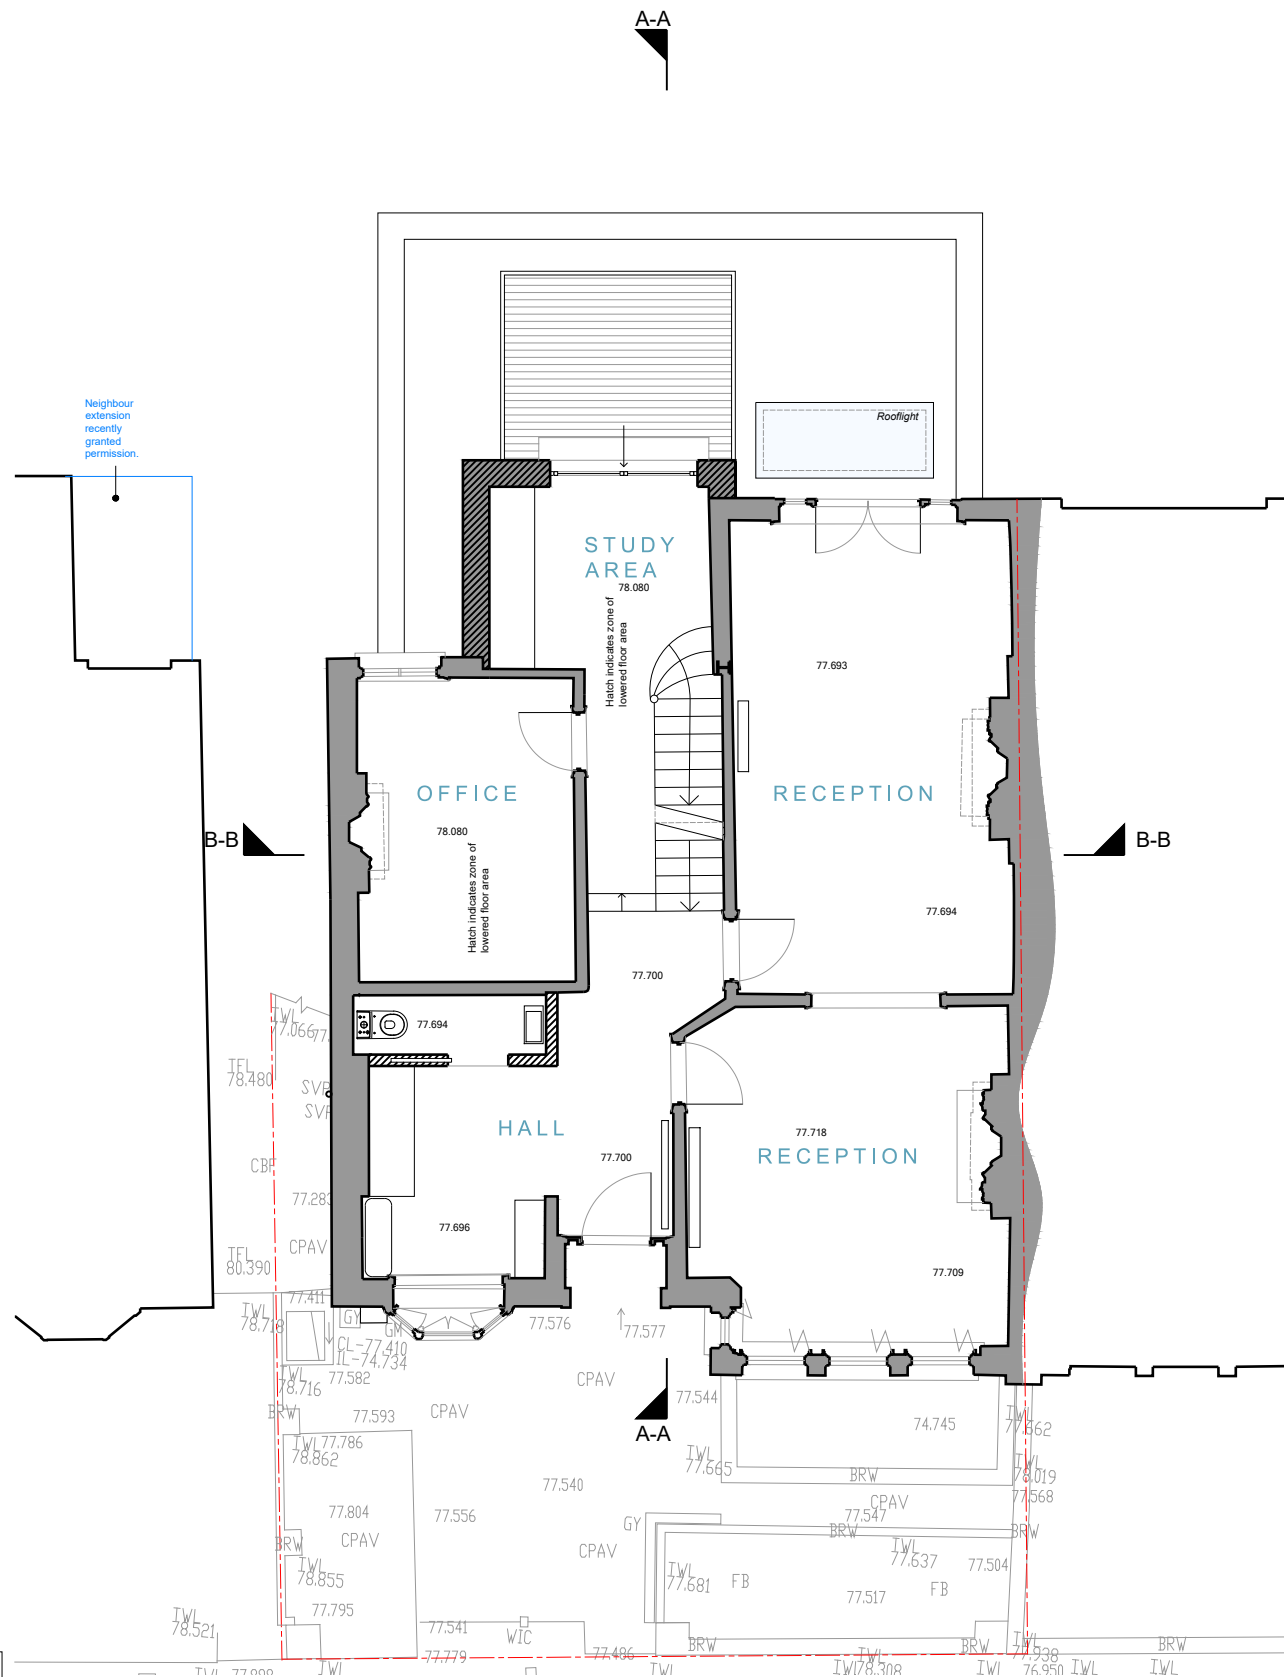


OPEN london
architecture • surveying • interior design
www.openlondon.uk.com
mail@openlondon.uk.com

Mermaid House
2 Puddle Dock
Blackfriars
EC4V 3DB

drawing title
**PROPOSED
LGF & GF SITE PLAN**
drawing status

scale	date	drawn by	checked by
1:100 @ A3	18.07.23		
1:50 @ A1			
job no.	drawing no.	revision	
23011	100	P2	