


000'68
000'88
000'78
000'98
000'58
000'88
000'48
000'38
000'28
000'18
000'08
000'6L
000'8L
000'7L
000'9L
000'9L



PROPOSED FRONT ELEVATION

89.000
88.000
87.000
86.000
85.000
84.000
83.000
82.000
81.000
80.000
79.000
78.000
77.000
76.000
75.000
74.000

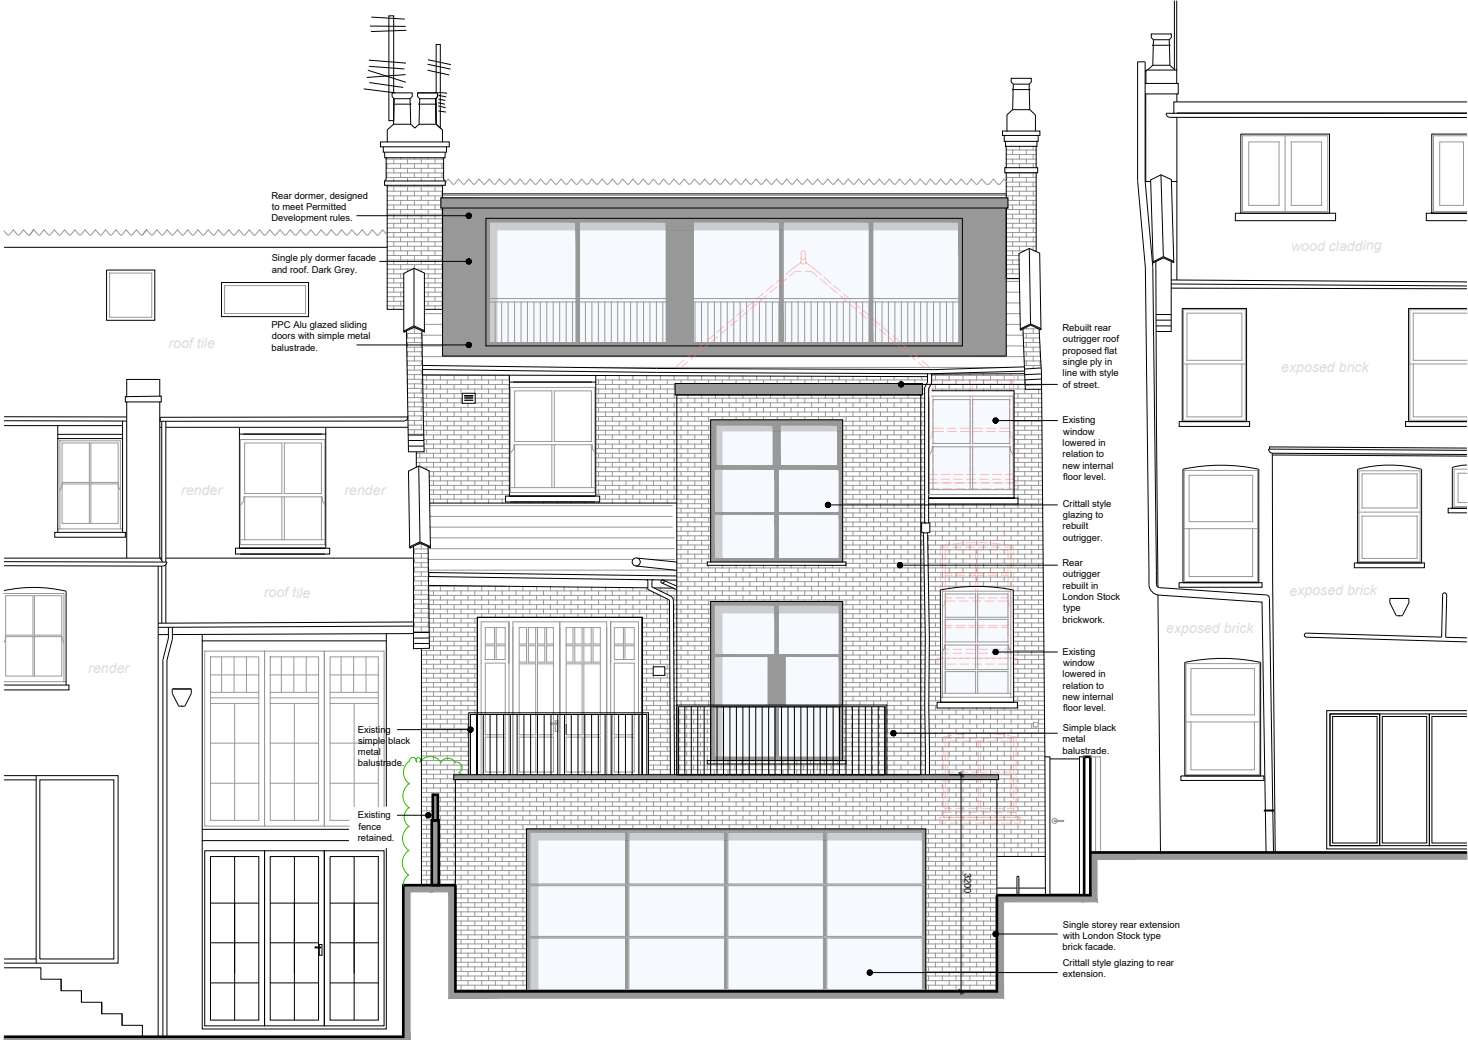

PROPOSED REAR ELEVATION

Copyright: All rights reserved. This drawing must not be reproduced without permission.
Only the original drawing should be relied upon. Contractors, sub-contractors and suppliers must verify all dimensions on site before commencing any work or making any shop drawings.
All shop drawings to be submitted to the architect for comment prior to fabrication.
This drawing is to be read in conjunction with the architect's specification, bills of quantities / schedules, structural, mechanical & electrical drawings and all discrepancies are to be reported to the architect.
Do not scale from this drawing. Dimensions are in millimetres unless otherwise stated.

NOTES

OPEN london
architecture • surveying • interior design
www.openlondon.uk.com
mail@openlondon.uk.com

Mermaid House
2 Puddle Dock
Blackfriars
EC4V 3DB
t: 020 7332 2888

project
59 WOODLAND GARDENS
LONDON N10 3UE
client

drawing title
PROPOSED
FRONT AND REAR ELEVATIONS
drawing status

PLANNING

scale	date	drawn by	checked by
1:100 @ A3	18.07.23		
1:50 @ A1			
job no.	drawing no.	revision	
23011	106	P1	