



10cm SCALE WITH CAUTION use both scale bars to check for reduction or distortion

10cm


10cm SCALE WITH CAUTION use both scale bars to check for reduction or distortion

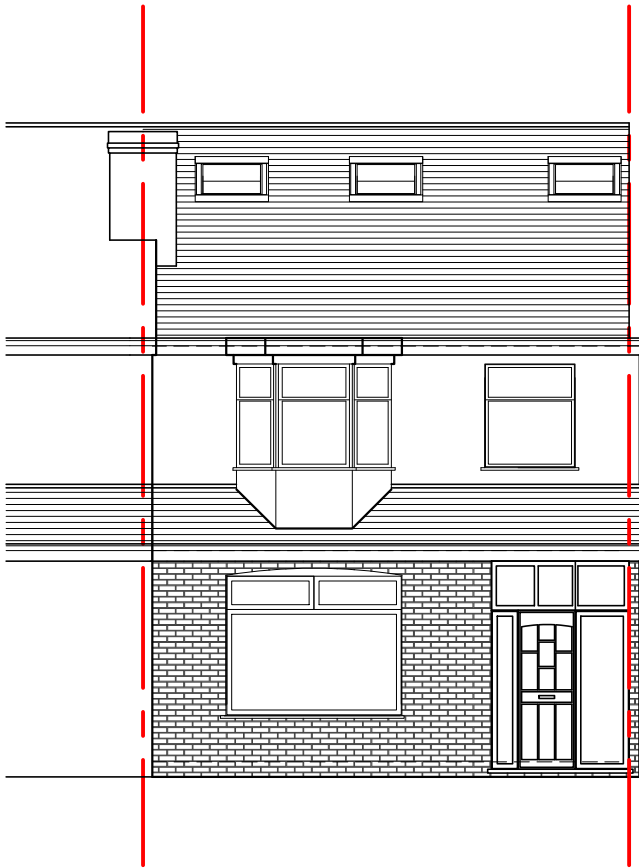

EXISTING FRONT ELEVATION  
SCALE 1:100

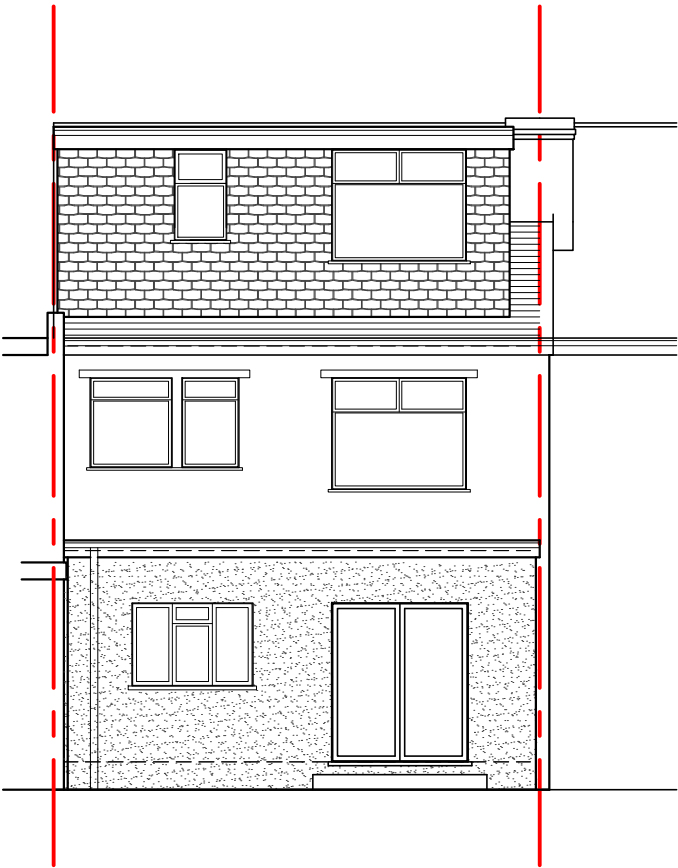

EXISTING REAR ELEVATION  
SCALE 1:100

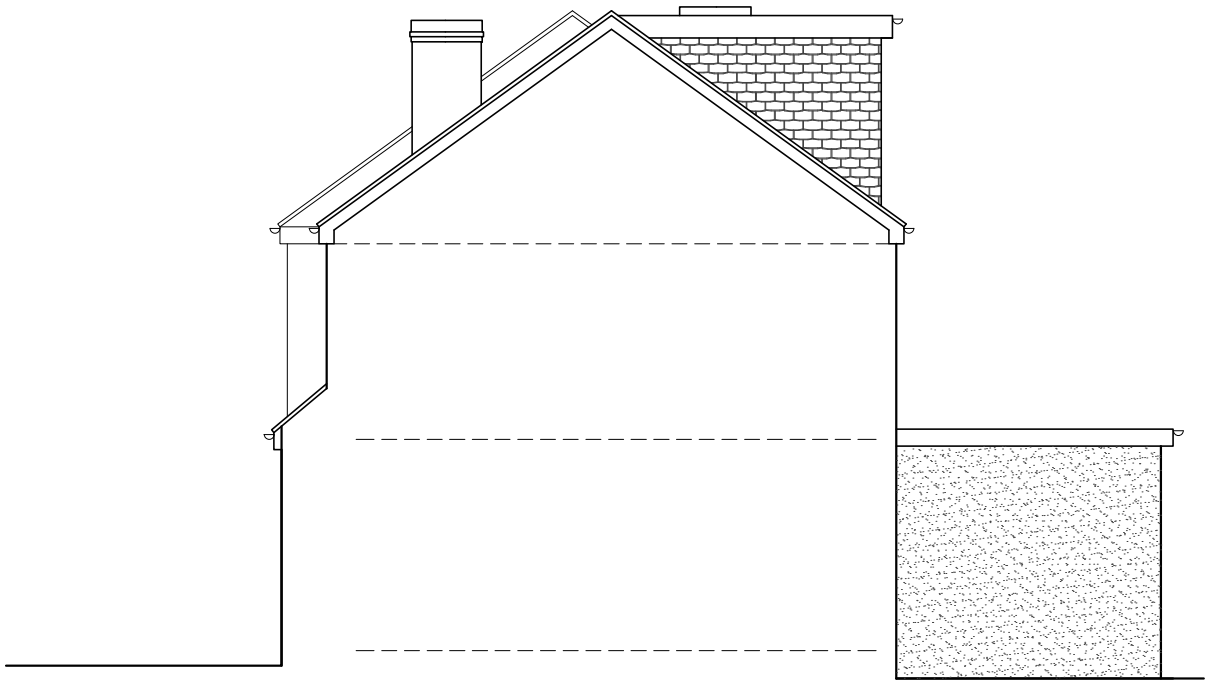

EXISTING SIDE ELEVATION  
SCALE 1:100

Notes

Scale

1:50

1:100

1:200

1:500

**david joseph consulting**  
structural engineering and construction consultants  
29 Dartmouth Place, London SE23 3AU  
drafting@djclondon  
020 8699 7750

All dimensions must be checked on site.  
Any dimensional discrepancies discovered must be reported to the Project Manager before proceeding.  
This drawing is to be read in conjunction with all relevant documents.  
This drawing is copyright © and may not be reproduced without permission

| Revisions |   |   |
|-----------|---|---|
| -         | - | - |

Client  
\*\*\*\*

Address  
92 DOWNHILLS WAY  
LONDON  
N17 6BD

Drawing Title  
EXISTING ELEVATIONS

Date  
FEB '23

Scale  
1:100 @ A3

Drawing Number  
4944 - 703

Revision  
-