



10cm SCALE WITH CAUTION use both scale bars to check for reduction or distortion


10cm SCALE WITH CAUTION use both scale bars to check for reduction or distortion

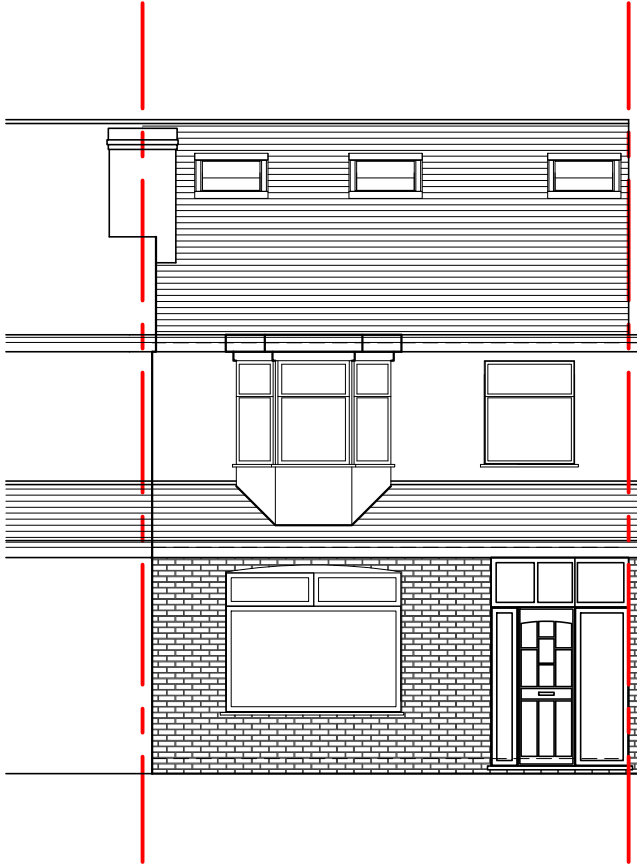

PROPOSED FRONT ELEVATION
SCALE 1:100

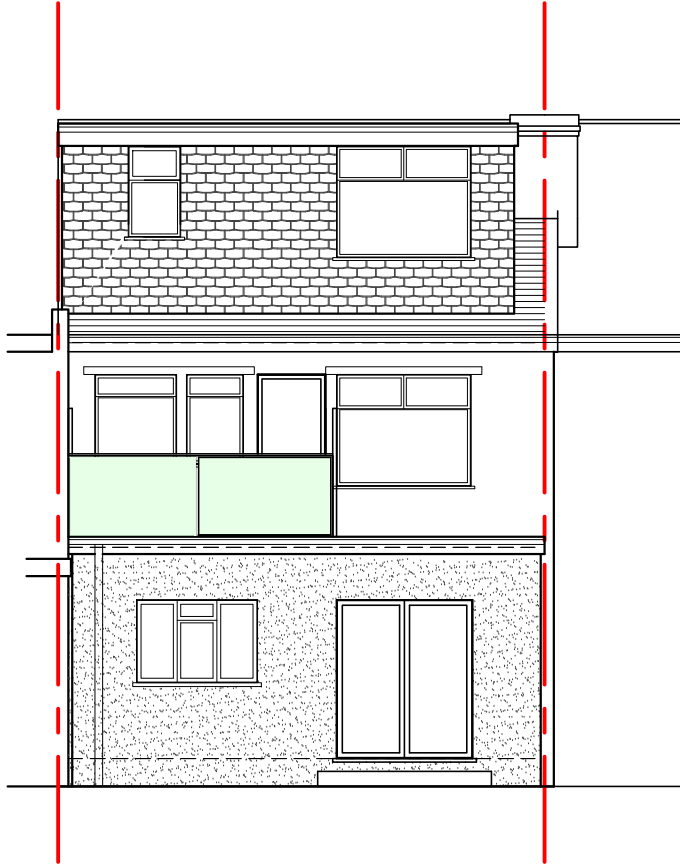

PROPOSED REAR ELEVATION
SCALE 1:100

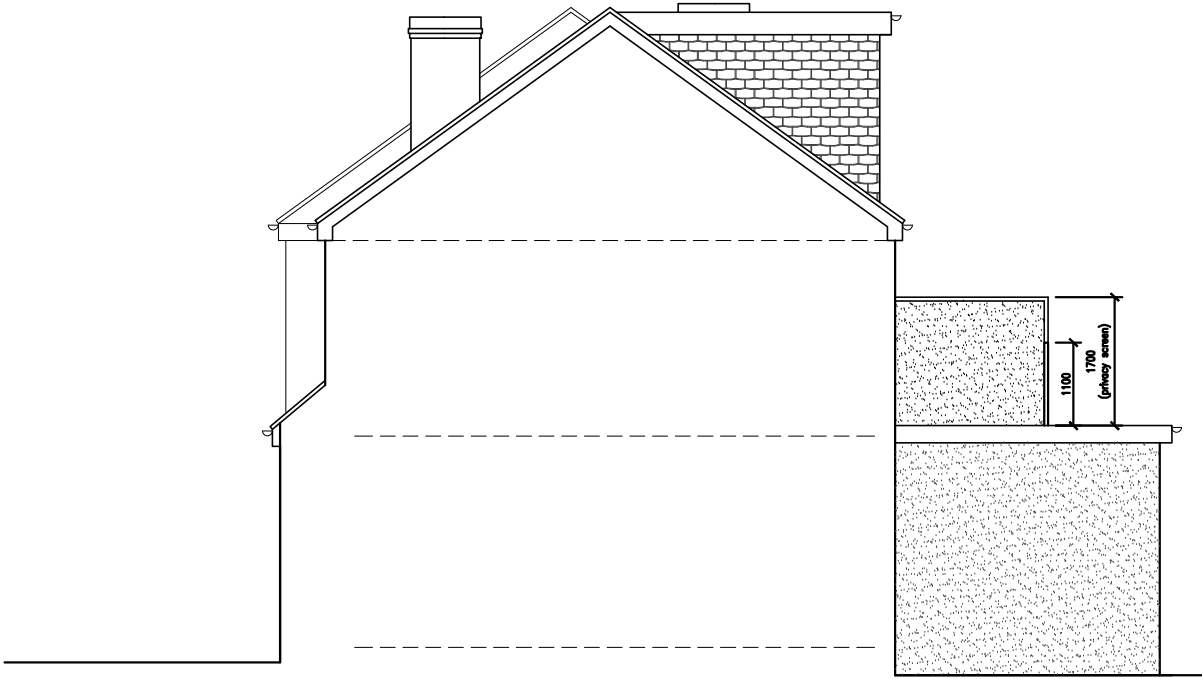

PROPOSED SIDE ELEVATION
SCALE 1:100

Notes

Scale

1:50

1:100

1:200

1:500

david joseph consulting
structural engineering and construction consultants

29 Dartmouth Place, London SE23 3AU
drafting@djc.london
020 8699 7750

All dimensions must be checked on site.
Any dimensional discrepancies discovered must be reported to the Project Manager before proceeding.
This drawing is to be read in conjunction with all relevant documents.
This drawing is copyright © and may not be reproduced without permission

Revisions		
A	22.02.23	GENERAL AMENDMENTS.
B	17.05.23	BALCONY ADDED.

Client

Address

92 DOWNHILLS WAY
LONDON
N17 6BD

Drawing Title

PROPOSED ELEVATIONS

Date

FEB '23

Scale

1:100 @ A3

Drawing Number

4944 - 707

Revision

B