


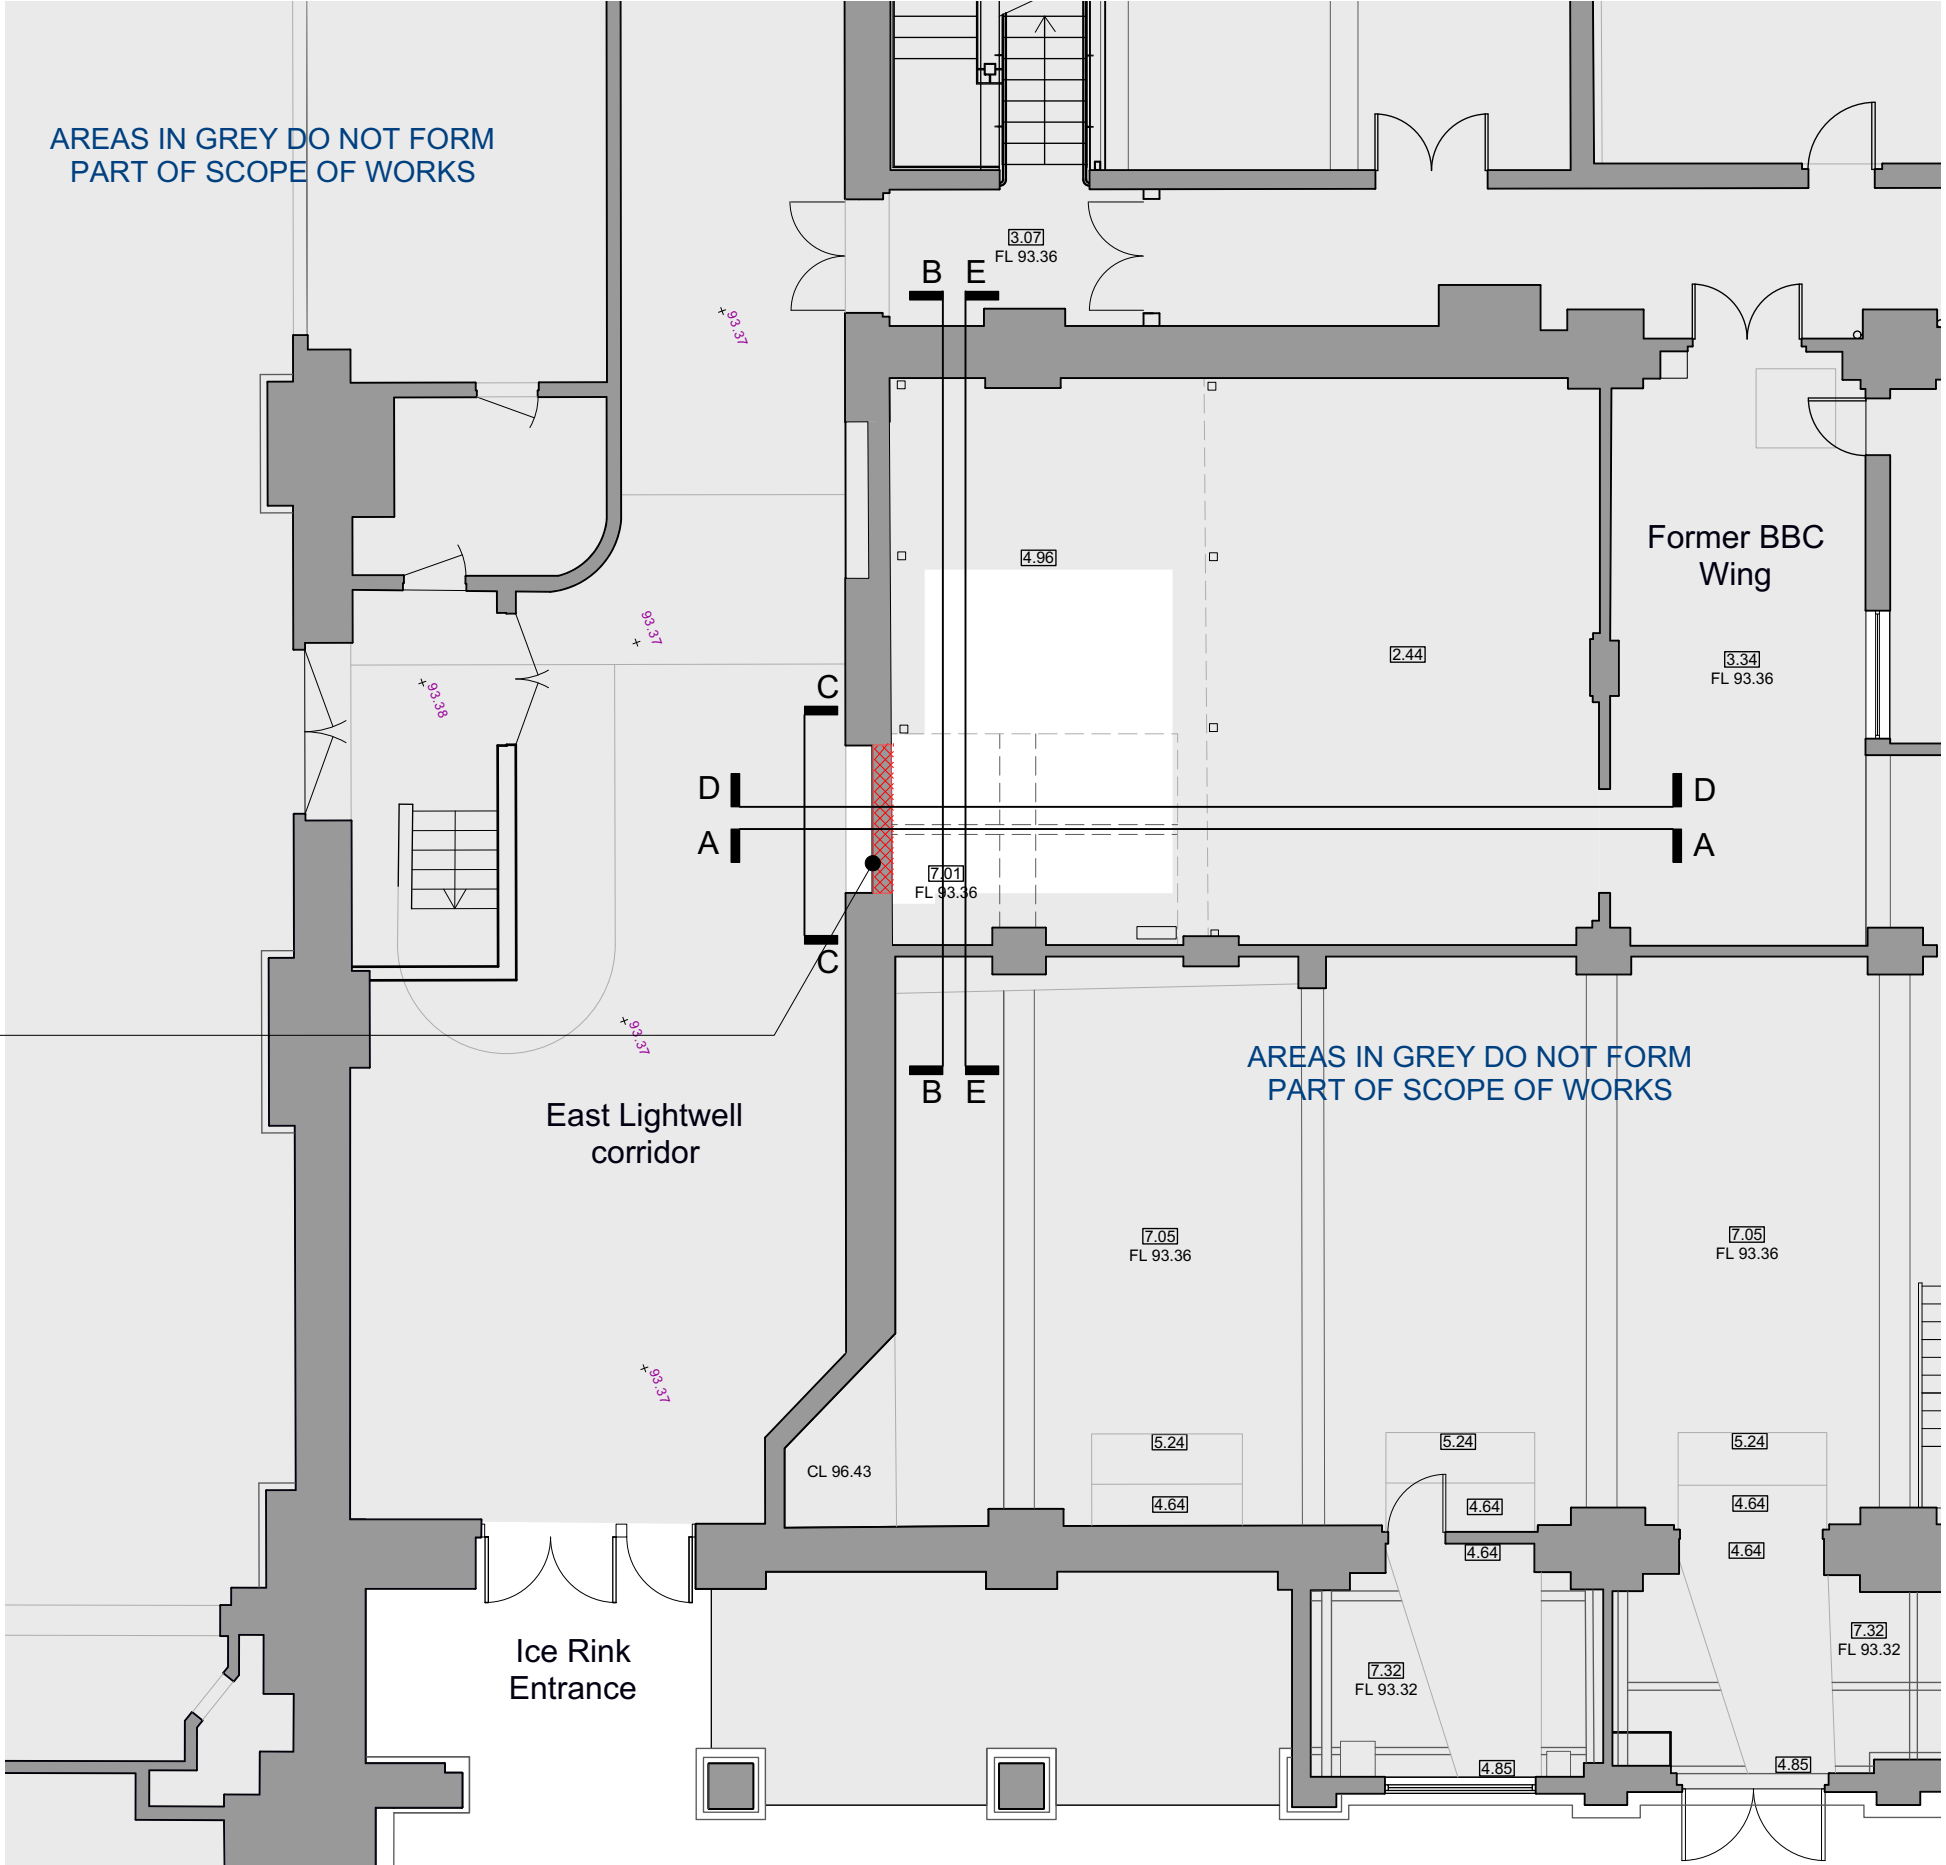

AREAS IN GREY DO NOT FORM
PART OF SCOPE OF WORKS

STRIP OUT
EXISTING
MASONRY INFILL
OF HISTORIC
OPENING

East Lightwell
corridor


Former BBC
Wing

Ice Rink
Entrance

AREAS IN GREY DO NOT FORM
PART OF SCOPE OF WORKS

THIS DRAWING IS BASED ON DIMENSIONAL SURVEY INFORMATION PROVIDED BY OTHERS. THE ARCHITECT CANNOT ACCEPT RESPONSIBILITY FOR THE ACCURACY OF THIS SURVEY INFORMATION.
THIS DRAWING SHOULD BE READ IN CONJUNCTION WITH ALL RELEVANT DRAWINGS, SPECIFICATIONS, SCHEDULES AND OTHER CONTRACT INFORMATION ISSUED BY THE ARCHITECT, STRUCTURAL ENGINEER, SERVICES ENGINEER AND ANY OTHER CONSULTANT EMPLOYED OR RETAINED BY THE EMPLOYER IN RESPECT OF THESE WORKS.
REPORT ANY DISCREPANCIES, CONFLICTS, ERRORS OR OMISSIONS TO THE CA AND SEEK DIRECTIONS BEFORE PROCEEDING.
ONLY DRAWINGS SHOWN WITH STATUS 'CONSTRUCTION' ARE TO BE USED FOR CONSTRUCTION.
DO NOT SCALE FROM THIS DRAWING. USE ONLY FIGURED DIMENSIONS. IN THE CASE OF NEW WORKS, ALL DIMENSIONS SHOWN ARE TO THE FACE OF MASONRY, THE CENTRE LINE OF STRUCTURAL STEEL MEMBERS, OR THE FINISHED FACE OF STUD PARTITIONS, UNLESS NOTED OTHERWISE.
CONFIRM ALL DIMENSIONS AND LEVELS ON SITE PRIOR TO COMMENCING WORK. IF IN DOUBT ASK!
THIS DRAWING REMAINS THE COPYRIGHT OF
BURRELL FOLEY FISCHER LLP

AREA OF WORKS

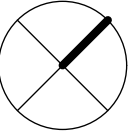

1 PROPOSED STRIP OUT GROUND FLOOR PLAN
Scale: 1:100

P1 LISTED BUILDING CONSENT KF/ID 21/08/23
REV: NOTES: BYCHKD: DATE:
DRAWING STATUS:
LISTED BUILDING CONSENT
DO NOT SCALE OFF THIS DRAWING
BURRELL | FOLEY | FISCHER
ARCHITECTS AND URBAN DESIGNERS
STUDIO 9 · 14 SOUTHGATE ROAD · LONDON · N1 3LY TEL: 020 7620 6114
www.bff-architects.co.uk mail@bff-architects.co.uk
JOB:
ALEXANDRA PALACE CHANGING PLACES
FOR:
ALEXANDRA PALACE AND PARK CHARITABLE TRUST
AT:
ALEXANDRA PALACE WAY, LONDON, N22 7AY
DRAWING TITLE:
STRIP OUT GROUND FLOOR PLAN
DATE: 21/06/2023 SCALE: 1:100 @A3
DRAWN BY: HW CHECKED BY: GJ
DWG NO.: (JOB NO.-ORIG-BLDG-LVL-TYPE-ROLE-SHEET NO.-OP.-REV.)
1627-AP-BFF-ZZ-00-DR-A-0200 -P1
Copyright