
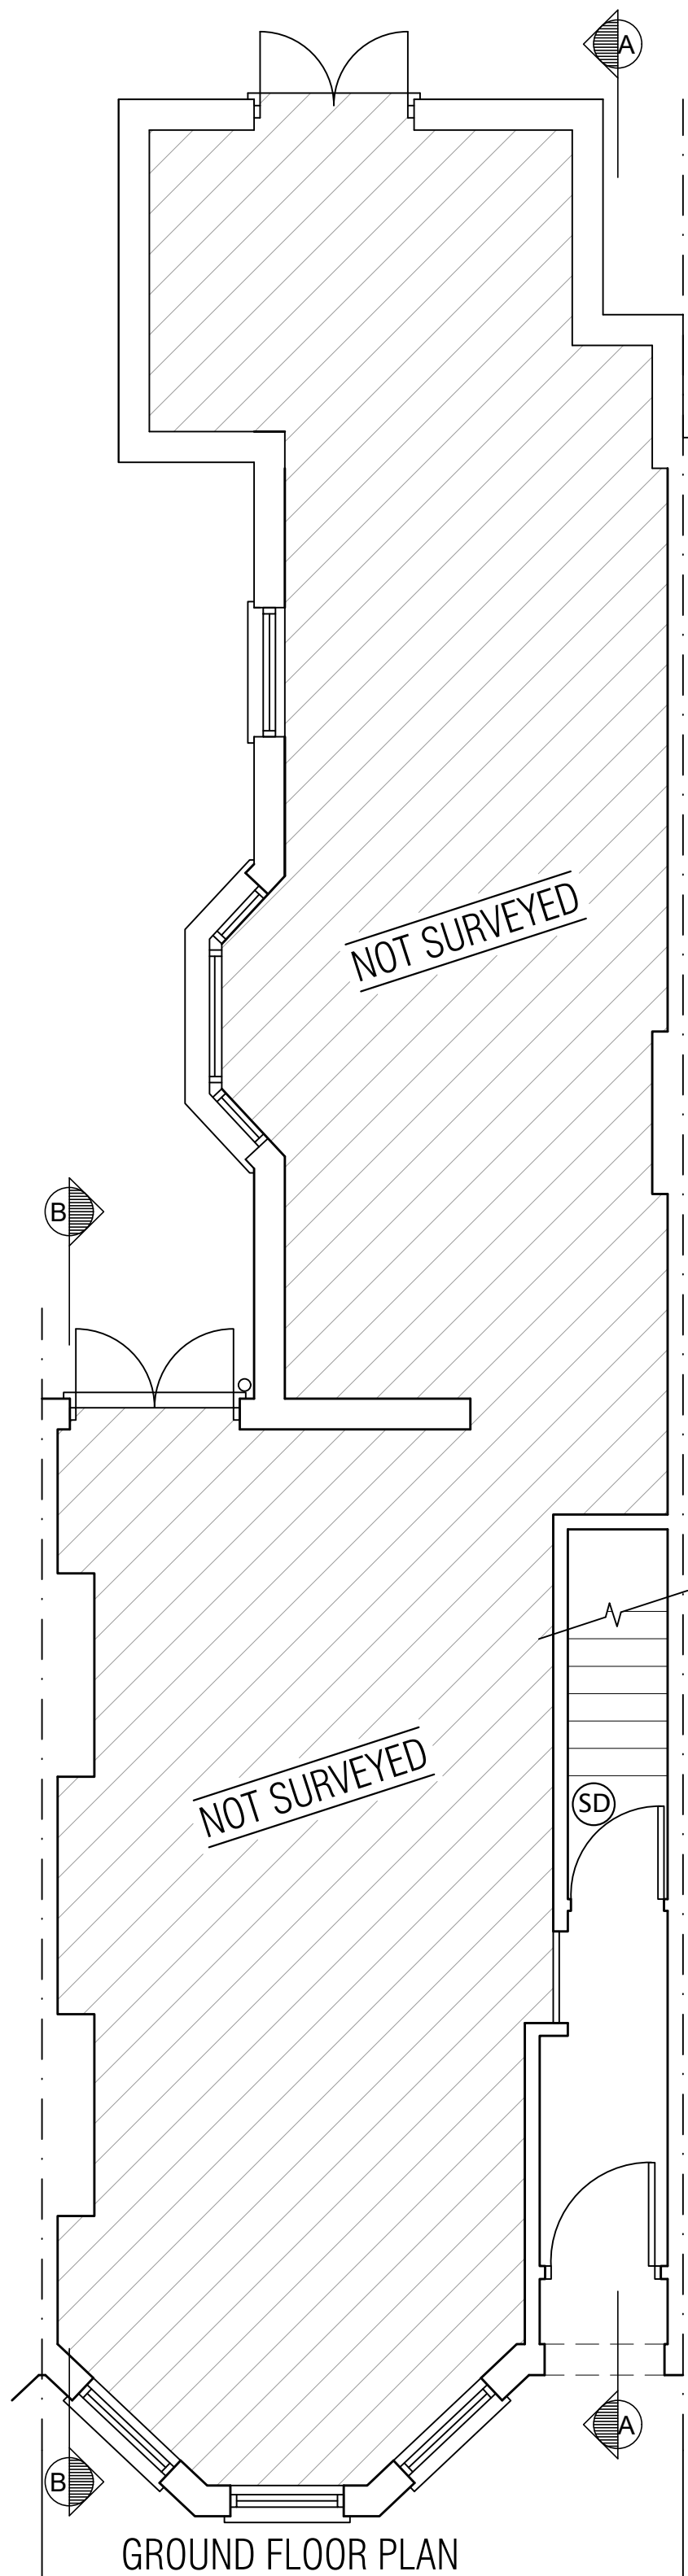


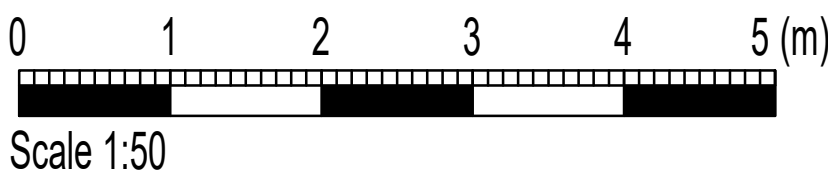

GROUND FLOOR PLAN

KEY

HD

- Heat detector

SD


- Smoke detector

FD30

- Half hour fire protection door


Fire Safety

Include provision for a hard-wired or radio-linked, Grade D LD1 standard fire alarm system as described in BS 5839 Part 6. Final decision for acceptance of fire alarm system to lie with Building Control. Alternatively provide escape route from new loft room to exit at ground floor with all structural elements of 30 min fire resisting construction. All doors to habitable rooms to be FD30.

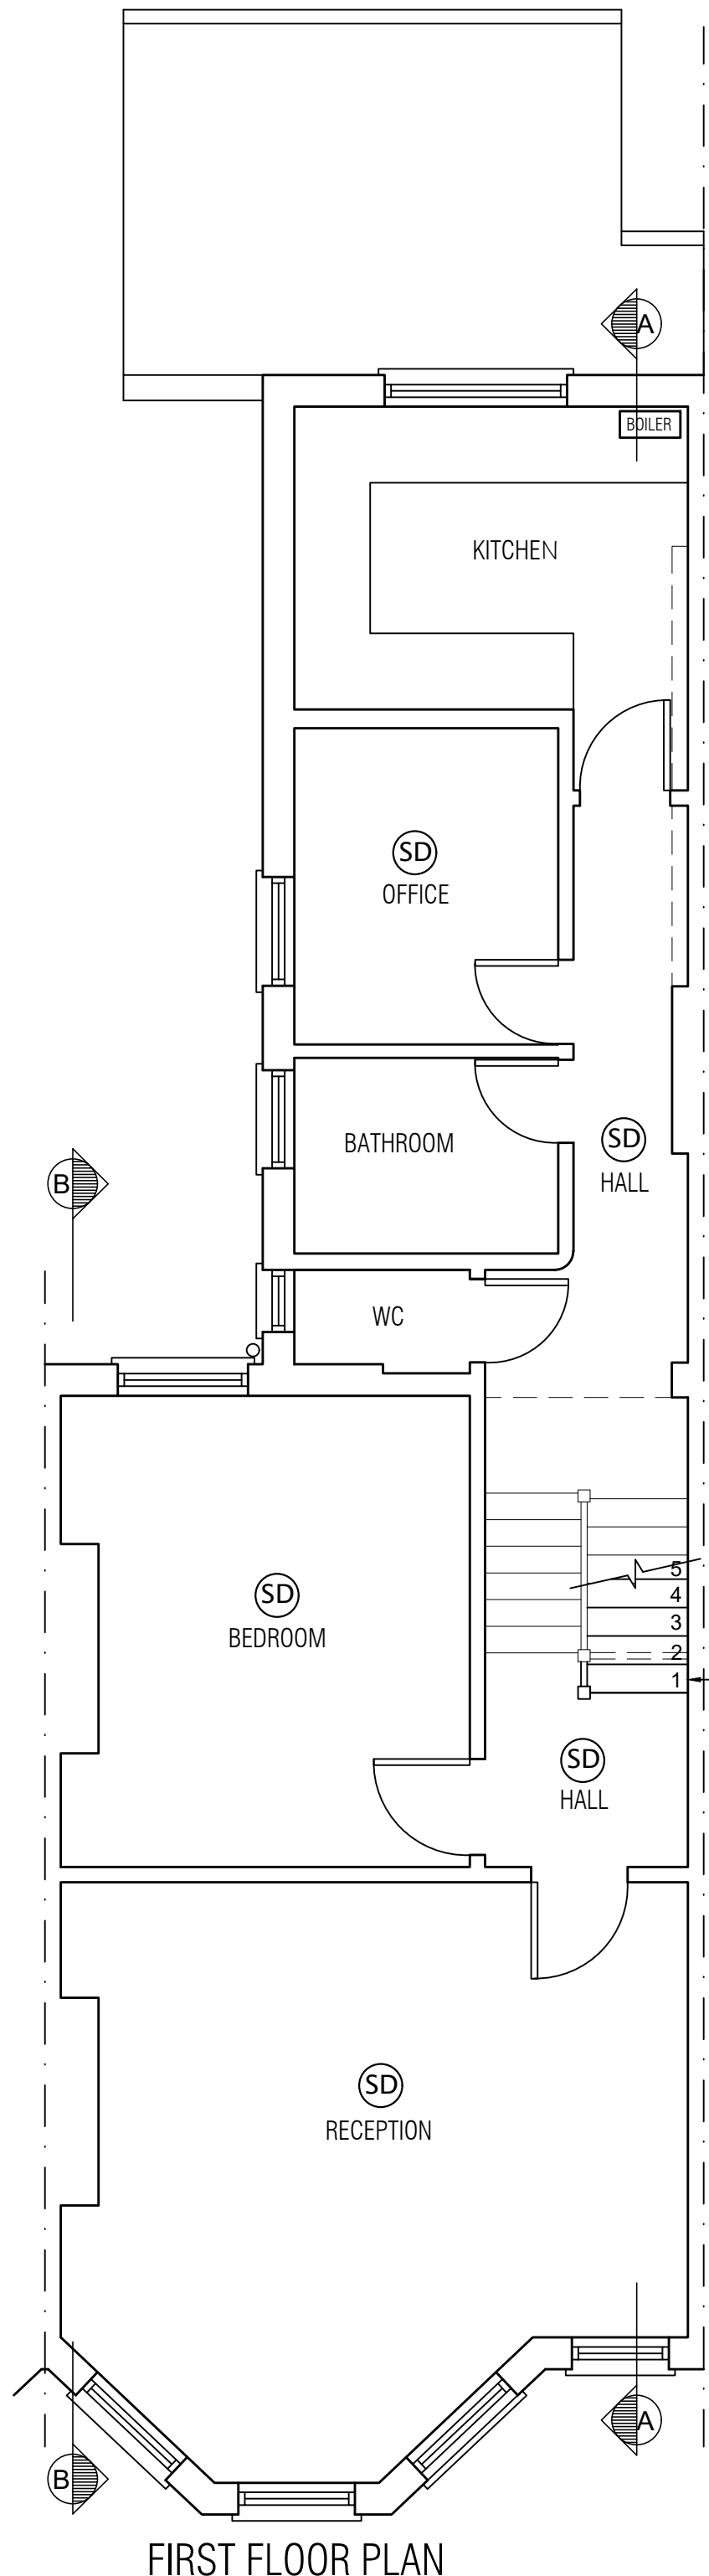

FIRST FLOOR PLAN


New closed string staircase designed in accordance with building control doc K-design to be finalised by specialist designer.

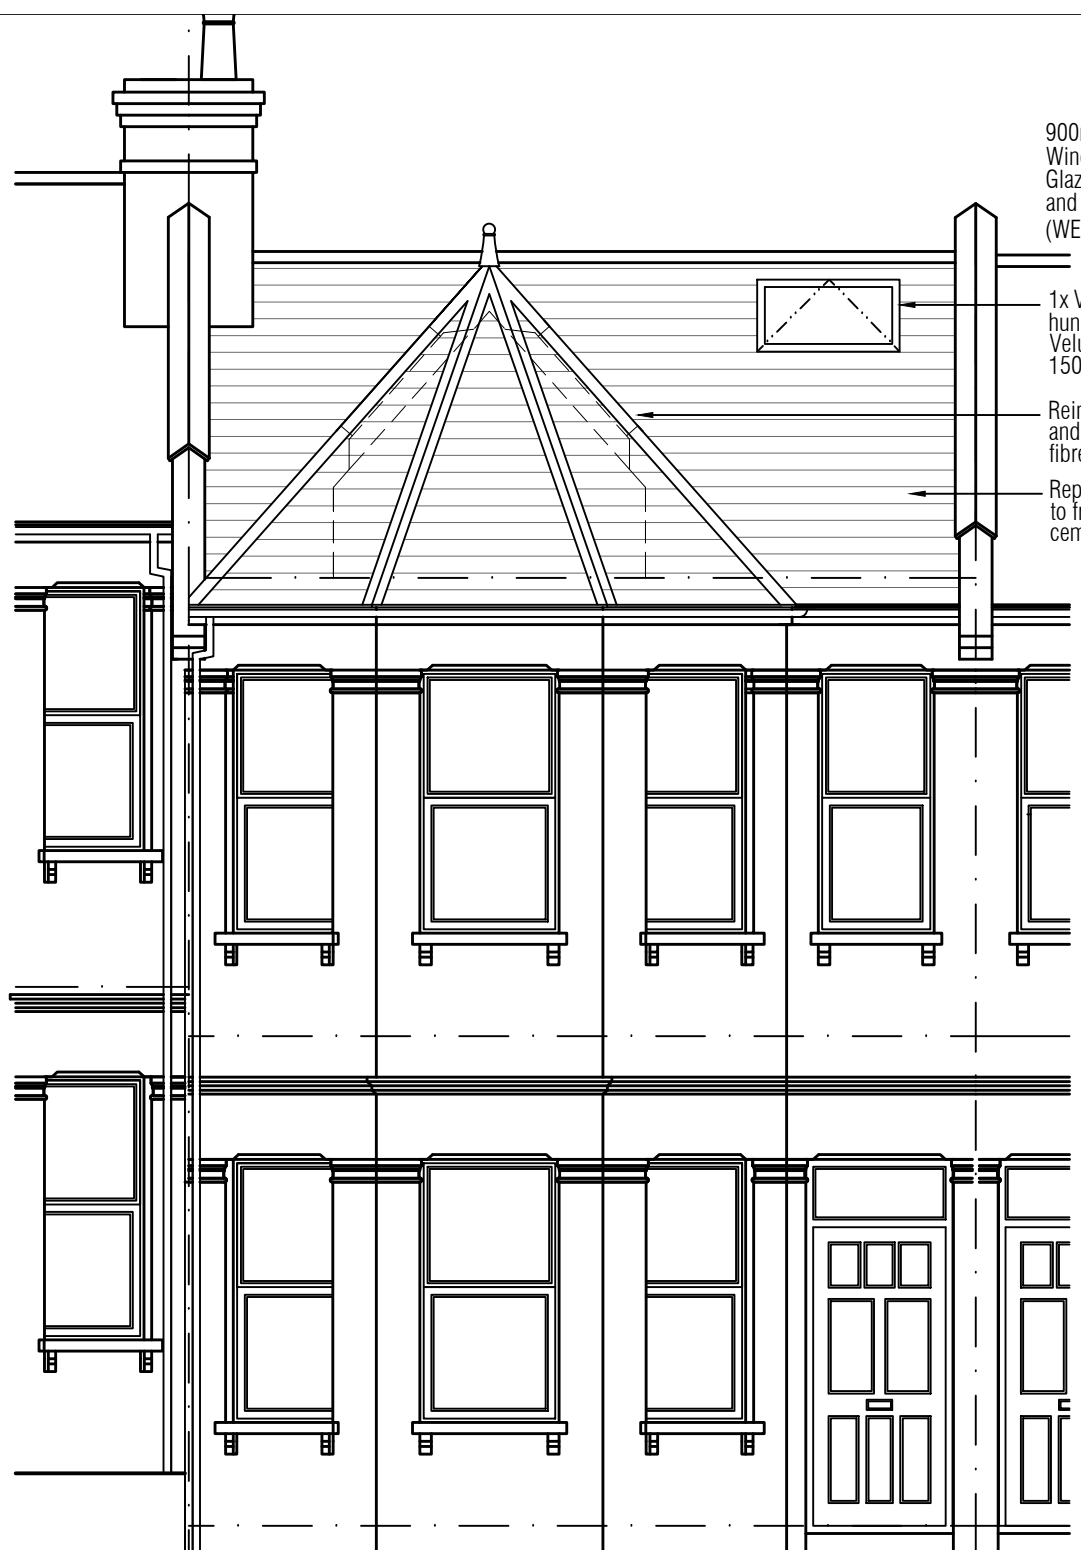


FRONT ELEVATION



REAR ELEVATION

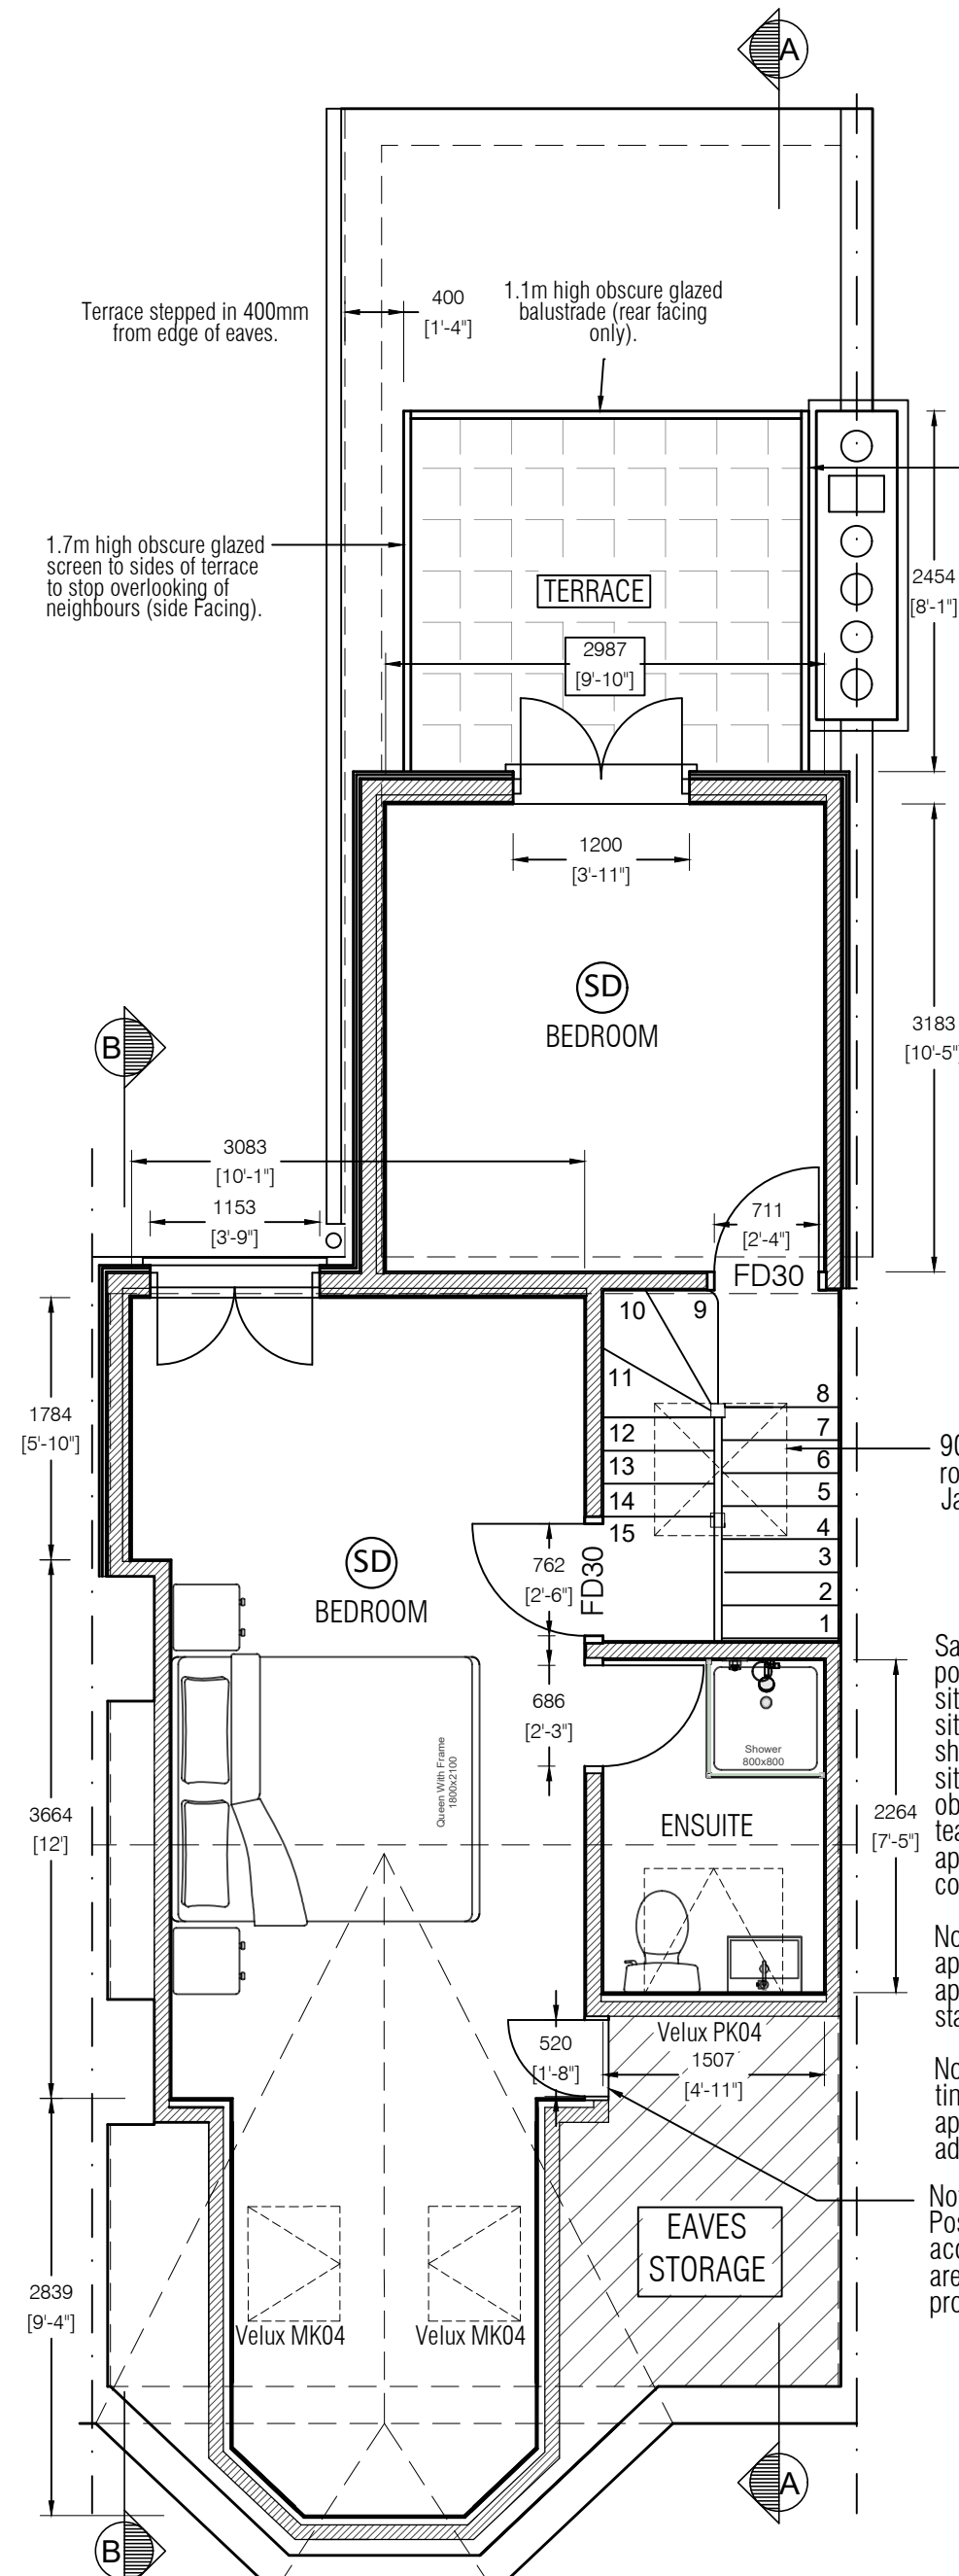

LOFT FLOOR PLAN

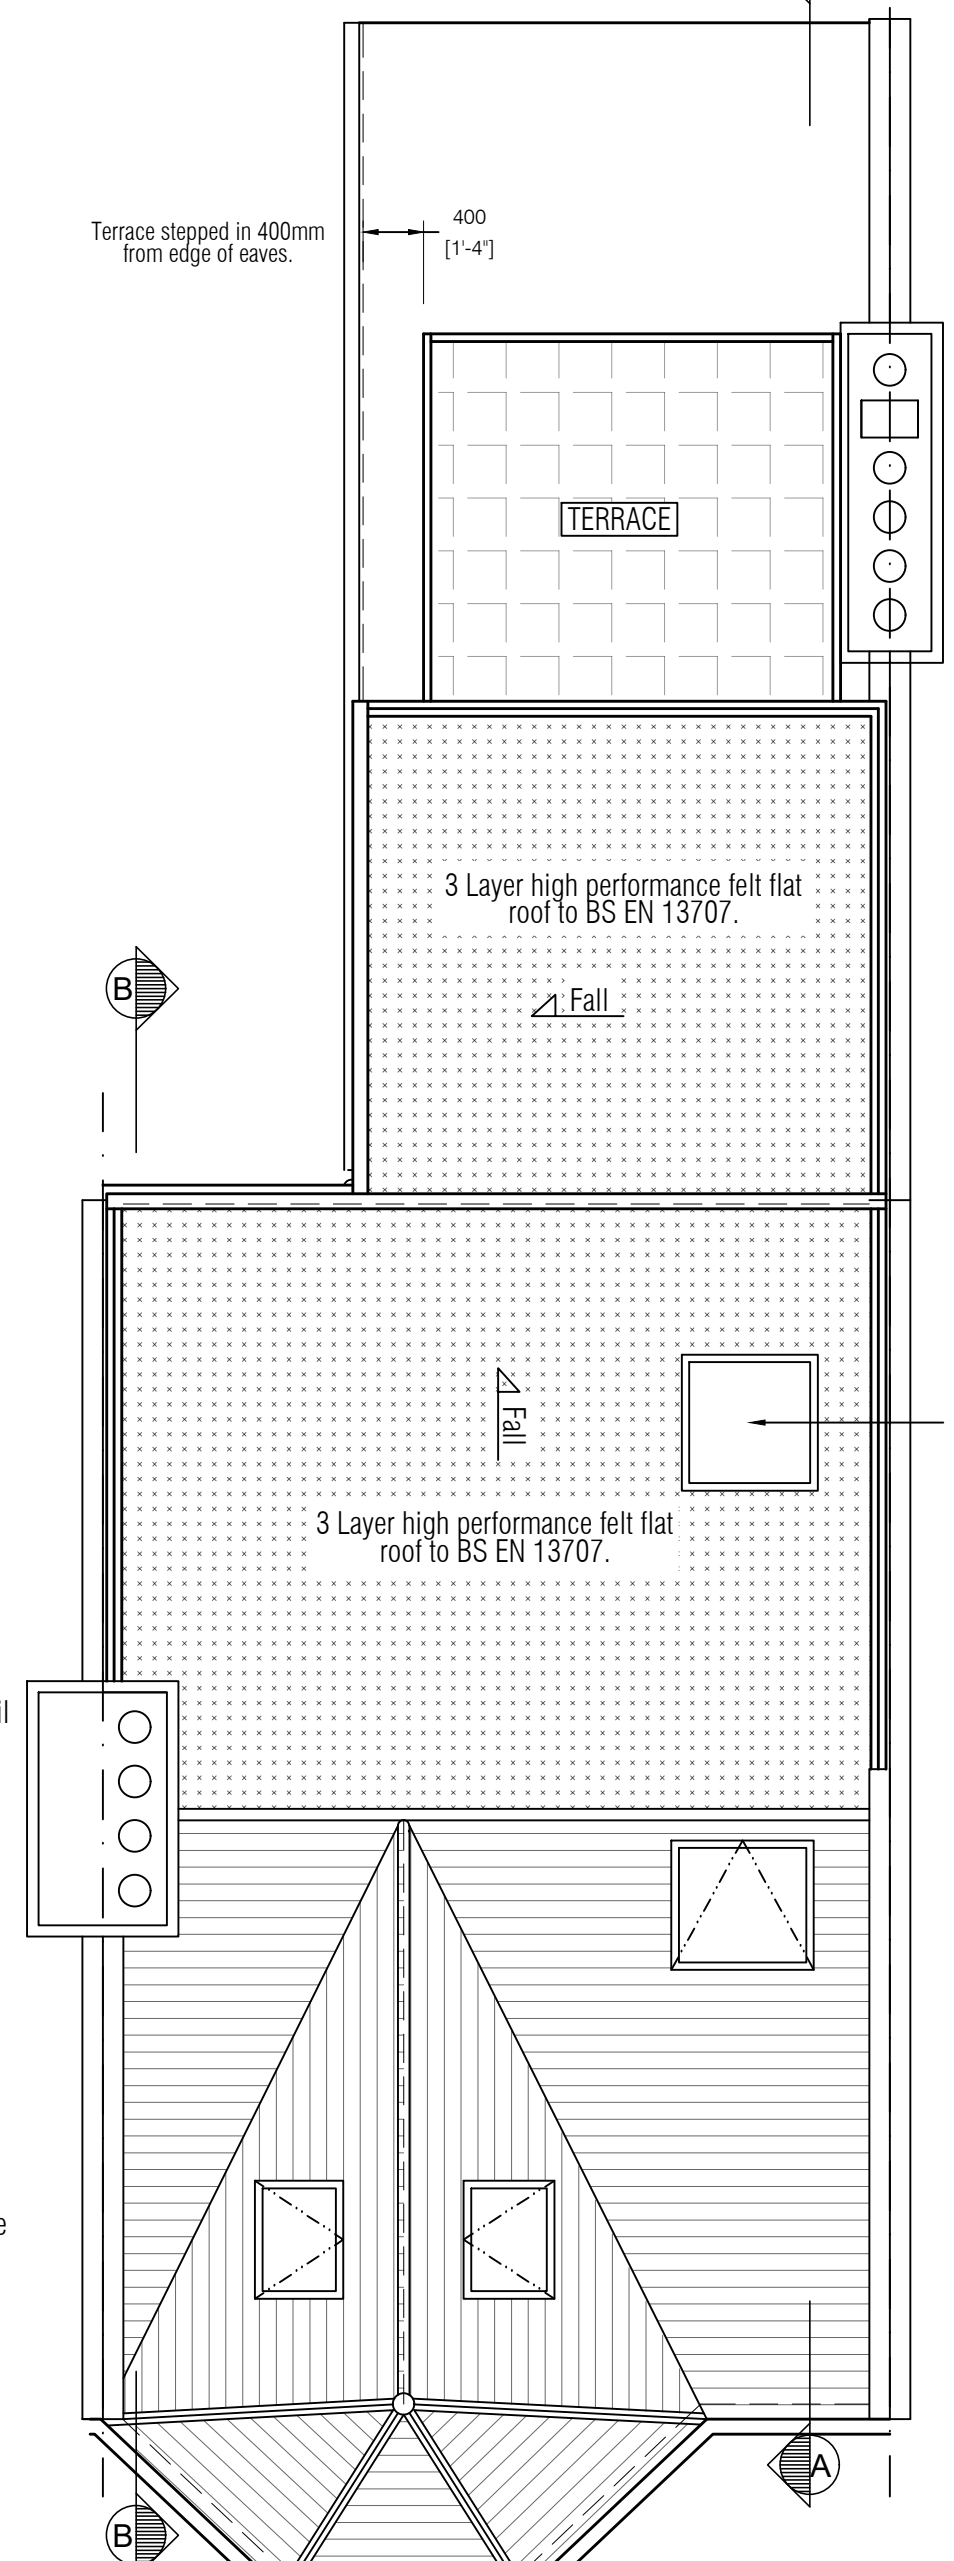

ROOF PLAN

1. THE COPYRIGHT OF THIS DRAWING IS VESTED IN EXPANSE PARTNERSHIP LTD AND IT MAY NOT BE REPRODUCED IN WHOLE OR PART OR USED FOR THE MANUFACTURE OF ANY ARTICLE WITHOUT THE EXPRESS PERMISSION OF THE COPYRIGHT HOLDERS.

2. ALL WORKMANSHIP AND MATERIALS, SERVICE INSTALLATIONS AND DEMOLITIONS TO COMPLY WITH THE LATEST RELEVANT BUILDING REGULATIONS, BRITISH STANDARDS, CODE OF PRACTICE AND IEE REGULATIONS. ALL DIMENSIONS AND LEVELS MUST BE CHECKED AND VERIFIED ON SITE PRIOR TO ORDERING, MANUFACTURING AND CONSTRUCTION. ALL DISCREPANCIES TO THE ARCHITECT'S DRAWINGS ARE TO BE BROUGHT TO THE ATTENTION OF EXPANSE PARTNERSHIP LTD.

3. THIS DRAWING IS TO BE READ IN CONJUNCTION WITH ALL RELEVANT EXPANSE PARTNERSHIP LTD DESIGNS DRAWINGS AND SPECIFICATIONS.



ARCHITECTURE AND ENGINEERING CONSULTANTS

CLIENT	Mr Ian Brown 119A Seymour Road London, N8 0BH.
ARCHITECT	75 Shooters drive Nazing Waltham abbey EN9 2QB
SITE	119A Seymour Road London, N8 0BH.

TITLE
Proposed Plans and Elevations.

DRAWING NUMBER	DATE
102	08/04/2023
PROJECT NUMBER	SCALE
312	1:50
DRAWN BY:	CHECKED BY:
SF	RPW

REVISION	DATE	BY
A Structures Added	18/04/2023	SF
B Terrace stepped in.	16/08/2023	SF