




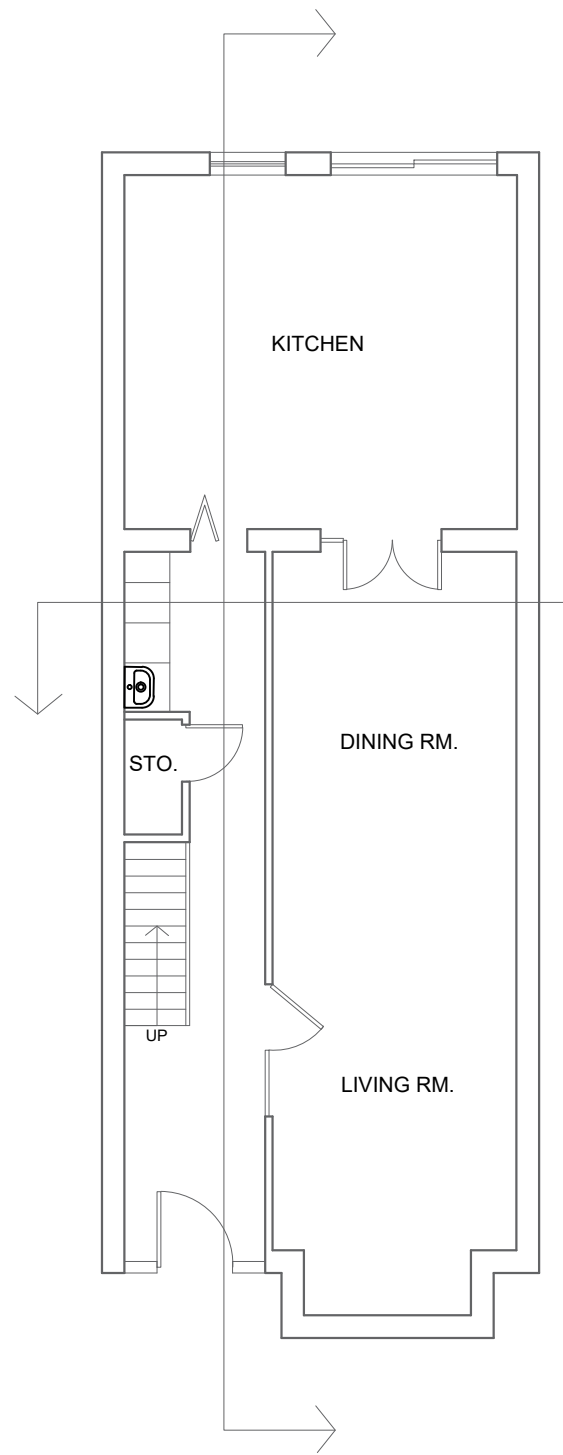


EXISTING GROUND FLOOR

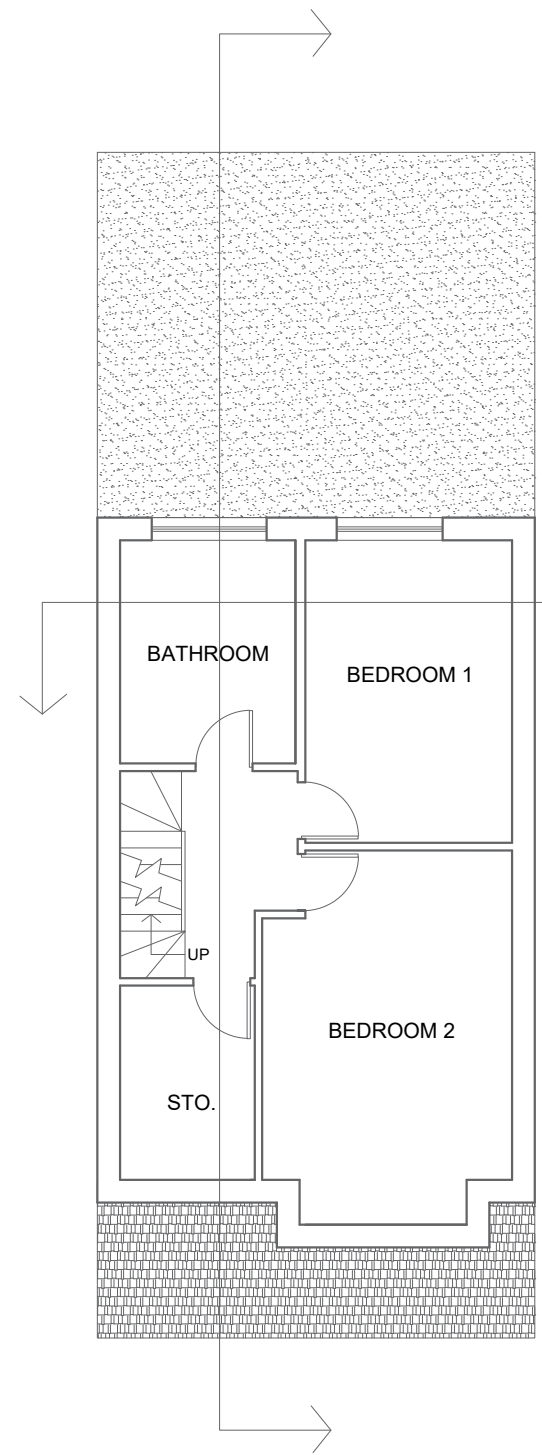

EXISTING FIRST FLOOR

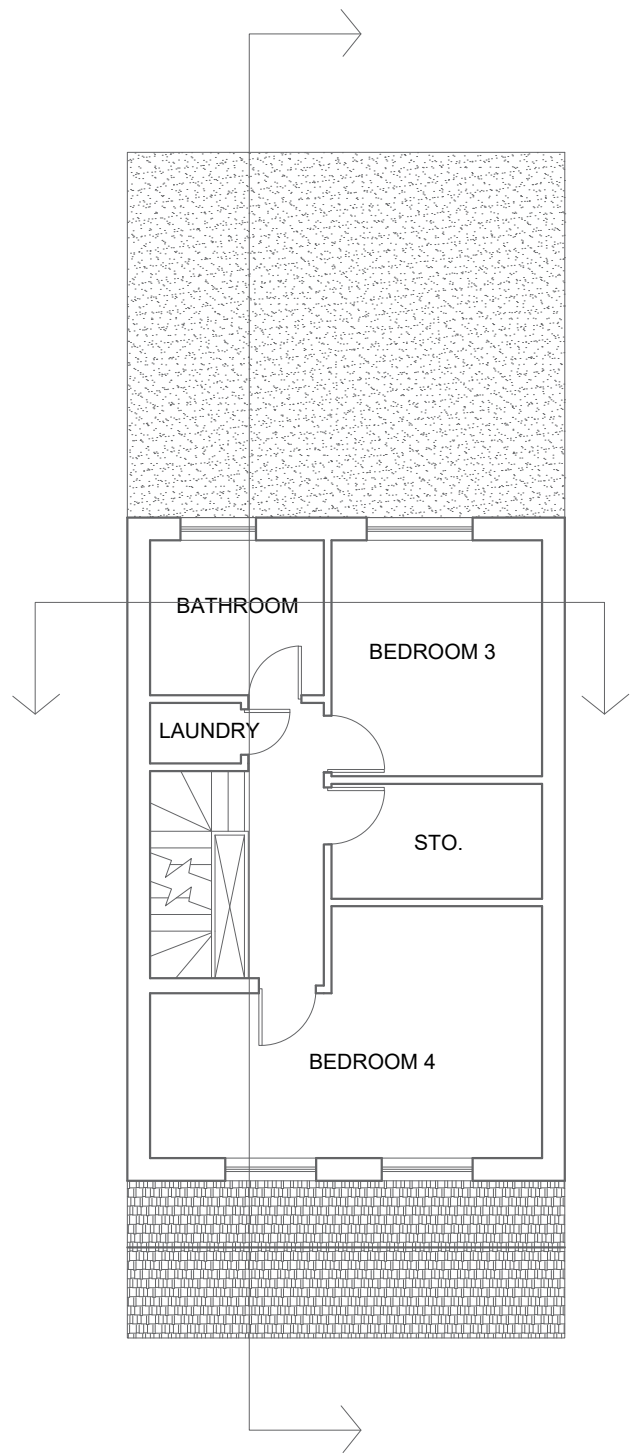

EXISTING LOFT FLOOR

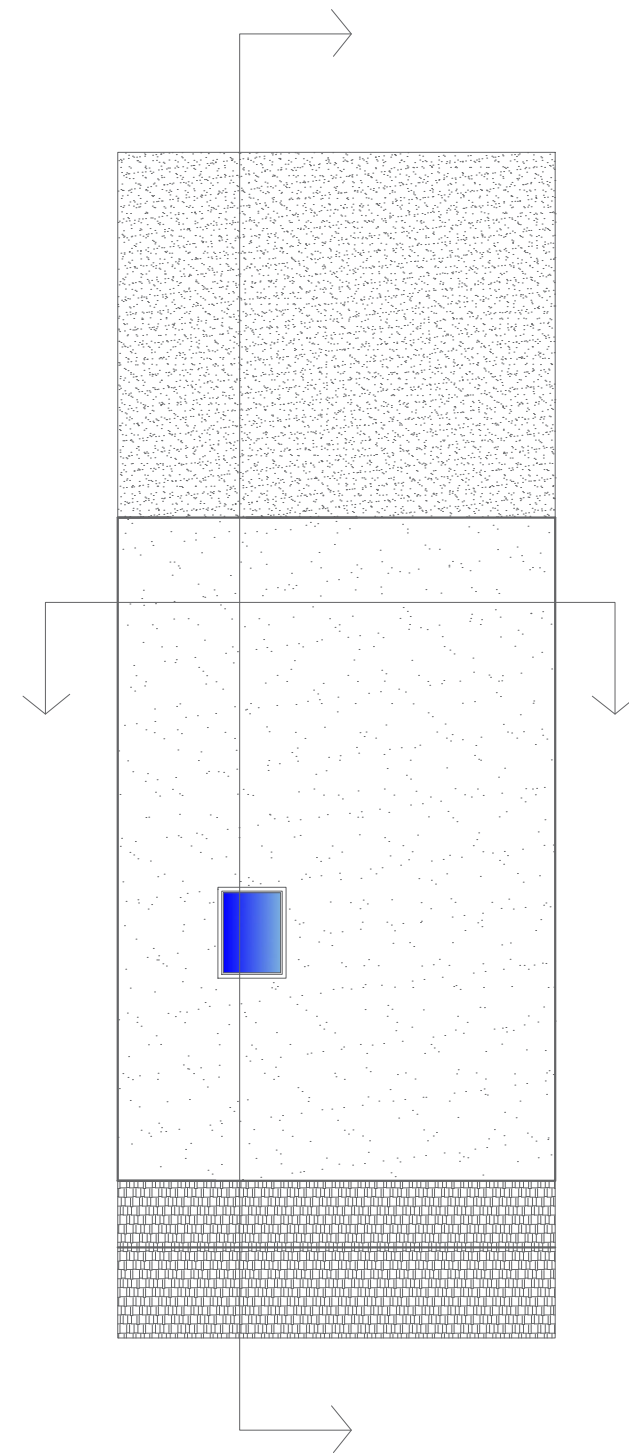

EXISTING ROOF PLAN

MDM

The planners who outsmart

Prestige Planning Ltd.

Unit 6 Grosvenor Way

London

E5 9ND

T: 0203 935 3434

M: 07824628403

E: davidmotzen@gmail.com

PROJECT DETAILS

Proposed 2.20 meters rear extension

PROPERTY ADDRESS

79 Wargrave Avenue

London

N15 6UB

DRAWING TITLE

Existing Floor Plans

REVISION

RV00

DRAWING NO.

PL01

SCALE

1:100

[@ A3]

0 1 2 3 Metres