


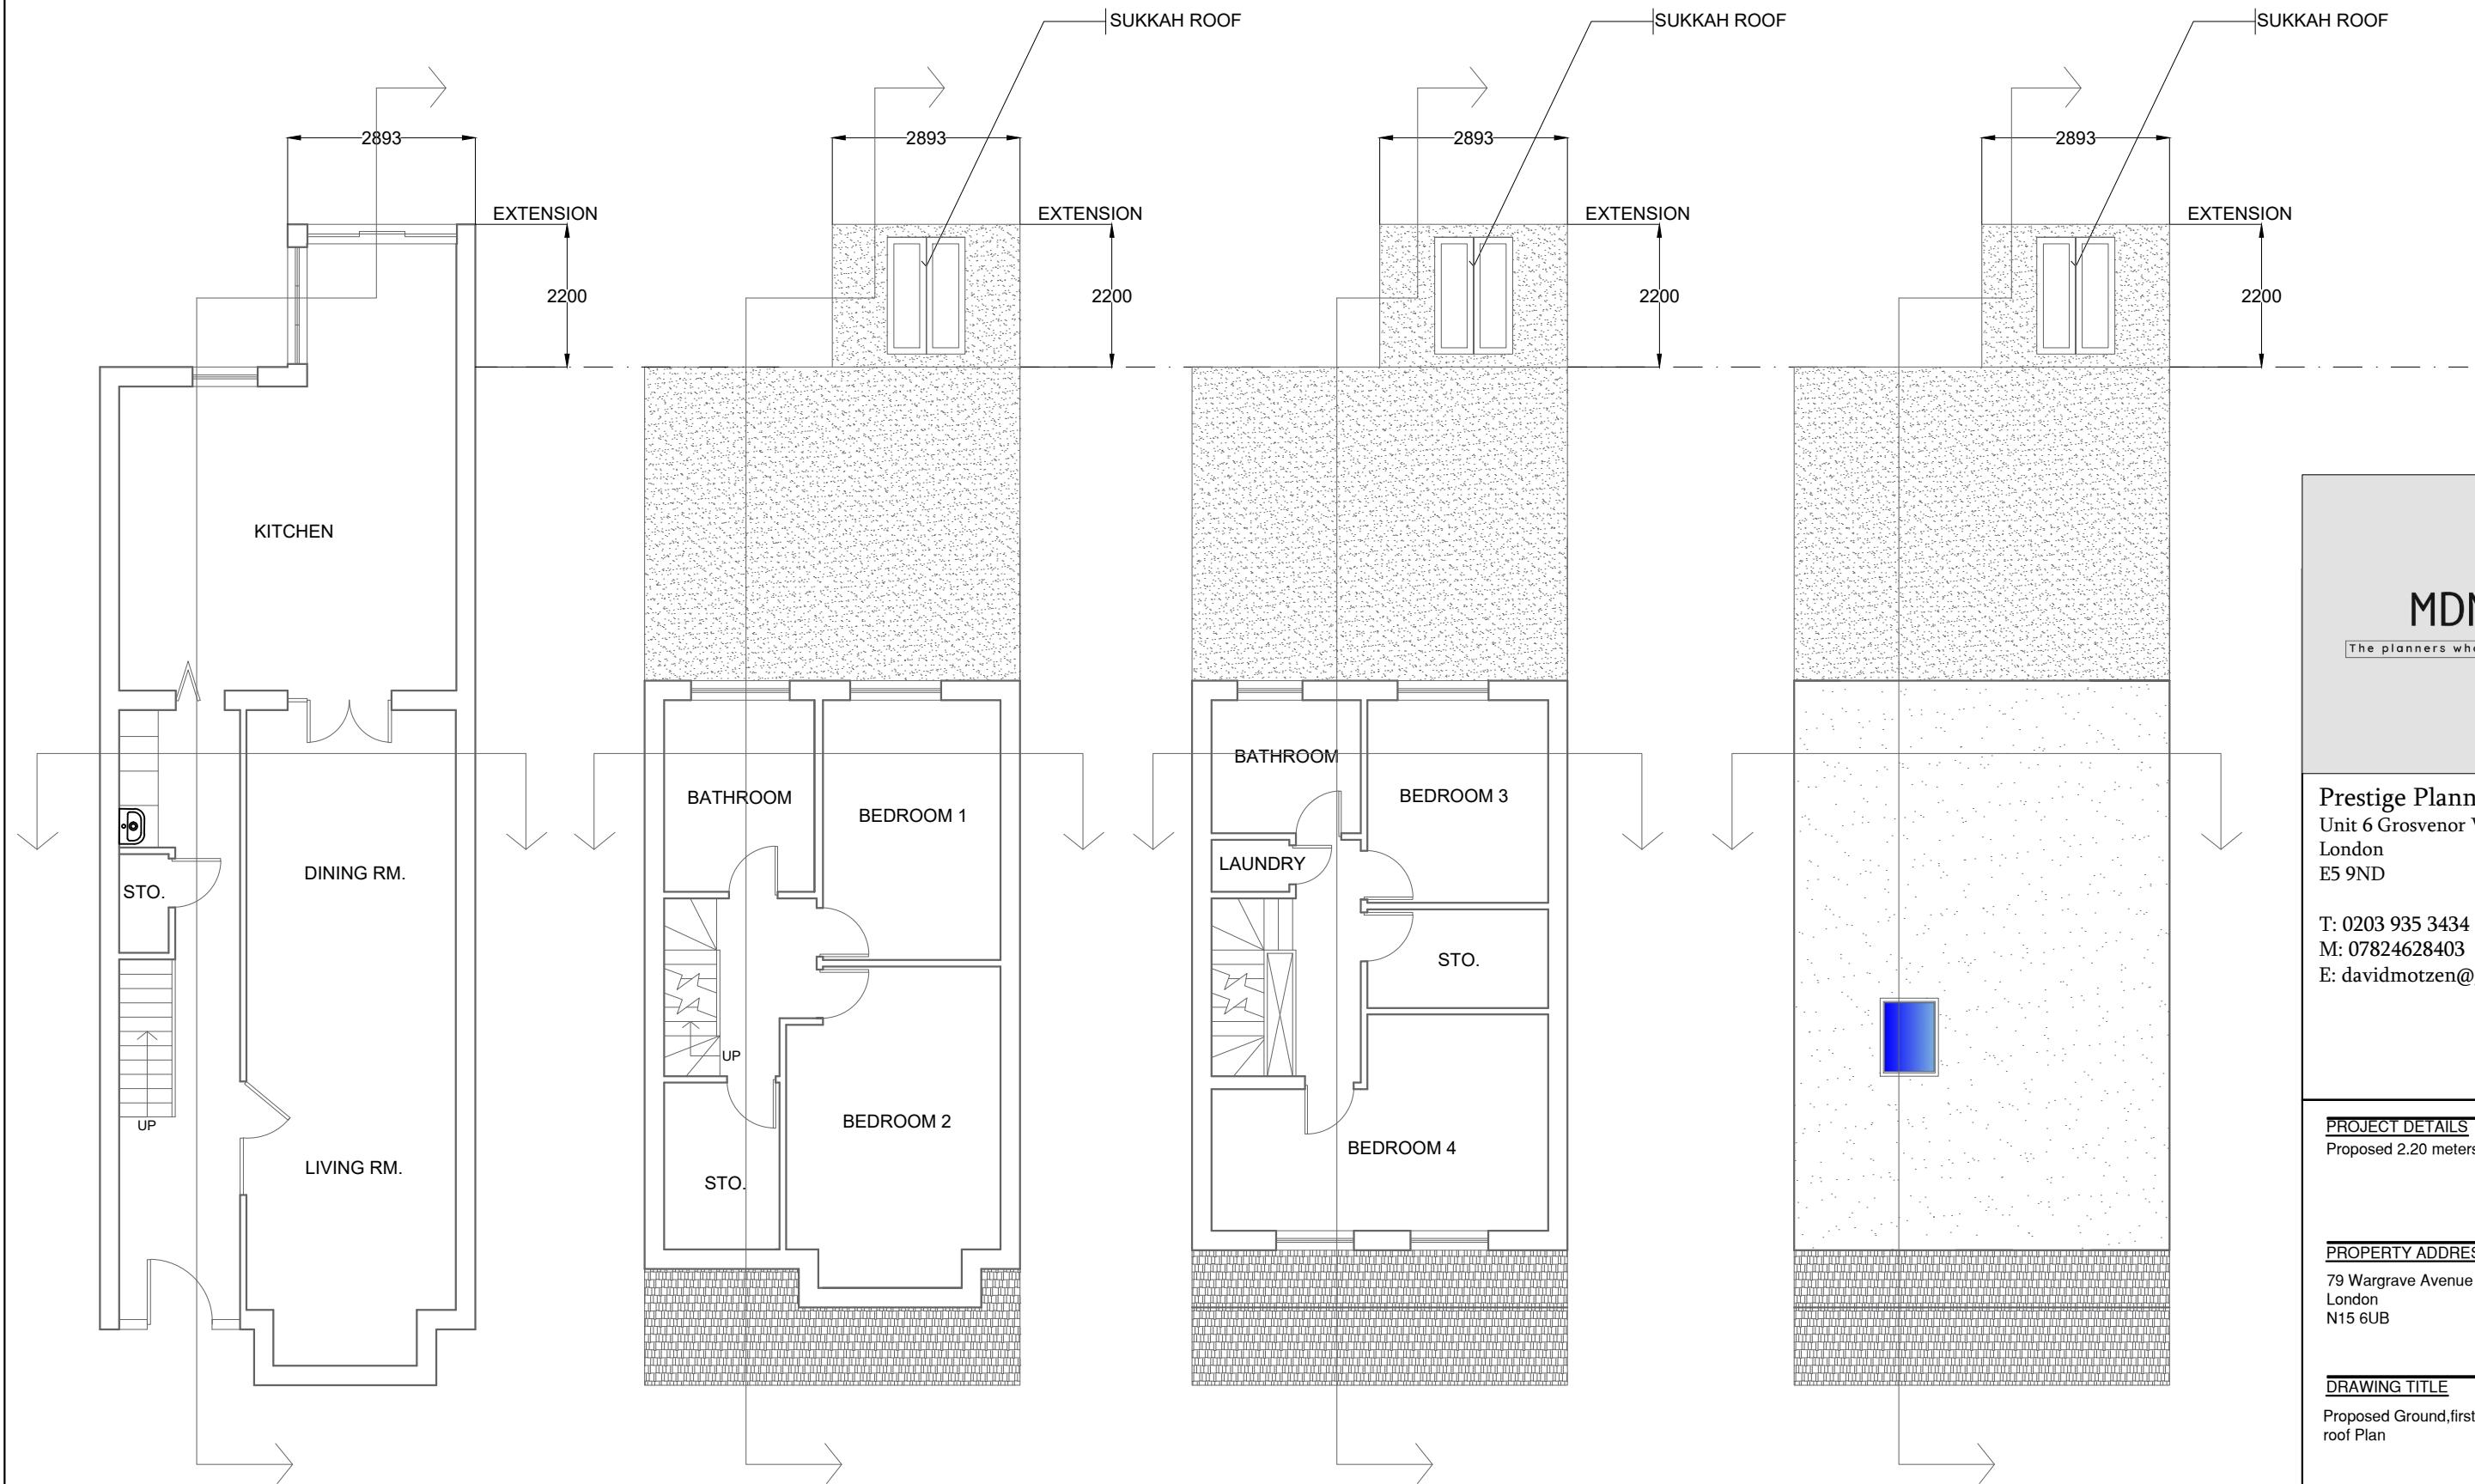

PROPOSED GROUND
FLOOR

PROPOSED FIRST
FLOOR

PROPOSED LOFT
FLOOR

PROPOSED ROOF
PLAN

MDM

The planners who outsmart

Prestige Planning Ltd.
Unit 6 Grosvenor Way
London
E5 9ND

T: 0203 935 3434
M: 07824628403
E: davidmotzen@gmail.com

PROJECT DETAILS
Proposed 2.20 meters rear extension

PROPERTY ADDRESS
79 Wargrave Avenue
London
N15 6UB

DRAWING TITLE
Proposed Ground,first,loft and
roof Plan

REVISION RV00	DRAWING NO. PL04
-------------------------	----------------------------

SCALE
1:100

[@ A3]

0 1 2 3 Metres