


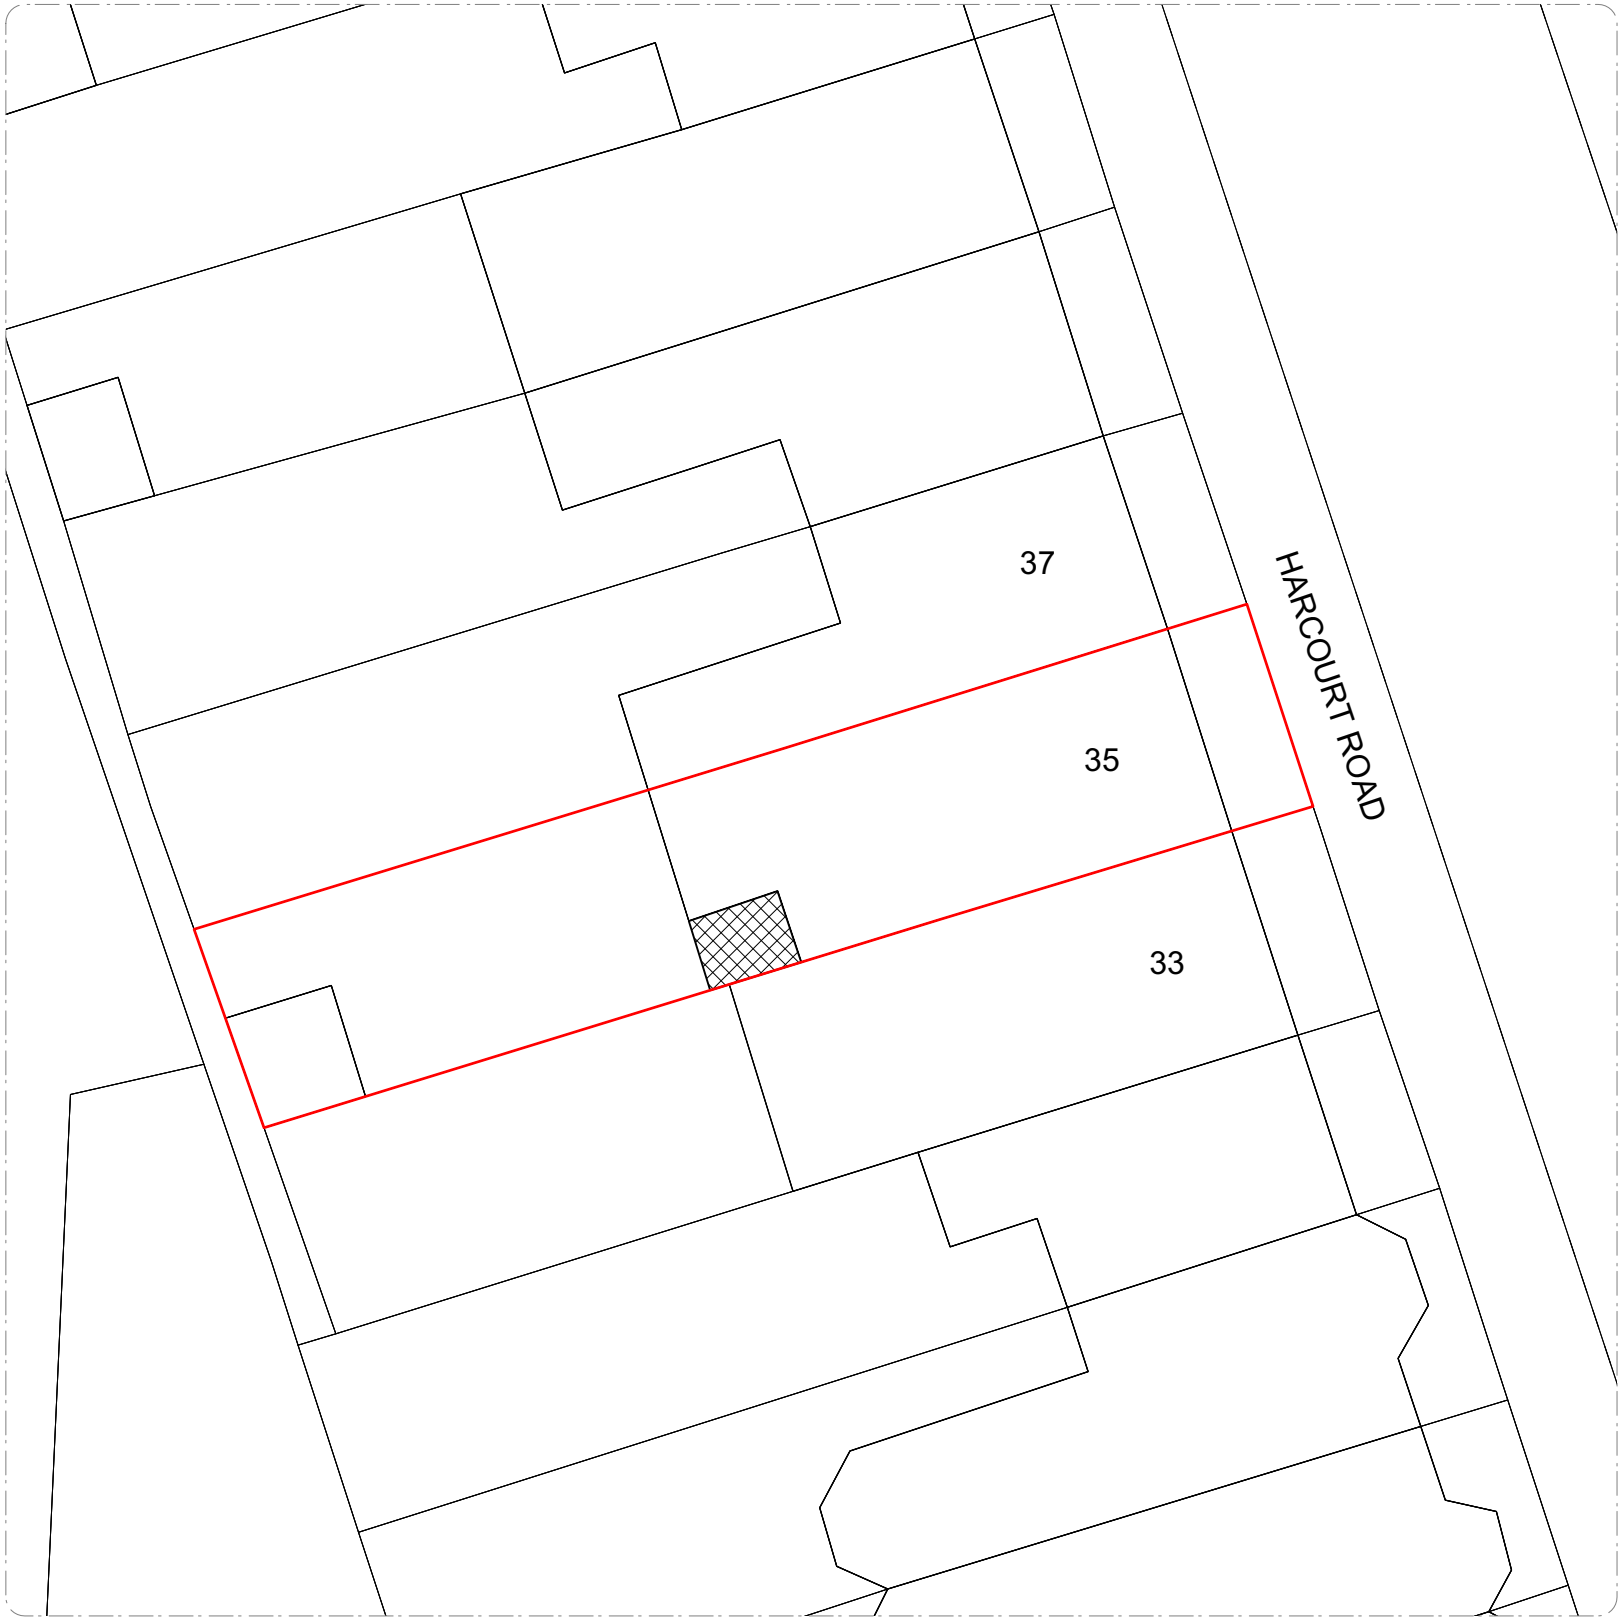

SCALE BAR

0 2 4 10m

N

KEY:

Indicates site boundary

Indicates footprint extent of development

-	09.08.23	Planning	MN / TB
Rev	Issued	Status & Description	Drawn / Checked

Notes:

All dimensions to be checked on site prior to construction or fabrication of any element. Any discrepancies between figure dimensions reported to Architect for clarification prior to commencing work.

This drawing is to be read in conjunction with all consultants information.

Elements of services are indicated for coordination purposes. For full services layouts refer to Services Engineer's drawings and specification.

Elements of stucture are indicated for coordination purposes. For full structural layouts refer to Structural Engineer's drawings and specification.

(C) Trevor Brown Architect Ltd. All rights decsribed in chapter IV of the Copyright Designs and Patents Act 1988 have been asserted.

tba

Job
Harcourt Road

Address
35 Harcourt Road, N22 7XW

Status
Planning

Drawing title
Site Plan

Scale
1:200@A3

Drawing number
182_1000

Revision
-