
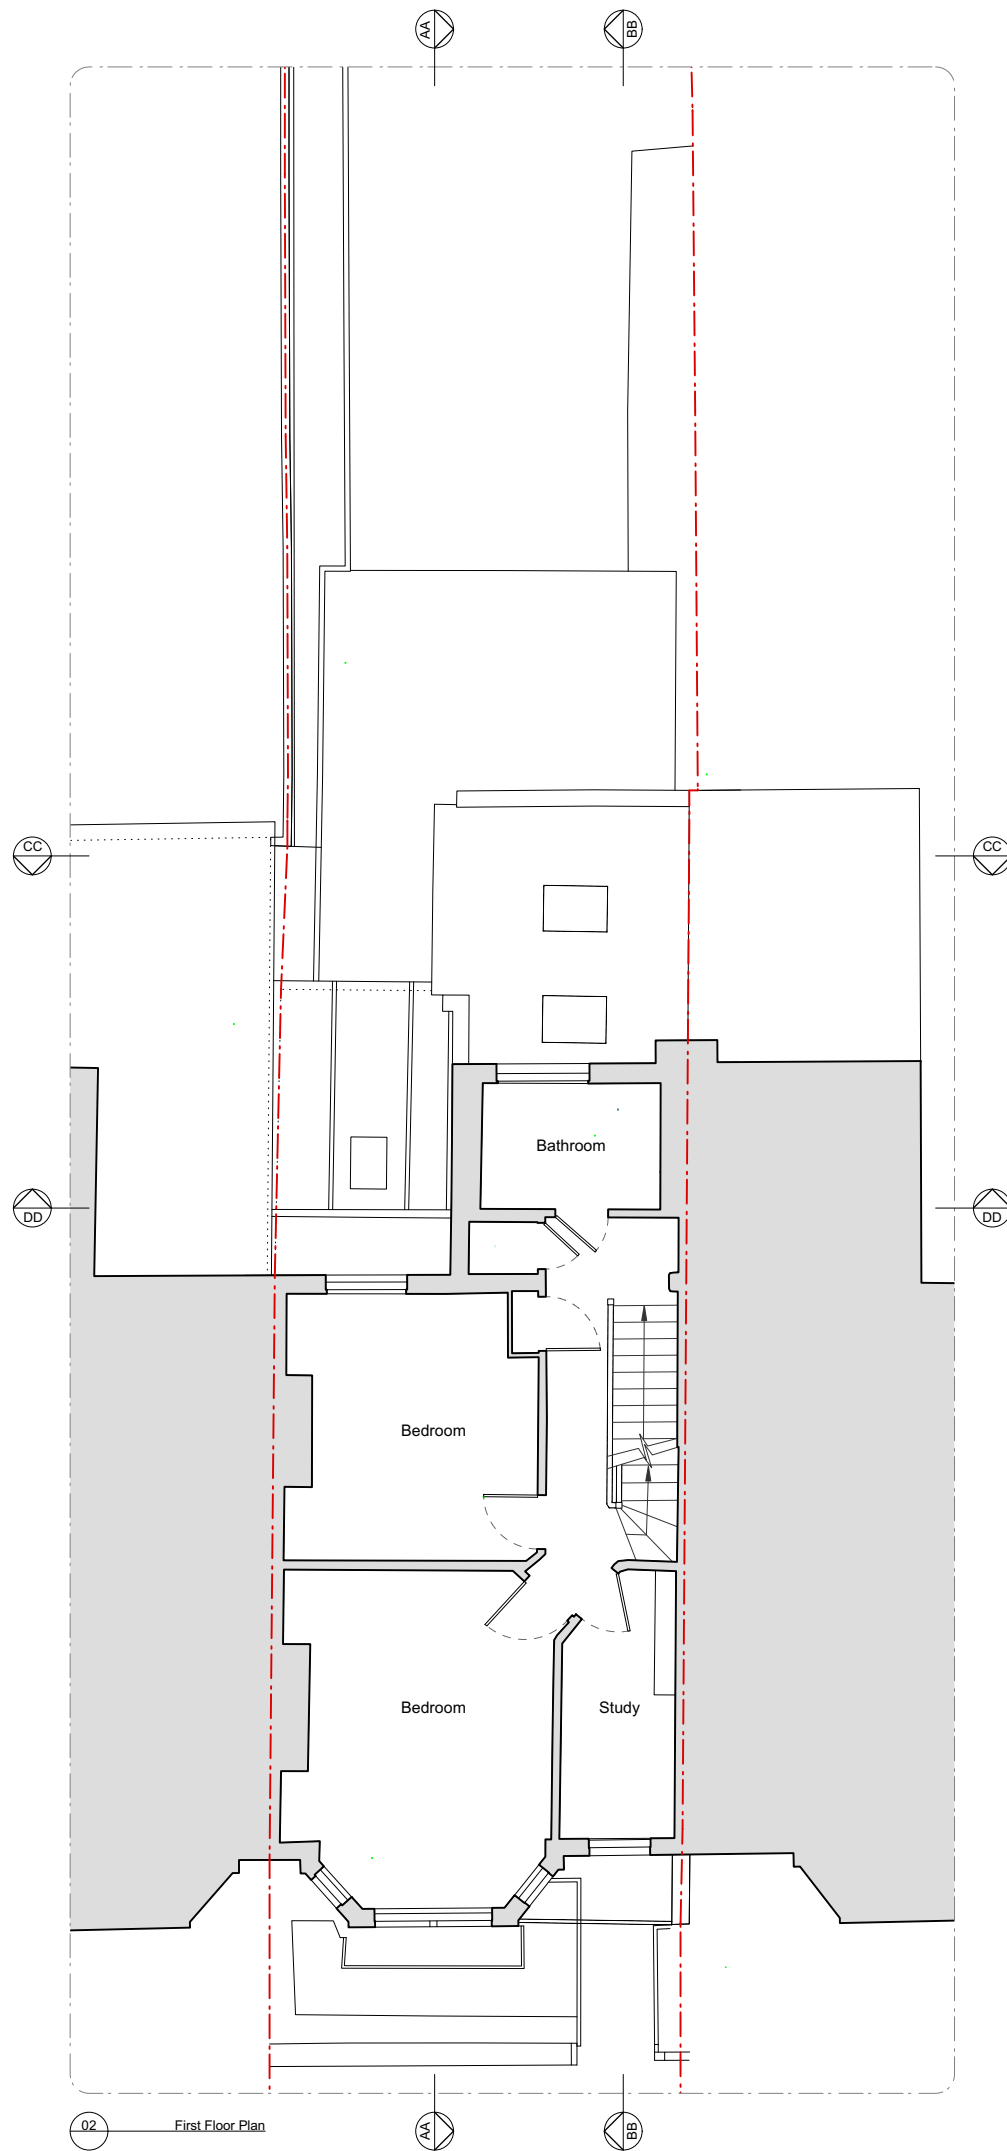


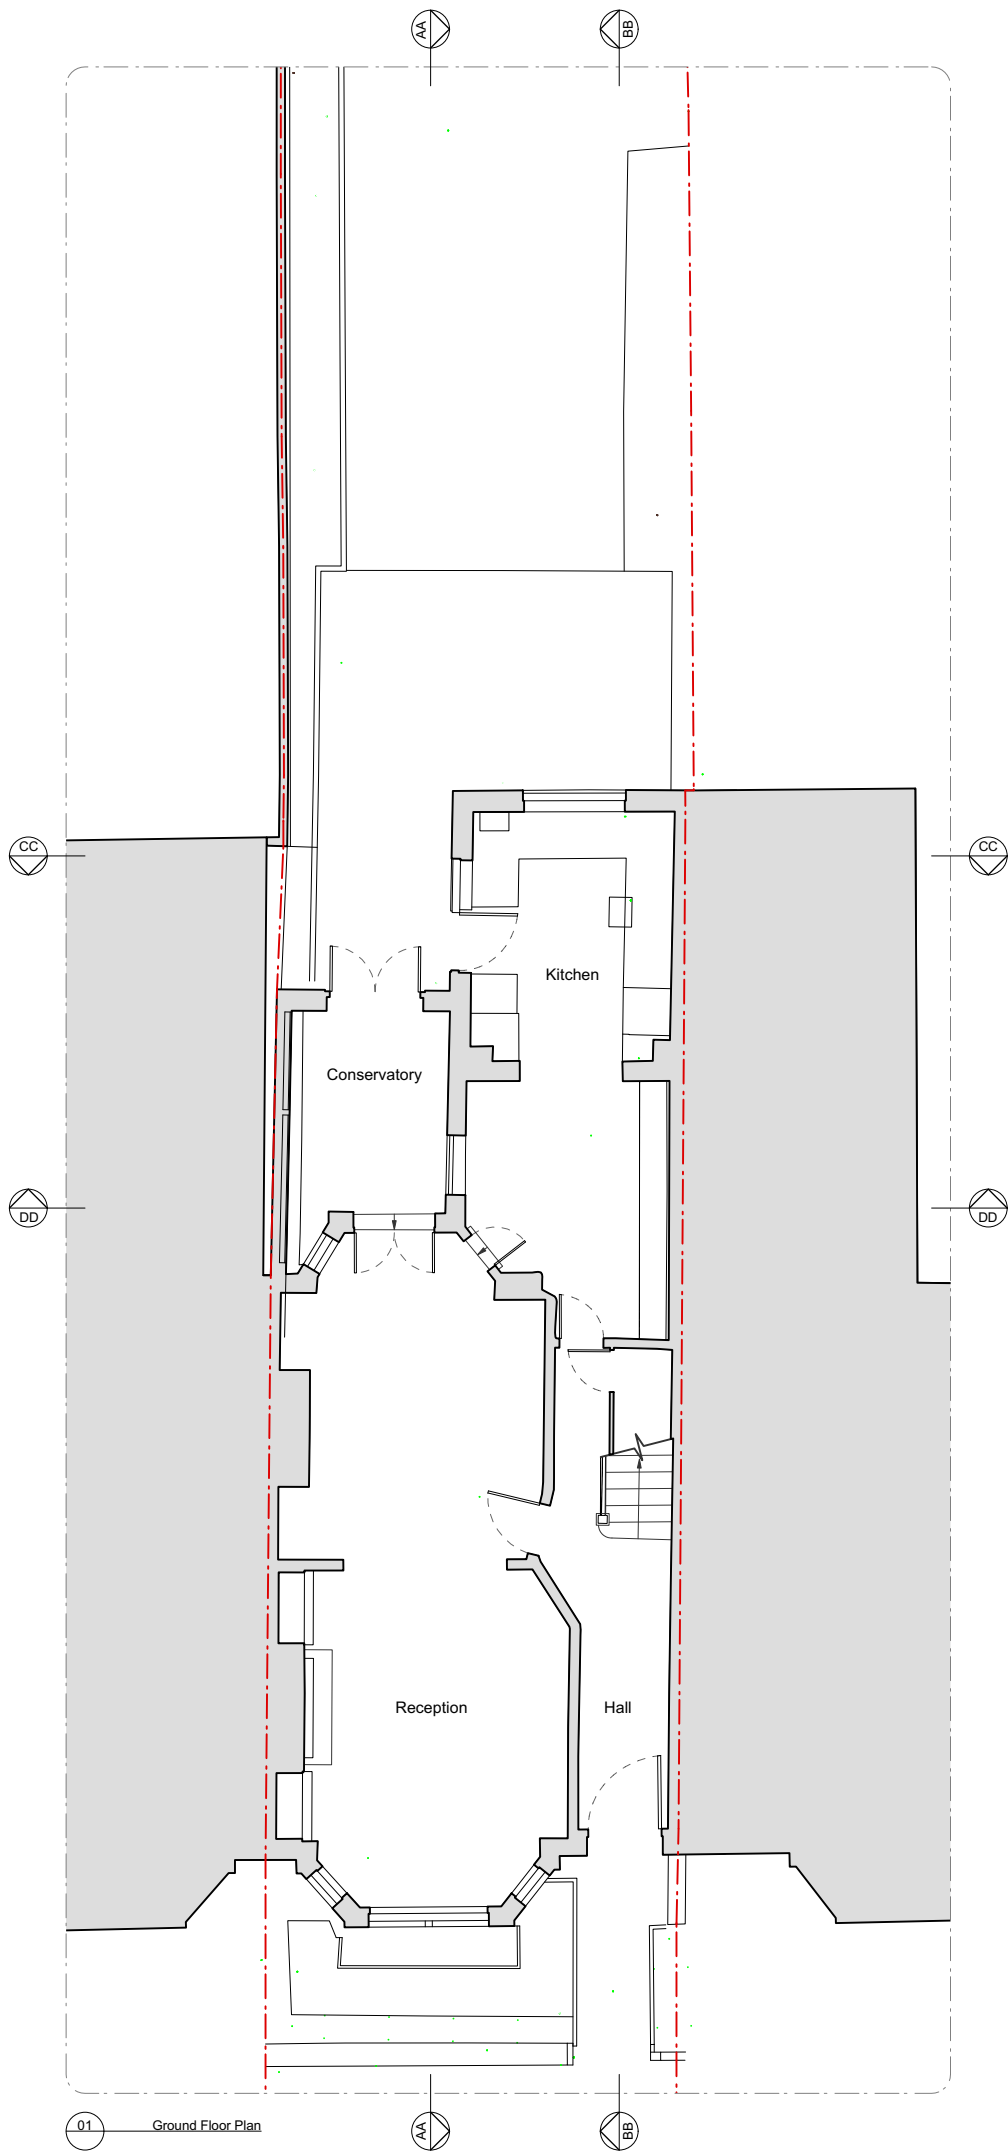

SCALE BAR

0 1 2 3 5m

N

KEY:

- Boundary Line
- Section Lines
- Existing structure
- Proposed structure
- Proposed furniture
- Ceiling Lines

Rev	Issued	Status & Description	Drawn / Checked
-	09.08.23	Planning	MN / TB

Notes:

All dimensions to be checked on site prior to construction or fabrication of any element. Any discrepancies between figure dimensions reported to Architect for clarification prior to commencing work.

This drawing is to be read in conjunction with all consultants information.

Elements of services are indicated for coordination purposes. For full services layouts refer to Services Engineer's drawings and specification.

Elements of stucture are indicated for coordination purposes. For full structural layouts refer to Structural Engineer's drawings and specification.

(C) Trevor Brown Architect Ltd. All rights desccribed in chapter IV of the Copyright Designs and Patents Act 1988 have been asserted.

tba

Job
Harcourt Road

Address
35 Harcourt Road, N22 7XW



Status
Planning

Drawing title
Existing Floor Plans

Scale
1:100@A3

Drawing number
182_0001

Revision
-

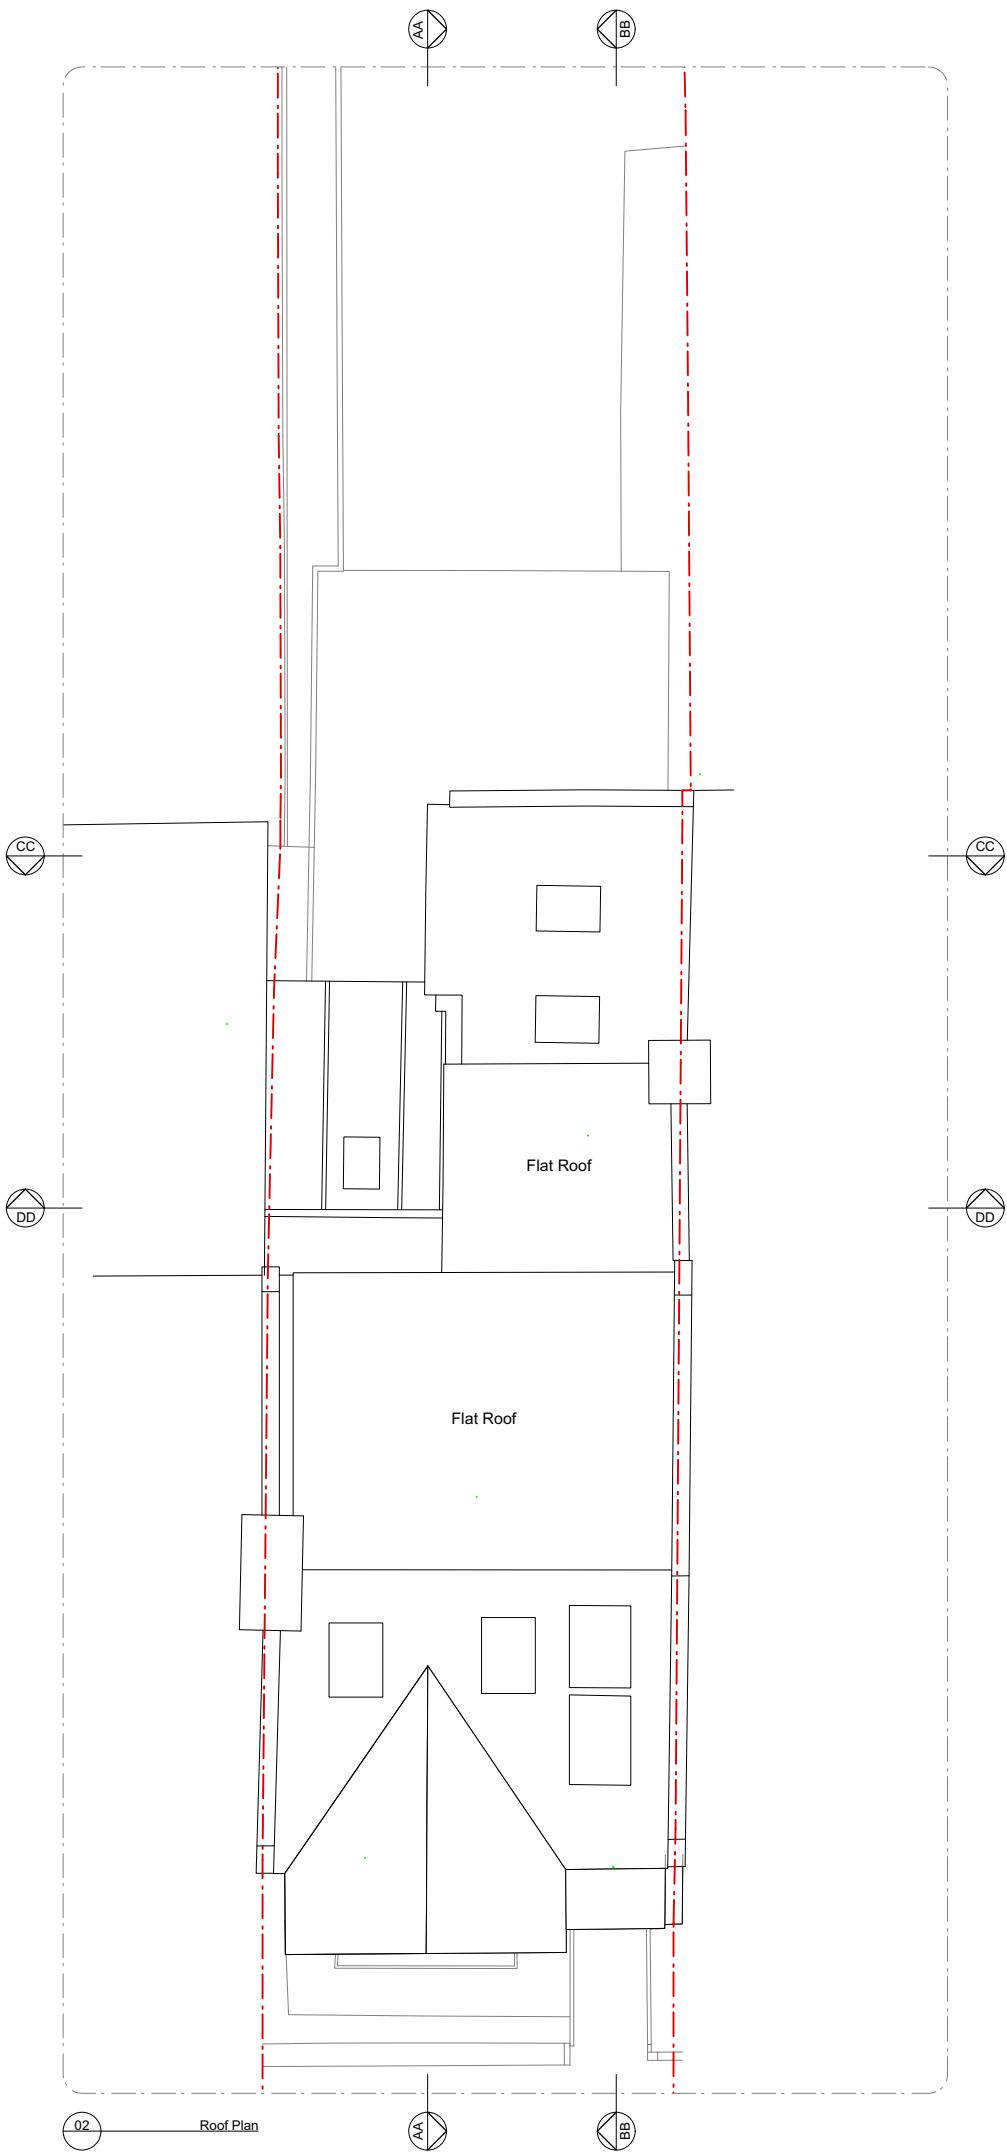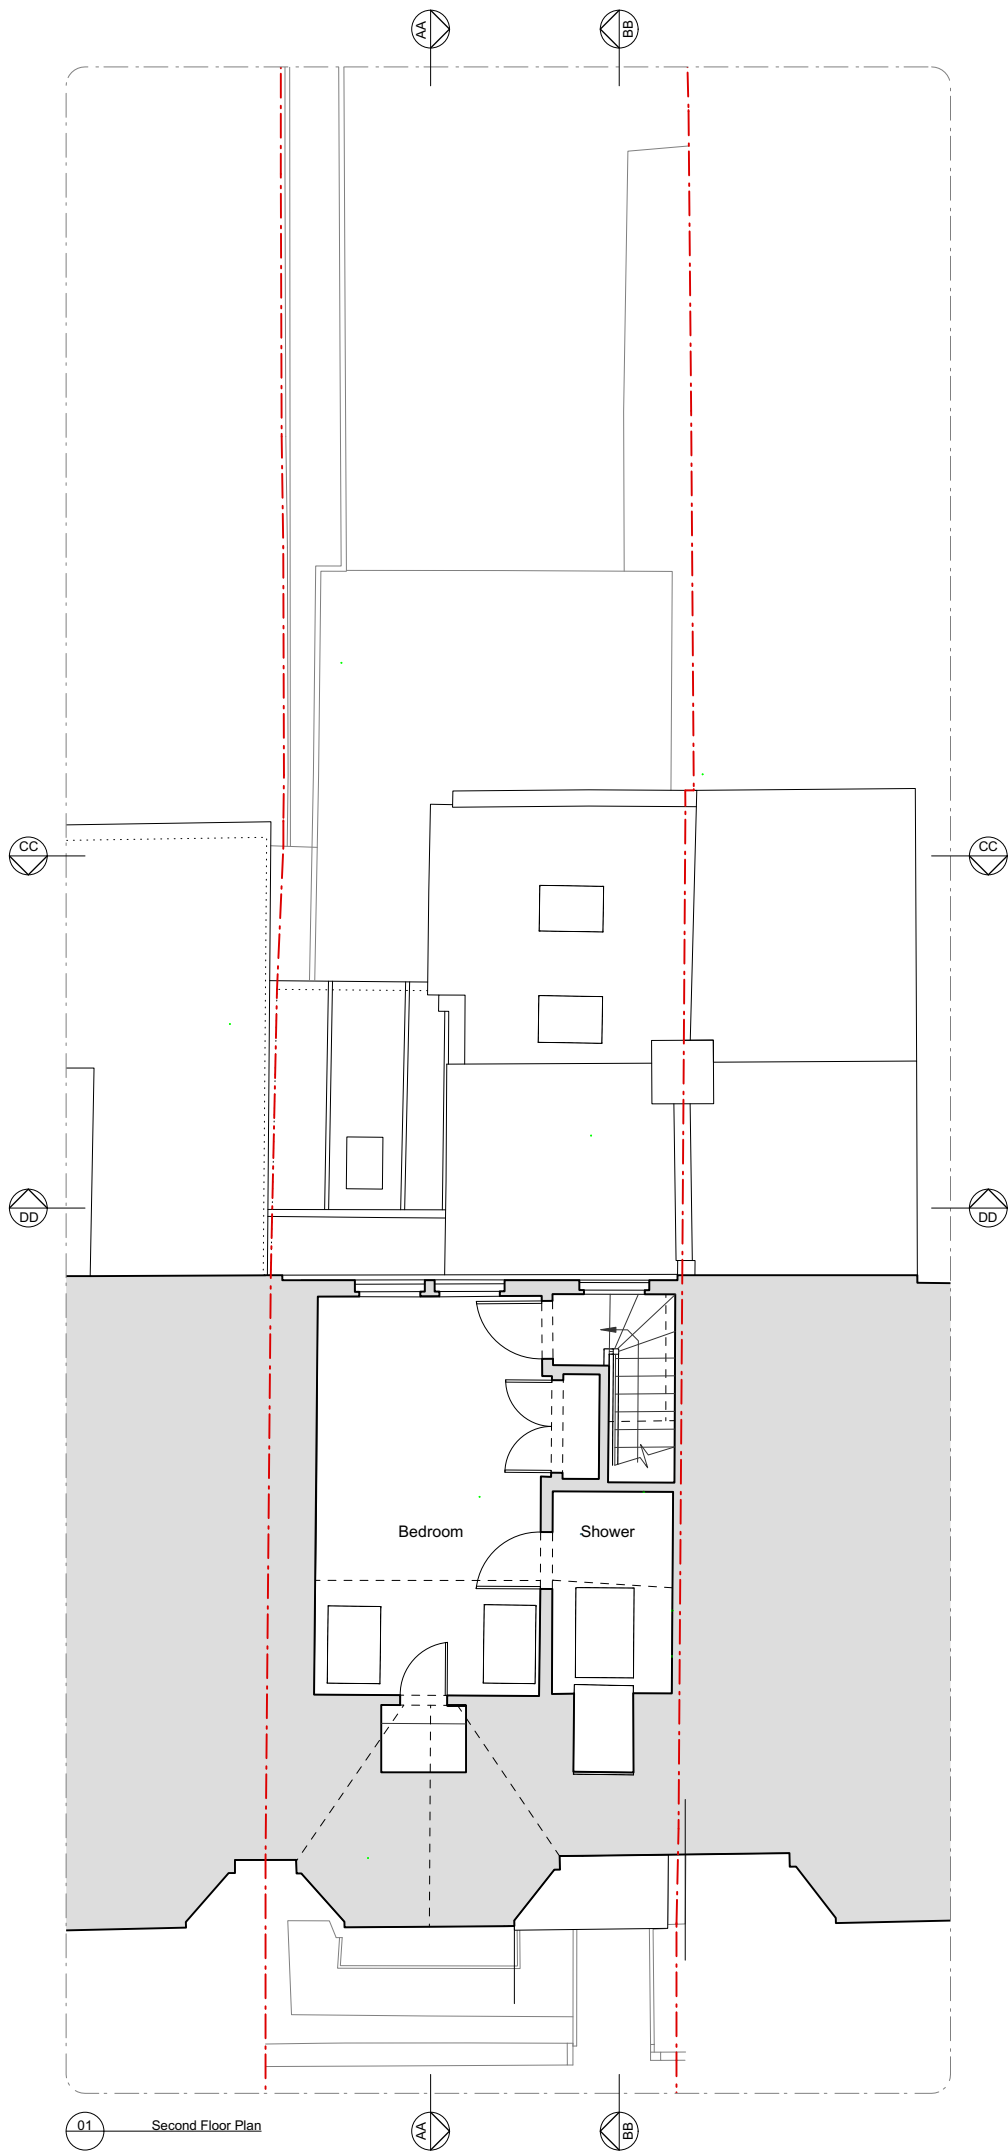

SCALE BAR

0 1 2 3 5m

N

KEY:

- Boundary Line
- Section Lines
- Existing structure
- Proposed structure
- Proposed furniture
- Ceiling Lines

-	09.08.23	Planning	MN / TB
Rev	Issued	Status & Description	Drawn / Checked

Notes:

All dimensions to be checked on site prior to construction or fabrication of any element. Any discrepancies between figure dimensions reported to Architect for clarification prior to commencing work.

This drawing is to be read in conjunction with all consultants information.

Elements of services are indicated for coordination purposes. For full services layouts refer to Services Engineer's drawings and specification.

Elements of stucture are indicated for coordination purposes. For full structural layouts refer to Structural Engineer's drawings and specification.

(C) Trevor Brown Architect Ltd. All rights described in chapter IV of the Copyright Designs and Patents Act 1988 have been asserted.

tba

Job
Harcourt Road

Address
35 Harcourt Road, N22 7XW

Status
Planning

Drawing title
Existing Floor Plans


Scale
1:100@A3

Drawing number
182_0002

Revision
-



01 Section AA

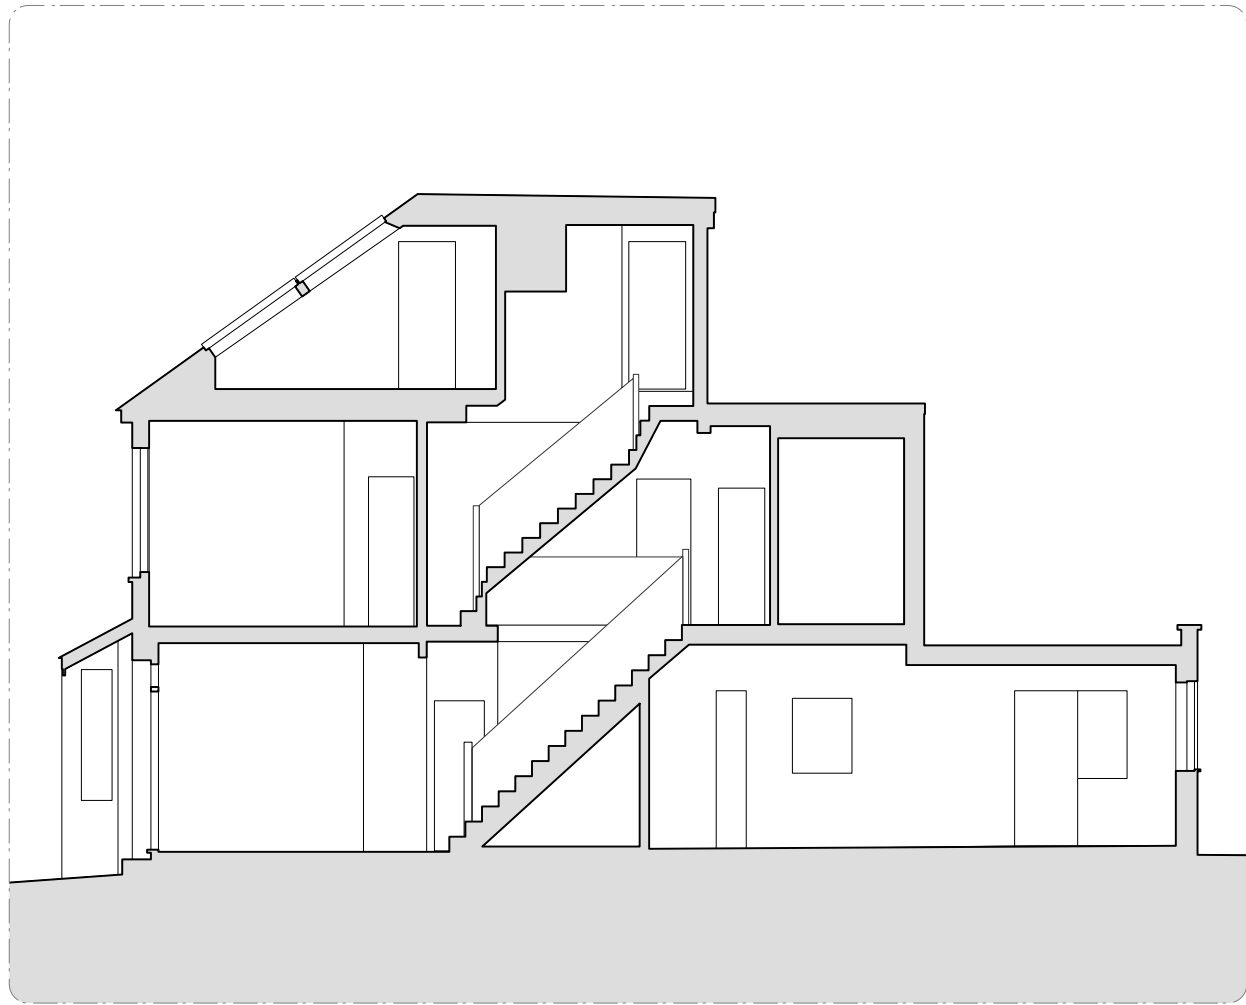

02 Section BB

SCALE BAR

0 1 2 3 5m

KEY:

- Boundary Line
- Section Lines
- Existing structure
- Proposed structure
- Proposed furniture
- Ceiling Lines

-	09.08.23	Planning	MN / TB
Rev	Issued	Status & Description	Drawn / Checked

Notes:

All dimensions to be checked on site prior to construction or fabrication of any element. Any discrepancies between figure dimensions reported to Architect for clarification prior to commencing work.

This drawing is to be read in conjunction with all consultants information.

Elements of services are indicated for coordination purposes. For full services layouts refer to Services Engineer's drawings and specification.

Elements of stucture are indicated for coordination purposes. For full structural layouts refer to Structural Engineer's drawings and specification.

(C) Trevor Brown Architect Ltd. All rights desccribed in chapter IV of the Copyright Designs and Patents Act 1988 have been asserted.

tba

Job
Harcourt Road

Address
35 Harcourt Road, N22 7XW

Status
Planning

Drawing title
Existing Sections AA & BB

Scale
1:100@A3

Drawing number
182_0100

Revision
-



- KEY:
- Boundary Line
 - Section Lines
 - Existing structure
 - Proposed structure
 - Proposed furniture
 - Ceiling Lines

-	09.08.23	Planning	MN / TB
Rev	Issued	Status & Description	Drawn / Checked

Notes:

All dimensions to be checked on site prior to construction or fabrication of any element. Any discrepancies between figure dimensions reported to Architect for clarification prior to commencing work.

This drawing is to be read in conjunction with all consultants information.

Elements of services are indicated for coordination purposes. For full services layouts refer to Services Engineer's drawings and specification.

Elements of stucture are indicated for coordination purposes. For full structural layouts refer to Structural Engineer's drawings and specification.

(C) Trevor Brown Architect Ltd. All rights desccribed in chapter IV of the Copyright Designs and Patents Act 1988 have been asserted.

tba

Job
Harcourt Road

Address
35 Harcourt Road, N22 7XW

Status
Planning

Drawing title
Existing Sections CC & DD

Scale
1:100@A3


Drawing number
182_0101

Revision
-

Trevor Brown Architect Ltd.
www.trevorbrownarchitect.co.uk
+44 (0) 20 8826 1486
Suite 315, Ashley House, 235-239 High Road, London. N22 8HF



01 Section CC

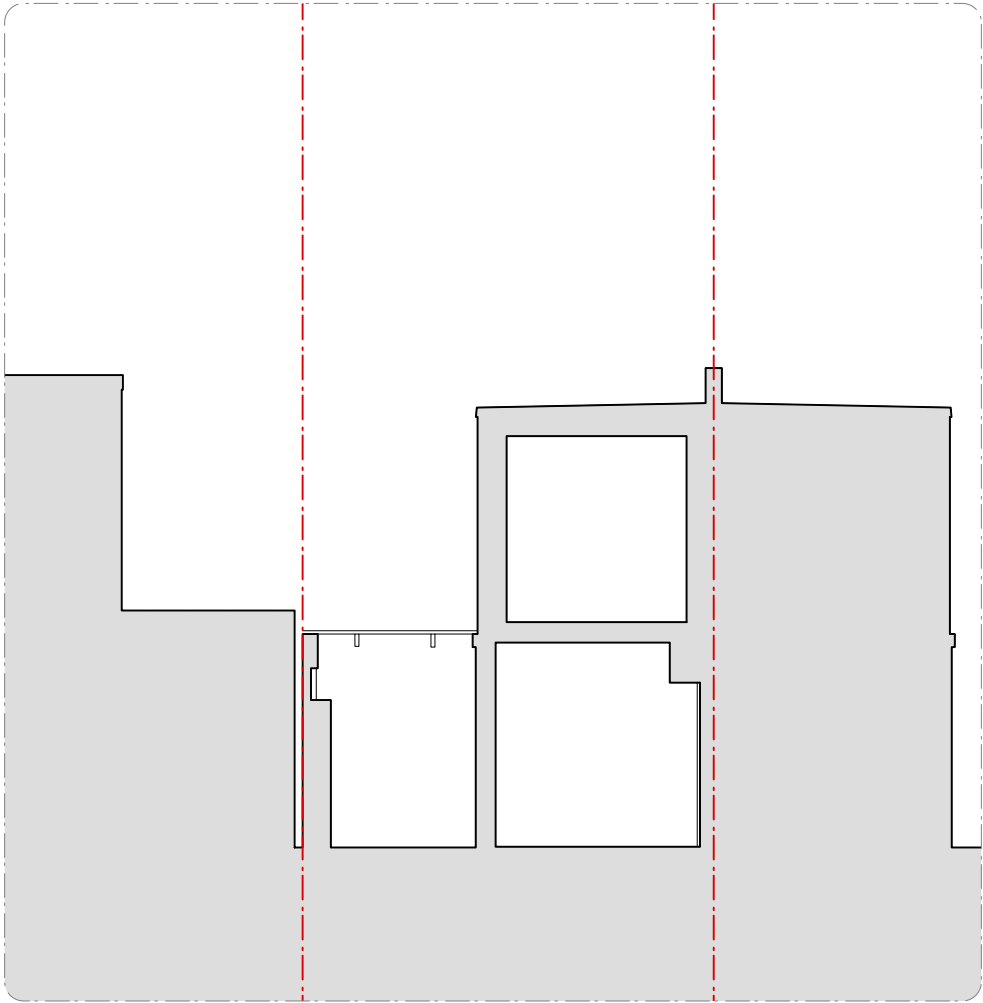

02 Section DD

KEY:


- Boundary Line
- Section Lines
- Existing structure
- Proposed structure
- Proposed furniture
- Ceiling Lines



01 Front Elevation



02 Rear Elevation

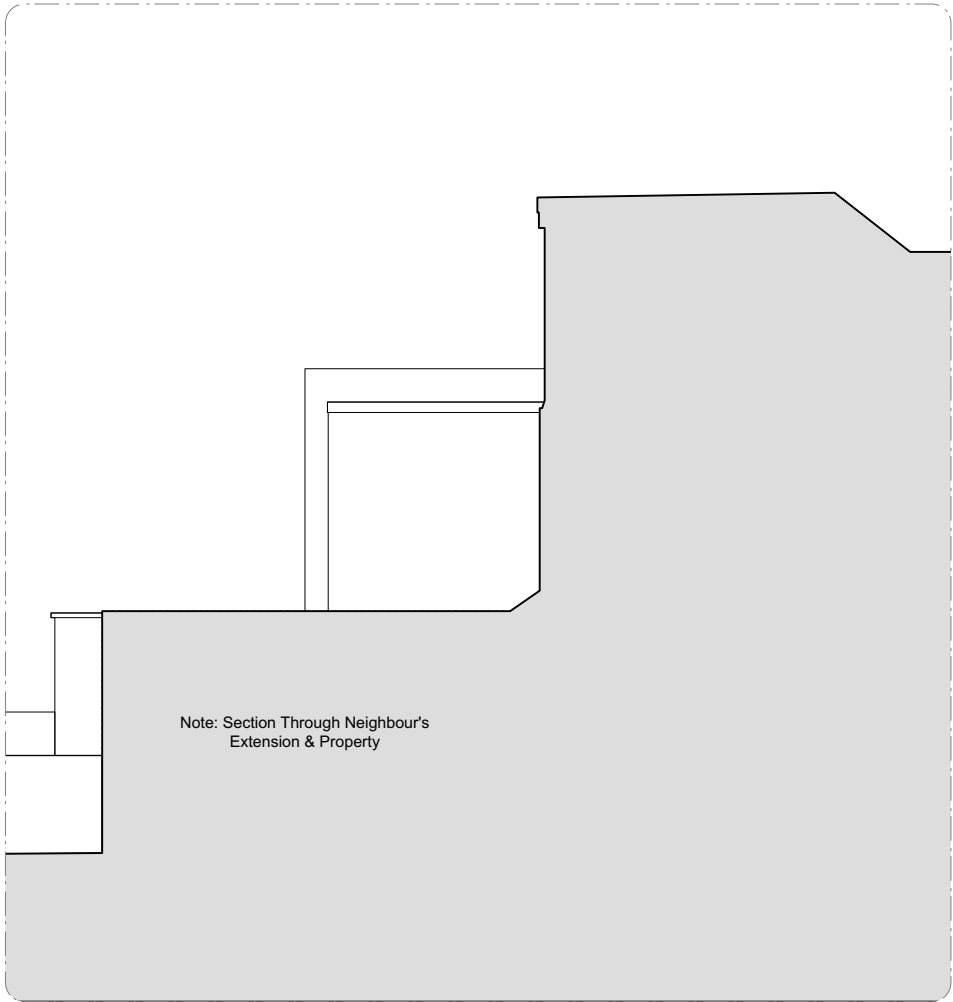

03 Side Elevation

-	09.08.23	Planning	MN / TB
Rev	Issued	Status & Description	Drawn / Checked

Notes:

All dimensions to be checked on site prior to construction or fabrication of any element. Any discrepancies between figure dimensions reported to Architect for clarification prior to commencing work.

This drawing is to be read in conjunction with all consultants information.

Elements of services are indicated for coordination purposes. For full services layouts refer to Services Engineer's drawings and specification.

Elements of stucture are indicated for coordination purposes. For full structural layouts refer to Structural Engineer's drawings and specification.

(C) Trevor Brown Architect Ltd. All rights desccribed in chapter IV of the Copyright Designs and Patents Act 1988 have been asserted.

tba

Job
Harcourt Road

Address
35 Harcourt Road, N22 7XW

Status
Planning

Drawing title
Existing Elevations

Scale
1:100@A3

Drawing number
182_0200

Revision
-