


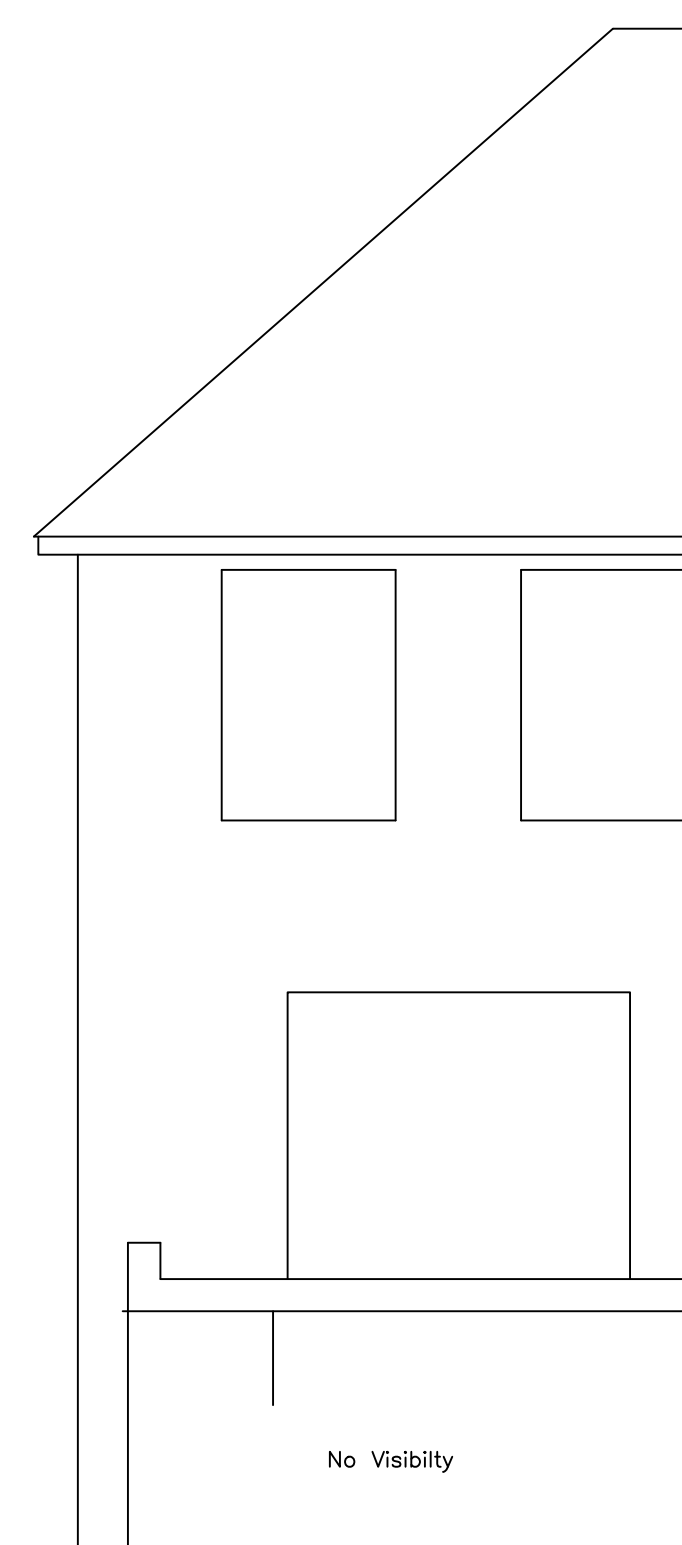


North-West Elevation




South—East Elevation




South—West Elevation

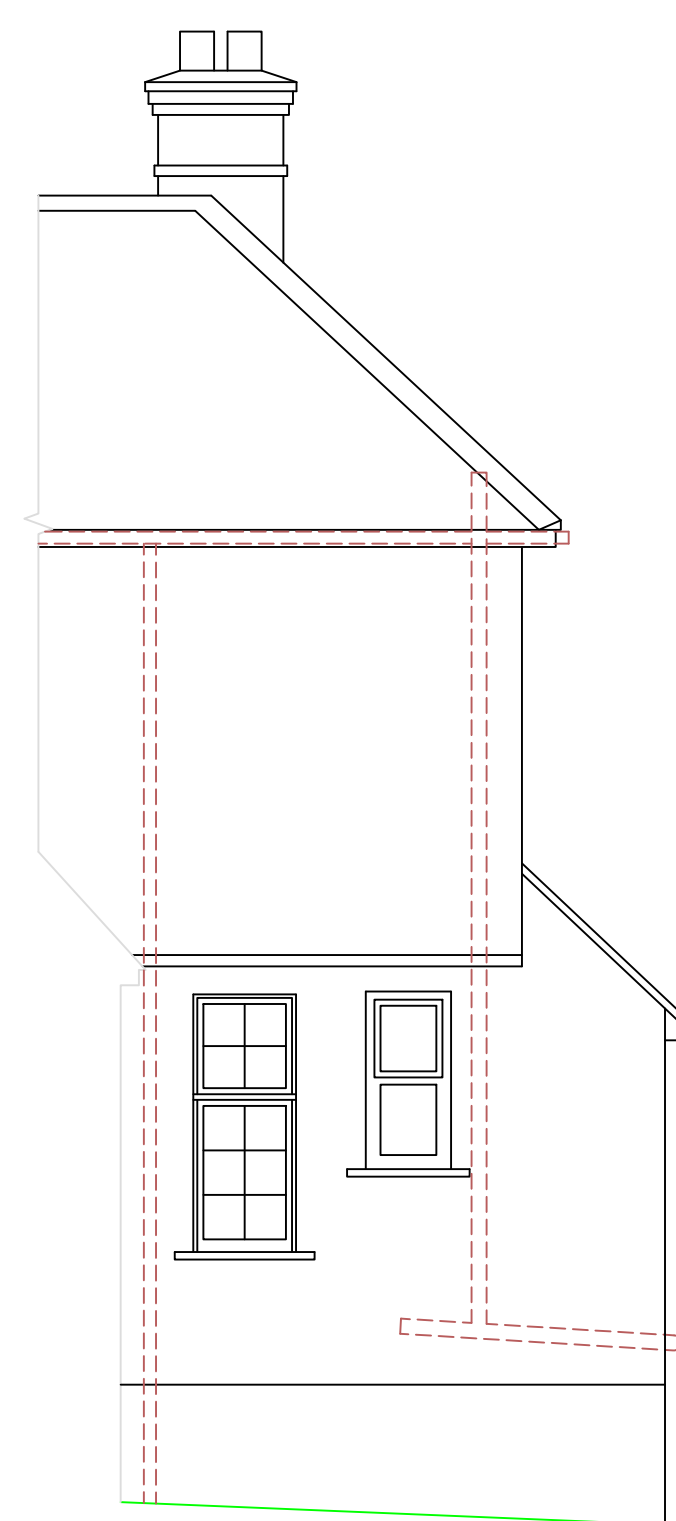


North-East Elevation

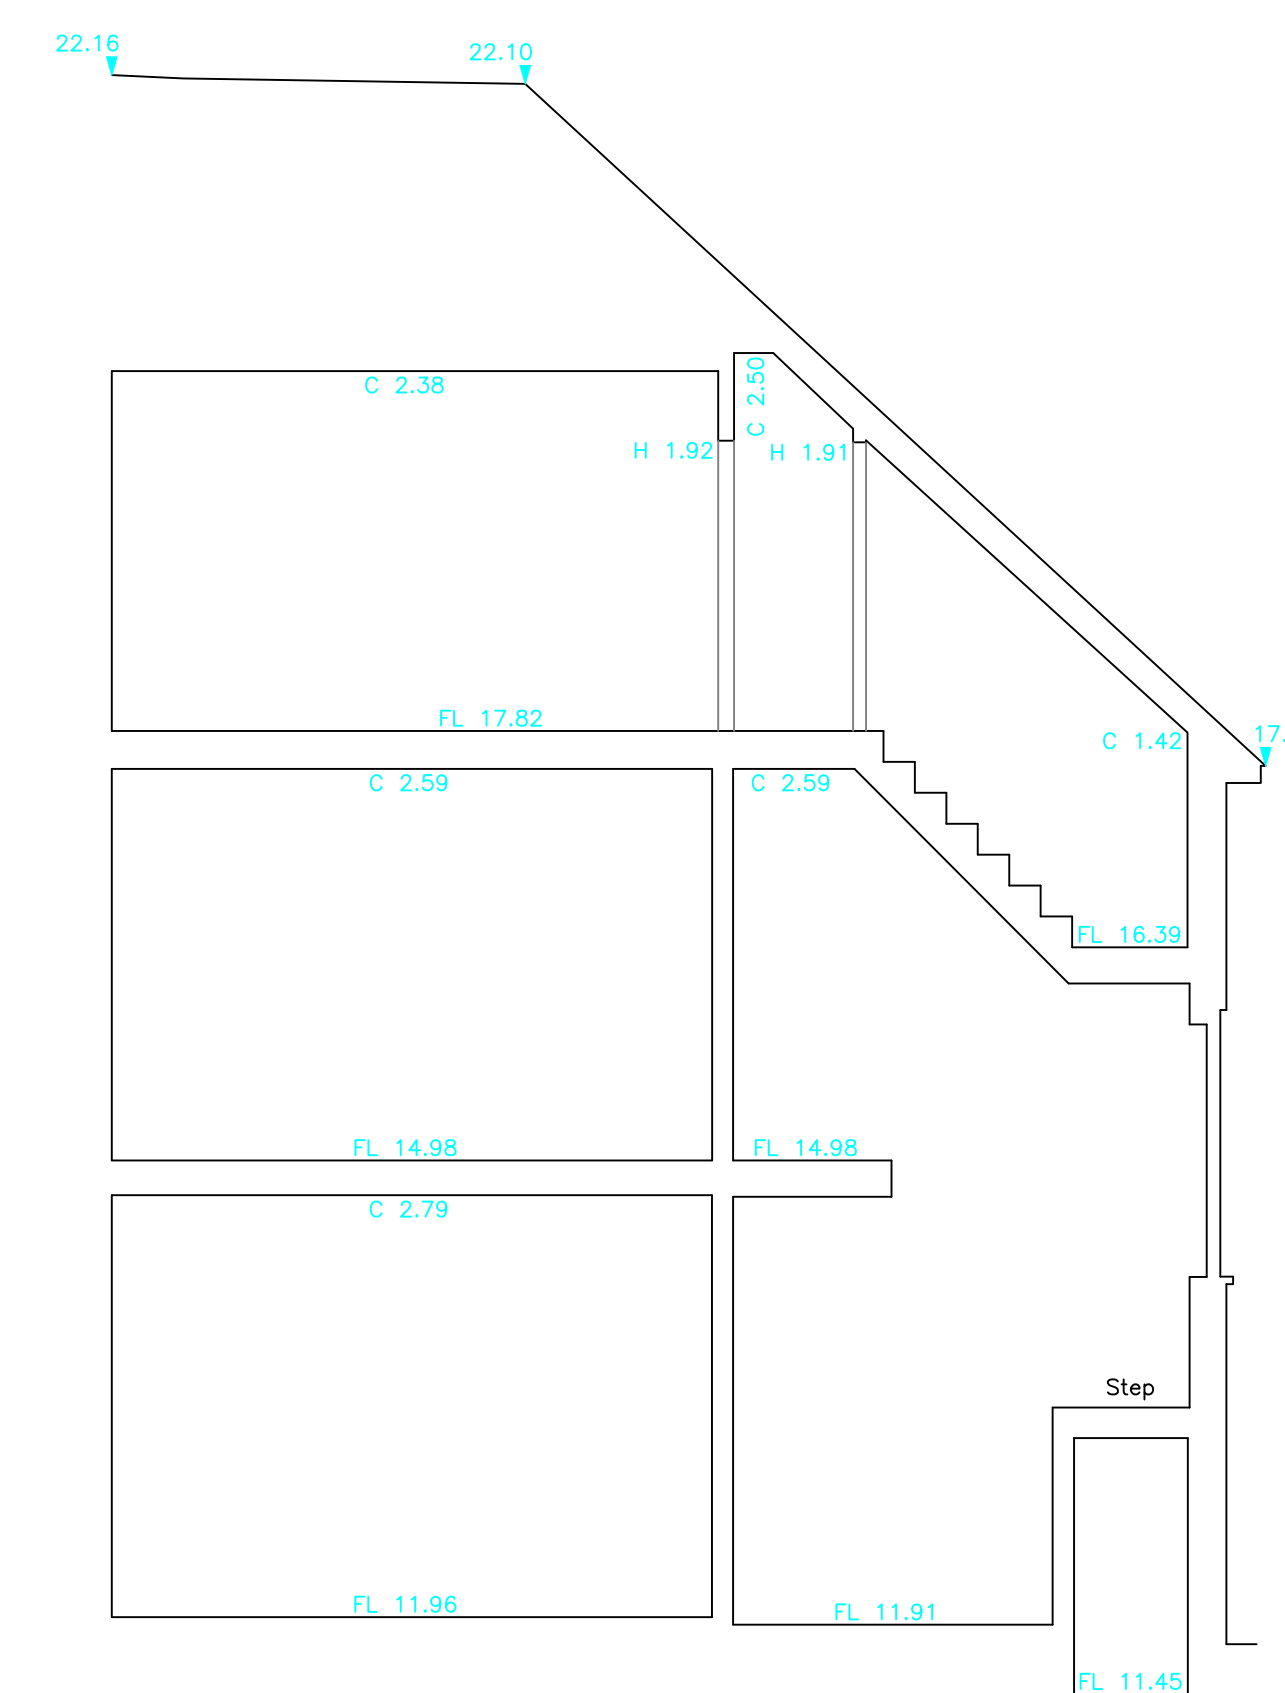


Section A-A

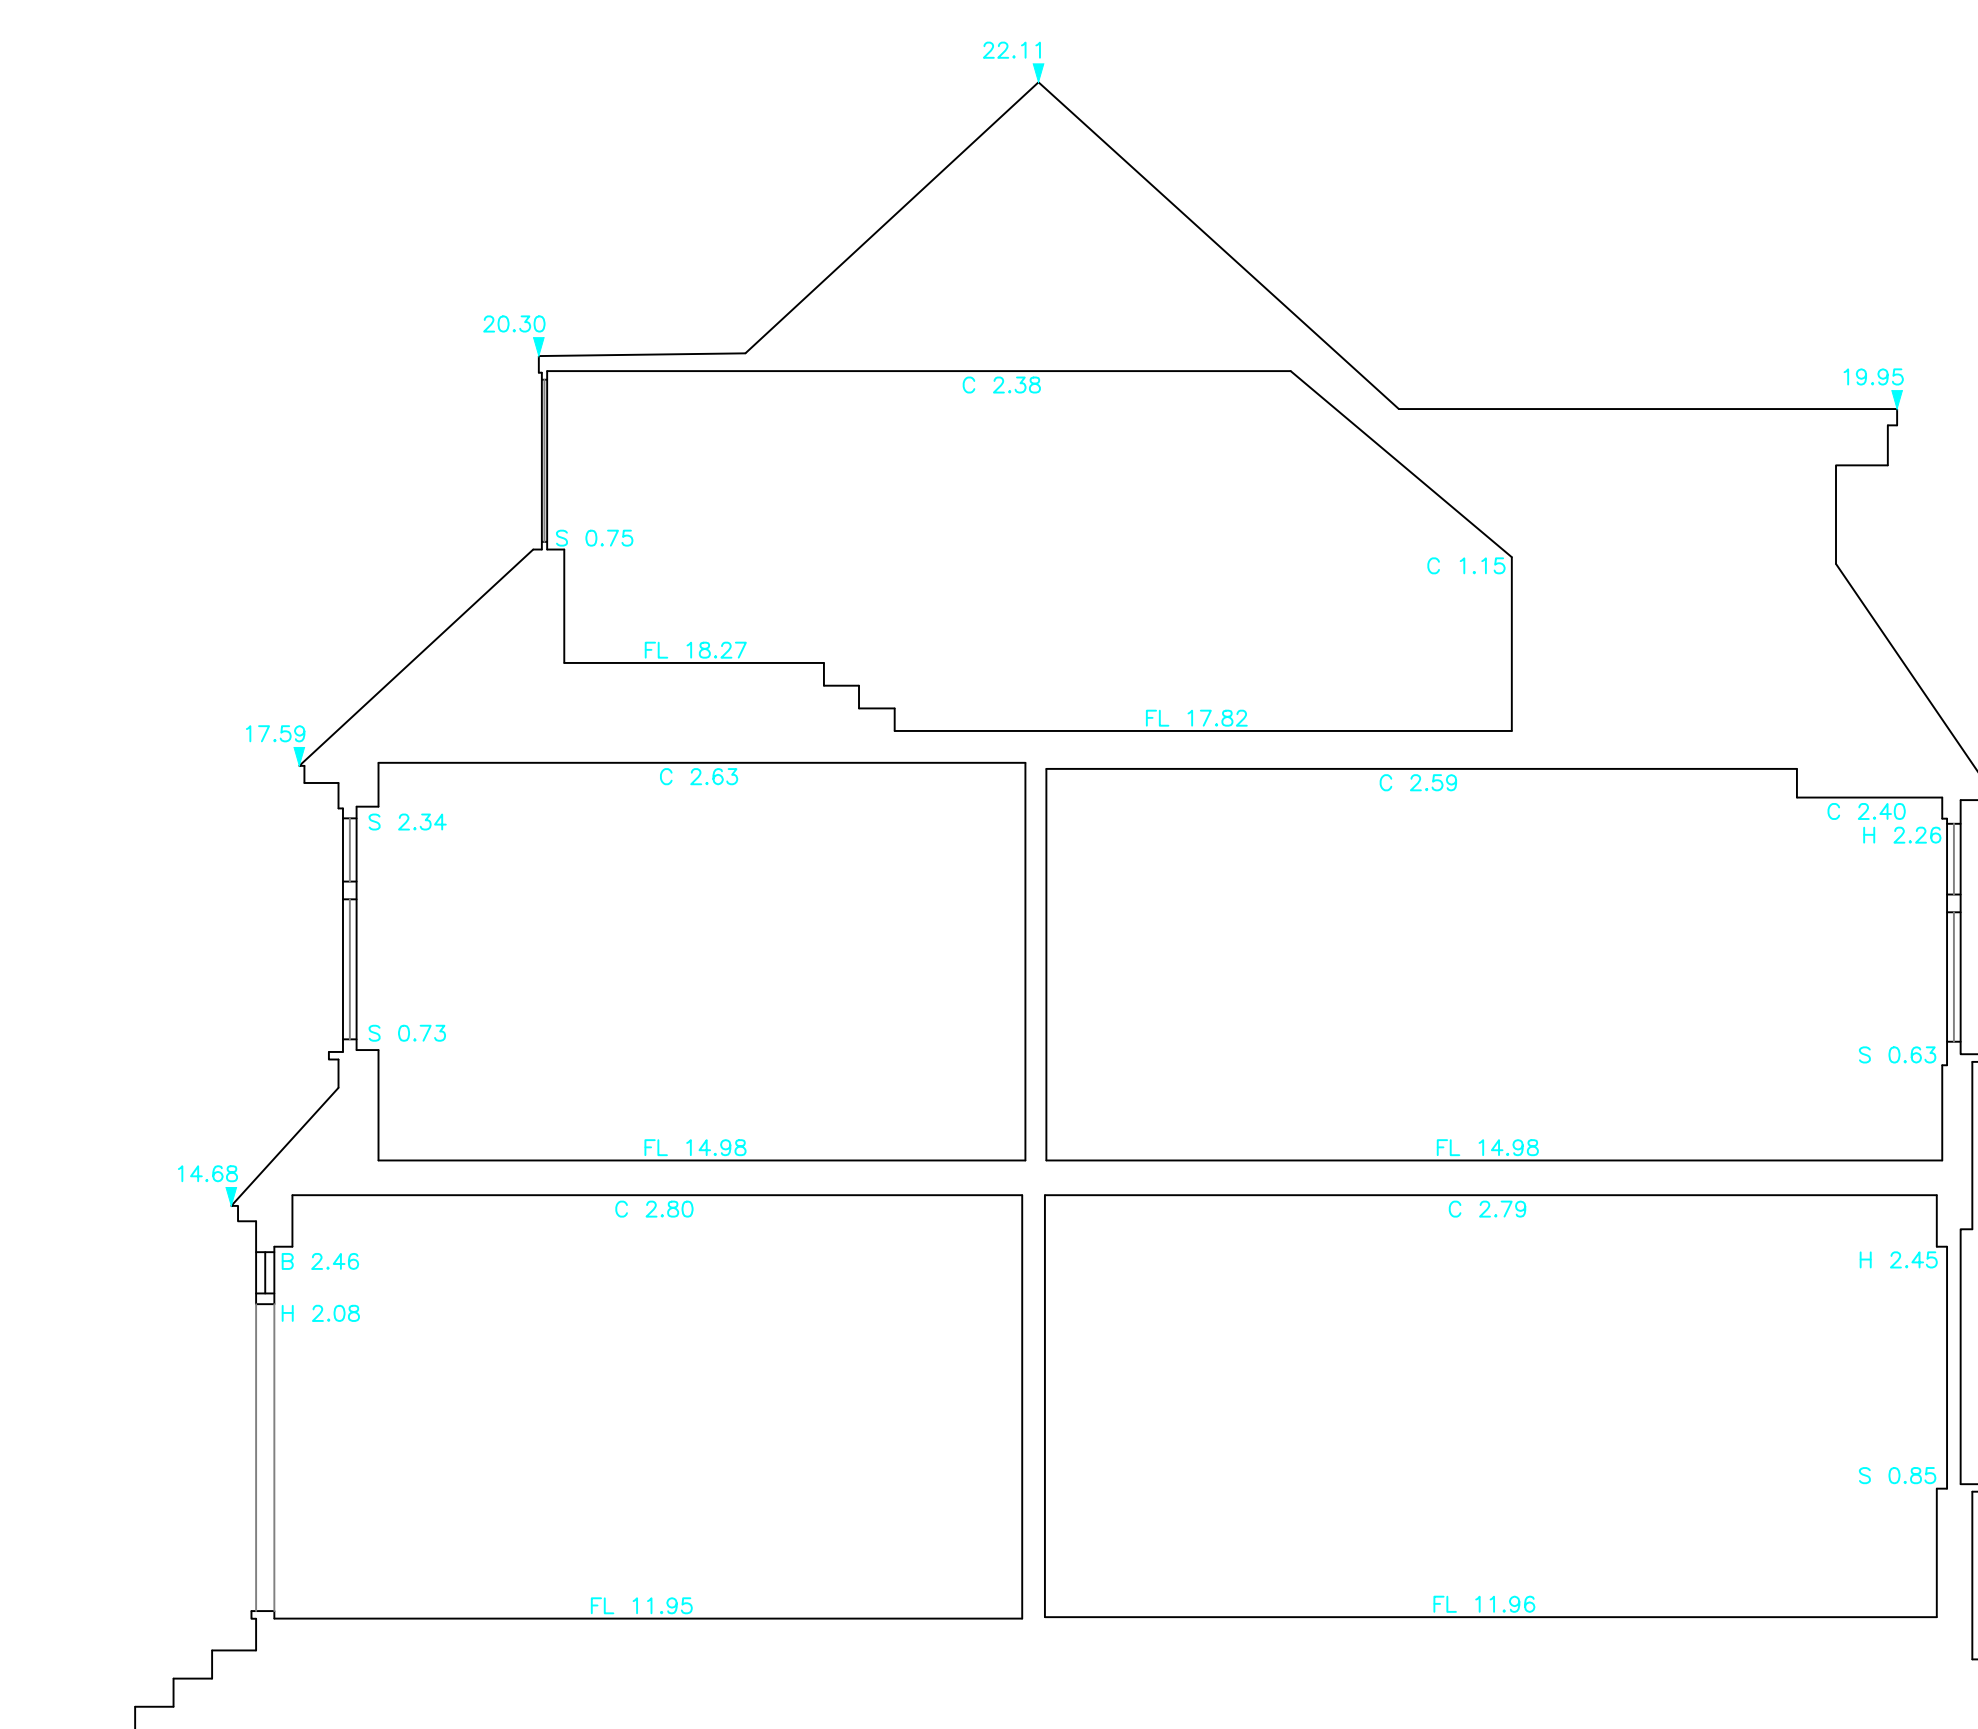

Section B-B

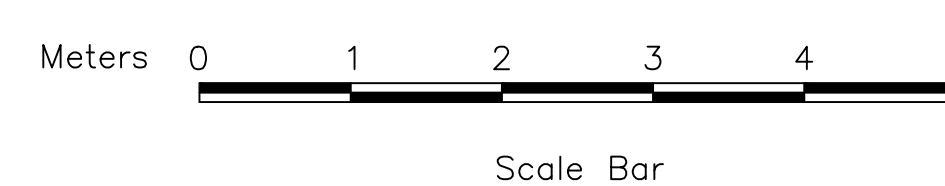

Levels
Levels are related to a temporary benchmark height 10.00 m situated at station 1, 1000mE, 1000mN.

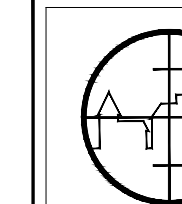

3DMap Surveys Ltd
Web: 3dmapsurveys.co.uk
Email: sales@3dmapsurveys.co.uk
Phone: 02380 485 968

Client	Mr Arvind Kohli
--------	-----------------

Location	27 Woodside Avenue London N6 4SP
----------	--

Type of Survey	Measured Building Survey
----------------	--------------------------

Plotted Scale	1:50@A0	Date	July 2023
---------------	---------	------	-----------

Ref No	230628	QA Checked	NP
--------	--------	------------	----

Revision	Drawing No 5 of 5
----------	-------------------