




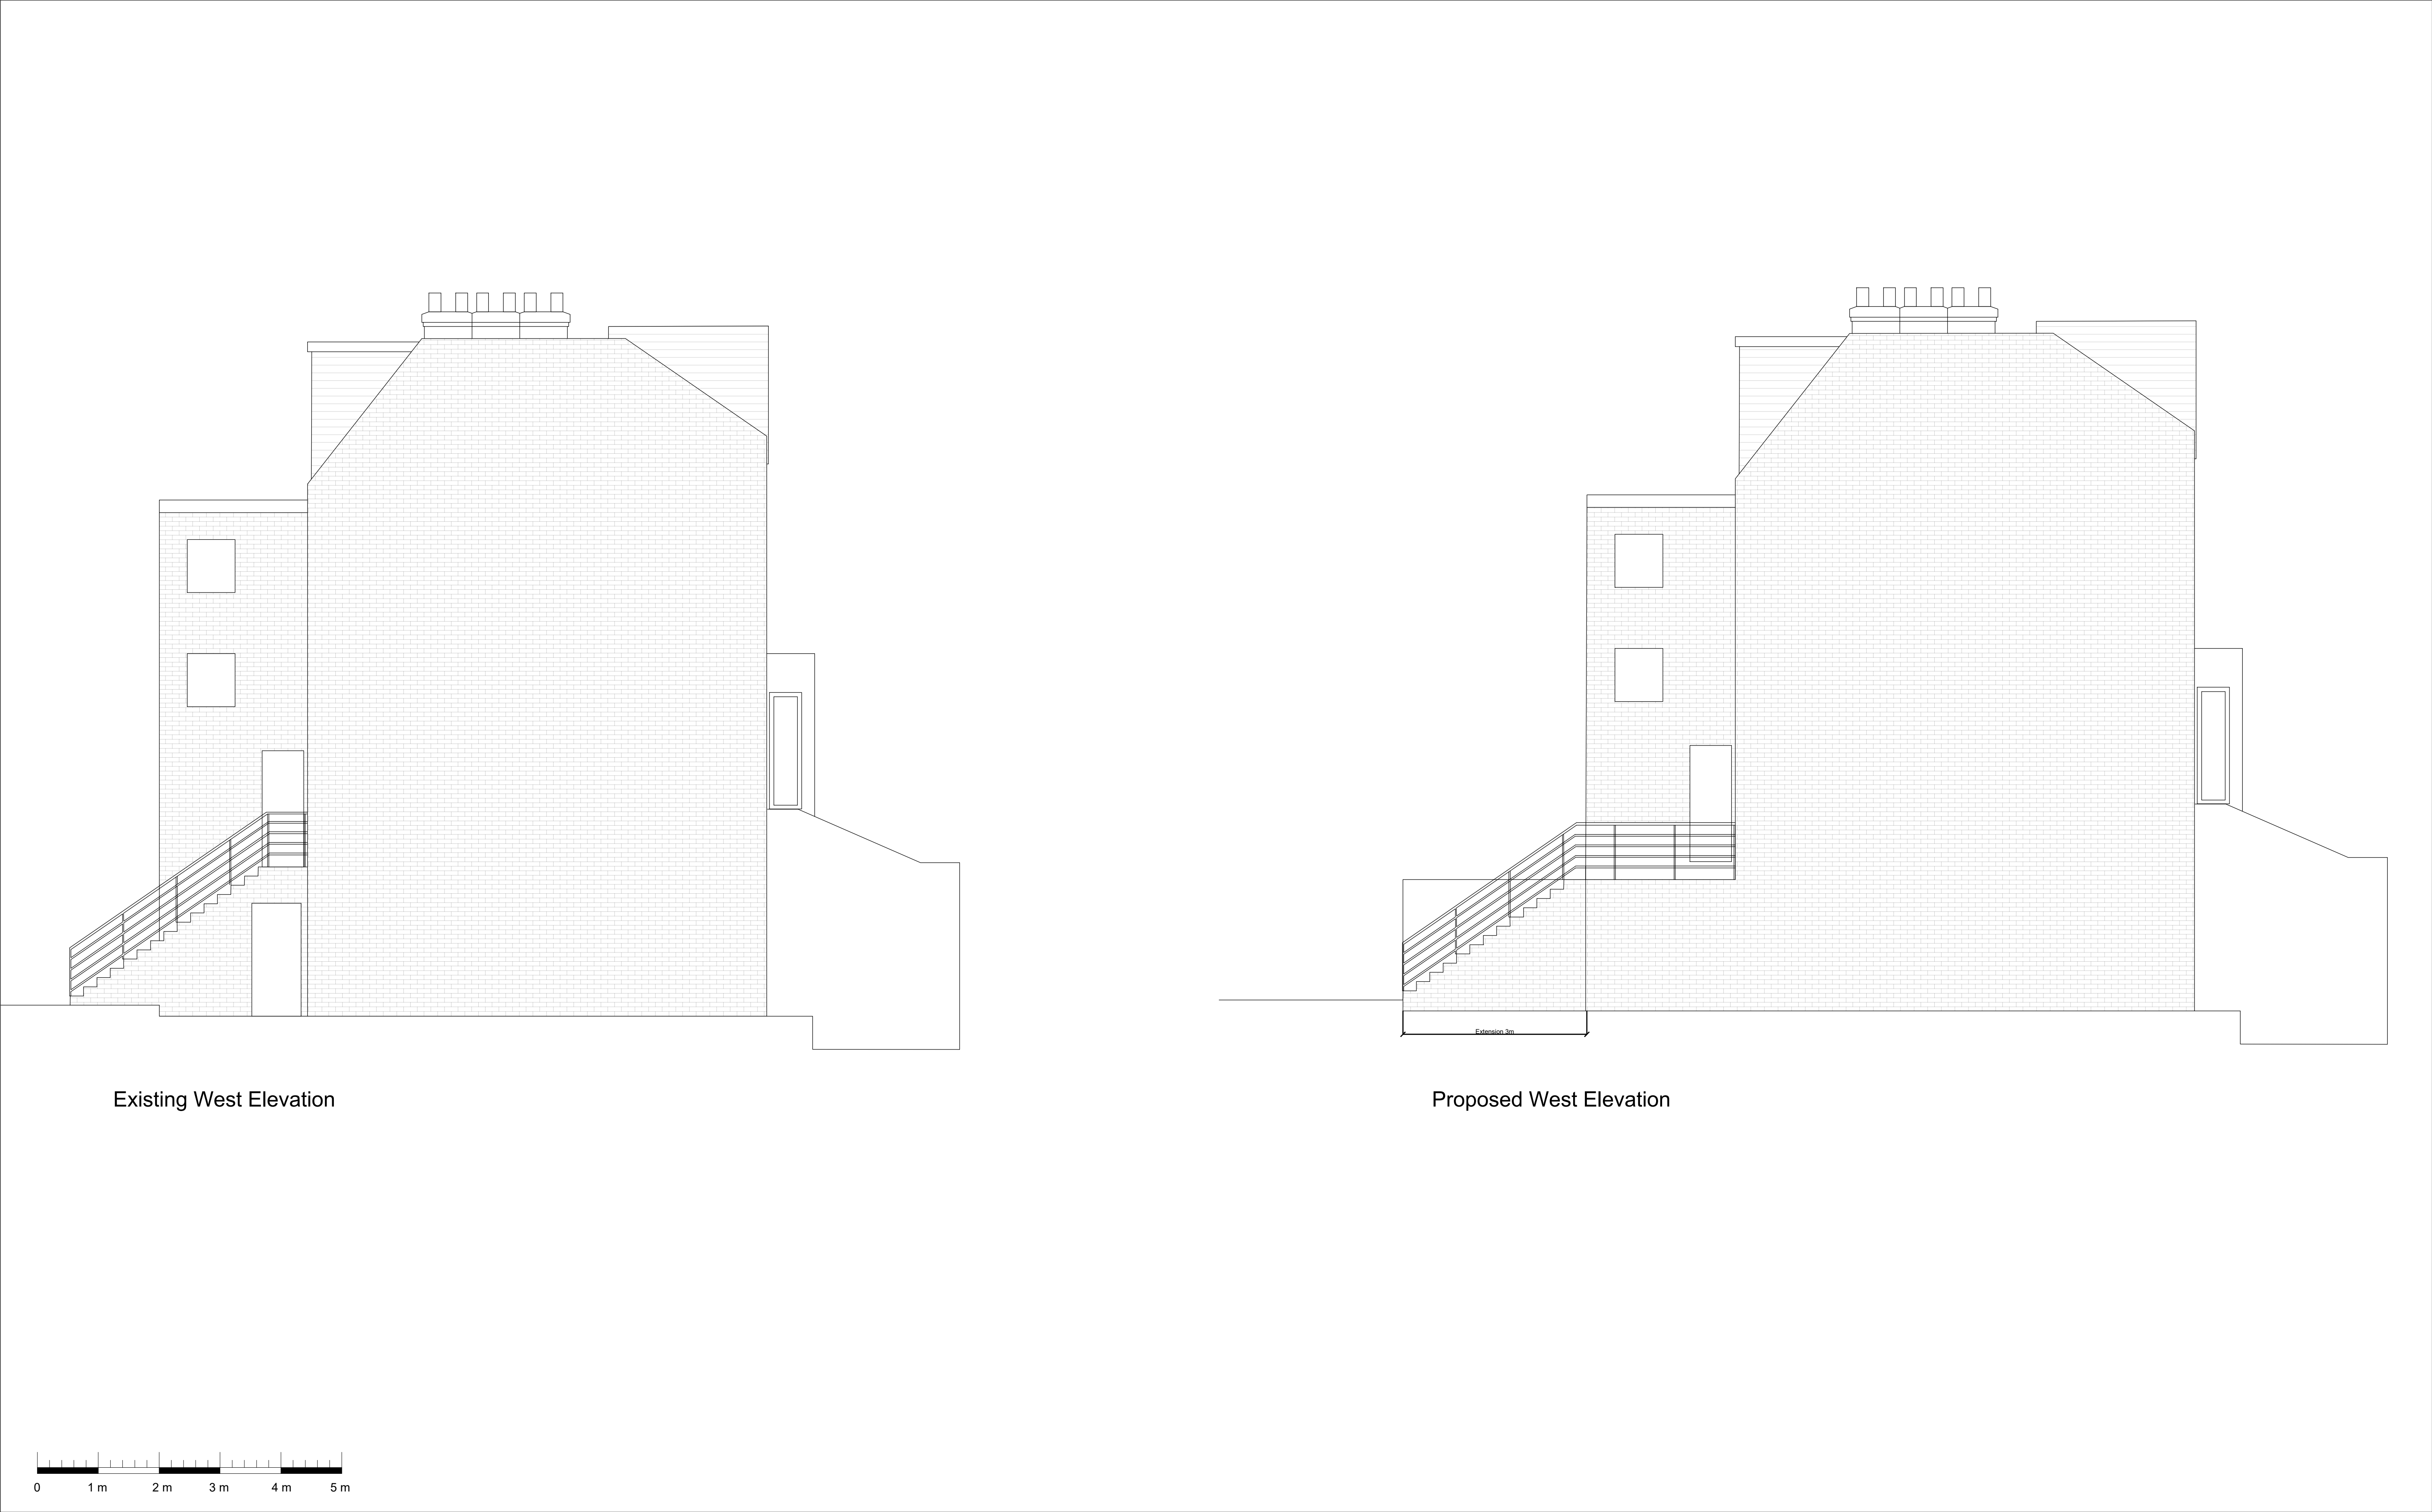

Existing West Elevation

Proposed West Elevation

 

 

Do not scale from the drawing. All dimensions to be verified on site by contractor prior to commencement of any shop drawings and any works on site. Report all discrepancies to the Architect immediately.

This drawings is to be read in conjunction with all related consultant/engineers drawings and all other relevant information.

REV	DATE	DESCRIPTION	CKD
P1	XXXX	XXXX	KAS

REV	DATE	DESCRIPTION	CKD

KAS Architects Ltd.

2 Lord Cameron
London NW3 7SU
020 8057 4567
info@kasarchitects.com

KAS JOB NO: 111

46 Endymion Road

Existing and Proposed West Elevation

111-01-DR-602

Client: Allen Dalili
Scale: 1:50 @A1 / 1:100 @A3