



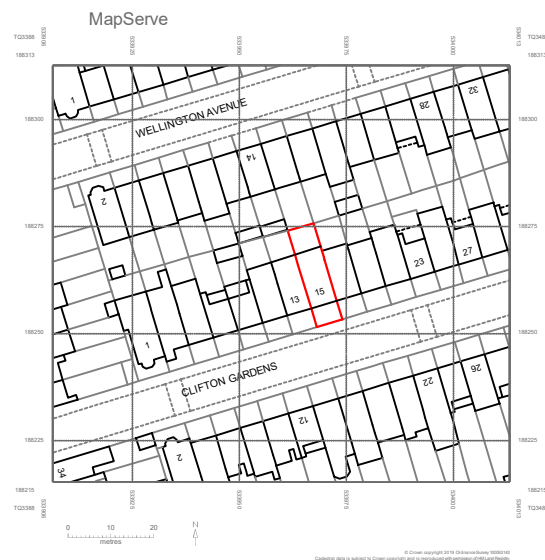

LOCATION PLAN

scale 1:1250
@A3

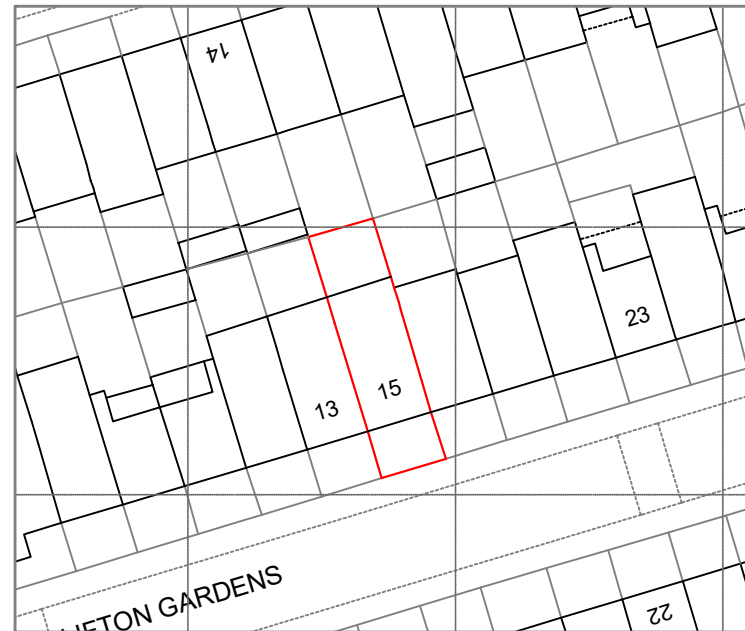

BLOCK PLAN

scale 1:500
@A3







Redwoods

address. 4 Grosvenor way - E5 9ND - London.
tel. 0203781 8008
mail. office@redwoodsprojects.co.uk
web. www.redwoodsprojects.co.uk

Any errors on Dimensions to be reported to the Architect prior to commencement of Works. Dimensions and areas are based on survey information. This drawing is copyright © Redwoods Projects. All dimensions to be checked on site Prior work.

address: 15 CLIFTON GARDENS
N15 6AP
TITLE: BLOCK AND LOCATION
PLAN
PROJECT No 863 | Date: 02-08-2023
NAME: **E00**

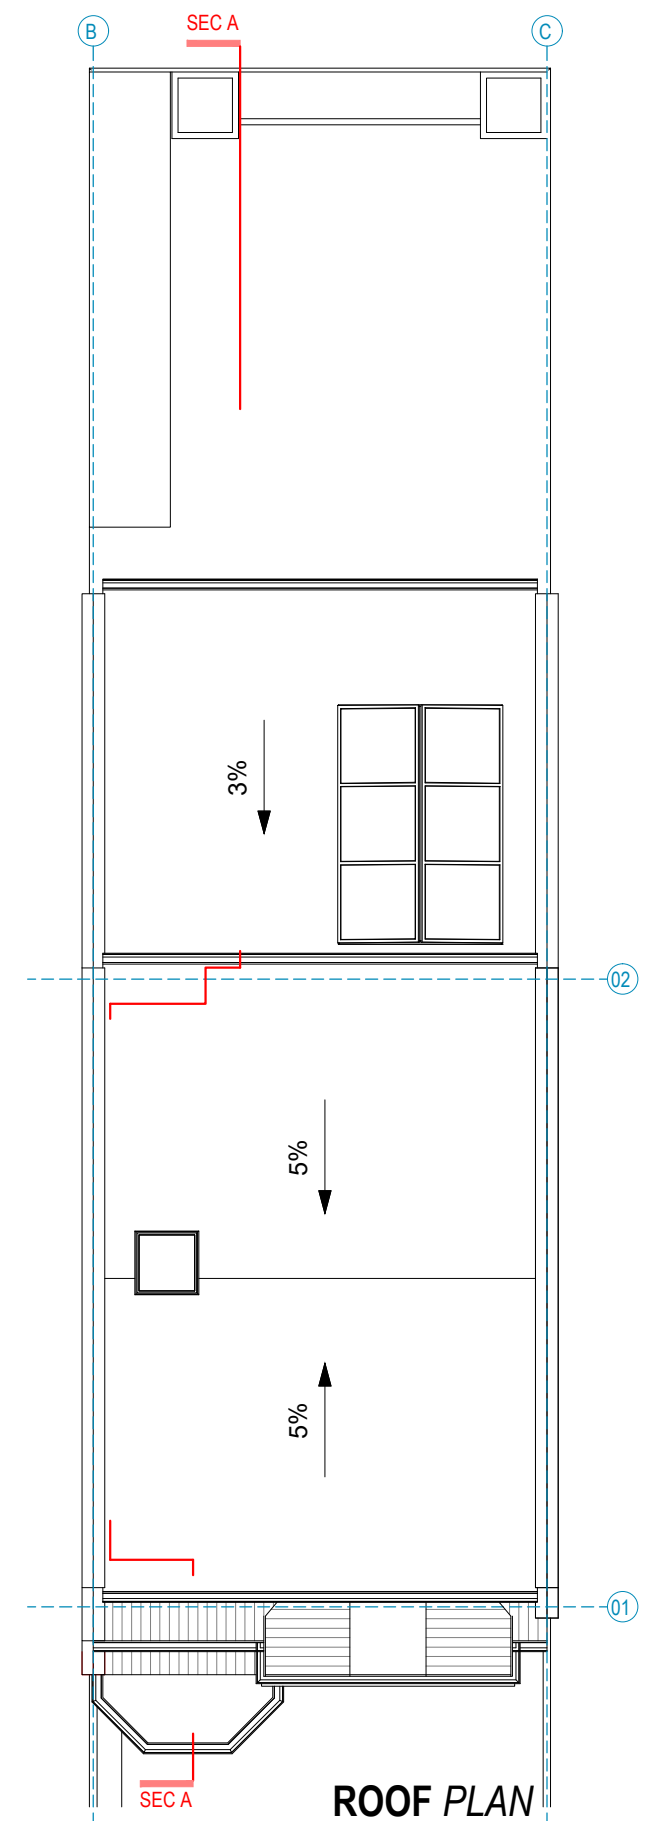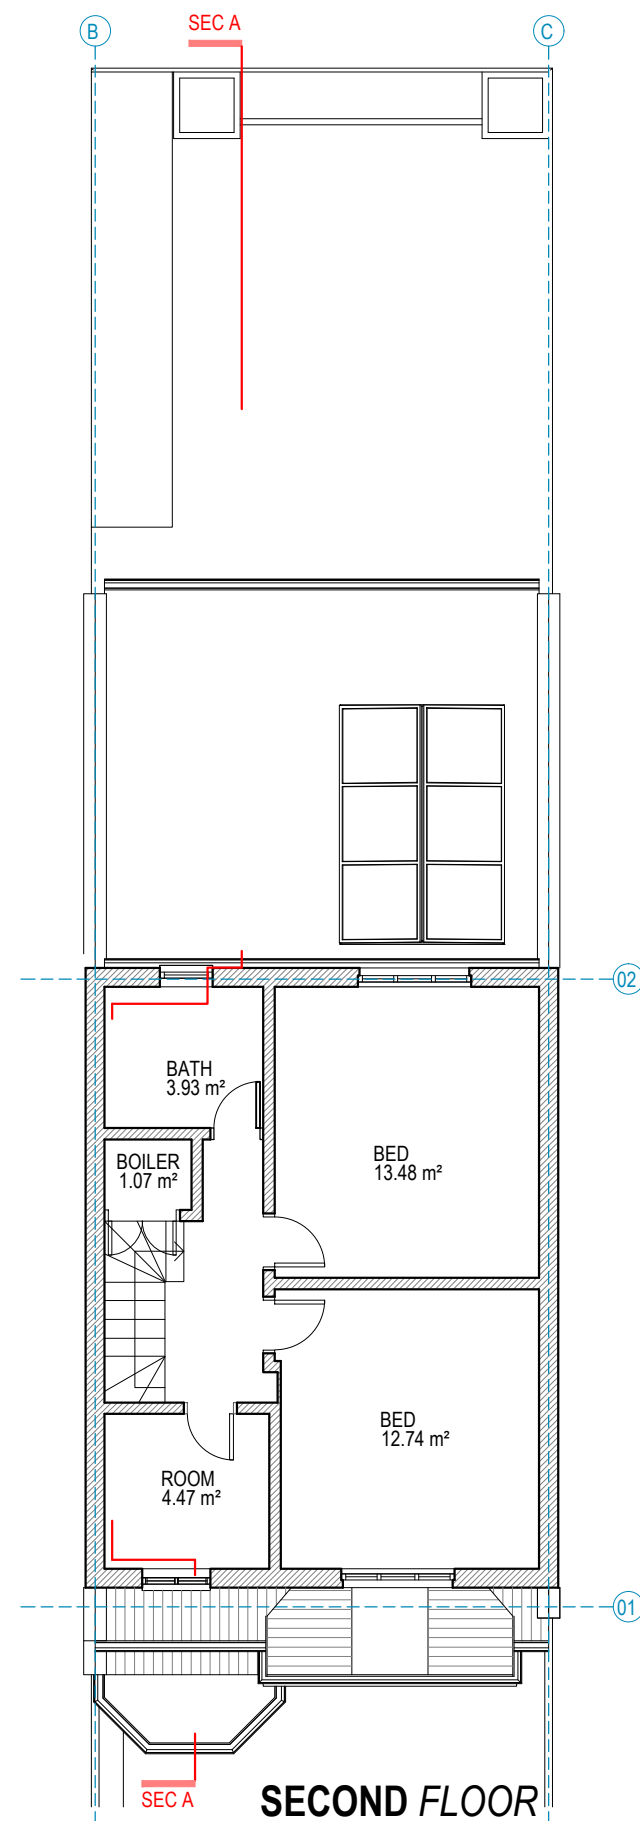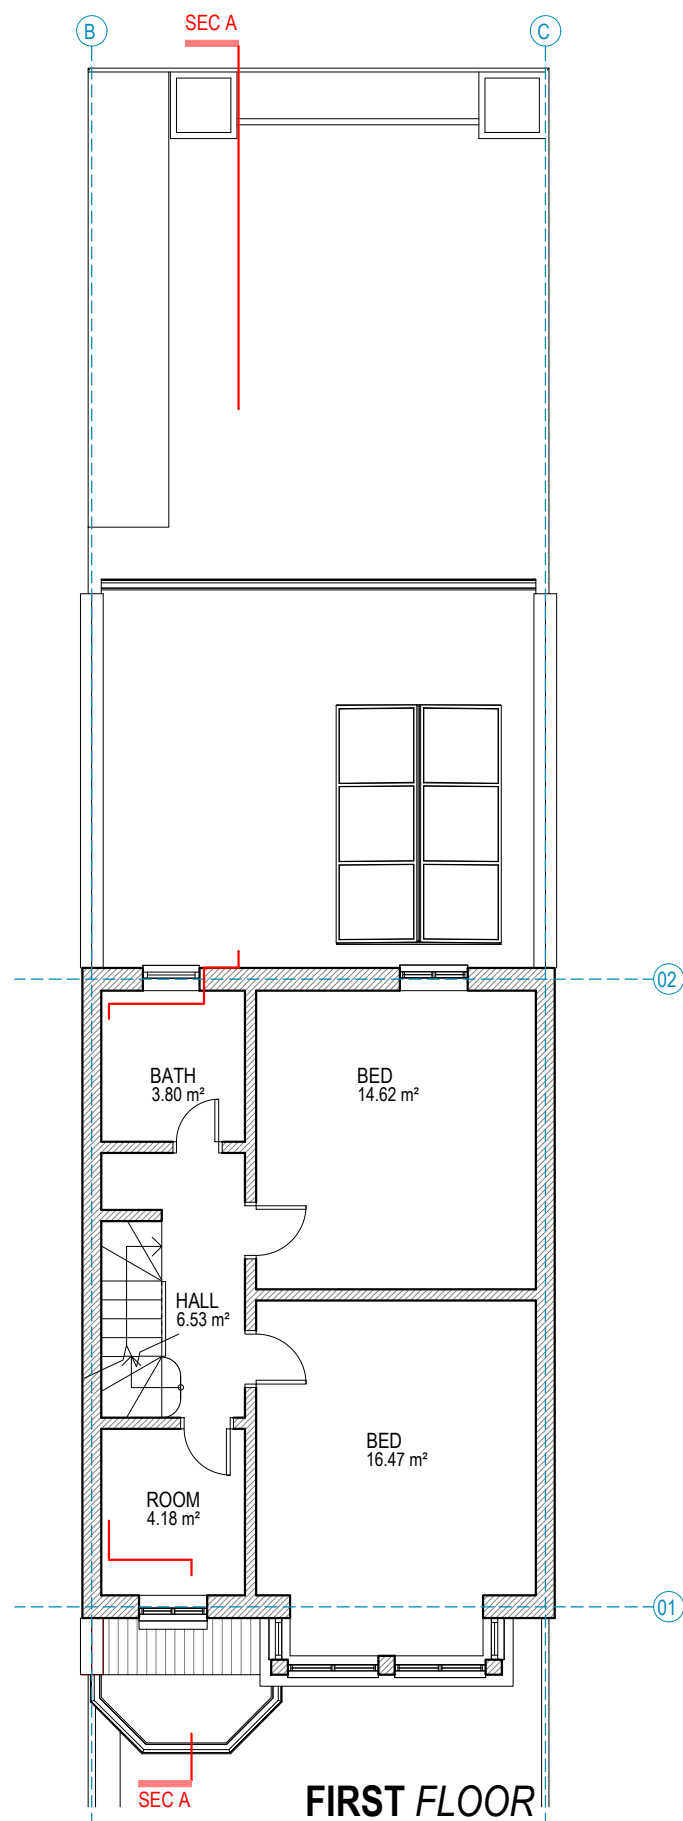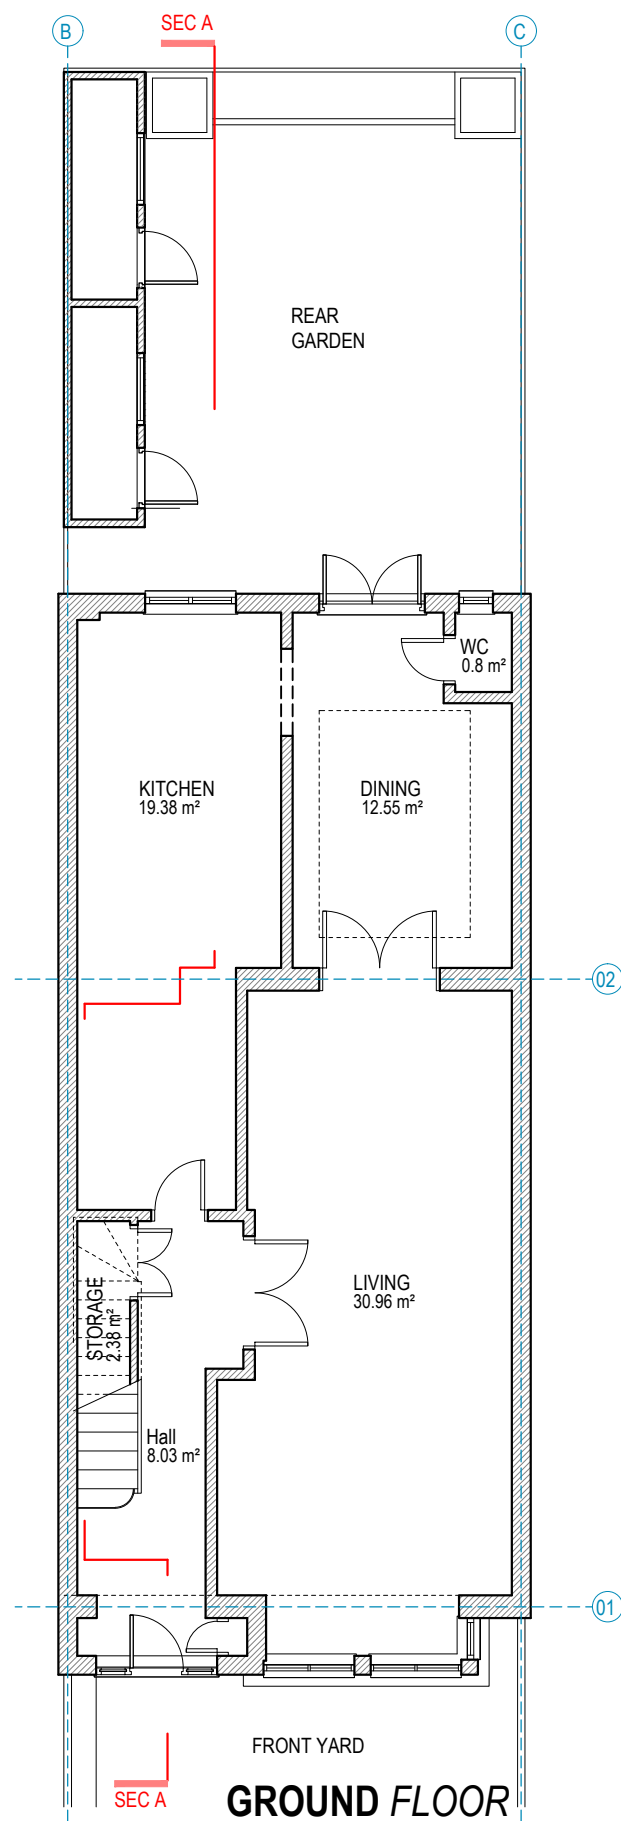

0 1 2 5m scale 1:100 @A3

Redwoods


address. 4 Grosvenor way - E5 9ND - London.
tel. 0203781 8008
mail. office@redwoodsprojects.co.uk
web. www.redwoodsprojects.co.uk

Any errors on Dimensions to be reported to the Architect prior to commencement of Works. Dimensions and areas are based on survey information. This drawing is copyright © Redwoods Projects. All dimensions to be checked on site Prior work,


address: 15 CLIFTON GARDENS
N15 6AP
TITLE: EXISTING DRAWINGS
FLOOR PLANS

PROJECT No 863 | Date: 02-08-2023

NAME: **E01**

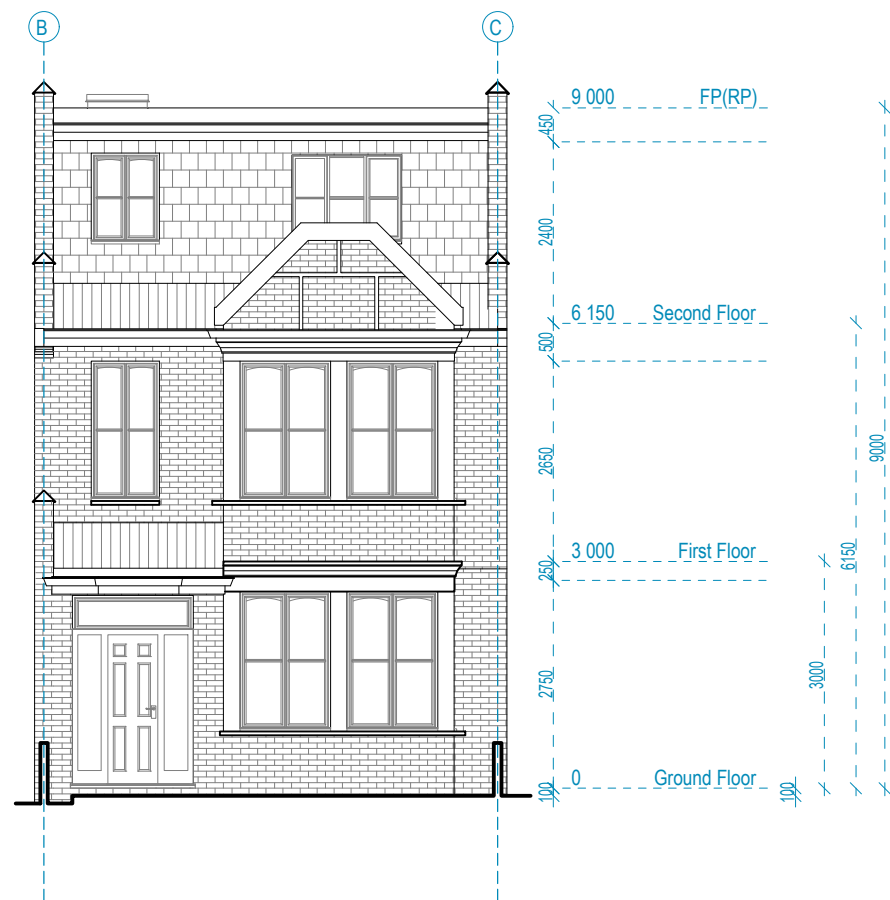

FRONT *ELEVATION*

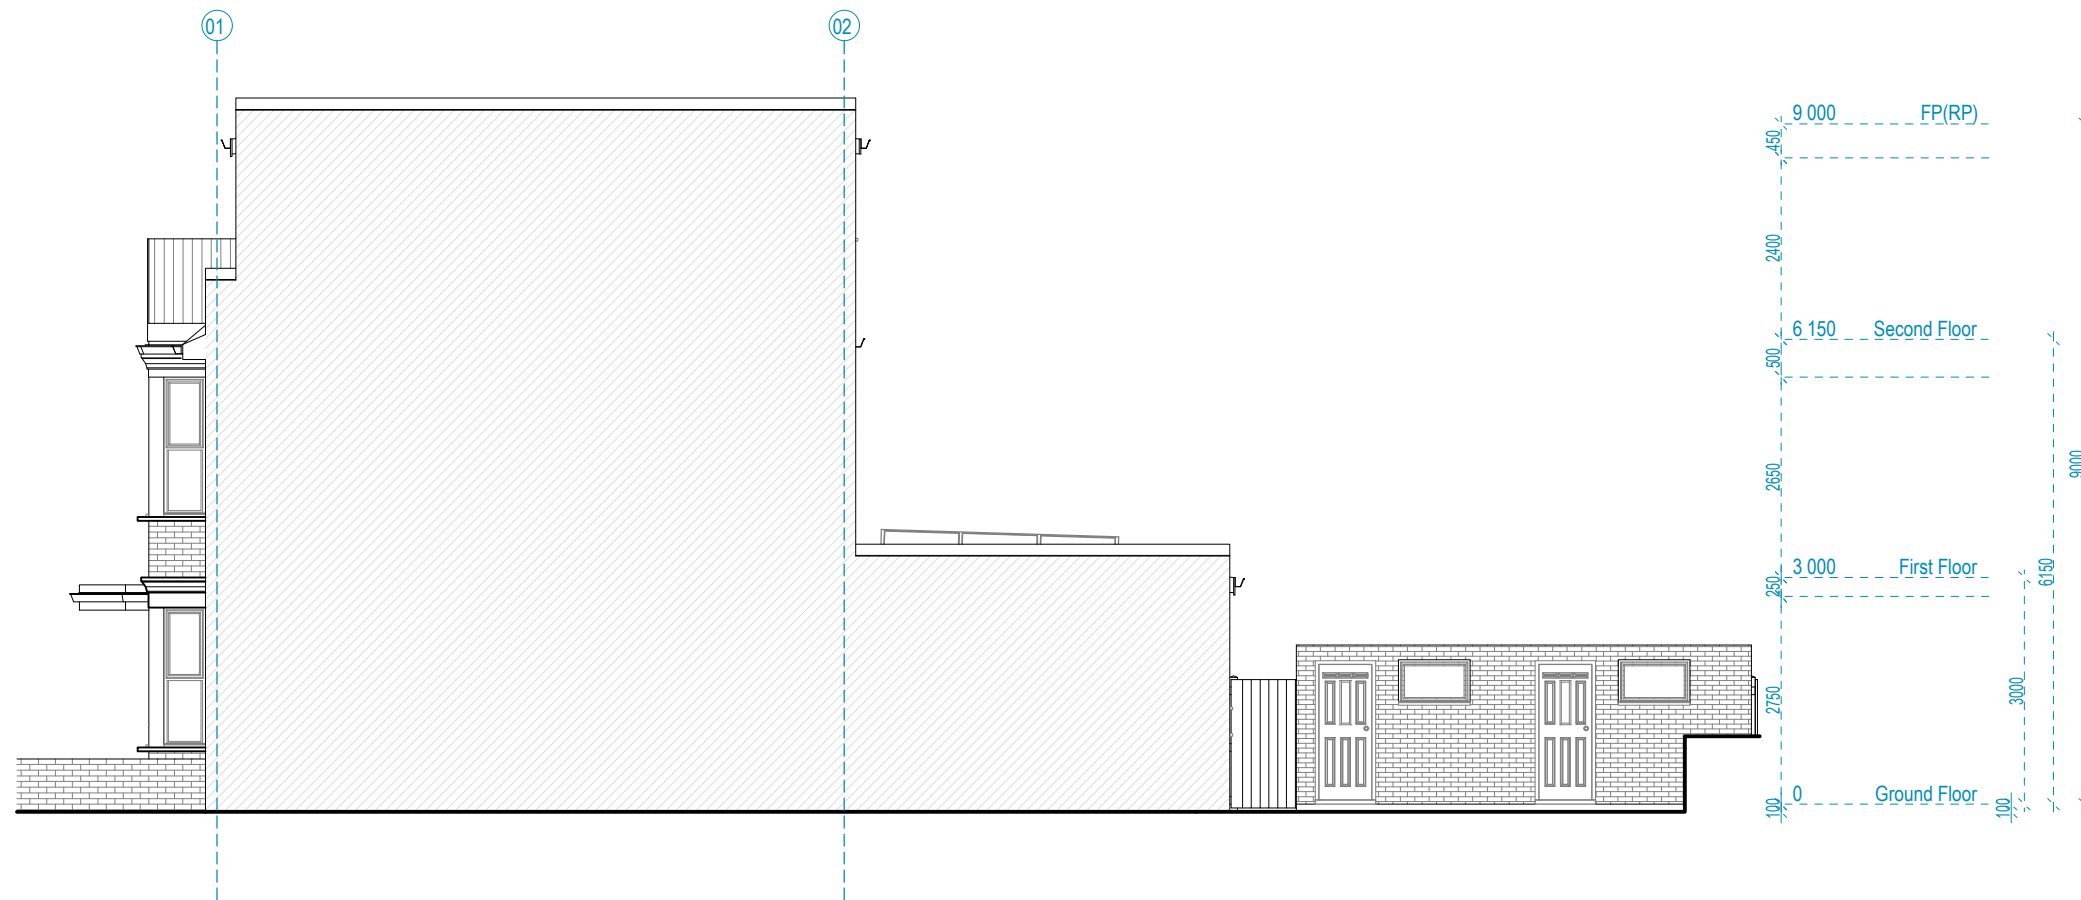

SIDE *ELEVATION*

0 1 2 5m scale 1:100
@A3

Redwoods

address. 4 Grosvenor way - E5 9ND - London.
tel. 0203781 8008
mail. office@redwoodsprojects.co.uk
web. www.redwoodsprojects.co.uk

Any errors on Dimensions to be reported to the Architect prior to commencement of Works. Dimensions and areas are based on survey information. This drawing is copyright © Redwoods Projects. All dimensions to be checked on site Prior work,

address:

15 CLIFTON GARDENS
N15 6AP

TITLE:


EXISTING DRAWINGS
ELEVATIONS

PROJECT No


863 | Date: 02-08-2023

NAME:

E02

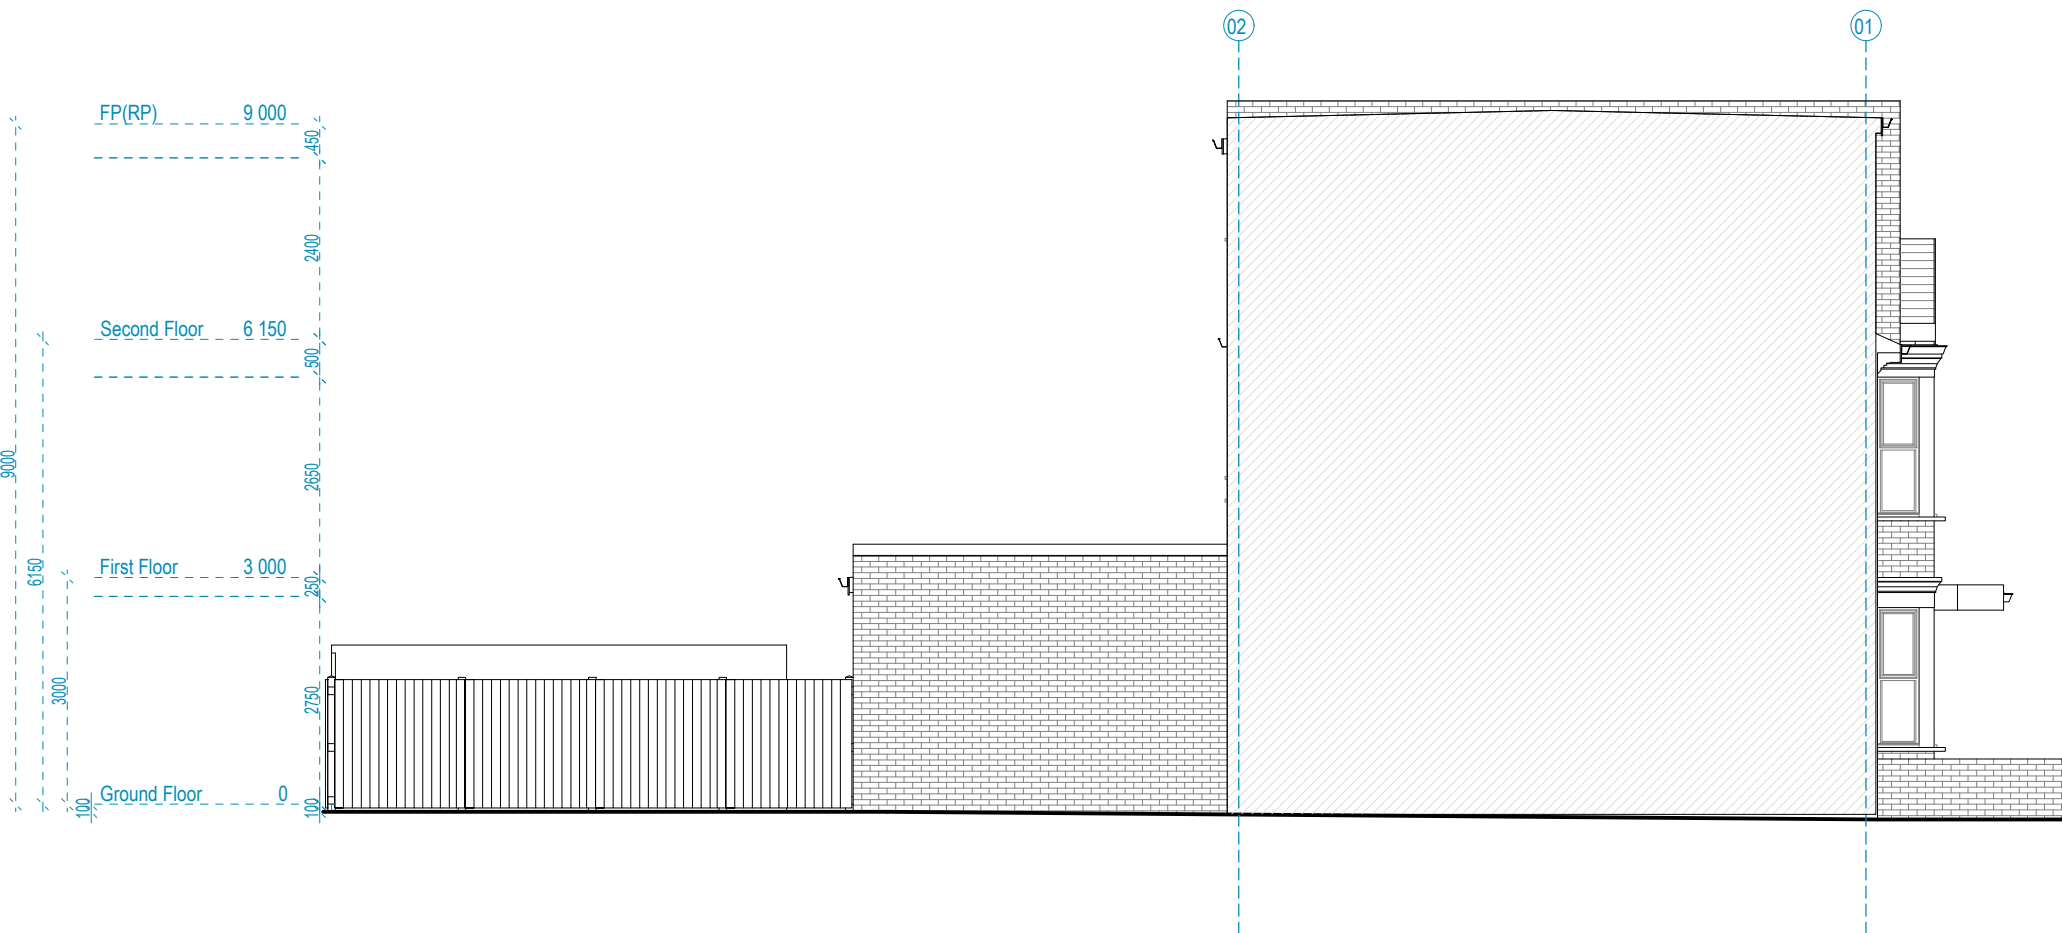

SIDE ELEVATION

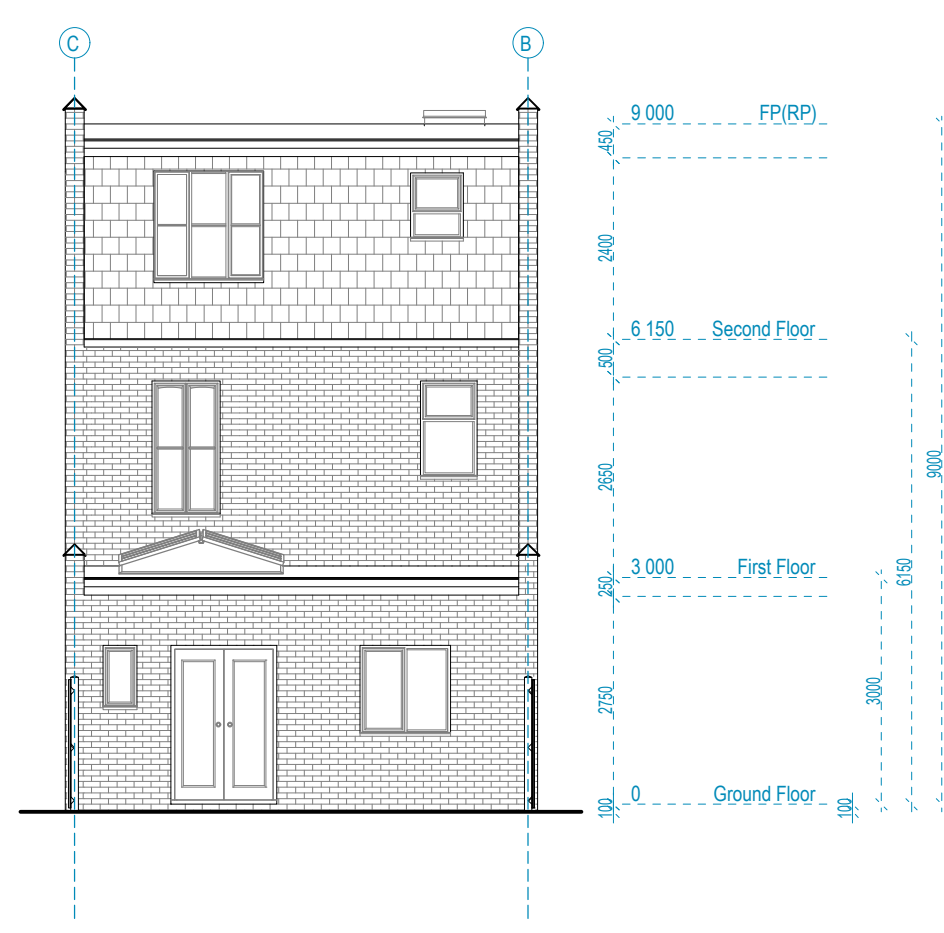

REAR ELEVATION

0 1 2 5m scale 1:100
@A3

Redwoods

address. 4 Grosvenor way - E5 9ND - London.
tel. 0203781 8008
mail. office@redwoodsprojects.co.uk
web. www.redwoodsprojects.co.uk

Any errors on Dimensions to be reported to the Architect prior to commencement of Works. Dimensions and areas are based on survey information. This drawing is copyright © Redwoods Projects. All dimensions to be checked on site Prior work,

address:

TITLE:


PROJECT No

NAME:

15 CLIFTON GARDENS
N15 6AP
EXISTING DRAWINGS
ELEVATIONS

863 | Date: 02-08-2023


E03

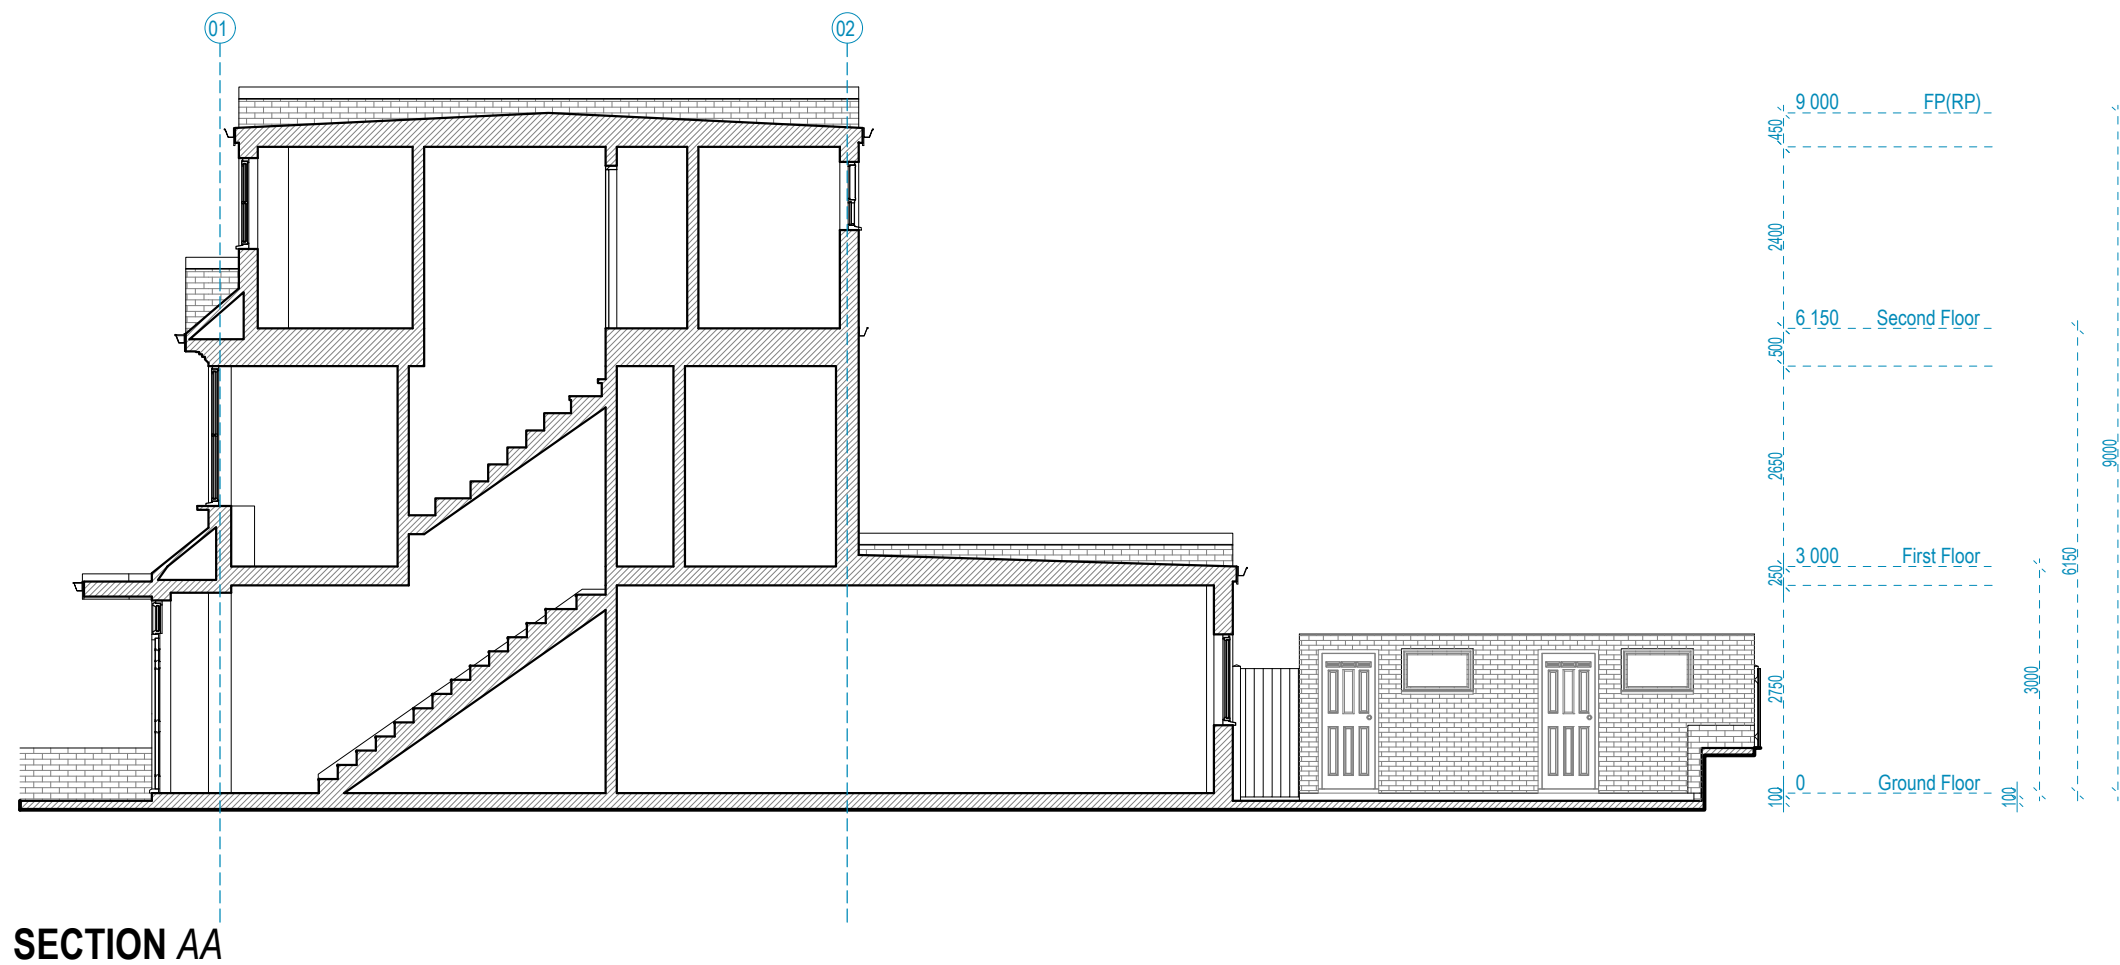


address. 4 Grosvenor way - E5 9ND - London.
 tel. 0203781 8008
 mail. office@redwoodsprojects.co.uk
 web. www.redwoodsprojects.co.uk

Any errors on Dimensions to be reported to the Architect prior to commencement of Works. Dimensions and areas are based on survey information. This drawing is copyright © Redwoods Projects. All dimensions to be checked on site Prior work,


address: 15 CLIFTON GARDENS
 N15 6AP
 TITLE: EXISTING DRAWINGS
 SECTION
 PROJECT No 863 | Date: 02-08-2023
 NAME: **E04**

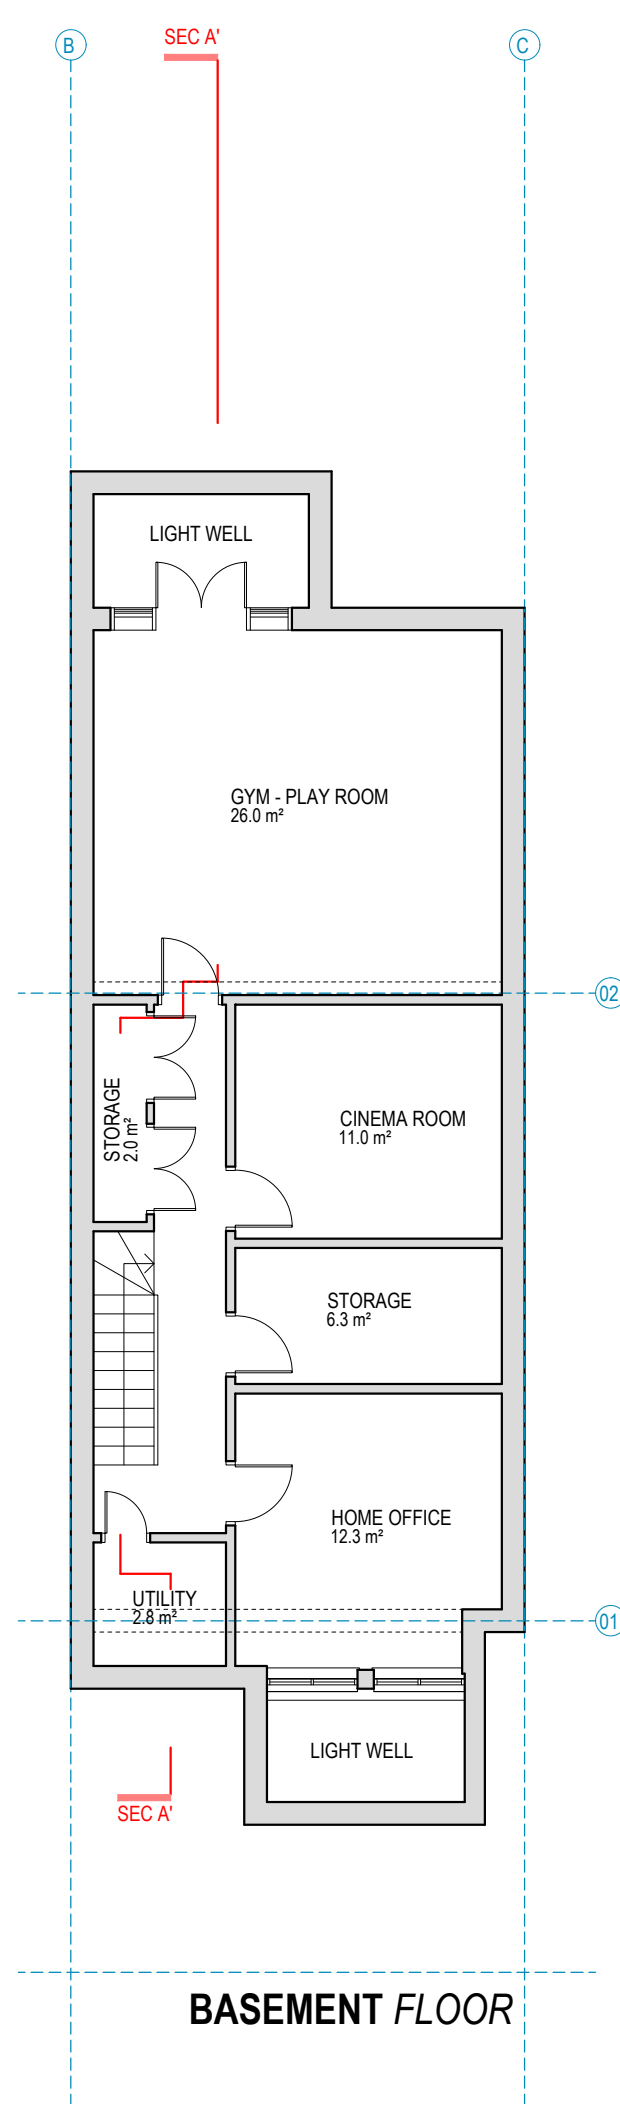

BASEMENT FLOOR

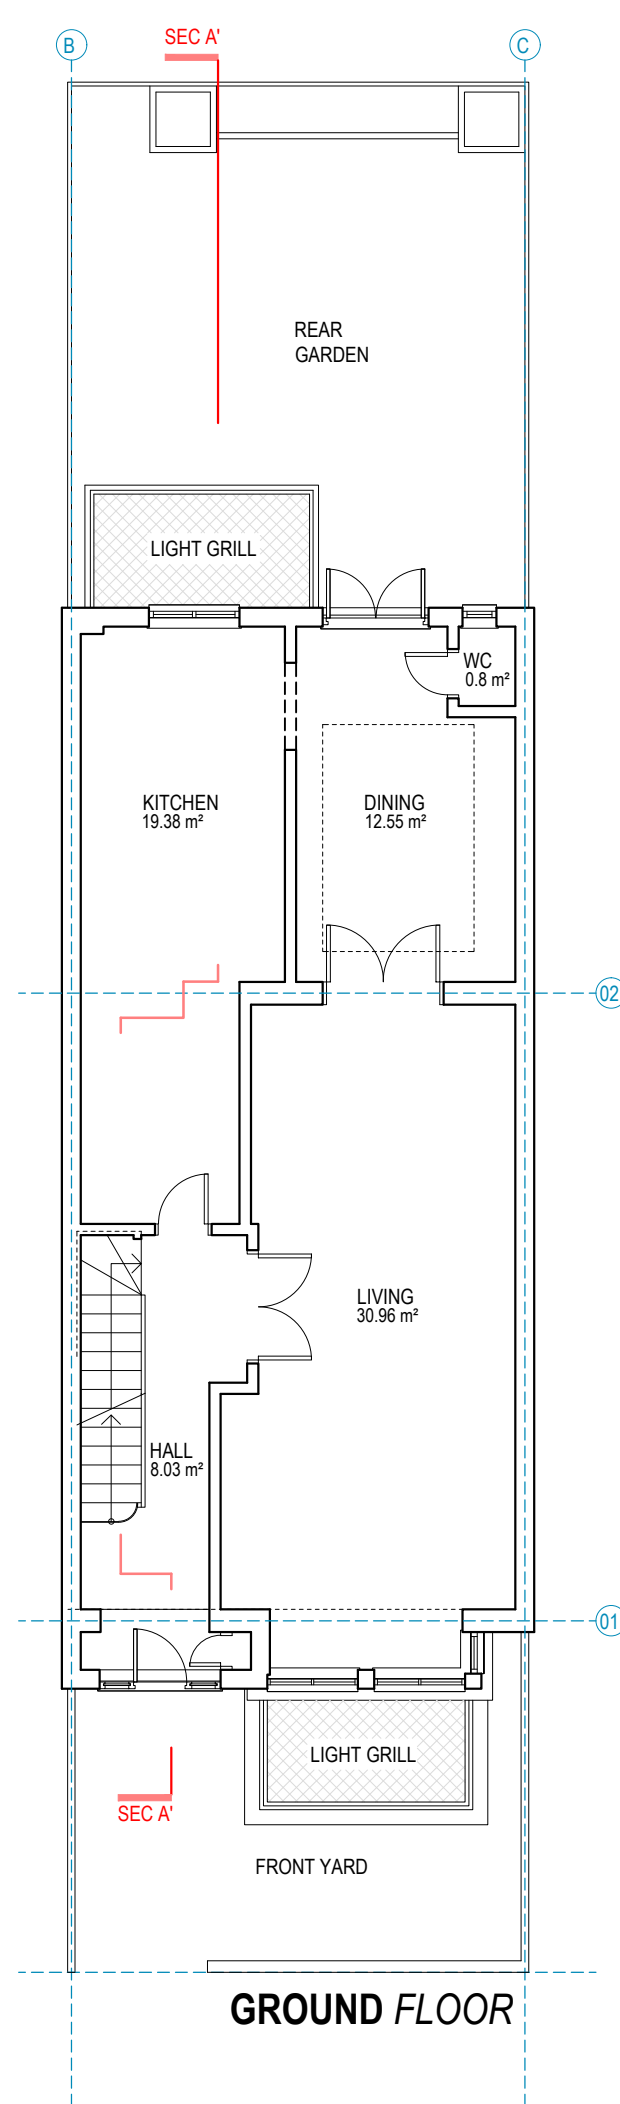

GROUND FLOOR

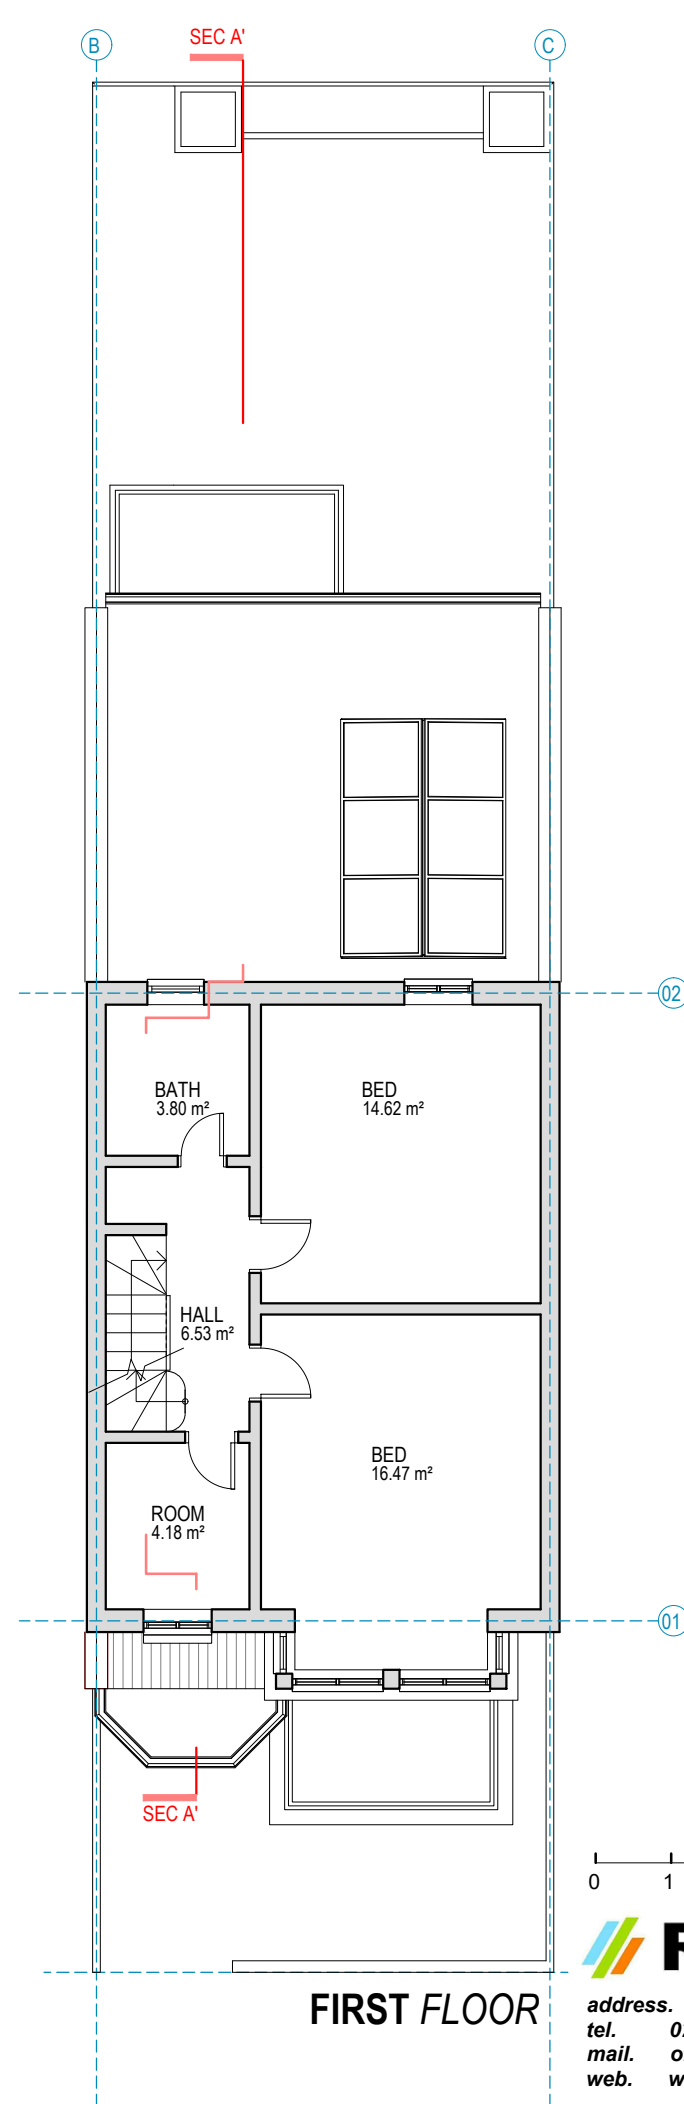

FIRST FLOOR

0 1 2 5m scale 1:100 @A3

Redwoods

address. 4 Grosvenor way - E5 9ND - London.
tel. 0203781 8008
mail. office@redwoodsprojects.co.uk
web. www.redwoodsprojects.co.uk


Any errors on Dimensions to be reported to the Architect prior to commencement of Works. Dimensions and areas are based on survey information. This drawing is copyright © Redwoods Projects. All dimensions to be checked on site Prior work,




address: 15 CLIFTON GARDENS
N15 6AP
TITLE: PROPOSED DRAWINGS
FLOOR PLANS

PROJECT No 863 | Date: 02-08-2023

NAME: **P01**

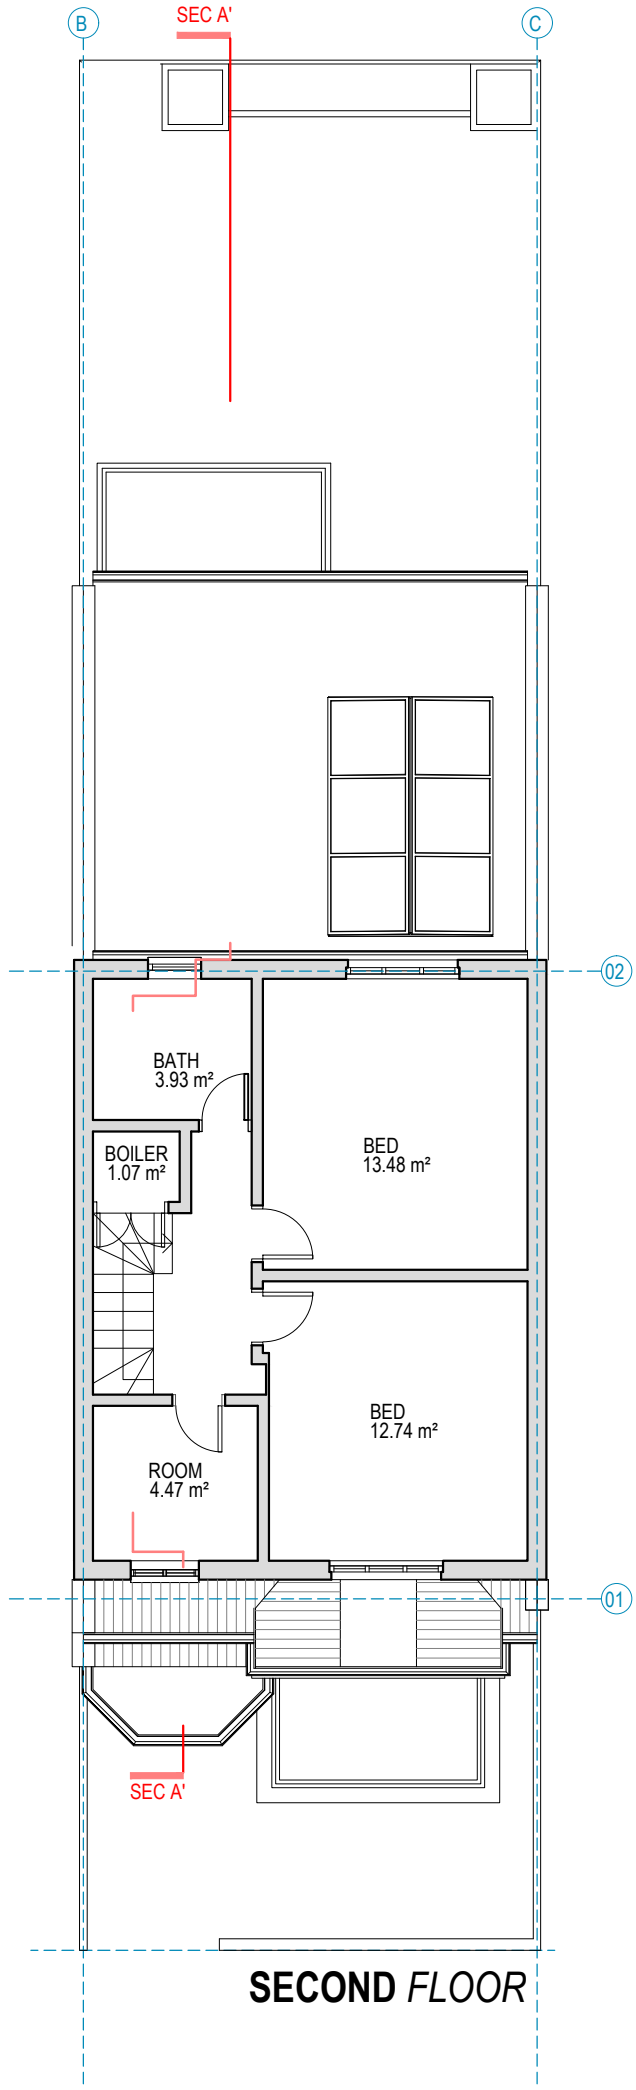

SECOND FLOOR

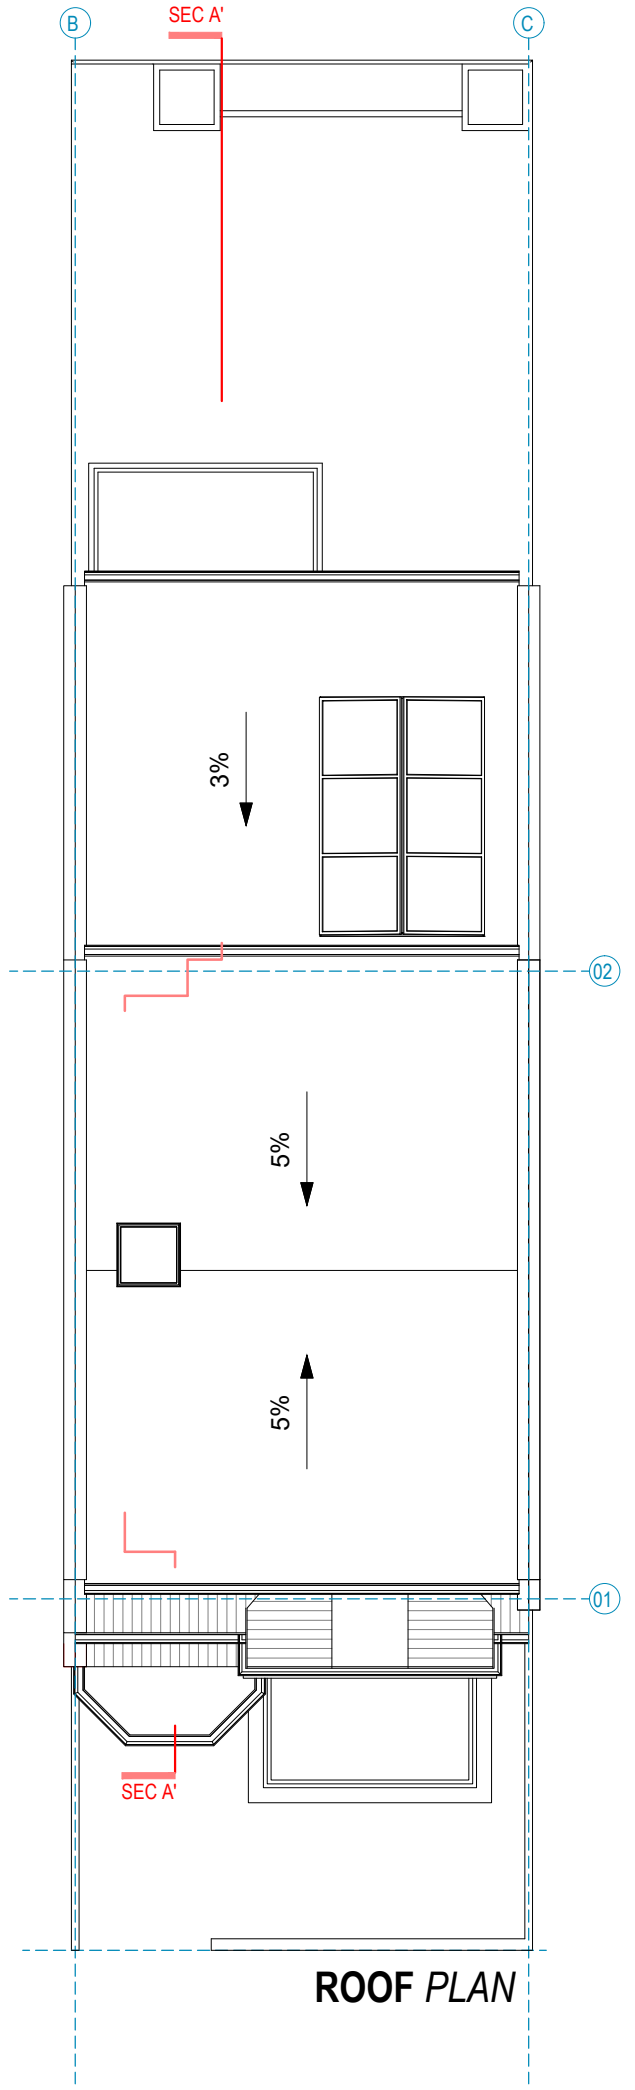

ROOF PLAN

0 1 2 5m scale 1:100 @A3



address. 4 Grosvenor way - E5 9ND - London. tel. 0203781 8008 mail. office@redwoodsprojects.co.uk web. www.redwoodsprojects.co.uk

Any errors on Dimensions to be reported to the Architect prior to commencement of Works. Dimensions and areas are based on survey information. This drawing is copyright © Redwoods Projects. All dimensions to be checked on site Prior work,




15 CLIFTON GARDENS N15 6AP PROPOSED DRAWINGS FLOOR PLANS

PROJECT No 863 | Date: 02-08-2023

NAME: P02



FRONT *ELEVATION*

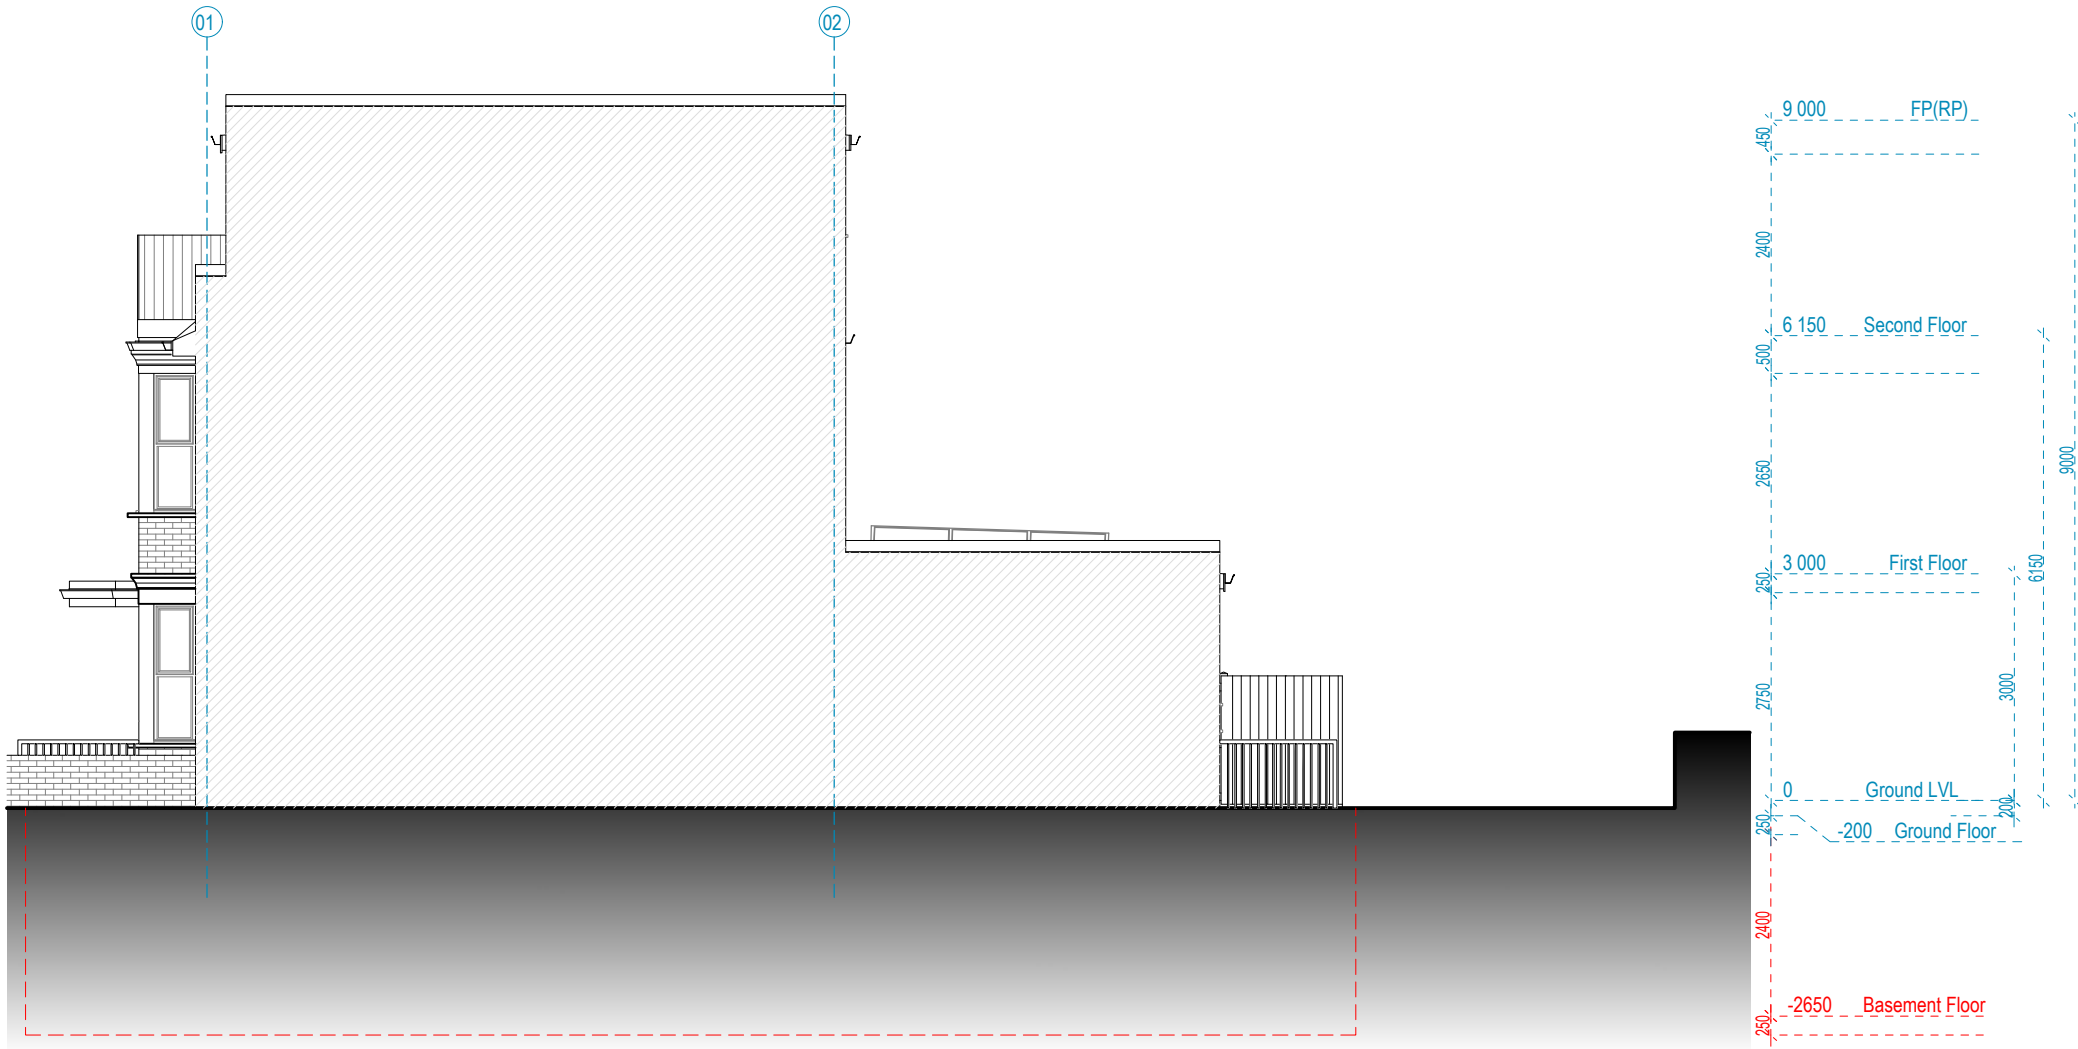

SIDE *ELEVATION*




address. 4 Grosvenor way - E5 9ND - London.
tel. 0203781 8008
mail. office@redwoodsprojects.co.uk
web. www.redwoodsprojects.co.uk

Any errors on Dimensions to be reported to the Architect prior to commencement of Works. Dimensions and areas are based on survey information. This drawing is copyright © Redwoods Projects. All dimensions to be checked on site Prior work,


address: 15 CLIFTON GARDENS
N15 6AP
TITLE: PROPOSED DRAWINGS
ELEVATIONS

PROJECT No 863 | Date: 02-08-2023

NAME: P03

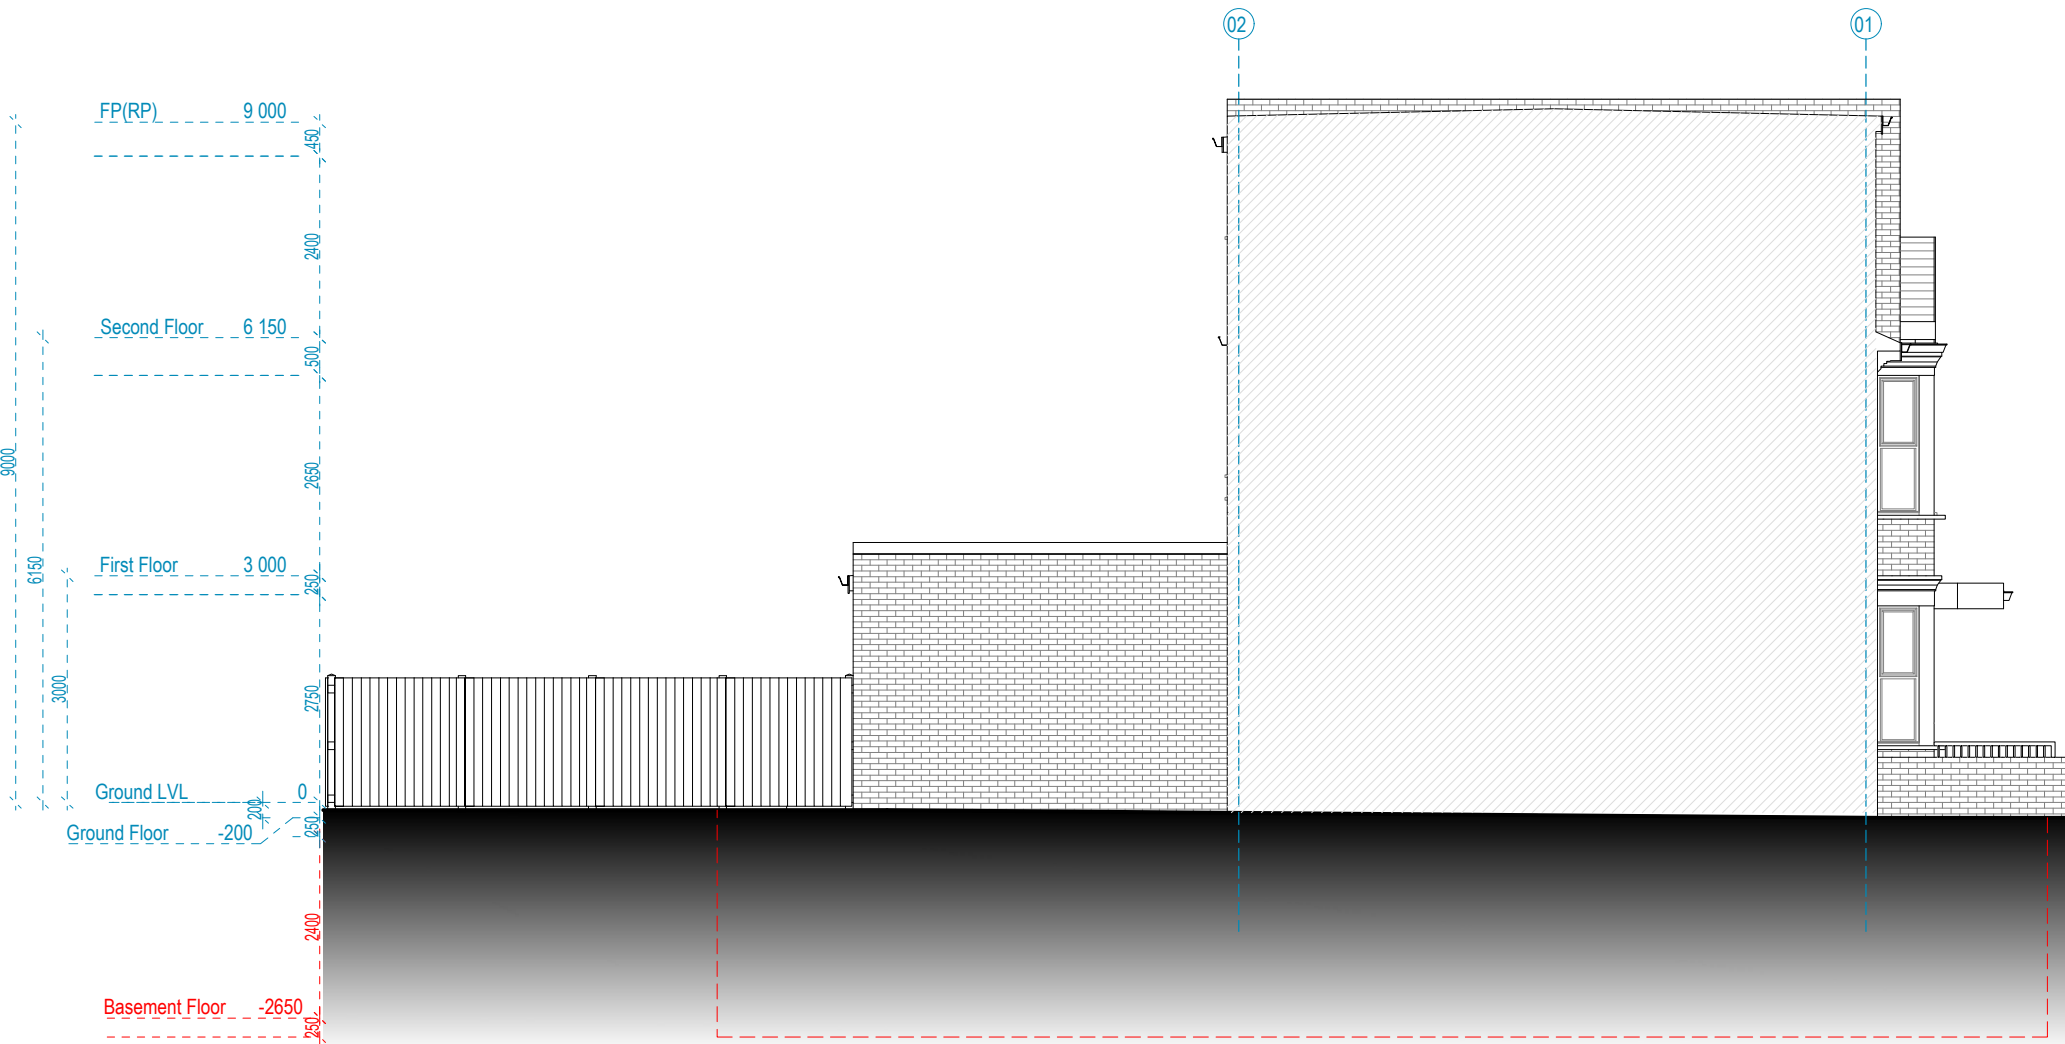

SIDE ELEVATION

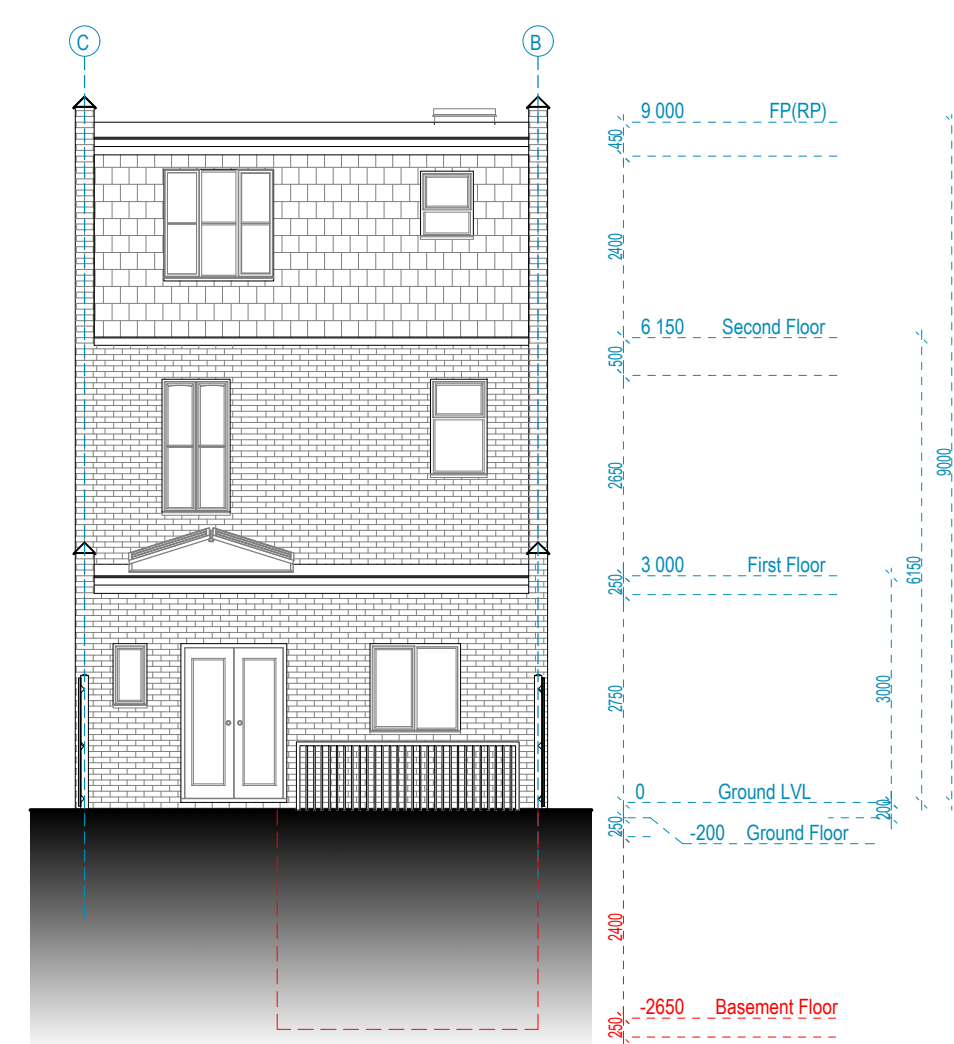

REAR ELEVATION



address. 4 Grosvenor way - E5 9ND - London.
tel. 0203781 8008
mail. office@redwoodsprojects.co.uk
web. www.redwoodsprojects.co.uk


Any errors on Dimensions to be reported to the Architect prior to commencement of Works. Dimensions and areas are based on survey information. This drawing is copyright © Redwoods Projects. All dimensions to be checked on site Prior work,

address:
TITLE:
PROJECT No
NAME:


15 CLIFTON GARDENS
N15 6AP
PROPOSED DRAWINGS
ELEVATIONS

863 | Date: 02-08-2023

P04

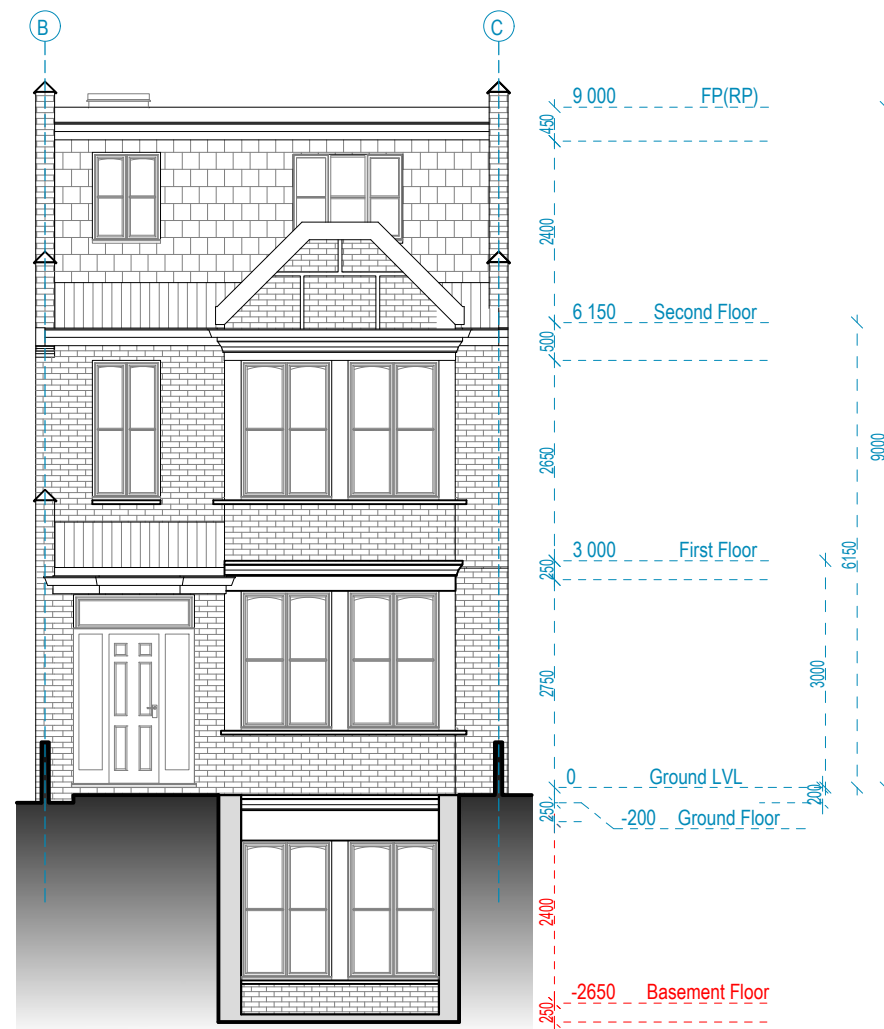

FRONT ELEVATION - LIGHT WELL

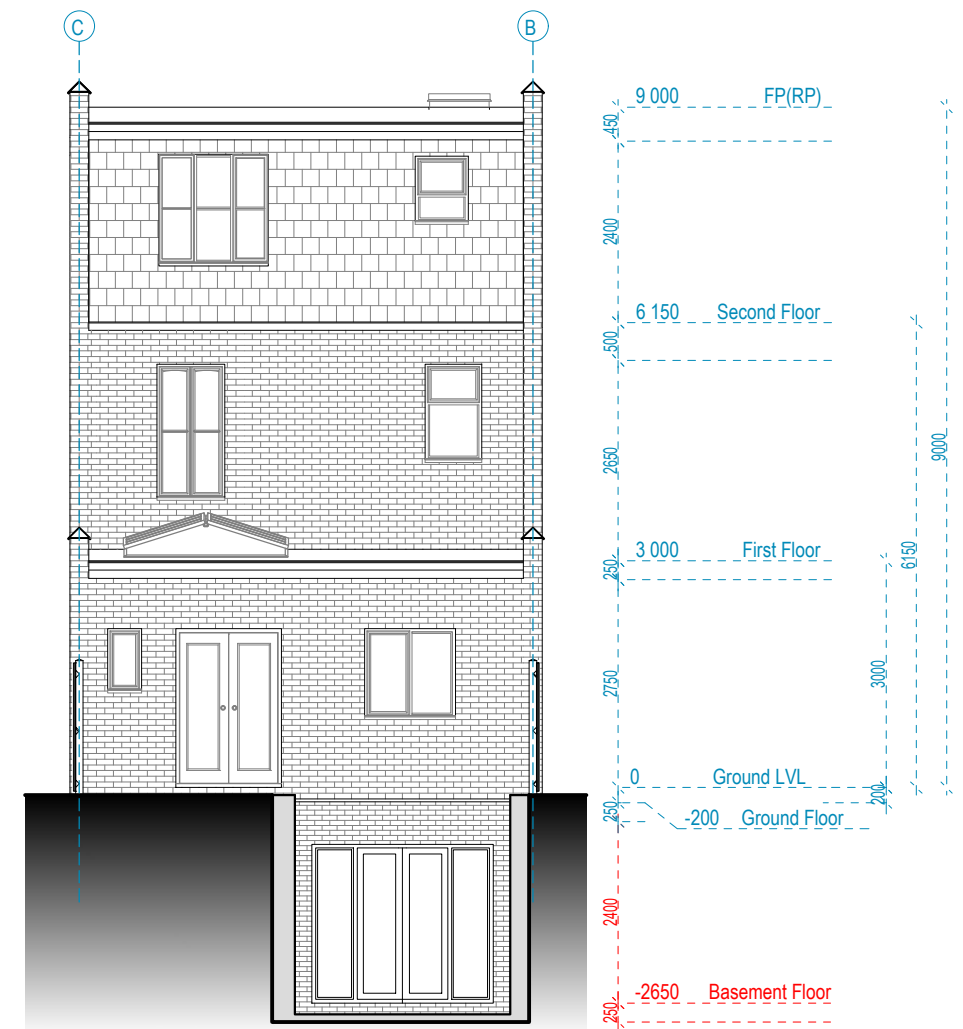

REAR ELEVATION - LIGHT WELL

0 1 2 5m scale 1:100
@A3

Redwoods

address. 4 Grosvenor way - E5 9ND - London.
tel. 0203781 8008
mail. office@redwoodsprojects.co.uk
web. www.redwoodsprojects.co.uk

Any errors on Dimensions to be reported to the Architect prior to commencement of Works. Dimensions and areas are based on survey information. This drawing is copyright © Redwoods Projects. All dimensions to be checked on site Prior work,

address: 15 CLIFTON GARDENS
N15 6AP
TITLE: PROPOSED DRAWINGS
ELEVATIONS - LIGHT WELL
PROJECT No 863 | Date: 02-08-2023
NAME: **P05**



P06