



Datum: 80.00

Proposed Front Elevation - South




Datum: 80.00m

Proposed Rear Elevation - North




Datum: 80.00m


Proposed Side Elevation/Section - West

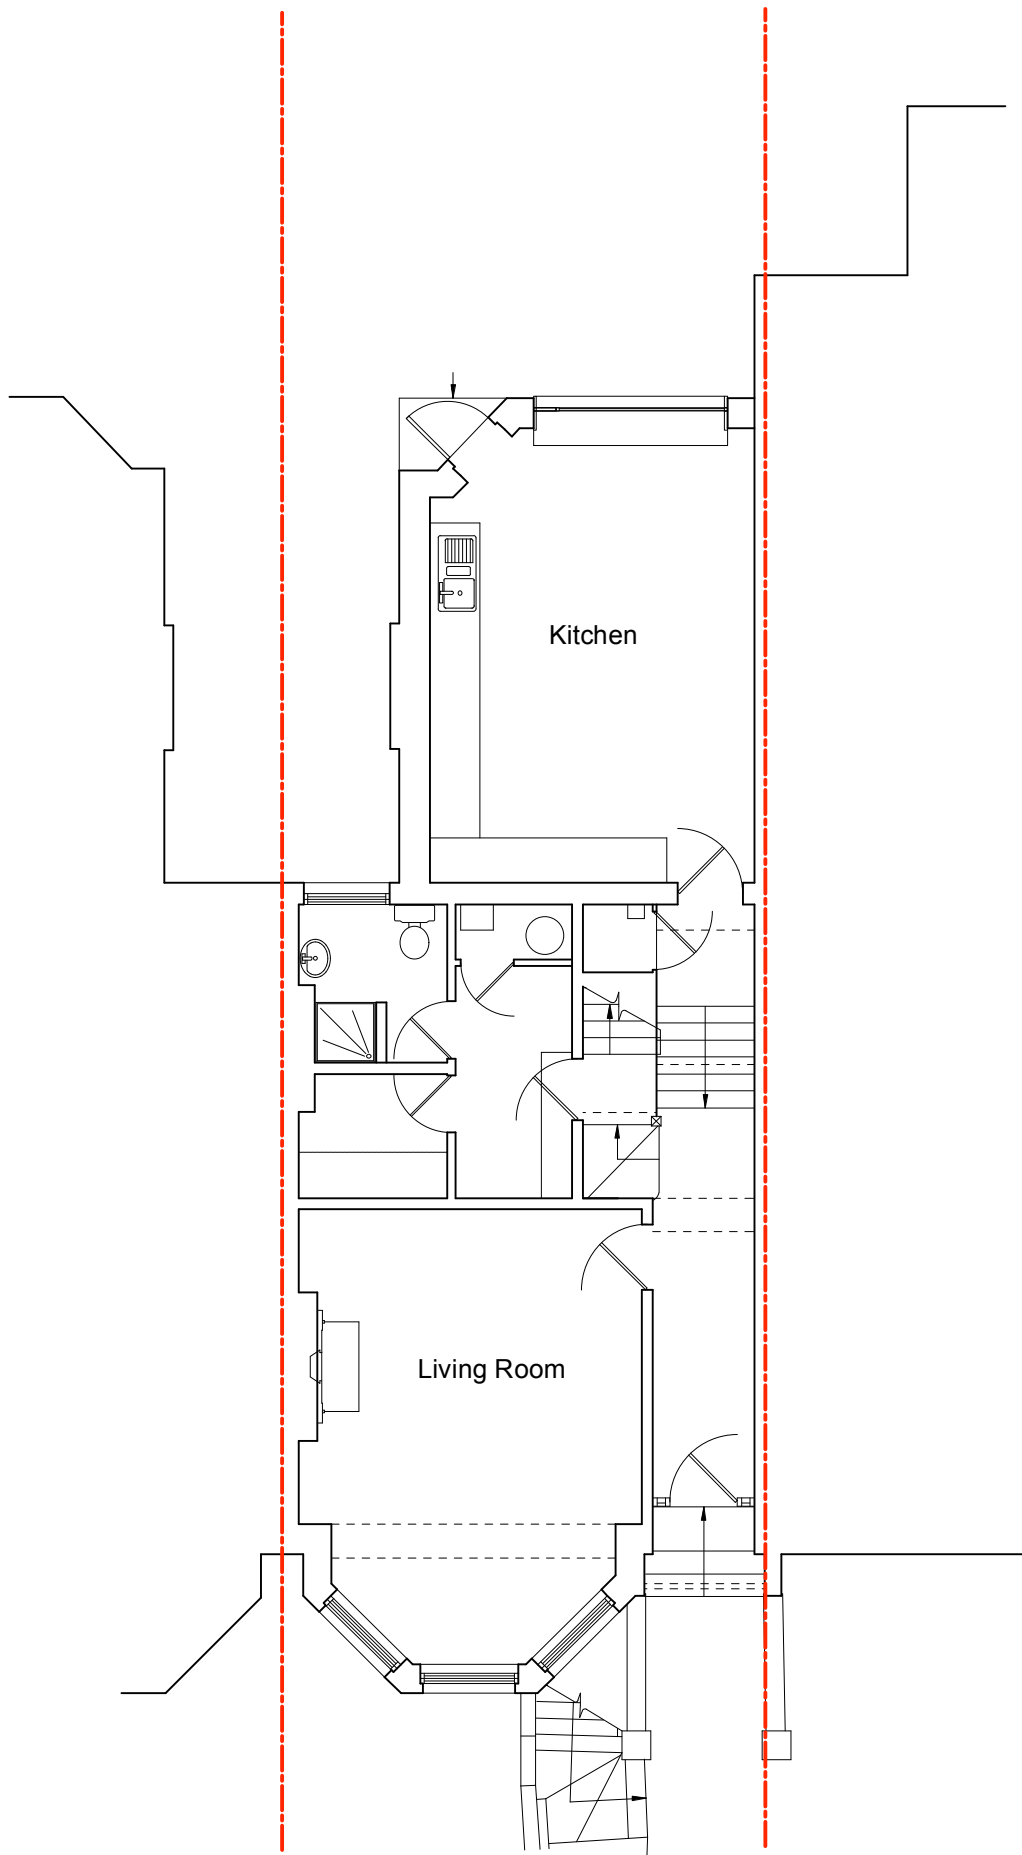


Proposed Ground Floor Plan

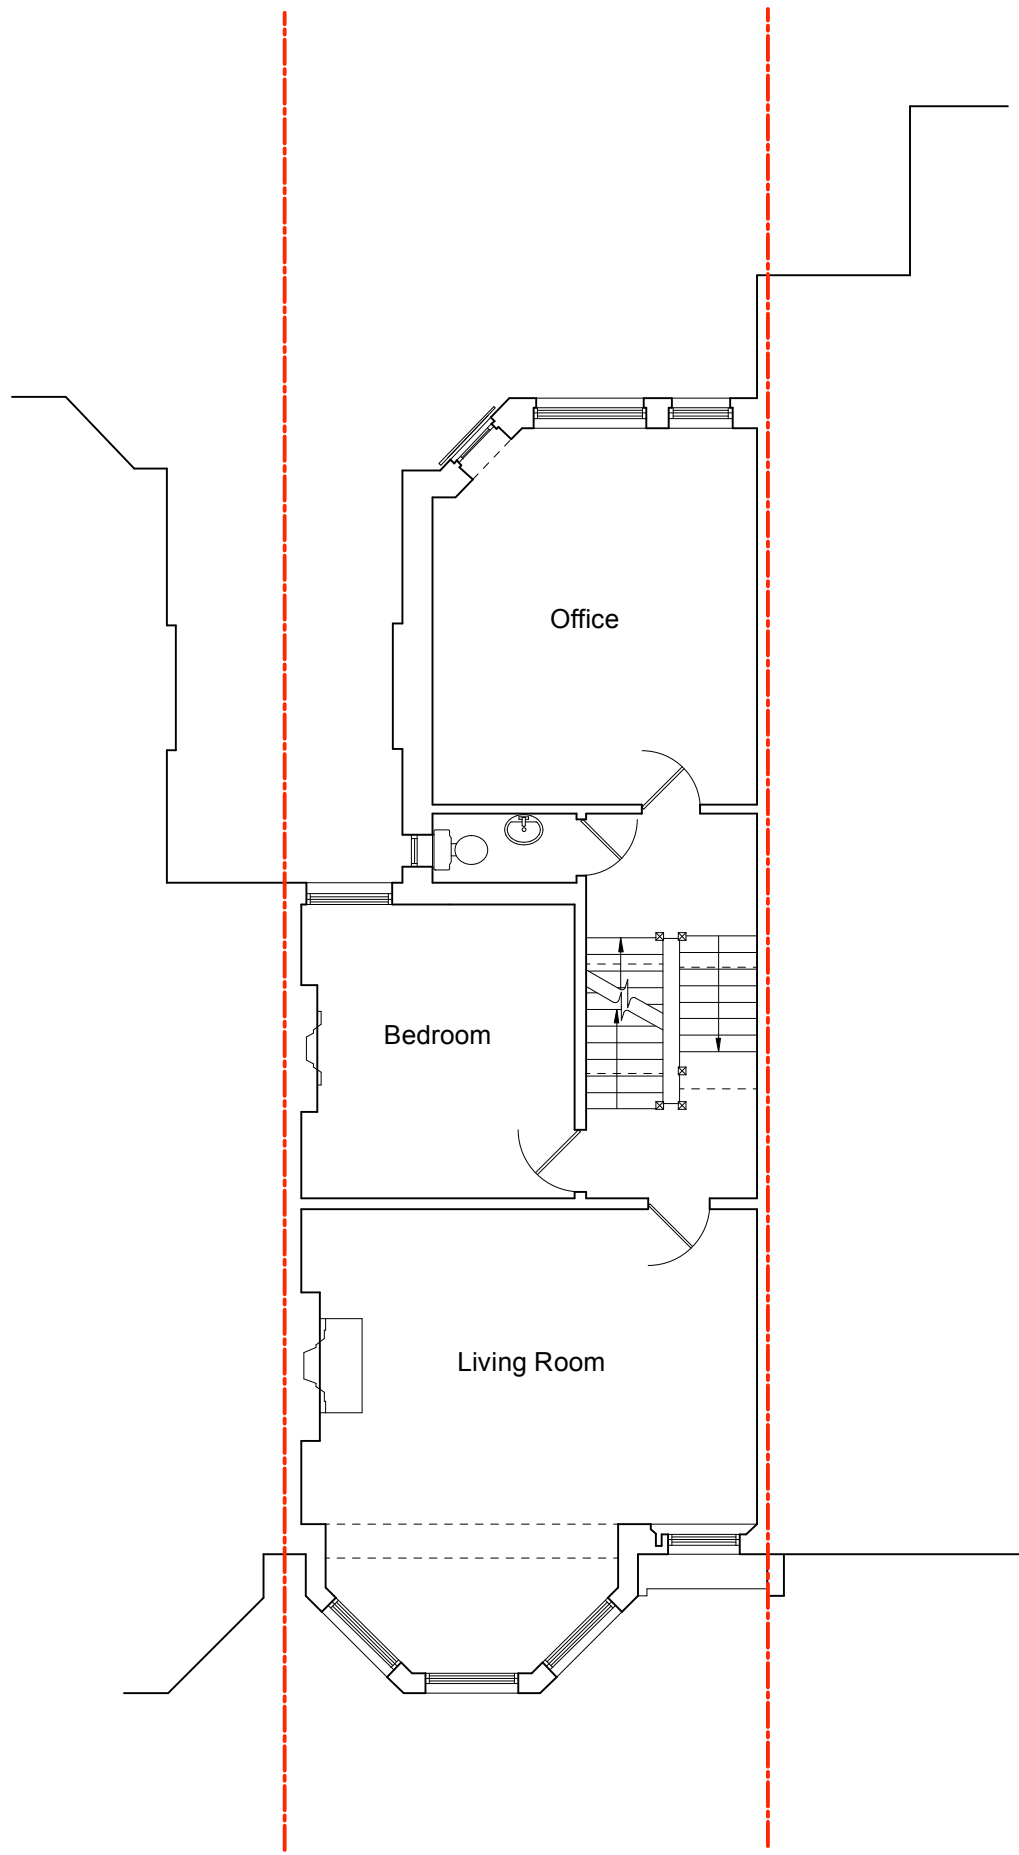

Proposed First Floor Plan

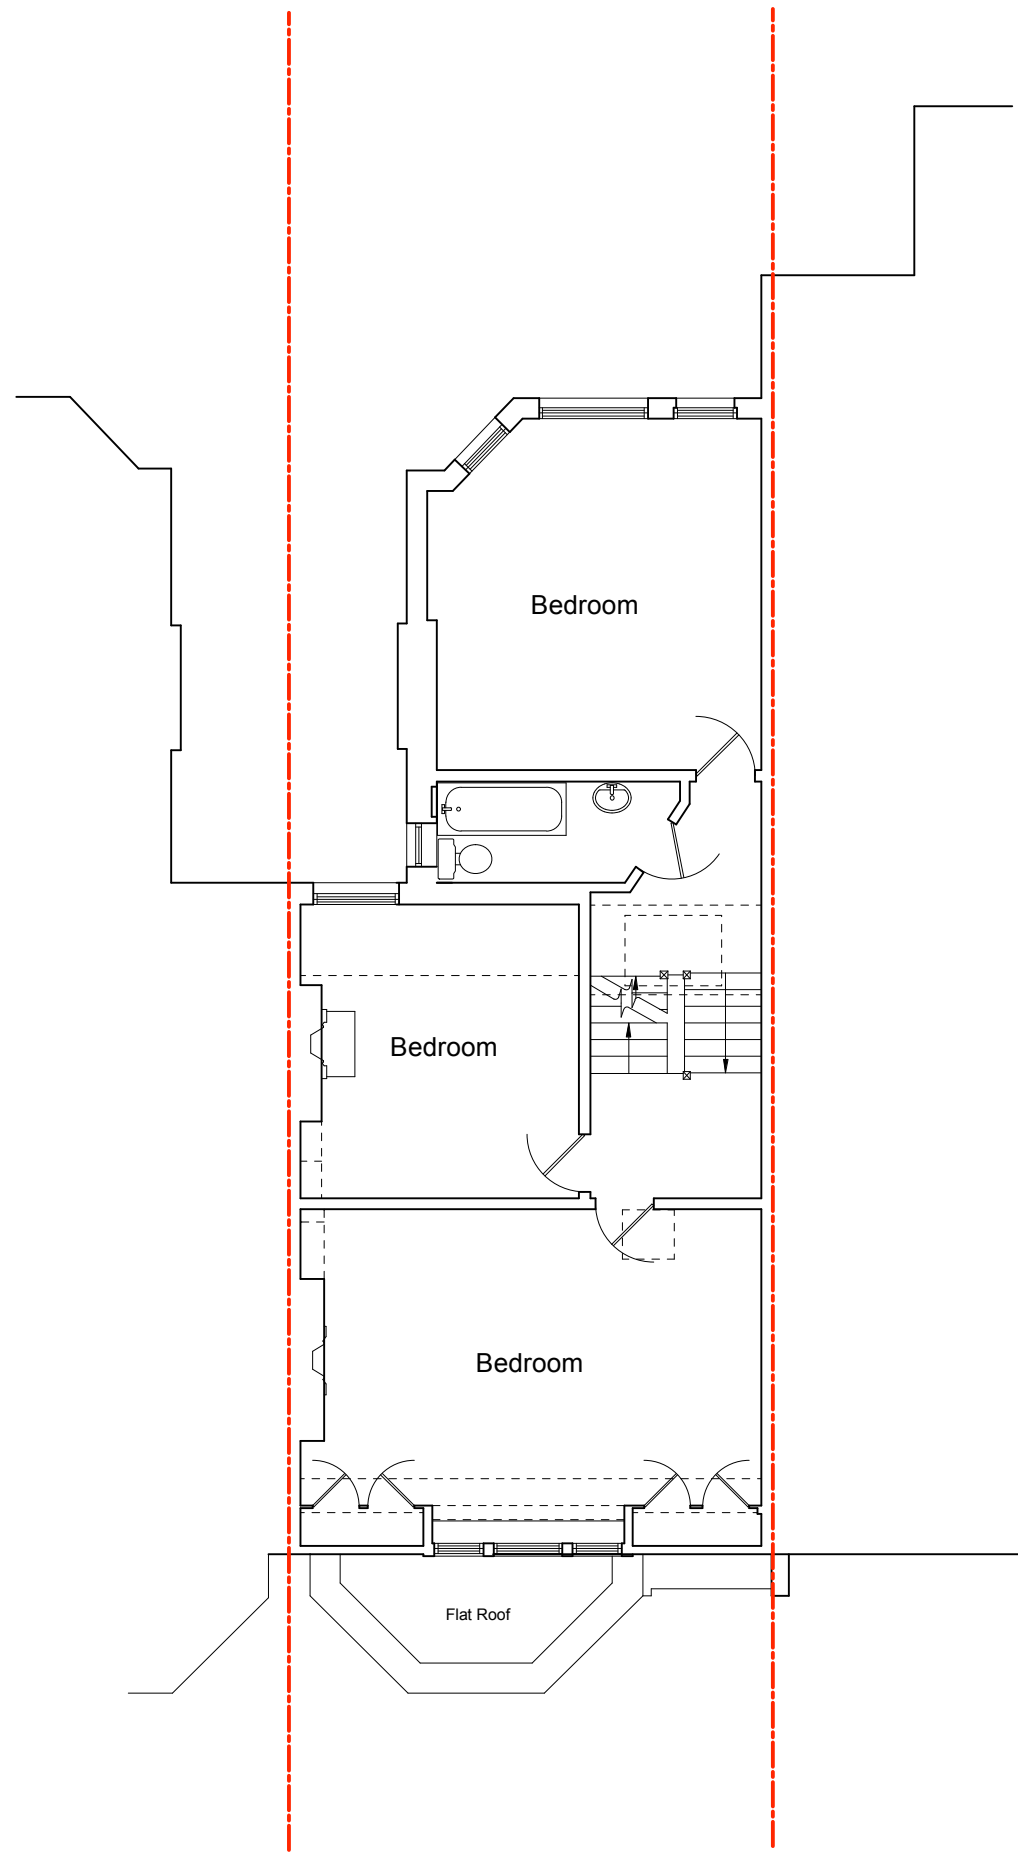

Proposed Second Floor Plan

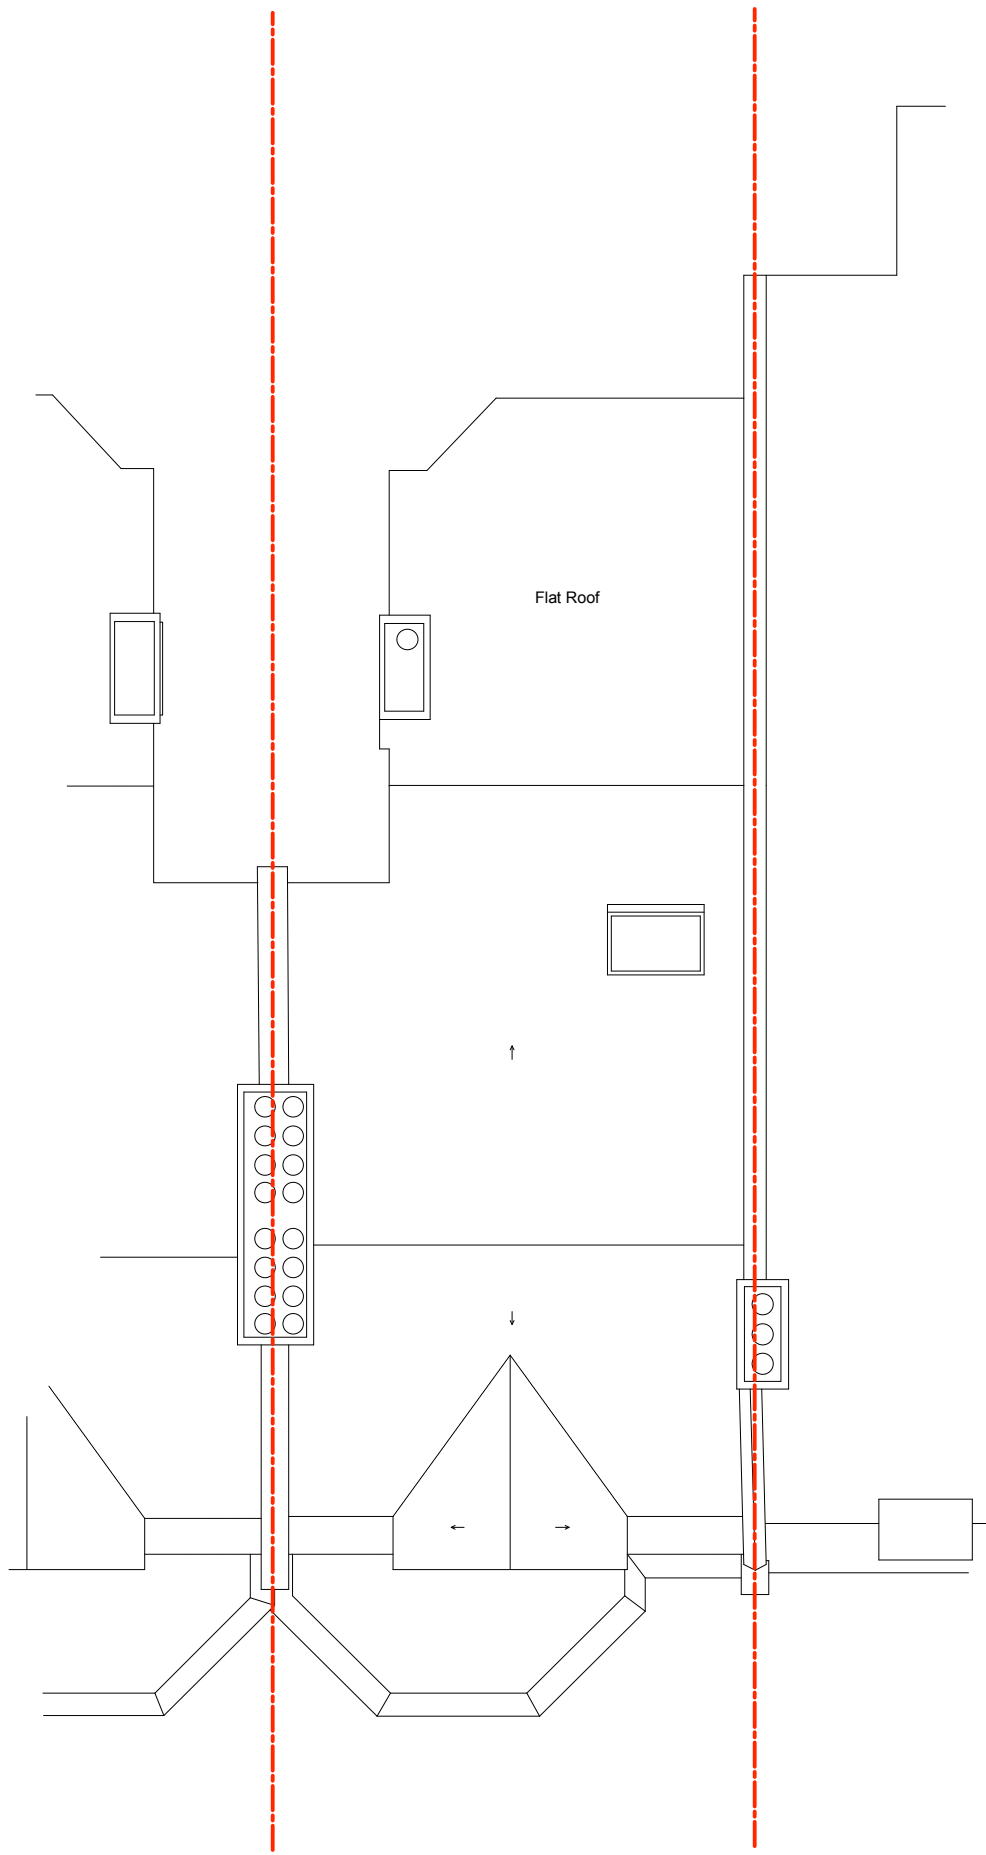

Proposed Roof Plan

NOTES

REVISIONS

A - Proposed roof extension removed.

Jon Richards Architectural Design

Jasmine House
1 Red House Paddock
Tallington PE9 4RG
info@jrad.co.uk
www.jrad.co.uk
+44 (0) 7970 288376

CLIENT

Heverin and Douglas

PROJECT

39 Hornsey Lane Gardens
London
N6 5NY

DRAWING TITLE

Proposed Plans, Elevations and Section

SCALE

1:100 @ A1

DATE

January 2023

DRAWING NO

HLG-PR-PL-01

REV

A