



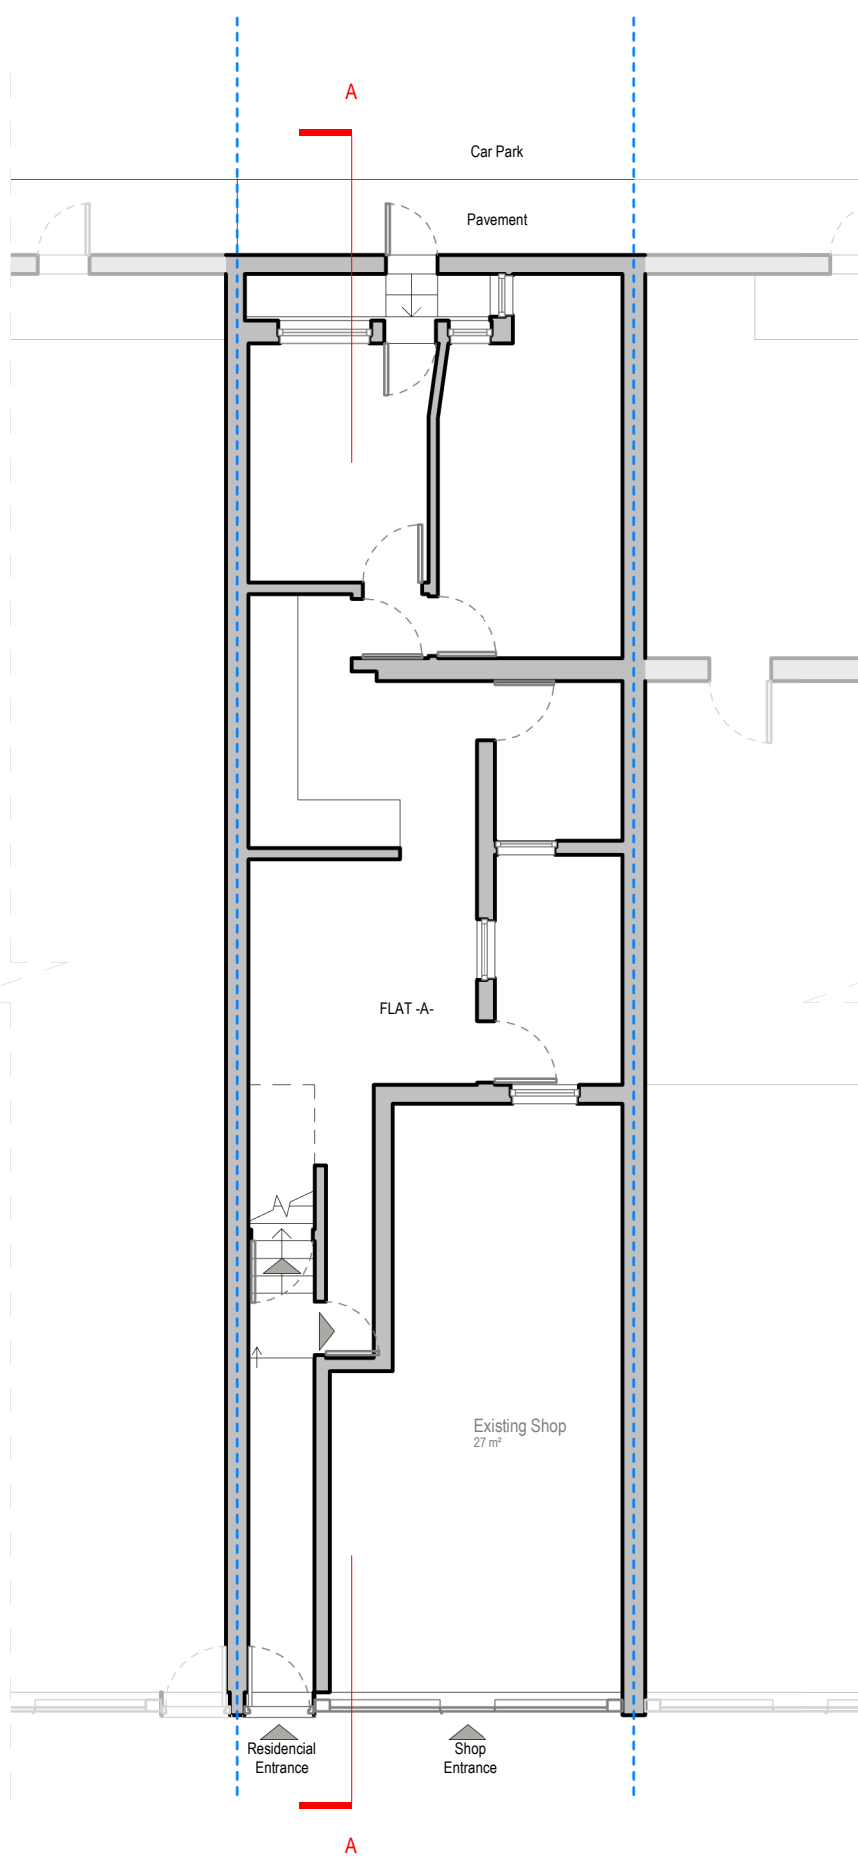



Existing Ground Floor Plan

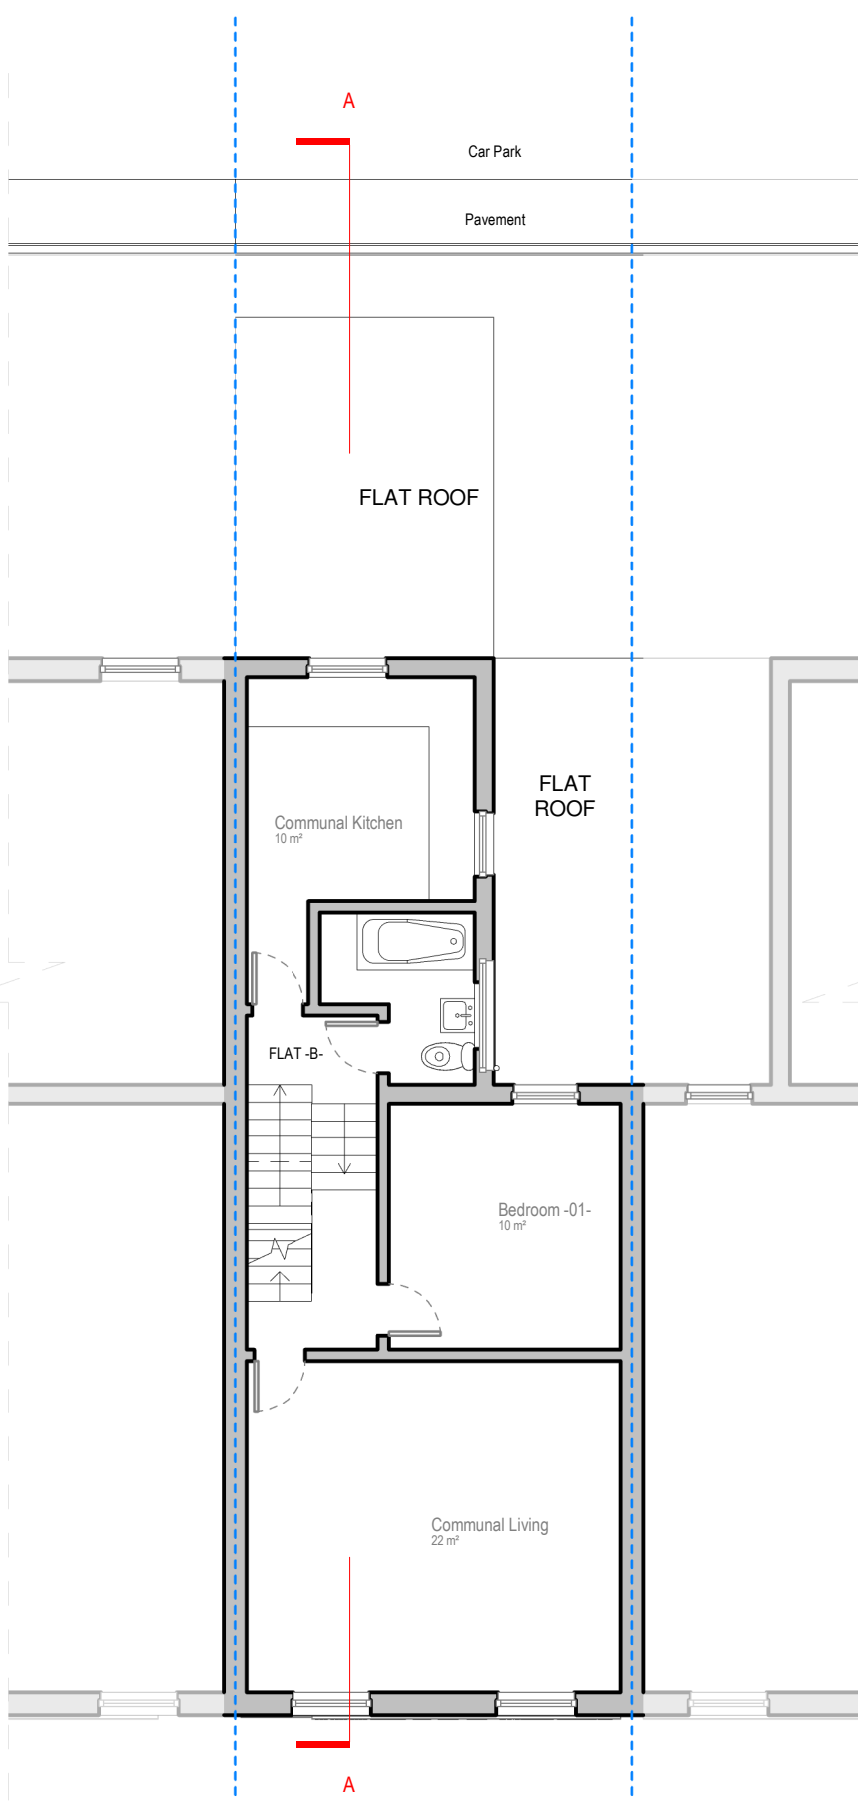


Existing First Floor Plan

Revision	Revision Date

 

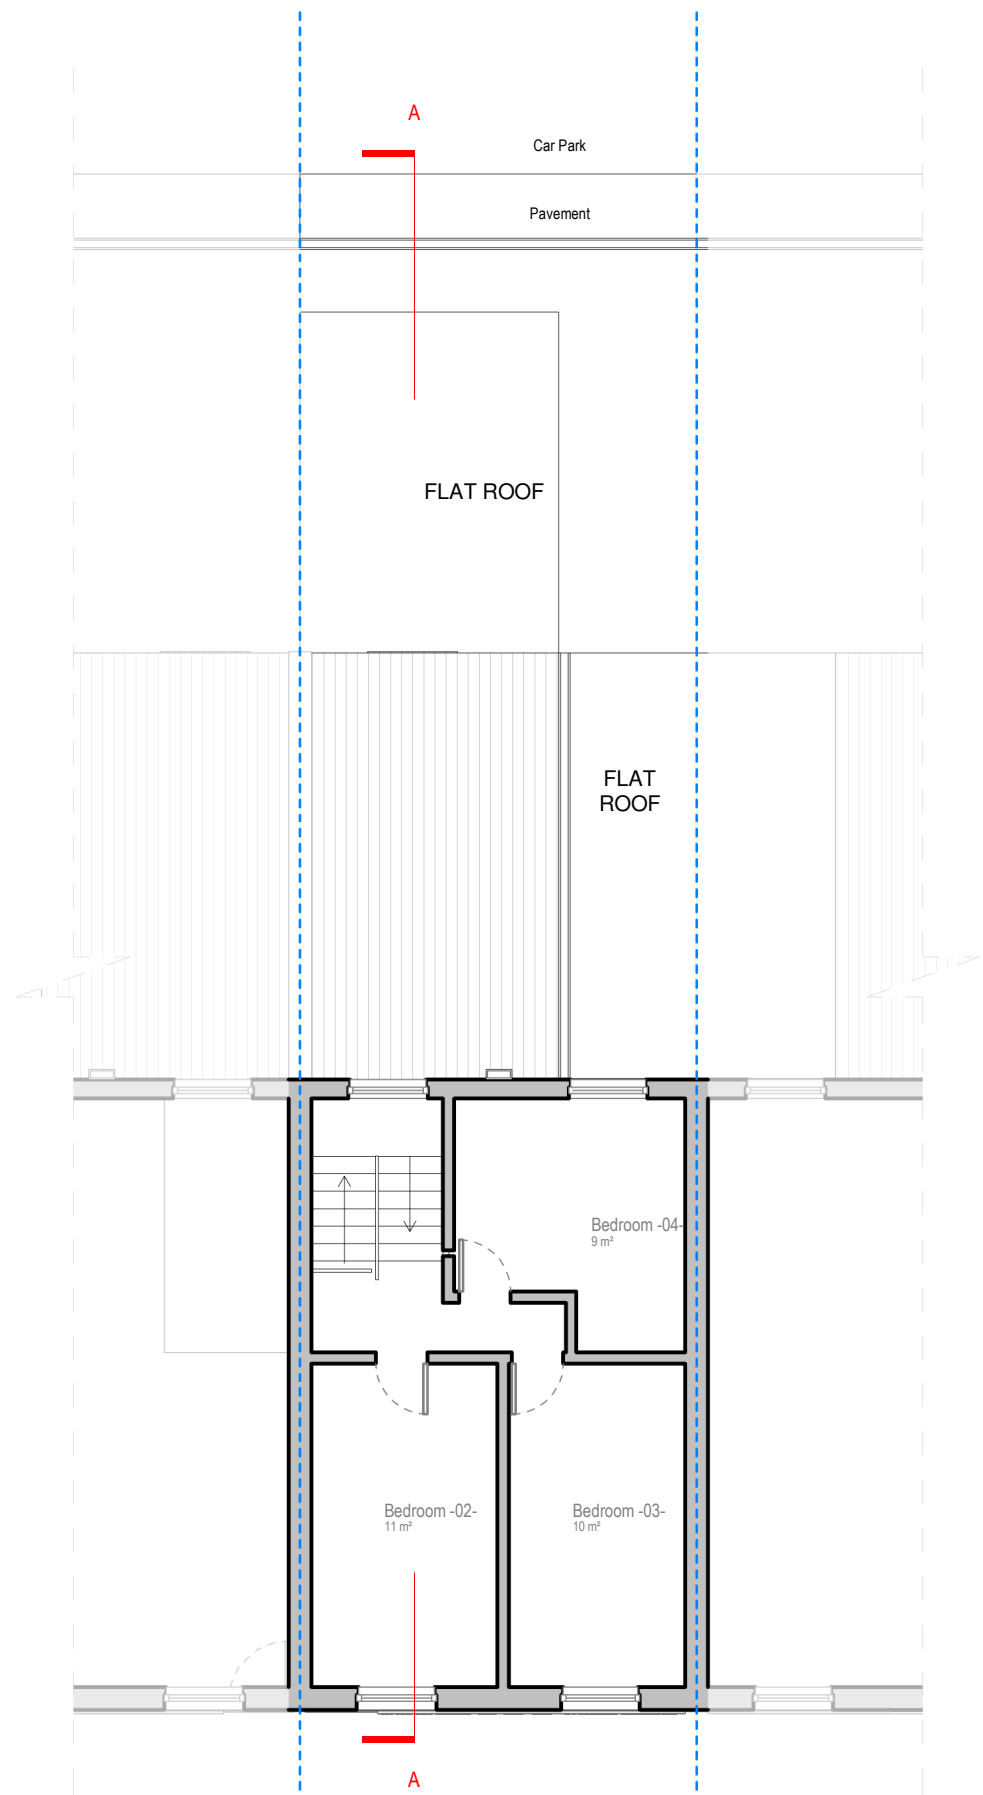


Existing Second Floor Plan

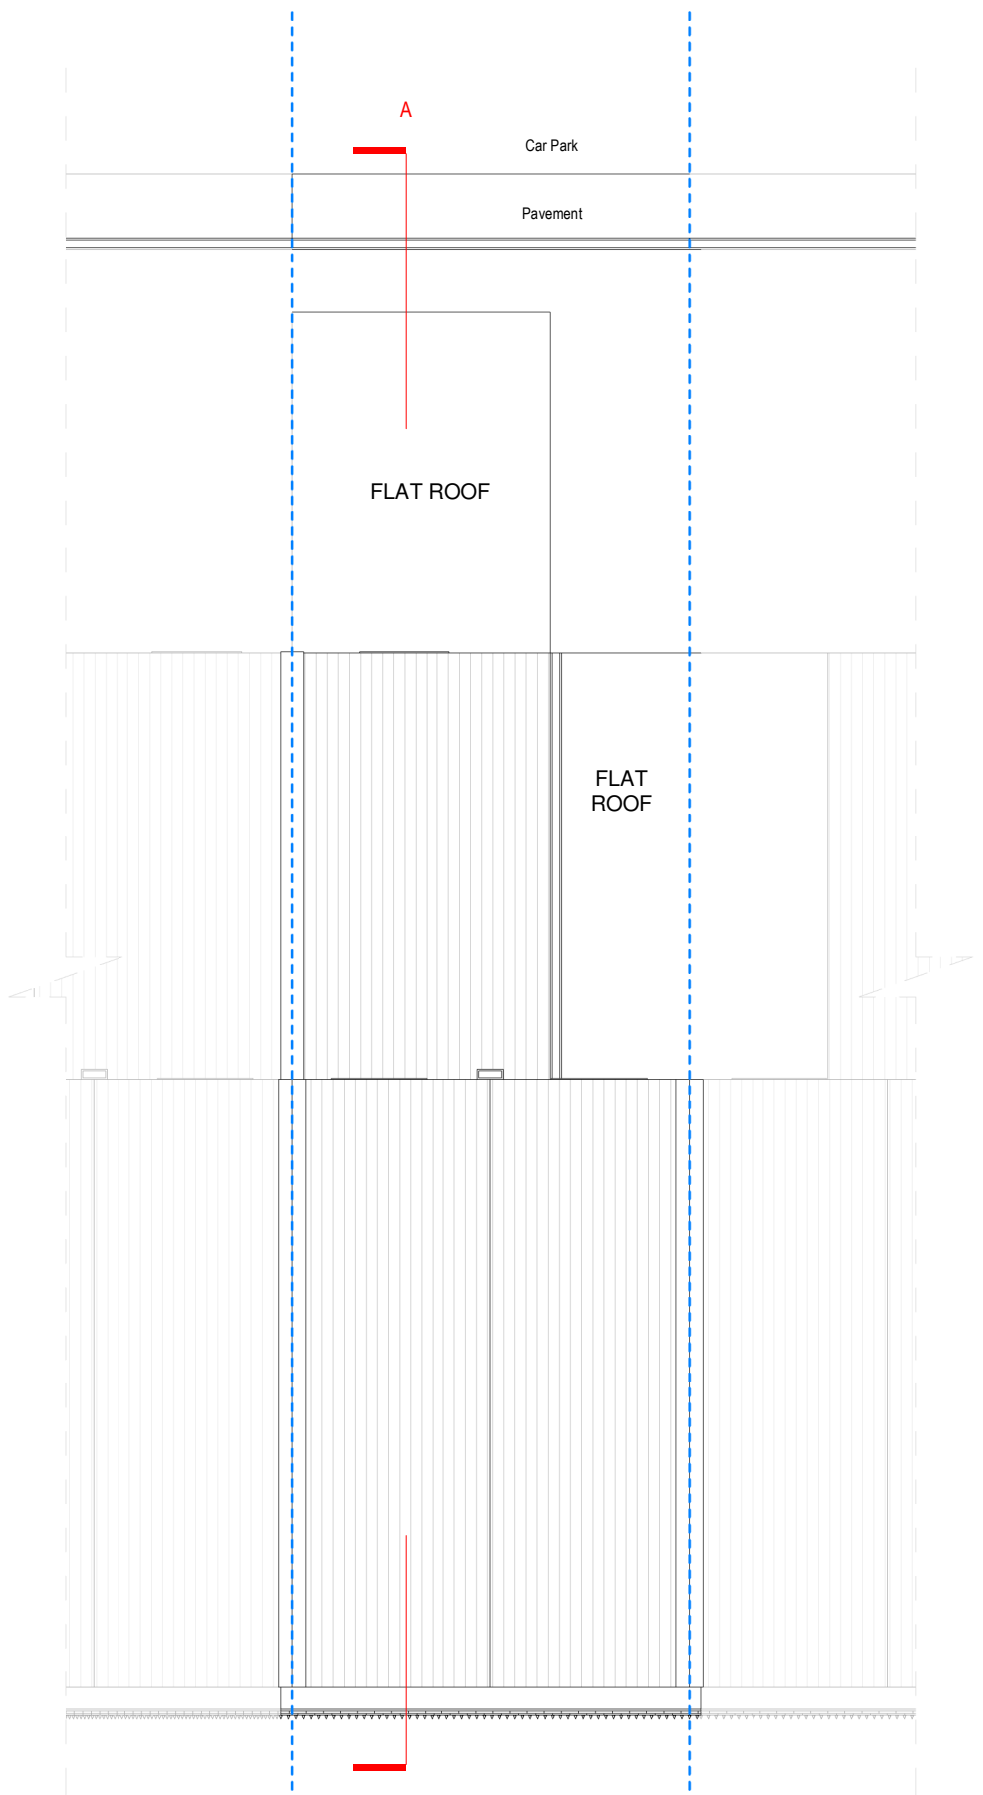


Existing Roof Plan

Revision	Revision Date

 




Existing Front Elevation

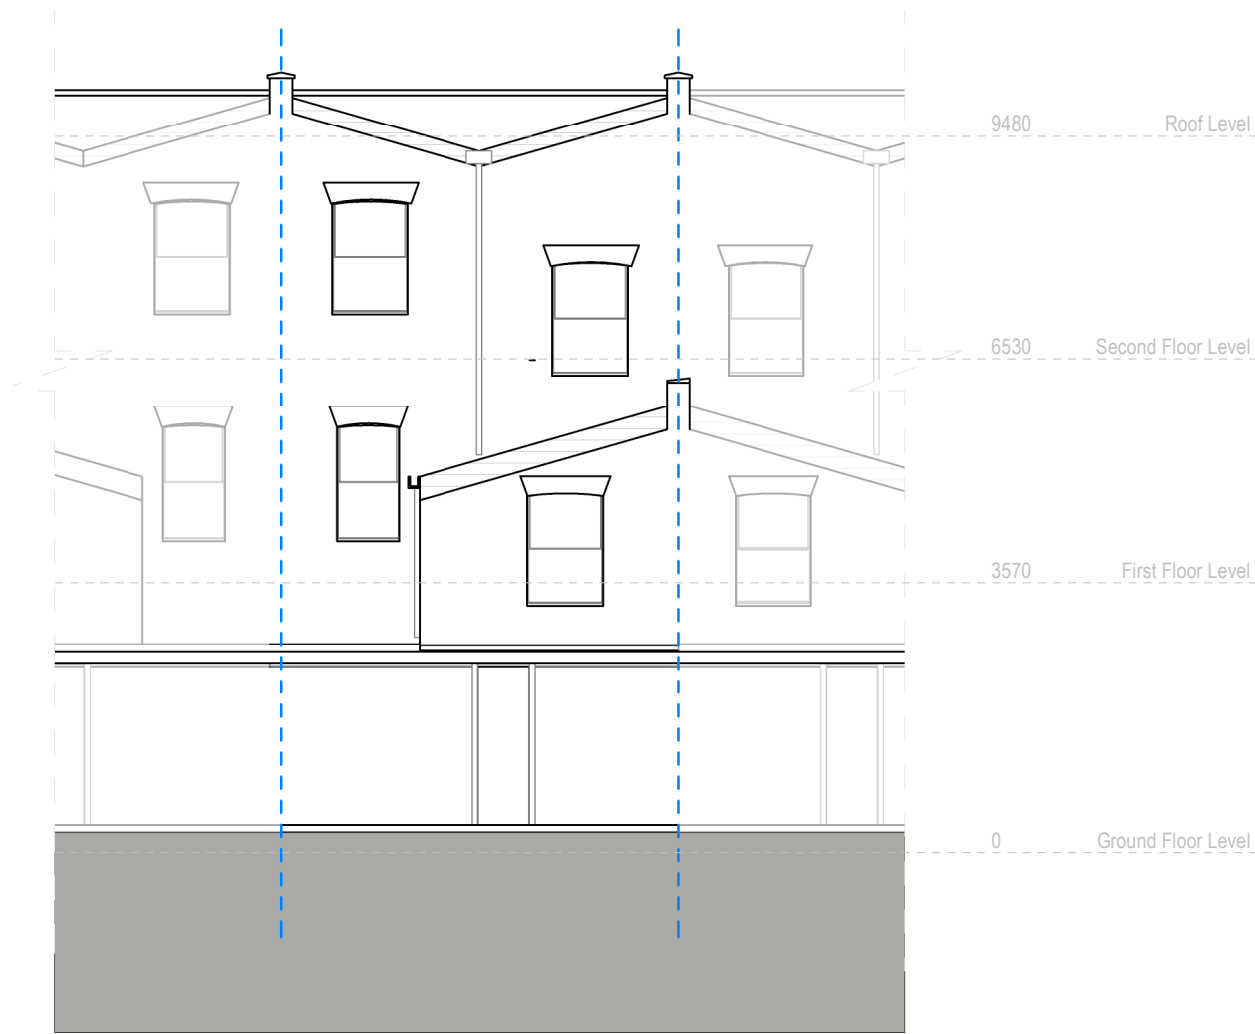

Existing Rear Elevation

Revision	Revision Date

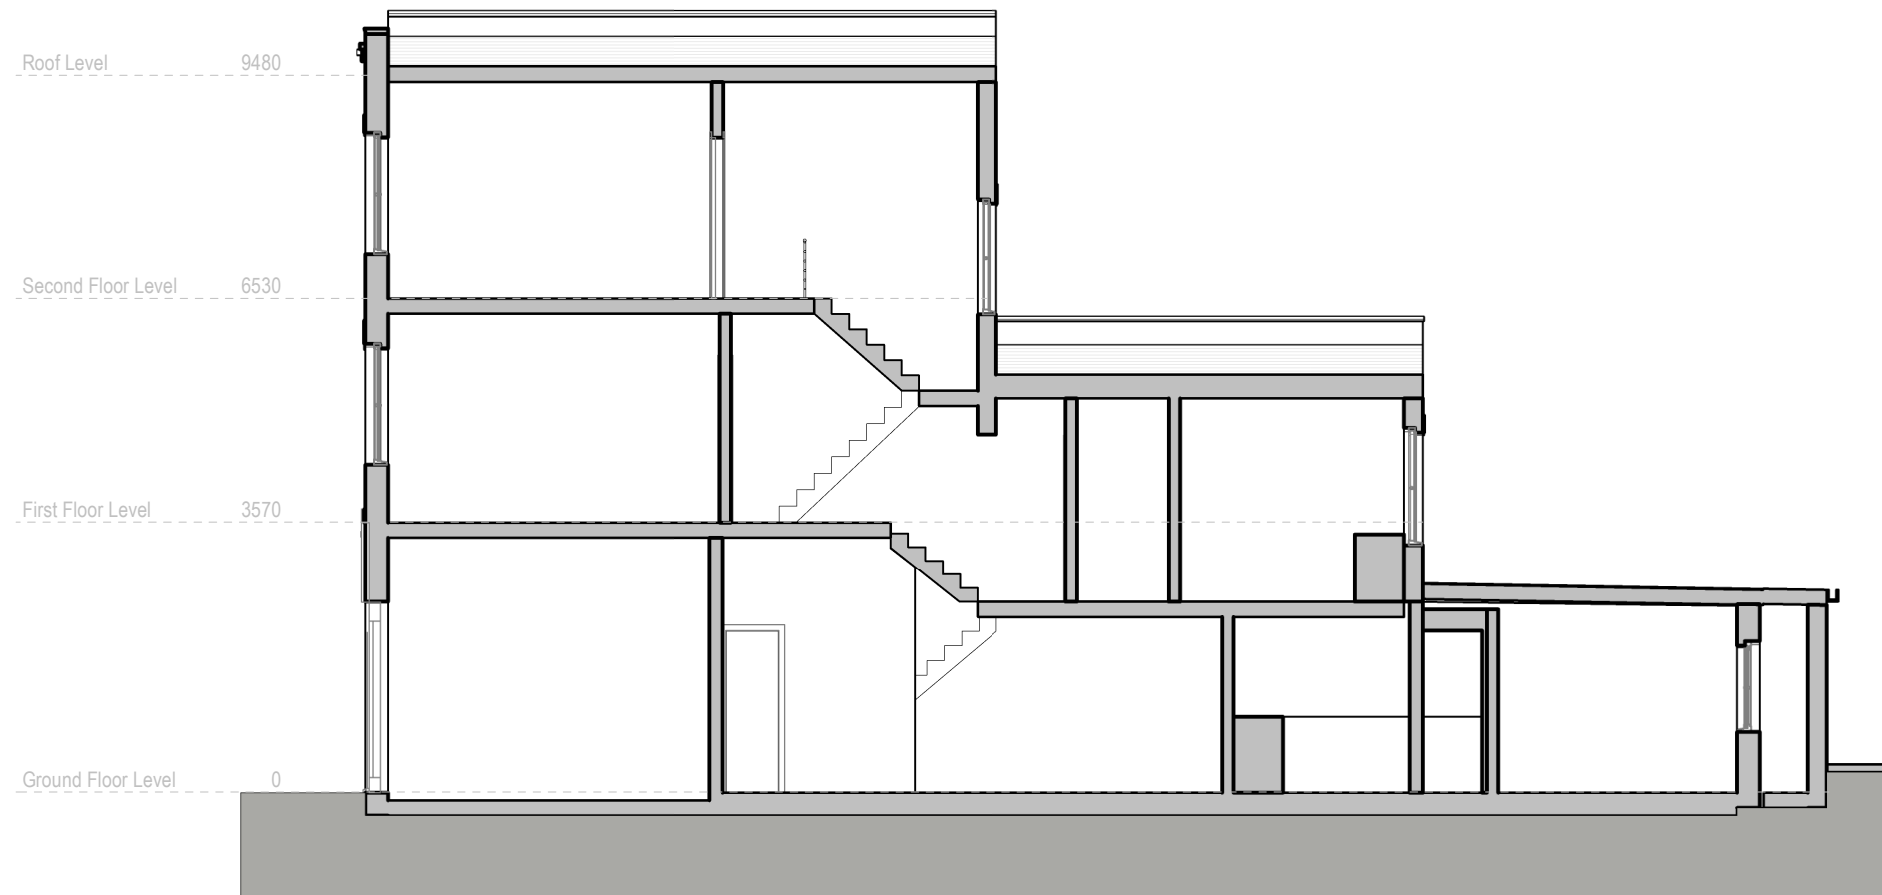


Existing Section A

Revision	Revision Date

ADDRESS

83, West Green Road, London, N15 5DA

 

1:100@A3

SHEET N.

E04

DRAWING TITLE

Existing Section

DATE:

20/07/2023

SCALE

1 : 100@ A3

Copyright in the design and this drawing is the property of Excel Planning Ltd. Reproduction in whole or in part is forbidden without written permission of Excel Planning Ltd. This drawing must be read in conjunction with all other relevant documentation and drawings.

Excel Planning Ltd accepts no liability for any expense, loss or damage of whatsoever nature and however arising from any variation which has not been referred to them and their approval obtained.

Do not scale from this drawing, only figured dimensions are to be used. All dimensions to be cross-checked on-site prior to manufacture and construction. Any discrepancies to be reported to Excel Planning Ltd immediately.