



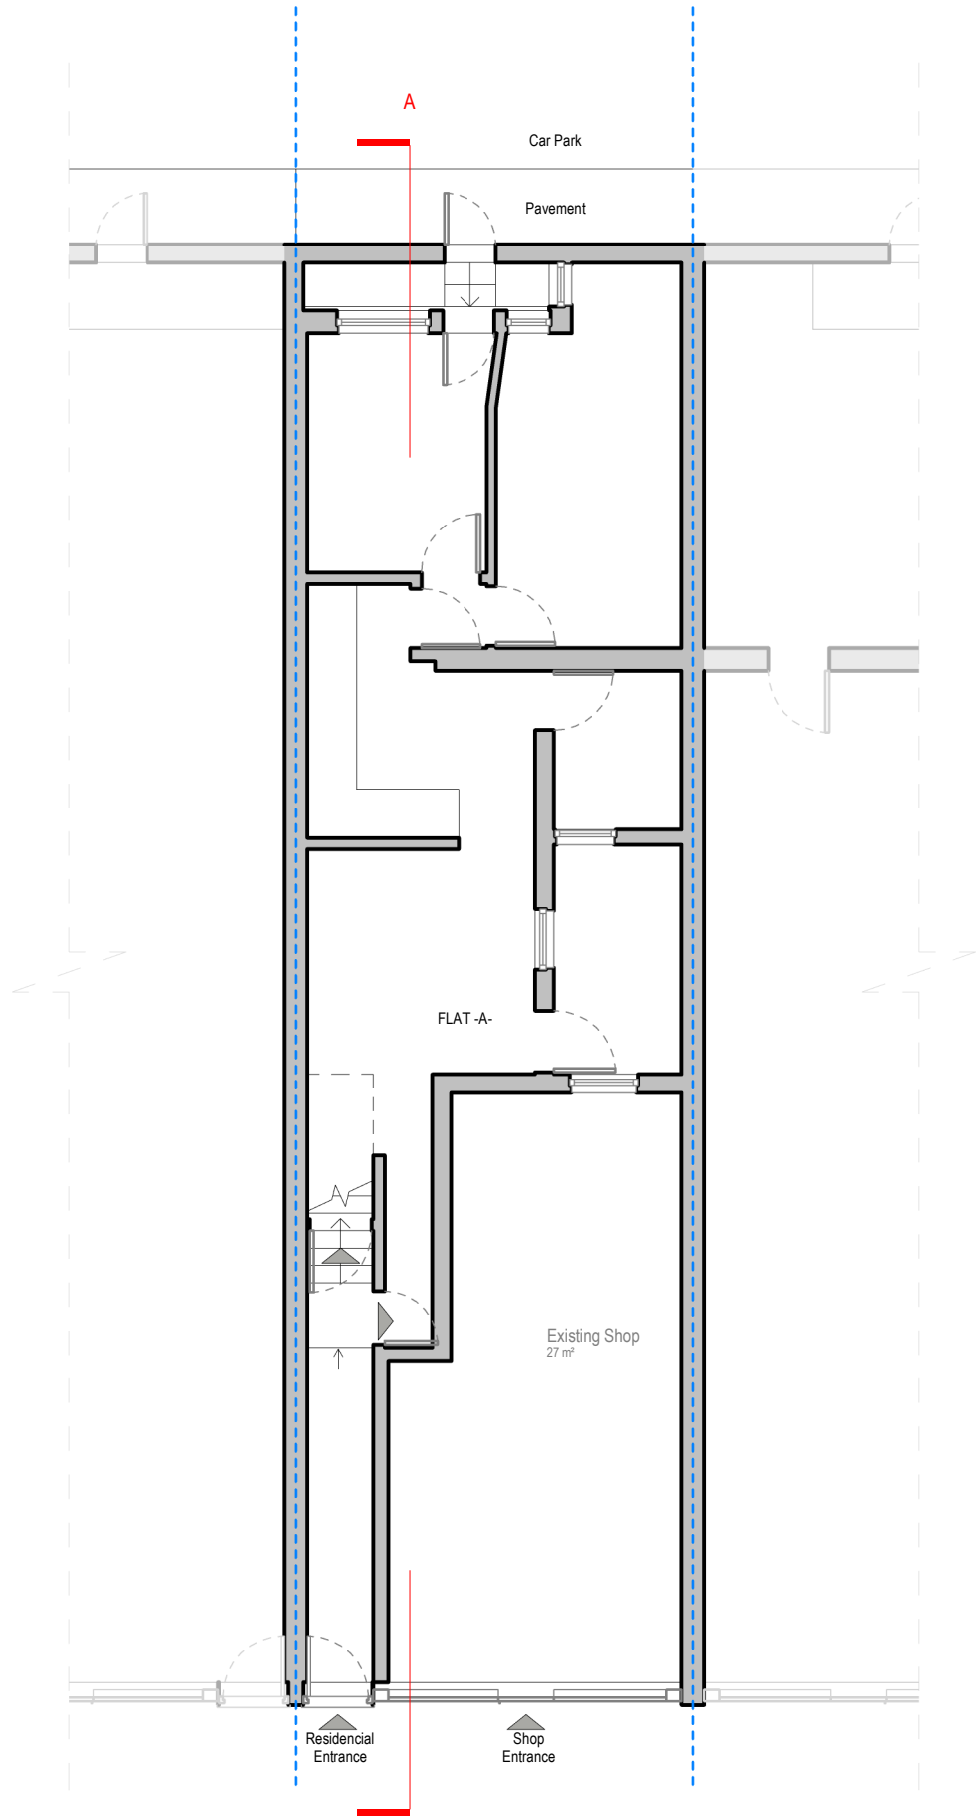

Proposed Ground Floor Plan

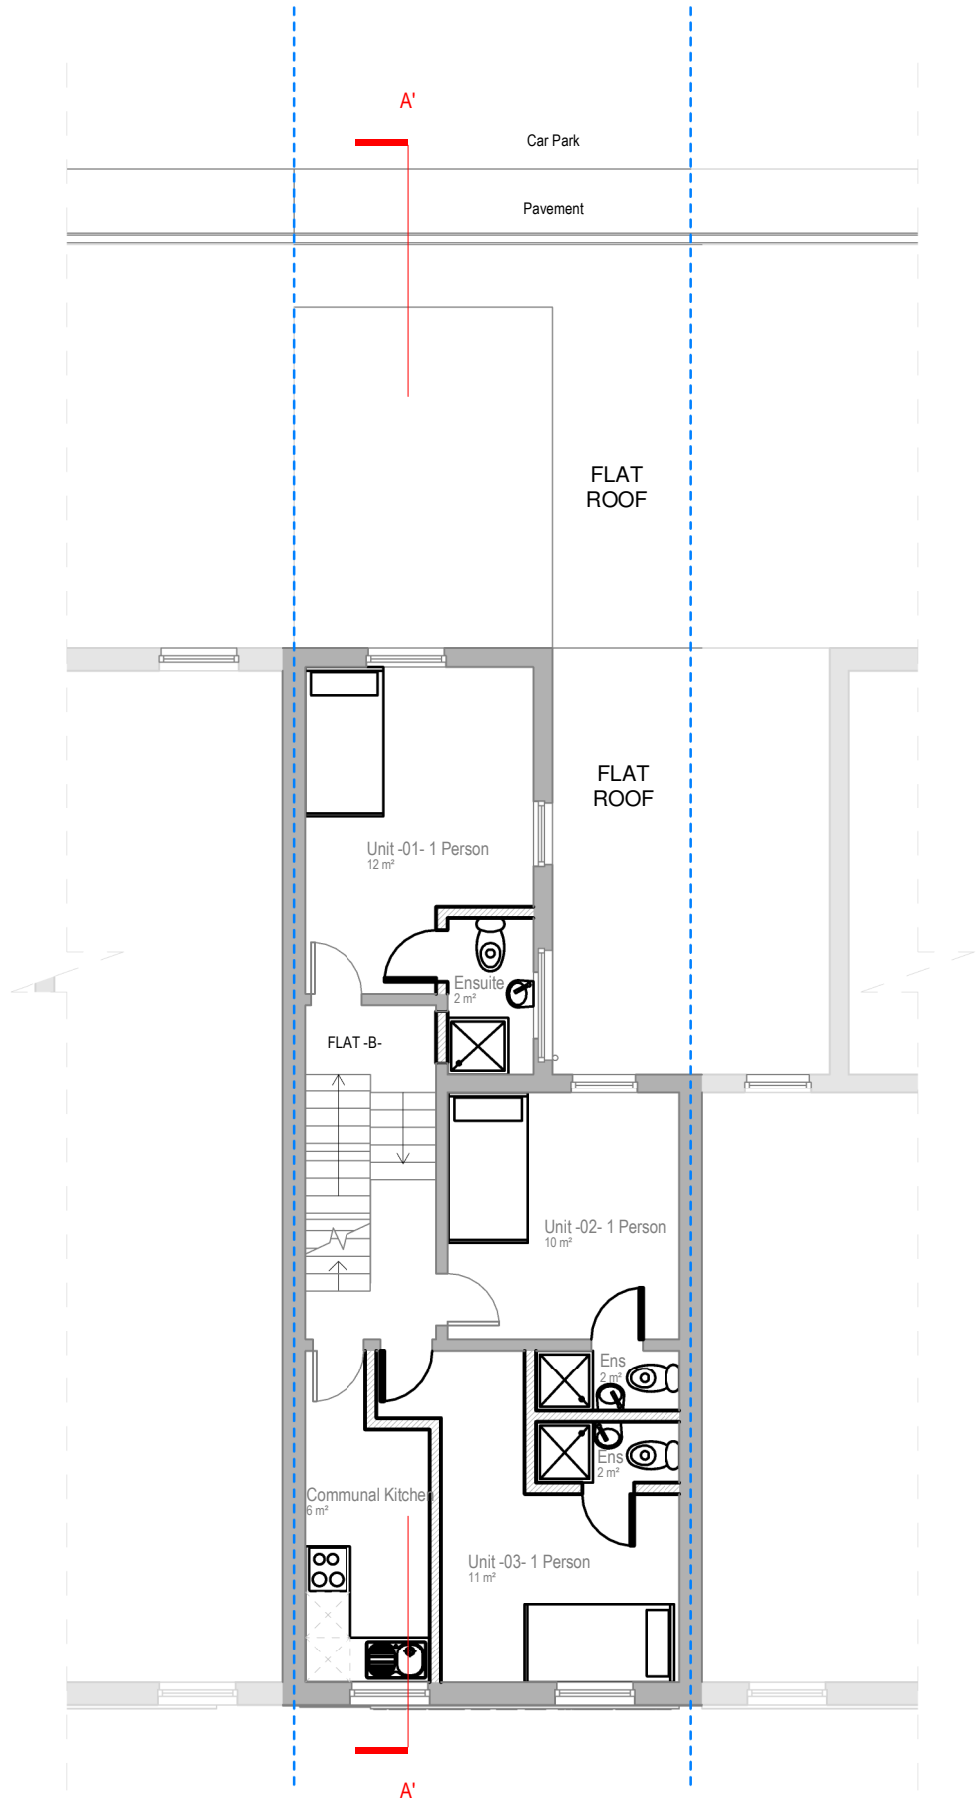

Proposed First Floor Plan




Tel: 020 3576 0996
Email: info@excelplanning.co.uk
Address: 45 Stamford Hill London N16 5SR

Revision	Revision Date


ADDRESS
83, West Green Road, London, N15 5DA

0 1 2 5m 1:100@A3

 


SHEET N.
P01
DRAWING TITLE
Proposed Floor Plans
DATE: 20/07/2023
SCALE: 1 : 100@ A3

Copyright in the design and this drawing is the property of Excel Planning Ltd. Reproduction in whole or in part is forbidden without written permission of Excel Planning Ltd. This drawing must be read in conjunction with all other relevant documentation and drawings.
Excel Planning Ltd accepts no liability for any expense, loss or damage of whatsoever nature and however arising from any variation which has not been referred to them and their approval obtained.
Do not scale from this drawing, only figured dimensions are to be used. All dimensions to be cross-checked on-site prior to manufacture and construction. Any discrepancies to be reported to Excel Planning Ltd immediately.

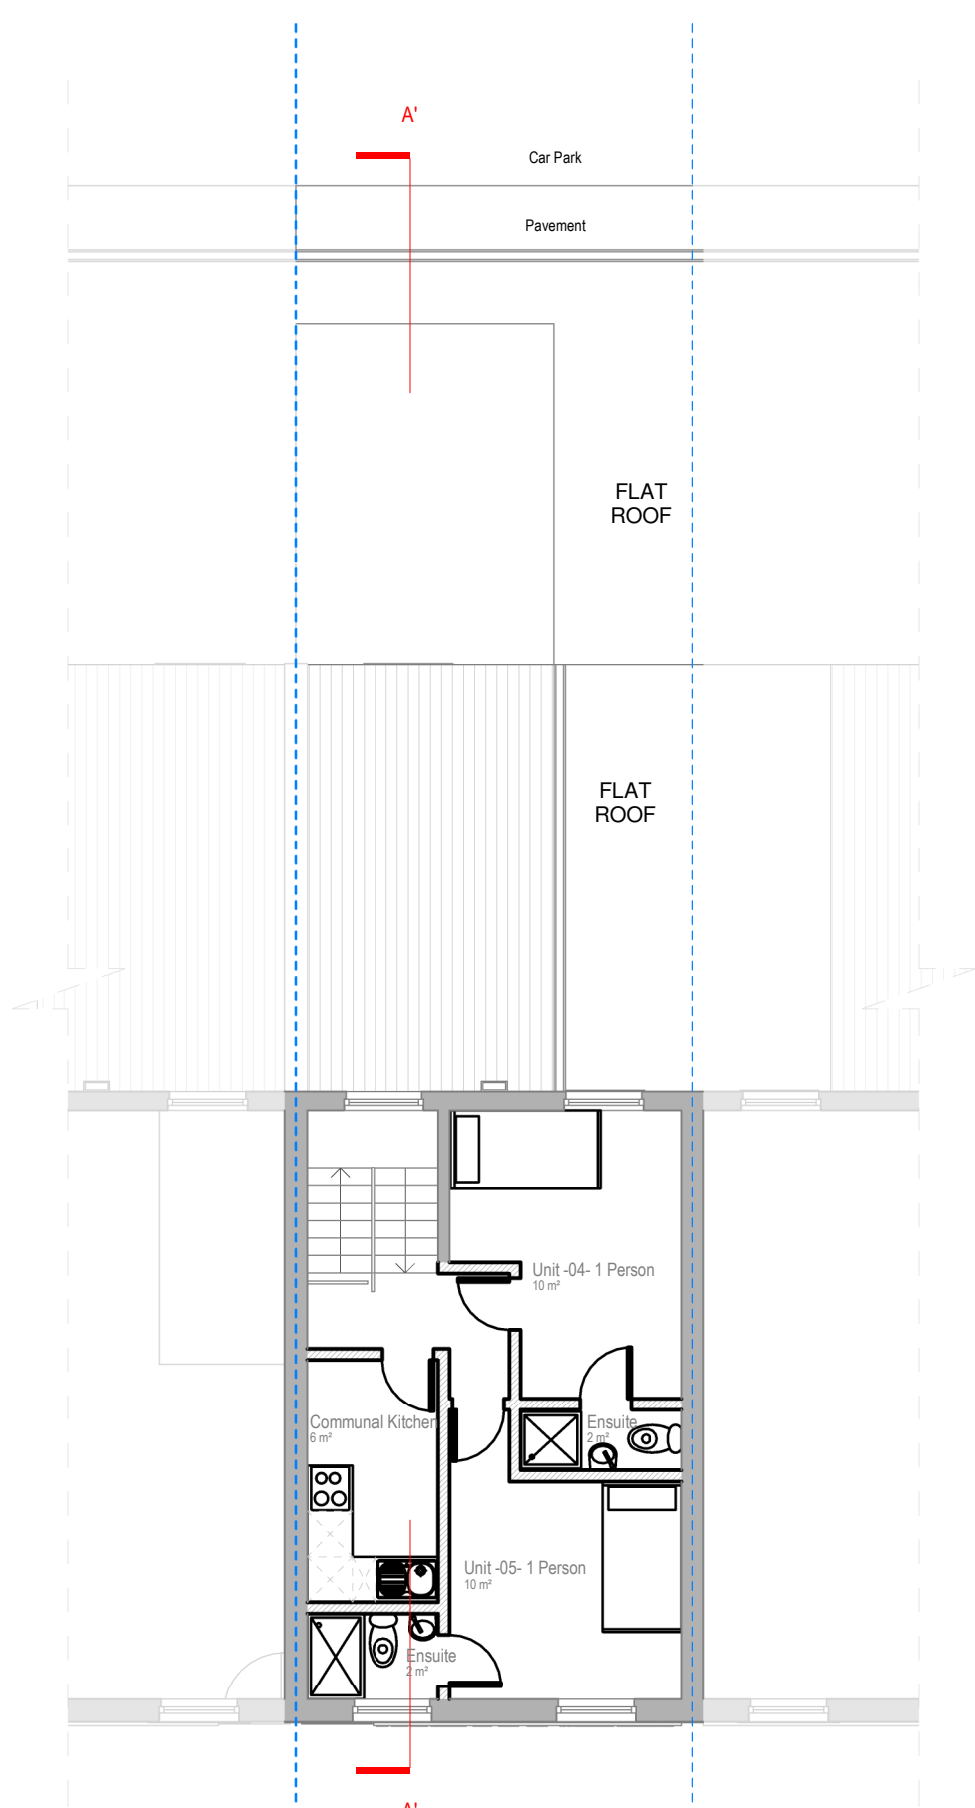


Proposed Second Floor Plan

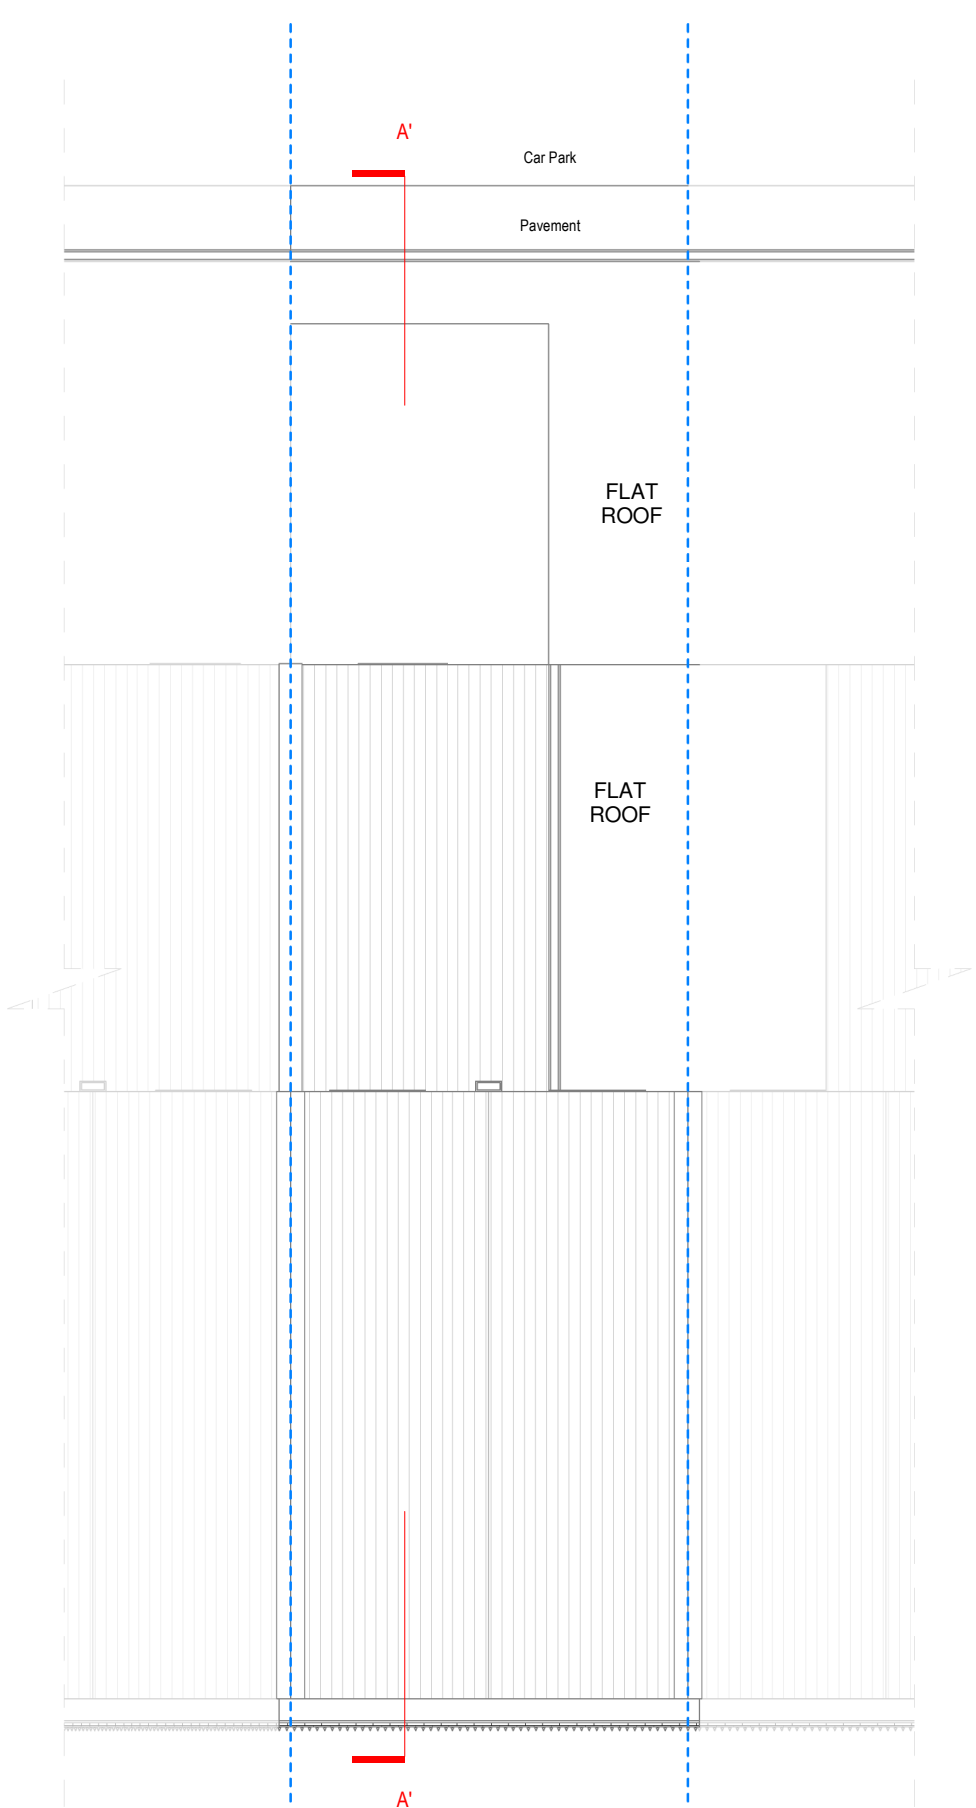

Proposed Roof Plan

Revision	Revision Date

 




Proposed Front Elevation



Proposed Rear Elevation

Revision	Revision Date

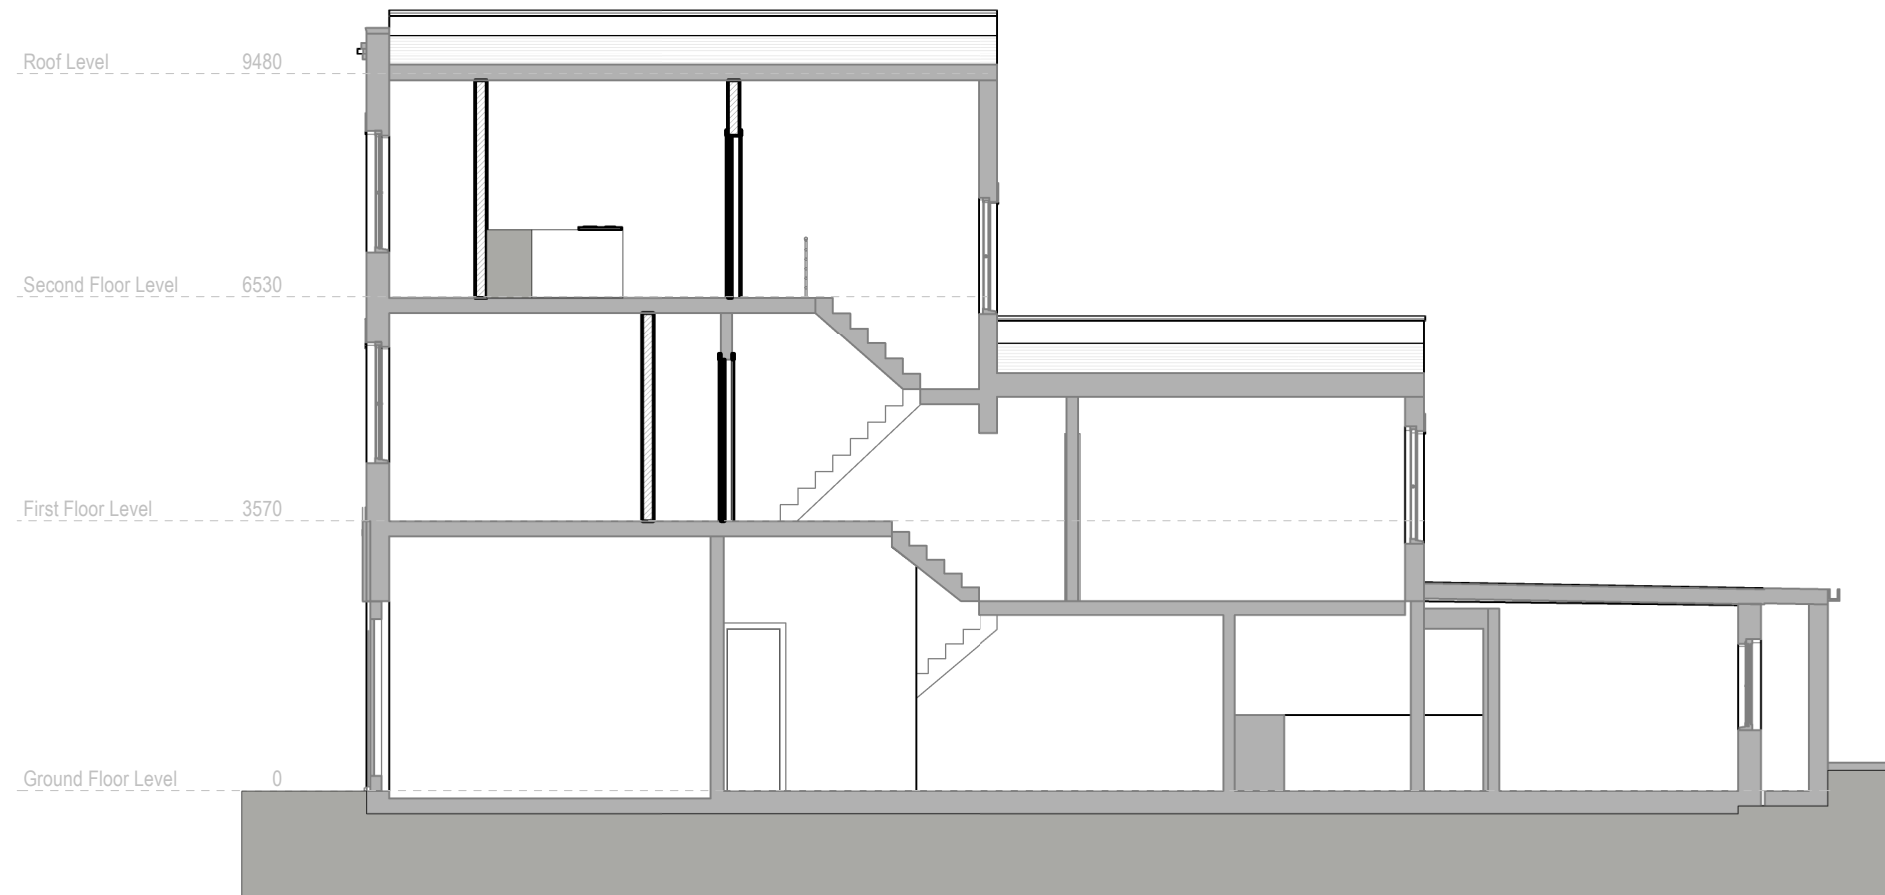

Proposed Section A'

Revision	Revision Date

ADDRESS

83, West Green Road, London, N15 5DA

0 1 2 5m

1:100@A3

SHEET N.

P04

DRAWING TITLE

Proposed Section

DATE:

20/07/2023

SCALE

1 : 100@ A3

Copyright in the design and this drawing is the property of Excel Planning Ltd.
Reproduction in whole or in part is forbidden without written permission of Excel
Planning Ltd. This drawing must be read in conjunction with all other relevant
documentation and drawings.

Excel Planning Ltd accepts no liability for any expense, loss or damage of
whatever nature and however arising from any variation which has not
been referred to them and their approval obtained.

Do not scale from this drawing, only figured dimensions are to be used.
All dimensions to be cross-checked on-site prior to manufacture and construction.
Any discrepancies to be reported to Excel Planning Ltd immediately.