




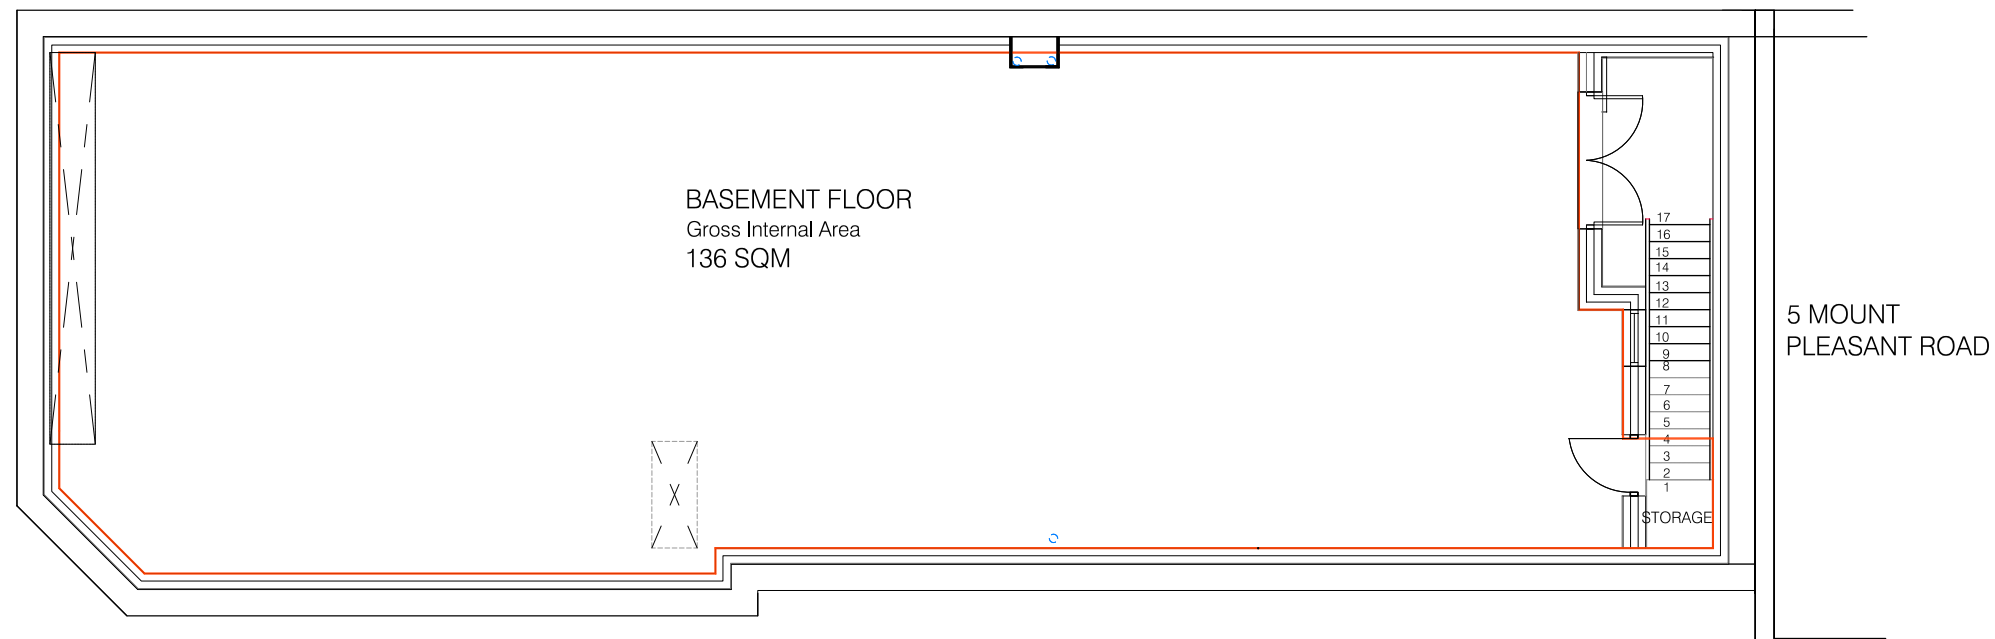

Basement Floor Plan

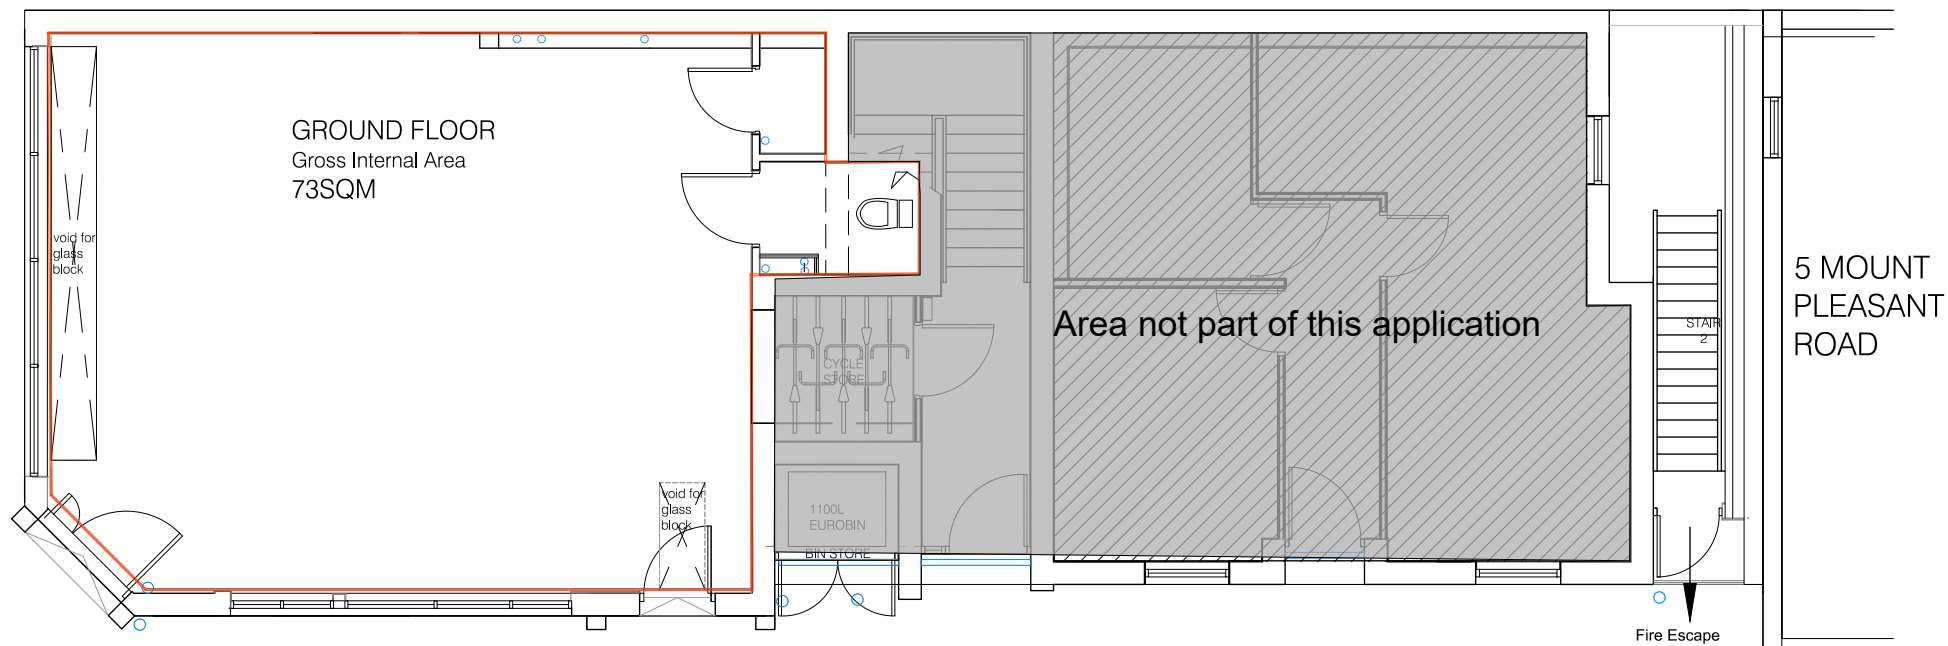

Ground Floor Plan

 

02	General Notes 1 This drawing is prepared solely for design and planning submission purposes. It is not intended or suitable for either Building Regulations or Construction purposes and should not be used for such. 2 Setting-out is based on outline survey only. All dimensions to be checked on site prior to construction/ordering. 3 Unless shown otherwise all dimensions are to structural surfaces and are in mm. 4 Unless shown refer to internal door schedule for door size. Door opening to be set out to give full specified architrave either side. 5 Refer to drawing number. 6 Any discrepancies between the Engineer's and Architect's drawings must be verified with the architect	<table><tr><th>Rev</th><th>Date</th><th>Description</th><th>By</th><th>Chkd</th></tr><tr><td> </td><td> </td><td> </td><td> </td><td> </td></tr><tr><td> </td><td> </td><td> </td><td> </td><td> </td></tr><tr><td> </td><td> </td><td> </td><td> </td><td> </td></tr><tr><td> </td><td> </td><td> </td><td> </td><td> </td></tr><tr><td> </td><td> </td><td> </td><td> </td><td> </td></tr><tr><td> </td><td> </td><td> </td><td> </td><td> </td></tr><tr><td> </td><td> </td><td> </td><td> </td><td> </td></tr></table>				Rev	Date	Description	By	Chkd																																				Client Dilan Turkmen Dilan Polat Beauty Clinic		Project Change of Use from Office to Beauty Clinic		 North t: 07904 119 951 e: info@omni-architecture.co.uk www.omni-architecture.co.uk				
		Rev	Date	Description	By	Chkd	
Site 176 Phillip Lane N15 4JW				Drawing Title Existing Plans		Date Aug 23'	Scale Shown	Status Planning	
8126 - 100						Revision	