





Existing Section

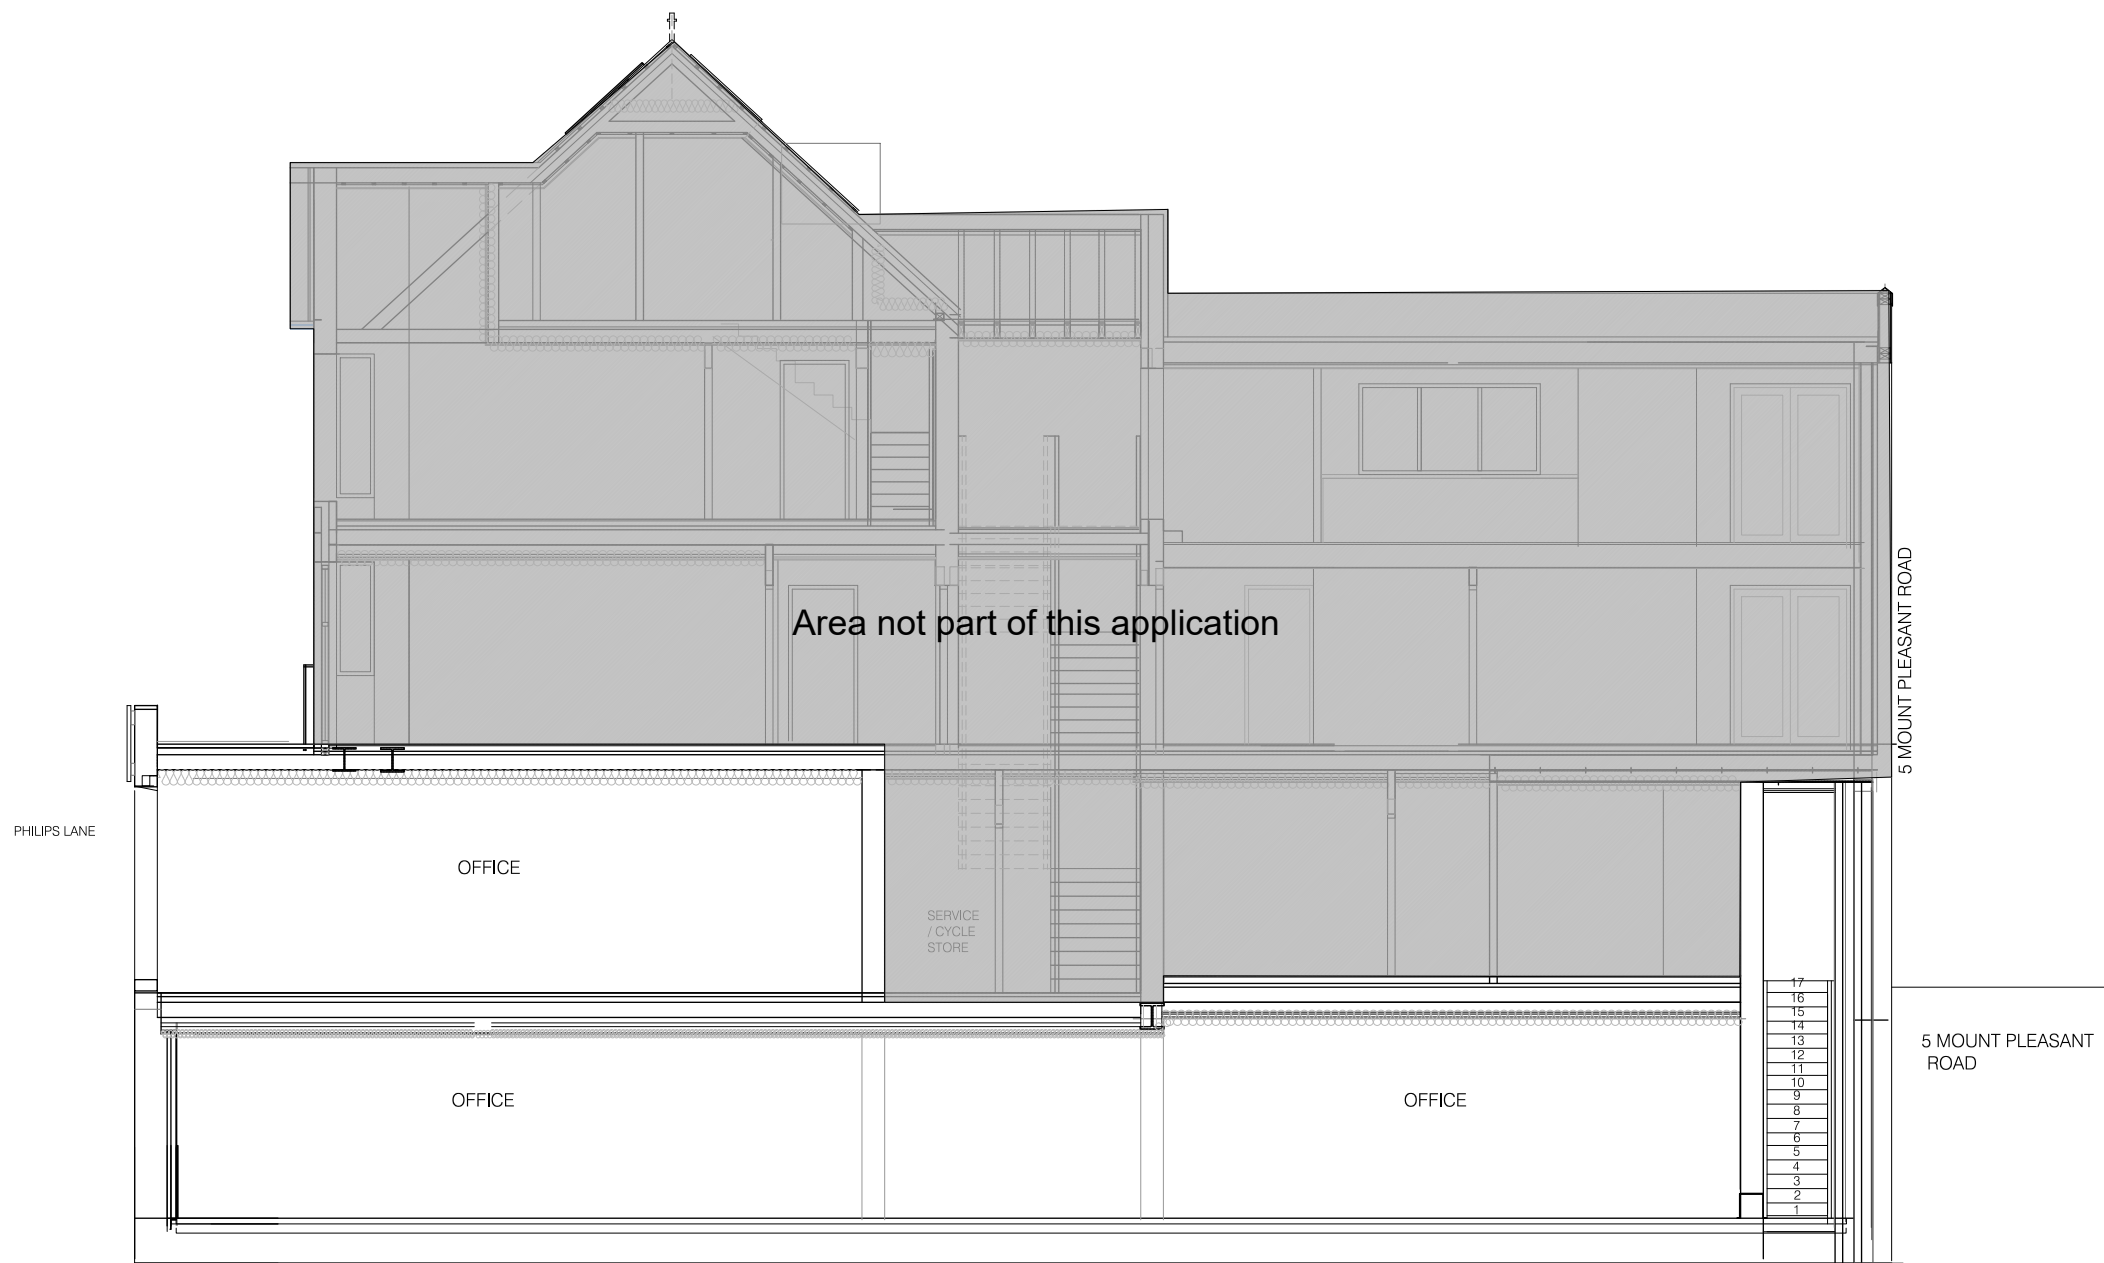

04	General Notes 1 This drawing is prepared solely for design and planning submission purposes. It is not intended or suitable for either Building Regulations or Construction purposes and should not be used for such. 2 Setting-out is based on outline survey only. All dimensions to be checked on site prior to construction/ordering 3 Unless shown otherwise all dimensions are to structural surfaces and are in mm. 4 Unless shown refer to internal door schedule for door size. Door opening to be set out to give full specified architrave either side. 5 Refer to drawing number. 6 Any discrepancies between the Engineer's and Architect's drawings must be verified with the architect	Rev	Date	Description	By	Chkd	Client		Project		t: 07904 119 951 e: info@omni-architecture.co.uk www.omni-architecture.co.uk			
								Dilan Turkmen Dilan Polat Beauty Clinic		Change of Use from Office to Beauty Clinic				
								Site		Drawing Title		Date	Scale	Status
								176 Phillip Lane N15 4JW		Existing Section		Aug 23'	Shown	Planning
										8126 - 111		Revision		

 

