




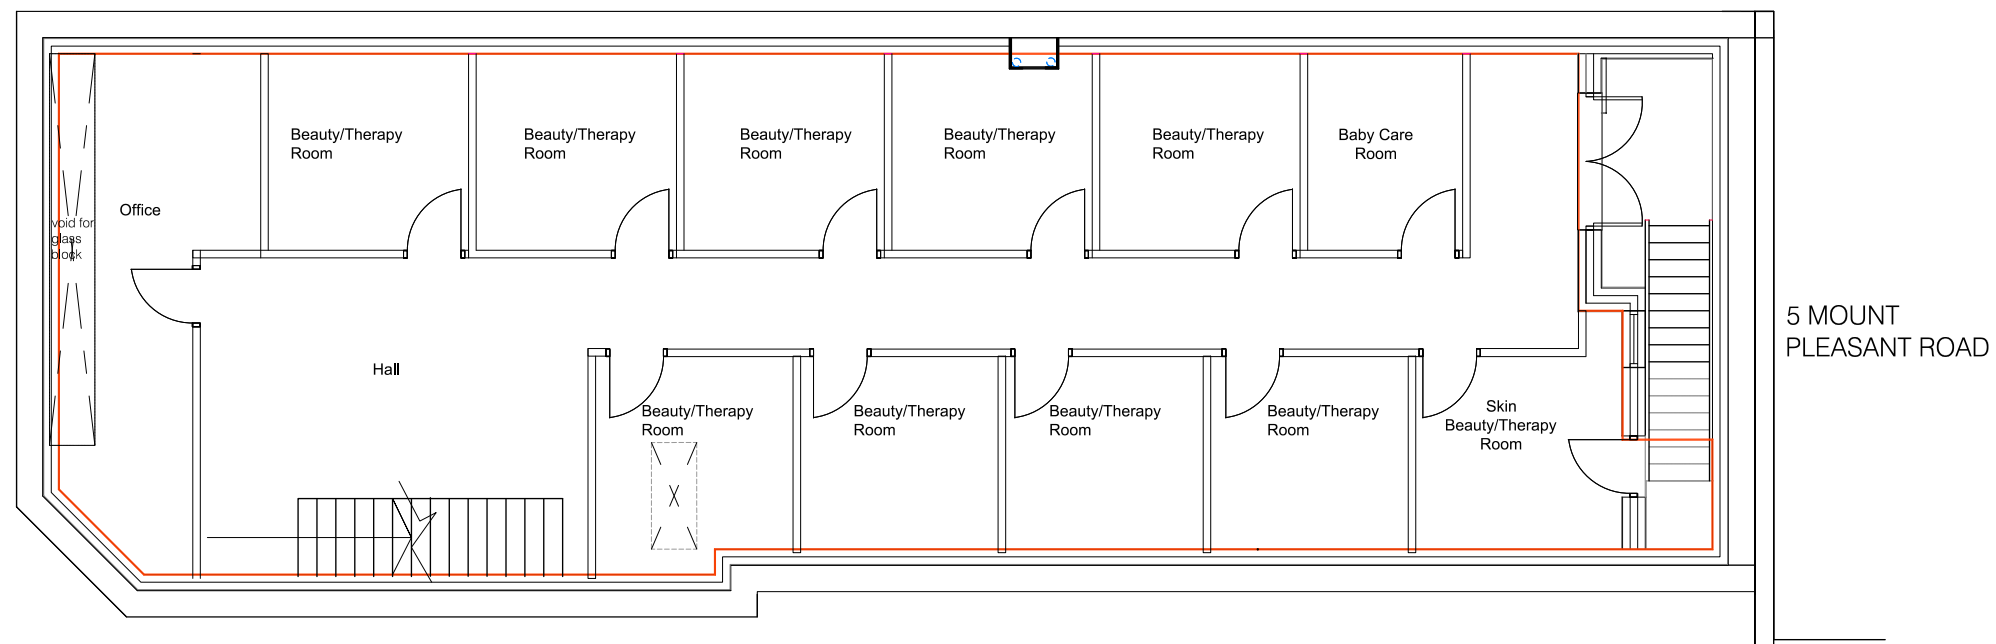

Basement Floor Plan

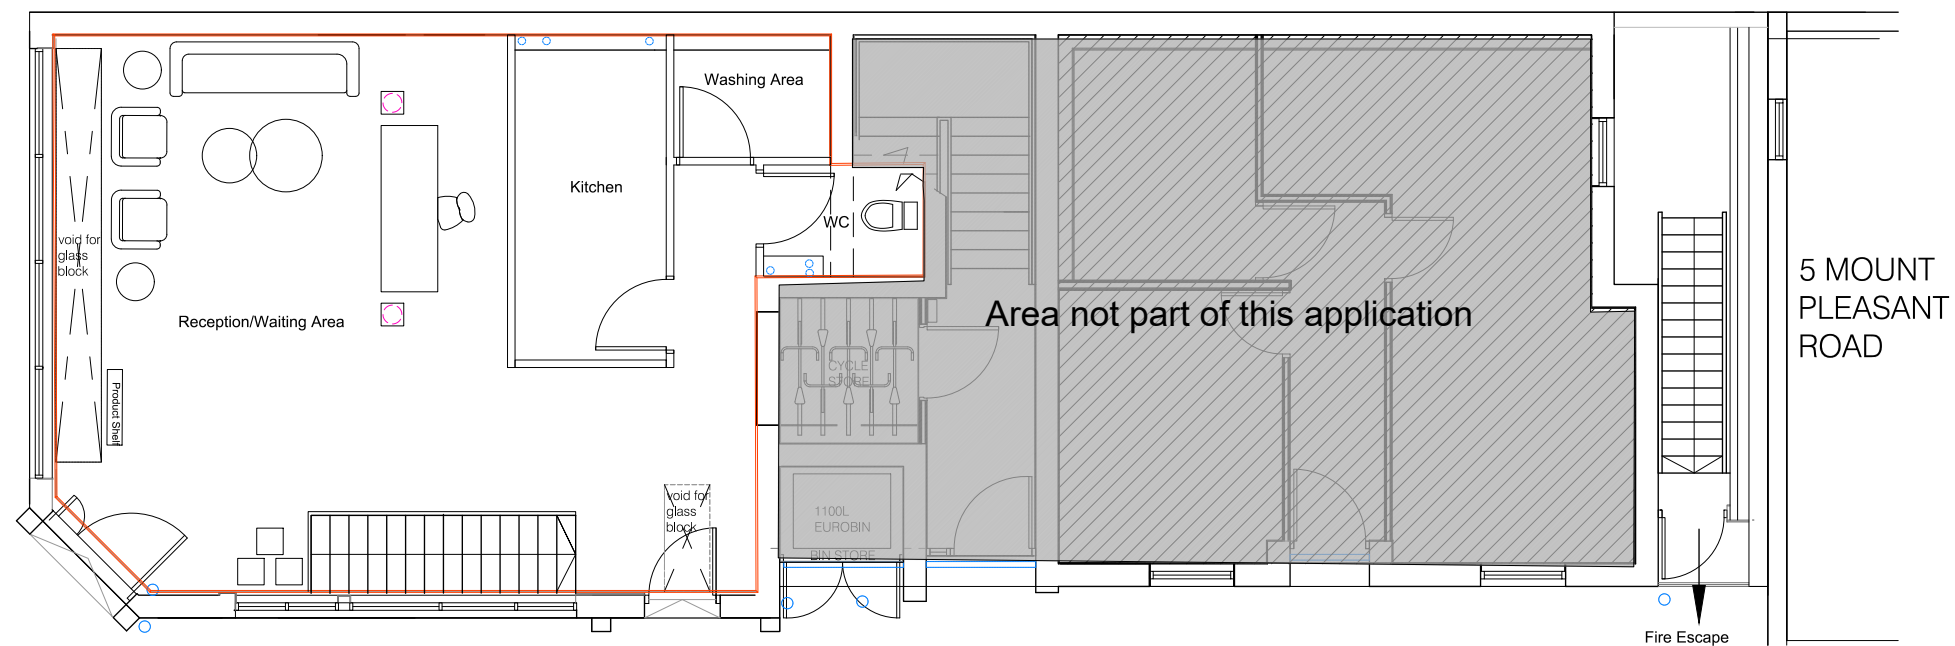

Ground Floor Plan

 

05	General Notes 1 This drawing is prepared solely for design and planning submission purposes. It is not intended or suitable for either Building Regulations or Construction purposes and should not be used for such. 2 Setting-out is based on outline survey only. All dimensions to be checked on site prior to construction/ordering. 3 Unless shown otherwise all dimensions are to structural surfaces and are in mm. 4 Unless shown refer to internal door schedule for door size. Door opening to be set out to give full specified architrave either side. 5 Refer to drawing number. 6 Any discrepancies between the Engineer's and Architect's drawings must be verified with the architect.	Rev	Date	Description	By	Chkd	Client	Project	 t: 07904 119 951 e: info@omni-architecture.co.uk www.omni-architecture.co.uk	 OMNI ARCHITECTURE		
								Dilan Turkmen Dilan Polat Beauty Clinic			Change of Use from Office to Beauty Clinic	
							Site	Drawing Title	Date	Scale	Status	Revision
							176 Phillip Lane N15 4JW	Proposed Plans	Aug 23'	Shown	Planning	
									8126 - 200			