


ORDNANCE SURVEY GRID

#### NOTES


- 1) ALL DIMENSIONS TO BE CHECKED ON SITE AND NOT SCALED FROM THIS DRAWING.
- 2) HOLLIS SHALL BE INFORMED IN WRITING OF ANY DISCREPANCIES.
- 3) ALL DIMENSIONS ARE IN METRES ONLY.
- 4) THE ORIGIN AND ORIENTATION OF THE SURVEY GRID RELATE TO A GPS TIE TO ORDNANCE SURVEY GRID.
- 5) ALL LEVELS ARE BASED ON A GPS TIE TO THE OSGM15(G8) GEOD MODEL.

#### KEY

PROPOSED

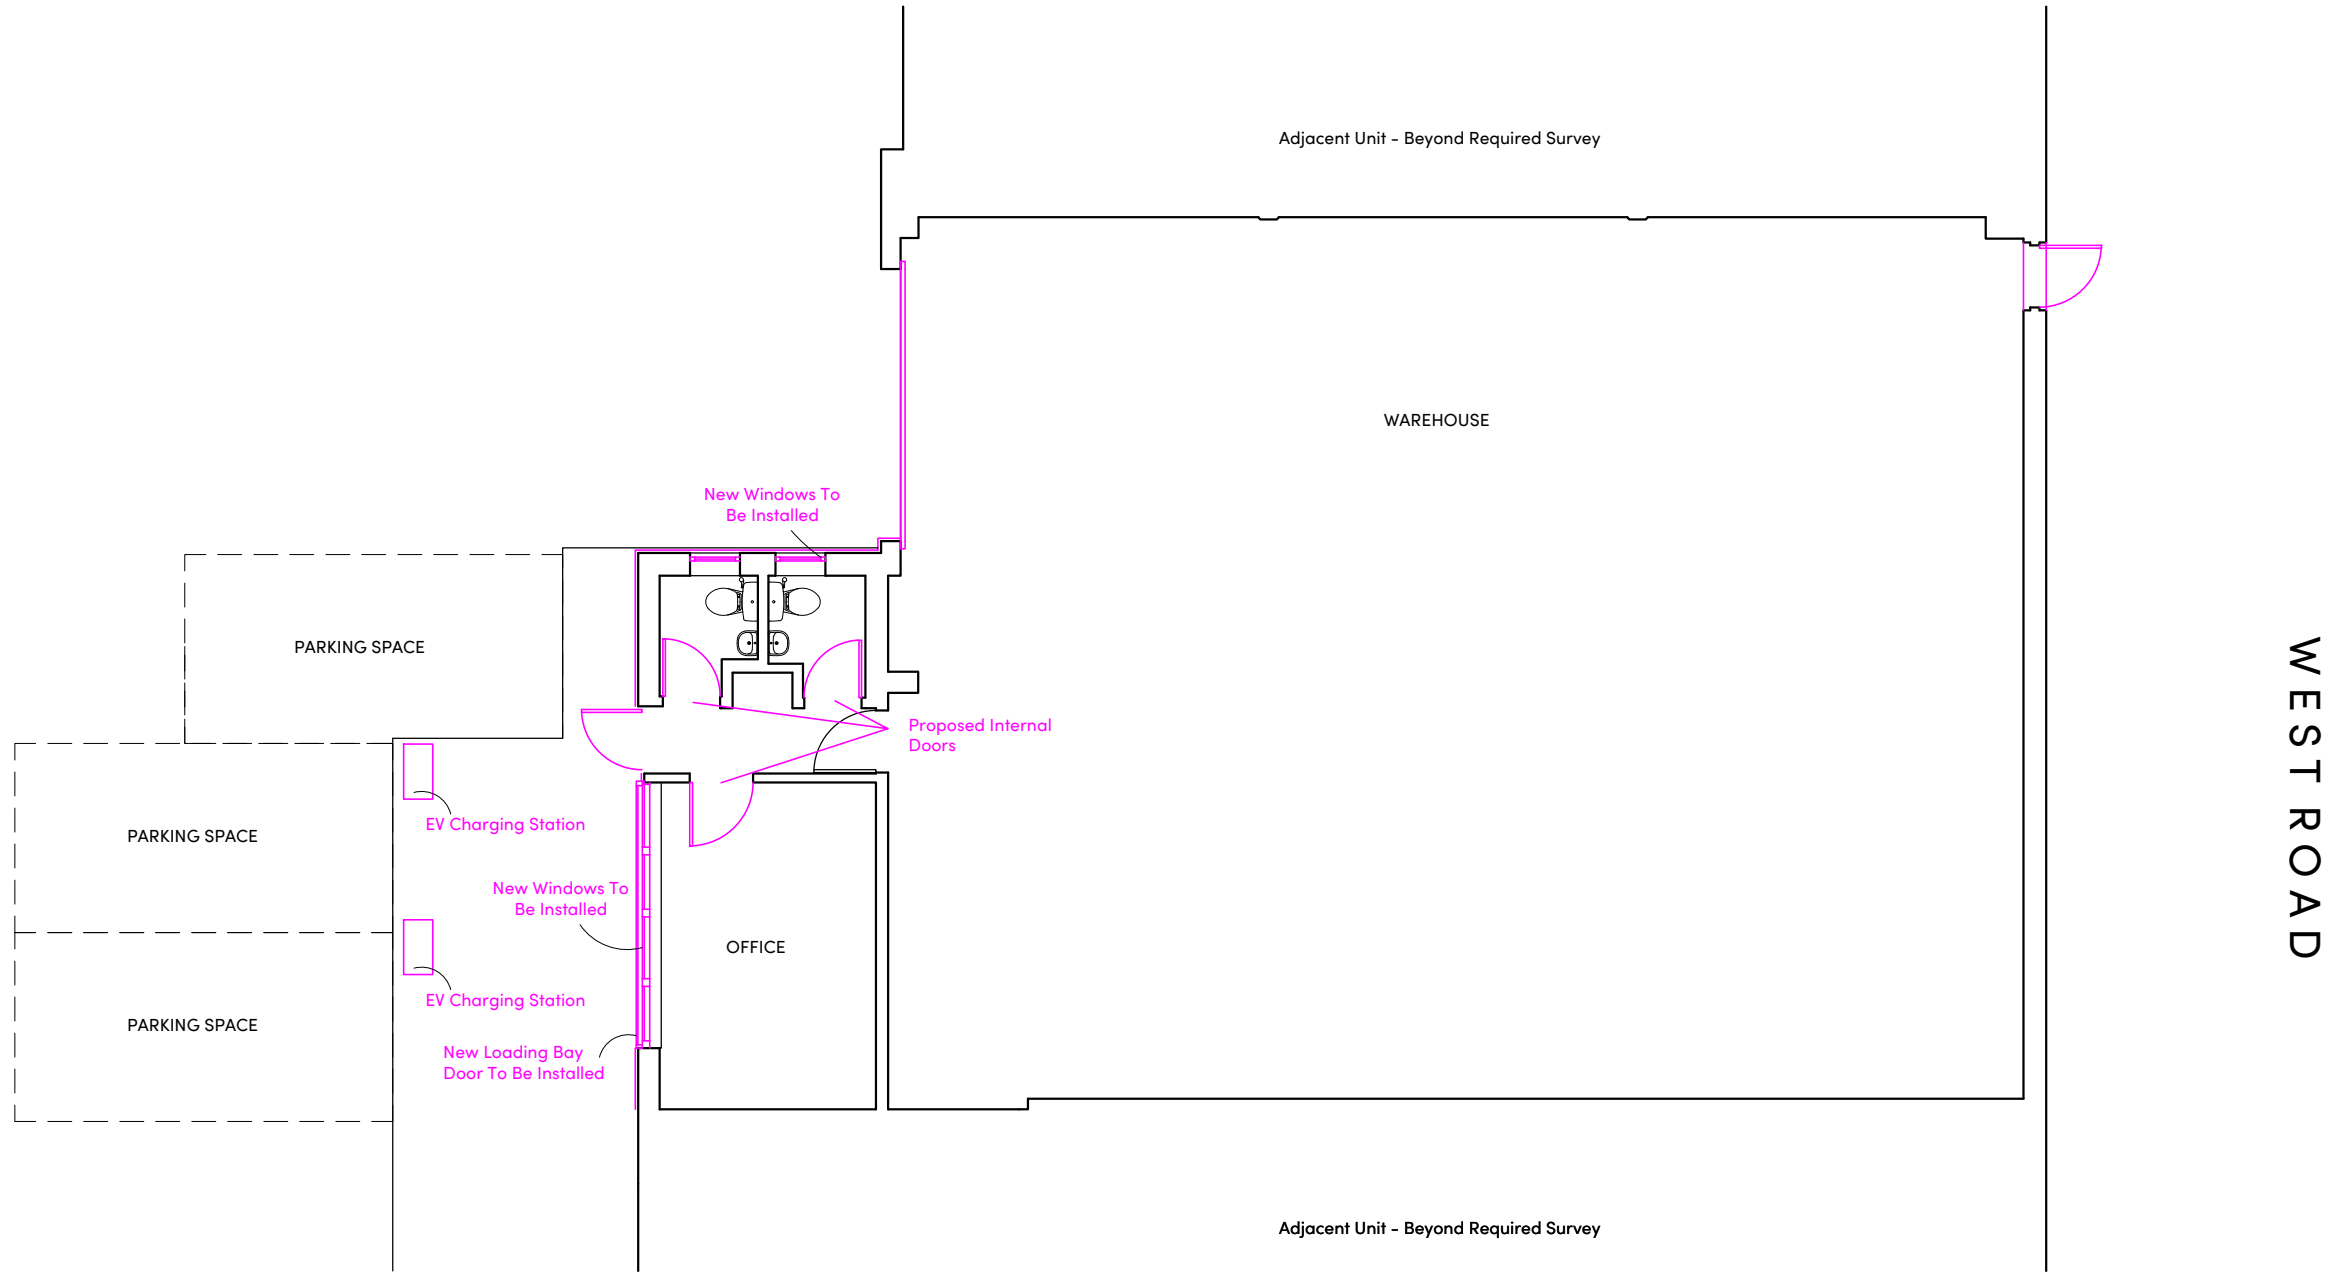

## GROUND FLOOR

 

| REVISIONS |      |            |         |
|-----------|------|------------|---------|
|           |      |            |         |
|           |      |            |         |
|           |      |            |         |
| REV.      | DATE | AMENDMENTS | INITIAL |

THIS DRAWING IS FOR THE FOLLOWING PURPOSE ONLY:  
PRELIMINARY ☐ TENDER ☐ CONSTRUCTION ☐  
SKETCH ☐ MEASURED SURVEY ☒ CONTRACT ☐

TITLE  
Proposed Site Plan and Ground Floor Plan

CLIENT  
Legal & General Investment Mgmt  
One Coleman Street  
London  
EC2R 5AA

PROJECT NAME  
Unit 2  
Compass West Industrial Estate  
West Road, Tottenham  
N17 0XL

**HOLLIS**  
140 London Wall  
London  
EC2Y 5DN



T +44 20 7622 9555  
W hollisglobal.com

|                    |                     |                |                      |          |
|--------------------|---------------------|----------------|----------------------|----------|
| DATE<br>22.08.2023 |                     | DRAWN BY<br>RR |                      |          |
| SCALE<br>1:100 @A3 |                     | CHECKED<br>XX  |                      |          |
| PROJECT            | LINE                | ORIGINATOR     | VOLUME/<br>ZONE/BLDG | LEVEL    |
| 119952             | 102                 | HLS            | 00                   | 00       |
| FILE<br>TYPE       | DISCIPLINE/<br>ROLE | NUMBER         | STATUS               | REVISION |
| M2                 | B                   | 10200          | A1                   | C00      |