



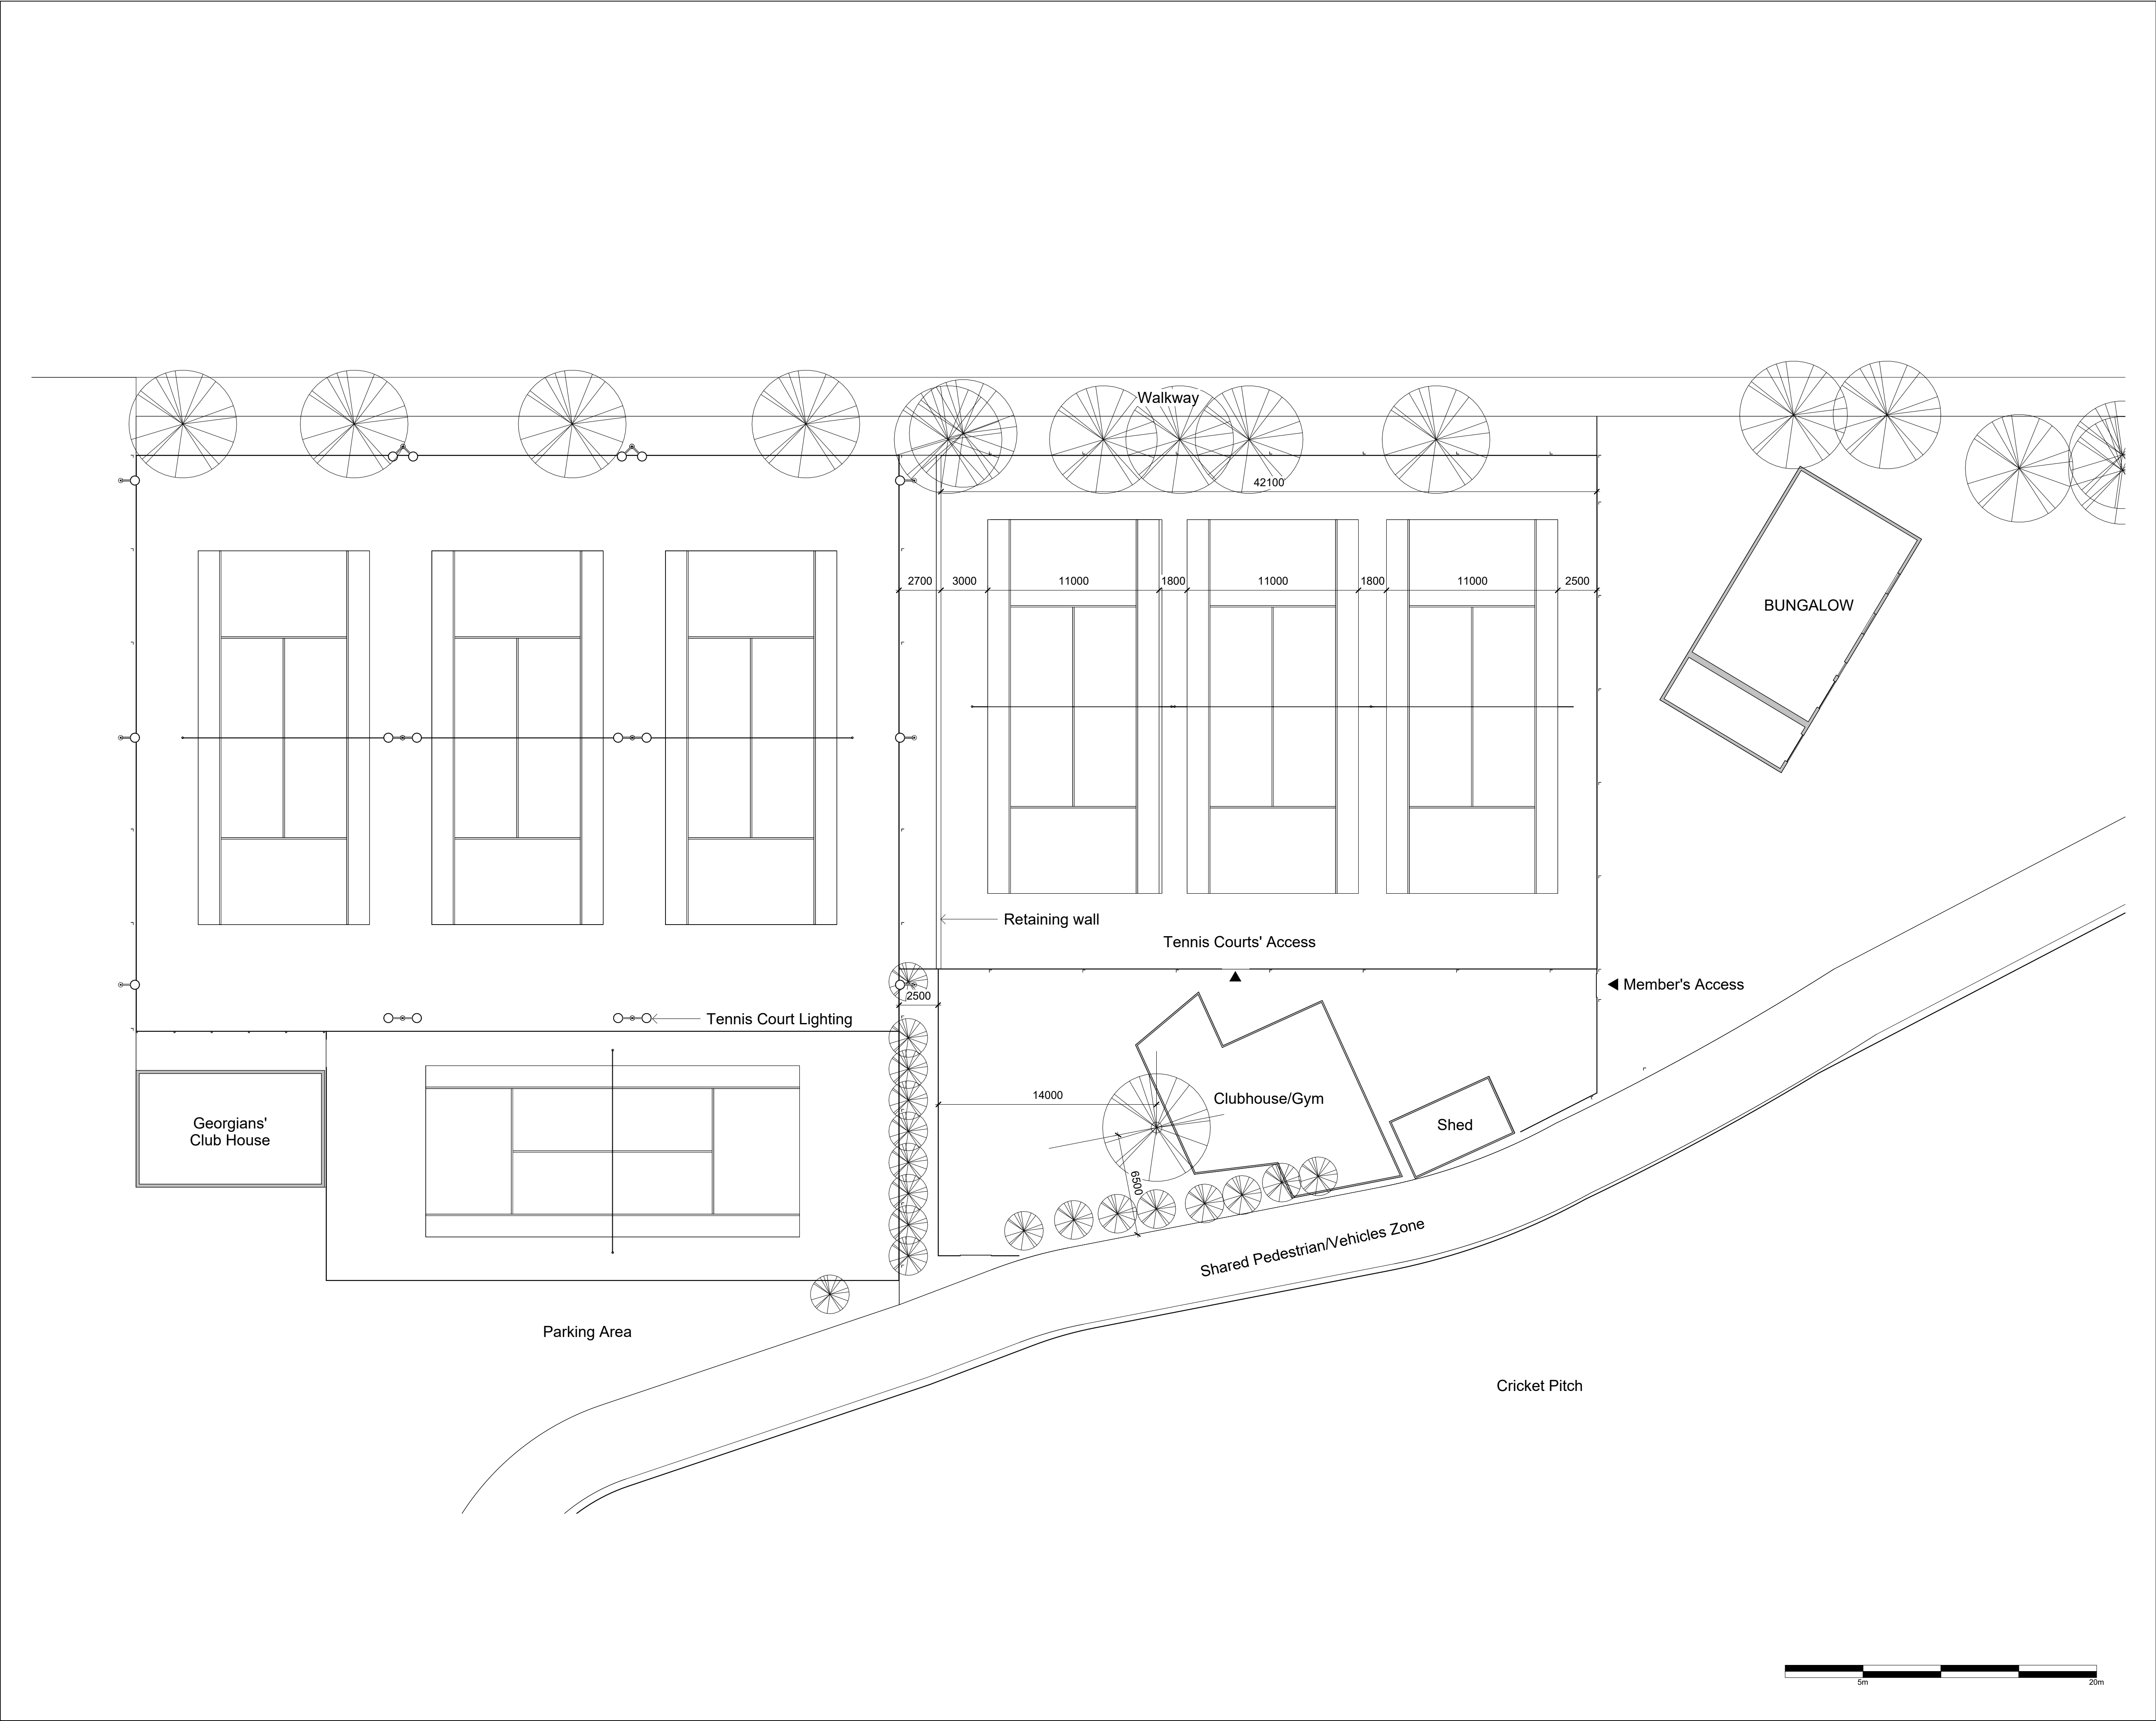

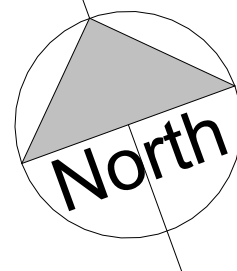

Rev	Description	Date
P01	For Planning Application	14.04.2023

CODE	SUITABILITY DESCRIPTION
STATUS	PURPOSE OF ISSUE

PROJECT

Brookside

TITLE

Existing Site Plan

CLIENT

Highgate Cricket and Lawn Tennis Club

DRAWN BY PA	CHECKED BY SDG	DATE 29/03/2023
SCALE (@ A1) 1 : 200		PROJECT NUMBER BRS-001
DRAWING NUMBER A100		REV P01

