


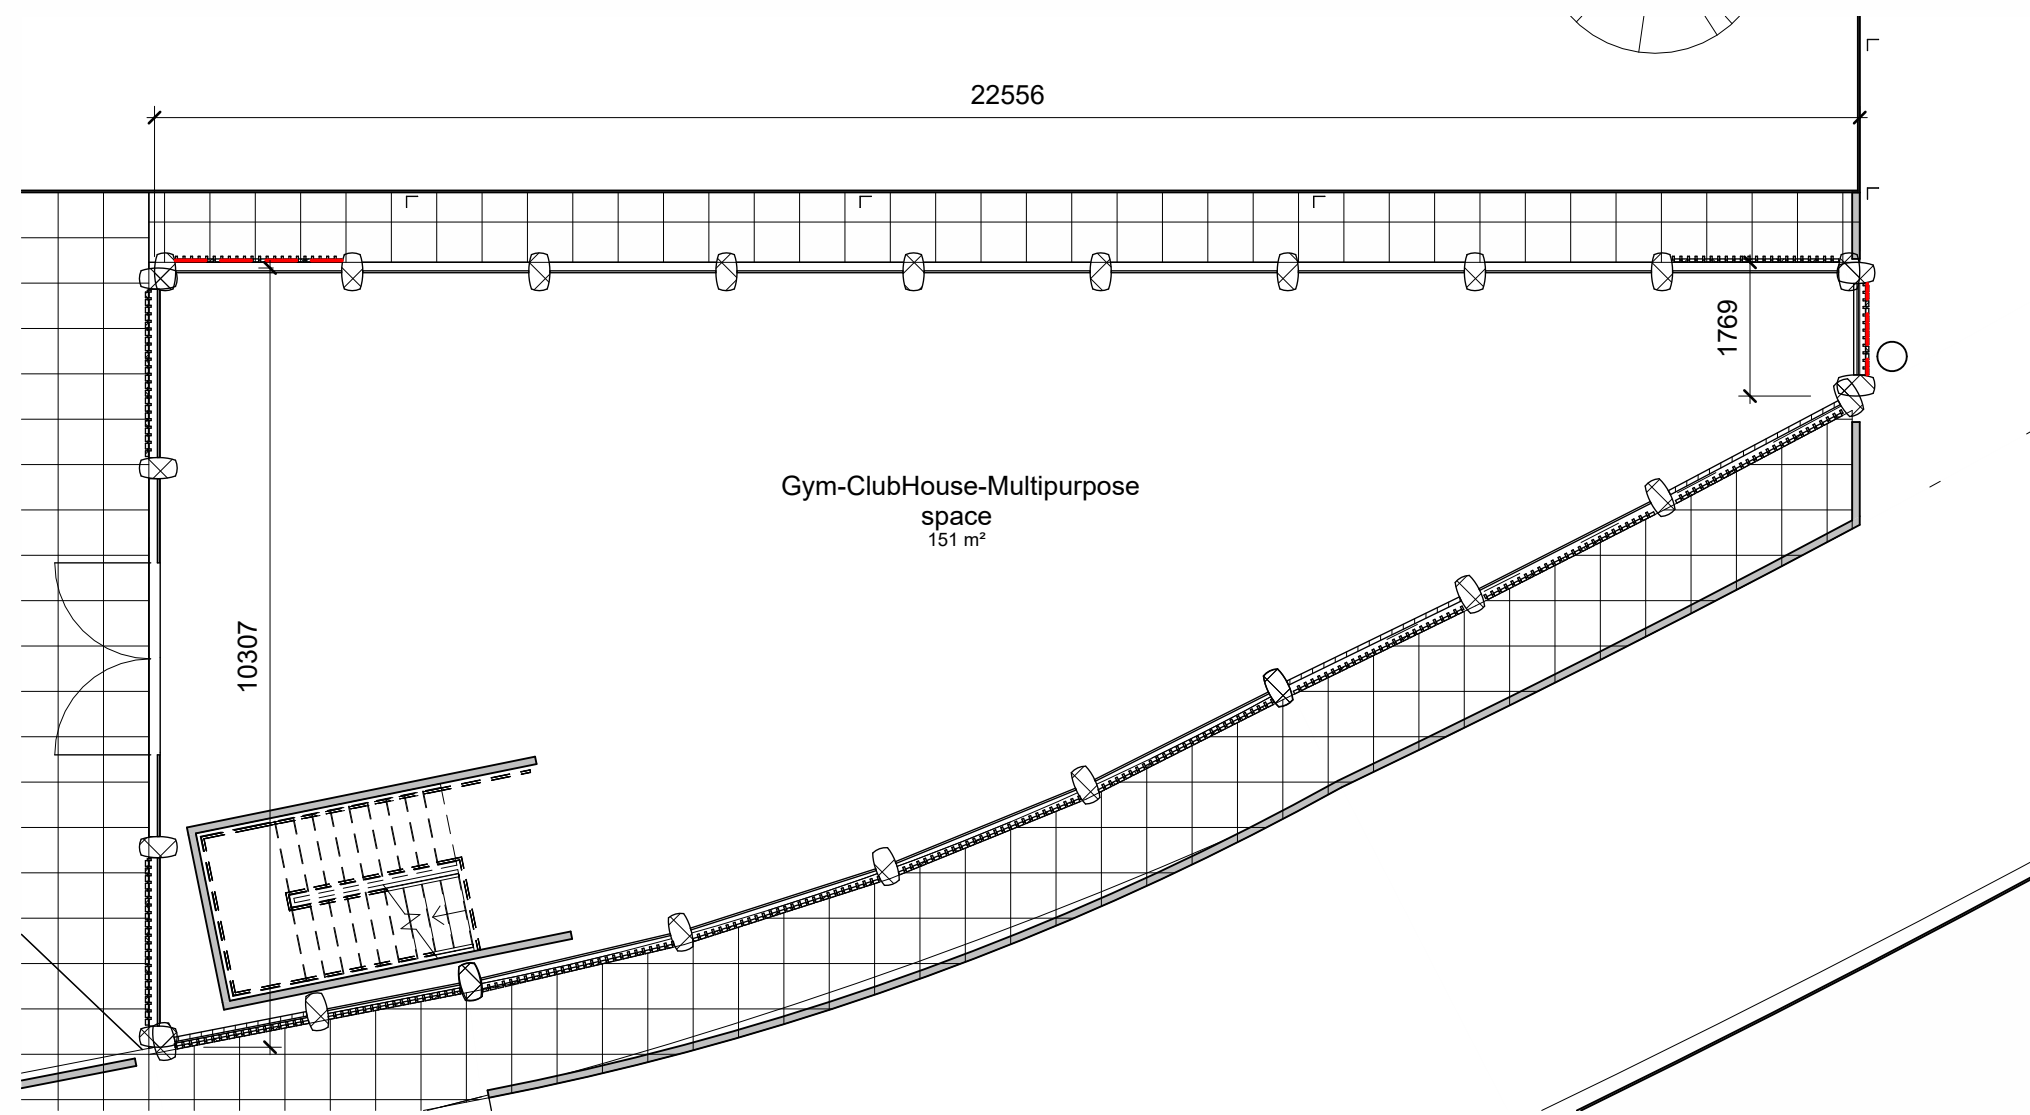


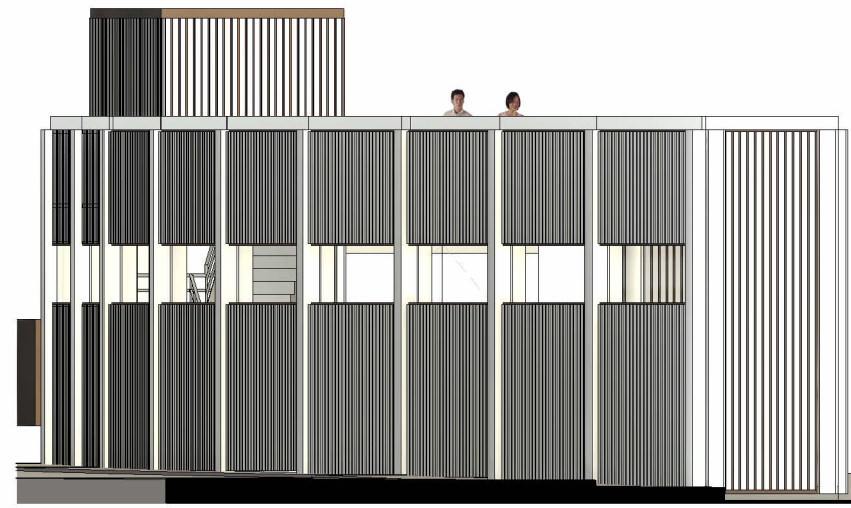


1 Plan
1 : 100

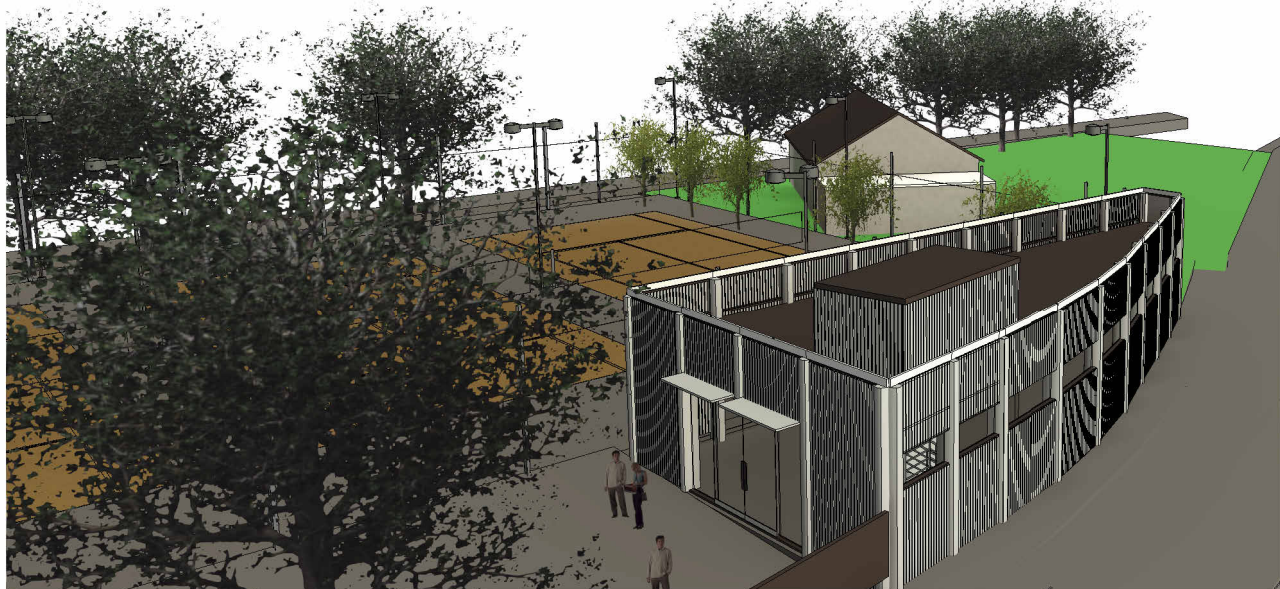

2 East Elevation
1 : 100

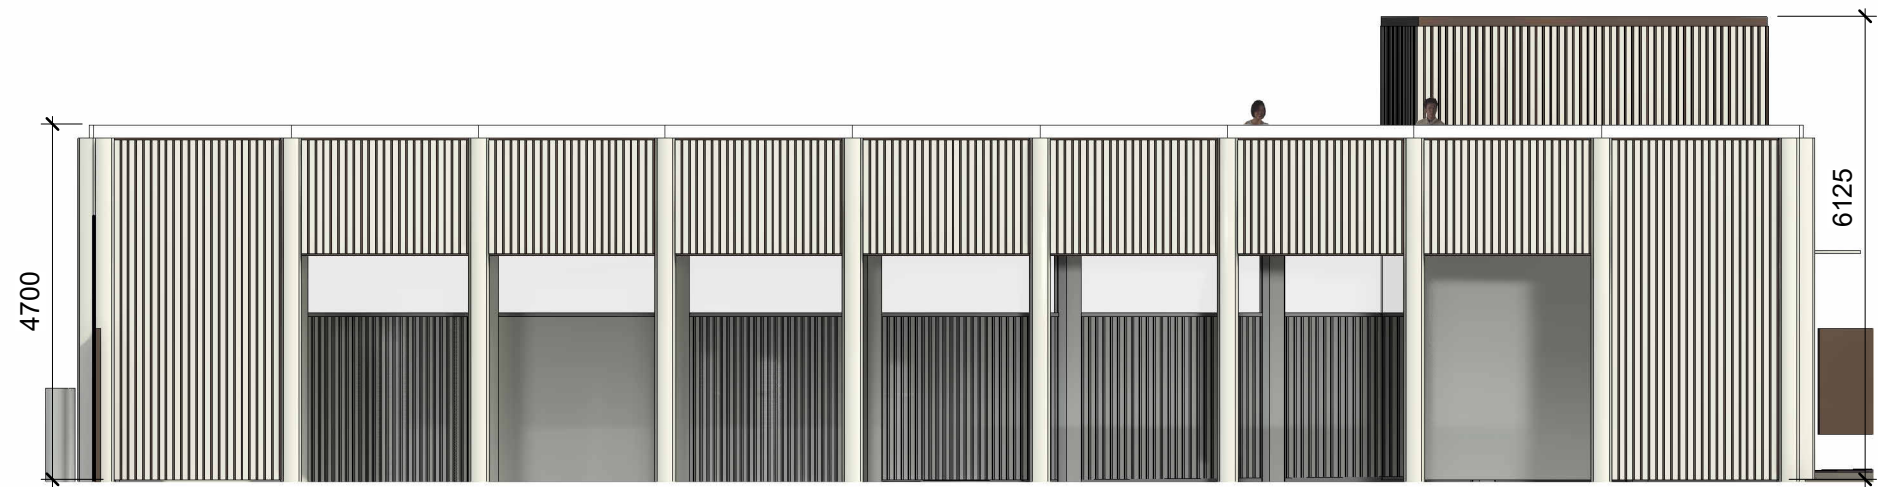


3 North Elevation
1 : 100

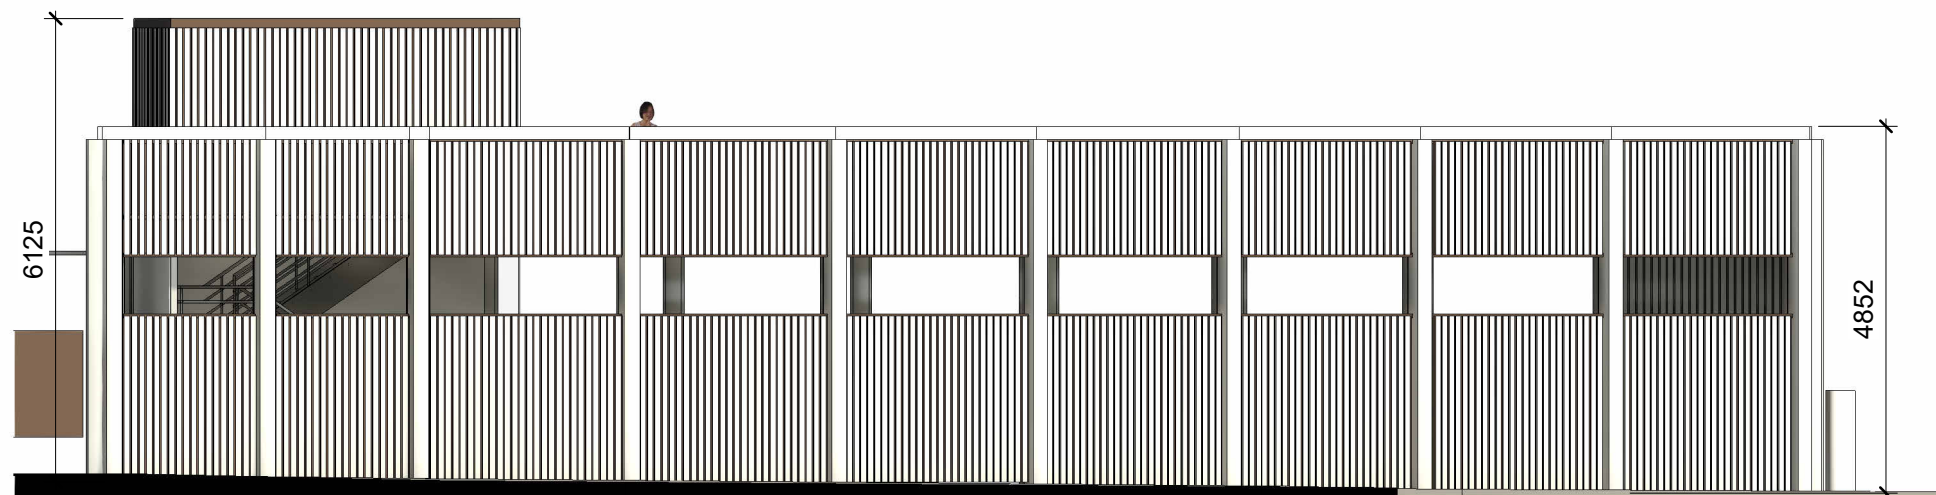

4 South Elevation
1 : 100



5 West Elevation
1 : 100

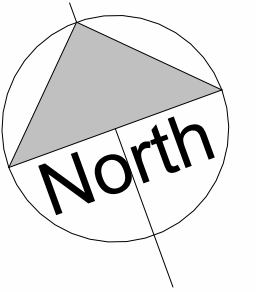

Rev	Description	Date
P01	For Planning Application	14.04.2023

CODE	SUITABILITY DESCRIPTION
STATUS	PURPOSE OF ISSUE FOR ILLUSTRATIVE PURPOSES ONLY

PROJECT

Brookside

TITLE
Proposed Club House Layout and Elevations

CLIENT
Highgate Cricket & Lawn Tennis Club

DRAWN BY	CHECKED BY	DATE
PA	SDG	07/01/21

SCALE (@ A1)	PROJECT NUMBER
1 : 100	BRS-001

DRAWING NUMBER	REV
P200	P01