


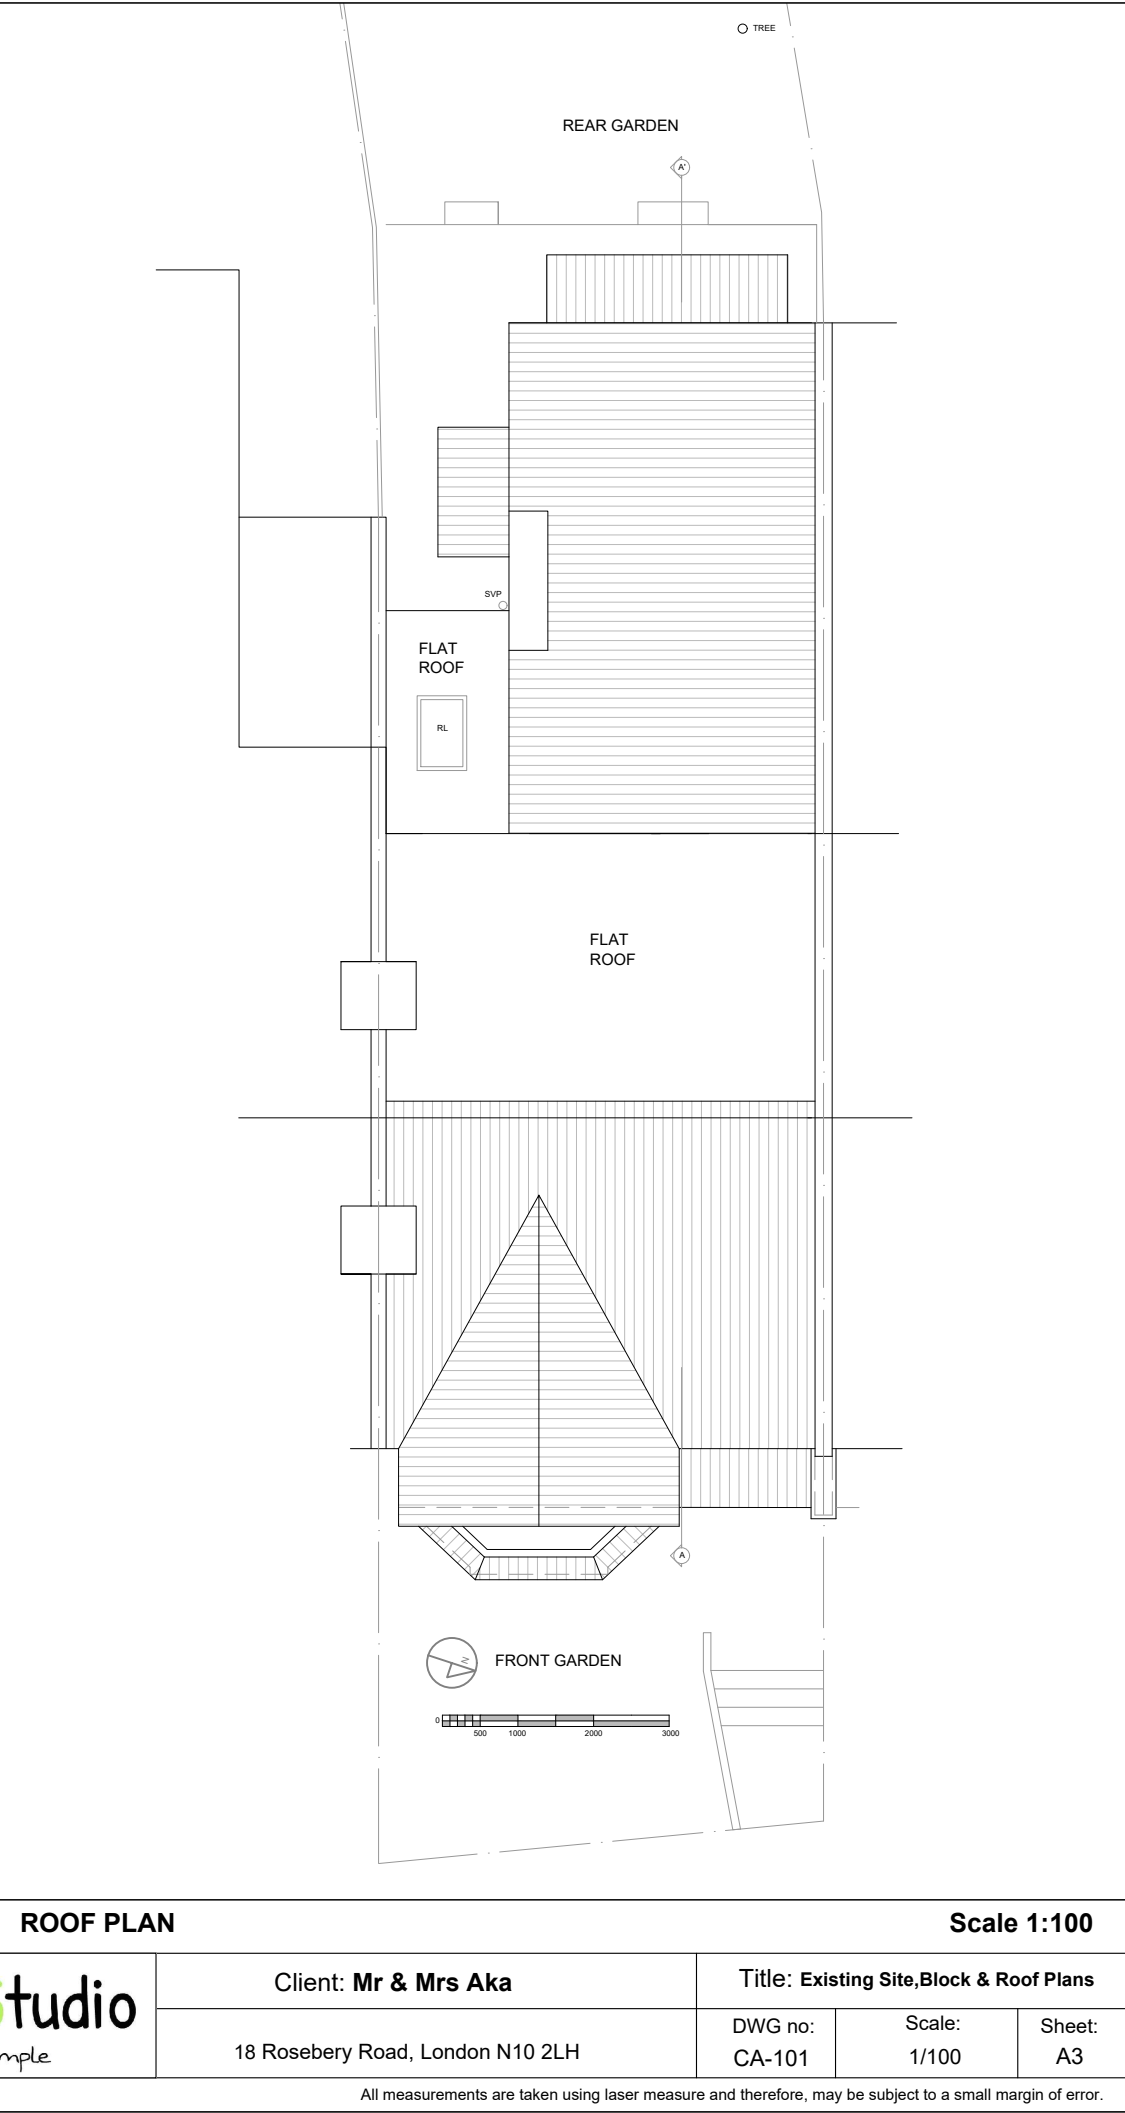
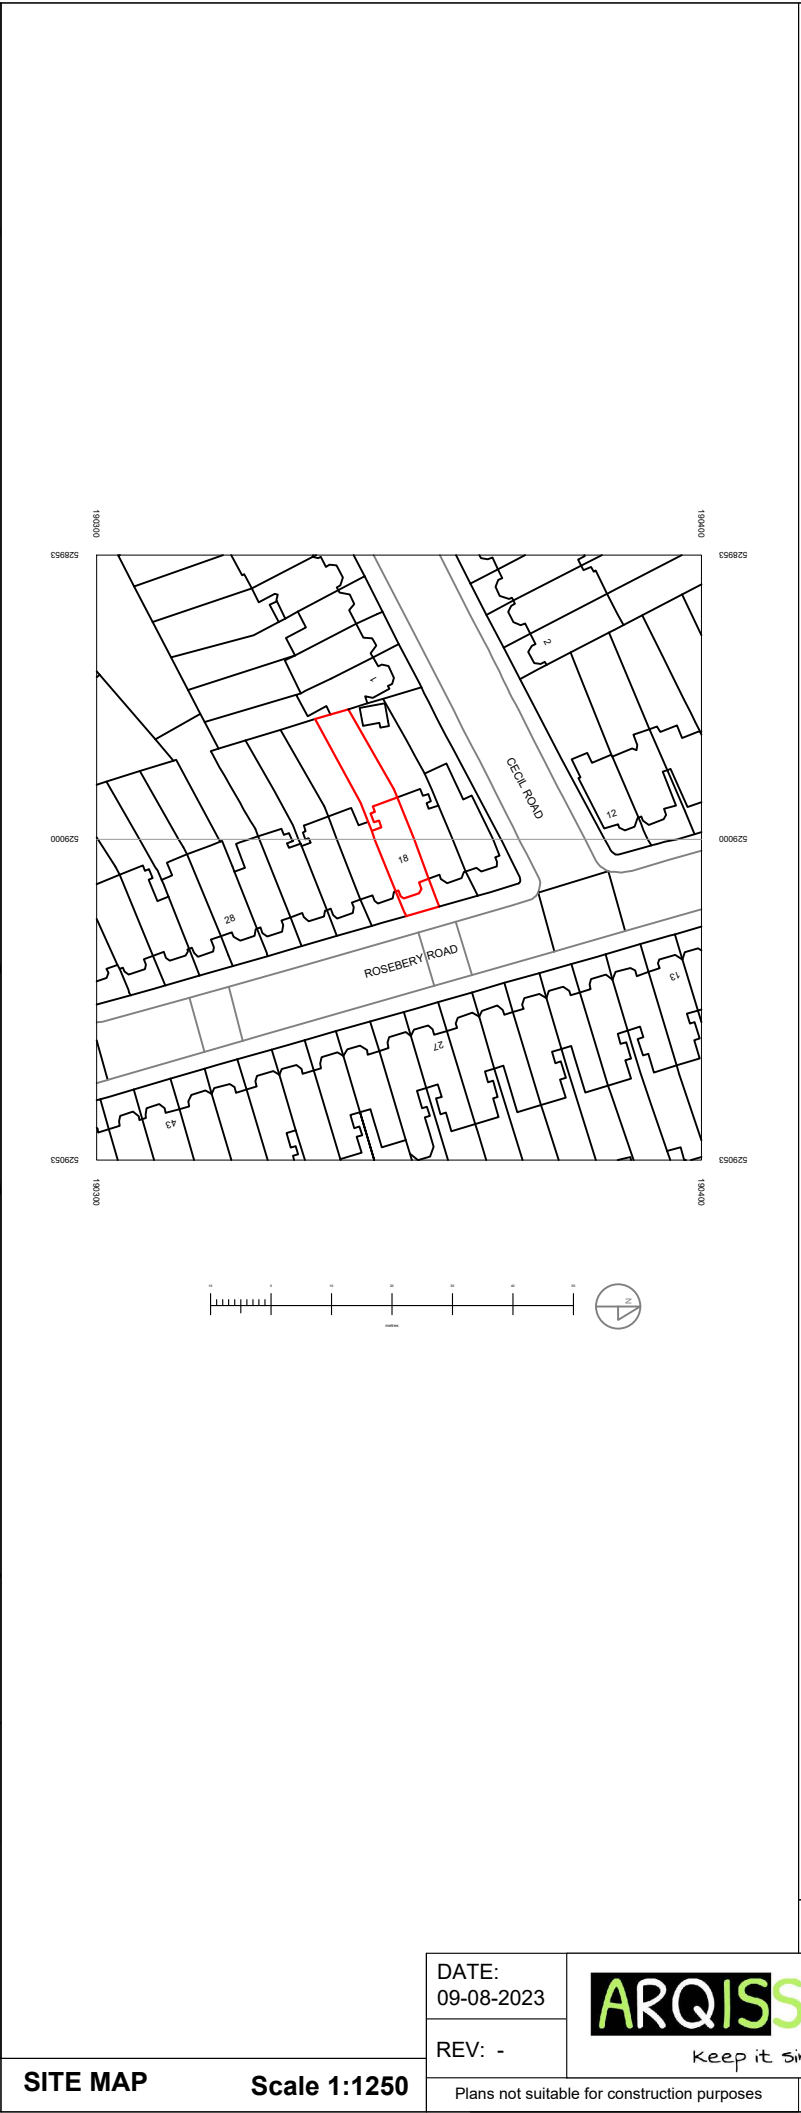
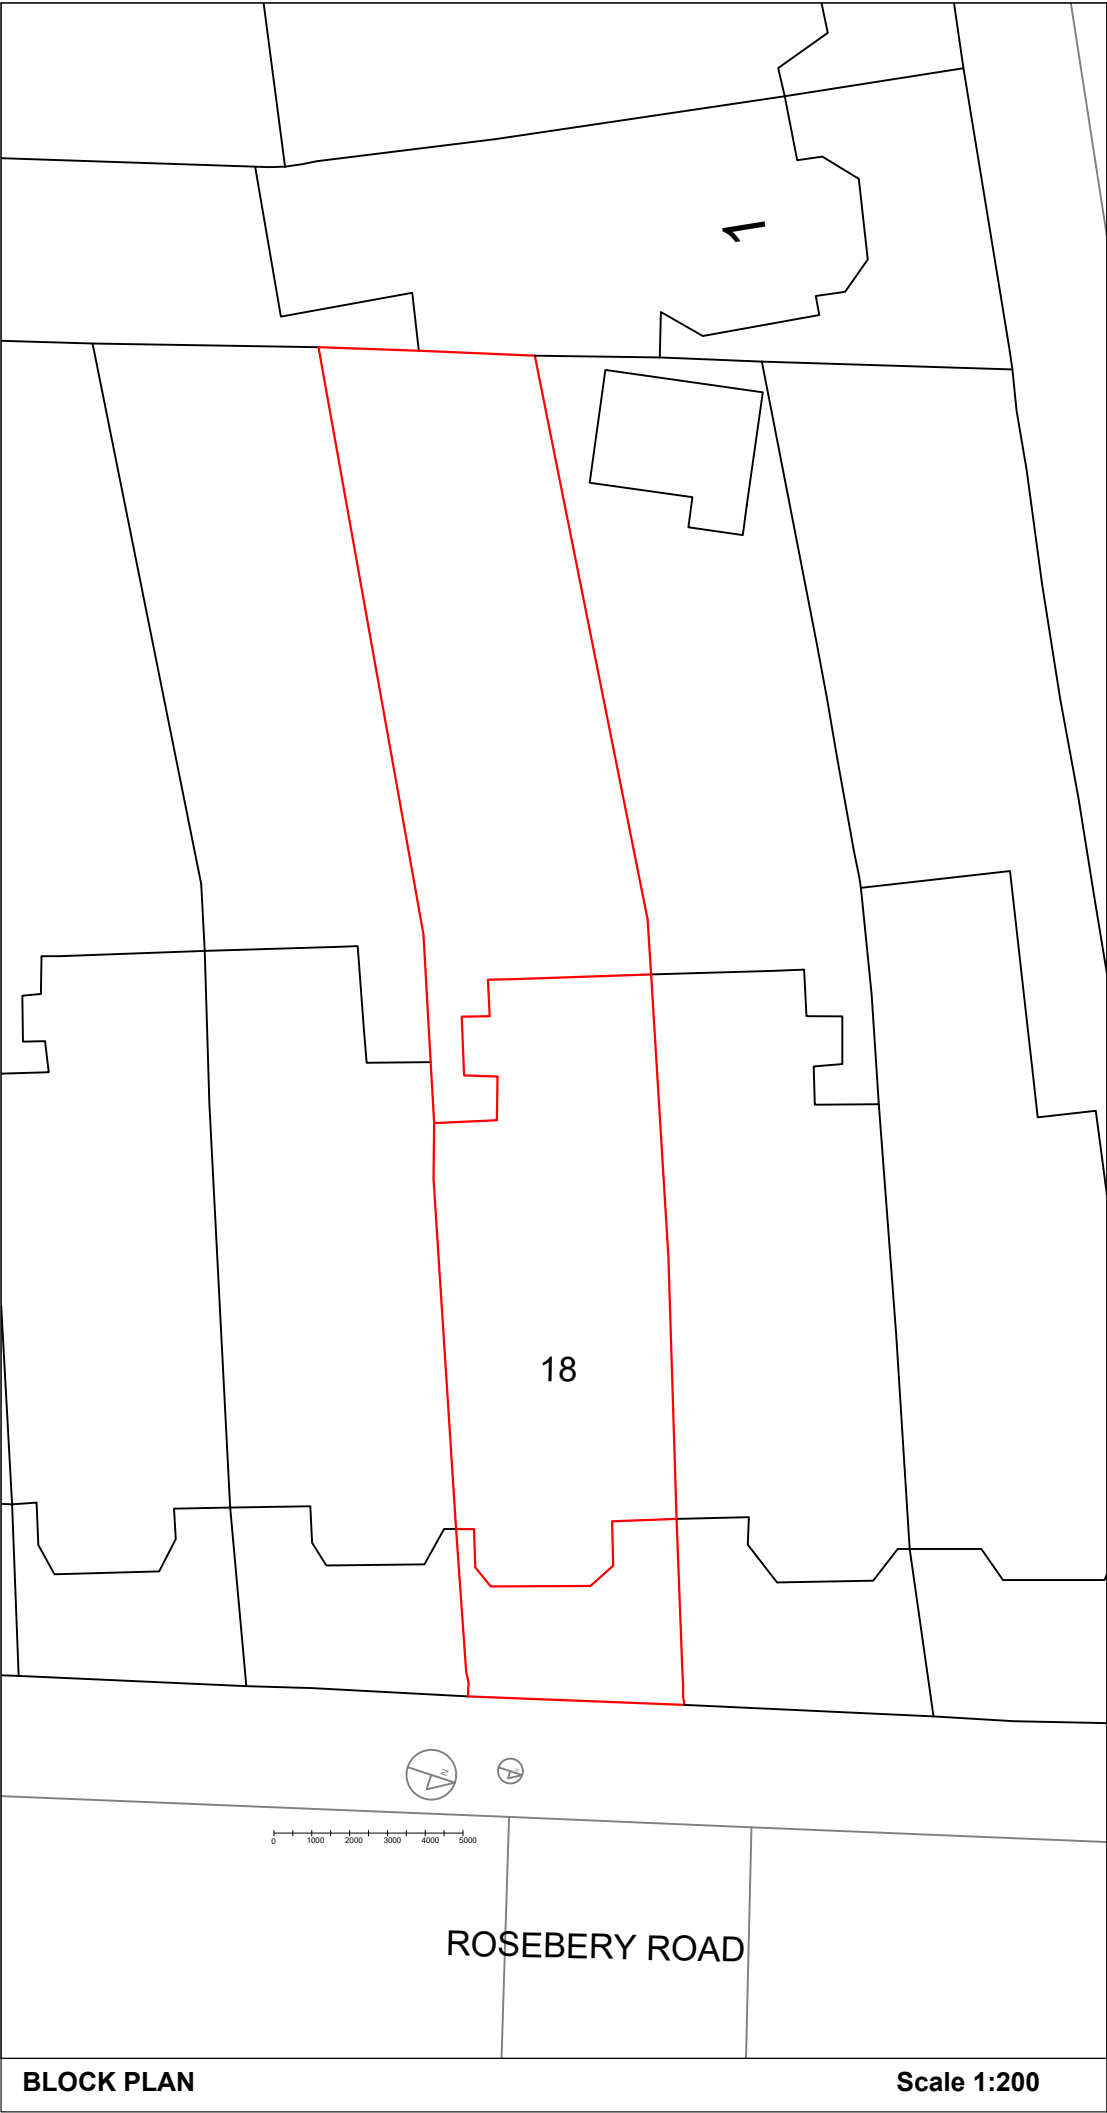


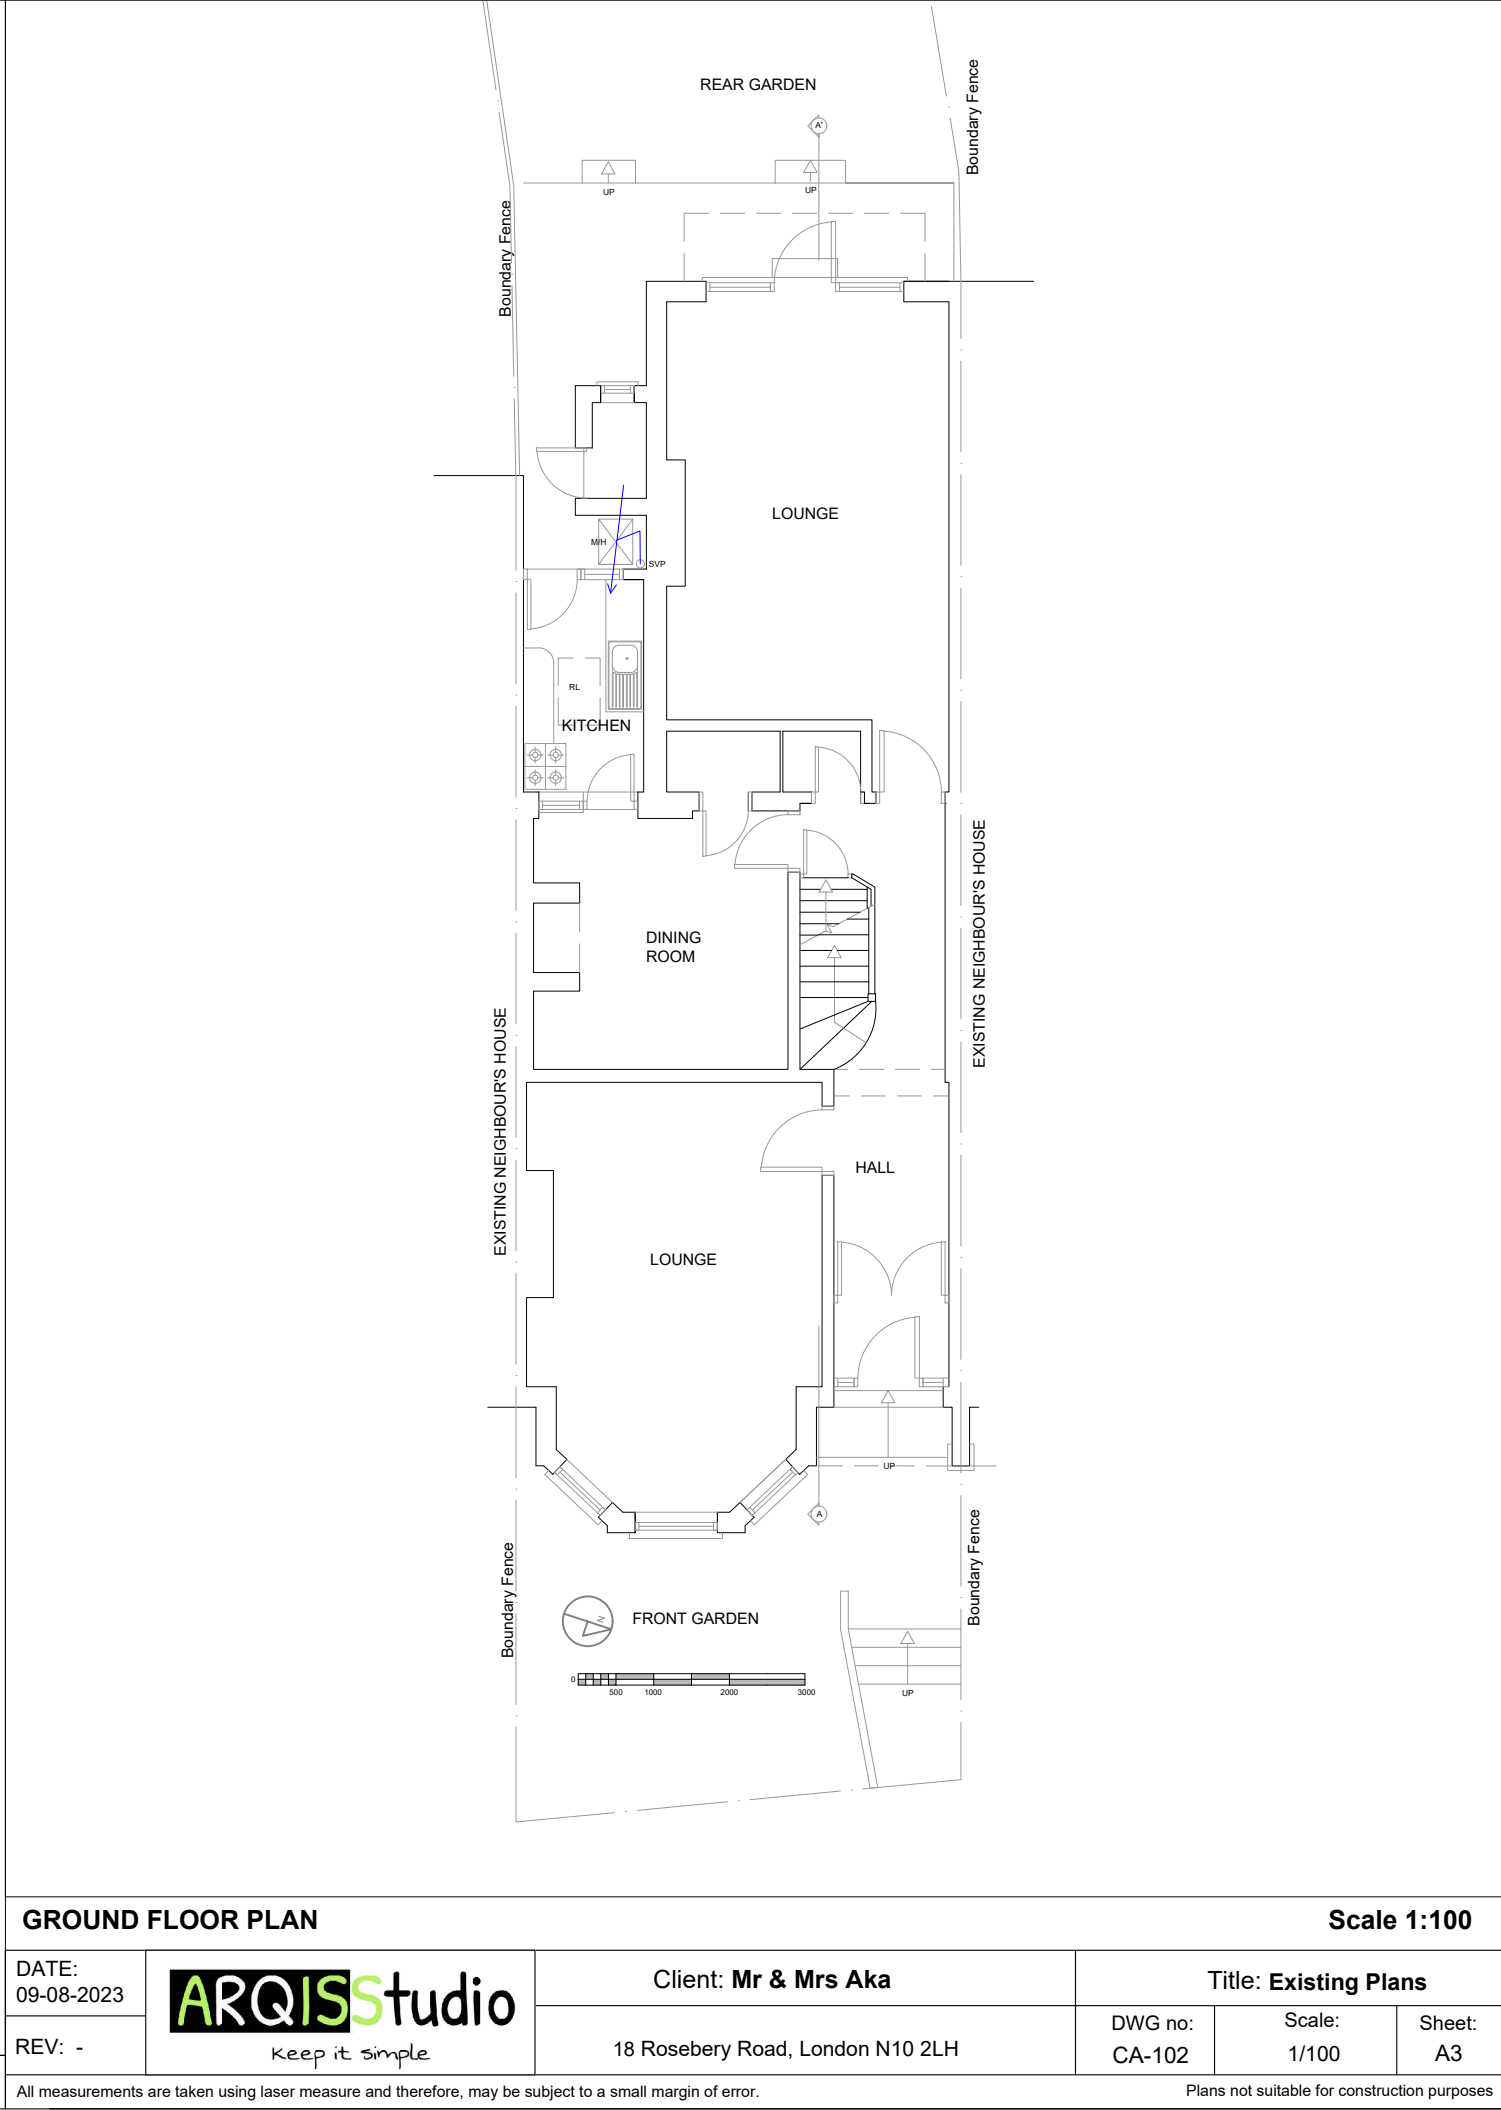

DATE: 09-08-2023	ARQISstudio Keep it simple	Client: Mr & Mrs Aka	Title: Existing Site,Block & Roof Plans		
REV: -		18 Rosebery Road, London N10 2LH	DWG no: CA-101	Scale: 1/100	Sheet: A3
Plans not suitable for construction purposes		All measurements are taken using laser measure and therefore, may be subject to a small margin of error.			

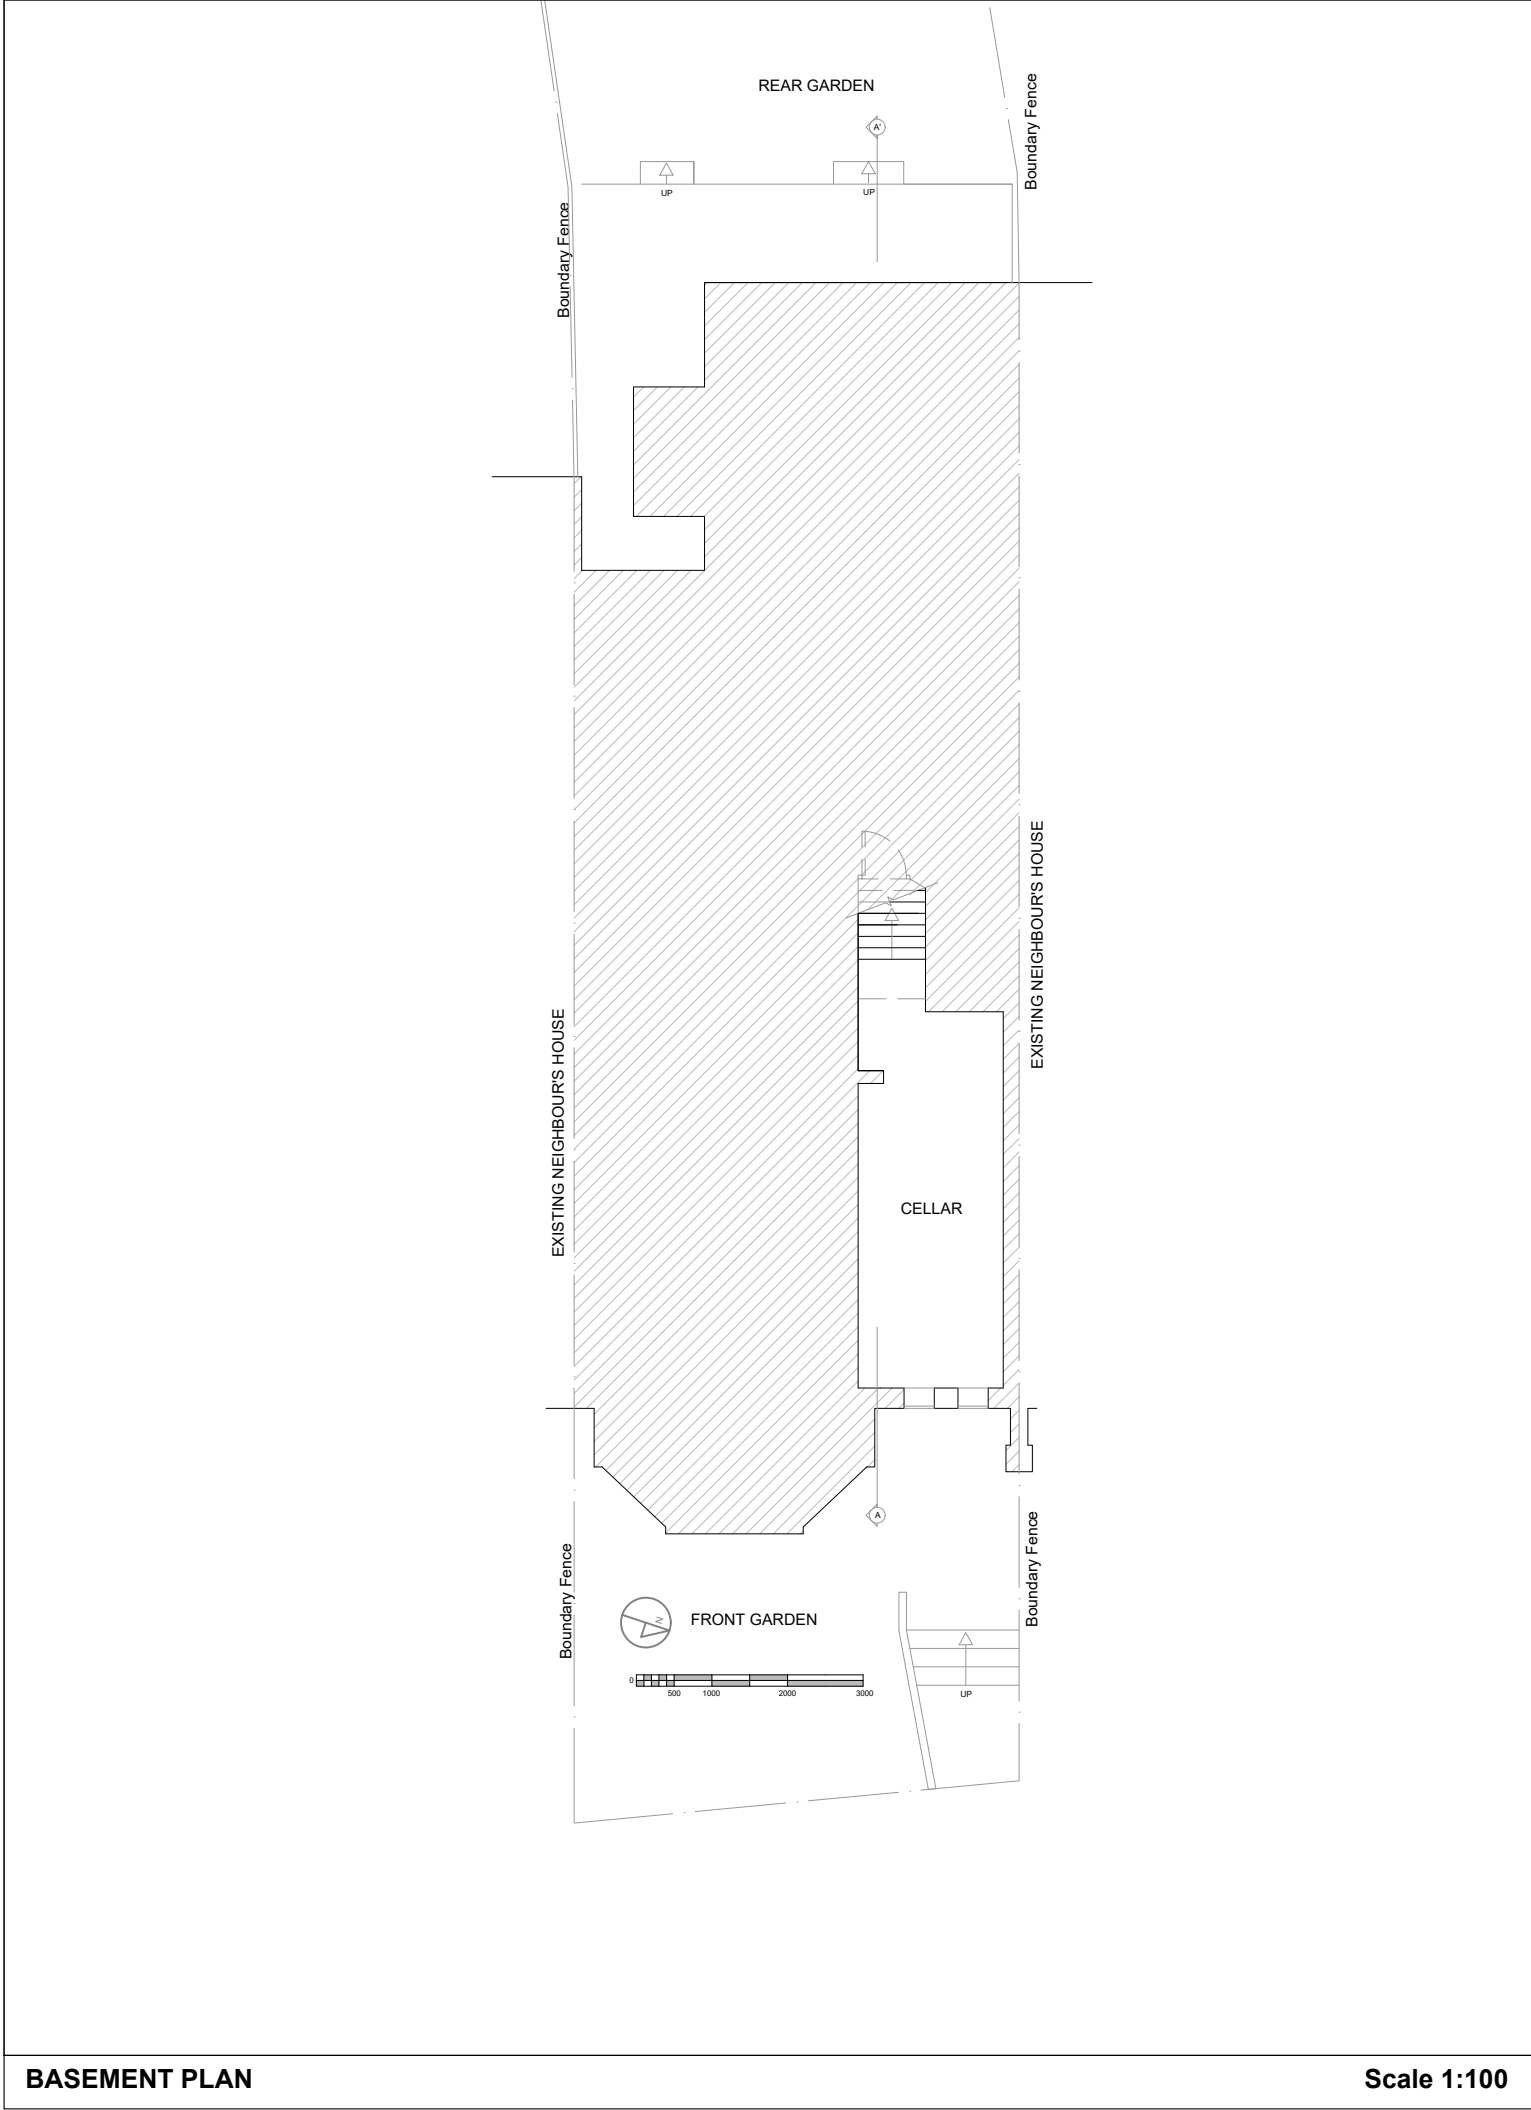


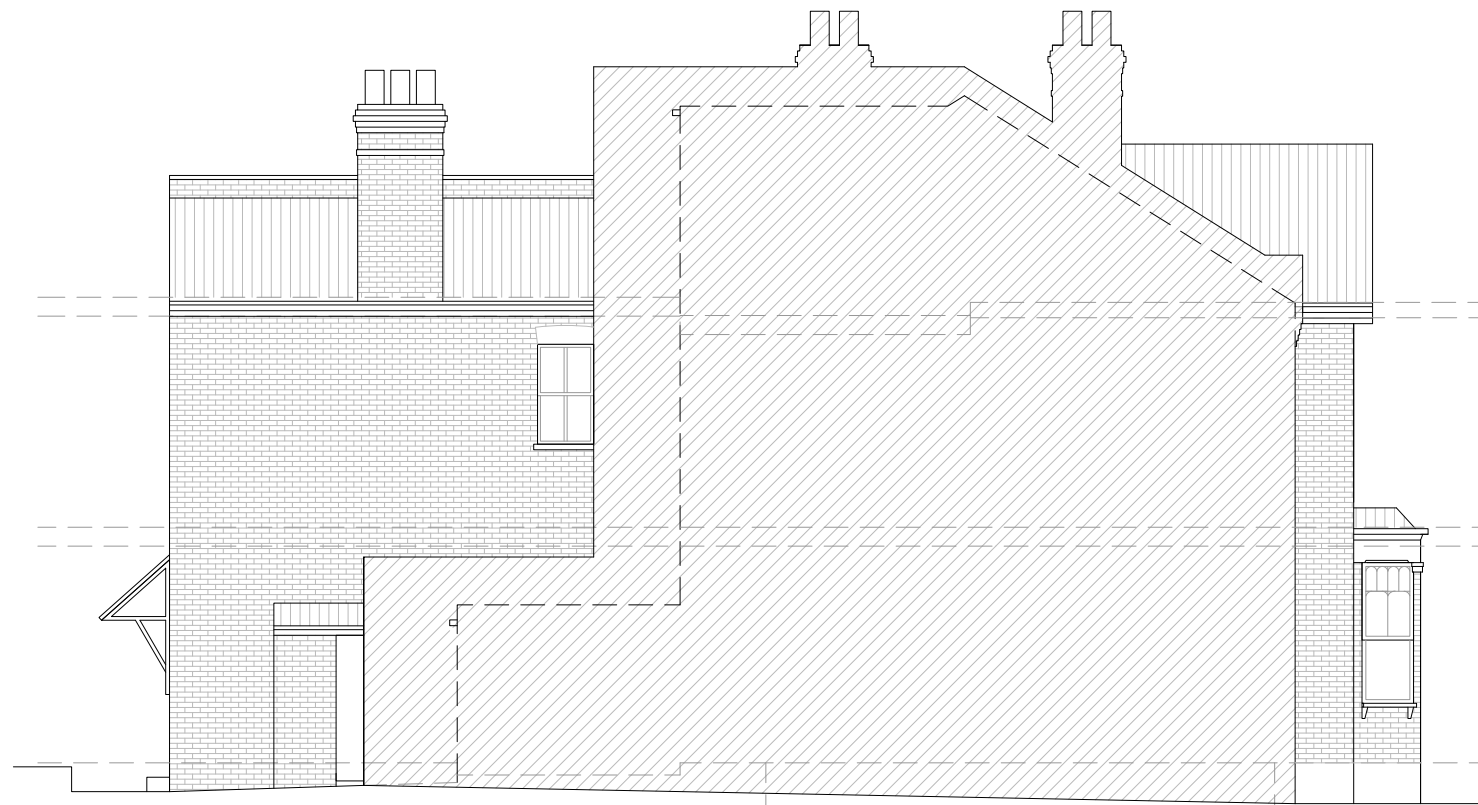

EXISTING LEFT SIDE ELEVATION




EXISTING REAR
ELEVATION



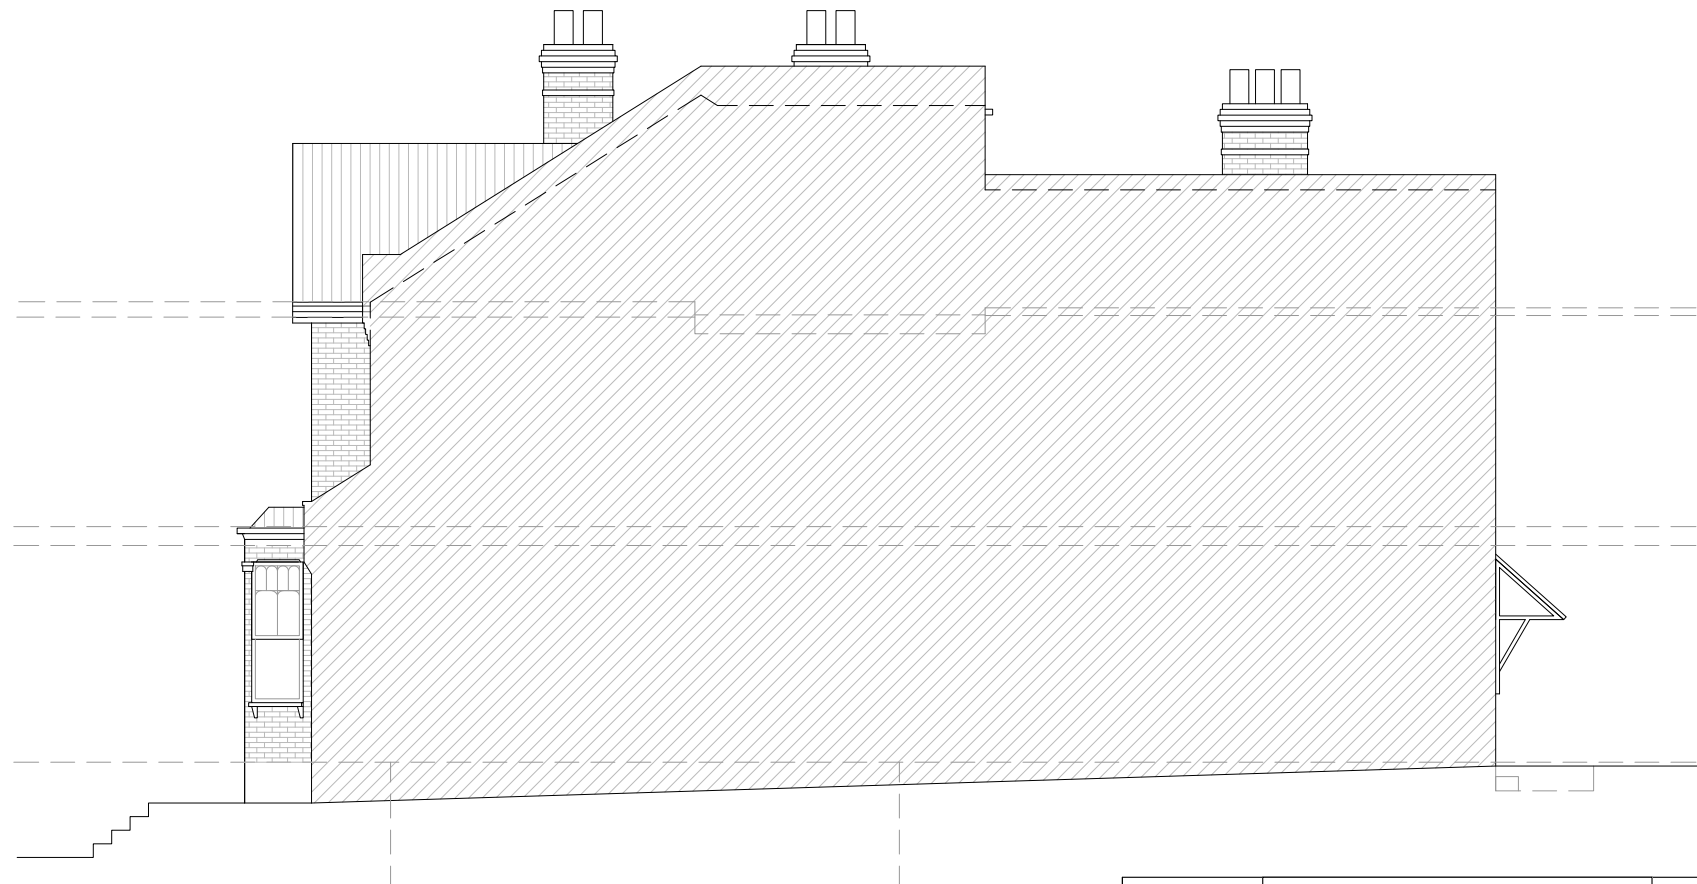


EXISTING RIGHT SIDE ELEVATION



DATE: 09-08-2023		Client: Mr & Mrs Aka	Title: Existing Elevations		
REV: -		18 Rosebery Road, London N10 2LH	DWG no: CA-103	Scale: 1/100	Sheet: A3
All measurements are taken using laser measure and therefore, may be subject to a small margin of error.			Plans not suitable for construction purposes		

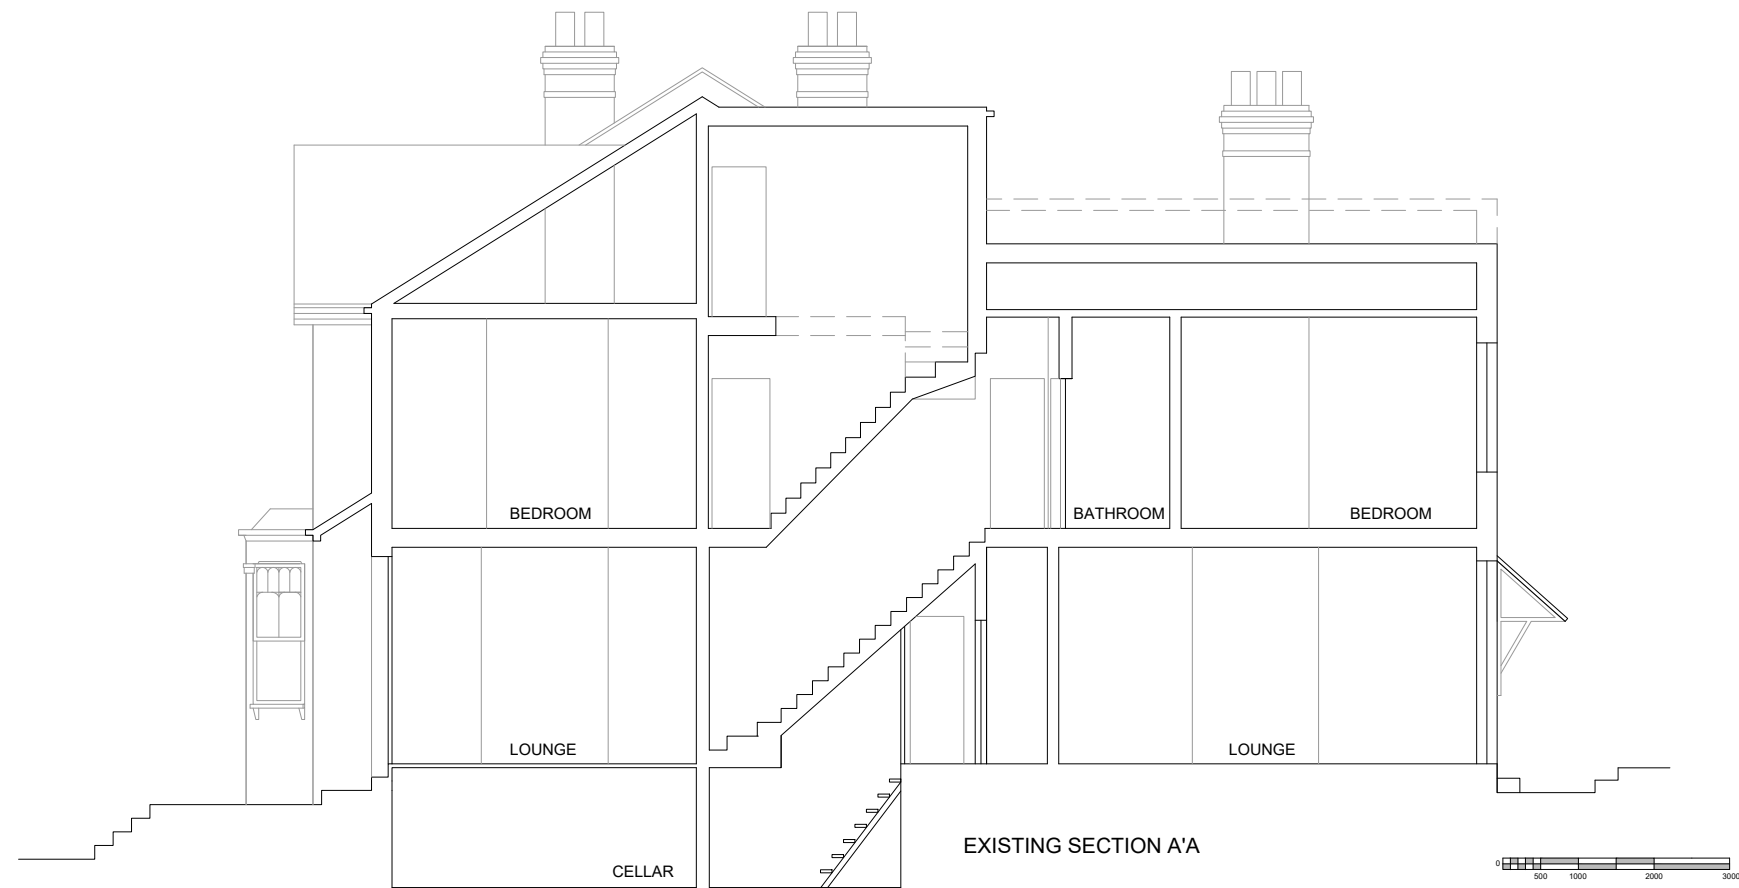


DATE: 09-08-2023		Client: Mr & Mrs Aka	Title: Existing Section and elev.		
REV: -		18 Rosebery Road, London N10 2LH	DWG no: CA-104	Scale: 1/100	Sheet: A3
All measurements are taken using laser measure and therefore, may be subject to a small margin of error.			Plans not suitable for construction purposes		

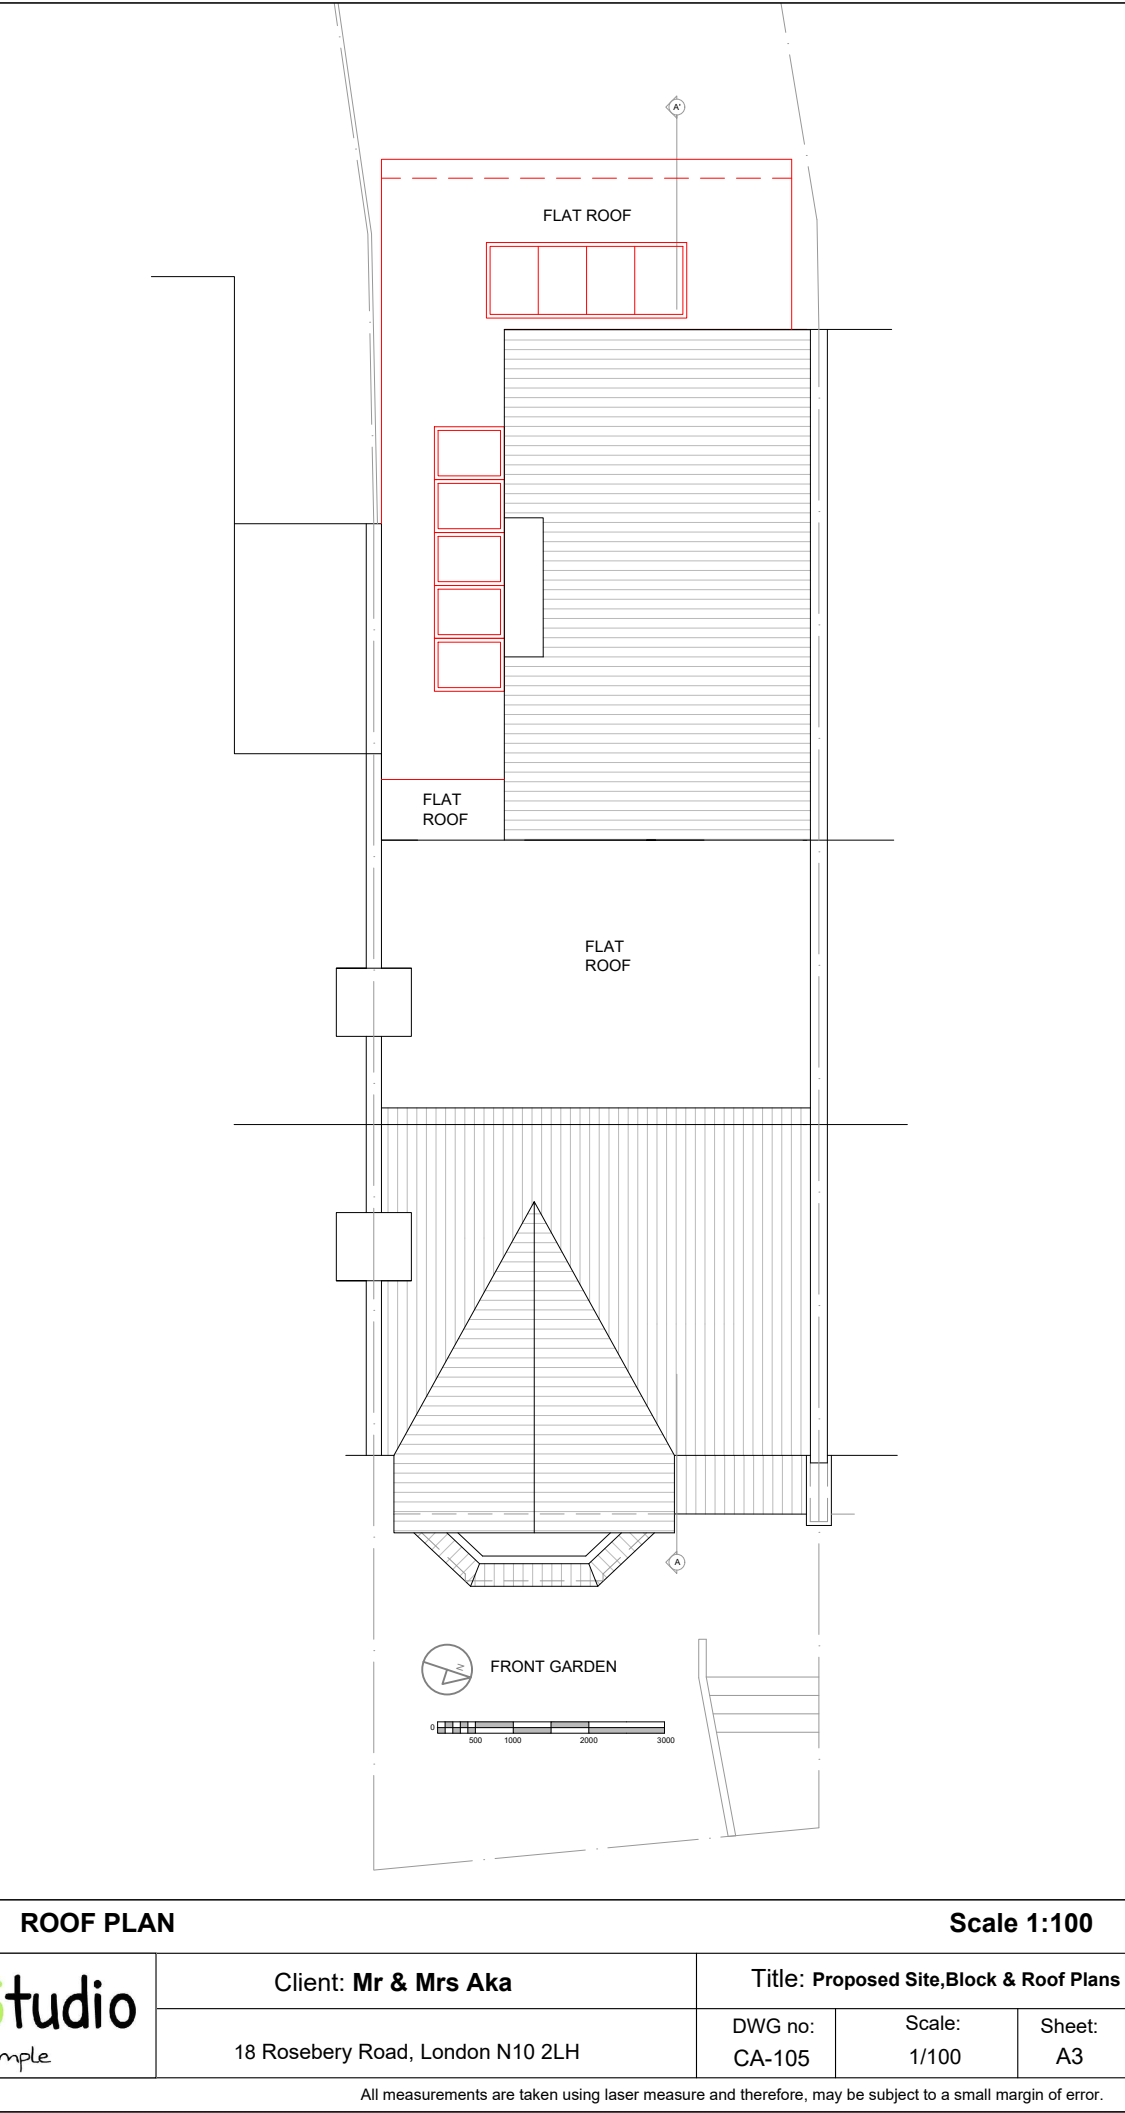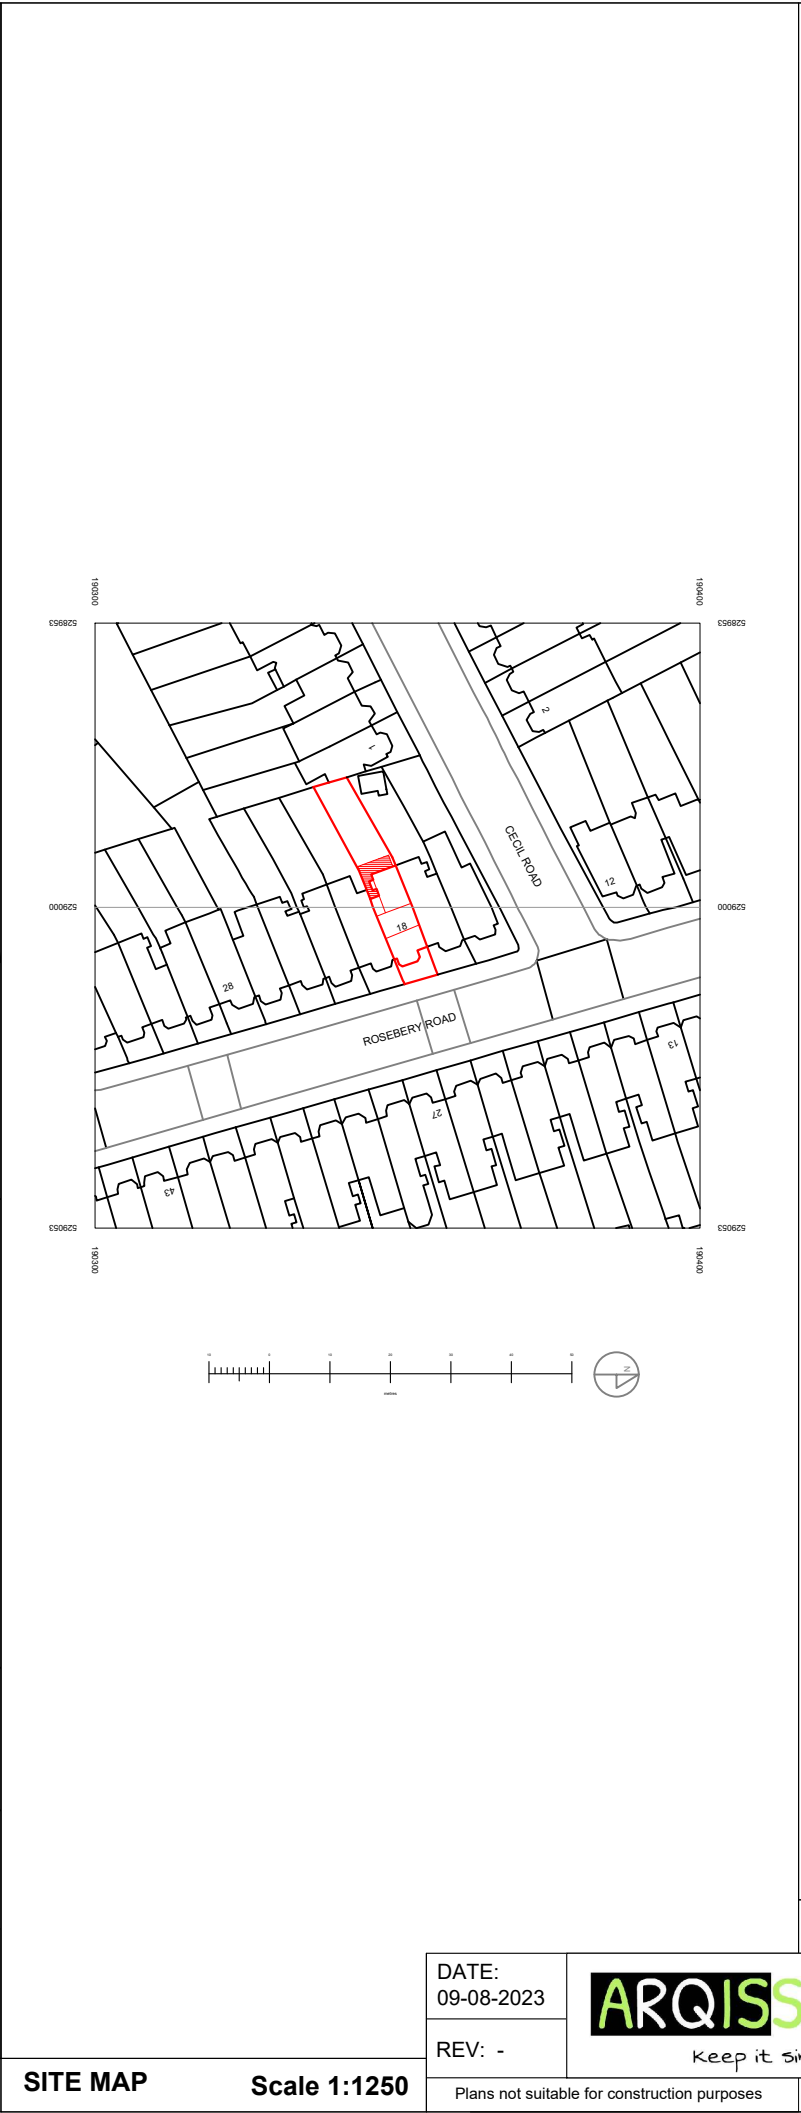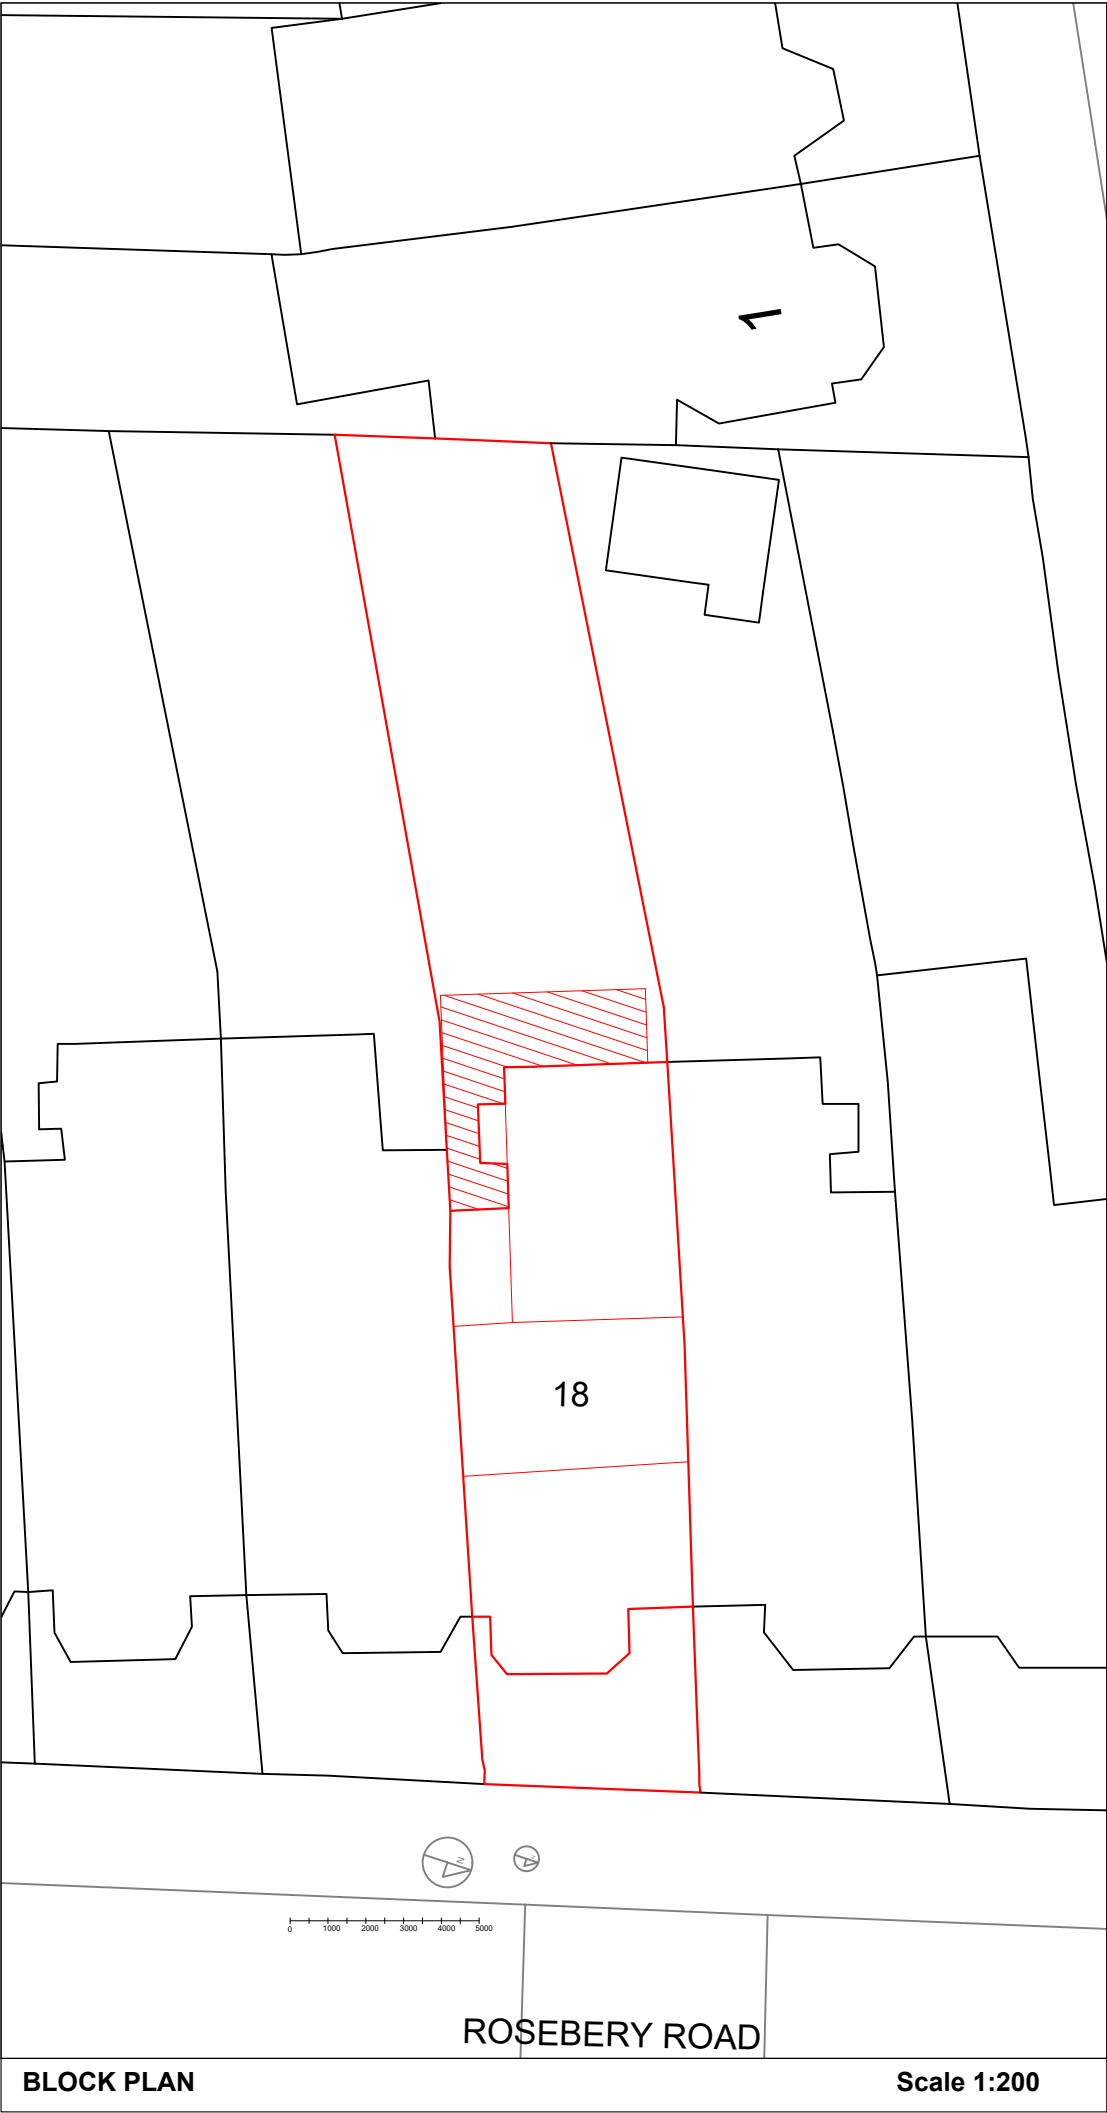

DATE: 09-08-2023	ARQISstudio Keep it simple	Client: Mr & Mrs Aka	Title: Proposed Site,Block & Roof Plans		
REV: -		18 Rosebery Road, London N10 2LH	DWG no: CA-105	Scale: 1/100	Sheet: A3
Plans not suitable for construction purposes		All measurements are taken using laser measure and therefore, may be subject to a small margin of error.			

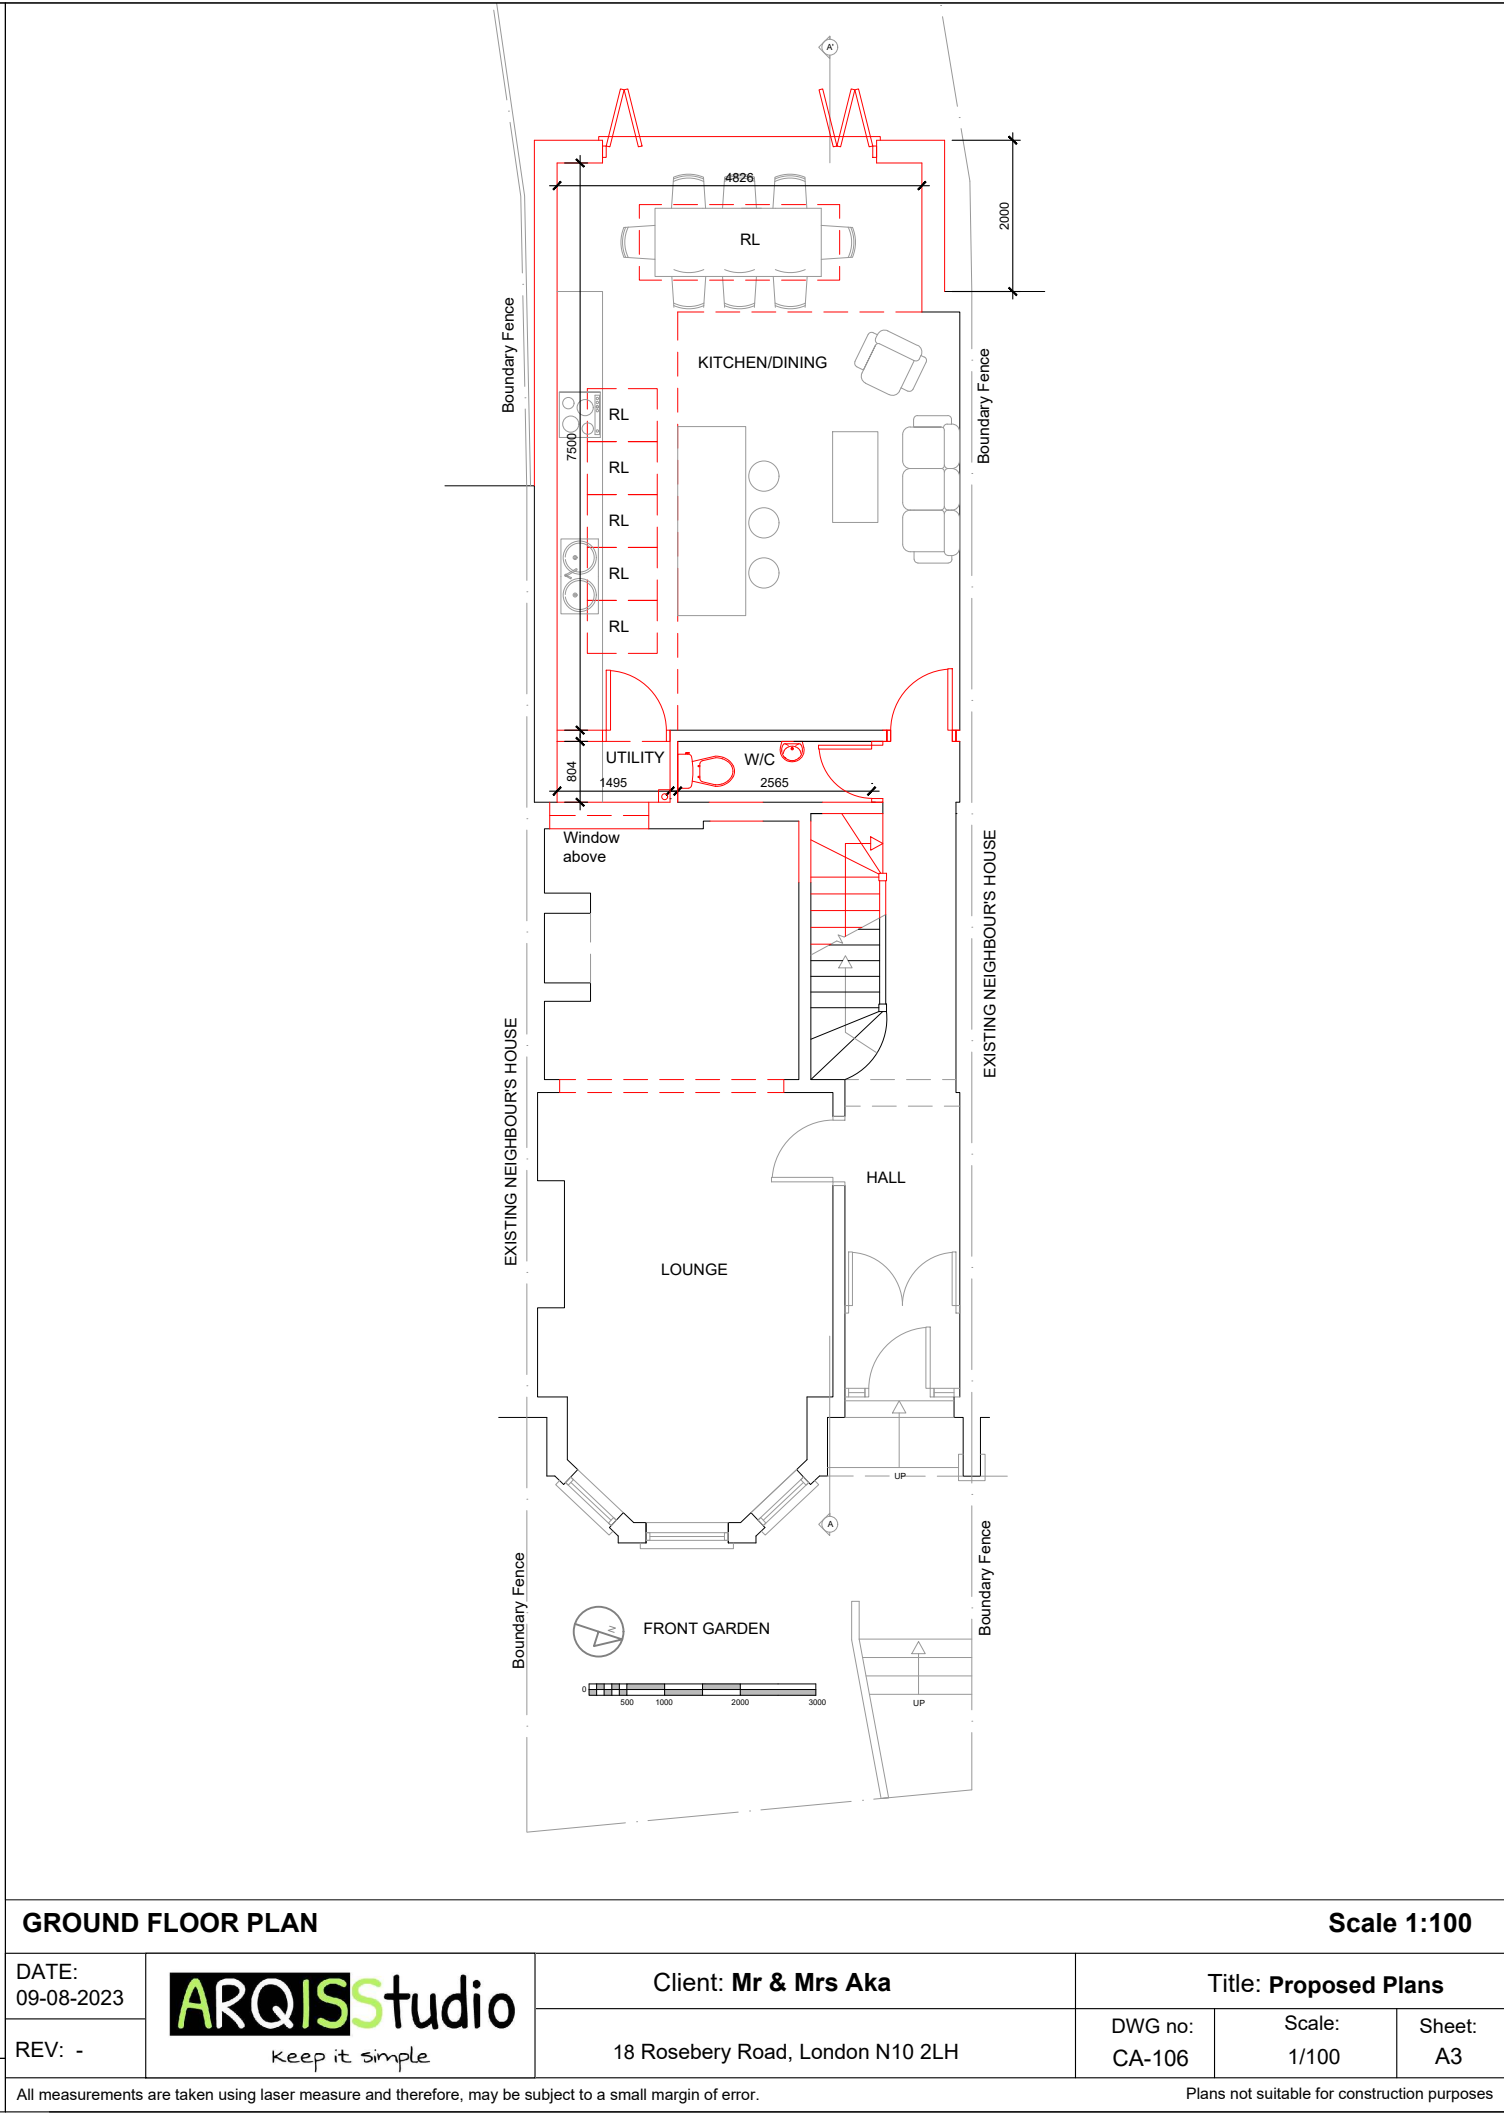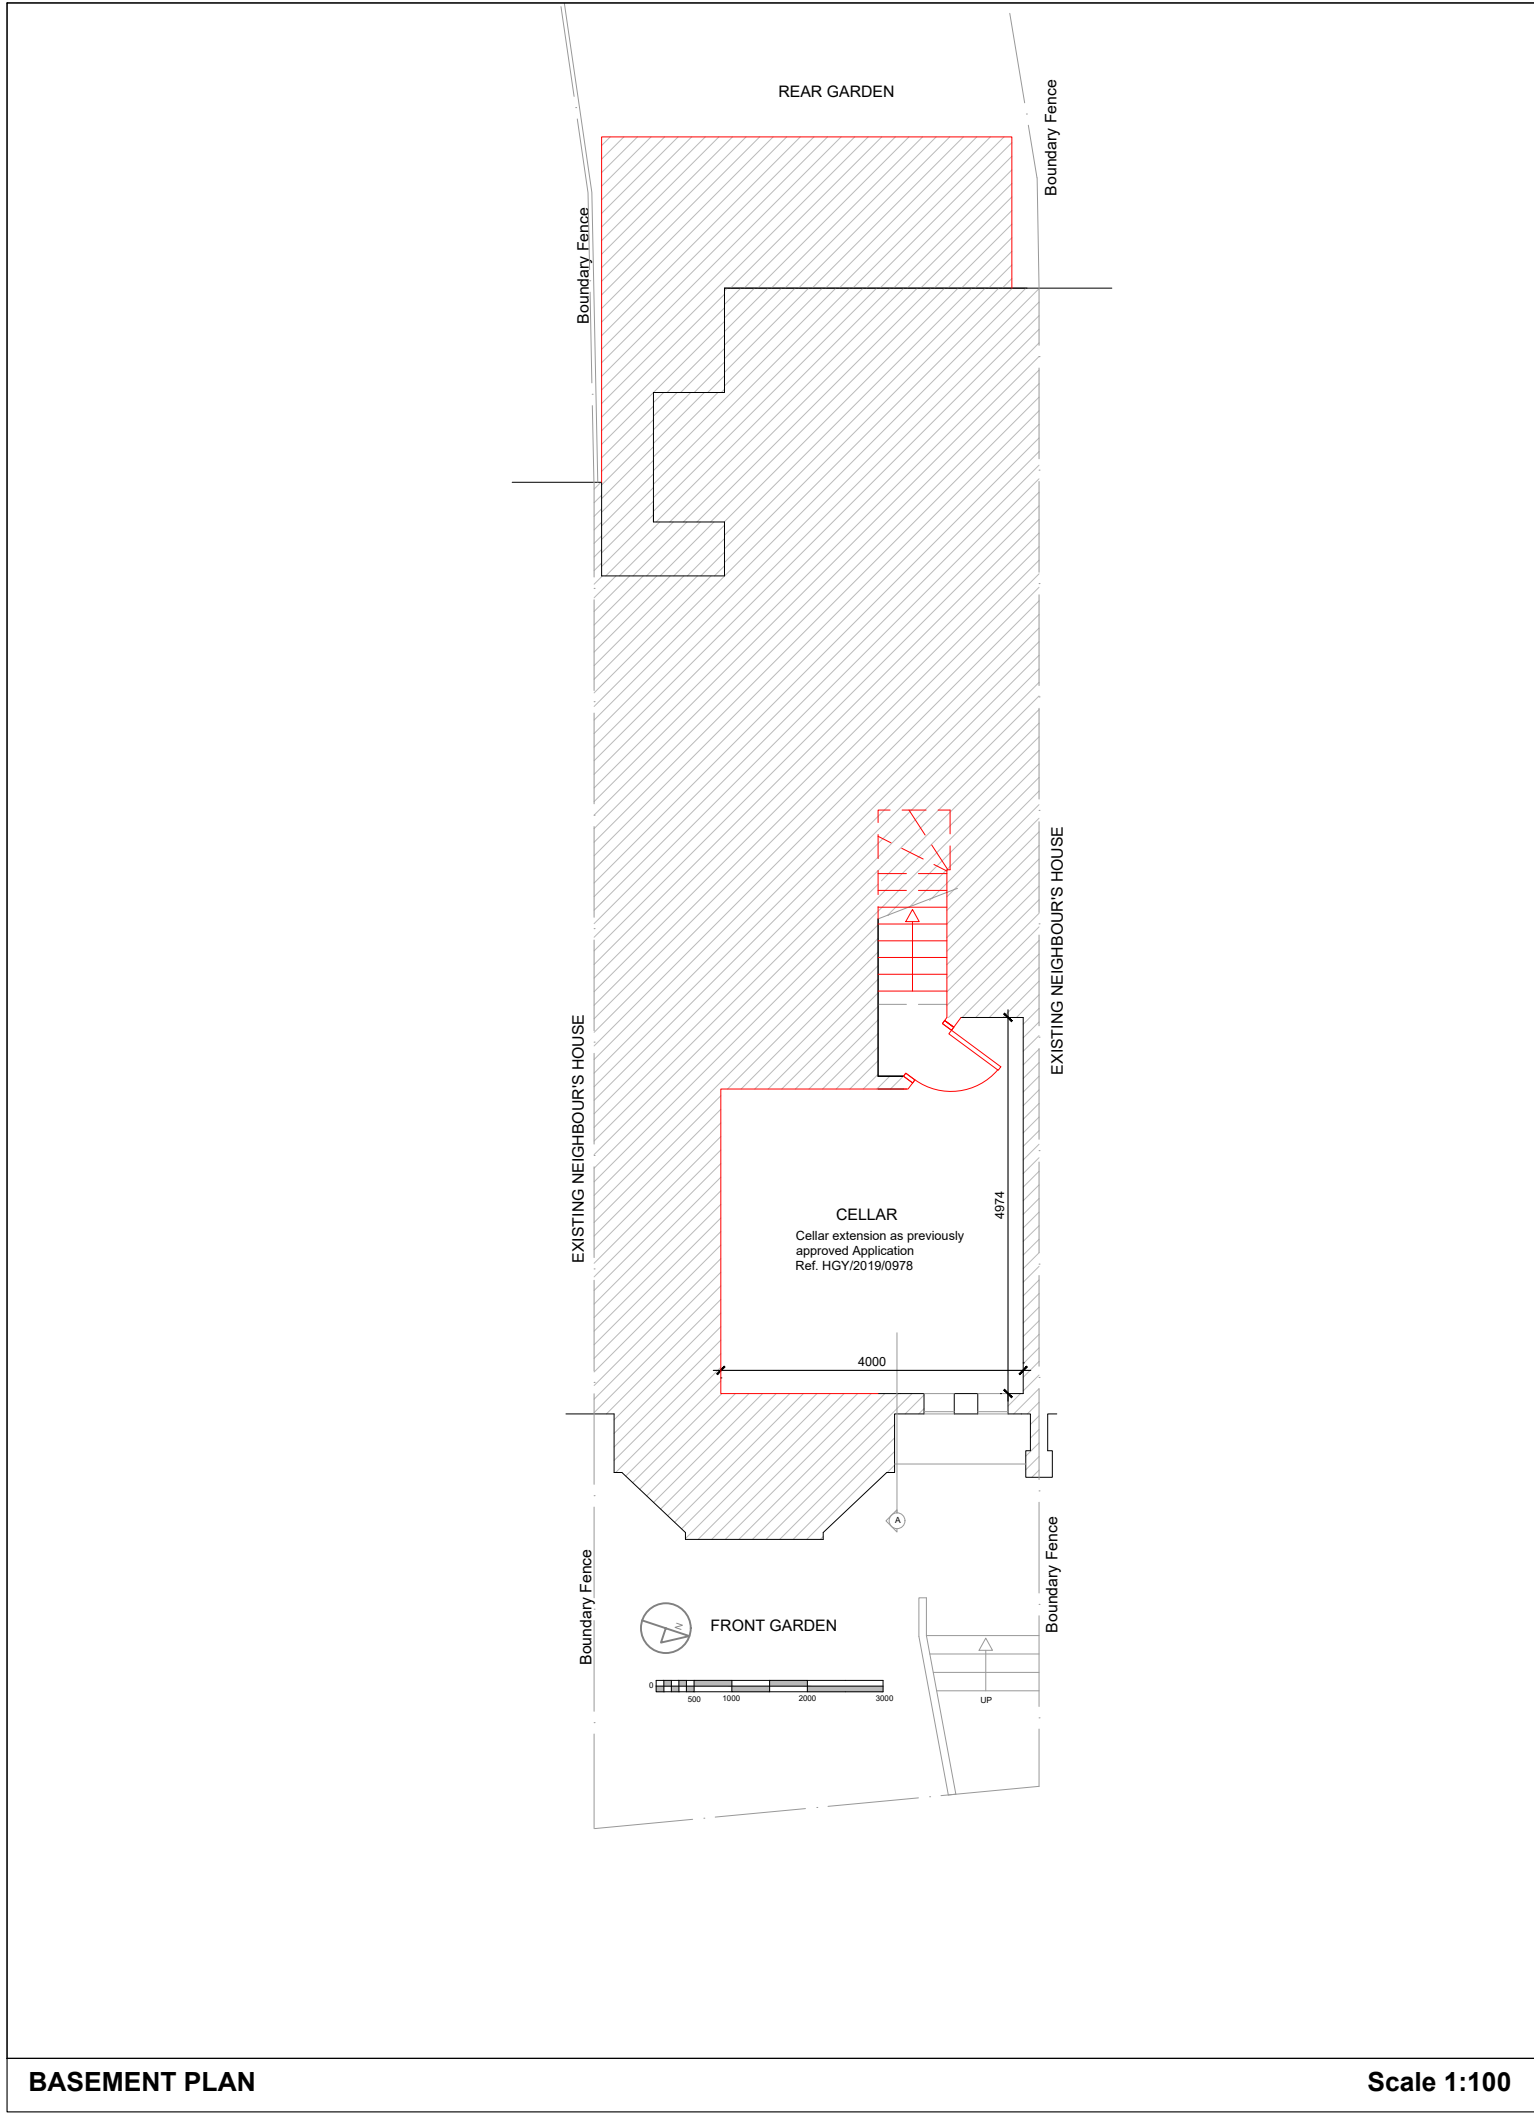


GROUND FLOOR PLAN				Scale 1:100		
DATE: 09-08-2023		Client: Mr & Mrs Aka	Title: Proposed Plans			
REV: -		18 Rosebery Road, London N10 2LH	DWG no: CA-106	Scale: 1/100	Sheet: A3	
All measurements are taken using laser measure and therefore, may be subject to a small margin of error.				Plans not suitable for construction purposes		

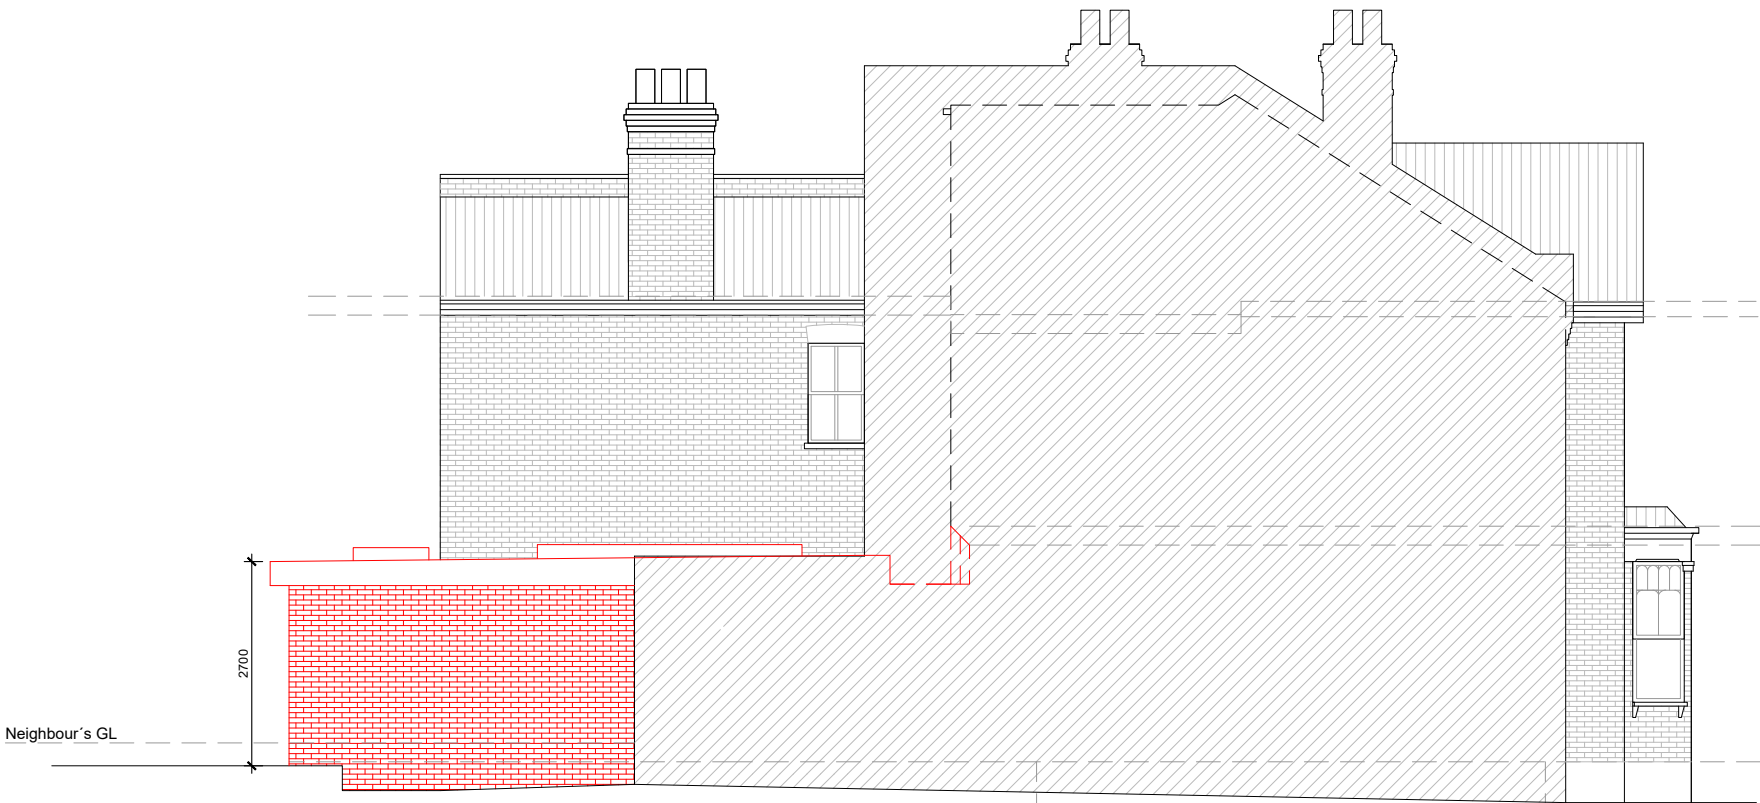

PROPOSED LEFT SIDE ELEVATION




PROPOSED REAR ELEVATION

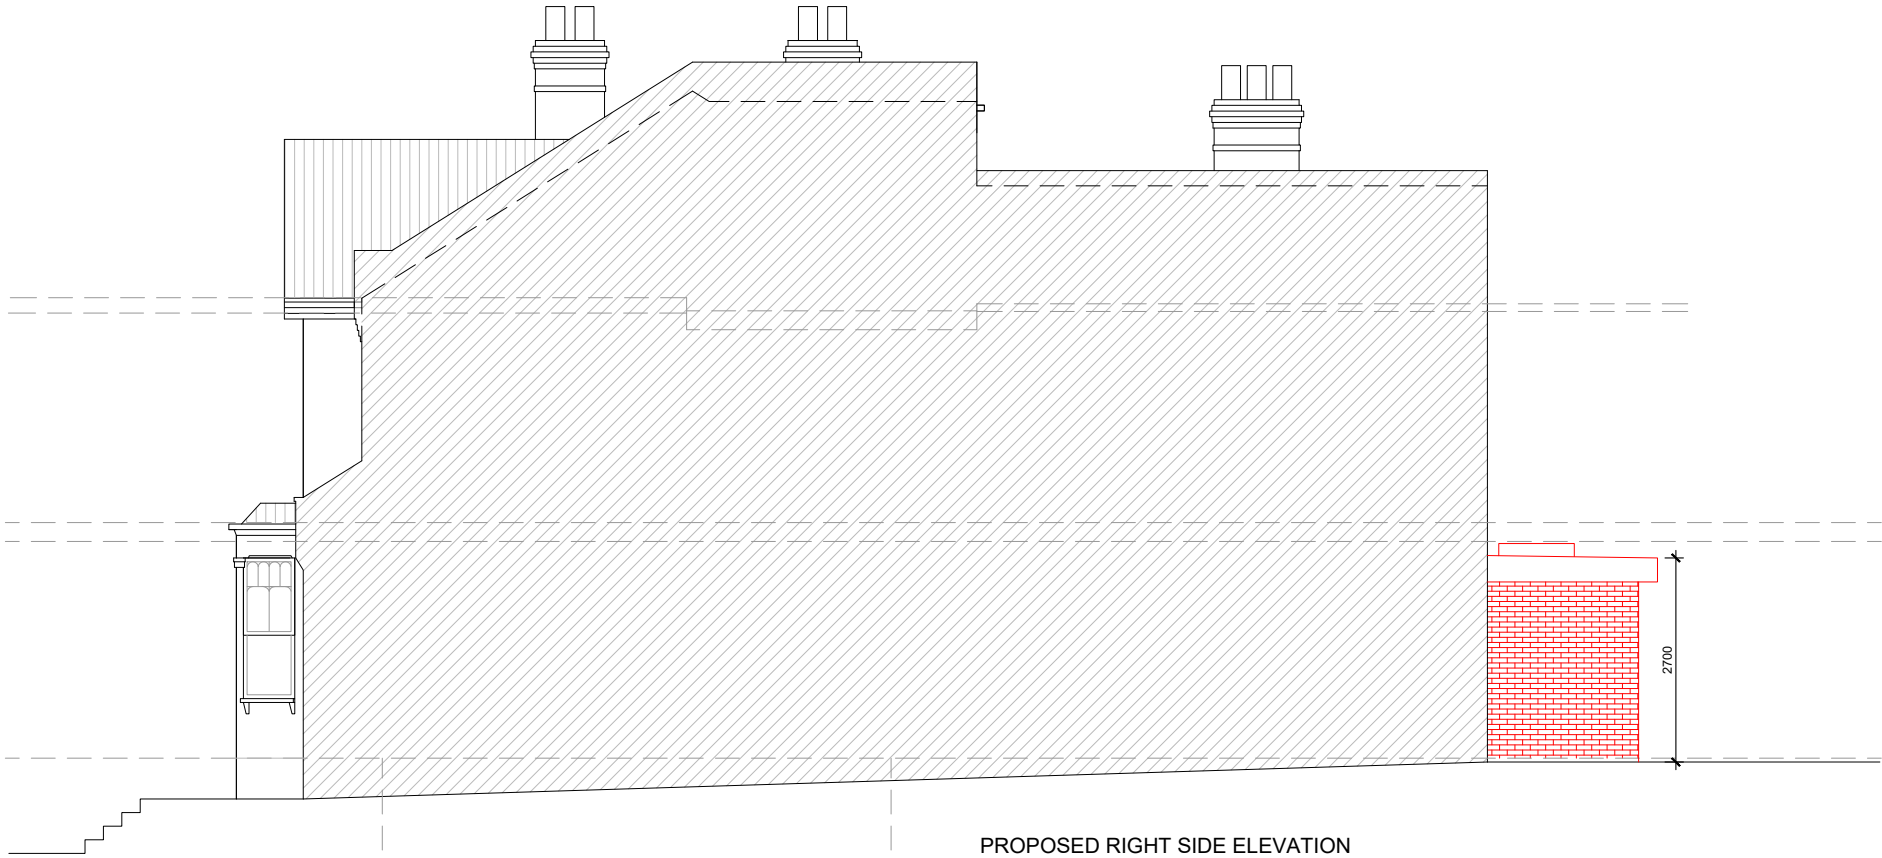

PROPOSED RIGHT SIDE ELEVATION

DATE: 09-08-2023	ARQISstudio Keep it simple	Client: Mr & Mrs Aka		Title: Proposed Elevations		
REV: -		18 Rosebery Road, London N10 2LH		DWG no: CA-107	Scale: 1/100	Sheet: A3
Plans not suitable for construction purposes		All measurements are taken using laser measure and therefore, may be subject to a small margin of error.				

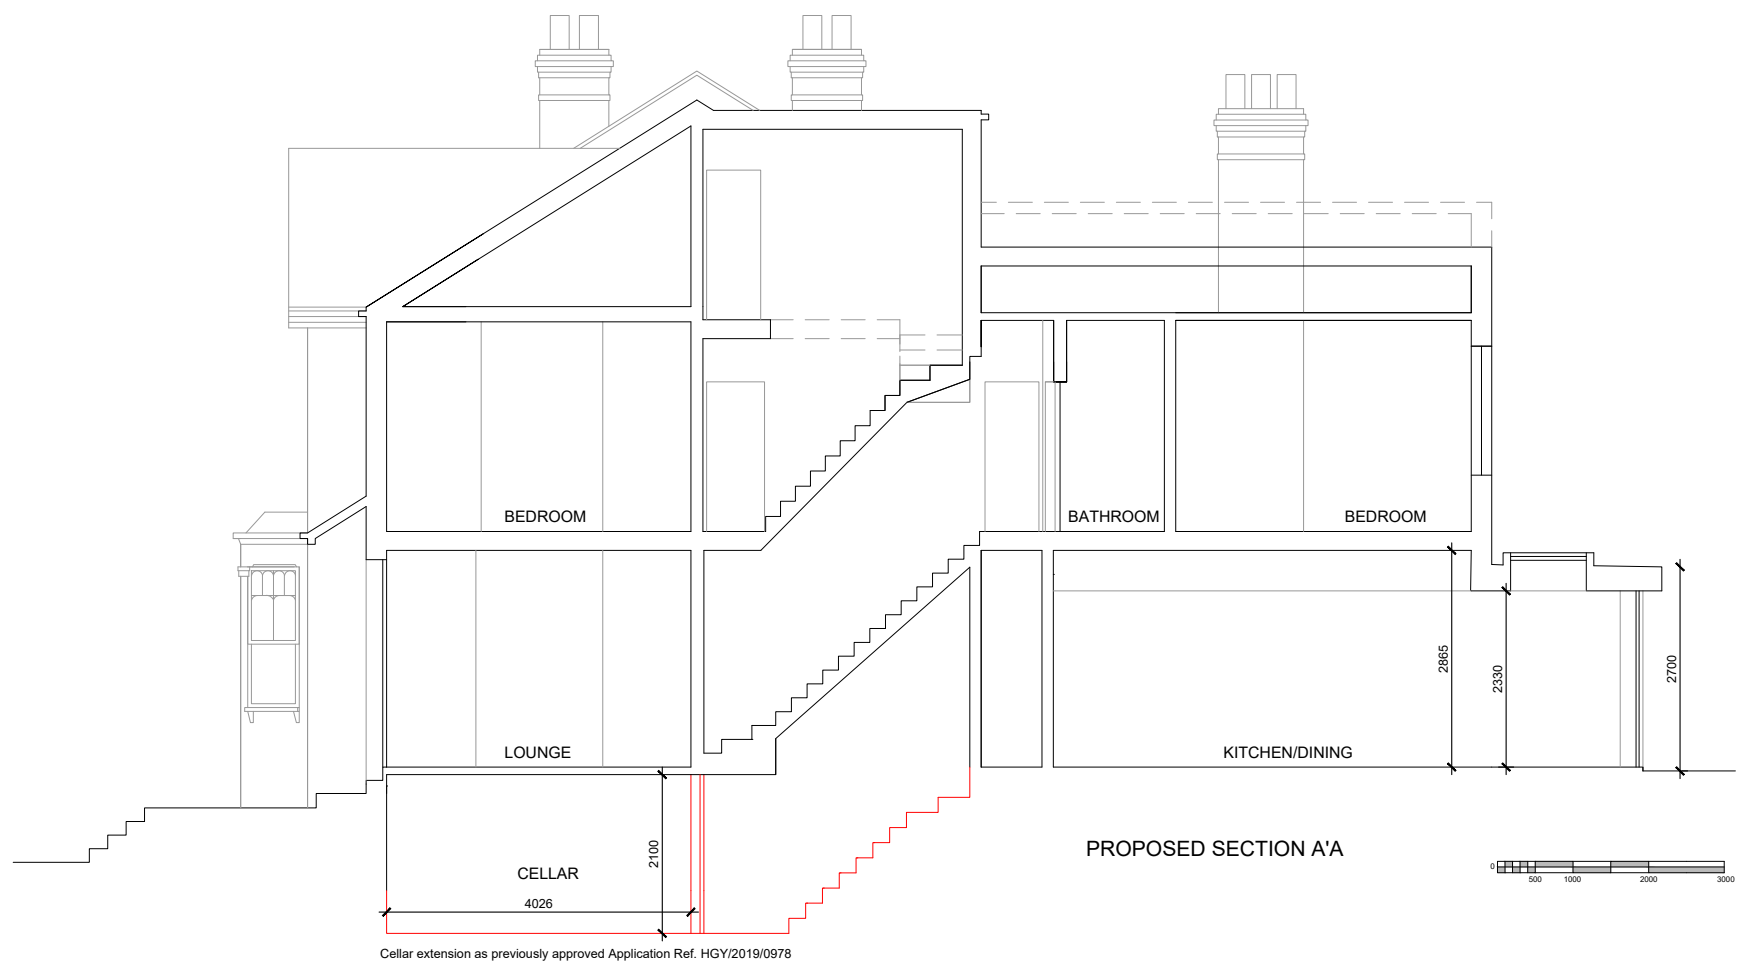

DATE:
09-08-2023

REV: -



Client: **Mr & Mrs Aka**

18 Rosebery Road, London N10 2LH

Title: **Proposed Section & Elevations**

DWG no:
CA-108

Scale:
1/100

Sheet:
A3

Plans not suitable for construction purposes

All measurements are taken using laser measure and therefore, may be subject to a small margin of error.