


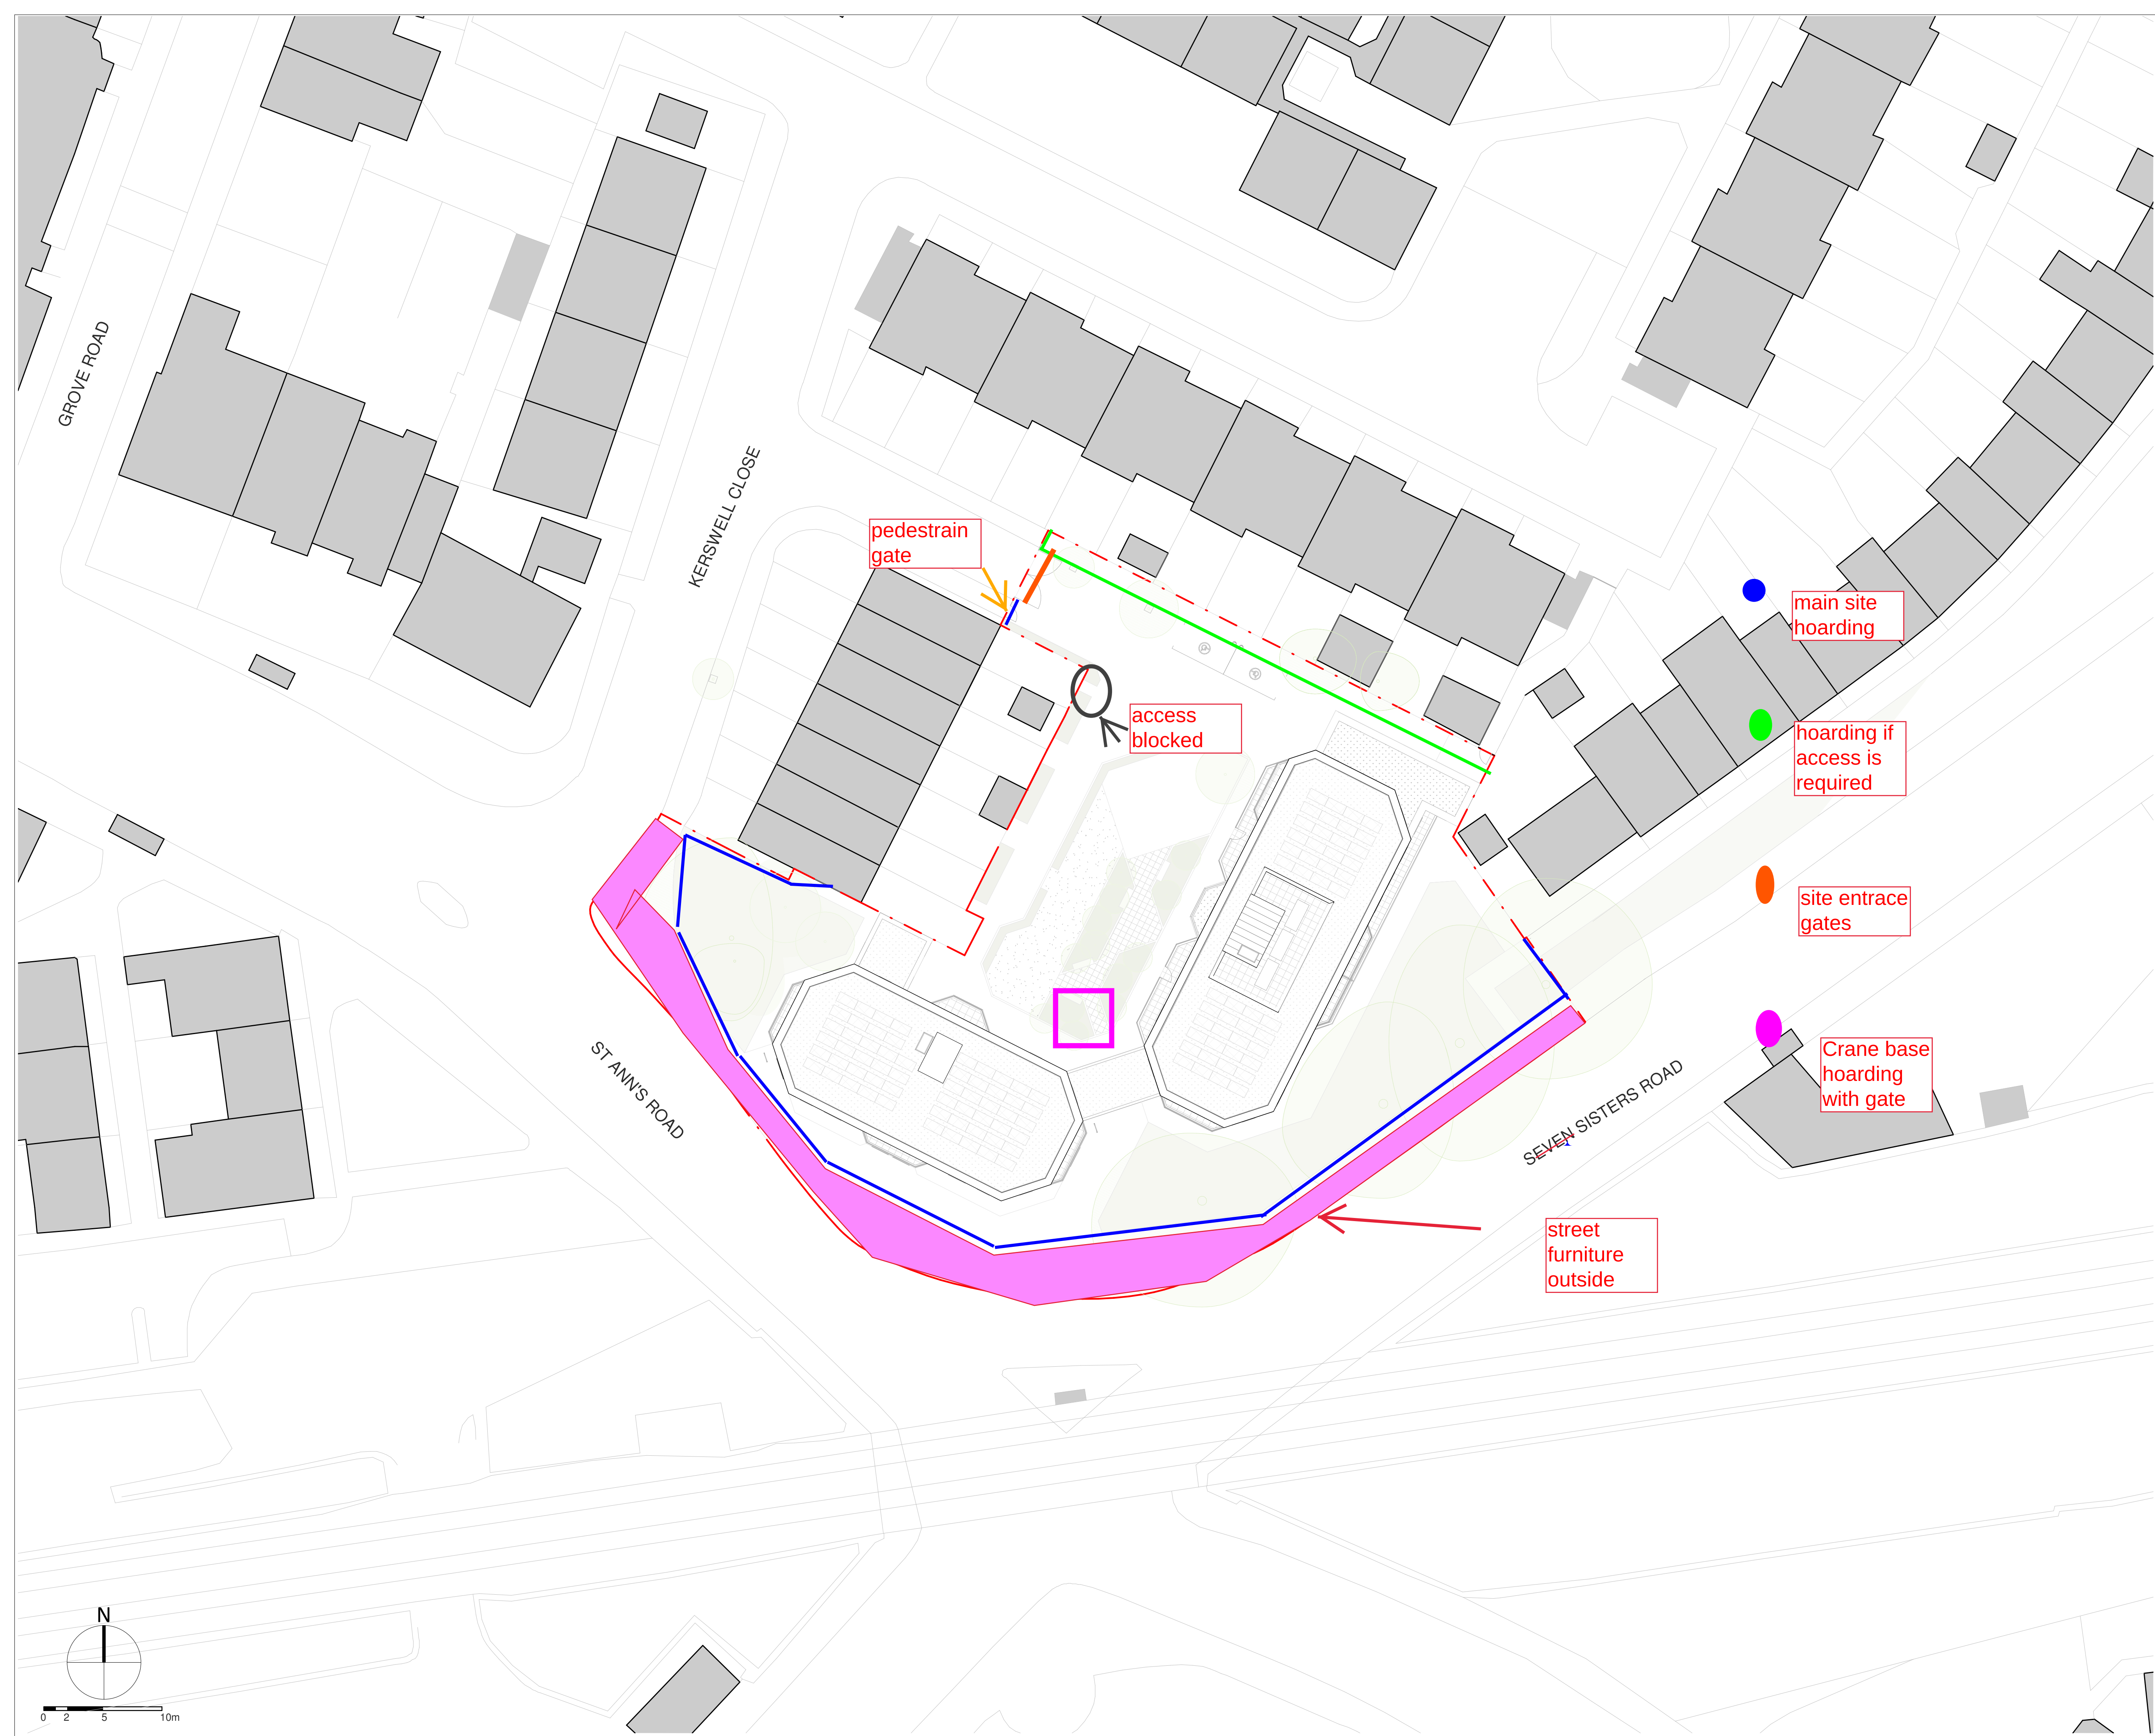

- Notes
- Do not scale from this drawing.
 - Verify all dimensions on site.
 - Any discrepancy to be reported to the architect for clarification.
 - Drawing and specifications to be read in conjunction with information from all other design consultants and contractors.
 - All levels are indicative and subject to detailed design.

Application boundary

Planning		xx/08/22	
rev	details	date	
project			
Kerswell Close			
drawing			
Proposed Site Plan			
job no	series no	drawing no	rev
21099	00	003P	
status			
Planning			
date	scale @ A1		scale @ A3
26/08/22	1 : 250		1 : 500
newground			
ARCHITECTS			
48-50 Weston Street, London, SE1 3QJ			
www.newgroundarchitects.com			
+44 (0)20 74904959			

