


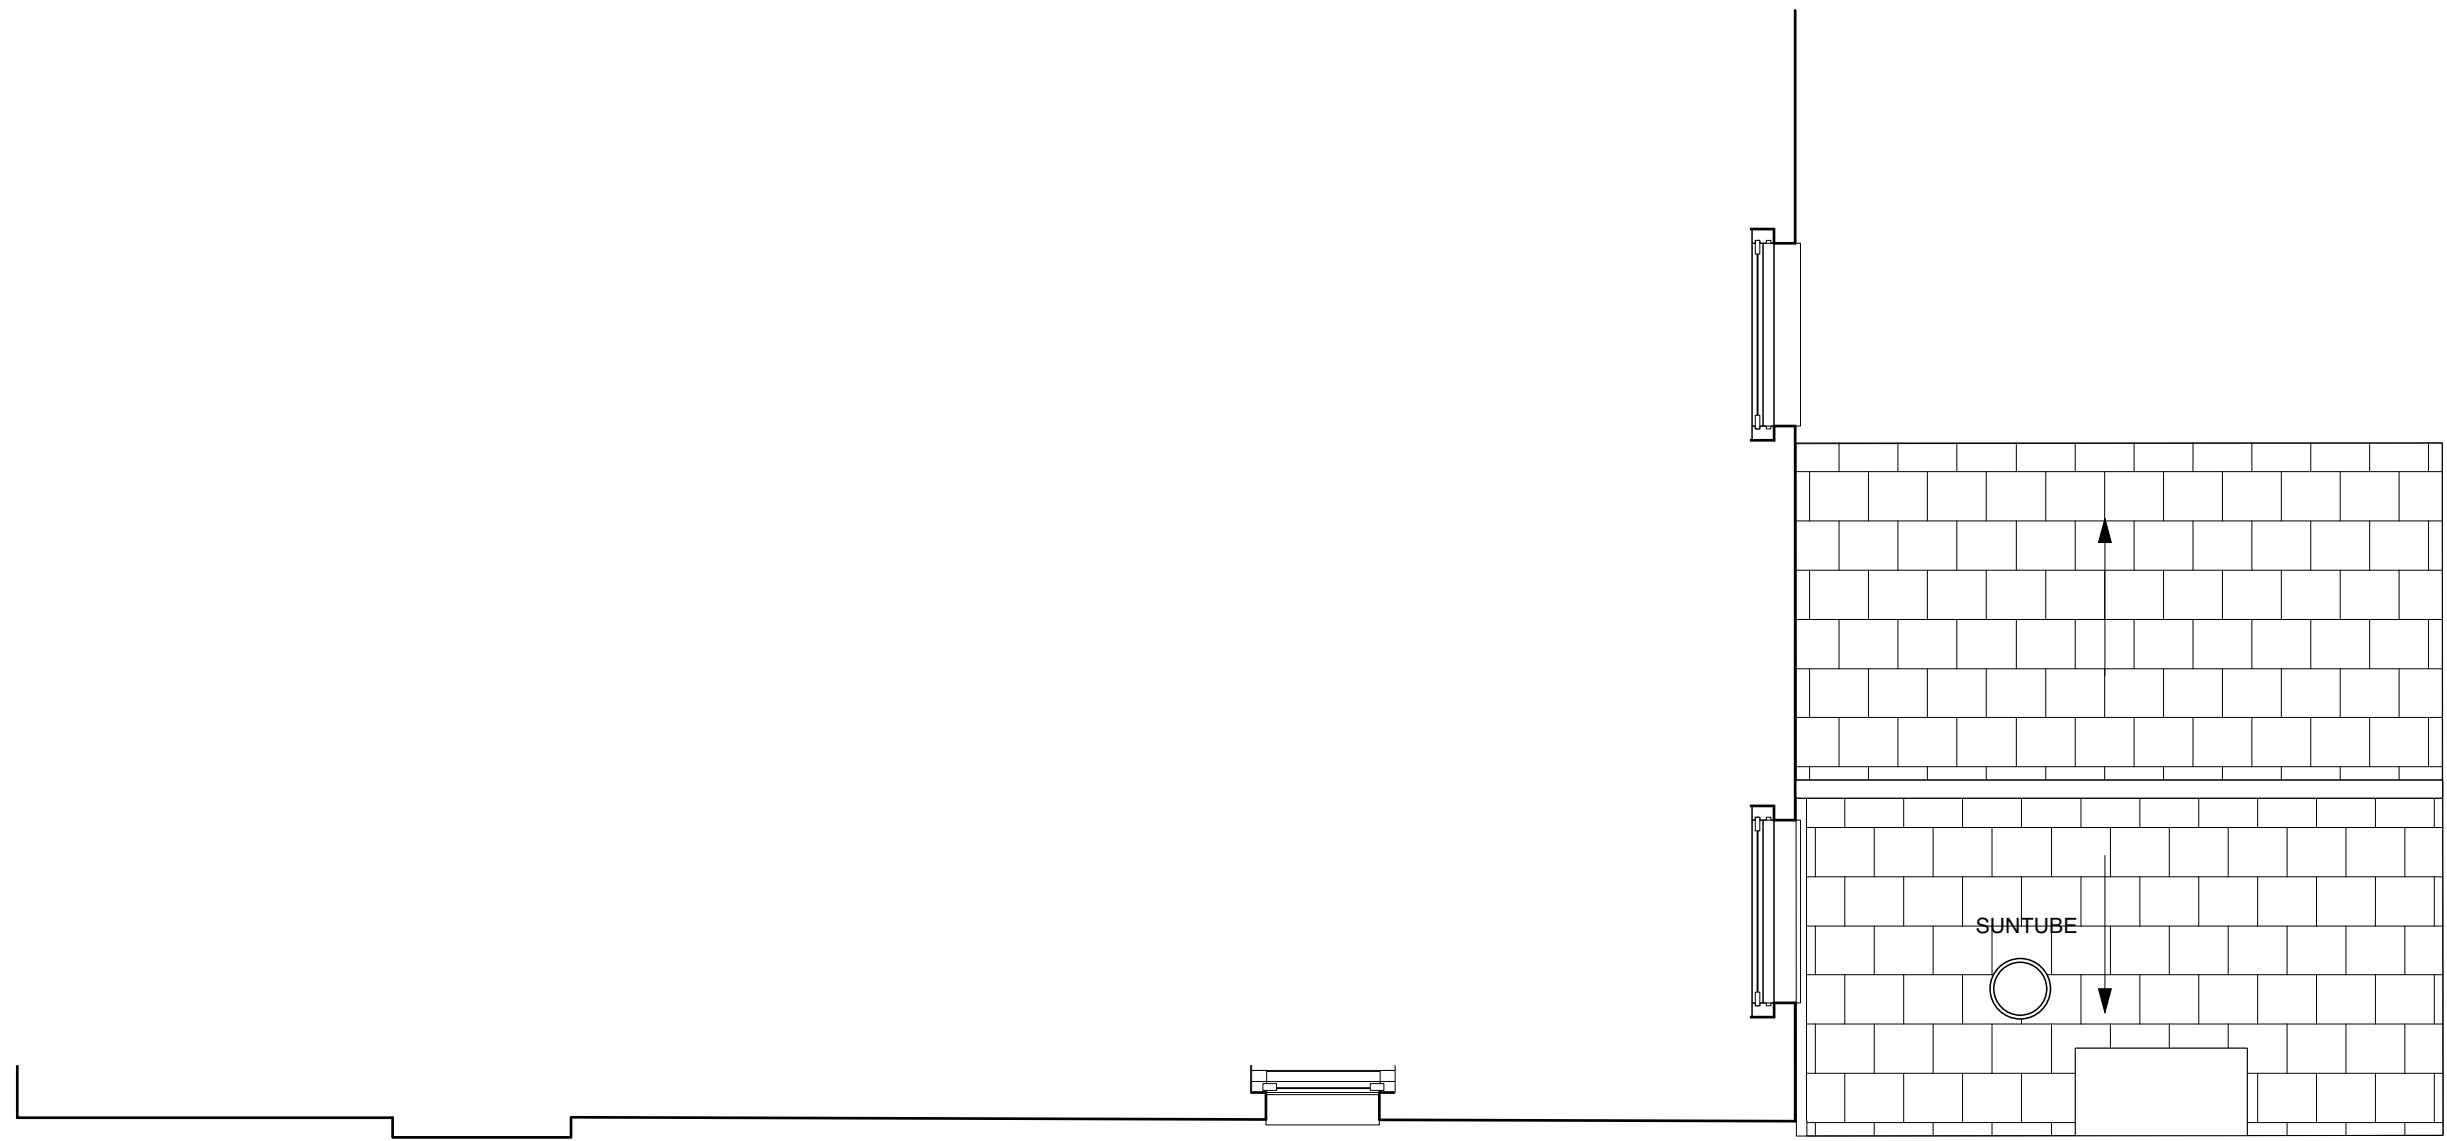


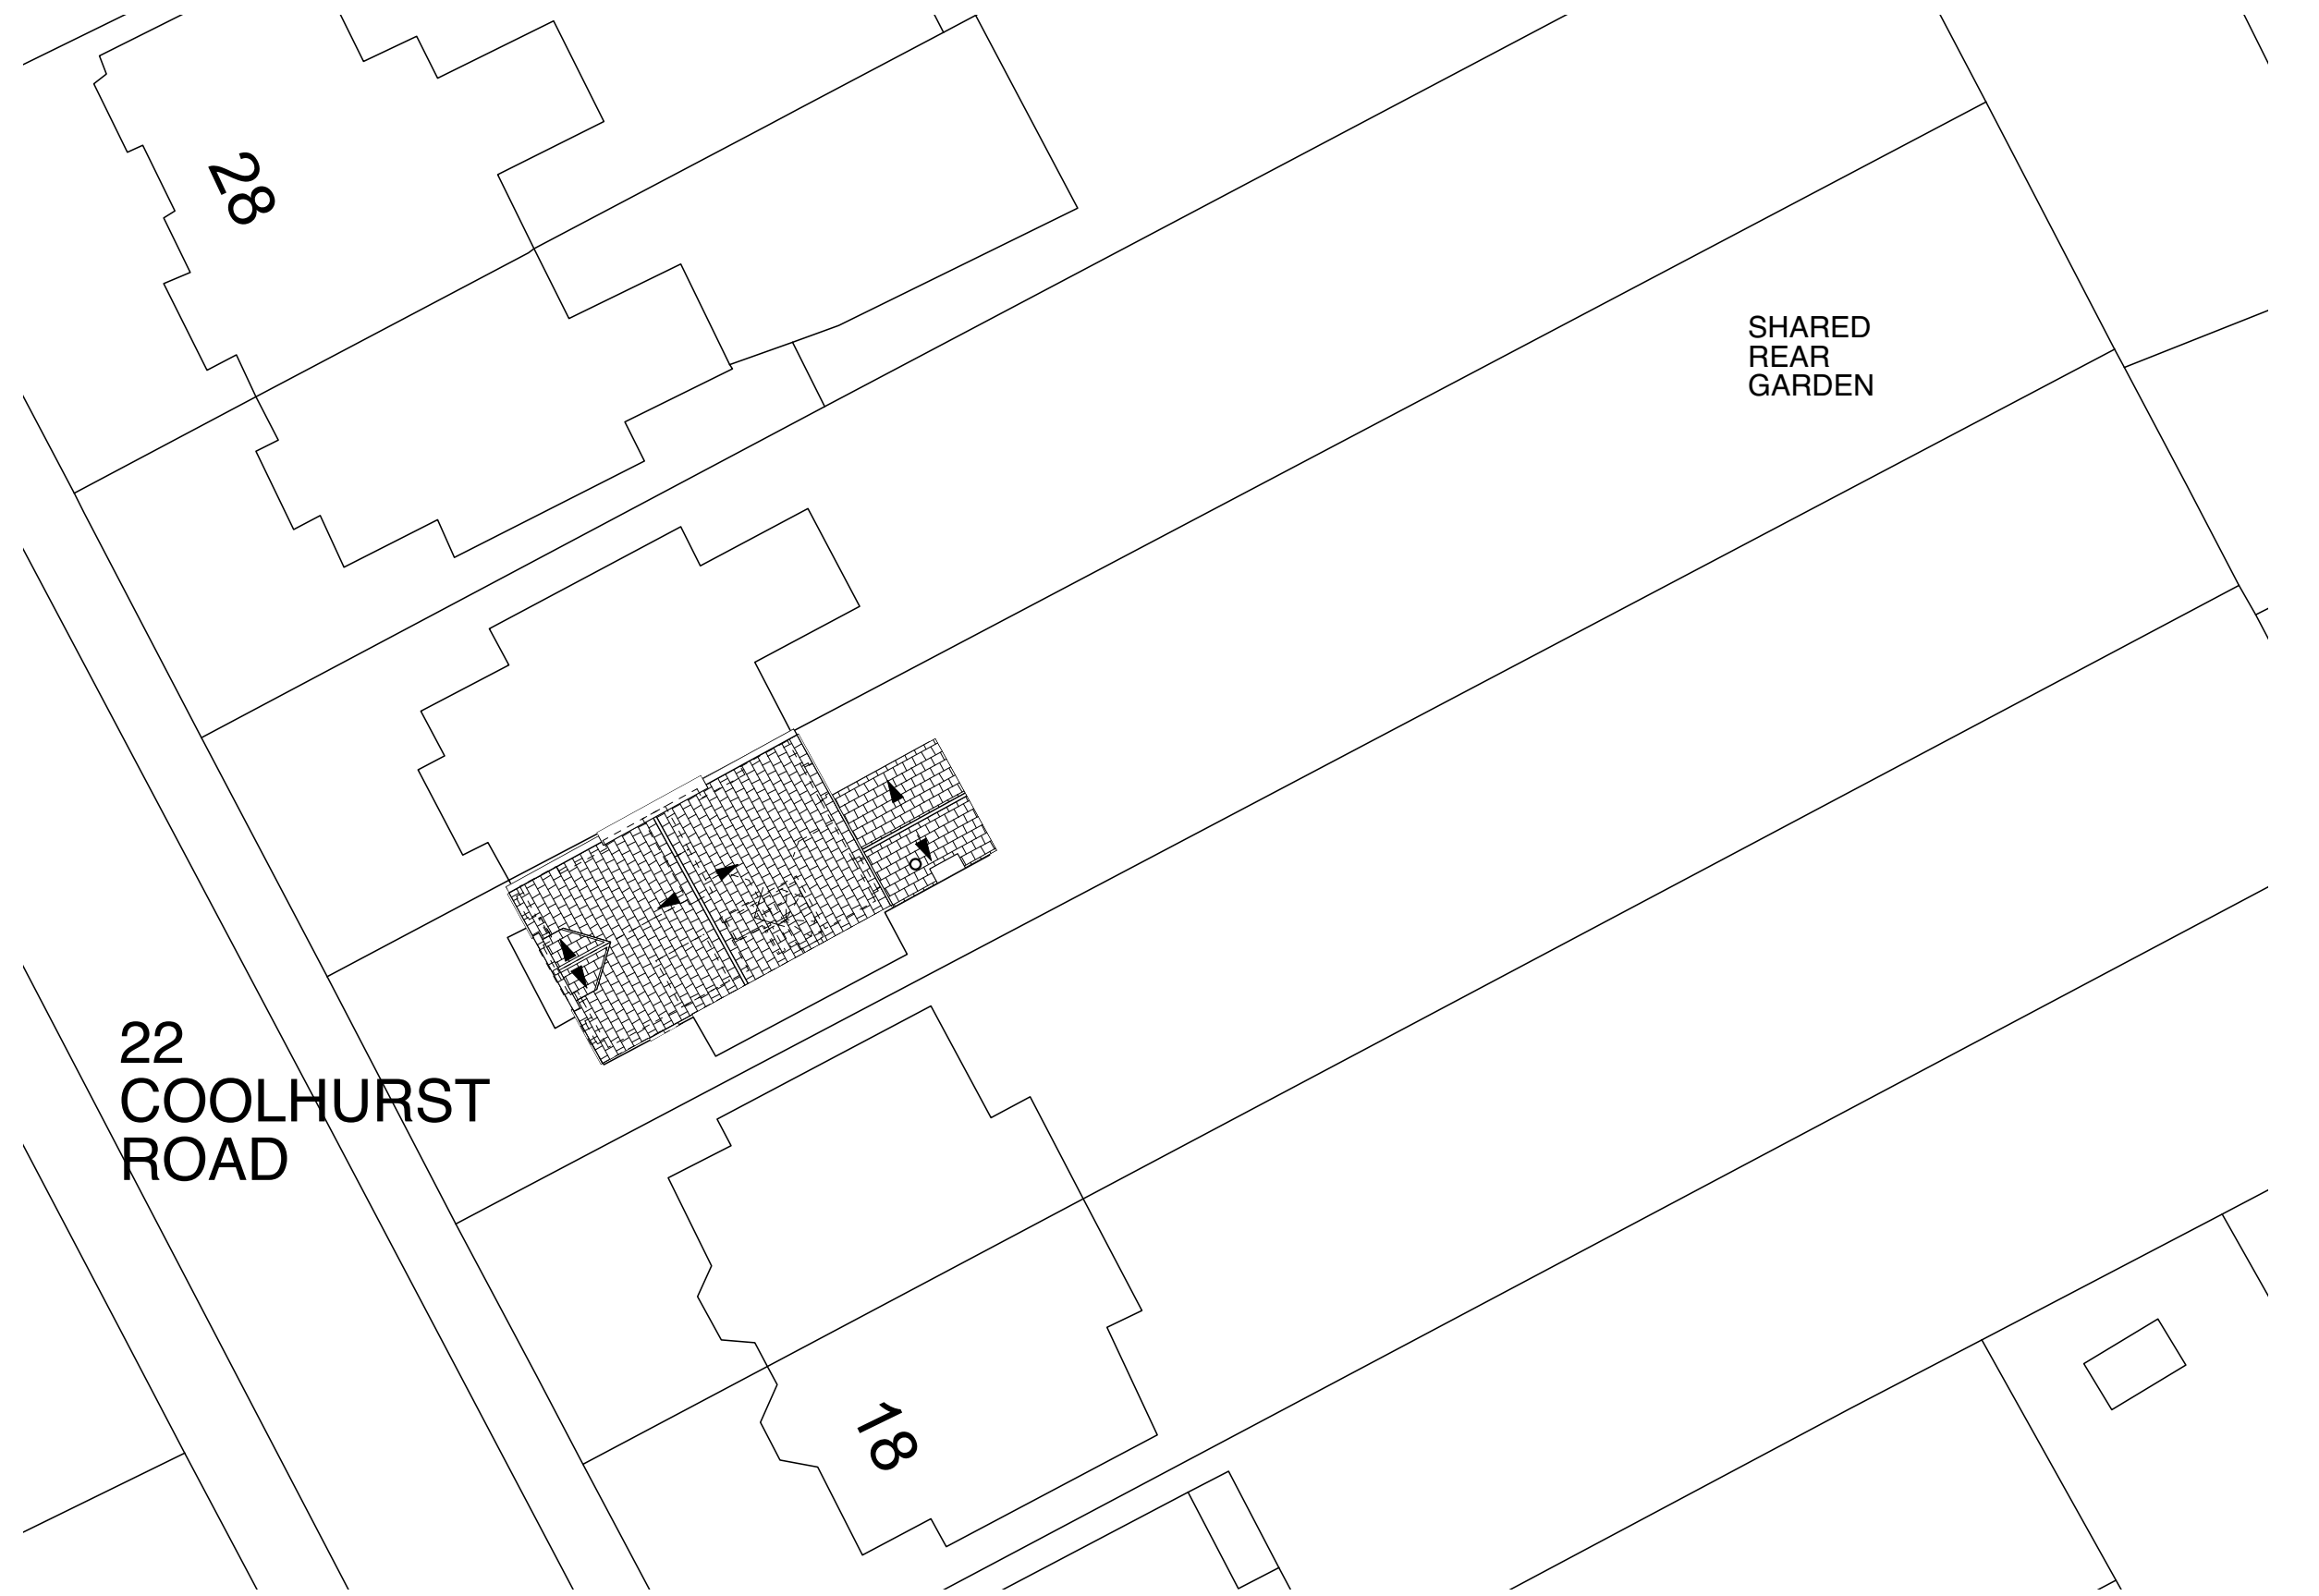


Rear roof over 1st floor
1:50/1:100

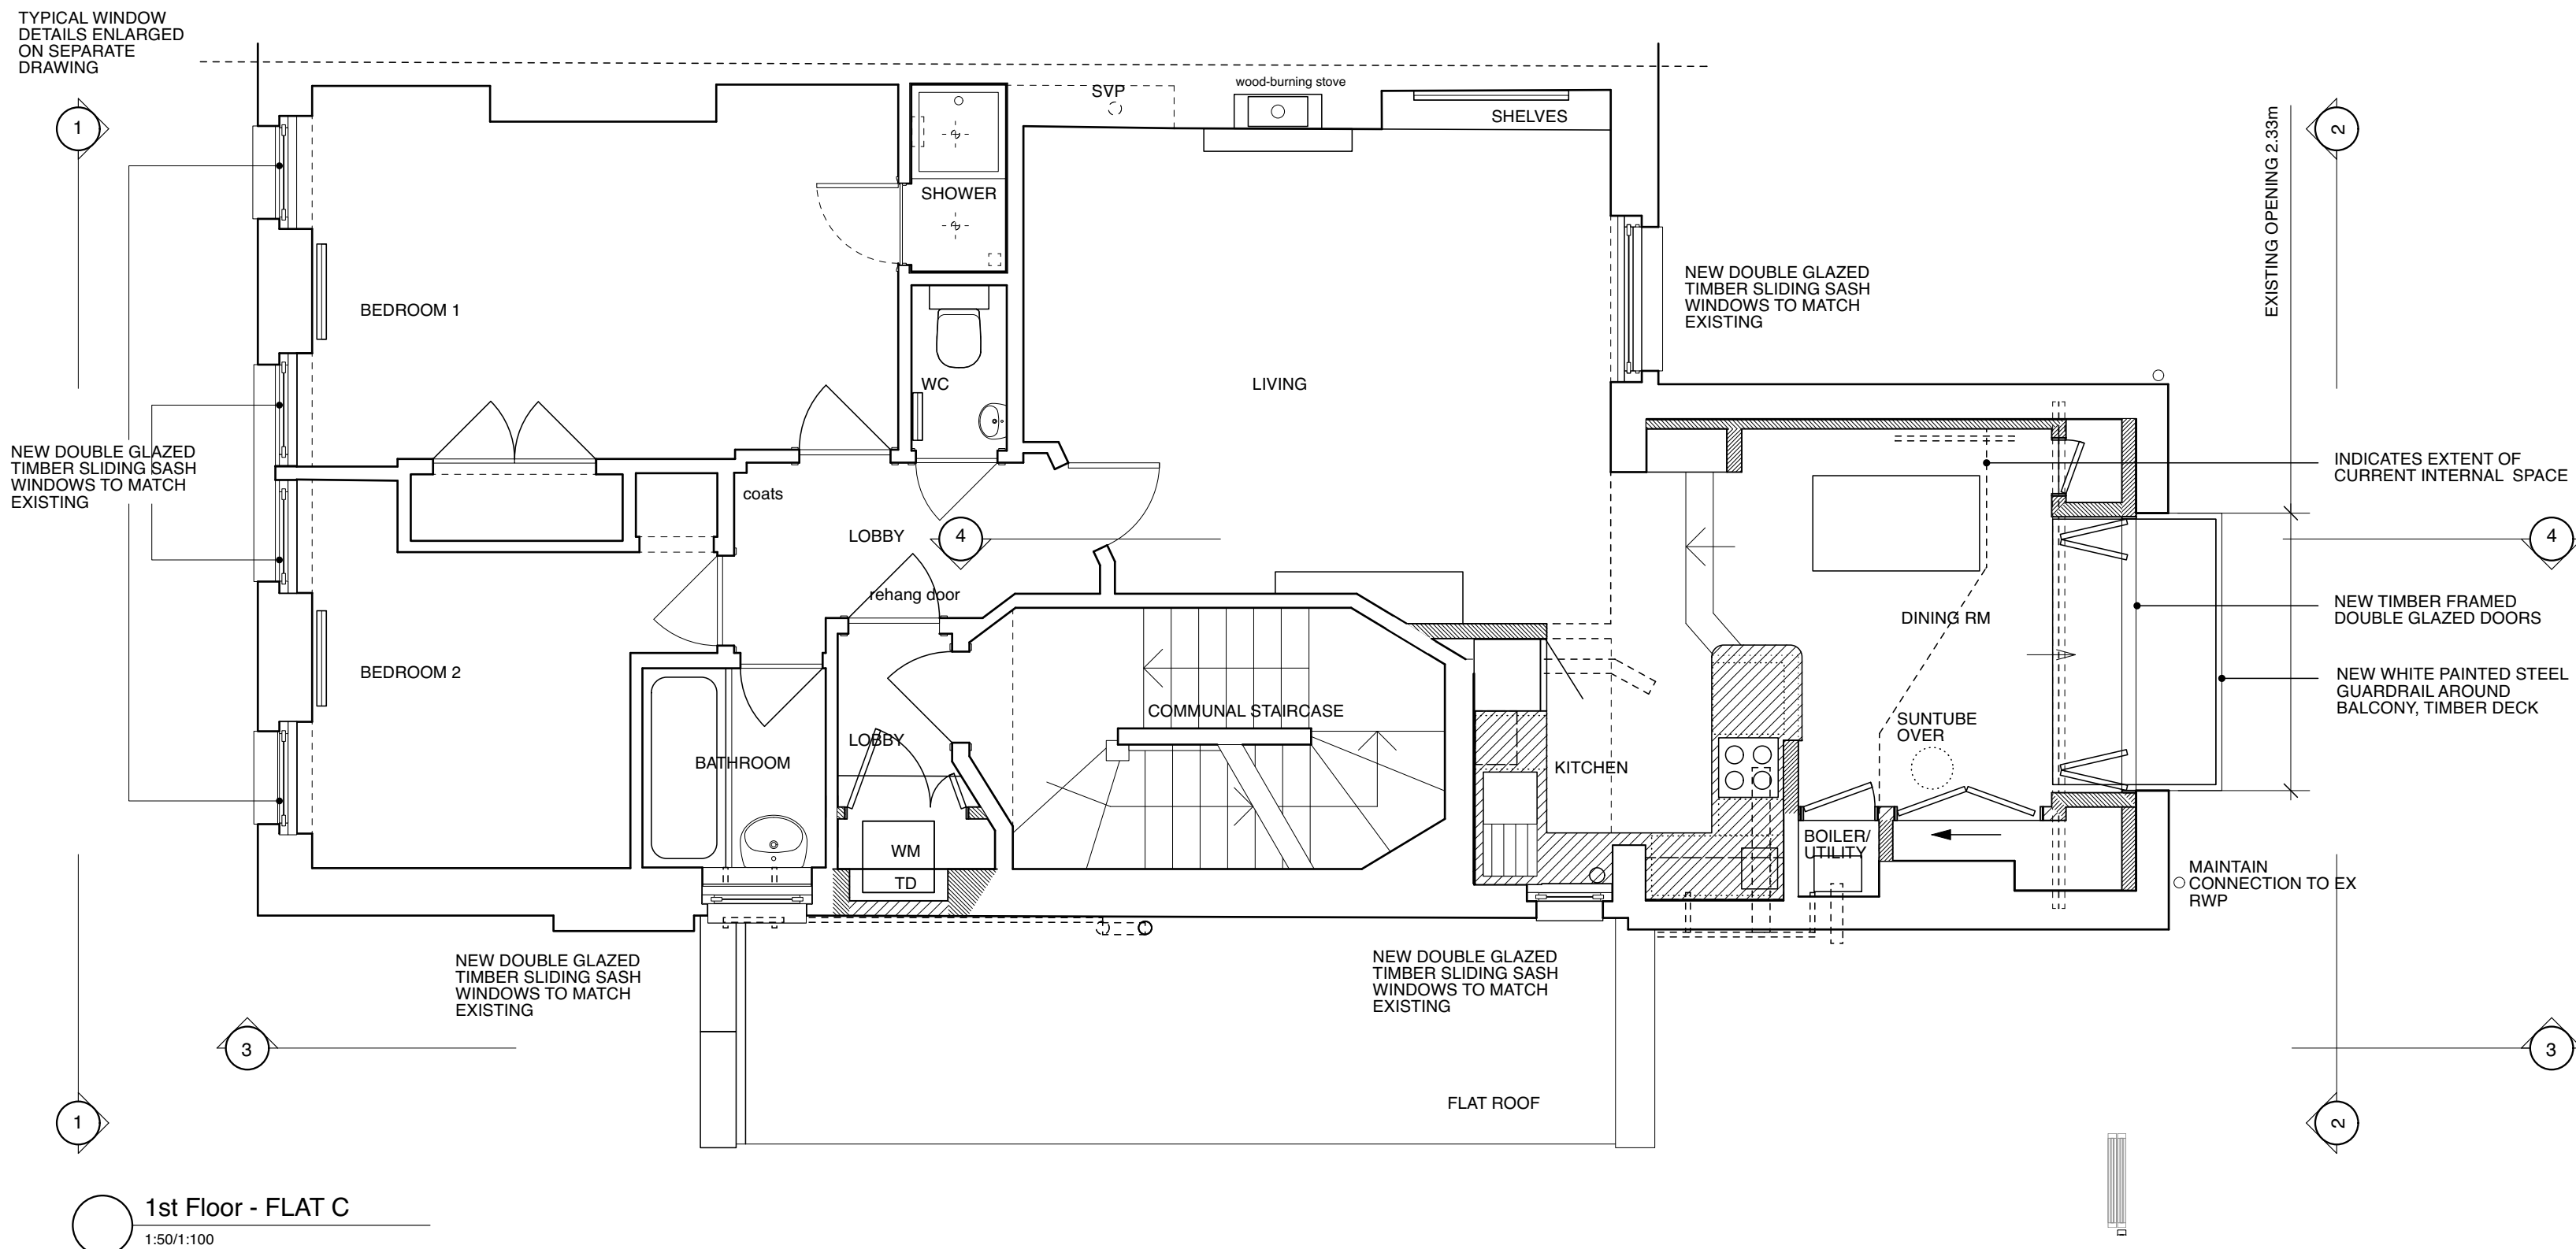

Site plan
1:250/1:500

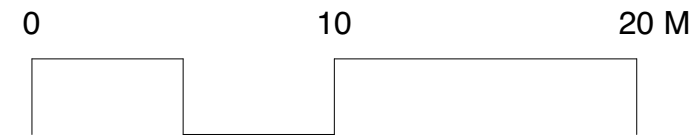

1st Floor - FLAT C
1:50/1:100

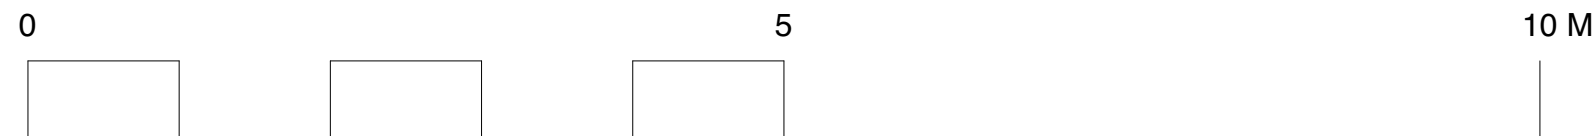

A	11/08/2023	rear door location adjusted
+	20/06/2023	Issued for planning
REVISION	DATE	REVISION NOTE

NOTES

All copyrights retained. All information remains the property of The Architects: London Ltd and may not be reproduced through any medium without written consent. No responsibility is accepted through unauthorised use. All information is subject to statutory consents, assessments and survey. Except for planning purposes, do not scale from drawings but use figured dimensions only and verify on site. Please report any discrepancies. Use latest revision.

PROJECT

Extension & Alterations

ADDRESS

22C Coolhurst Road, London N8 8EL

DRAWING

Proposed plans

The Architects

020 7923 1559
mail@thearchitects.co.uk
www.thearchitects.co.uk

PROJECT #

DWG DATE 20/06/2023

SCALE @ A1/A3 DRAWING NO. REVISION


1:25/1:50 COO 20 A



1 Front elevation
1:25/1:50



2 Rear elevation
1:25/1:50

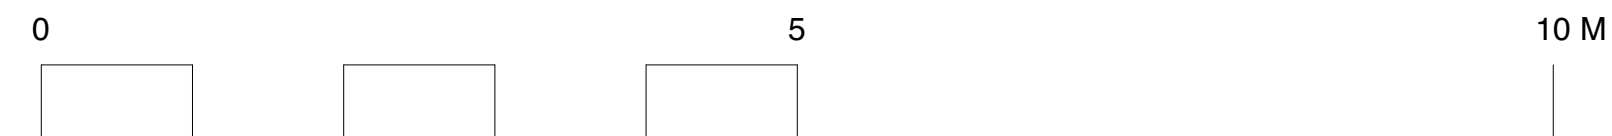


A	11/08/2023	rear door location adjusted
+	20/06/2023	Issued for planning
REVISION	DATE	REVISION NOTE
NOTES		
All copyrights retained, all information remains the property of The Architects: London Ltd and may not be reproduced through any medium without written consent. No responsibility is accepted through unauthorised use. All information is subject to statutory consents, assessments and survey. Except for planning purposes, do not scale from drawings but use figured dimensions only and verify on site. Please report any discrepancies. Use latest revision.		

PROJECT #
Extension & Alterations
ADDRESS
22C Coolhurst Road, London N8 8EL


DRAWING
Proposed Elevations

The Architects
020 7923 1559
mail@thearchitects.co.uk
www.thearchitects.co.uk


PROJECT #		
DWG DATE 20/06/2023		
SCALE @ A1/A3	DRAWING NO.	REVISION
1:25/1:50	COO 21	A

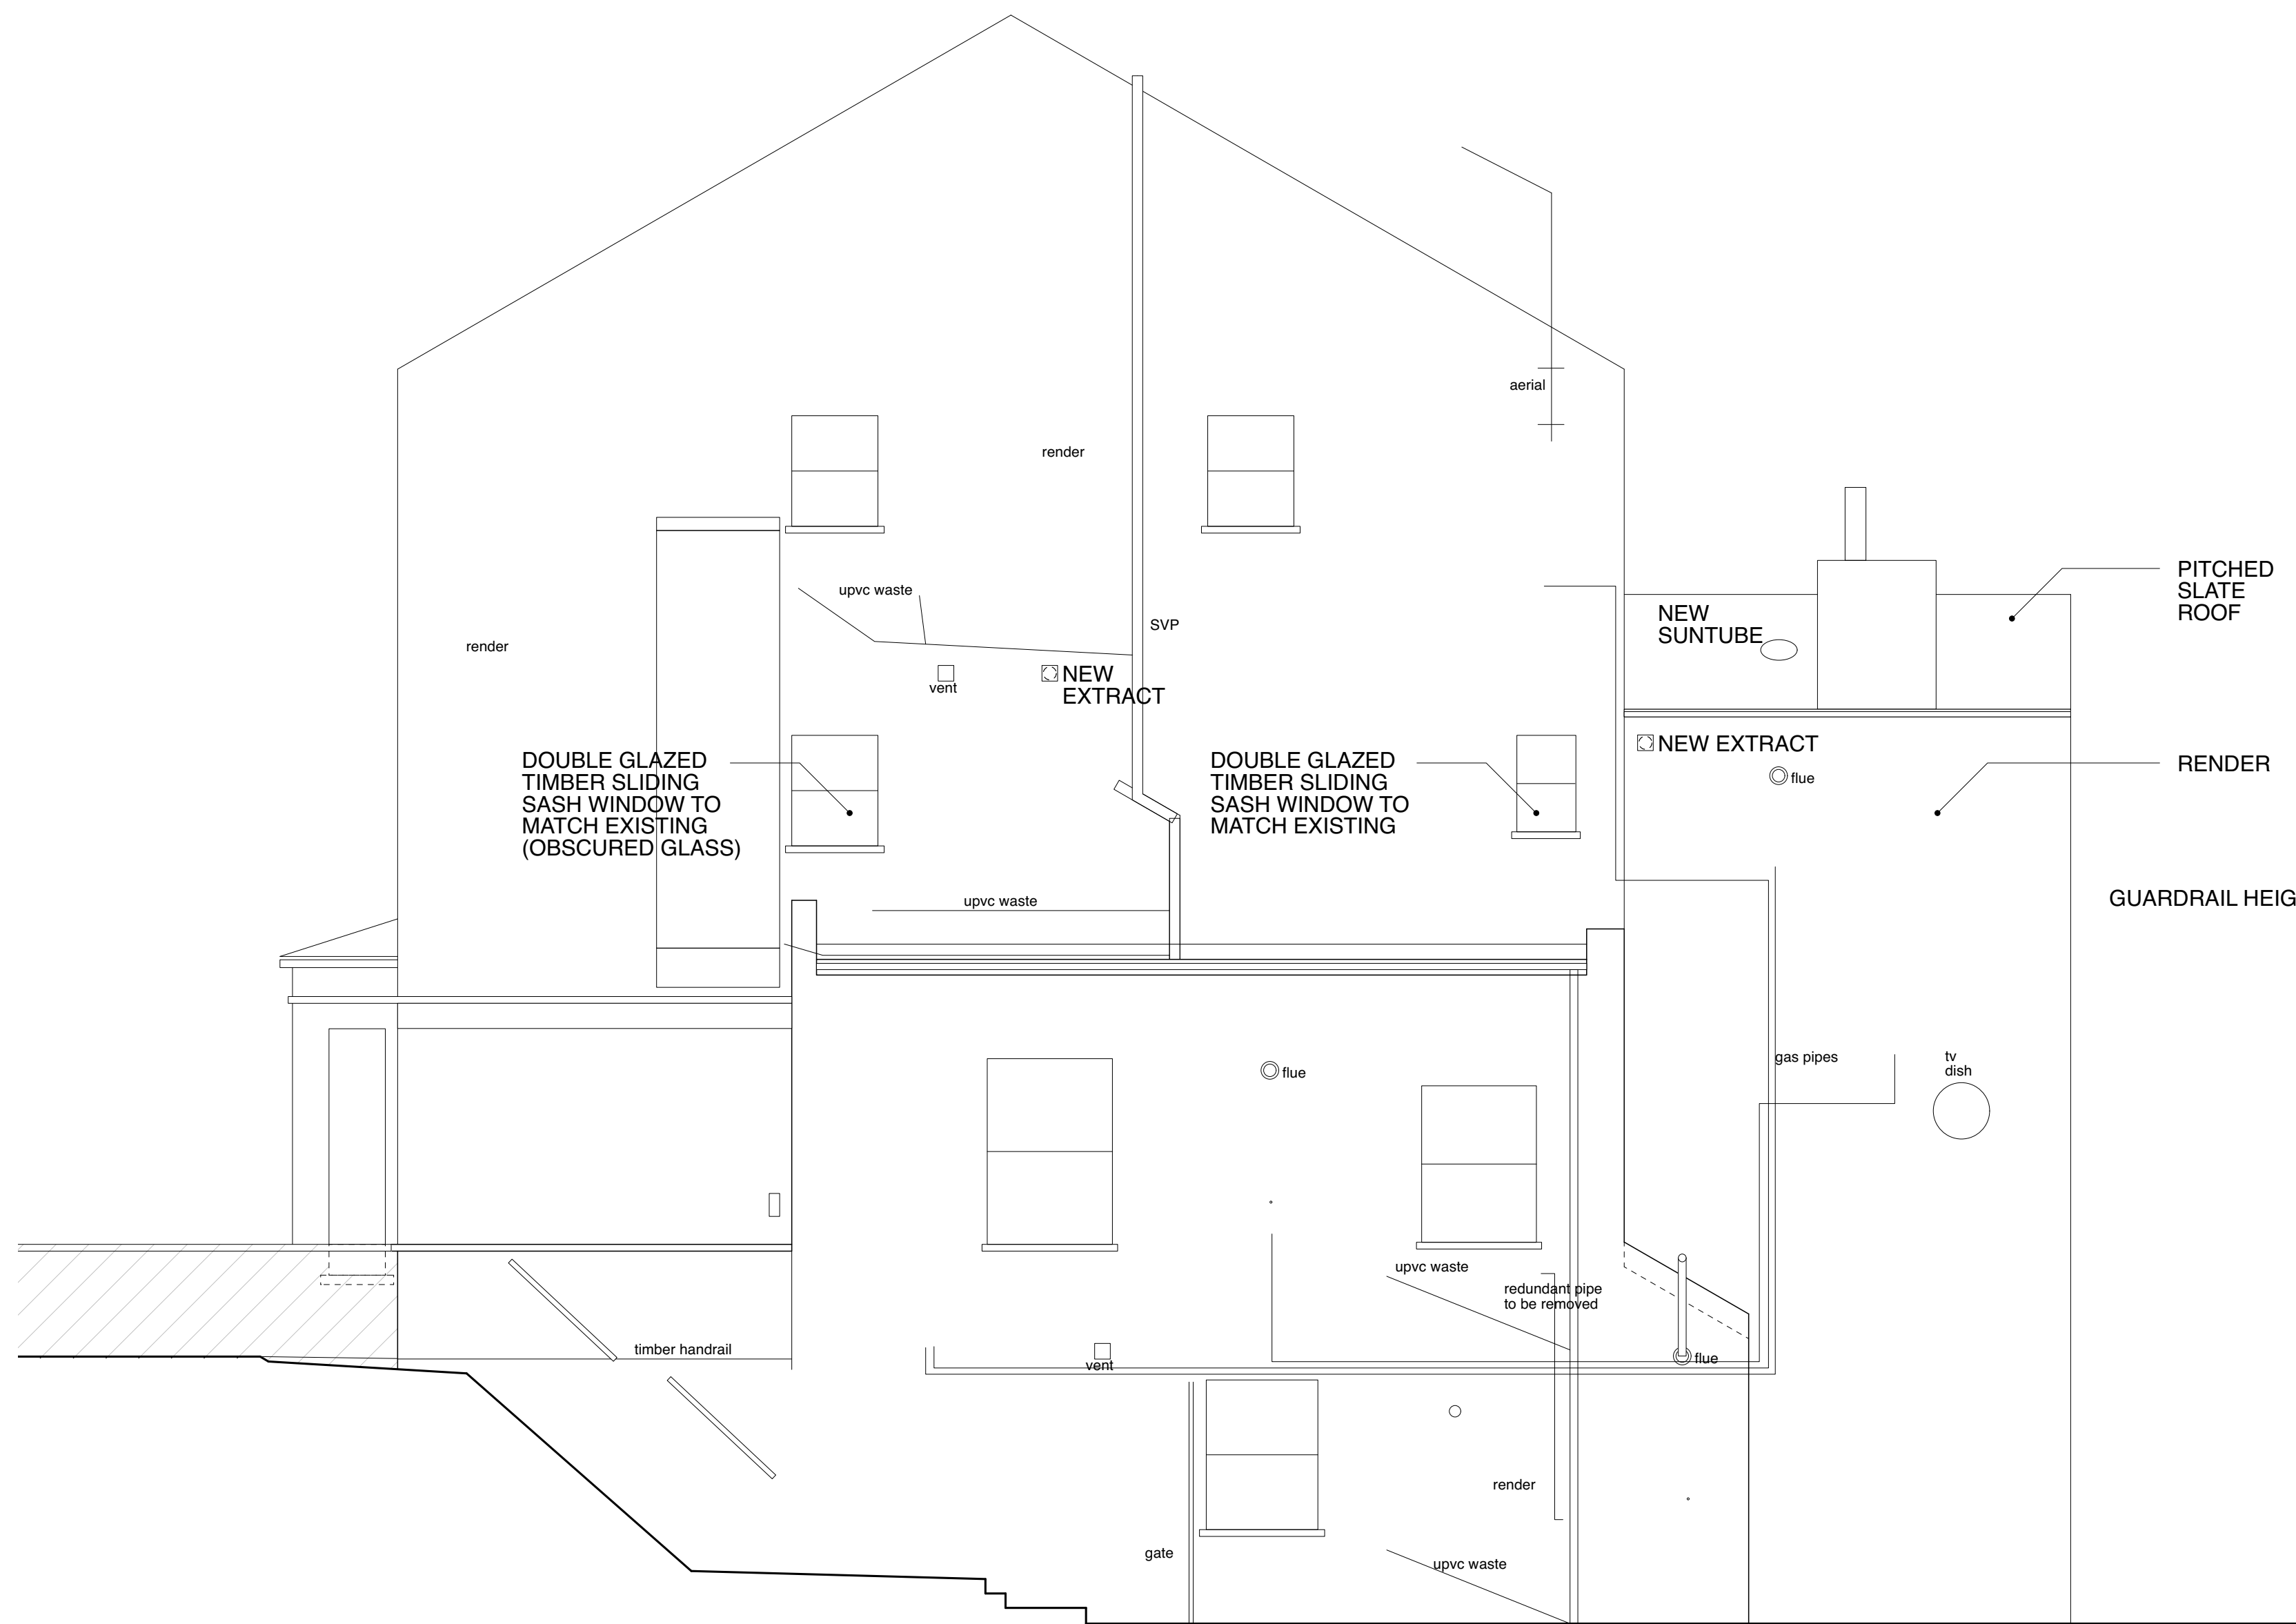

3 Part side elevation (South, rear)
1:25/1:50

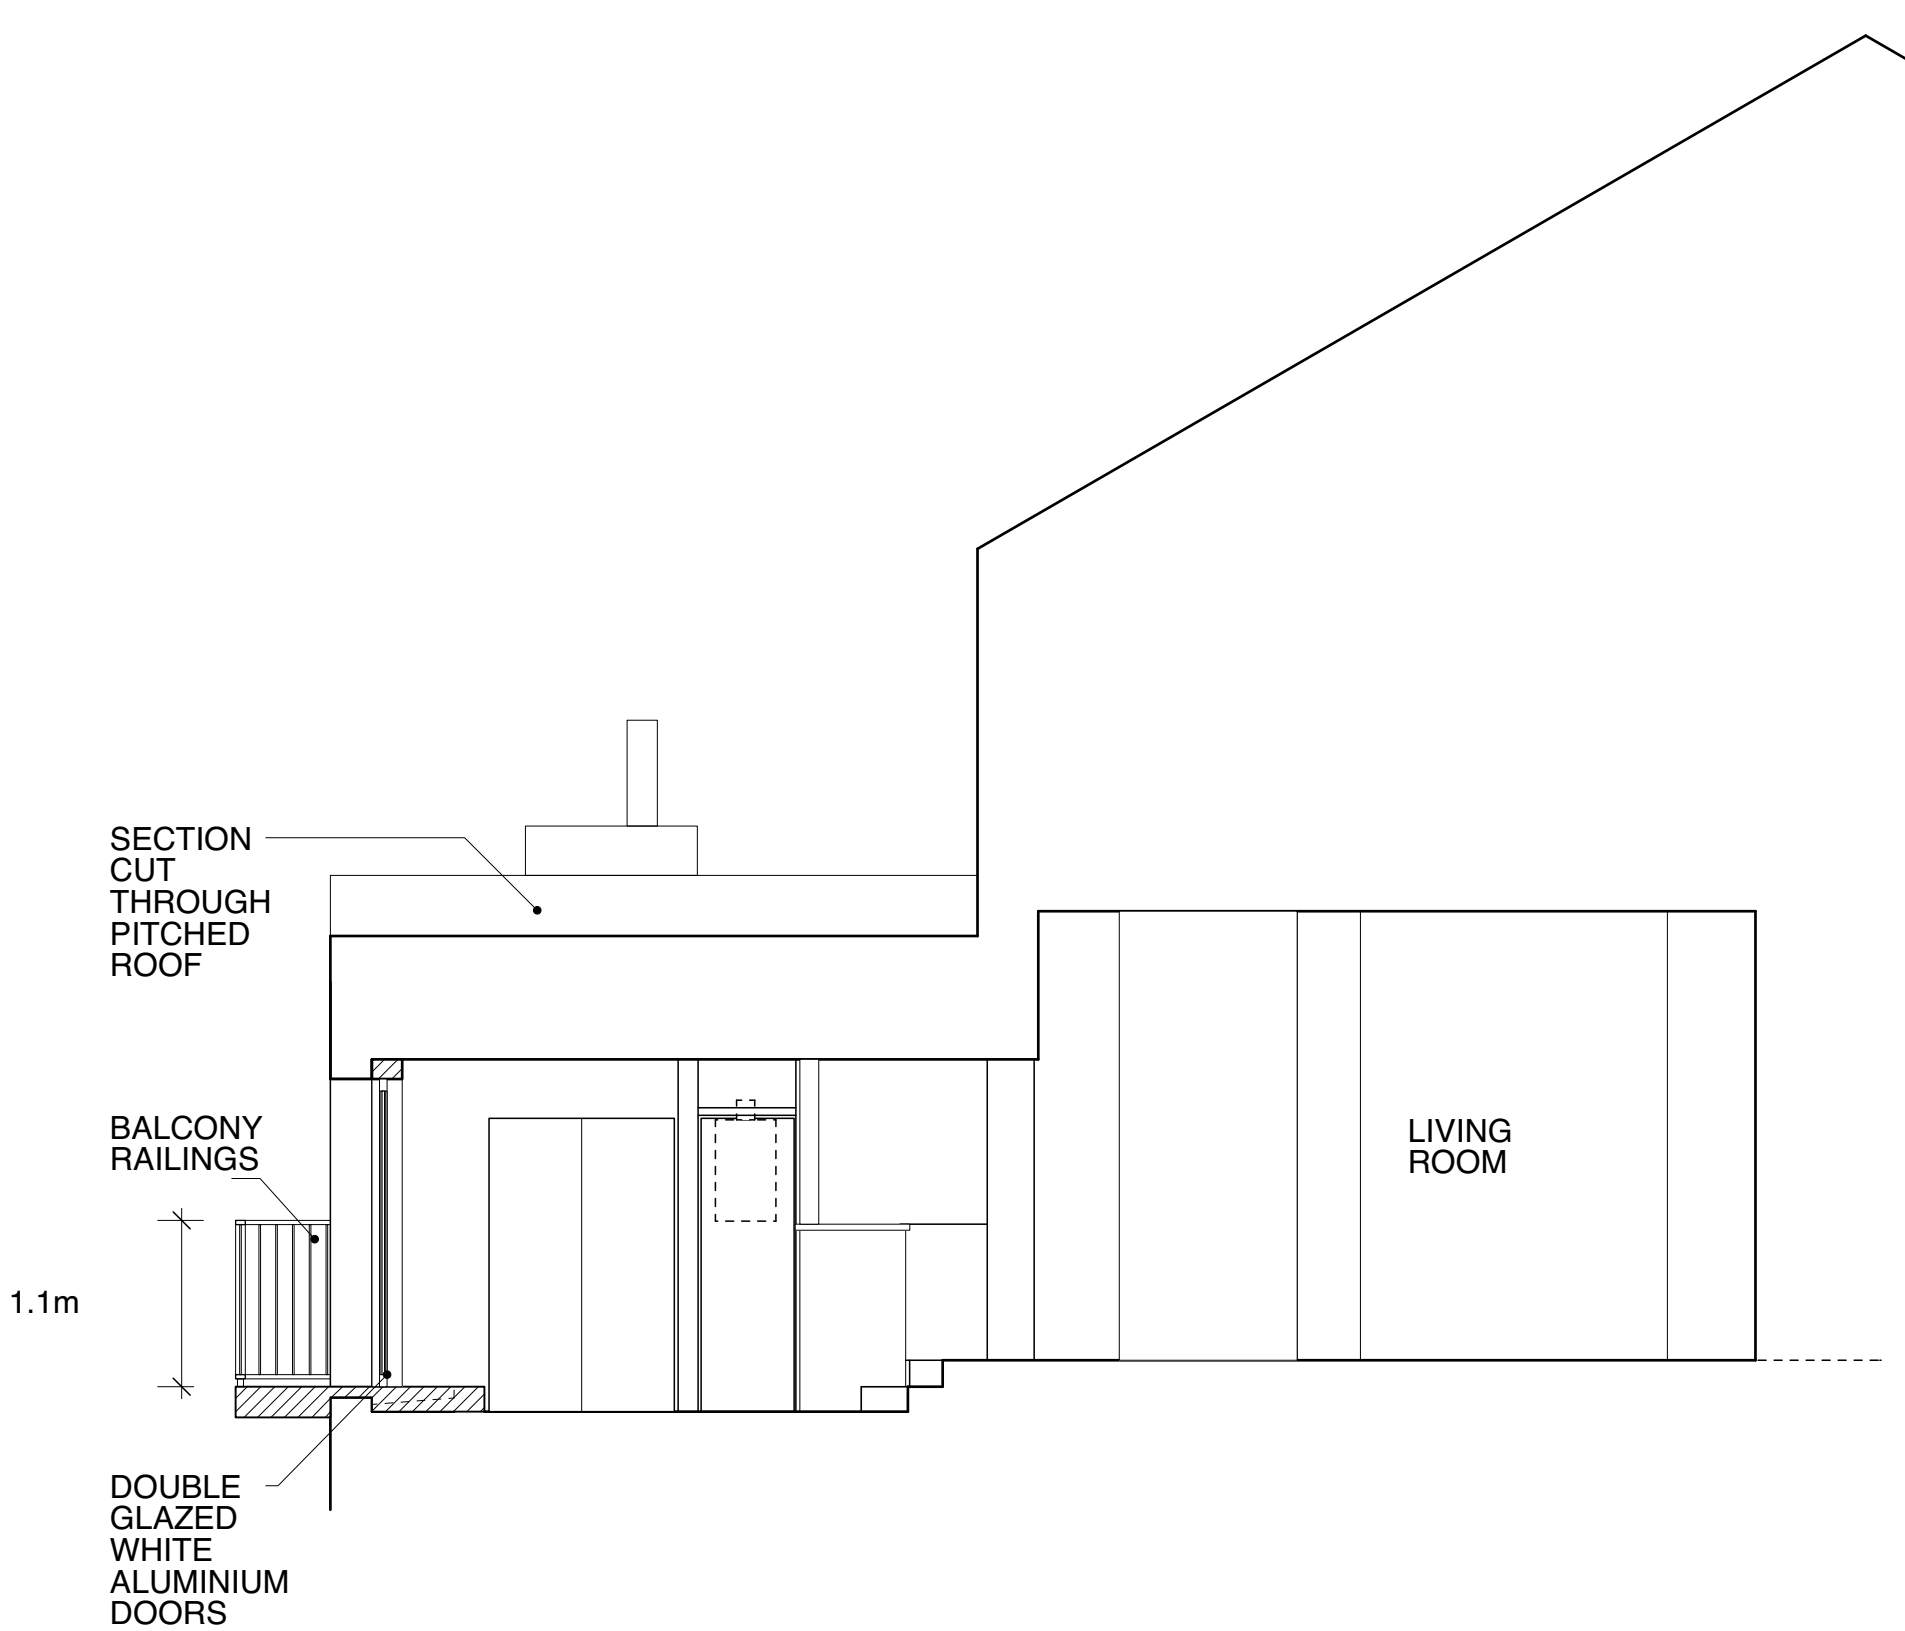

4 Section
1:50/1:100

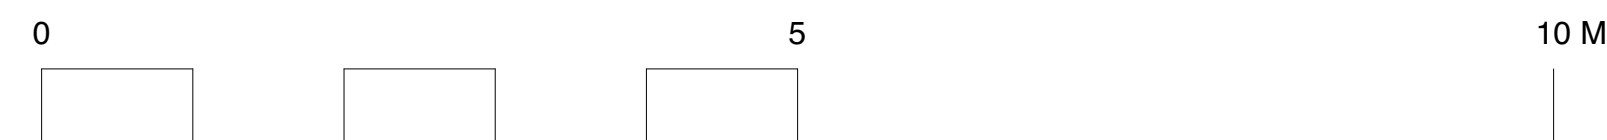

A	11/08/2023	rear door location adjusted
+	20/06/2023	Issued for planning
REVISION	DATE	REVISION NOTE

NOTES
All copyrights retained. All information remains the property of The Architects: London Ltd and may not be reproduced through any medium without written consent. No responsibility is accepted through unauthorised use. All information is subject to statutory consents, assessments and survey. Except for planning purposes, do not scale from drawings but use figured dimensions only and verify on site. Please report any discrepancies. Use latest revision.

PROJECT
Extension & Alterations
ADDRESS
22C Coolhurst Road, London N8 8EL

DRAWING
Proposed Side elevation and section

The Architects
020 7923 1559
mail@thearchitects.co.uk
www.thearchitects.co.uk

PROJECT #
DWG DATE 20/06/2023
SCALE @ A1/A3 1:25/1:50 DRAWING NO. COO 22 REVISION A